Before the
Federal Communications Commission
Washington, D.C. 20554

DOCKET FILE COPY ORIGINAL

In the Matter of	)	
	)	
Amendment to The Bell Atlantic	)	**Transmittal Nos. 741, 786**
Telephone Companies	)	**Amended**
Tariff FCC No. 10	)	

BELL ATLANTIC DIRECT CASE

Attachment A(4)

Part 2

Edward D. Young III
Michael E. Glover
Of Counsel

Edward Shakin
Betsy L. Anderson
1320 N. Court House Road
Eighth Floor
Arlington, VA 22201
(703) 974-4864

Attorneys for Bell Atlantic

October 26, 1995

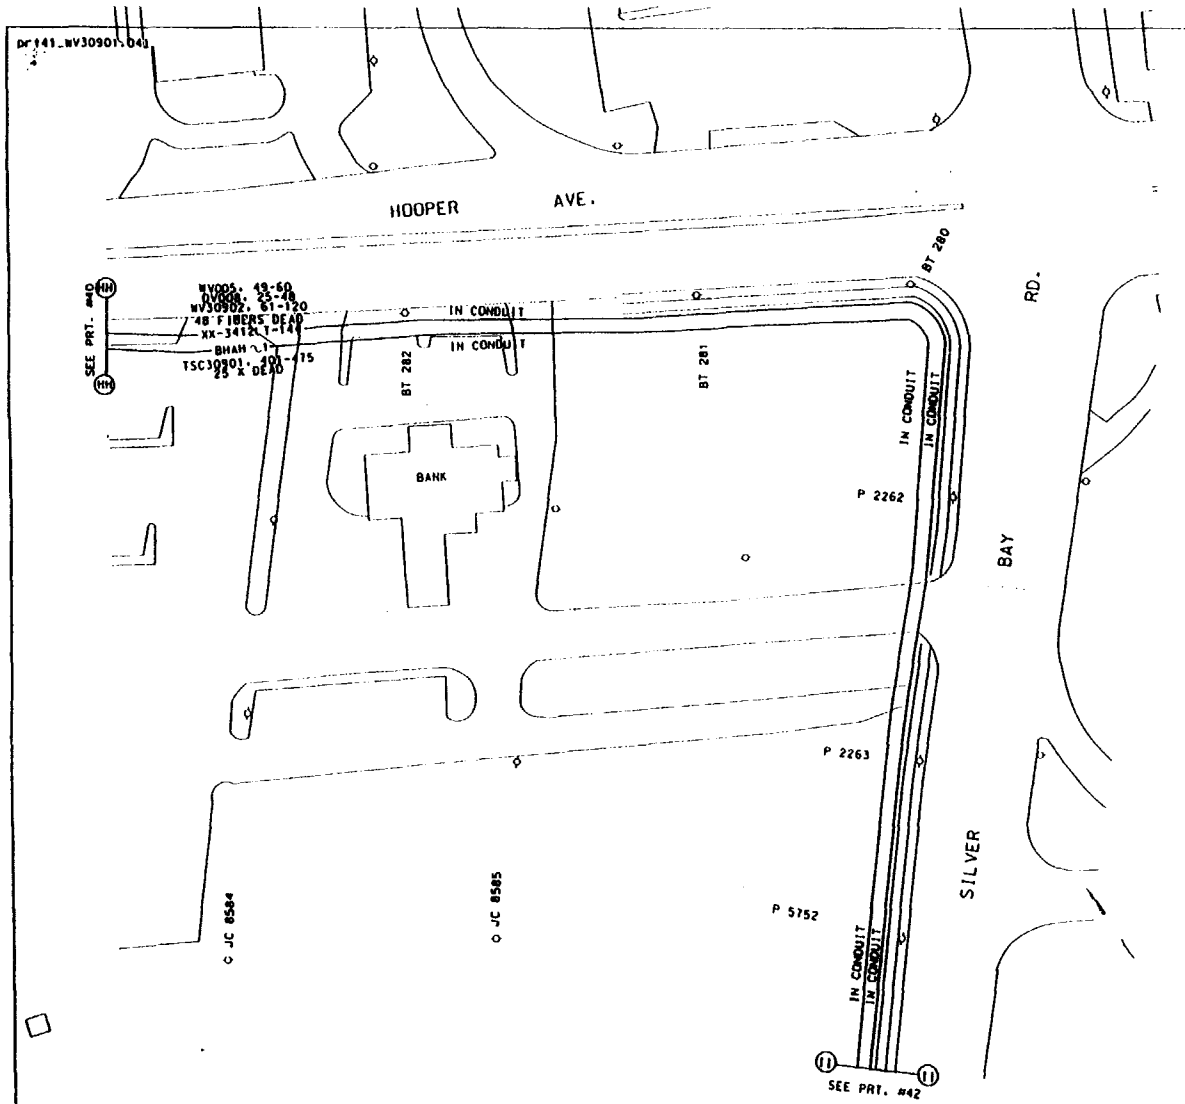

EST. # 1568269-41 REV. #1

KV 12.5

BUR. CW 805' AER. CW

BUR. LU AER. LU

BUR. ONU'S AER. ONU'S

BUR. SWI

BUR. REWIRES AER. REWIRES

SUMMARY OF REV. #1

1. CORRECT STREET SPELLING OF HOOPER AVE.
2. CORRECT WV05 TO READ WV005

NOTE: REMOVAL PRINTS TO BE ISSUED IN THE FUTURE
NOTE: EXISTING GUYING IS ADEQUATE.

MATERIAL LIST MCF FKM

ACCOUNT CODE 25TC AREA CODE ONU & ADDRESS	FIBER COUNT	TSC COUNT	PGL COUNT NON-DEDICATED	RIDES ID	TAPER CODE	YR PLCD
ONU		TSC	PGL			
ONU		TSC	PGL			
ONU		TSC	PGL			
ONU		TSC	PGL			
ONU		TSC	PGL			

NEW JERSEY BELL TELEPHONE COMPANY

AVIS PROJECT

J.V.S.

DOVER TOWNSHIP 343

56000 3APL18

WEST OSBORNVILLE

1568269 41

pr142_WV309.042

REV. #2

EST. # 1568269-42
AV 12.5
BUR. CM 788' AER. CM
BUR. LU 15 AER. LU
BUR. ONU'S 3 AER. ONU'S
BUR. SWI 1255'
BUR. REWIRES 26 AER. REWIRES

SUMMARY OF REV. #1

CHANGE THE UG DIP POLE FROM BT 2264 TO BT 40282 ON SILVER BAY RD.

SUMMARY OF REV. #2

ADD UG DIP PLACING STAMP (PE)

(PA) FL= 532'
45C PL 550' GFAW~25

(PB) FL= 532'
845C PL 50' XX-3412LT-012

(PC) FL= 525'
845C PL 525' 1 1/2" INNERDUCT

(PD) FL= 990'
2C PL 1010' BHAH~1

(PE) FL= 1095'
82C PL 1110' XX-3412LT-144 UG DIP

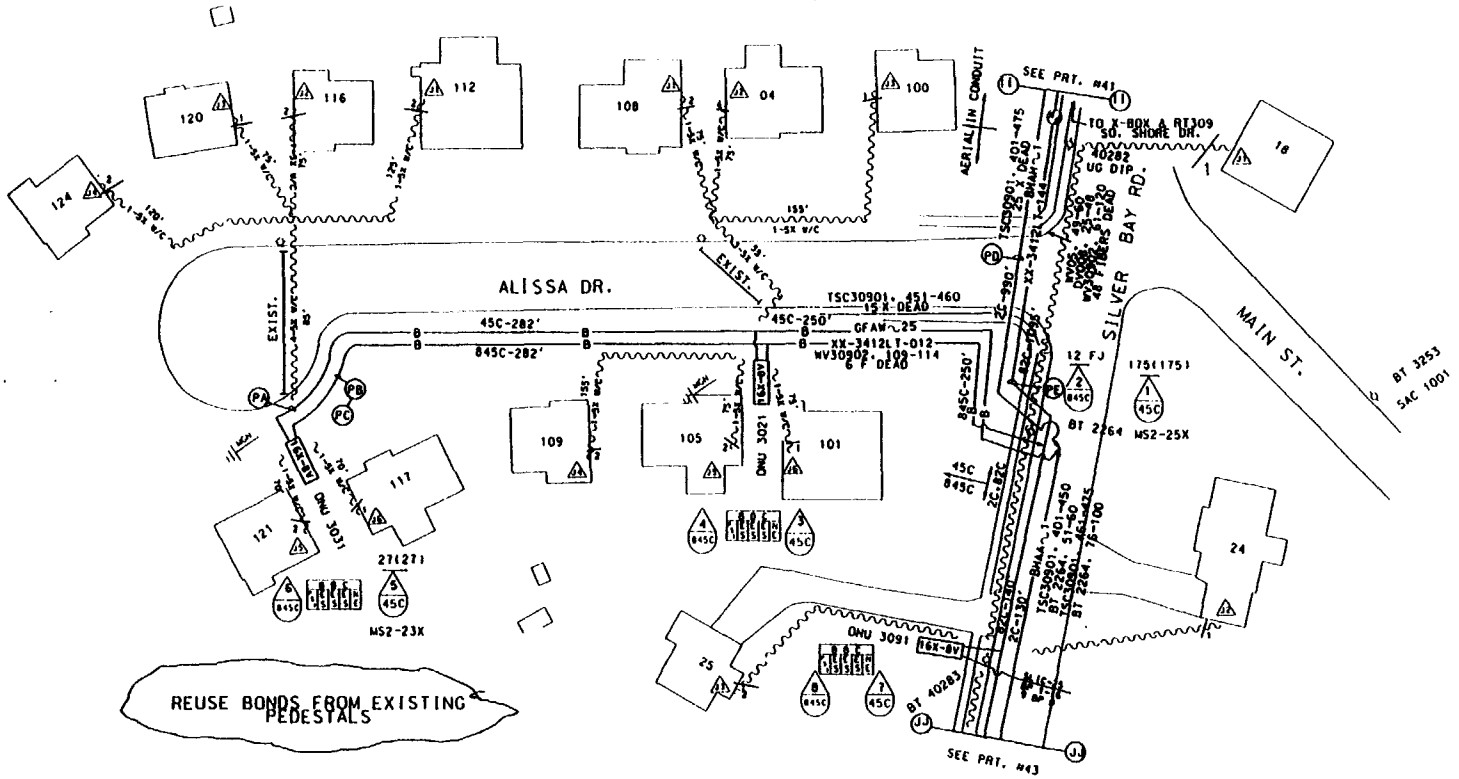

NOTE: REMOVAL PRINTS TO BE ISSUED IN THE FUTURE
NOTE: EXISTING GUYING IS ADEQUATE.

TSC30901 TC=309019

ACCOUNT CODE 257C AREA CODE 56243 ONU & ADDRESS	FIBER COUNT	TSC COUNT	PGL COUNT NON-DEDICATED	RIDES ID	TAPER CODE	YR PLCD
ONU 3021 F 104 ALISA DR.	WV30902. 109-110	TSC 30901. 451-452	PGL 605B. 751-875	3021	391353	
ONU 3031 F 116 ALISA DR.	WV30902. 111-112	TSC 30901. 453-454	PGL 605B. 751-875	3031	391353	
ONU 3091 F 25 SILVER BAY RD.	WV30902. 115-116	TSC 30901. 461-462	PGL 605B. 751-875	3091	391353	
ONU		TSC	PGL			
ONU		TSC	PGL			

MATERIAL LIST	MCF	FKM
PL 1110' XX-3412LT-144		48.73
PL 550' GFAW~25	.027	
PL 1010' BHAH~1	.202	
PL 550' XX-3412LT-012		.48
PL 525' 1-11/2" INNERDUCT		
PL 3-ONU'S		
PL 1-SLIC-25		
	.229	49.21

NEW JERSEY BELL TELEPHONE COMPANY

AVIS PROJECT

.027 1.31 2

DOVER TOWNSHIP 343

56000 308PL1A

WEST OSBORNVILLE

1568269 42

301

pr143_WV30901.043

REV. #2

EST. # 14568269 -43

12.5

BUR. CW ____ AER. CW 1001

BUR. LU ____ AER. LU 10

BUR. ONU'S ____ AER. ONU'S 1

BUR. SWI ____

BUR. HLWIRES ____ AER. REWIRES 14

SUMMARY OF REV. #1

CHANGE COUNT OF XX-3412LT-144

SUMMARY OF REV. #2

MOVE ONU FIBER STUB AWAY FROM SPL. 2, USE SPL. #4

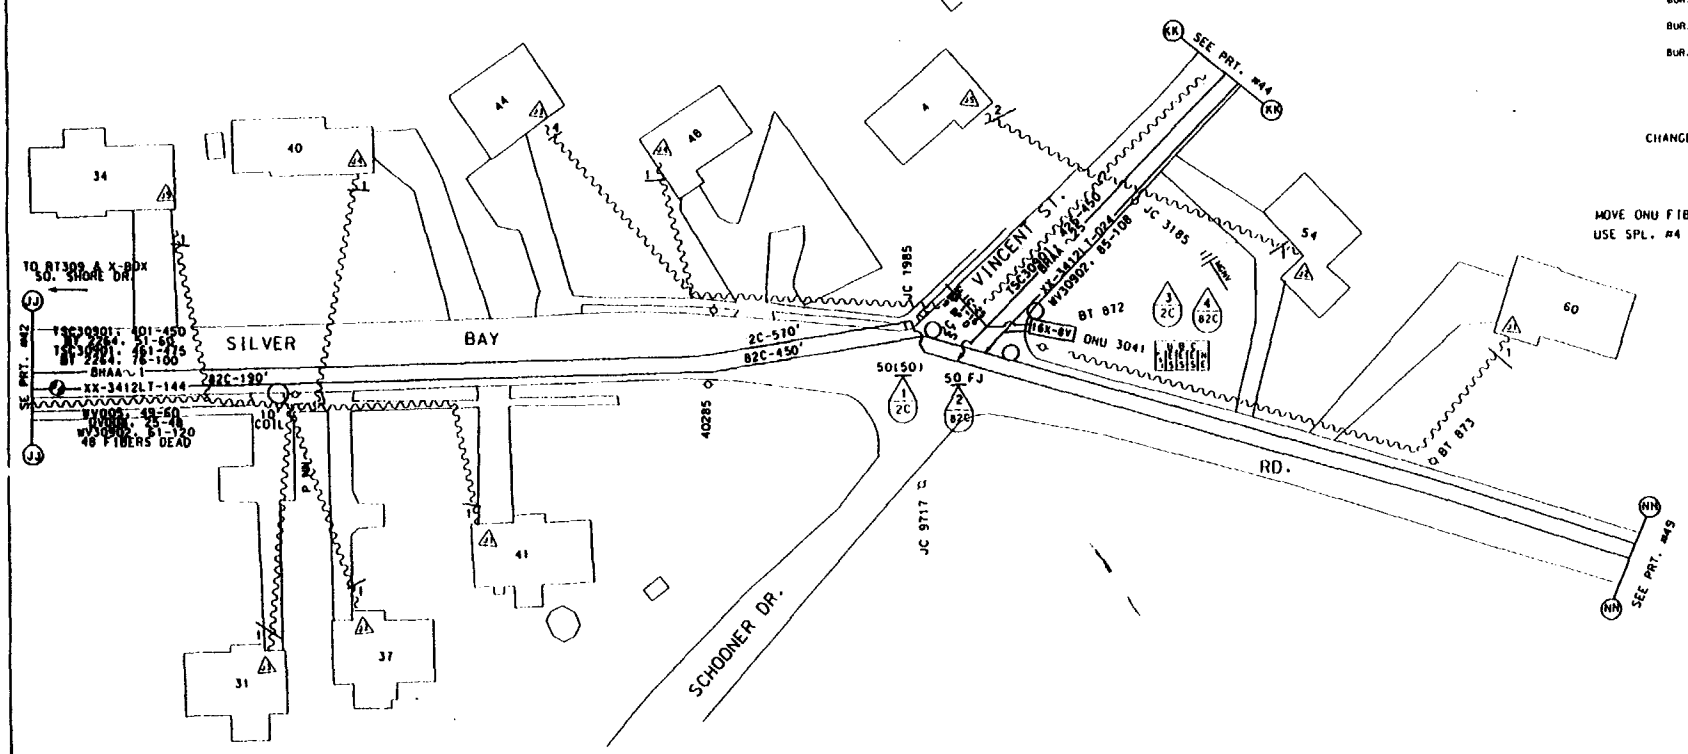

NOTE: REMOVAL PRINTS TO BE ISSUED IN THE FUTURE
NOTE: EXISTING GUYING IS ADEQUATE.

TSC30901 TC=309019

ACCOUNT CODE 257C AREA CODE 56243 ONU & ADDRESS	FIBER COUNT	TSC COUNT	PGL COUNT NON-DEDICATED	RIDES ID	TAPER CODE	YR PLCD
ONU 3041 S 54 SILVER BAY RD.	WV30902. 102-103	TSC30901. 426-427	PGL 605B. 751-875	3041	391353	
ONU		TSC	PGL			
ONU		TSC	PGL			
ONU		TSC	PGL			
ONU		TSC	PGL			

MATERIAL LIST MCF FKM

PL 1-ONU

PL 1-SLIC-25 TERML

NEW JERSEY BELL TELEPHONE COMPANY

AVIS PROJECT

DRIG. SIGNED R. MCLAUGHLIN

2-11-93

DOVER TOWNSHIP 343

56000 3BBPL2

WEST OSBORNVILLE

1568269 43

203

pr944_WV30901.044

REV. #1

EST. # 1568269-44

AT 12.5

BUR. CW ____ AER. CW 718'

BUR. LU ____ AER. LU 13

BUR. ONU'S ____ AER. ONU'S 1

BUR. SWI ____

BUR. REWIRES ____ AER. REWIRES 15

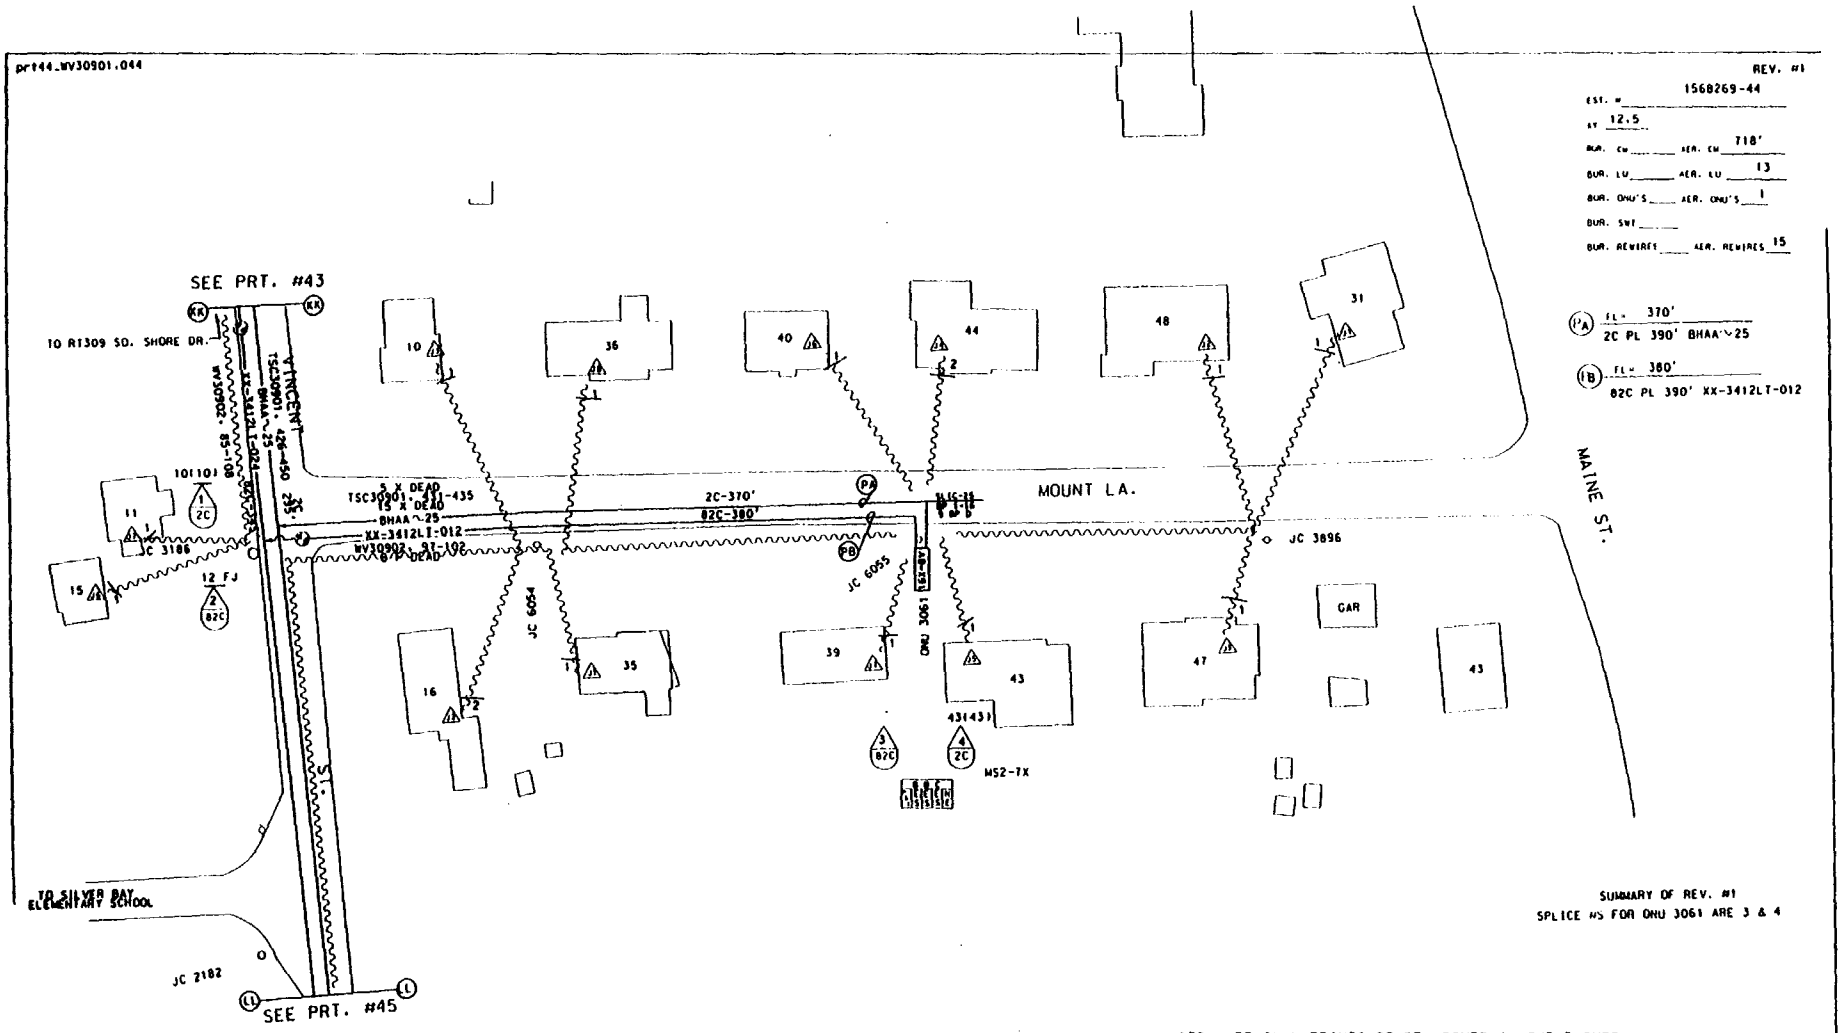

PA — FL= 370'
2C PL 390' BHAA~25

PB — FL= 380'
82C PL 390' XX-3412LT-012

SUMMARY OF REV. #1
SPLICE #S FOR ONU 3061 ARE 3 & 4

NOTE: REMOVAL PRINTS TO BE ISSUED IN THE FUTURE
NOTE: EXISTING GUYING IS ADEQUATE.

TSC30901 TC=309019

ACCOUNT CODE 257C AREA CODE 56243 ONU & ADDRESS	FIBER COUNT	TSC COUNT	PGL COUNT NON-DEDICATED	RIDES ID	TAPER CODE	YB PLCD
ONU 3061 F 43 MOUNT LA	WV30902. 97-98	TSC30901. 431-432	PGL6058. T51-875	3061	391353	
ONU		TSC	PGL			
ONU		TSC	PGL			
ONU		TSC	PGL			
ONU		TSC	PGL			

MATERIAL LIST

	MCF	FKM
PL 390' BHAA~25	.019	
PL 390' XX-3412LT-012		1.43
PL 1-ONU		
PL 1-SLIC-25 TERM'L		

NEW JERSEY BELL TELEPHONE COMPANY

REVISION: AVIS PROJECT

PREPARED BY: R. MCLAUGHLIN 201-1160 | APPROVED: ORIG. SIGNED R. MCLAUGHLIN | MF .019 | DATE 2-11-75 | REV #1

RECORD REVISIONS

MUNICIPALITY: DOVER TOWNSHIP

DISTRICT: 56000

TAX MAP: 343

3B6PL2
3B8PL2A

TOWN: WEST OSBORNVILLE

EST. NO. 1468269

SHEET 44 of

303

DF 145_WV30901.045

EST. # 1568269 -45
AX 12.5
BUR. CW ____ AER. CW 635'
BUR. LU ____ AER. LU 10
BUR. ONU'S ____ AER. ONU'S 2
BUR. SWI ____
BUR. REWIRES ____ AER. REWIRES 13

(PA) FL = 365'
2C PL 385' BHAA .25

(PB) FL = 373'
82C PL 400' XX-3412LT-012

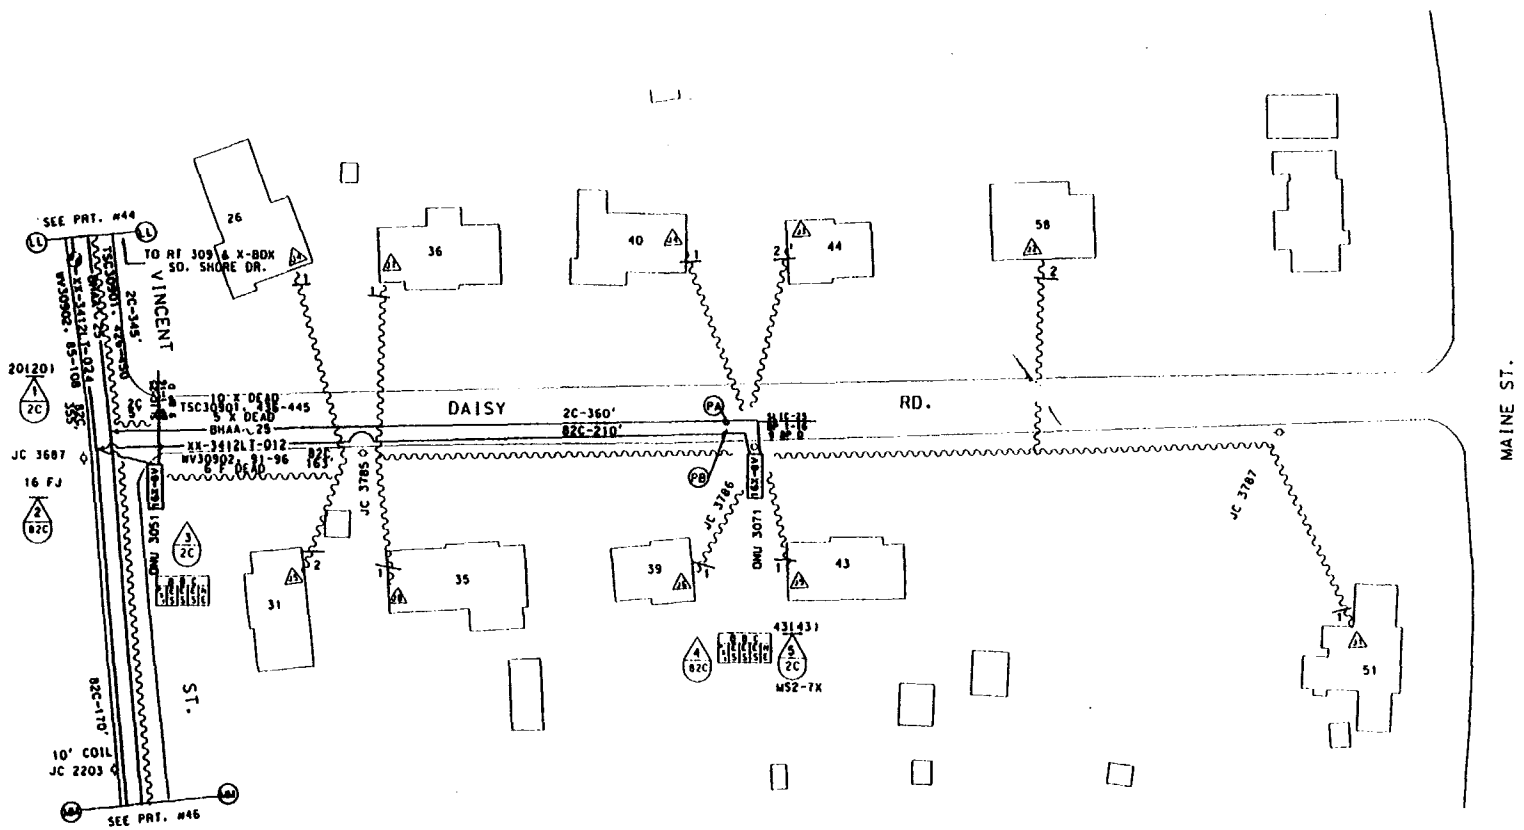

NOTE: REMOVAL PRINTS TO BE ISSUED IN THE FUTURE
NOTE: EXISTING GUYING IS ADEQUATE.

TSC30901 TC=309019

ACCOUNT CODE 257C AREA CODE 56243 ONU & ADDRESS	FIBER COUNT	TSC COUNT	PGL COUNT NON-DEDICATED	RIDES ID	TAPER CODE	YR PLCD
ONU 3051 OPP 31 DAISY RD.	WV30902. 91-92	TSC 30901. 436-437	PGL 605B. 751-875	3051	391353	
ONU 3071 F 43 DAISY RD.	WV30902. 93-94	TSC 30901. 438-439	PGL 605B. 751-875	3071	391353	
ONU		TSC	PGL			
ONU		TSC	PGL			
ONU		TSC	PGL			

MATERIAL LIST	MCF	FKM
PL 385' BHAA .25	.019	
PL 400' XX-3412LT-012		1.46
PL 2-ONU'S		
PL 2-SLIC 25 TERM'L'S		

NEW JERSEY BELL TELEPHONE COMPANY

REASON: AVIS PROJECT

.019 ORIG.

DOVER TOWNSHIP 343

56000 388PL2A

WEST OSBORNVILLE

EST. NO. 1568269 PART 45

hoe

pr146_WV30901.046

EST. # 1568269 -46
KV 12.5
BUR. CM ____ AER. CM 530'
BUR. LU ____ AER. LU 10
BUR. ONU'S ____ AER. ONU'S 1
BUR. SWI ____
BUR. REWIRES ____ AER. REWIRES 13

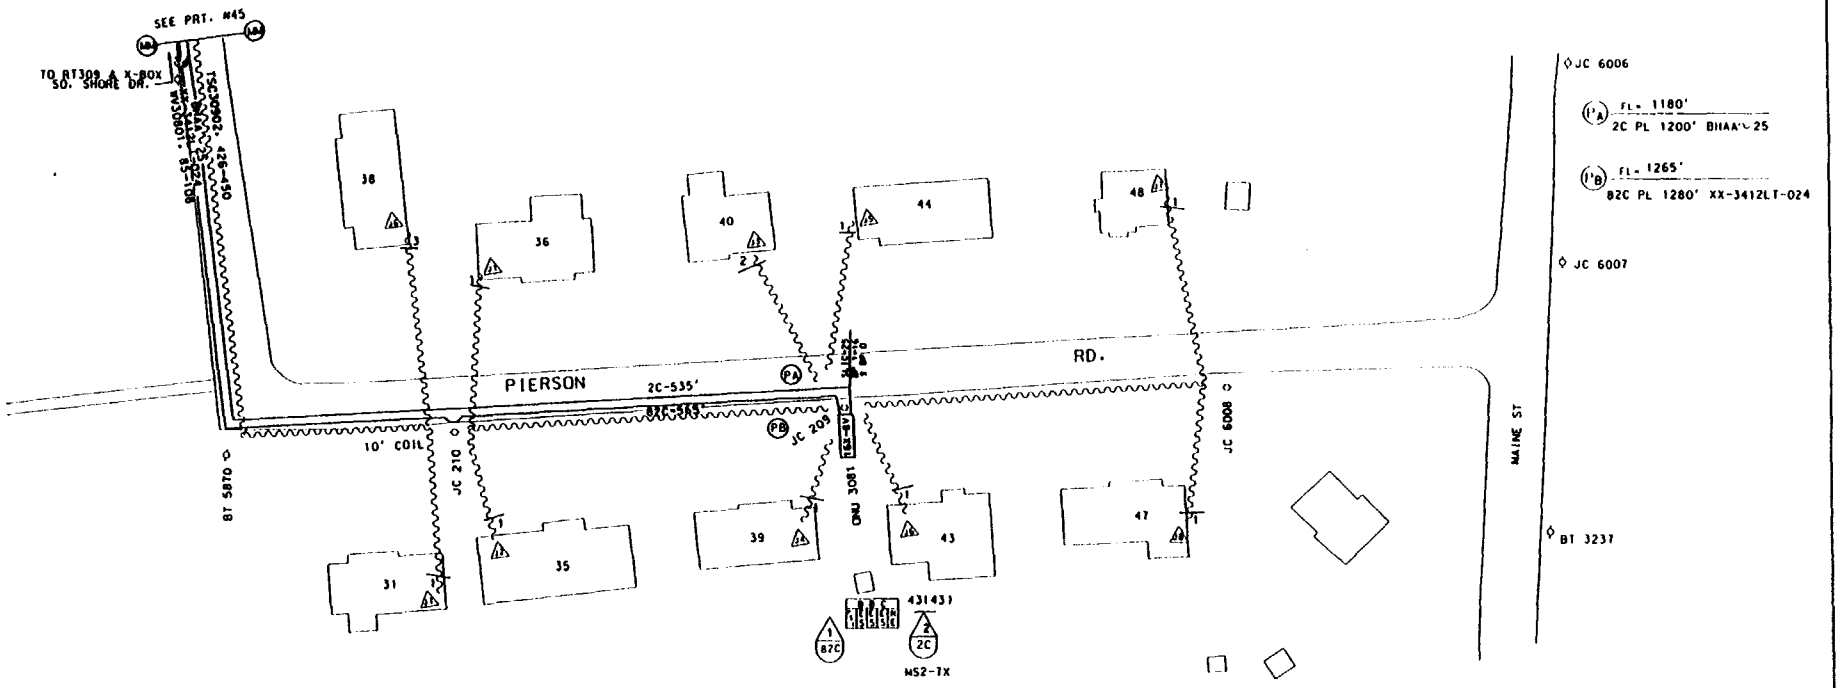

NOTE: REMOVAL PRINTS TO BE ISSUED IN THE FUTURE
NOTE: EXISTING GUYING IS ADEQUATE.

TSC30901 TC=309019

ACCOUNT CODE 257C AREA CODE 56243 ONU & ADDRESS	FIBER COUNT	TSC COUNT	PGL COUNT NON-DEDICATED	RIDES ID	TAPER CODE	YR PLCD
ONU 3081 F 43 PIERSON RD.	WV30902. 85-86	TSC 30901. 446-447	PGL 605B. 751-875	3081	391353	
ONU		TSC	PGL			
ONU		TSC	PGL			
ONU		TSC	PGL			
ONU		TSC	PGL			

MATERIAL LIST	MCF	FKM
PL 1200' BHAA-25	.060	
PL 1280' XX-3412LT-024		9.36
PL 1-ONU		
PL 1-SLIC-25 TERM'L		

NEW JERSEY BELL TELEPHONE COMPANY

AVIS PROJECT

.060

DOVER TOWNSHIP 343

56000 388PL2.2A

WEST OSBORNVILLE

NO. 1568269 46

305

pr147_WV309D1.047

SUMMARY OF REV. #1

CORRECT COUNT OF 216 FIBER CABLE IN MH 14

SUMMARY OF REV. #2

CHANGE COUNTS OF XX-3412LT-216 CABLES
TO REFLECT CHANGES ON PRT. 35

EST. # 1568269-47 REV. #2

BY _____ UG-917'

BUR. CW _____ AER. CW _____

BUR. LU _____ AER. LU _____

BUR. ONU'S ____ AER. ONU'S ____

BUR. SWI _____

BUR. REWIRES ____ AER. REWIRES ____

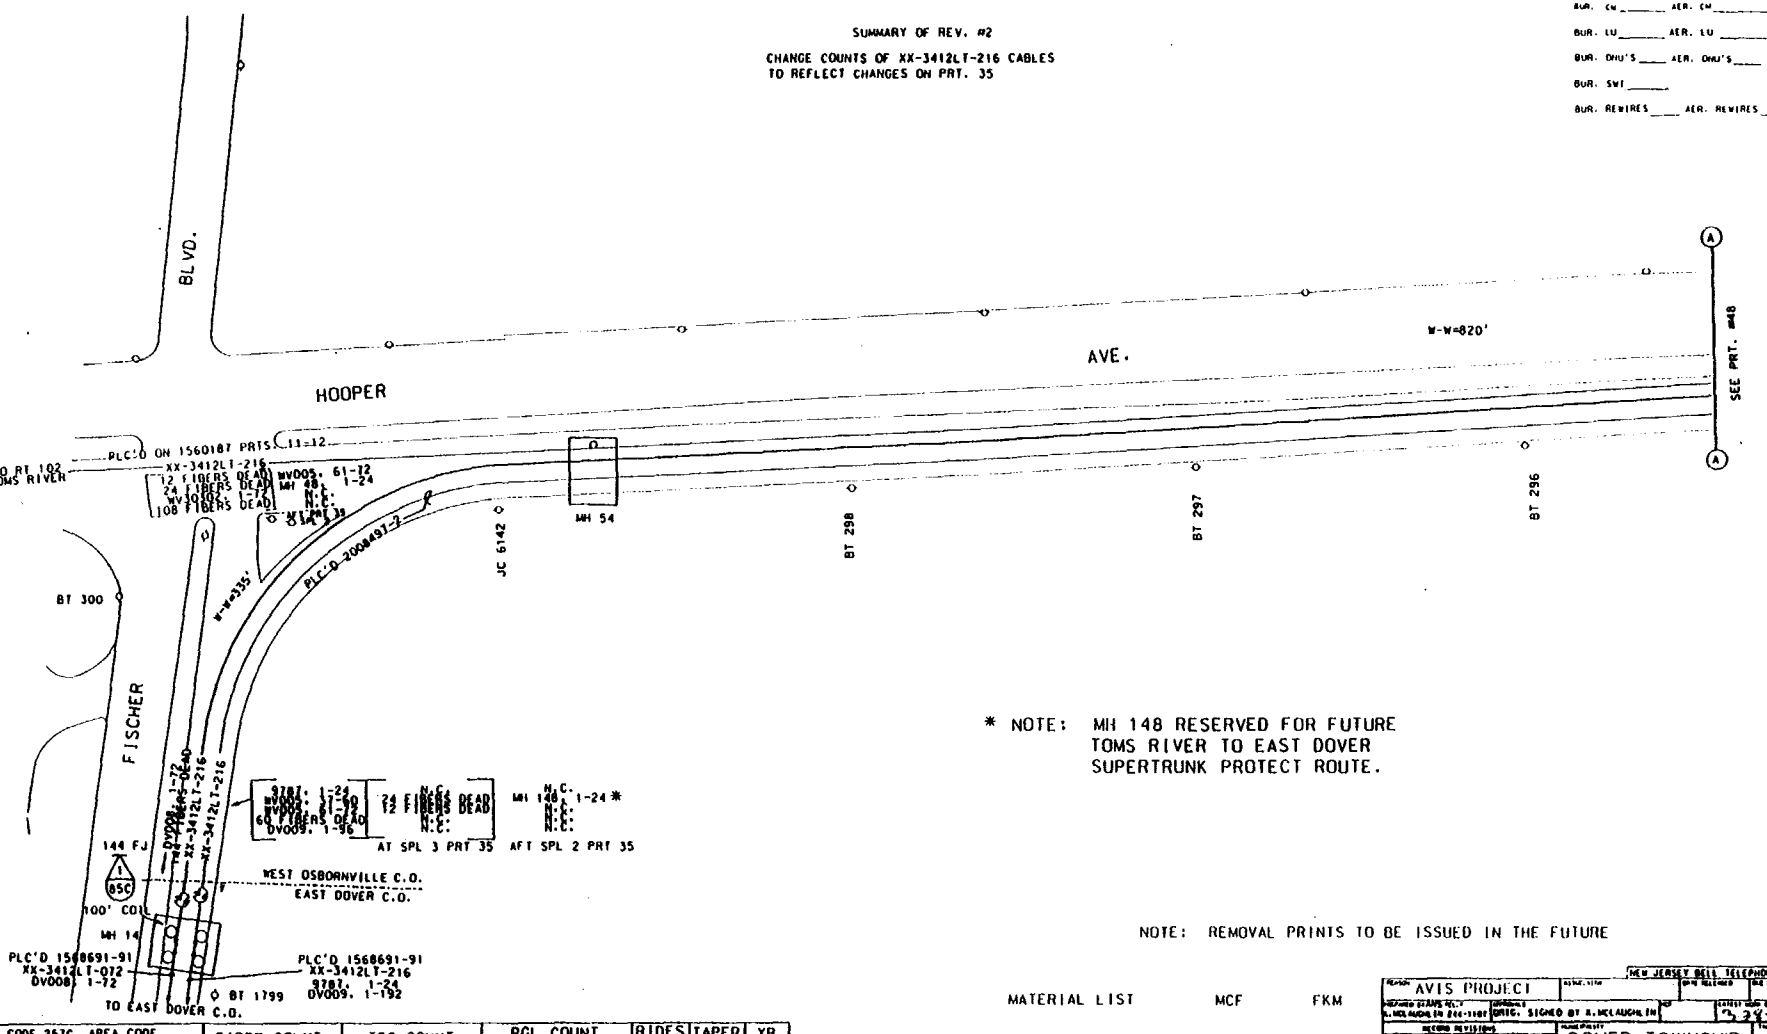

* NOTE: MH 148 RESERVED FOR FUTURE
TOMS RIVER TO EAST DOVER
SUPERTRUNK PROTECT ROUTE.

NOTE: REMOVAL PRINTS TO BE ISSUED IN THE FUTURE

MATERIAL LIST MCF FKM

ACCOUNT CODE 257C AREA CODE ONU & ADDRESS	FIBER COUNT	TSC COUNT	PGL COUNT NON-DEDICATED	RIDES ID	TAPER CODE	YR PLCD
ONU		TSC	PGL			
ONU		TSC	PGL			
ONU		TSC	PGL			
ONU		TSC	PGL			
ONU		TSC	PGL			

NEW JERSEY BELL TELEPHONE COMPANY

REASON: AVIS PROJECT

DRAWN: ORIG. SIGNED BY R. MCLAUGHLIN

DOVER TOWNSHIP

56000

WEST OSBORNVILLE
EAST DOVER

EST. NO. 1568269

343

1A PL9 ED
3APL20 WO

47

306

Or148_WV30901.048

CSI. # 1560269-48 REV. #1

KF 12.5

BUR. CU ____ AER. CU 149' UG-647'

BUR. LU ____ AER. LU ____

BUR. ONU'S ____ AER. ONU'S ____

BUR. SWI ____

BUR. REWIRES ____ AER. REWIRES ____

SUMMARY OF REV. #1

CORRECT COUNT OF 216 FIBER CABLE
COMMING FROM WEST OSBORNVILLE C.O.

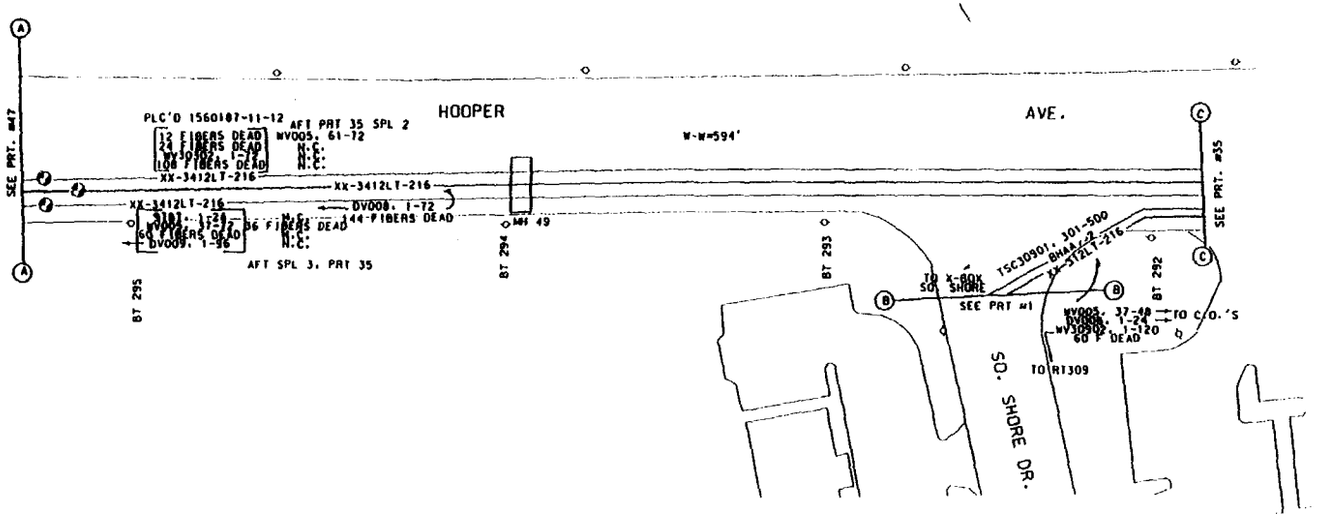

SYMBOLS & ABBREVIATIONS

NOTE: REMOVAL PRINTS TO BE ISSUED IN THE FUTURE
NOTE: EXISTING GUYING IS ADEQUATE.

MATERIAL LIST MCF FKM

ACCOUNT CODE 257C AREA CODE ONU & ADDRESS	FIBER COUNT	TSC COUNT	PGL COUNT NON-DEDICATED	RIDES ID	TAPER CODE	YR PLCD
ONU		TSC	PGL			
ONU		TSC	PGL			
ONU		TSC	PGL			
ONU		TSC	PGL			
ONU		TSC	PGL			

NEW JERSEY BELL TELEPHONE COMPANY

AVIS PROJECT

DRIG. SIGNED K. MCLAUGHLIN

3-4-85

DOVER TOWNSHIP

343

56000

5APL20

WEST OSBORNVILLE

1560269

48

Loc

pr149_WV30901.049

EST. # 1568269-49
AV 12.5
BUR. CM ____ AER. CM 720'
BUR. LU ____ AER. LU 6
BUR. ONU'S ____ AER. ONU'S 1
BUR. SWT ____
BUR. REWIRES ____ AER. REWIRES 6

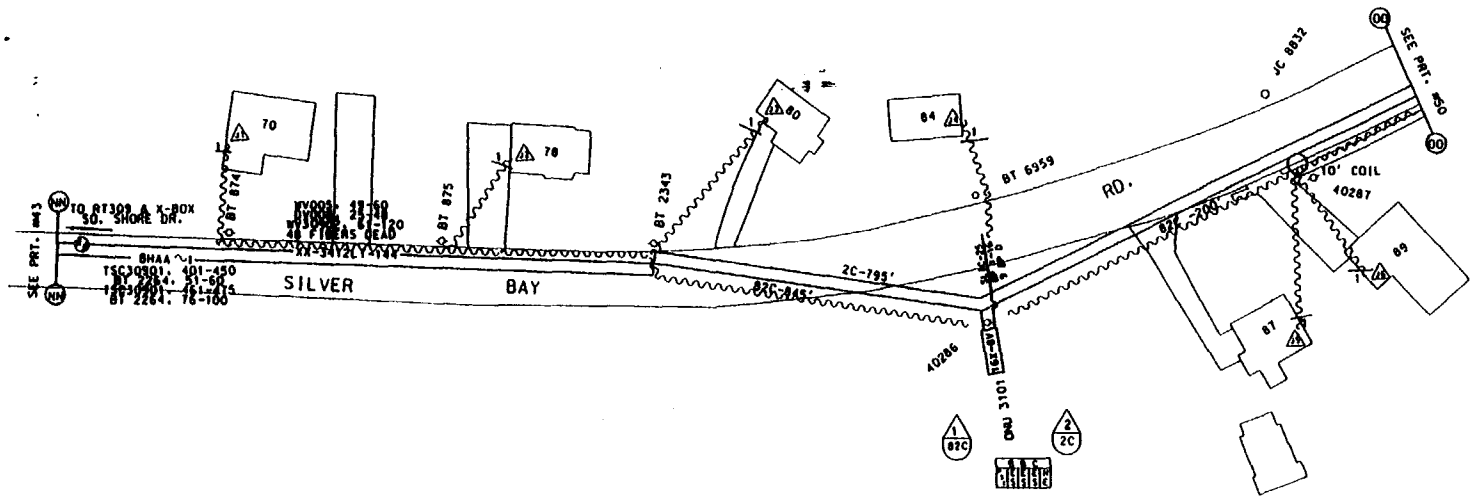

SYMBOLS & ABBREVIATIONS

NOTE: REMOVAL PRINTS TO BE ISSUED IN THE FUTURE
NOTE: EXISTING GUYING IS ADEQUATE.

MATERIAL LIST MCF FKM

PL 1-ONU
PL 1-SLIC-25 TERM'L

TSC 30901 TC=309019

ACCOUNT CODE 257C AREA CODE 56243 ONU & ADDRESS	FIBER COUNT	TSC COUNT	PGL COUNT NON-DEDICATED	RIDES ID	TAPER CODE	YR PLCD
ONU 3101 OPP 84 SILVER BAY RD.	WV30902. 117-118	TSC30901. 463-464	PGL 605B. 751-875	3101	391353	
ONU		TSC	PGL			
ONU		TSC	PGL			
ONU		TSC	PGL			
ONU		TSC	PGL			

NEW JERSEY BELL TELEPHONE COMPANY

AVIS PROJECT

DOVER TOWNSHIP 343

56000 388PL2

WEST OSBORNVILLE

1568269 49

308

prt50_WV30901.050

REV. #1

EST. # 1568269-50

KV 12.K

BUR. CU ____ AER. CU 1142'

BUR. LU ____ AER. LU 18

BUR. ONU'S ____ AER. ONU'S 2

BUR. SWI ____

BUR. REWIRES ____ AER. REWIRES 28

SUMMARY OF REV. #1

EXTEND CABLES ON OAK TREE LA
ADD SPLICES 8 & 9
CHANGE STAMPS PA AND PB

(PA) FL= 446'
2C PL 470'' BHAA~25

(PB) FL= 466'
82C PL 490' XX-3412LT-012

(PC) FL= 2062'
2C PL 2100' BHAA~1

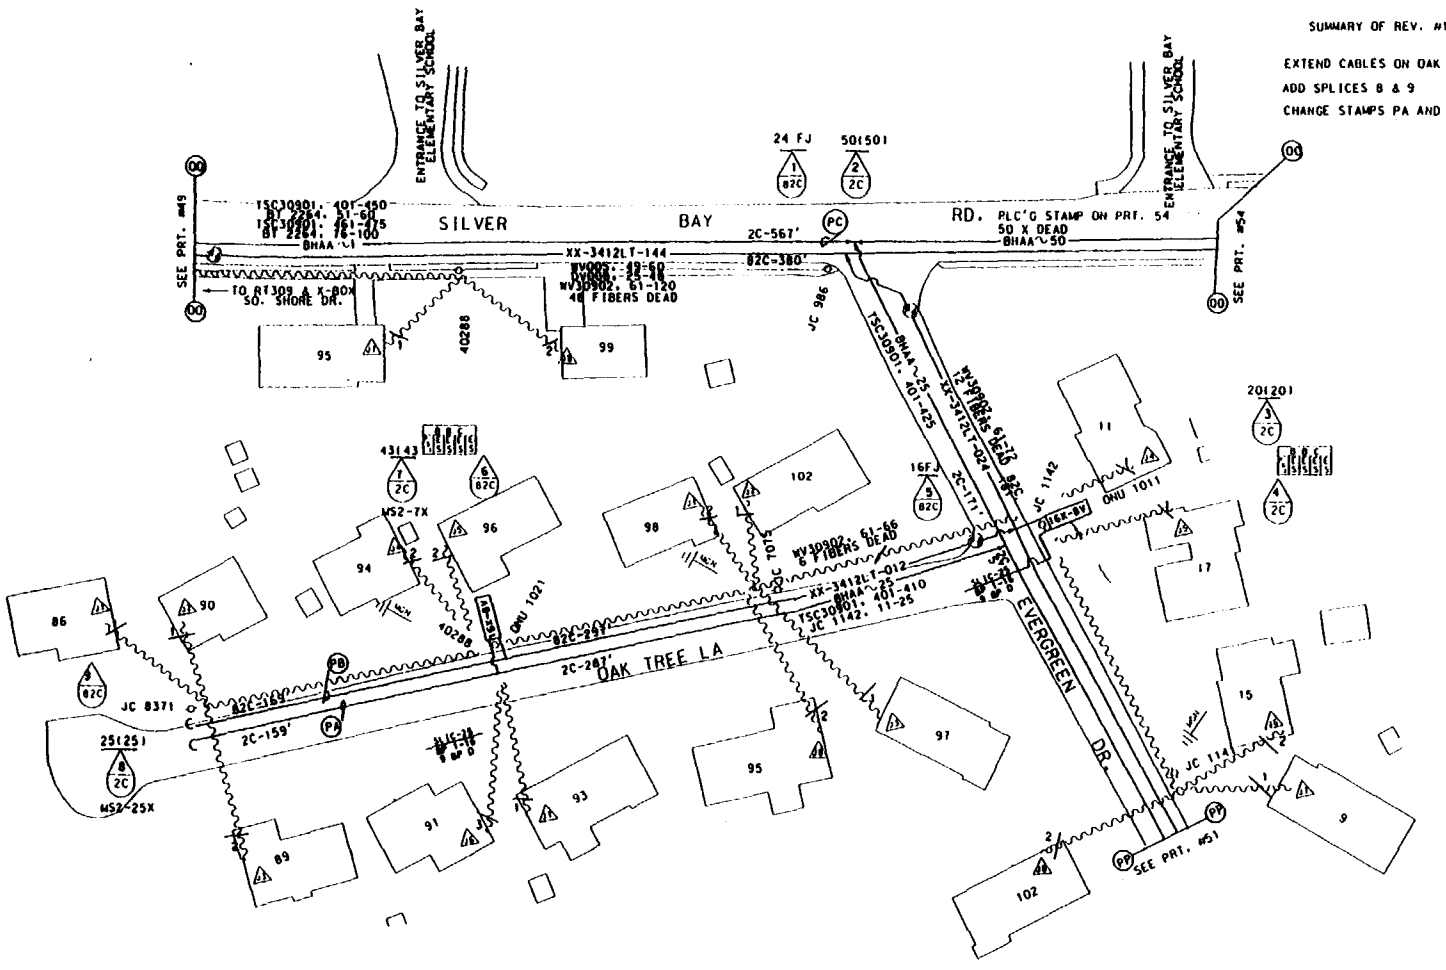

NOTE: REMOVAL PRINTS TO BE ISSUED IN THE FUTURE
NOTE: EXISTING GUYING IS ADEQUATE.

TSC30901 TC-309019

ACCOUNT CODE 257C AREA CODE 56243 ONU & ADDRESS	FIBER COUNT	TSC COUNT	PGL COUNT NON-DEDICATED	RIDES ID	TAPER CODE	YR PLCD
ONU1011 F 17 EVERGREEN DR.	WV30902. 61-62	TSC30901. 401-402	PGL605C. 1001-1125	1011	391391	
ONU1021 F 96 OAKTREE LA.	WV30902. 63-64	TSC30901. 403-404	PGL605C. 1001-1125	1021	391391	
ONU		TSC	PGL			
ONU		TSC	PGL			
ONU		TSC	PGL			

MATERIAL LIST	MCF	FKM
PL 490' XX-3412LT-012		1.79
PL 470' BHAA~25	.023	
PL 2-ONU'S		
PL 2-SLIC-25 TERM'L'S		
PL 2100' BHAA~1	.420	
	.443	

SYMBOLS & ABBREVIATIONS

16X-BV — ONU AER ON POLE

MGNV — BOND TO POWER NEUTRAL

FUTURE ONU LOCATION

TELCO PEDESTAL

TRANSFORMER

SECONDARY ENCLOSURE

4" CONDUIT

FIBERDUCT

POWER CO. SWITCH

STREET LIGHT

UTILITY POLE

NEW JERSEY BELL TELEPHONE COMPANY

REASON: AVIS PROJECT

DRAWN BY: R. MCLAUGHLIN 241-3109 — ORIG. SIGNED BY R. MCLAUGHLIN — .443 — DATE 3-7-92 — REV. #1

RECORD REVISIONS

DOVER TOWNSHIP — 56000 — 343 — 30PL1 302PL1

WEST OSBORNVILLE

EST. NO. 1568269 — SHEET 50

605

DF151_WV30901.051

EST. # 1568269-51

KV 12.5

BUR. CU ____ AER. CU 630'

BUR. LU ____ AER. LU 15

BUR. ONU'S ____ AER. ONU'S 2

BUR. SWI ____

BUR. REWIRES ____ AER. REWIRES 20

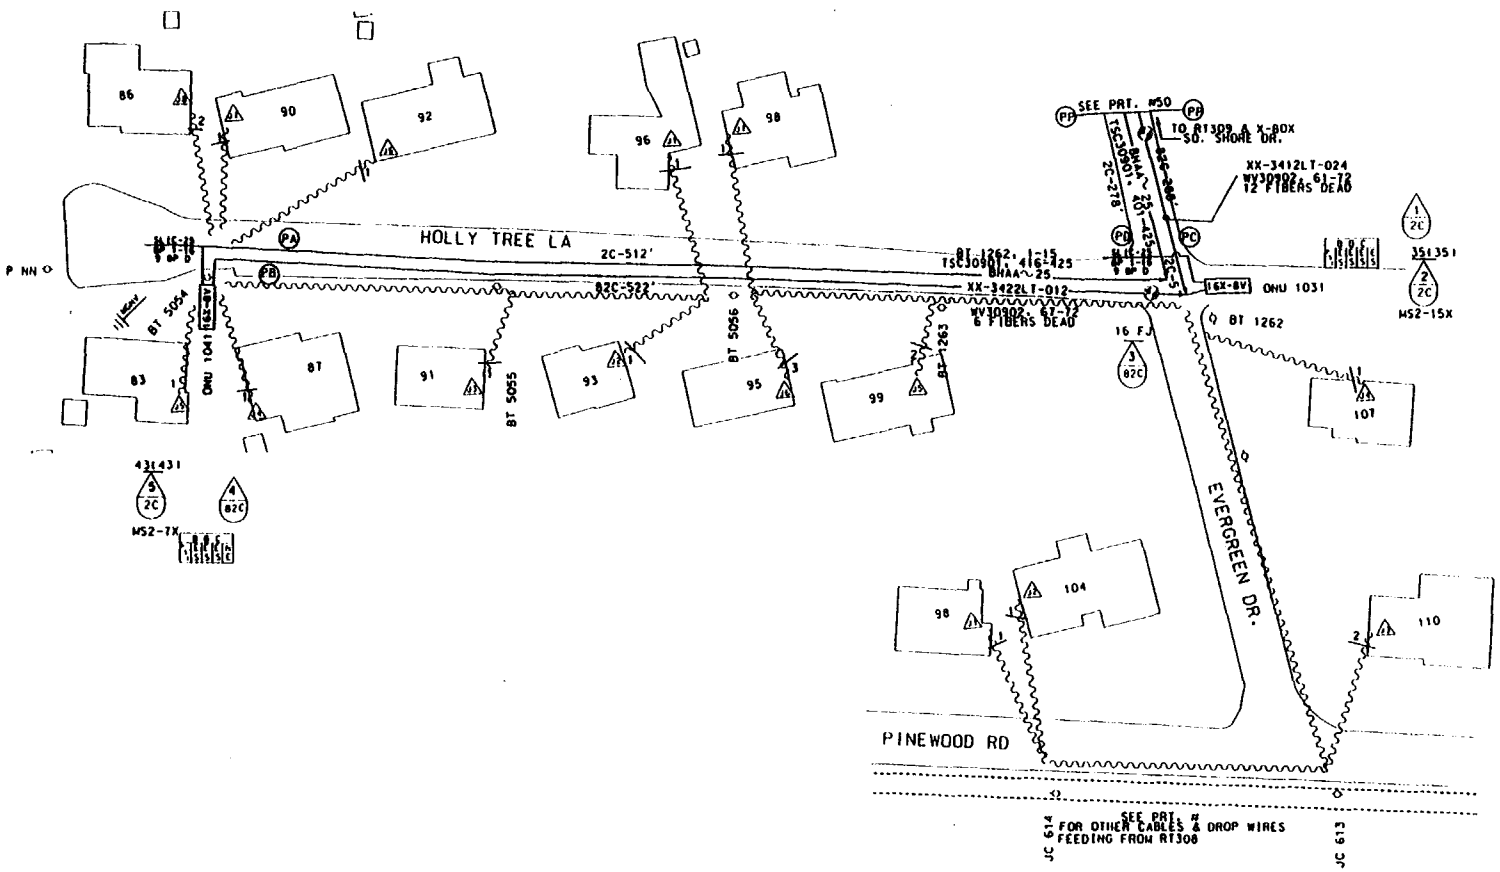

(1'A) FL= 512'
2C PL 530' BHAA~25

(1'B) FL= 522'
82C PL 530' XX-3412LT-012

(1'C) FL= 469'
82C PL 490' XX-3412LT-024

(1'D) FL= 454'
2C PL 480' BHAA~.25

SYMBOLS & ABBREVIATIONS

NOTE: REMOVAL PRINTS TO BE ISSUED IN THE FUTURE
NOTE: EXISTING GUYING IS ADEQUATE.

TSC30901 TC=309019

ACCOUNT CODE 251C AREA CODE 56243 ONU & ADDRESS	FIBER COUNT	TSC COUNT	PGL COUNT NON-DEDICATED	RIDES ID	TAPER CODE	YR PLCD
ONU 1031 S 107 HOLLYTREE LA.	WV30902, 67-68	TSC30901, 416-418	PGL 605C, 1001-1125	1031	391391	
ONU 1041 F 87 HOLLYTREE LA.	WV30902, 69-70	TSC30901, 419-421	PGL 605C, 1001-1125	1041	391391	
ONU		TSC	PGL			
ONU		TSC	PGL			
ONU		TSC	PGL			

MATERIAL LIST	MCF	FKM
PL 1010' BHAA~.25	.050	
PL 530' XX-3412LT-012		1.93
PL 490' XX-34212LT-024		3.58
PL 2-ONU'S		
PL 2-SLIC-25 TERM'S		
	TOT.	5.51

NEW JERSEY BELL TELEPHONE COMPANY

REASON: AVIS PROJECT

.050 ORIG.

DOVER TOWNSHIP

343

56000

302PL1

WEST OSBORNVILLE

EST. NO. 1568269

PAGE 51

316

EST. # 1568269 - 52

HDF DETAIL

LEFT		RIGHT	
	BAY 5 HDF		BAY 5 HDF
1–12	WV005, 49-60	721	WV30802, 1-216
13–36	DV008, 25-48	936	
37–84	WV30804, 1-48	937	WV30803, 1-216
85–216	SPARE	1152	
217–432	WV30801, 1-216	1153	
433–720		1440	

RT 308
LOCATION SILVER BAY RD. W/O MELLO
AREA CODE 56232
CLLI DOTMNJUL

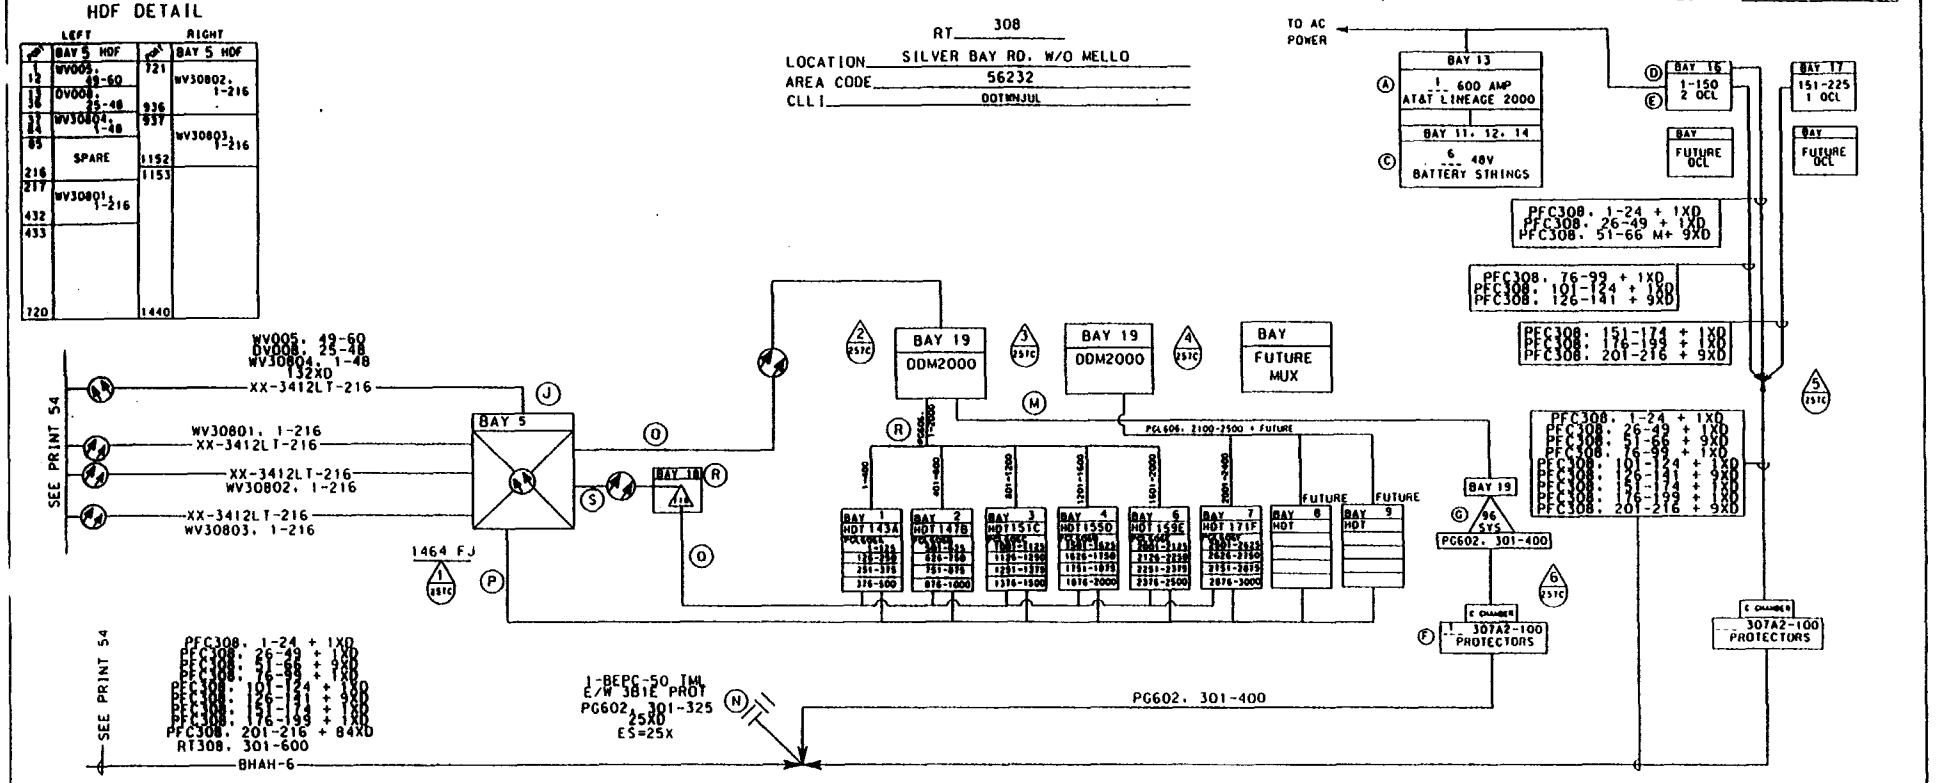

- (A) 257C PL 1 LINEAGE 2000 CONTROLLER FULLY EQP'T.
- (B) 257C PL 7 50 AMP RECTIFIERS
- (C) 257C PL 6 48V BATTERY STRINGS
- (D) 257C PL 3 QUAD CURRENT LMTR SHELVES
- (E) 257C PL 15 48V TO 130V CONVERTERS
- (F) 257C PL 4 307A2-100 PROTECTORS E/W 30' STUBS
- (G) 257C PL 1 SLC-96 CHANNEL BANK
- (H) 257C PL 5 8BT HDT'S FULLY EQUIPPED
- (I) 257C PL 2 ODM-2000 MULTIPLEXERS
- (J) 257C PL 1 NORTHERN TELECOM H.O.F.'S
- (K) 257C PL 4 DSX PANELS (2 PER MUX)
- (L) 257C PL MODEMS (2 PER HDT)
- (M) 257C PL 3 6X SHIELED CABLE (3) PER SLC
- (N) 257C PL 1 BEPC-50 TERM'L E/W 3B1E PROTECTORS
- (O) 257C PL 8 FC PC JUMPERS (4 PER MUX)
- (P) 257C PL 5 SIECOR PREFAB JUMPER CABLES 1(308F) PER HDT
- (Q) 257C PL 5 FC/PC VIDEO JUMPERS (1) 6F MUX CABLE PER HDT
- (R) 257C PL 4 1X8 SPLITTERS (1) PER STT IN LCIE SHELF
- (S) 257C PL 1 FC/PC VIDEO JUMPERS (1) 6F MUX CABLE PER 4 SPLITTERS

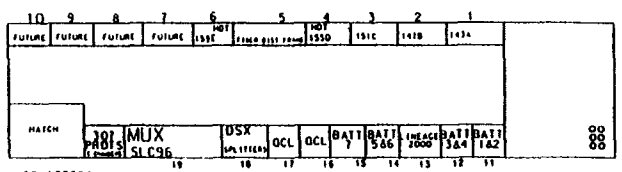

LOCATION

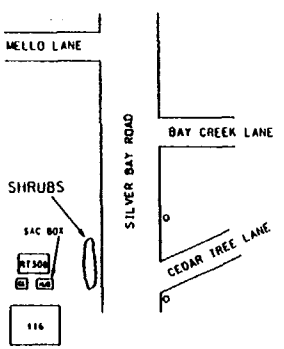

24' CEV

AVIS PROJECT	NEW JERSEY BELL TELEPHONE COMPANY
	ORIG.
DOVER TWP.	343
56000	
WEST OSBORNVILLE	
1568269	52

311

PRT79_WV30801

1568269 - 53

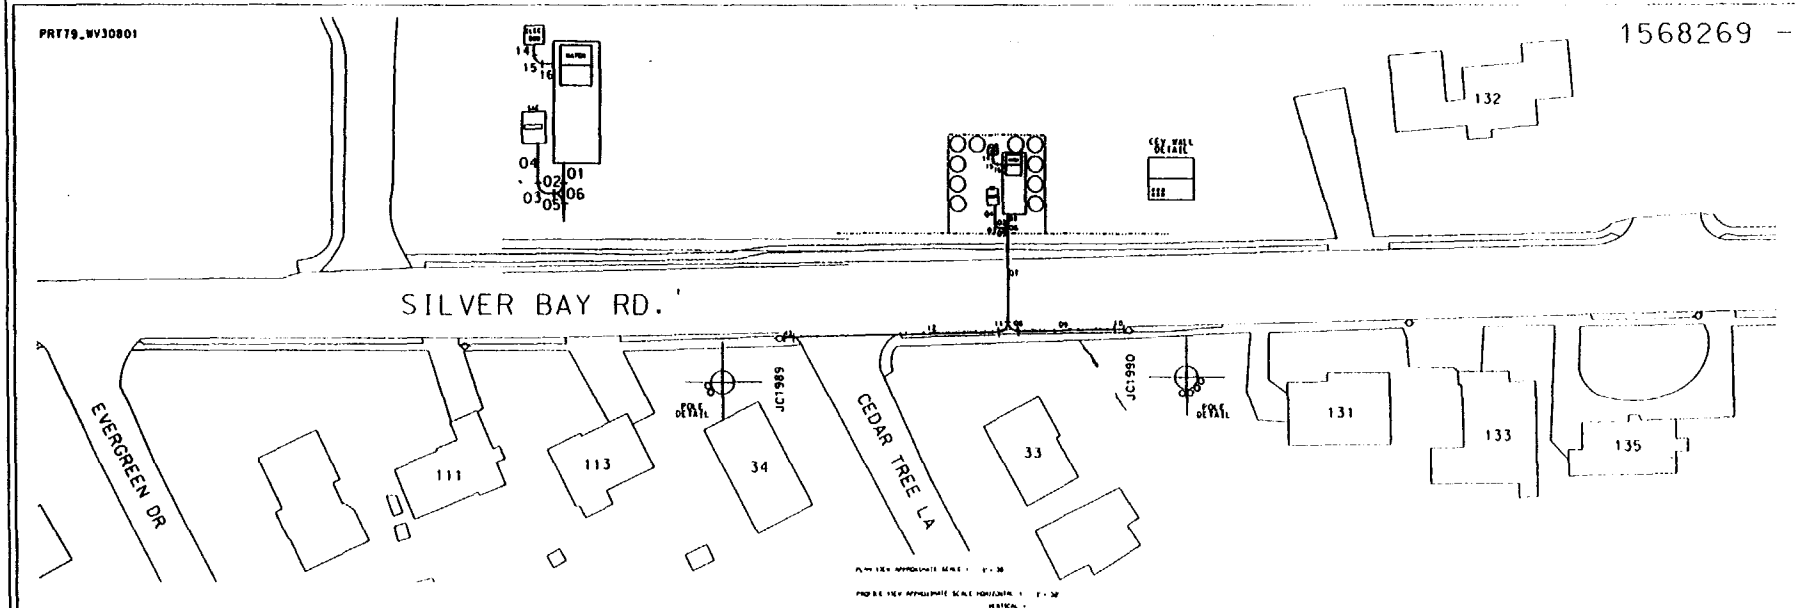

DETAILS & DRAWN SECTIONS

NOTES

REVISION NOTES

LOCATION OF BURIED PIPE STRUCTURES SHOWN ON DRAWING IS A GUIDE ONLY. THE TELEPHONE CO. ASSUMES NO LIABILITY FOR ERRORS OR OMISSIONS.

REPAIR PAVE CHANGES FROM TOWER VISION. IF TOWER INSTALLATION, PAVE ENCRUSTED REQUIRED. UNDERGROUND OWNED BY UNION CELL TELEPHONE CO. ENGINEER BEFORE LAYING CONDUIT.

NOTE: ALL OTHER UTILITY CONDUITS INSTALLED IN AREA BEFORE STARTING TO DIG VIA 908 972-1400 SUMMARY OF MATERIAL LIST & WORK NOT DONE ON THIS JOB ARE SHOWN ON PAGE.

SYMBOLS

—G—	GAS PIPE	○ TELEPHONE POLE	○ TREE
—PO—	PRIVATE OWNED CONDUIT	⊕ ELECTRIC POLE	CVD. CHEMOSETO WOOD DUCT
—W—	WATER PIPE	⊕ JOINT POLE	M.P.D. MULTIPLE TILE DUCT
—E—	ELECTRIC CONDUIT	(T) MANHOLE & CONDUIT	CEM. CEMENT CONDUIT STRUCTURE
R/W	RIGHT OF WAY LINE	[ ] OR COVER	M.C.D. MULTIPLE CEMENT DUCT
——	PROPERTY LINE	▯ FIRE HYDRANT	P.D. PLASTIC DUCT
—CATV—	COMMUNITY ANTENNA TV	▯ WALL TO WALL	F.B.D. FIBER DUCT
—S—	SEWER PIPE	CC CENTER TO CENTER	S.P. SEWER PIPE CONDUIT
—M—	MUNICIPAL CONDUIT	CB CATCH BASIN	S.T. STEEL PIPE CONDUIT
—T—	TELEPHONE	(T) TRAFFIC LIGHT POLE	C.I.B. CAST IRON BOND
			T.P. TRAFFIC CONTROL PEDESTAL

NEW JERSEY BELL TELEPHONE COMPANY

PREPARED BY K. MCLAUGHLIN	TEL # 244-1107	DRAWING REVISED DATE	LAYOUT REVISION DATE
APPROVED BY		STREET SILVER BAY ROAD	
		FROM JC1989	TO JC1990
SECTION 56000	WIRE CENTER WEST OSBORNVILLE	TOWN DOVER TWP.	ID # 343

DRAWING NO. 1568269 PART 53

CONDUIT SUMMARY

ACCT	SEC	LENGTH (ENG.FT)	LENGTH RETURN	TOTAL DUCTS	TYPE OF DUCT NO.	SIZE	KIND	% EQUIPT	DATE	ORDER NO.	FILE NO.	REMARKS
4C	01	5'		6	6	4"	CPD	100				
4C	02	5'		4	4	4"	CPB	100				
4C	03	5'		4	4	4"	CPD	100				SWEEP
4C	04	10'		4	4	4"	CPD	100				
4C	05	5'		2	2	4"	CPB	100				
4C	06	5'		4	4	4"	CPD	100				
4C	07	45'		6	6	4"	CPD	100				
4C	08	5'		4	4	4"	CPB	100				
4C	09	50'		4	4	4"	CPD	100				
4C	10	5'		4	4	4"	CPB	100				
4C	11	5'		2	2	4"	CPB	100				

CONDUIT SUMMARY

ACCT	SEC	LENGTH (ENG.FT)	LENGTH RETURN	TOTAL DUCTS	TYPE OF DUCT NO.	SIZE	KIND	% EQUIPT	DATE	ORDER NO.	FILE NO.	REMARKS
4C	12	106'		2	2	4"	CPD	100				
4C	13	5'		2	2	4"	CPB	100				
4C	14	5'		2	2	4"	GAL	0				
4C	15	5'		2	2	4"	GAL	0				
4C	16	5'		2	2	4"	GAL	0				

MANHOLE SUMMARY

ACCT	NO.	SIZE	TYPE	LENGTH	WIDTH	HEAD ROOM	EQUIPT	DATE PLACED	ORDER NO.	FILE NO.	REMARKS

312

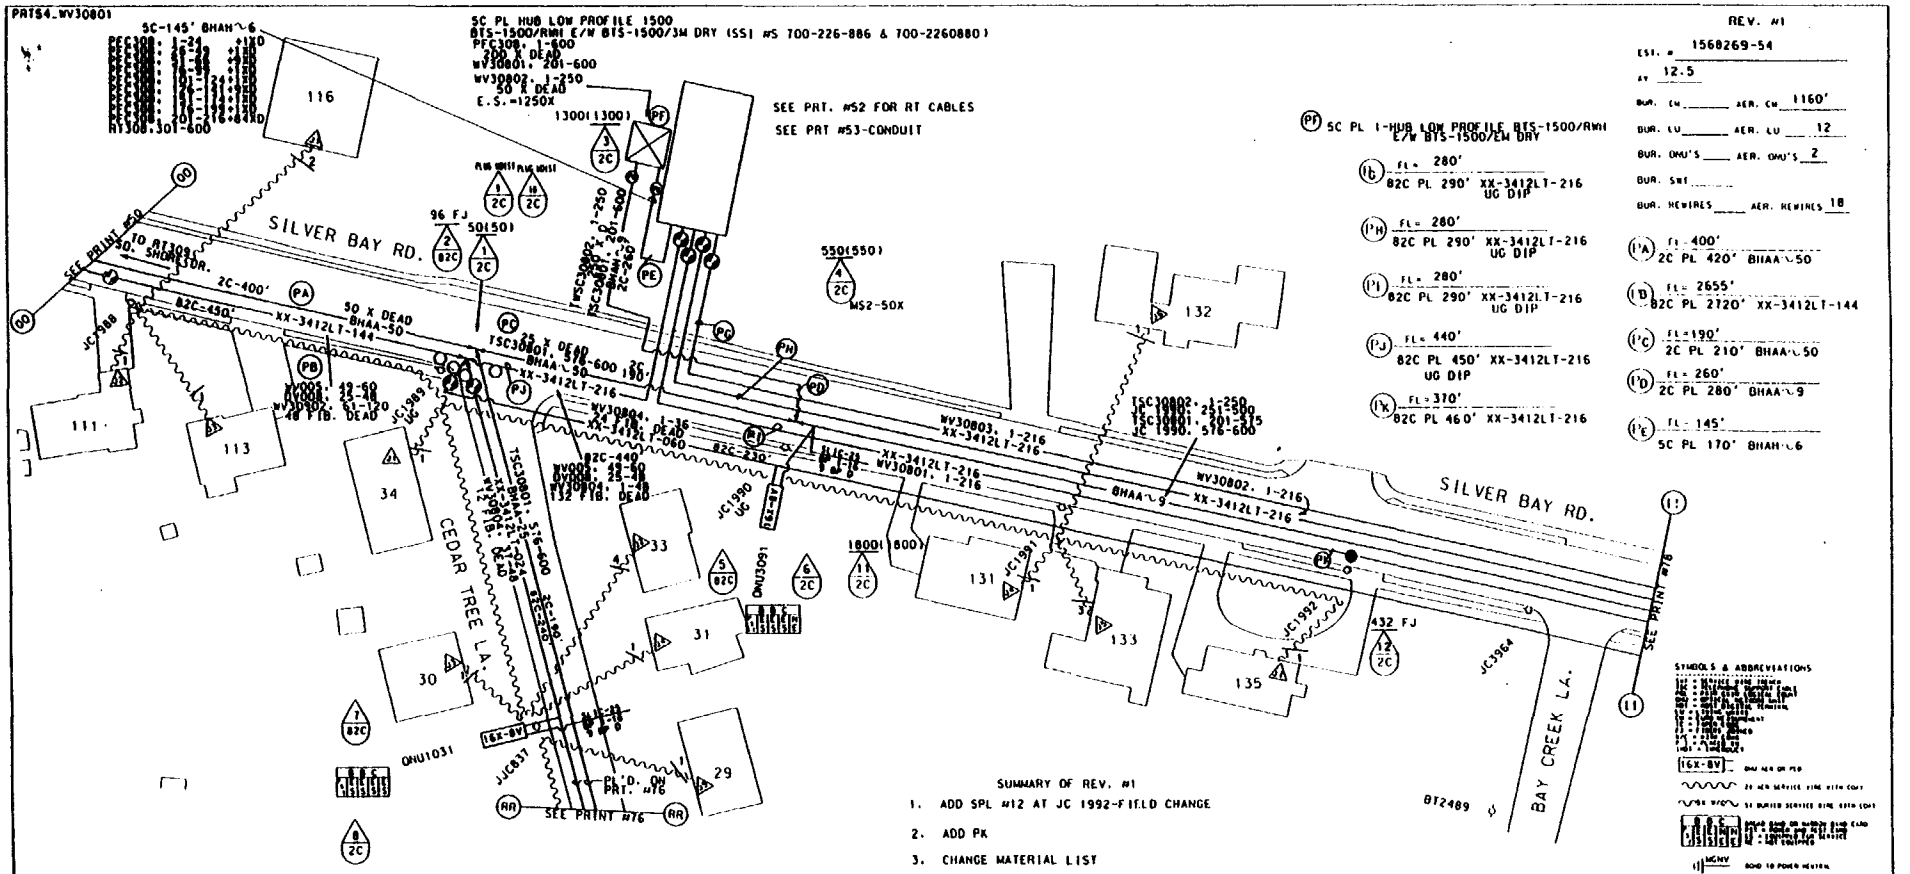

TSC30801 TC=308019

ACCOUNT CODE 257C AREA CODE 56232 ONU & ADDRESS	FIBER COUNT	TSC COUNT	PGL COUNT NON-DEDICATED	RIDES ID	TAPER CODE	YR PLCD
ONU 1031 F 30 CEDAR TREE LA.	WV30804. 43-44	TSC 30801. 576-577	PGL 606E. 2001-2125	1031	301591	
ONU 3091 S 131 SILVER BAY RD.	WV30804. 5-6	TSC 30801. 540-541	PGL 606D. 1751-1875	3091	301553	
ONU		TSC	PGL			
ONU		TSC	PGL			
ONU		TSC	PGL			

MATERIAL LIST	MCF	FKM
PL 170' BHAH~6	.204	
PL 610' BHAA~50	.061	
PL 280' BHAH~9	.504	
PL 2720' XX-3412LT-144		119.41
PL 1780' XX-3412LT-012		6.51
PL 2-ONU'S	.769	125.92
PL 2-SLIC-25 TERM.'S		
PL 1-HUB LOW PROFILE BTS-1500/RWH E/W BTS-1500/3M DRY		

313

PRT15_308

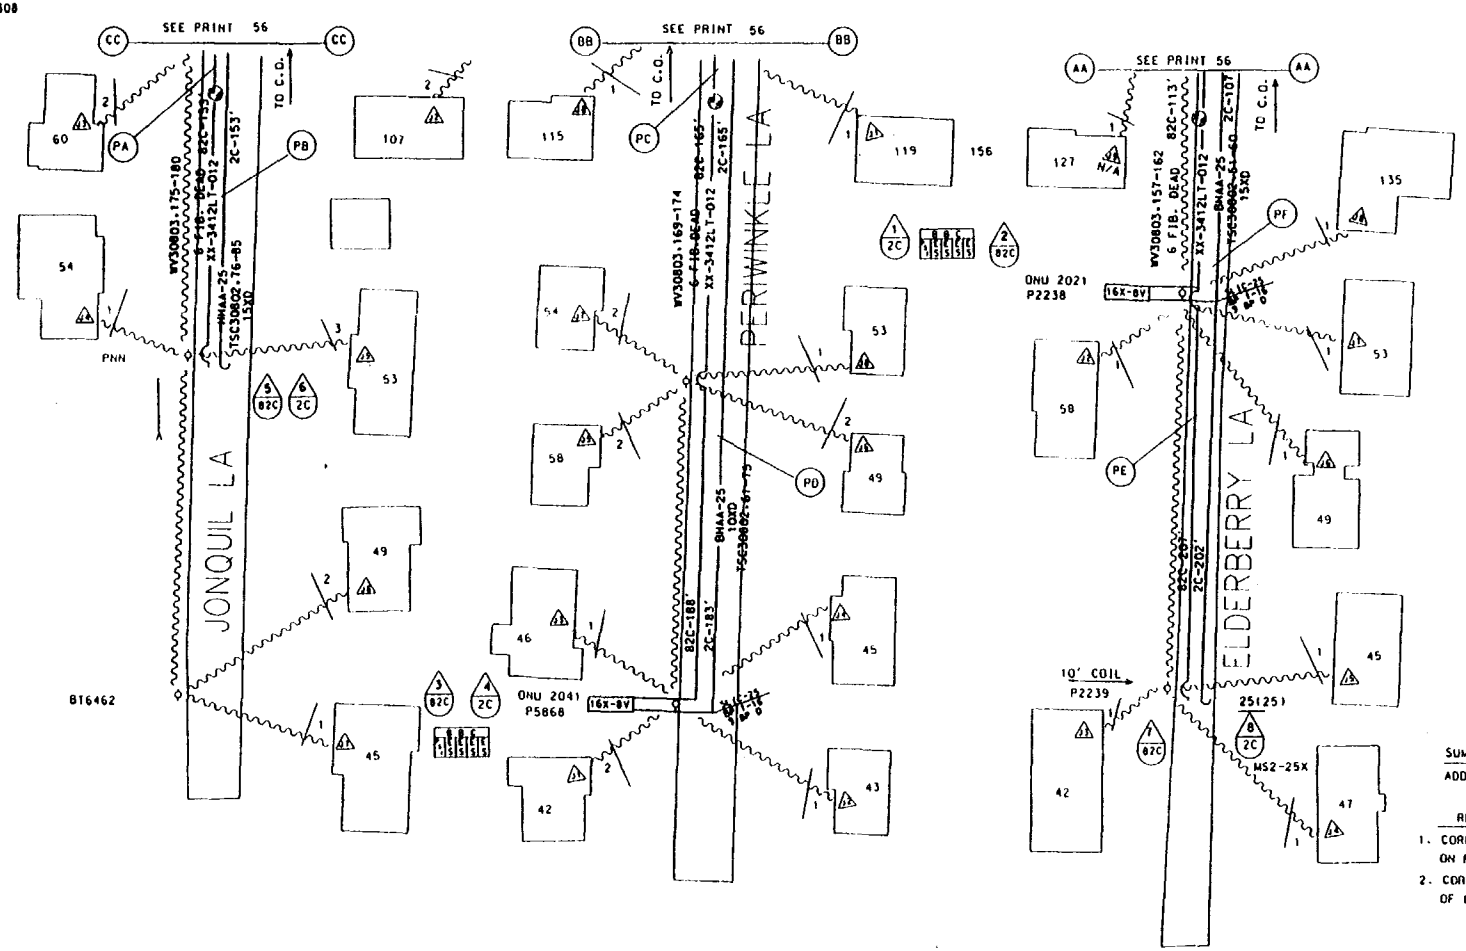

REV.#2

EST. # 1568269-55

SV 12.5

BUR. CM ____ AER. CM 792'

BUR. LU ____ AER. LU 24

BUR. ONU'S ____ AER. ONU'S 2

BUR. SWI ____

BUR. REWIRES ____ AER. REWIRES 36

(PA) FL= 864'
82CPLC. 890' XX-3412LT-012

(PB) FL= 849'
2CPLC. 875' BHAA-25

(PC) FL= 821'
82CPLC. 850' XX-3412LT-012

(PD) FL= 805'
2CPLC. 830' BHAA-25

(PE) FL= 783'
82CPLC. 810' XX-3412LT-012

(PF) FL= 762'
2CPLC. 790' BHAA-25

SYMBOLS & ABBREVIATIONS

SUMMARY OF REV. #1

ADD SPLICES 7 & 8

REV.#2 3/17/95

1. CORR. COUNT OF CABLE ON PERIWINKLE LA.
2. CORR. FIBER COUNT OF ONU 2041

NOTE: REMOVAL PRINTS TO BE ISSUED IN THE FUTURE
NOTE: EXISTING GUYING IS ADEQUATE.

TC30803=TC308039

ACCOUNT CODE 257C AREA CODE ONU & ADDRESS	FIBER COUNT	TSC COUNT	PGL COUNT NON-DEDICATED	RIDES ID	TAPER CODE	YR PLCD
ONU 2021 F 58 ELDERBERRY LA	WV30803.159-160	TSC30802.54-55-56	PGL606F.2626-2750	2121	381711	
ONU 2041 F 46 PERIWINKLE LA	WV30803.171-172	TSC30802.64-65-66	PGL606F.2626-2750	2041	381711	
ONU		TSC	PGL			
ONU		TSC	PGL			
ONU		TSC	PGL			

MATERIAL LIST

	MCF	FKM
PLC. 2550' XX-3412LT-012		9.33
PLC. 2495' BHAA-25	.125	
PLC. 2 ONU'S		
PLC.SLIC-25 TERMLS		

REASON: AVIS PROJECT			NEW JERSEY BELL TELEPHONE COMPANY
DRAWN BY: R. MCLAUGHLIN	DESIGNED: ORIG. SIGNED R. MCLAUGHLIN	.125	SHEET 2 OF 2
RECORD REVISIONS			DOVER TOWNSHIP 343
			DISTRICT 56000 388PL3
			EXCHANGE OR AREA WEST OSBORNVILLE
			EST. NO. 1568269 SHEET 55

314

PRT14_308

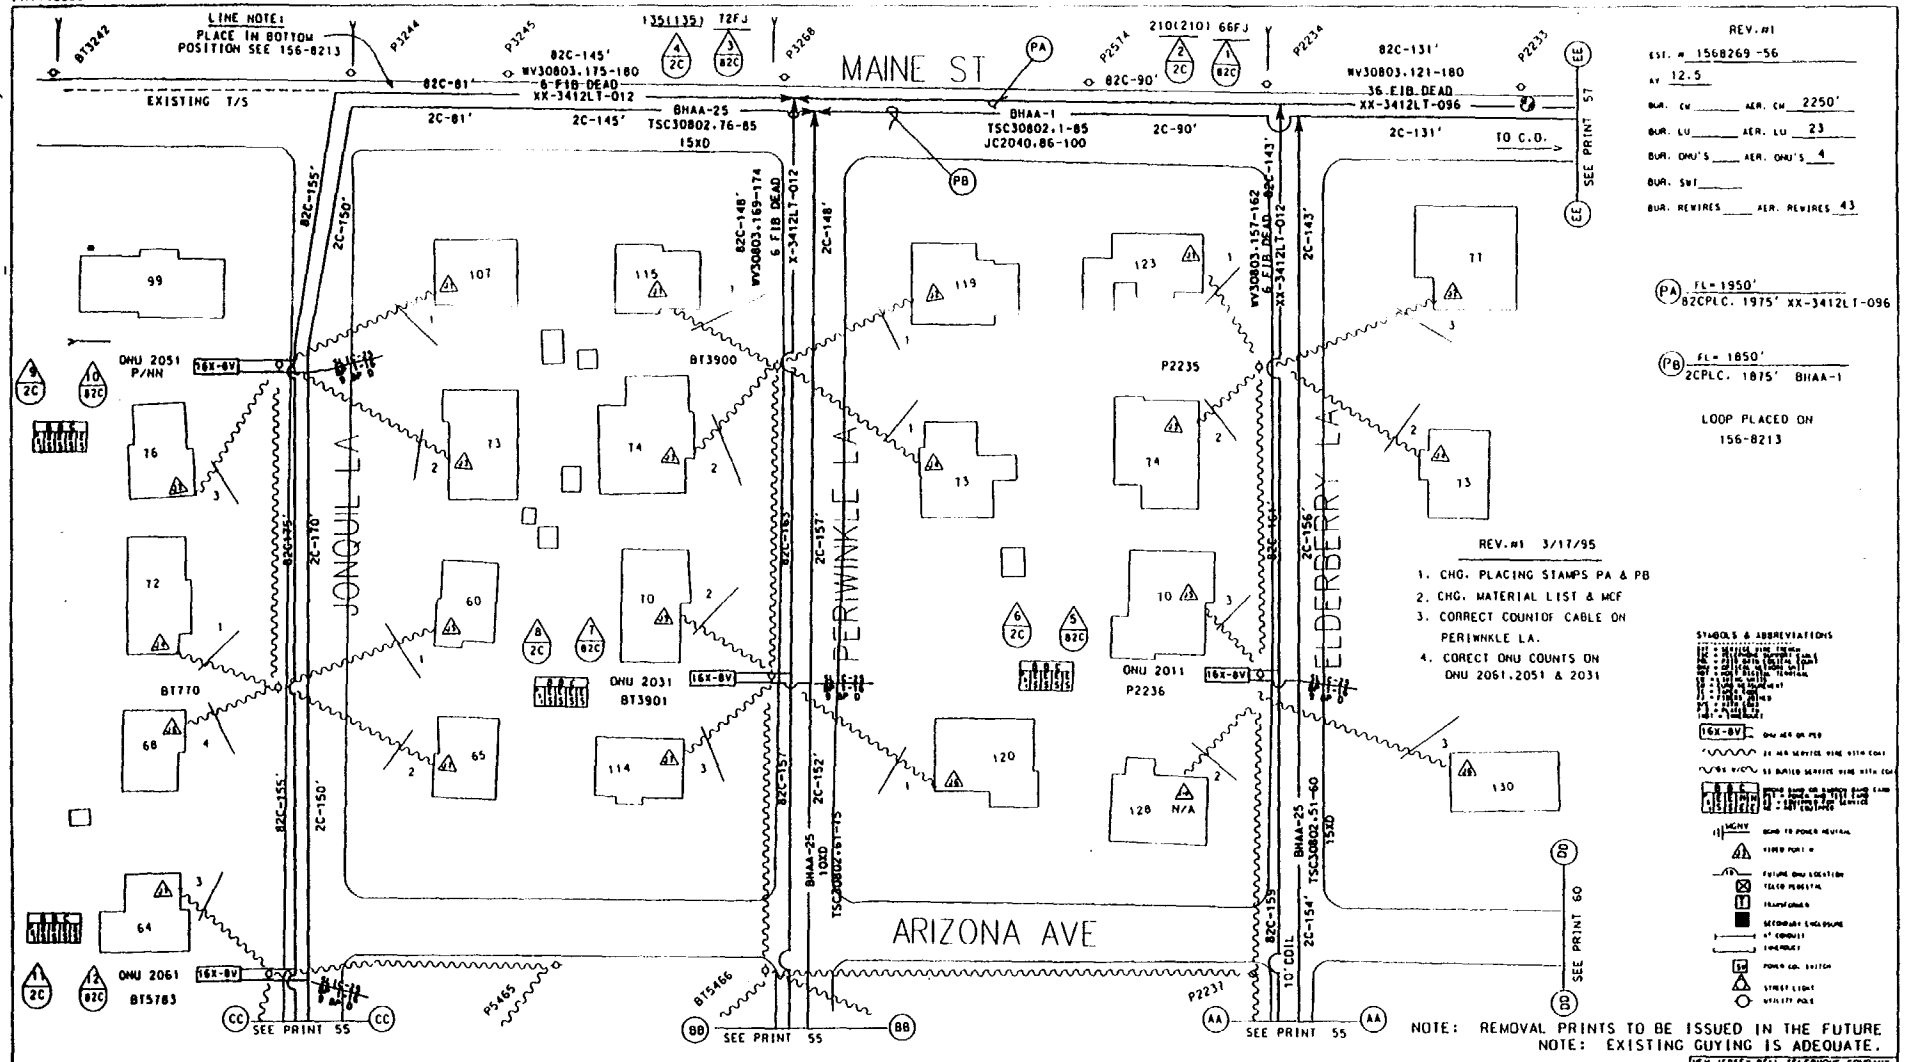

TC30803=TC308039

ACCOUNT CODE 257C AREA CODE ONU & ADDRESS	FIBER COUNT	TSC COUNT	PGL COUNT NON-DEDICATED	RIDES ID	TAPER CODE	YR PLCD
ONU 2061 F 60 JONQUIL LA	WV 30803.177-178	TSC 30802.79-80-81	PGL606F.2626-2750	2061	381712	
ONU 2051 F 76 JONQUILA LA	WV 30803.175-176	TSC 30802.76-77-78	PGL 606F.2626-2750	2051	381712	
ONU 2031 F 70 PERIWINKLE LA	WV 30803.169-170	TSC 30802.61-62-63	PGL 606F.2626-2750	2031	381712	
ONU 2011 F 70 ELDERBERRY LA	WV 30803.157-158	TSC 30802.51-52-53	PGL 606F.2626-2750	2011	381712	
ONU		TSC	PGL			

MATERIAL LIST

	MCF	FKM
PLC. 1875' BHAA-1	.375	
PLC. 1975' XX-3412LT-096		57.804
PLC.4 SLIC-25 TERMLS		
PLC. 4 ONUS		

AVIS PROJECT	.375	3.12.95
DOVER TOWNSHIP		343
56000		388PL3
WEST OSBORNVILLE		
1568269		56

NEW JERSEY BELL TELEPHONE COMPANY

SIE

PRT.16A_300

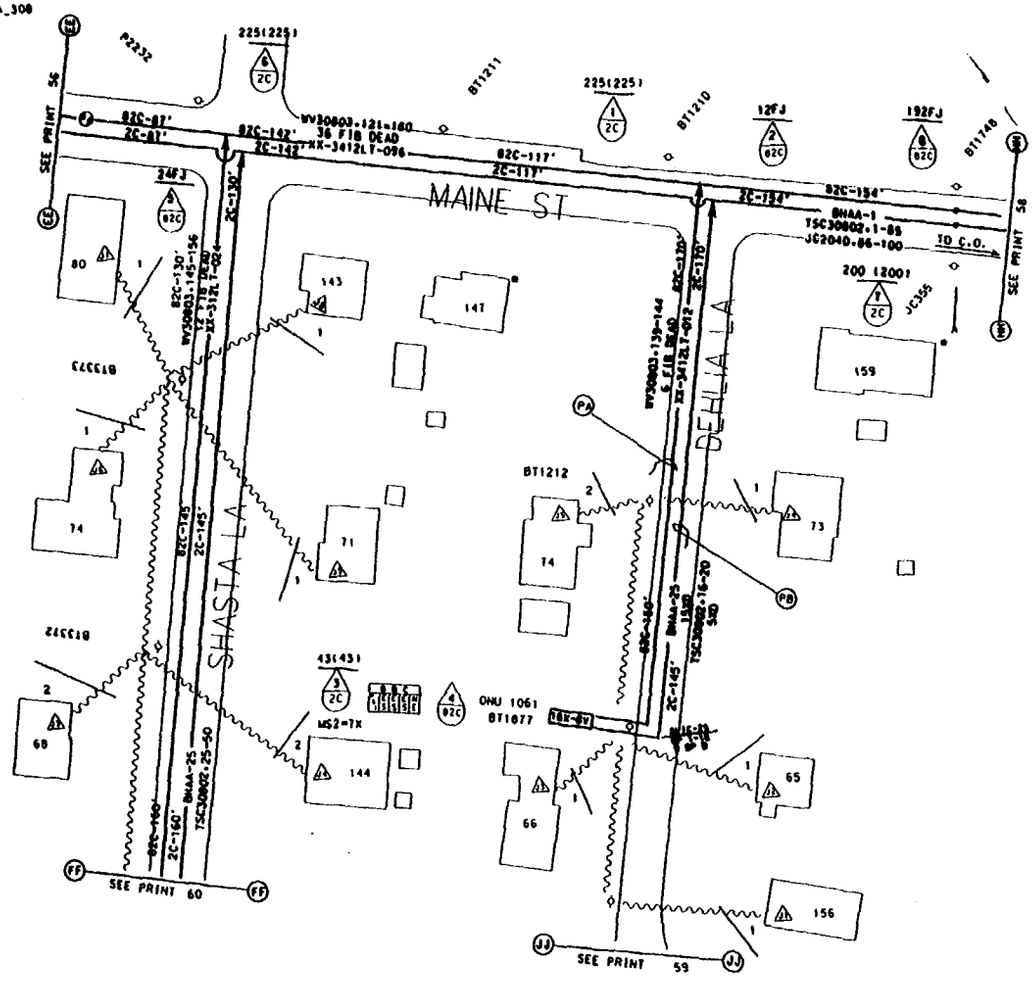

LOOP PLACED ON 156-8213

REV. #1

EST. # 1568269 -57

KV 12.5

BUR. CU ____ AER. CU 1250'

BUR. LU ____ AER. LU 13

BUR. ONU'S ____ AER. ONU'S 1

BUR. SWI ____

BUR. REWIRES ____ AER. REWIRES 14

(PA) FL= 320'
82CPLC. 350' BHAA-25

(PB) FL= 315'
2CPLC. 350' XX-3412LT-012

REV. #1 6/1/95

1. ADD SPLICES 7 & 8 AT BT1748
2. CHG. FJ AT SPLICES 5 & 2

SYMBOLS & ABBREVIATIONS

NOTE: REMOVAL PRINTS TO BE ISSUED IN THE FUTURE
NOTE: EXISTING GUYING IS ADEQUATE.

MATERIAL LIST		MCF	FKM
PLC.	350' XX-3412LT-012		1.280
PLC.	340' BHAA-25	.017	
PLC.	1 ONU		
PLC.	1 SLIC-25 TERML		

TC30803-TC30839

ACCOUNT CODE 3STC AREA CODE / ONU & ADDRESS	FIBER COUNT	TSC COUNT	PGL COUNT NON-DEDICATED	RIDES ID	TAPER CODE	YR PLCD
ONU 1061 F 66 DEHILA LA	WV30803.139-140	TSC 30802.16-17	PGL 606F.2501-2625	1061	381711	
ONU		TSC	PGL			
ONU		TSC	PGL			
ONU		TSC	PGL			
ONU		TSC	PGL			

NEW JERSEY BELL TELEPHONE COMPANY

AVIS PROJECT

.017 | 6/1/95 | 1

DOVER TOWNSHIP | 343

56000 | 388PL3412

WEST OSBORNVILLE

1568269 | 57

316

PRT18_308

* LOOP PLACED ON
156-8213

EST. # 1568269-58
kV 12.5
BUR. CM ____ AER. CM 1160
BUR. LU ____ AER. LU 18
BUR. ONU'S ____ AER. ONU'S 2
BUR. SWI ____
BUR. REWIRES ____ AER. REWIRES 22

(PA) FL= 327'
82CPLC. 360' XX-3412LT-012

(PB) FL= 312'
2CPLC. 350' BHAA-25

(PC) FL= 282'
82CPLC. 320' XX-3412LT-012

(PD) FL= 270'
2CPLC. 300' BHAA-25

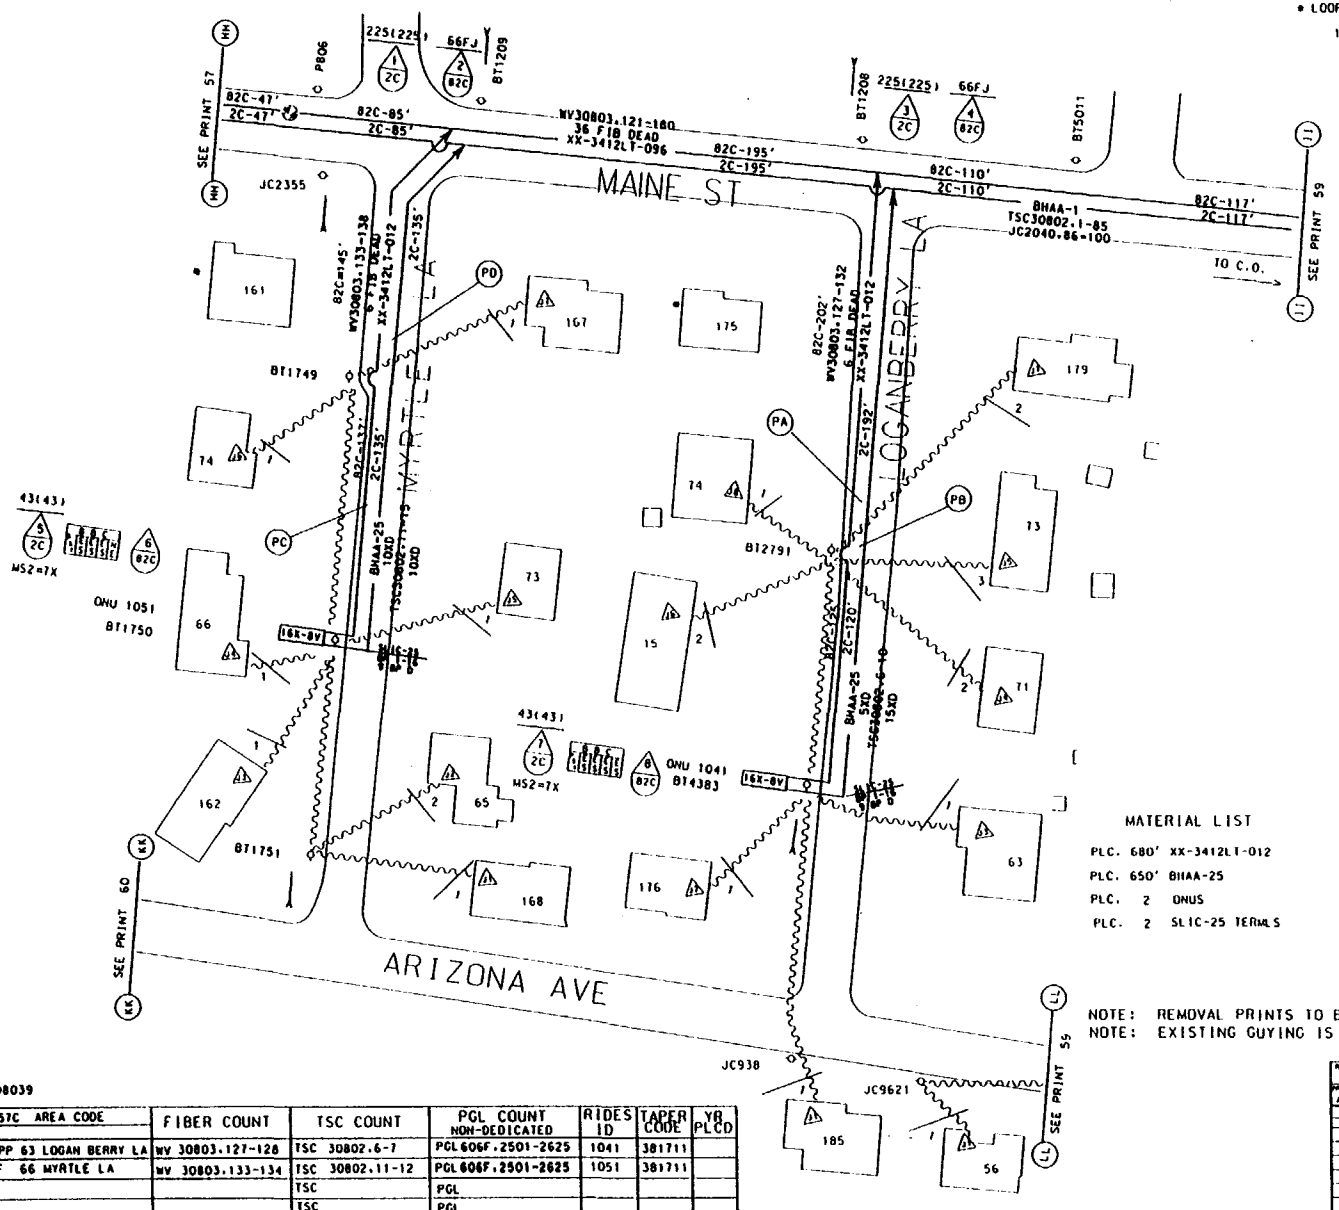

MATERIAL LIST

	MCF	FKM
PLC. 680' XX-3412LT-012		2.487
PLC. 650' BHAA-25	.033	
PLC. 2 ONUS		
PLC. 2 SLIC-25 TERMLS		

NOTE: REMOVAL PRINTS TO BE ISSUED IN THE FUTURE
NOTE: EXISTING GUYING IS ADEQUATE.

SYMBOLS & ABBREVIATIONS

TSC30803=TC308039

ACCOUNT CODE 257C AREA CODE ONU & ADDRESS	FIBER COUNT	TSC COUNT	PGL COUNT NON-DEDICATED	RIDES ID	TAPER CODE	YB PLCD
ONU ONU 1041 OPP 63 LOGAN BERRY LA	WV 30803.127-128	TSC 30802.6-7	PGL 606F.2501-2625	1041	381711	
ONU ONU 1051 F 66 MYRTLE LA	WV 30803.133-134	TSC 30802.11-12	PGL 606F.2501-2625	1051	381711	
ONU		TSC	PGL			
ONU		TSC	PGL			
ONU		TSC	PGL			

NEW JERSEY BELL TELEPHONE COMPANY

AVIS PROJECT

DATE RELEASED 1-6-75

.033

ORIG

DOVER TOWNSHIP

343

56000

JB8PL4

WEST OSBORNVILLE

1568269

58

317

PRT19.308

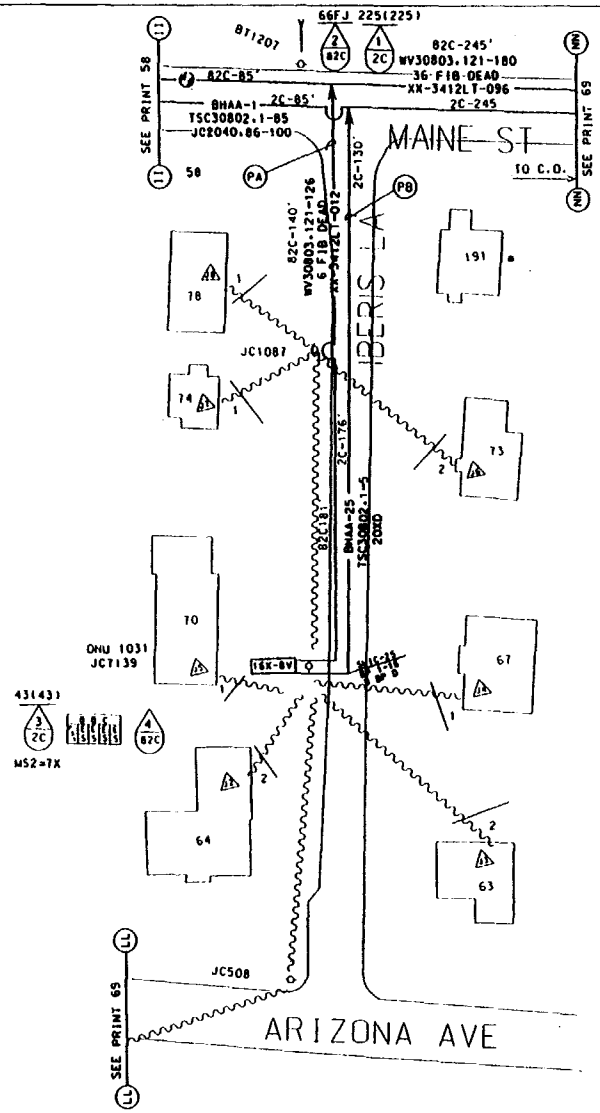

* LOOP PLACED ON
156-8213

EST. # 1568269 -59
EV 12.5
BUR. CW ____ AER. CW 545'
BUR. LU ____ AER. LU 8
BUR. ONU'S ____ AER. ONU'S 1
BUR. SWI ____
BUR. REWIRES ____ AER. REWIRES 13

PA FL= 321'
82CPLC. 360' XX-3412LT-012

PB FL= .06'
2CPLC. 350' BHAA-25

SYMBOLS & ABBREVIATIONS

NOTE: REMOVAL PRINTS TO BE ISSUED IN THE FUTURE
NOTE: EXISTING GUYING IS ADEQUATE.

TSC30803=TC308039

ACCOUNT CODE 257C AREA CODE ONU & ADDRESS	FIBER COUNT	TSC COUNT	PGL COUNT NON-DEDICATED	RIDES ID	TAPER CODE	YB PLCD
ONU ONU 1031 F 70 IBERIS LA	WV 30803.121-122	TSC TSC30802.1-2	PGL 606F.2501-2625	1031	381711	
ONU		TSC	PGL			
ONU		TSC	PGL			
ONU		TSC	PGL			
ONU		TSC	PGL			

MATERIAL LIST

	MCF	FKM
PLC.360' XX-3412LT-012		1.317
PLC. 350' BHAA-25	.018	
PLC. 1 ONU		
PLC. 1 SLIC-25 TERM.		

NEW JERSEY BELL TELEPHONE COMPANY

AVIS PROJECT — DATE 1-6-93 — .018 — DRIG.

DOVER TOWNSHIP — 343

56000 — 388PL4

WEST OSBORNVILLE

1568269 — 59

318

PRT17-308

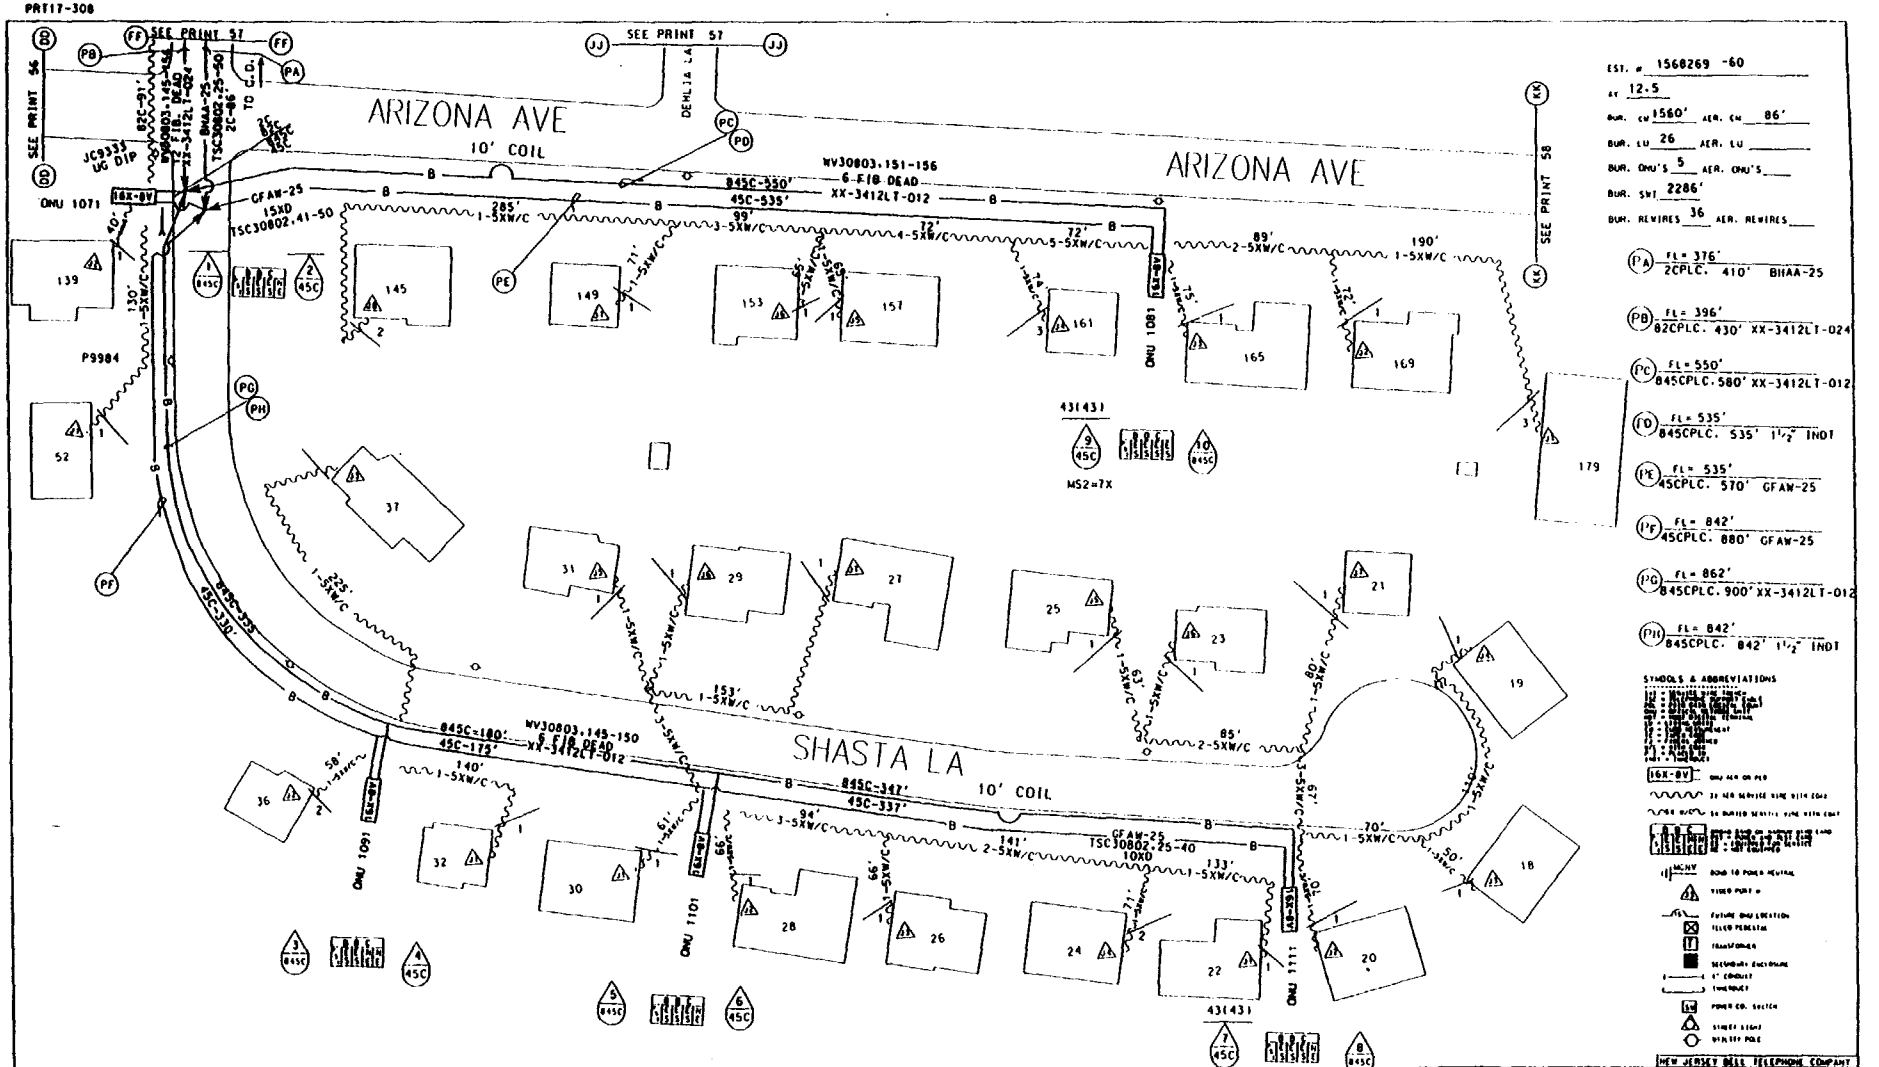

NOTE: REMOVAL PRINTS TO BE ISSUED IN THE FUTURE

NOTE: EXISTING GUYING IS ADEQUATE.

TSC30803-TC308039

ACCOUNT CODE 257C AREA CODE ONU & ADDRESS	FIBER COUNT	TSC COUNT	PGL COUNT NON-DEDICATED	RIDES ID	TAPER CODE	YR PLCD
ONU 1071 F 139 ARIZONA AVE	WV 30803.151-152	TSC 30802.41.42.43	PGL 606F.2501-2625	1071	381711	
ONU 1081 F 161 ARIZONA AVE	WV 30803.153-154	TSC 30802.44.45.46	PGL 606F.2501-2625	1081	381711	
ONU 1091 F 36 SHASTA LA	WV 30803.145-146	TSC 30802.25-26.27	PGL 606F.2501-2625	1091	381711	
ONU 1101 F 28 SHASTA LA	WV 30803.147-148	TSC 30802.28-29-30	PGL 606F.2501-2625	1101	381711	
ONU 1111 F 20 SHASTA LA	WV 30803.149-150	TSC 30802.31-32-33	PGL 606F.2501-2625	1111	381711	

MATERIAL LIST

			MCF	FKM
PLC.	410'	BHAA-25	.021	
PLC.	430'	XX-3412LT-024		1.573
PLC.	1480'	XX-3412LT-012		5.414
PLC.	1450'	GFAW-25	.073	
PLC.	1377'	1½" INDT		
PLC.	5	ONUS		
		TOTAL	.094	6.987

AVIS PROJECT

NEW JERSEY BELL TELEPHONE COMPANY

1-6-95

.094 ORIG

DOVER TOWNSHIP 343

56000 388PL2

WEST OSBORNVILLE

EST. # 1568269 60 #

3A

PRT20_308

REV.#1 5/19/95

1. ADD HOUSE #153
2. ADD VIDEO PORT #8
3. ADD FUTURE HOUSE
4. ADD 3RD PED. FOR FUTURE ONU

EST. # 1568269 - 61
12.5
BUR. ON 742' AER. ON
BUR. LU 22 AER. LU
BUR. ONU'S 3 AER. ONU'S
BUR. SWT 2290'
BUR. REWIRES 35 AER. REWIRES

(PA) FL= 930'
45CPLC. 980' GFAW-25

(PB) FL= 971'
845CPLC. 1020' XX-3412LT-012

(PC) FL= 980'
845CPLC. 980' 11/2"INDT

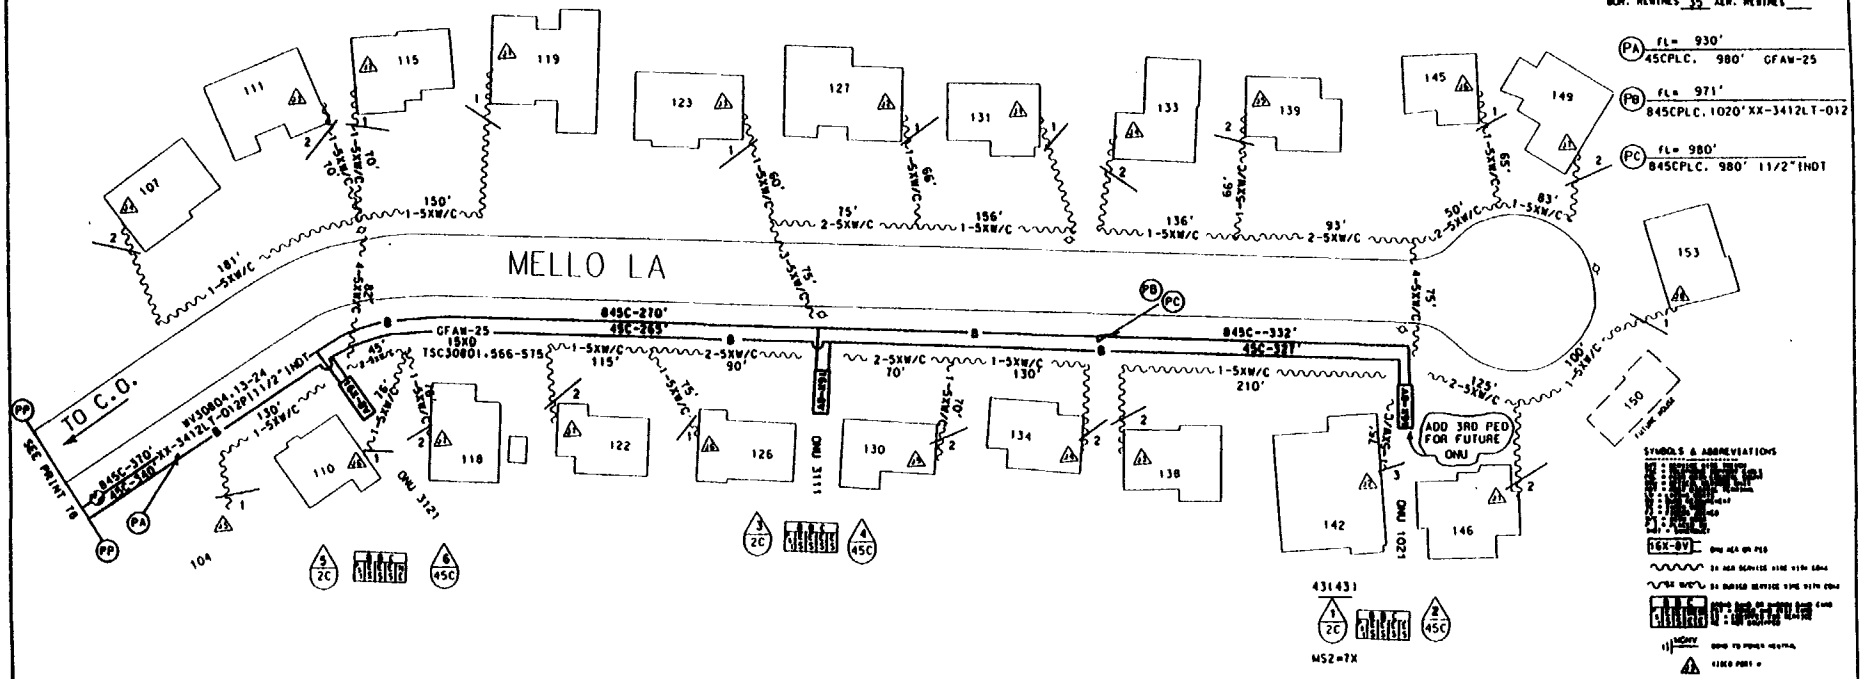

NOTE: REMOVAL PRINTS TO BE ISSUED IN THE FUTURE
NOTE: EXISTING GUYING IS ADEQUATE.

TSC30001-TC308019

ACCOUNT CODE 257C AREA CODE ONU & ADDRESS	FIBER COUNT	TSC COUNT	PGL COUNT NON-DEDICATED	RIDES ID	TAPER CODE	YR PLCD
ONU 3121 F 110 MELLO LA	WV 30804.13-14	TSC 30801.566-567	PGL 606D.1751-1875	3121	381551	
ONU 3111 F 126 MELLO LA	WV 30804.15-16	TSC 30801.568-569	PGL 606D.1751-1875	3111	381551	
ONU 1021 F 142 MELLO LA	WV 30804.17-18	TSC 30801.570-571	PGL 606E.2001-2125	1021	381591	
ONU		TSC	PGL			
ONU		TSC	PGL			

MATERIAL LIST	MCF	FKM
PLC. 960' GFAW-25	.048	
PLC. 1020' XX-3412LT-012		3.731
PLC. 980' 11/2"INDT		
PLC. 3 ONUS		

NEW JERSEY BELL TELEPHONE COMPANY

AVIS PROJECT

.048 5/19/95

DOVER TOWNSHIP 343

56000 307PL182

WEST OSBORNVILLE

1568269 61

320

PRT22_308

SUMMARY OF REVISION #1
1) CHANGE ONU 3071 ADDRESS
2) SHOW OTHER INFO PER FIELD CHANGES

EST. # 1568269 -62
KV 12.5
BUR. CU 582' AER. CU
BUR. LU 17 - AER. LU
BUR. ONU'S 3 AER. ONU'S
BUR. SWI 1746'
BUR. REWIRES 29 AER. REWIRES

(PA) FL = 350' 845CPLC. 400' XX-3412LT-036
(PB) FL = 350' 45CPLC. 400' GFAW-25
(PC) FL = 305' 845CPLC. 355' XX-3412LT-012
(PD) FL = 325' 45CPLC. 375' GFAW-25
(PE) FL = 315' 845CPLC. 425' XX-3412LT-012
(PF) FL = 370' 45CPLC. 420' GFAW-25
(PG) FL = 305' 845CPLC. 305' 11/2"INDT
(PH) FL = 375' 845CPLC. 375' 11/2"INDT
(PI) FL = 350' 845CPLC. 350' 11/2"INDT

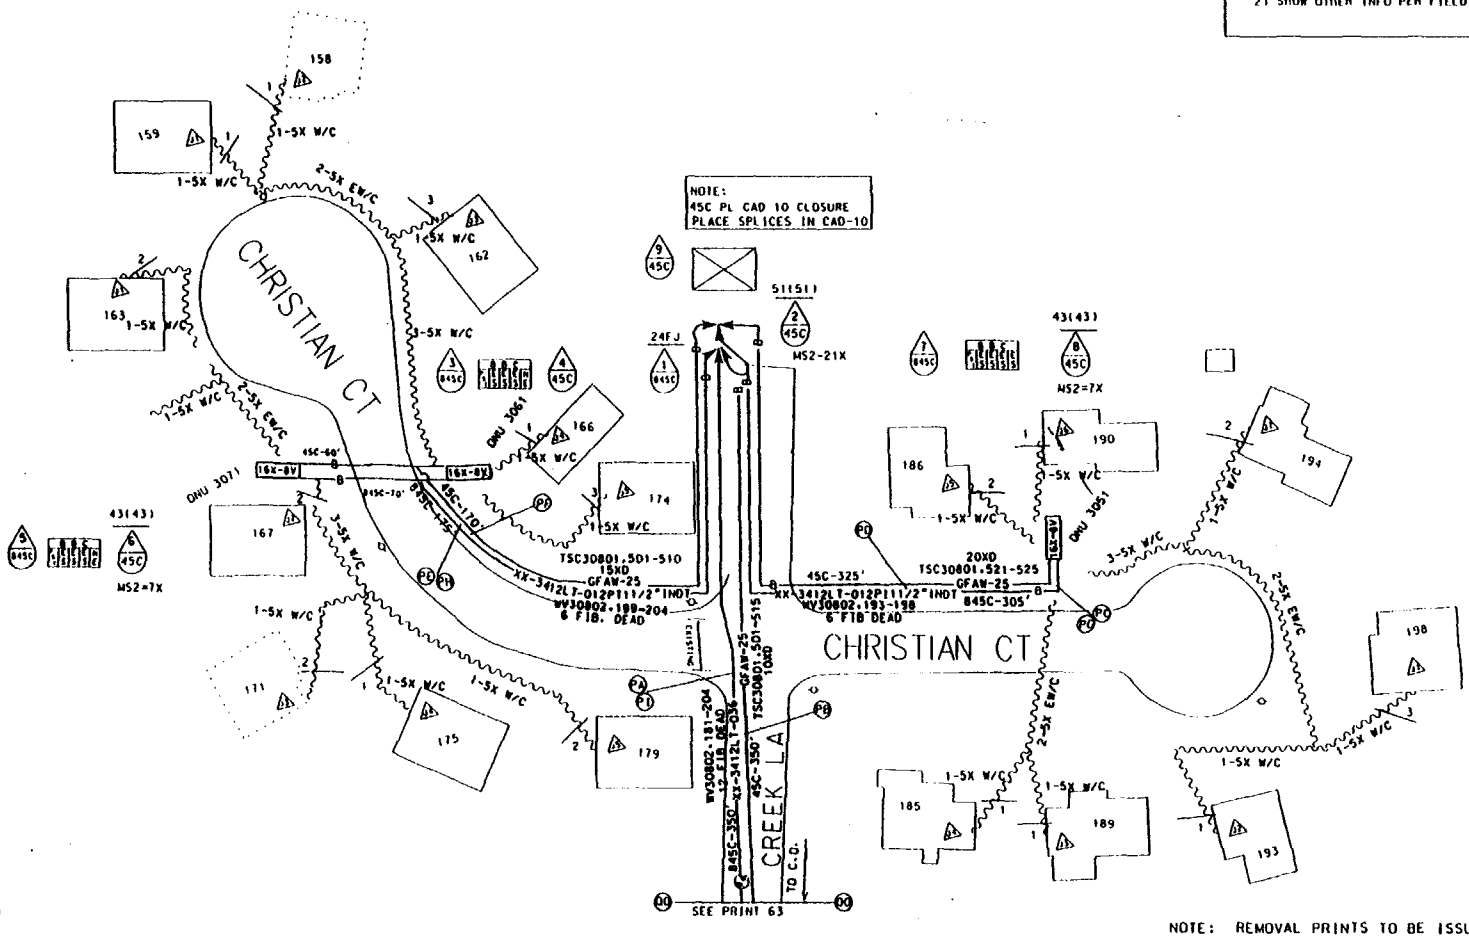

NOTE: REMOVAL PRINTS TO BE ISSUED IN THE FUTURE
NOTE: EXISTING GUYING IS ADEQUATE.

SYMBOLS & ABBREVIATIONS

TSC30801=TC308019

ACCOUNT CODE 257C AREA CODE ONU & ADDRESS	FIBER COUNT	TSC COUNT	PGL COUNT NON-DEDICATED	RIDES ID	TAPER CODE	YB PLCD
ONU 3051 F 190 CHRISTIAN CT	WV 30802.193-194	TSC 30801.511-512	PGL 6060.1751-1875	3051	381551	
ONU 3061 F 162 CHRISTIAN CT	WV 30802.199-200	TSC 30801.501-502	PGL 6060.1751-1875	3061	381551	
ONU 3071 F 167 CHRISTIAN CT	WV 30802.201-202	TSC 30801.503-504	PGL 6060.1751-1875	3071	381551	
ONU		TSC	PGL			
ONU		TSC	PGL			

MATERIAL LIST

			MCF	FKM
PLC.	400'	XX-3412LT-036		4.390
PLC.	1195'	GFAW-25	.06	
PLC.	780'	XX-3412LT-012		2.853
PLC.	1030'	11/2"INDT		
PLC.	3	ONUS		
				7.243

NEW JERSEY BELL TELEPHONE COMPANY
AVIS PROJECT
DATE PRINTED 1-6-93
DRAWN BY AG
REVISED BY B. MELLUCH IN 1107
ORIGINAL SIGNED BY A. MELLUCH
SCALE .04
LAST DRAWN BY 6-19-95
DOVER TOWNSHIP
TAX DIST. 343
56000
3D3PL3&4
WEST OSBORNVILLE
EST. NO. 1568269
PAGE 62

/pkg/data/microstation/avis/wv308/ Jun. 22, 1995 10:05:26

321

PRT 23_308

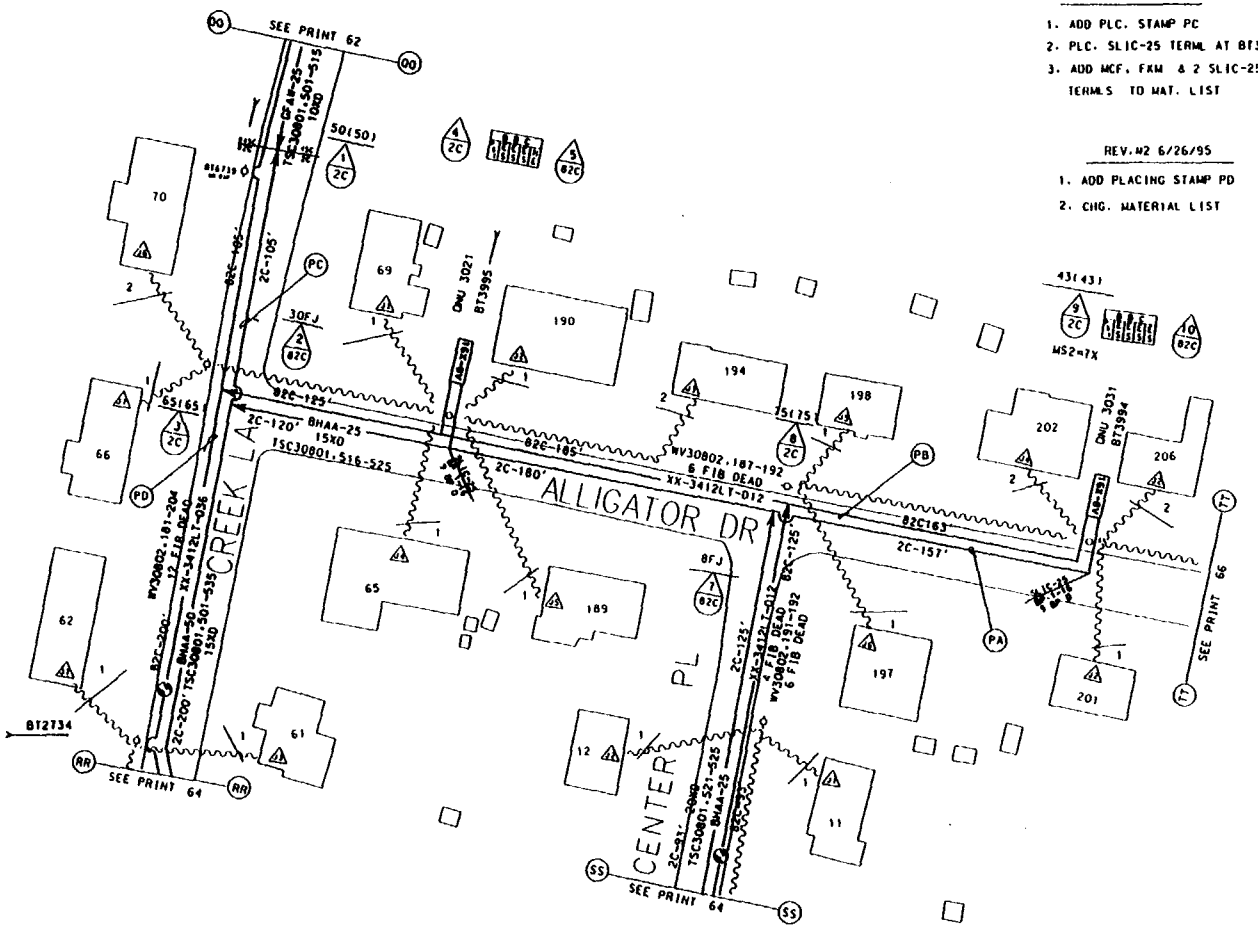

REV.#1 5/19/95

1. ADD PLC. STAMP PC
2. PLC. SLIC-25 TERML AT BT3995
3. ADD MCF, FKM & 2 SLIC-25 TERMLS TO MAT. LIST

REV.#2 6/26/95

1. ADD PLACING STAMP PD
2. CHG. MATERIAL LIST

REV.#2

EST. # 1568269 -63

kV 12.5

BUR. CW ____ AER. CW 875'

BUR. LU ____ AER. LU 16

BUR. DMU'S ____ AER. DMU'S 2

BUR. SWI ____

BUR. REWIRES ____ AER. REWIRES 20

(PA) FL= 520'
2CPLC. 490' BHAA-25

(PB) FL=540'
82CPLC. 505' XX-3412LT-012

(PC) FL= 588'
2CPLC. 620' BHAA-50

(PD) FL= 700'
82CPLC. 700' XX-3412LT-036

SYMBOLS & ABBREVIATIONS

NOTE: REMOVAL PRINTS TO BE ISSUED IN THE FUTURE
NOTE: EXISTING GUYING IS ADEQUATE.

TSC30801=TC308019

ACCOUNT CODE 257C AREA CODE DMU & ADDRESS	FIBER COUNT	TSC COUNT	PGL COUNT NON-DEDICATED	RIDES ID	TAPER CODE	YR PLCD
DMU 3021 F 190 ALLIGATOR DR	WV 30802.187-188	TSC 30801.516-517	PGL 606D.1751-1875	3021	301551	
DMU 3031 F 202 ALLIGATOR DR	WV 30802.189-190	TSC 30801.518-519	PGL 606D.1751-1875	3031	301551	
DMU		TSC	PGL			
DMU		TSC	PGL			
DMU		TSC	PGL			

MATERIAL LIST

	MCF	FKM
PLC. 505' XX-3412LT-012		1.847
PLC. 490' BHAA-25	.025	
PLC. 620' BHAA-50	.062	
PLC. 700' XX-3412LT-036		7.682
	.087	9.529

NEW JERSEY BELL TELEPHONE COMPANY

PROJECT: AVIS PROJECT

PREPARED BY: J.C. NO. 244 K. MCLAUGHLIN (107) | ORIGINAL DATE: SIGNED BY K. MCLAUGHLIN 1/6/95 | .087 | 6/26/95 | 2

REVISED BY: DATE: SIGNED BY

DOVER TOWNSHIP | 343

56000 | 3D3PL1

WEST OSBORNVILLE

1568269 | 63

322

PRT24.308

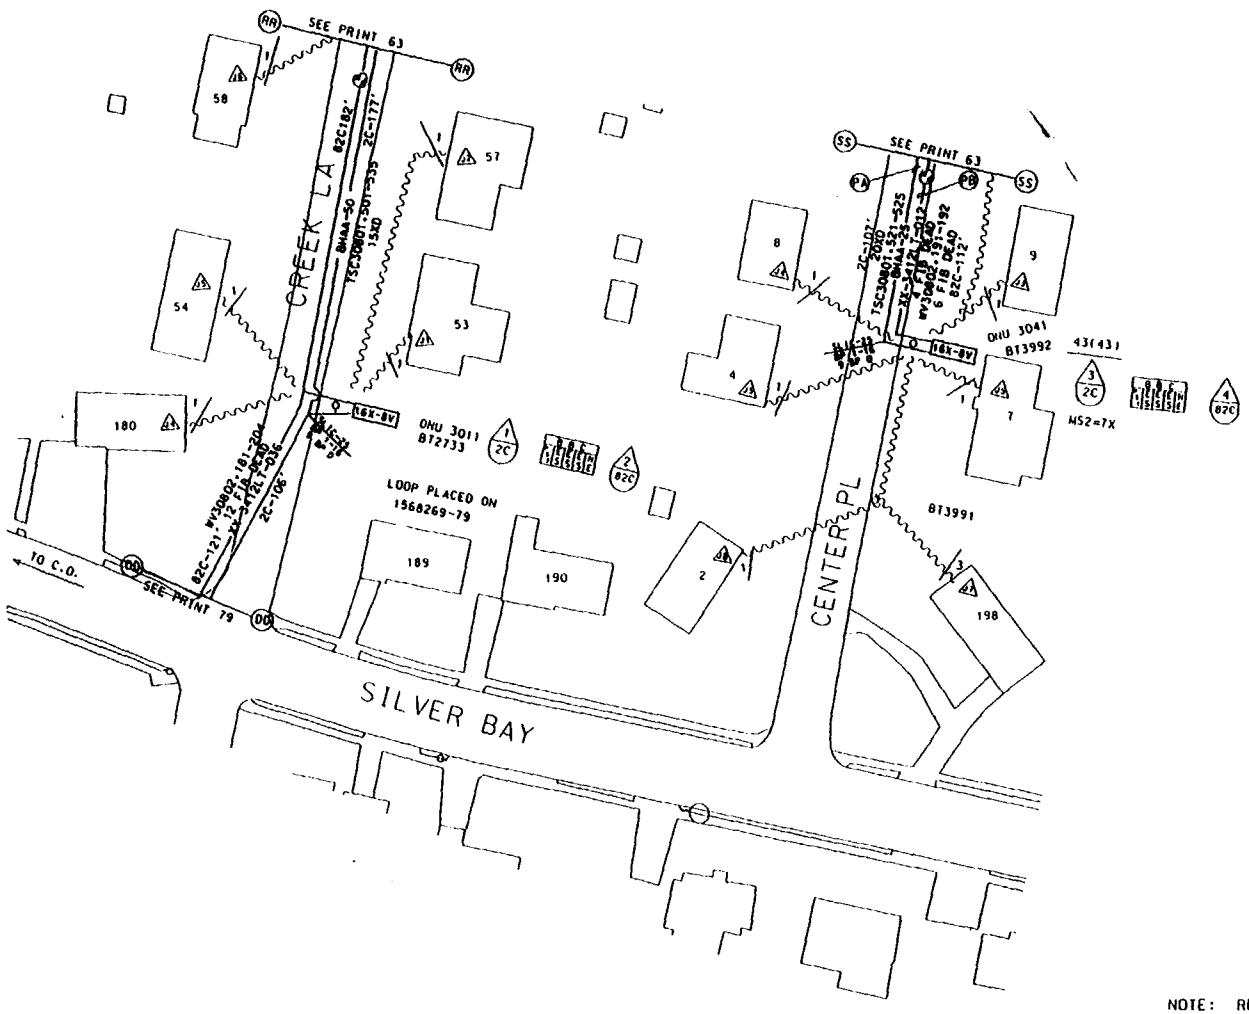

EST. # 1568269 -64

LV 12.5

BUR. CU ____ AER. CU 400'

BUR. LU ____ AER. LU 11

BUR. ONU'S ____ AER. ONU'S 2

BUR. SWI ____

BUR. REWIRES ____ AER. REWIRES 13

(PA) FL= 325'
2CPLC. 375' BHAA-25

(PB) FL= 335'
82CPLC. 380' XX-3412LT-012

SYMBOLS & ABBREVIATIONS

NOTE: REMOVAL PRINTS TO BE ISSUED IN THE FUTURE
NOTE: EXISTING GUYING IS ADEQUATE.

TSC30803=TC308039

ACCOUNT CODE 257C AREA CODE ONU & ADDRESS	FIBER COUNT	TSC COUNT	PGL COUNT NON-DEDICATED	RIDES ID	TAPER CODE	YR PLCD
ONU 3041 F 9 CENTER PL	WV 30802.191-192	TSC 30801.521-522	PGL 606D.1751-1875	3041	381551	
ONU 3011 F 53 CREEK LA	WV 30802.181-182	TSC 30801.526-527	PGL 606D.1751-1875	3011	381551	
ONU		TSC	PGL			
ONU		TSC	PGL			
ONU		TSC	PGL			

MATERIAL LIST

	MCF	FKM
PLC. 375' BHAA-25	.019	
PLC. 380' XX-3412LT-012		1.390
PLC. 2 ONUS		
PLC. 2 SLIC-25 TERMLS		

REASON AVIS PROJECT			NEW JERSEY BELL TELEPHONE COMPANY
PROJ. DWG. NO. 244			DATE 7-6-93
R. MCLAUGHLIN 1187		.019	ORIG
RECORD REVISIONS			
DATE	DATE	DATE	DATE
MUNICIPALITY DOVER TOWNSHIP			TAX DIST. 343
		DISTRICT 56000	30PL2
		TERMINAL WEST OSBORNVILLE	
		EST. NO. 1568269	PART 64

323