prt7_TR011.011

EST. # 1568275-7
kV 34.5
BUR. CM ____ AER. CM 380'
BUR. LU ____ AER. LU 1
BUR. ONU'S ____ AER. ONU'S 12
BUR. SWI ____
BUR. REWIRES ____ AER. REWIRES 19

(PA) FL=170'
2C PL 190' BHAA~25

(PB) FL= 180'
82C PL 190' XX-3412LT-012

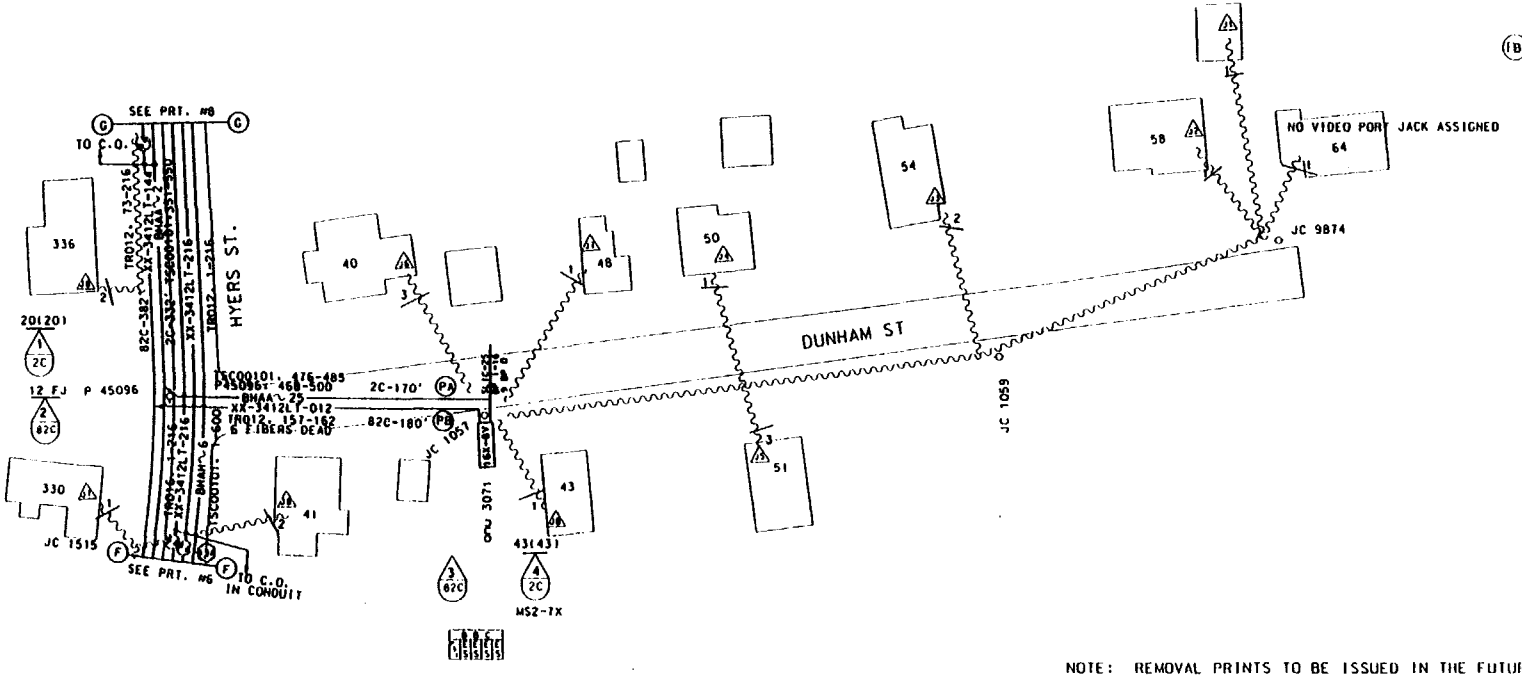

NOTE: REMOVAL PRINTS TO BE ISSUED IN THE FUTURE.
NOTE: EXISTING GUYING IS ADEQUATE.

TSC00101 TC=101018

ACCOUNT CODE 257C AREA CODE 56165 ONU & ADDRESS	FIBER COUNT	TSC COUNT	PGL COUNT NON-DEDICATED	RIDES ID	TAPER CODE	YR PLCO
ONU 3071 F 43 DUNHASM ST.	TR012. 157-158	TSC00101. 476-477	PGL 601C. 1251-1375	3071	103313	
ONU		TSC	PGL			
ONU		TSC	PGL			
ONU		TSC	PGL			
ONU		TSC	PGL			

MATERIAL LIST	MCF	FKM
PL 190' BHAA~25	.009	
PL 190' XX-3412LT-012		.06
PL 1-ONU		
PL 1-SLIC-25 TERM.		

STYLES & ABBREVIATIONS

NEW JERSEY BELL TELEPHONE COMPANY

AVIS PROJECT

DATE RECEIVED 1.26.95
.009
ORIG.

RECORD REVISIONS

DOVER TOWNSHIP
343
56000
SAMPLE
TOMS RIVER
1568275
7

34

PRT8_TR011.008

(PC) (PD)

C.O.	W-W	MH 22	W-W	MH 61	W-W	MH 21	W-W	MH 178	W-W	MH 179	W-W	MH 180	W-W	MH 252	W-W	MH 253
124' INCL COIL	266'	18'	215'	12'	315'	132' INCL COIL	349'	18'	457'	18'	170''	18'	893'	18'	927'	18'

(PB)

C.O.	W-W	MH 61	W-W	MH 21	W-W	MH 178	W-W	MH 179	W-W	MH 180	W-W	MH 252	W-W	MH 253
61'	51'	26'	315'	32'	349'	18'	457'	18'	170''	18'	893'	18'	927'	18'

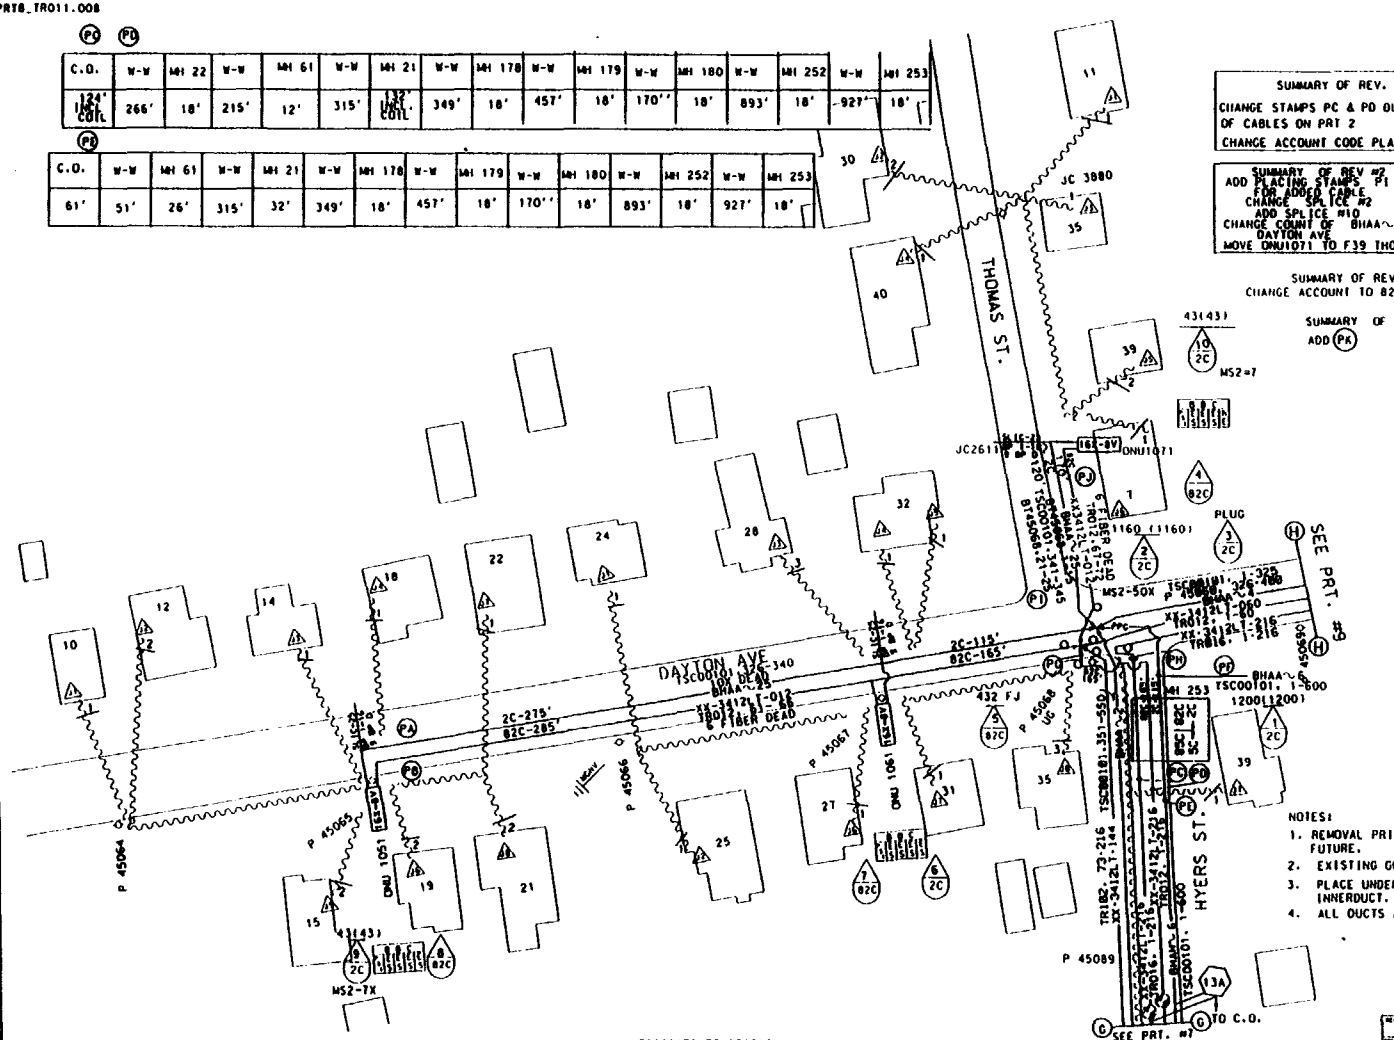

SUMMARY OF REV. #1
CHANGE STAMPS PC & PD DUE TO REROUTING OF CABLES ON PRT 2
CHANGE ACCOUNT CODE PLACING STAMP PE

SUMMARY OF REV #2
ADD PLACING STAMPS PI & PJ FOR ADDED CABLE
CHANGE SPLICE #2
ADD SPLICE #10
CHANGE COUNT OF BHAA~25
DAYTON AVE
MOVE ONU1071 TO F39 THOMAS ST

SUMMARY OF REV #3
CHANGE ACCOUNT TO 82C AT SPL 4

SUMMARY OF REV #4
ADD (PK)

EST. # 1568275-8 REV. #4
SV 34.5 UG 193'
BUR. CU ____ AER. CU 604'
BUR. LU ____ AER. LU 23
BUR. ONU'S ____ AER. ONU'S 3
BUR. SWI ____
BUR. REWIRES ____ AER. REWIRES 31

(PA) FL = 385'
2C PL 410' BHAA~25

(PB) FL = 440'
82C PL 450' XX-3412LT-012

(PC) FL = 3968'
85C PL 4000' XX-3412LT-216

(PD) FL = 3968'
85C PL 4000' XX-3412LT-216

(PE) FL = 3371'
5C PL 3420' BHAA~6

(PF) FL = 115'
2C PL 130' BHAA~6
UG DIP

(PG) FL = 165'
82C PL 180' XX-3412LT-216
UG DIP

(PH) FL = 165'
82C PL 180' XX-3412LT-216
UG DIP

(PI) FL = 120'
2C PL 140' BHAA~25

(PJ) FL = 170'
82C PL 180' XX-3412LT-012

(PK) FL = 1874' EA.
4C PL 5622' 3-1174"
INNERDUCT MH 253 TO MH 180

SYMBOLS & ABBREVIATIONS

NOTES:
1. REMOVAL PRINTS TO BE ISSUED IN THE FUTURE.
2. EXISTING GUYING IS ADEQUATE.
3. PLACE UNDERGROUND CABLE IN EXISTING INNERDUCT.
4. ALL DUCTS ARE RODDED.

TSC00101 TC=101018

ACCOUNT CODE 257C AREA CODE 56165 ONU & ADDRESS	FIBER COUNT	TSC COUNT	PGL COUNT NON-DEDICATED	RIDES ID	TAPER CODE	YR PLCD
ONU 1051 F 15 DAYTON AVE.	TR013. 61-62	TSC00101. 326-327	PGL601C. 1001-1125	1051	103311	
ONU 1061 F 27 DAYTON AVE.	TR012. 63-64	TSC00101. 328-329	PGL 601C. 1001-1125	1061	103311	
ONU 1071 F 39 THOMAS ST	TR012. 67-68	TSC00101. 341-342	PGL 601C. 1001-1125	1071	103311	
ONU		TSC	PGL			
ONU		TSC	PGL			

MATERIAL LIST

	MCF	FKM
PL 410' BHAA~25	.027	
PL 450' XX-3412LT-012		.38
PL 8000' XX-3412LT-216		526.83
PL 3420' BHAA~6	4.104	
PL 130' BHAA~6	.156	
PL 5622' INNERDUCT		
PL 3-ONU'S	TOTALS 4.287	527.21
PL 3-SLIC-25 TERM'L'S		

NEW JERSEY BELL TELEPHONE COMPANY
AVIS PROJECT — 1-26-95
ORIG SIGNED J. GOODWIN — 4.280
DOVER TOWNSHIP — 343
56000 — 5A1PL2
TOMS RIVER
1568275 — 8

/pkg/data/ncstation/avis/TR011/ Jun. 20, 1995 15:36:04

pr19_TR011.dgn

EST. # 1568275-9
kv 34.5
BUR. CM ____ AER. CM 828'
BUR. LU ____ AER. LU 17
BUR. ONU'S ____ AER. ONU'S 2
BUR. SWT ____
BUR. REWIRES ____ AER. REWIRES 23

(PA) FL# 556'
2C PL 575' BHAA~4

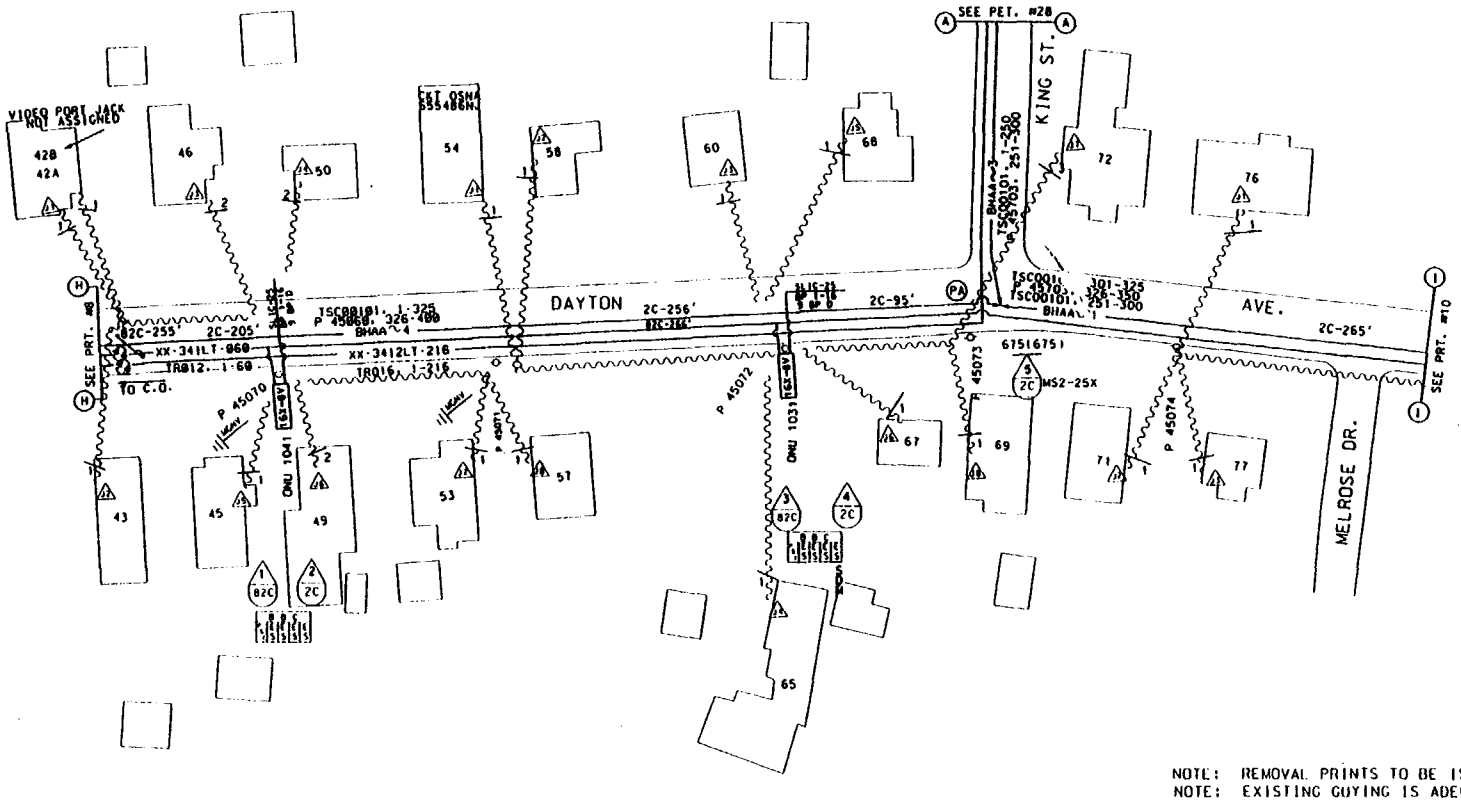

NOTE: REMOVAL PRINTS TO BE ISSUED IN THE FUTURE
NOTE: EXISTING GUYING IS ADEQUATE.

MATERIAL LIST	MCF	FKM
PL 575' BHAA~4	.460	
PL 2-ONU'S		
PL 2-SLIC-25 TERML'S		

TSC00101 TC=101018

ACCOUNT CODE 257C AREA CODE56165 ONU & ADDRESS	FIBER COUNT	TSC COUNT	PGL COUNT NON-DEDICATED	RIDES ID	TAPER CODE	YR PLCD
ONU 1031 F 65 DAYTON AVE.	TR012. 47-48	TSC00101. 314-315	PGL601C. 1001-1125	1031	103311	
ONU 1041 F 45 DAYTON AVE.	TR012. 49-50	TSC00101. 316-317	PGL601C. 1001-1125	1041	103311	
ONU		TSC	PGL			
ONU		TSC	PGL			
ONU		TSC	PGL			

9LE

NEW JERSEY BELL TELEPHONE COMPANY

AVIS PROJECT		7-31-95	
		.460	ORIG.
DOVER TOWNSHIP			343
56000			5A1PL10
TOMS RIVER			
1568275			9

pr110_TR011.010

EST. # 1568275-10
kV 34.5
BUR. CM ____ AER. CM 1221'
BUR. LU ____ AER. LU 26
BUR. ONU'S ____ AER. ONU'S 4
BUR. SWI ____
BUR. REWIRES ____ AER. REWIRES 37

(PA) FL= 366'
2C PL 390' BHAA~1

(PB) FL=1032'
82C PL 1080' XX-3412LT-080

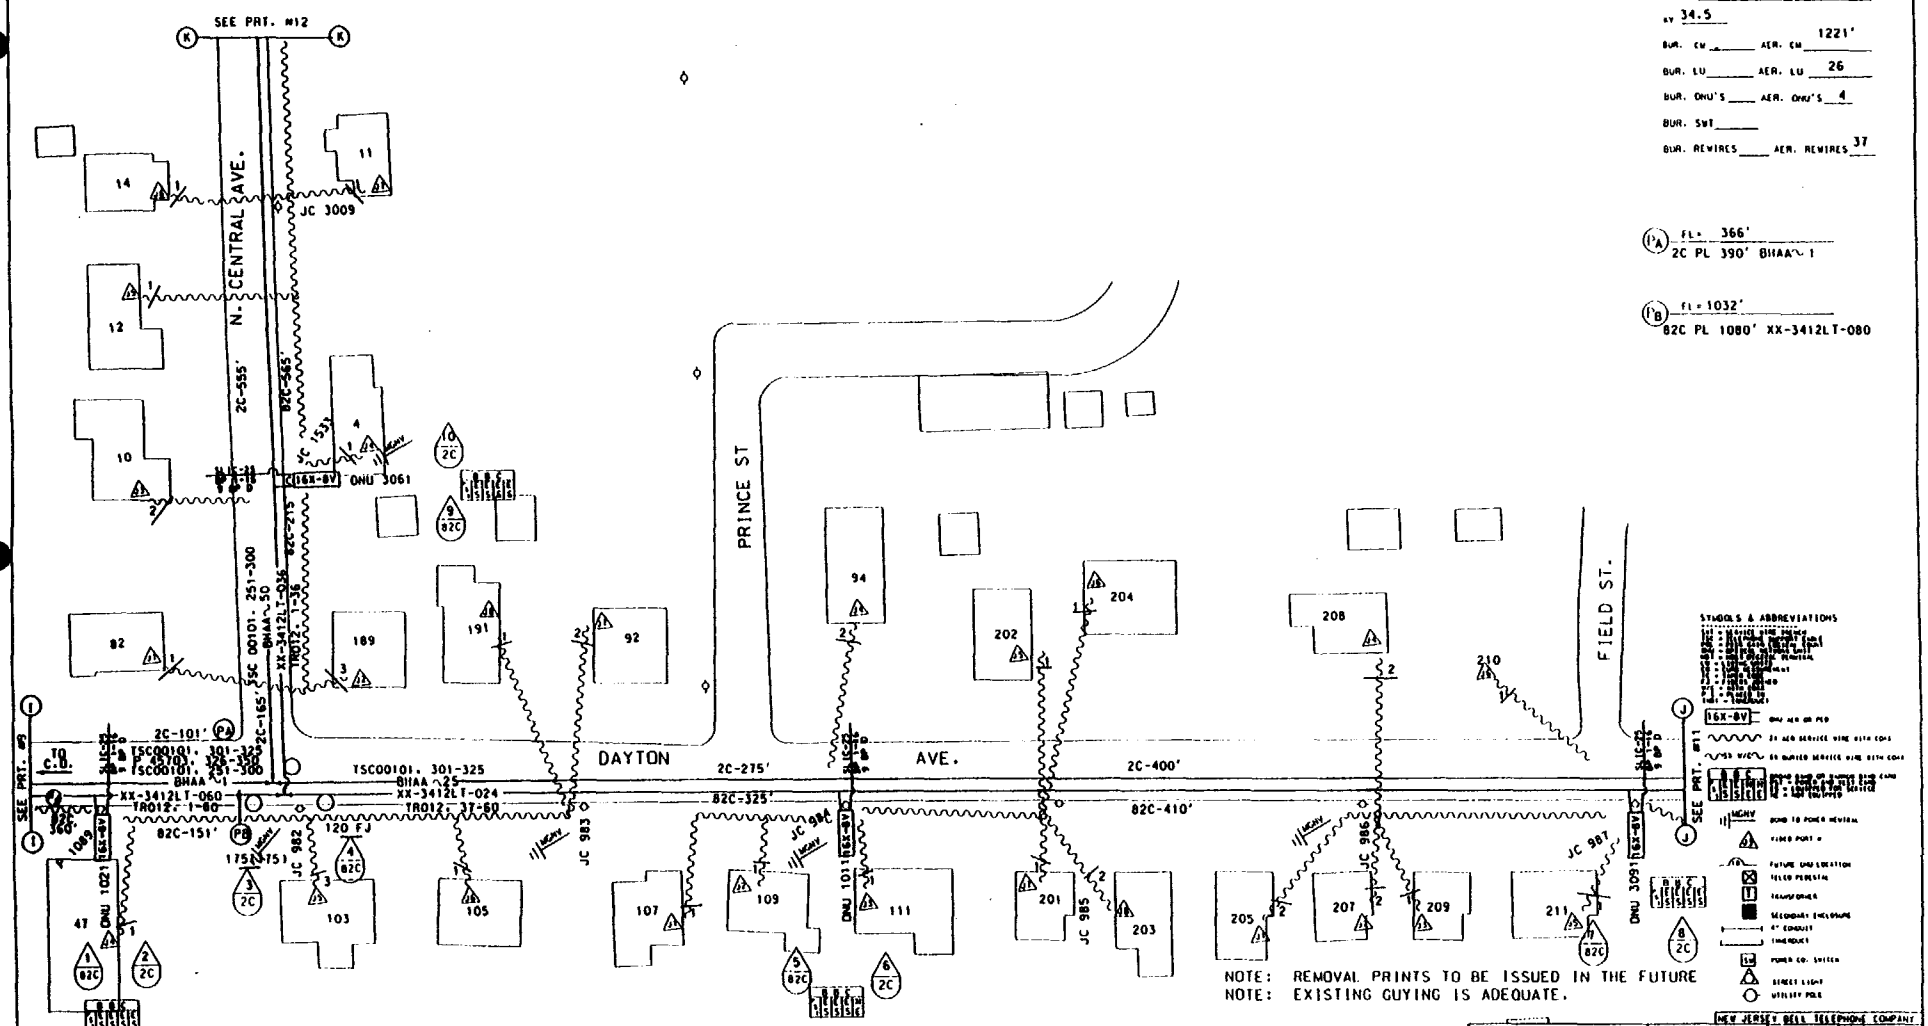

NOTE: REMOVAL PRINTS TO BE ISSUED IN THE FUTURE
NOTE: EXISTING GUYING IS ADEQUATE.

TSC00101 TC=101018

ACCOUNT CODE 257C AREA CODE 56165 ONU & ADDRESS	FIBER COUNT	TSC COUNT	PGL COUNT NON-DEDICATED	RIDES ID	TAPER CODE	YR PLCD
ONU 1011 F 109 DAYTON AVE.	TR012. 43-44	TSC00101. 310-311	PGL601C. 1001-1125	1011	103311	
ONU 1021 F 47 DAYTON AVE.	TR012. 45-46	TSC00101. 312-313	PGL601C. 1001-1125	1021	103311	
ONU 3061 F 4 N. CENTRAL AVE.	TR012. 31-32	TSC00101. 294-295	PGL601B. 751-875	3061	103273	
ONU 3091 F 219 DAYTON AVE.	TR012. 41-42	TSC00101. 307-309	PGL 601B. 751-875	3091	103273	
ONU		TSC	PGL			

MATERIAL LIST	MCF	FKM
PL 390' BHAA~1	.078	
PL 1080' XX-3412LT-080		26.34
PL 4-ONU'S		
PL 4-SLIC-25 TERM.'S		

NEW JERSEY BELL TELEPHONE COMPANY
AVIS PROJECT
DATE REVISED 1-26-95
.078
ORIG.
DOVER TOWNSHIP 343
56000 IFPL1
TOMS RIVER
1568275 10

LLE

prt11.TR011.011

EST. # 1568275-11
FT 34.5
BUR. CN ____ AER. CN 1346'
BUR. LU ____ AER. LU 16
BUR. ONU'S ____ AER. ONU'S 2
BUR. SWT ____
BUR. REWIRES ____ AER. REWIRES 23

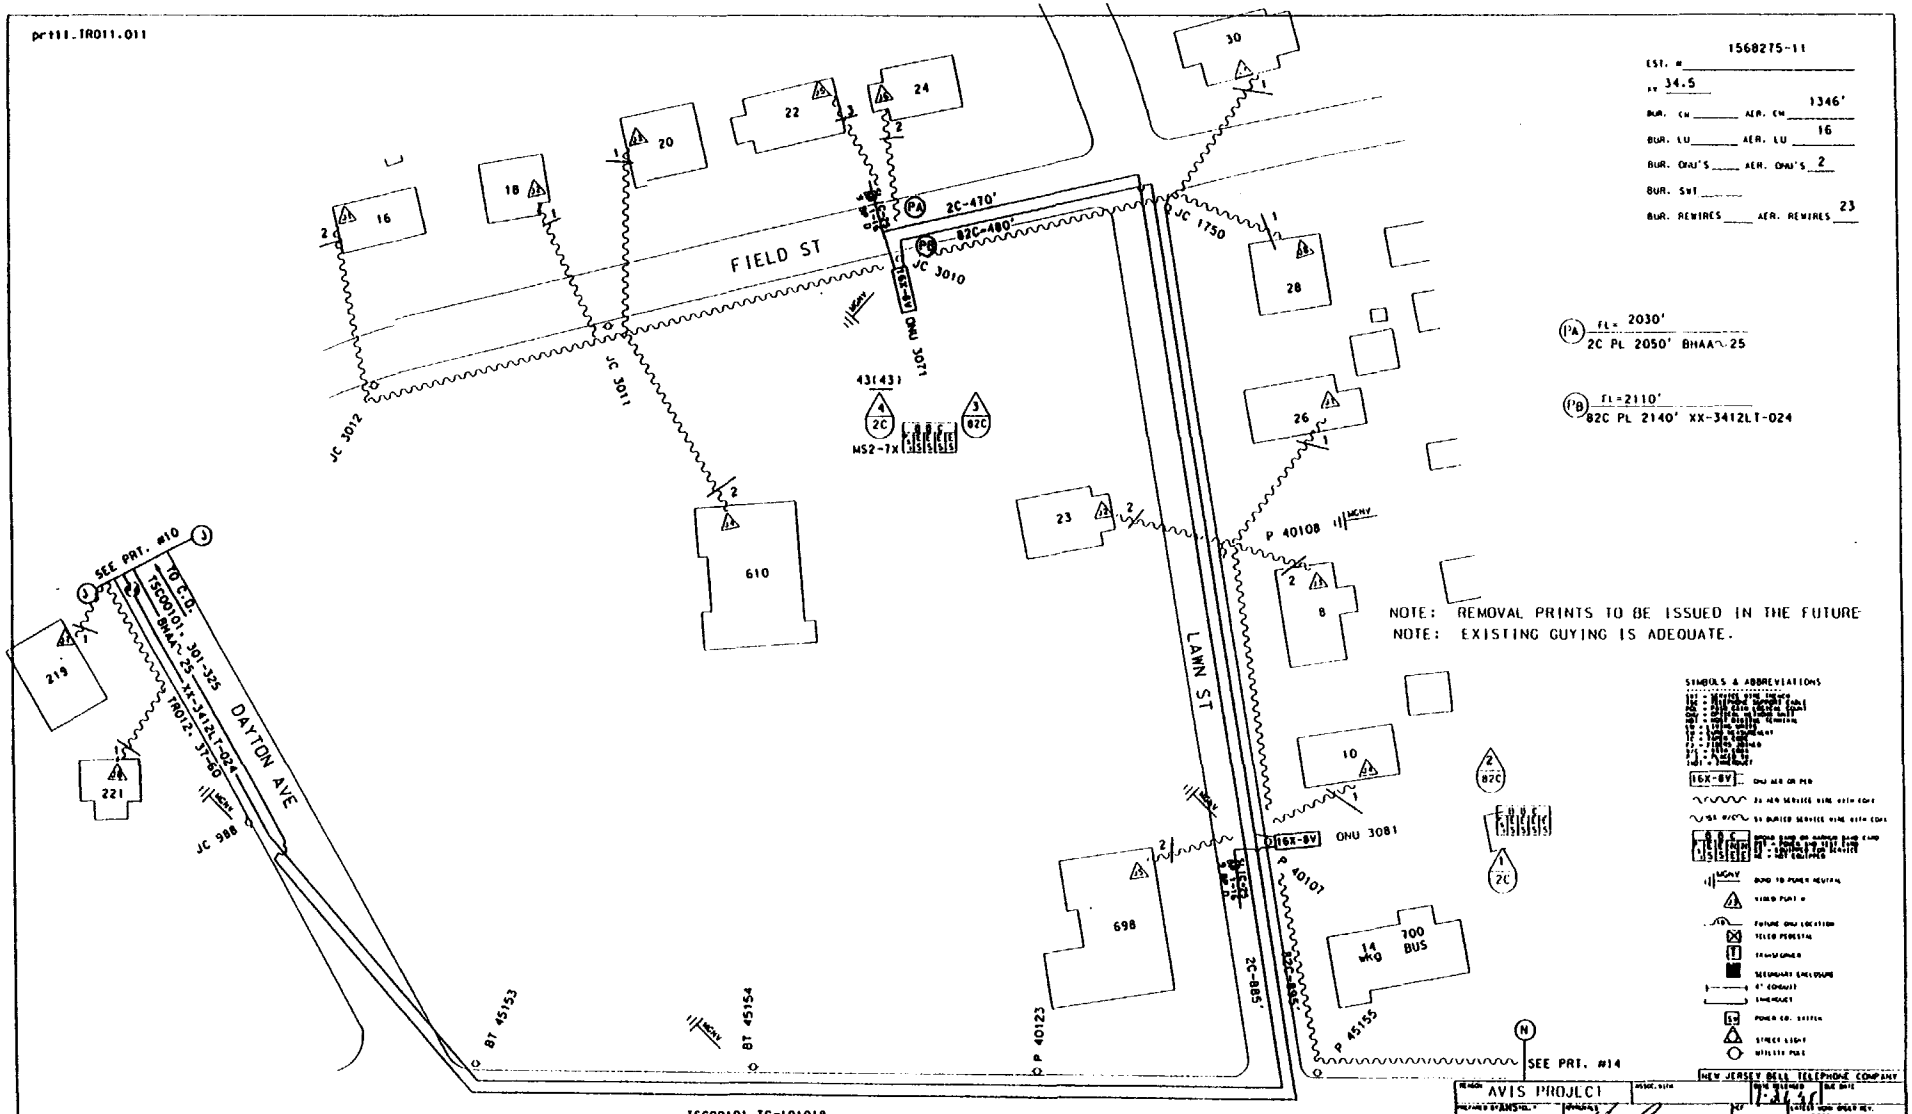

TSC00101 TC=101018

ACCOUNT CODE 257C AREA CODE56165 ONU & ADDRESS	FIBER COUNT	TSC COUNT	PGL COUNT NON-DEDICATED	RIDES ID	TAPER CODE	YR PLCD
ONU 3071 F 24 FIELD ST.	TR012. 37-38	TSC00101. 301-303	PGL 601B. 751-875	3071	103273	
ONU 3081 F 10 LAWN ST.	TR012. 39-40	TSC00101. 304-306	PGL 601B. 751-875	3081	103273	
ONU		TSC	PGL			
ONU		TSC	PGL			
ONU		TSC	PGL			

MATERIAL LIST

	MCF	FKM
PL 2050' BHAA~25	.102	
PL 2140' XX-3412LT-024		15.66
PL 2-ONU'S		
PL 2-SLIC-25 TERM'L'S		

REASON: AVIS PROJECT
NEW JERSEY BELL TELEPHONE COMPANY
MUNICIPALITY: DOVER TOWNSHIP
TW DIST.: 343
DISTRICT: 56000
TAPLS TFPLT
TOMS RIVER
EST. NO.: 1568275
PART #: 11

378

pr#12_TR011.012

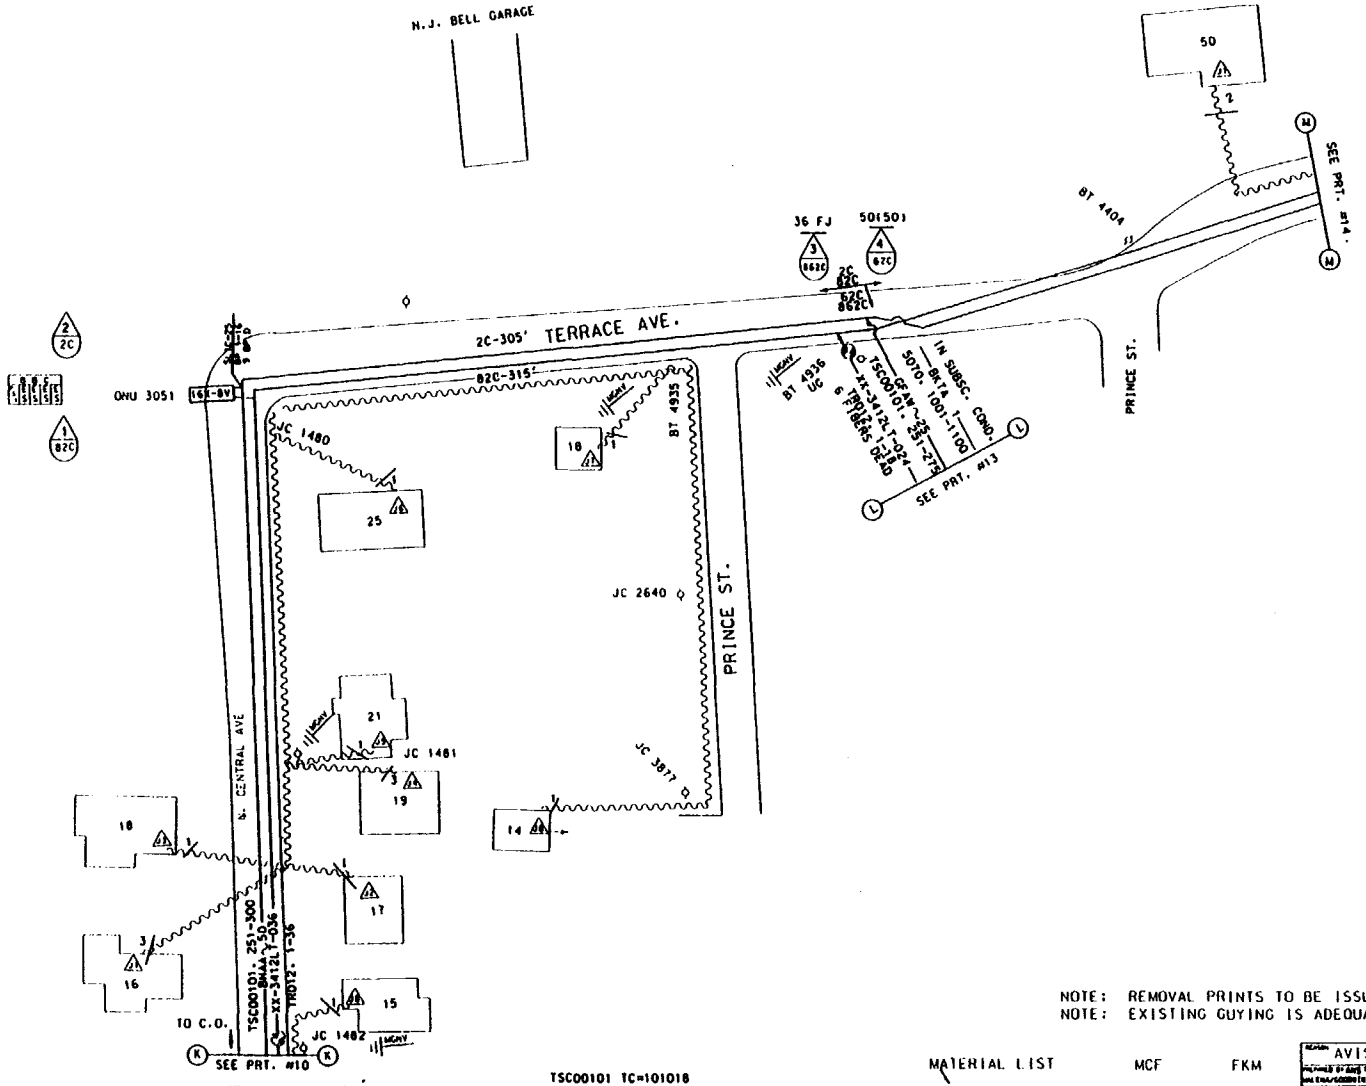

1568275-12

EST. # _____

PT 34.5

BUR. CW _____ AER. CW 896'

BUR. LU _____ AER. LU 10

BUR. ONU'S ____ AER. ONU'S 1

BUR. SWI _____

BUR. REWIRES ____ AER. REWIRES 15

SYMBOLS & ABBREVIATIONS

NOTE: REMOVAL PRINTS TO BE ISSUED IN THE FUTURE
NOTE: EXISTING GUYING IS ADEQUATE.

MATERIAL LIST MCF FKM

PL 1-ONU
PL 1-SLIC-25 TERM'L

TSC00101 TC=101018

ACCOUNT CODE 257C AREA CODE56165 ONU & ADDRESS	FIBER COUNT	TSC COUNT	PGL COUNT NON-DEDICATED	RIDES ID	TAPER CODE	YB PLCD
ONU 3051 F 25 N. CENTRAL AVE.	TR012. 29-30	TSC00101. 292-293	PGL 6018. 751-875	3051	103273	
ONU		TSC	PGL			
ONU		TSC	PGL			
ONU		TSC	PGL			
ONU		TSC	PGL			

NEW JERSEY BELL TELEPHONE COMPANY

REVISION AVIS PROJECT

DATE REVISED 12/16/85

ORIG.

DOVER TOWNSHIP

DISTRICT 56000

TOMS RIVER

EST. # 1568275

PAGE # 12 of

3/3

1HPL1

379

DC#14_TR011.011

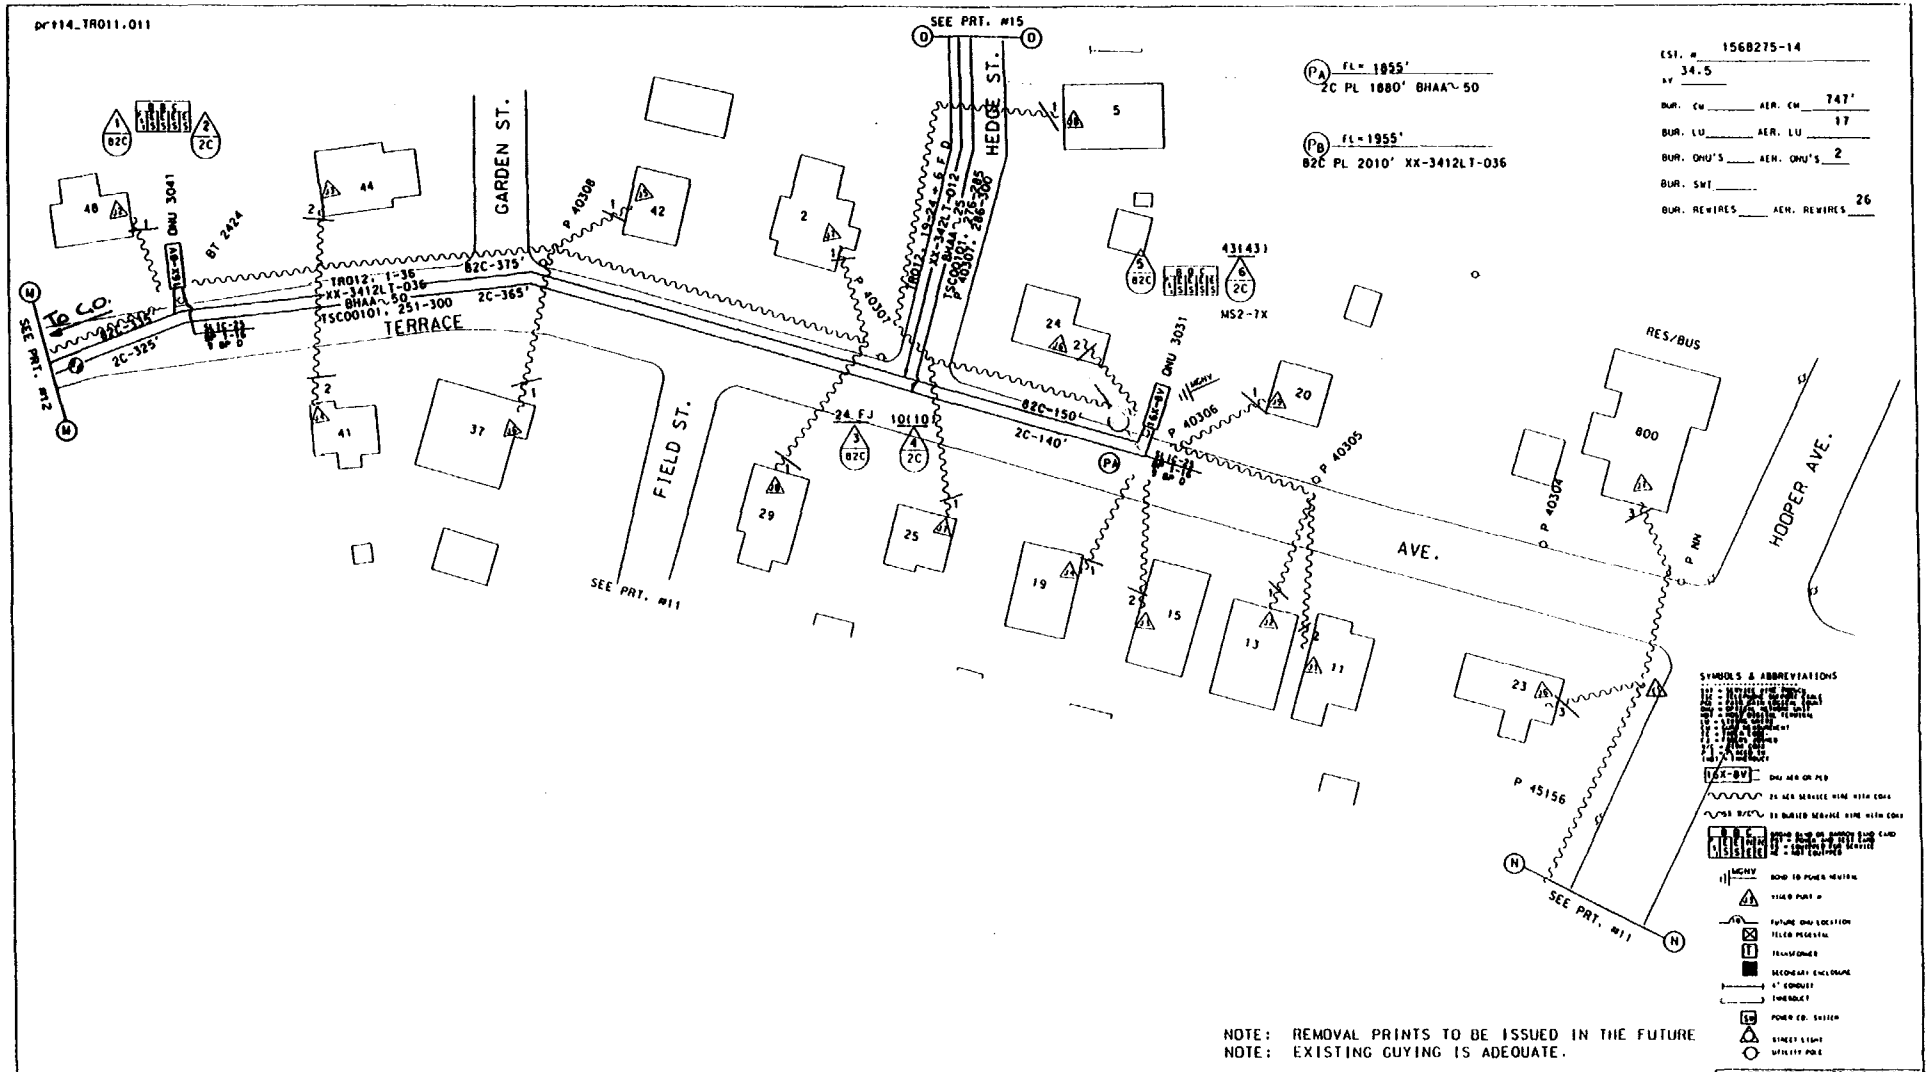

TSC00101 TC=101018

ACCOUNT CODE 257C AREA CODE 56165 ONU & ADDRESS	FIBER COUNT	TSC COUNT	PGL COUNT NON-DEDICATED	RIDES ID	TAPER CODE	YR PLCD
ONU 3031 F 24 TERRACE AVE.	TR012, 25-26	TSC 00101, 286-288	PGL 601B, 751-875	3031	103273	
ONU 3041 F 48 TERRACE AVE.	TR012, 27-28	TSC 00101, 289-291	PGL 601B, 751-875	3041	103273	
ONU		TSC	PGL			
ONU		TSC	PGL			
ONU		TSC	PGL			

MATERIAL LIST	MCF	FKM
PL 1880' BHAA 50	.188	
PL 2010' XX-3412LT-036		22.06
PL 2-ONU'S		
PL 2-SLIC-25 TERM'L'S		

NEW JERSEY BELL TELEPHONE COMPANY

REASON: AVIS PROJECT

DATE REQUIRED: 1-26-95

.188

DOVER TOWNSHIP

343

56000

1APL6 1HPL1

TOMS RIVER

EST. NO. 1568275

SHEET 14

38

pr114_TR011.-15

1568275-15

EST. # _____

KV 34.5

BUR. CU _____ AER. CU 147'

BUR. LU _____ AER. LU 8

BUR. ONU'S _____ AER. ONU'S 1

BUR. SWI _____

BUR. REWIRES _____ AER. REWIRES 11

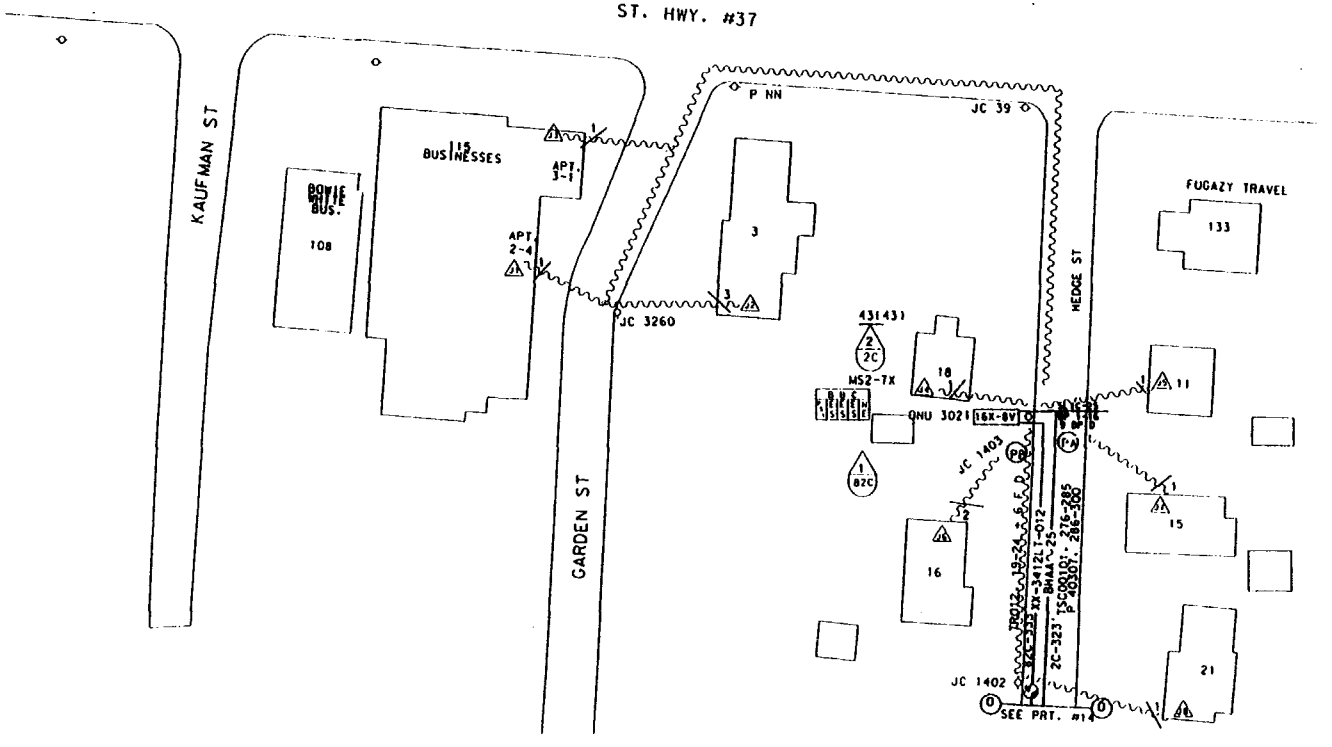

(1a) FL = 323'
2C PL 345' BHAA-25

(1b) FL = 333'
82C PL 345' XX-3412LT-012

SYMBOLS & ABBREVIATIONS

16X-8V — ONU NEW OR MOD

21 NEW SERVICE WIRE WITH COAT

21 BURIED SERVICE WIRE WITH COAT

NOTE: REMOVAL PRINTS TO BE ISSUED IN THE FUTURE
NOTE: EXISTING GUYING IS ADEQUATE.

TSC00101 TC=101018

ACCOUNT CODE 257C AREA CODE 56165	FIBER COUNT	TSC COUNT	PGL COUNT NON-DEDICATED	RIDES ID	TAPER CODE	YR PLCD
ONU & ADDRESS						
ONU 3021 F 18 HEDGE ST.	TR012. 19-20	TSC 00101. 276-2[illegible]	PGL601B. 751-875	3021	103273	
ONU		TSC	PGL			
ONU		TSC	PGL			
ONU		TSC	PGL			
ONU		TSC	PGL			

MATERIAL LIST	MCF	FKM
PL 345' BHAA-25	.017	
PL 345' XX-3412LT-012		1.26
PL 1-ONU		
PL 1-SLIC-25 TERM'L		

NEW JERSEY BELL TELEPHONE COMPANY

MAJOR AVIS PROJECT

DATE RELEASED 1-26-95

.017

ORIG.

DOVER TOWNSHIP

343

56000

1KPL1

TOMS RIVER

EST. NO. 1568275

PAGE 15 of

NORTH

185

pr116_TR011.dgn

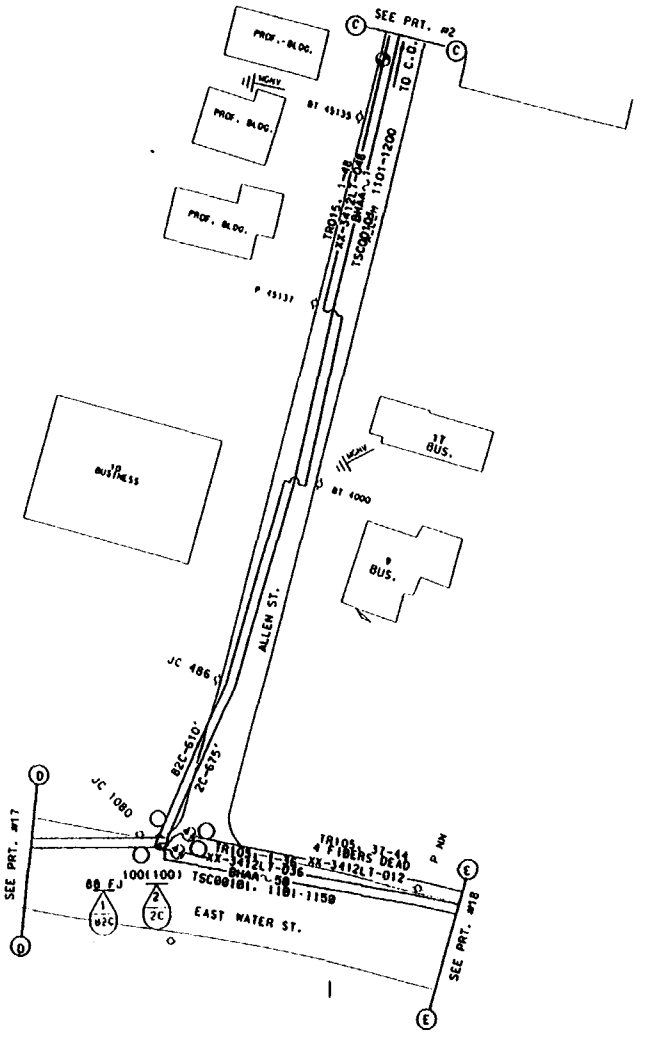

SUMMARY OF REV. #1

CHANGE CABLES ON EAST WATER ST.
CHANGE PAIRS JOINED SPLICES 1 & 2
ADD PLACING STAMPS PA AND PB

SUMMARY OF REV #2

1. CHANGE 48 FIBER CABLE TO 36 FIBER ON EAST WATER ST. ADD 12 FIBER
2. CHANGE 50X COPPER AND 12 FIBER WEST OF SPL 1 TO 48 FIBERS AND 100X COPPER
3. OMIT PLACING STAMPS AND MAT LIST
4. CHANGE PAIRS JOINED SPL 2 AND FIBERS JOINED SPL 1

EST. # 1568275-16 REV #2
KV 34.5
BUR. CM ____ AER. CM 475'
BUR. LU ____ AER. LU 0
BUR. ONU'S ____ AER. ONU'S 0
BUR. SWI ____
BUR. REWIRES ____ AER. REWIRES 0

SYMBOLS & ABBREVIATIONS

NOTE: REMOVAL PRINTS TO BE ISSUED IN THE FUTURE
NOTE: EXISTING GUYING IS ADEQUATE.

MATERIAL LIST MCF FKM

ACCOUNT CODE 257C AREA CODE ONU & ADDRESS	FIBER COUNT	TSC COUNT	PGL COUNT NON-DEDICATED	RIDES ID	TAPER CODE	YR PLCD
ONU		TSC	PGL			
ONU		TSC	PGL			
ONU		TSC	PGL			
ONU		TSC	PGL			
ONU		TSC	PGL			

NEW JERSEY BELL TELEPHONE COMPANY
DESIGN AVIS PROJECT
DATE RELEASED 1-26-95
DRAWN BY DRIG SIGNED J. GOODWIN
CHECKED BY
REVISION #2
RECORD REVISIONS
MUNICIPALITY DOVER TOWNSHIP
EXC DIST. 343
DISTANCE 56000
3TPL9
EXCHANGE TOMS RIVER
EST. NO. 1568275
SHEET 16

/pkg/data/microstation/avis/TR011/ Jul. 6, 1995 08:06:54

382

br117_tr011-017

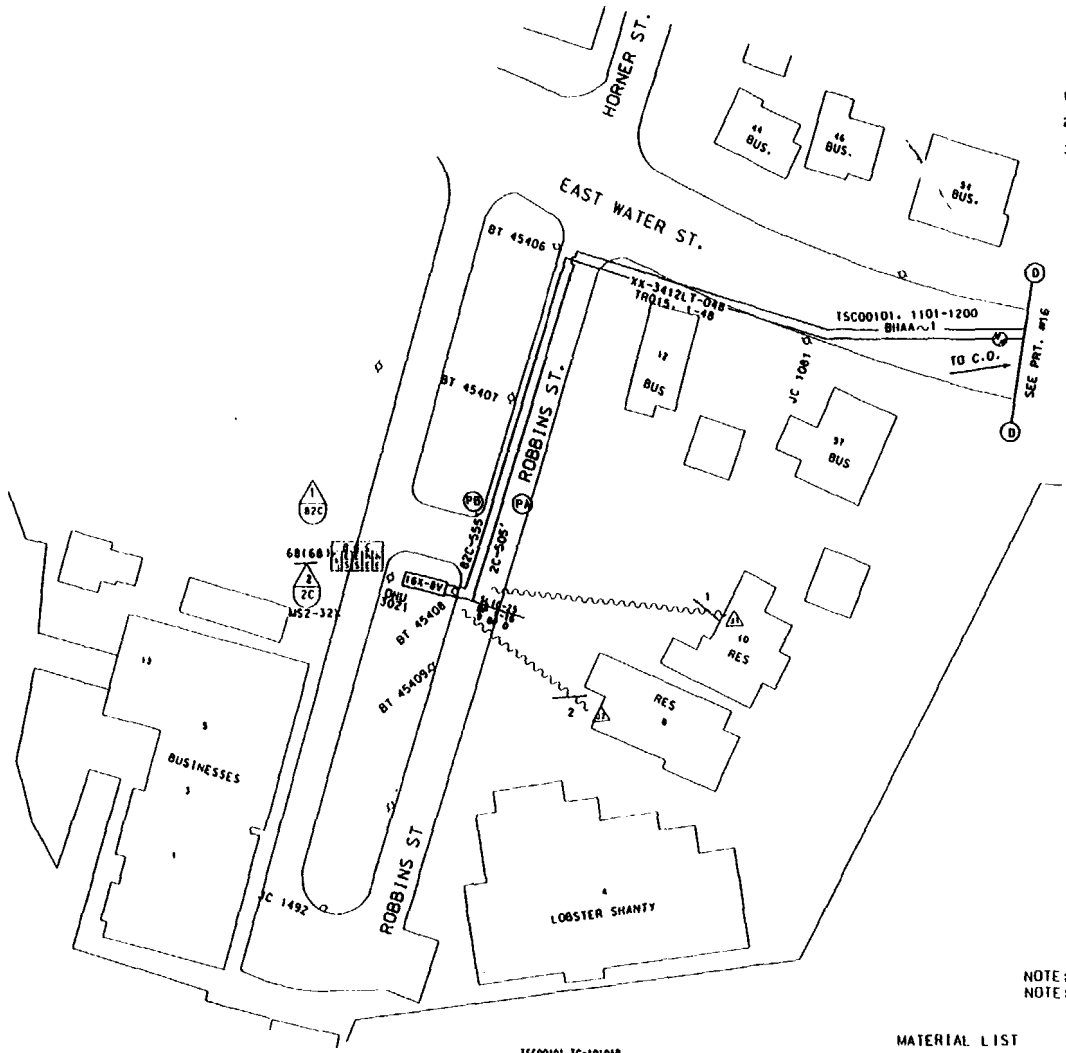

1568275-17 REV #2

EST. #

EV 34.5

BUR. CW ____ AER. CW 447'

BUR. LU ____ AER. LU 2

BUR. ONU'S ____ AER. ONU'S 1

BUR. SWI ____

BUR. REWIRES ____ AER. REWIRES 3

SUMMARY OF REV. #1

1. CHANGE SIZE AND COUNTS OF CABLES.
2. CHANGE FIBER COUNT OF ONU 3021
3. CHANGE PLACING STAMPS PA AND PB

SUMMARY OF REV #2

1. CHANGE SIZE AND COUNT OF CABLES.
2. CHANGE PLACING STAMPS.

(PA) FL= 1180'
2C PL 1200' BHAA~1

(PB) FL=1290'
82C PL 1310' XX-3412LT-048

SYMBOLS & ABBREVIATIONS

NOTE: REMOVAL PRINTS TO BE ISSUED IN THE FUTURE
NOTE: EXISTING GUYING IS ADEQUATE.

TSC00101 TC=101018

ACCOUNT CODE 257C AREA CODE56165 ONU & ADDRESS	FIBER COUNT	TSC COUNT	PGL COUNT NON-DEDICATED	RIDES ID	TAPER CODE	YR PLCD
ONU3021 F 8 ROBBINS ST.	TR 015. 45-46	TSC 00101. 1151-1152	PGL 601F. 2151-2875	3021	103453	
ONU		TSC	PGL			
ONU		TSC	PGL			
ONU		TSC	PGL			
ONU		TSC	PGL			

MATERIAL LIST

	MCF	FKM
PL 530' BHAA~50	.053	
PL 570' XX-3412LT-012		2.08
PL 1-ONU		
PL 1-SLIC-25 TERM'L		
PL 1200' BHAA~1	.240	
PL 1310' XX-3412LT-048		19.17
	.293	21.25

NEW JERSEY BELL TELEPHONE COMPANY

AVIS PROJECT

1-26-95

ORIG. SIGNED J. GOODWIN .293

DOVER TOWNSHIP 343

56000 3APL1

TOMS RIVER

1568275

/pkg/data/microstation/avis/TR011/ Jul. 6, 1995 09:04:25

pr#18_TR011.018

SUMMARY OIF REV. #1
1. CHANGE COUNTS OF ALL FIBER CABLES.
2. CHANGE COUNT OF COOPER CABLES
GOING TO SPINNAKERS COVE

EST. # 1568275-18 REV #2
34.5 KV
BUR. CM 170' AER. CM 710'
BUR. LU 0 AER. LU 0
BUR. ONU'S 0 AER. ONU'S 0
BUR. SWT. 0
BUR. REWIRES 0 AER. REWIRES 0

NOTES:
1. REMOVAL PRINTS TO FOLLOW.
2. EXISTING GUYING IS ADEQUATE.
3. PLACE CABLES TO SPINNAKERS COVE IN EXISTING CONDUIT.

SUMMARY OF REV #2
1. ADD XX-3412LT-012
2. CHANGE FIBERS JOINED SPL 1
3. ADD (PE)

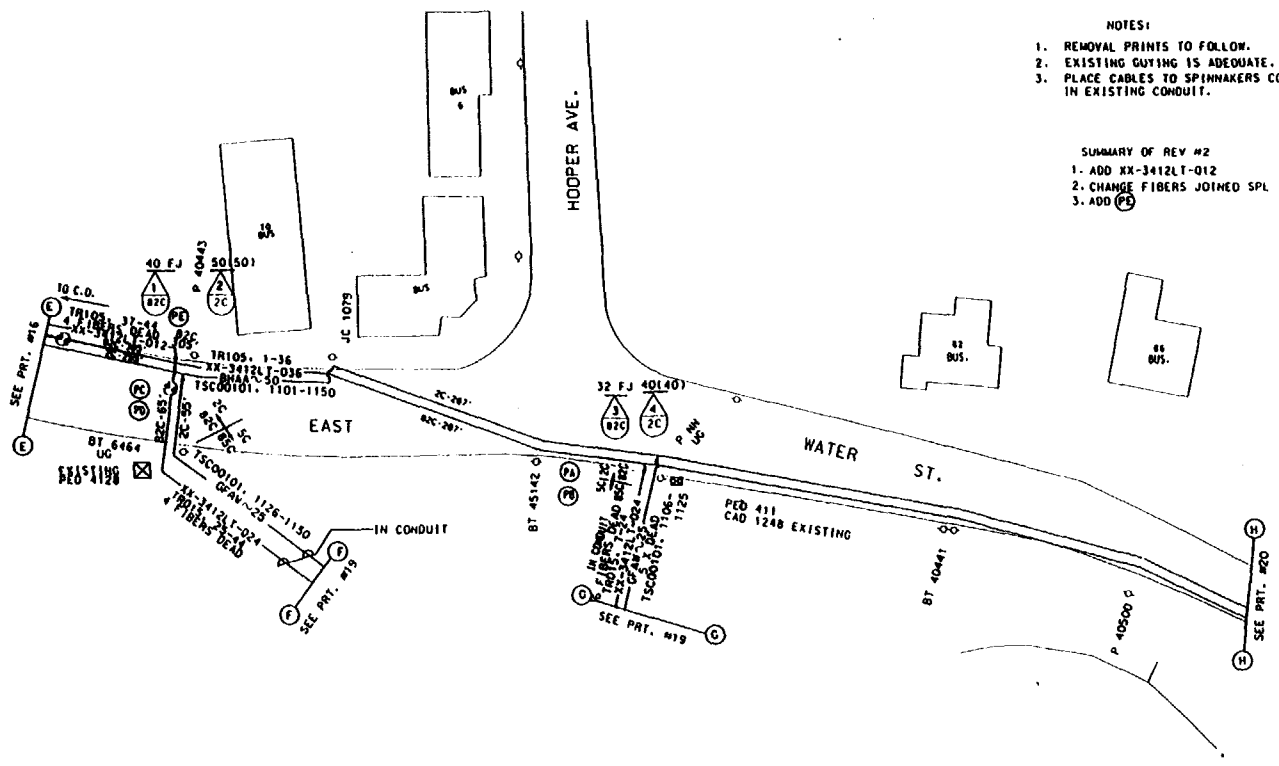

(1'A) FL= 30'
2C PL 40' GFAW\25

(1'B) FL= 30'
82C PL 40' XX-3412LT-024

(1'C) FL= 65'
82C PL 75' XX-3412LT-024

(1'D) FL= 55'
2C PL 65' GFAW\25

(1'E) FL= 305'
82C PL 355' XX-3412LT-012

SYMBOLS & ABBREVIATIONS

ACCOUNT CODE 257C AREA CODE ONU & ADDRESS	FIBER COUNT	TSC COUNT	PGL COUNT NON-DEDICATED	RIDES ID	TAPER CODE	YR PLCD
ONU		TSC	PGL			
ONU		TSC	PGL			
ONU		TSC	PGL			
ONU		TSC	PGL			
ONU		TSC	PGL			

MATERIAL LIST	MCF	FKM
PL 105' GFAW\25	.005	
PL 115' XX-3412LT-024		.84
PL 355' XX-3412LT-012		1.30
		2.14

NEW JERSEY BELL TELEPHONE COMPANY
AVIS PROJECT
DATE 1-26-95
ORIG. SIGNED J. GOODWIN
.005
DOVER TOWNSHIP
56000
343
XCPL1.1A
TOMS RIVER
EST. NO. 1568275
SHEET 18

/pkg/data/microstation/avis/TR011/ Jul. 6, 1995 09:09:21

785

pr120_TR011.020

EST. # 1568275-19

KV 34.5

BUR. CU ____ AER. CU 759'

BUR. LU ____ AER. LU 48

BUR. ONU'S ____ AER. ONU'S 7

BUR. SWT ____

BUR. REWIRES ____ AER. REWIRES 58

RIVERVIEW 77 CONDOS

UNIT #	T#	WORKERS
77 WATER	3	1 (30CF)
1	1	1
2	2	1
3	2	1
4	3	2
5	4	1
6	4	2
7	5	1
8	5	1
9	1	1
10	2	1
11	2	1
12	3	1
13	4	1
14	4	1
15	5	1
16	5	2
17	1	1
18	2	1
19	2	1
20	3	1
21	4	1
22	4	2
23	5	3
24	5	1

SPINNAKER'S COVE

301	2
302	1
303	2
304	1
305	1
306	1
307	1
308	1
201	1
202	1
203	1
204	1
205	1
206	1

UNIT #	WORKERS
207	1
208	1
209	1
210	1
211	1
212	1
213	3
214	1
215	1

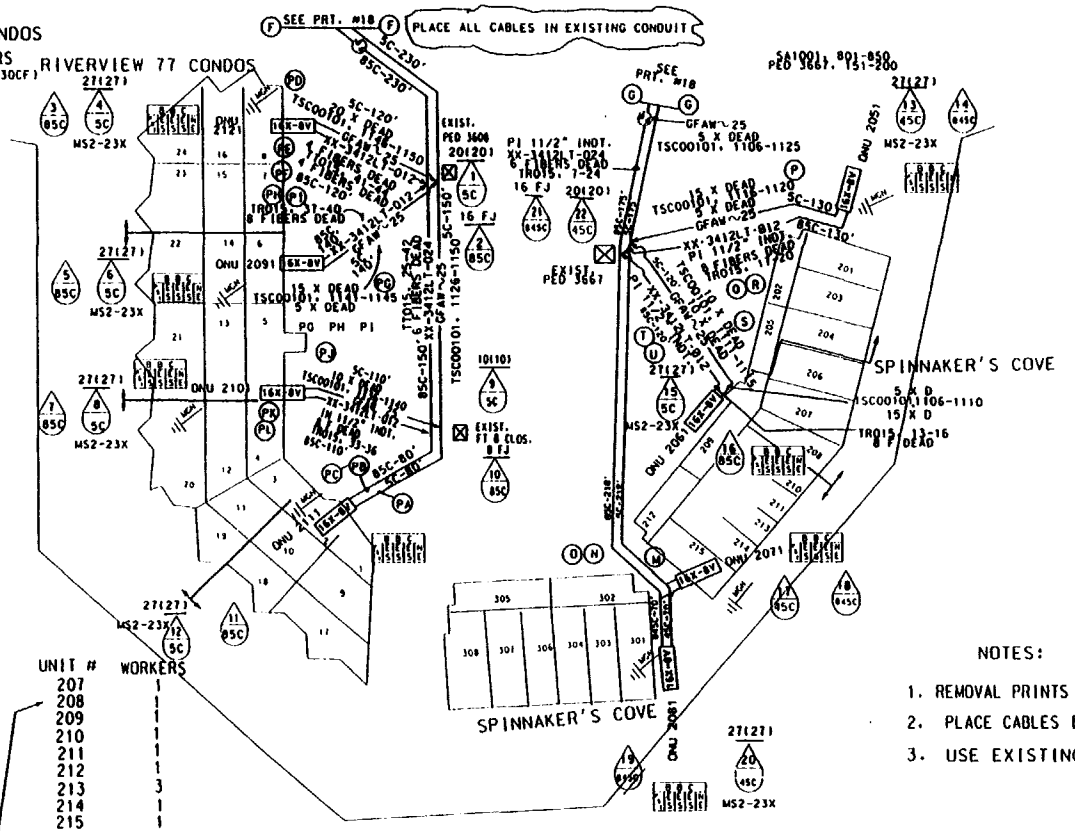

(Pl) FL= 135' 85C PL 135' 11/2" INNERDUCT

(PJ) FL= 110' 5C PL 120' GFAW~25

(PK) FL= 110'' 85C PL 120' XX-3412LT-012

(PL) FL= 105' 85C PL 105' 11/2" INNERDUCT

(PM) FL= 455' 5C PL 490' GFAW~25

(PN) FL= 455' 85C PL 490' XX-3412LT-024

(PO) FL= 445' 85C PL 455' 112" INNERDUCT

(PP) FL= 130' 5C PL 140' GFAW~25

(PQ) FL= 130' 85C PL 140' XX-3412LT-012

(PR) FL= 125' 85C PL 125' 11/2" INNERDUCT

(PS) FL= 120' 5C PL 130' GFAW~25

(PT) FL= 120' 85C PL 130' XX-3412LT-012

(PU) FL= 115' 85C PL 115' 11/2" INNERDUCT

(PA) FL= 460' 5C PL 490' GFAW~25

(PB) FL= 460' 85C PL 490' XX-3412LT-024

(PC) FL= 450' 85C PL 450' 11/2" INNERDUCT

(PD) FL= 120' 5C PL 140' GFAW~25

(PE) FL= 120' 85C PL 140' XX-3412LT-012

(PF) FL= 115' 85C PL 115' 11/2" INNERDUCT

(PG) FL= 140' 5C PL 150' GFAW~25

(PH) FL= 140' 85C PL 150' XX-3412LT-012

SYMBOLS & ABBREVIATIONS

NOTES:

1. REMOVAL PRINTS TO FOLLOW
2. PLACE CABLES IN EXISTING CONDUITS.
3. USE EXISTING LOOPS

ACCOUNT CODE 257C AREA CODE 56165 ONU & ADDRESS	FIBER COUNT	TSC COUNT	PGL COUNT NON-DEDICATED	RIDES ID	TAPER CODE	YR PLCD
ONU 2051 F 201 SPINNAKERS COVE	TR015. 17-18	TSC 00101. 1119-1120	PGL 601F. 2626-2750	2051	103432	
ONU 2061 F 207 SPINNAKERS COVE	TR015. 13-14	TSC 00101. 1111-1112	PGL 601F. 2626-2750	2061	103432	
ONU 2071 F 215 SPINNAKERS COIVE	TR015. 9-10	TSC 00101. 1108-1109	PGL 601F. 2626-2750	2071	103432	
ONU 2081 F 301 SPINNAKERS COVE	TR015. 7-8	TSC 00101. 1106-1107	PGL 601F. 2626-2750	2081	103432	
ONU 2091 F 6 RIVERVIEW CONDOS	TR015. 37-38	TSC 00101. 1141-1142	PGL 601F. 2626-2750	2091	103432	
ONU 2101 F 4 RIVERVIEW CONDOS	TR015. 33-34	TSC 00101. 1136-1137	PGL 601F. 2626-2750	2101	103432	
ONU 2111 F 2 RIVERVIEW CONDOS	TR015. 29-30	TSC 00101. 1131-1132	PGL 601F. 2626-2750	2111	103432	
ONU 2121 F 8 RIVERVIEW CONDOS	TR015. 41-42	TSC00101. 1146-1147	PGL 601F. 2626-2750	2121	103432	

MATERIAL LIST	MCF	FKM
PL 1660' GFAW~25	.083	
PL 980' XX-3412LT-024		7.17
PL 680' XX-3412LT-012		2.49
PL 1490' 1-11/2" INNERDUCT		
PL 7-ONU'S		
TOT.	.083	9.66

NEW JERSEY BELL TELEPHONE COMPANY

AVIS PROJECT

.083 ONTC.

DOVER TOWNSHIP 343

56000 2CPL1.1A

TOMS RIVER

EST. # 1568275 PART # 19

/pkg/data/microstation/avis/TR011/ Jul. 6, 1995 09:18:49

385

DF119_TR011.019

EST. # 1568275-20 REV #2

KV 34.5

BUR. CW ____ AER. CW 207'

BUR. LU ____ AER. LU 4

BUR. ONU'S ____ AER. ONU'S 1

BUR. SWI ____

BUR. REWIRES ____ AER. REWIRES 9

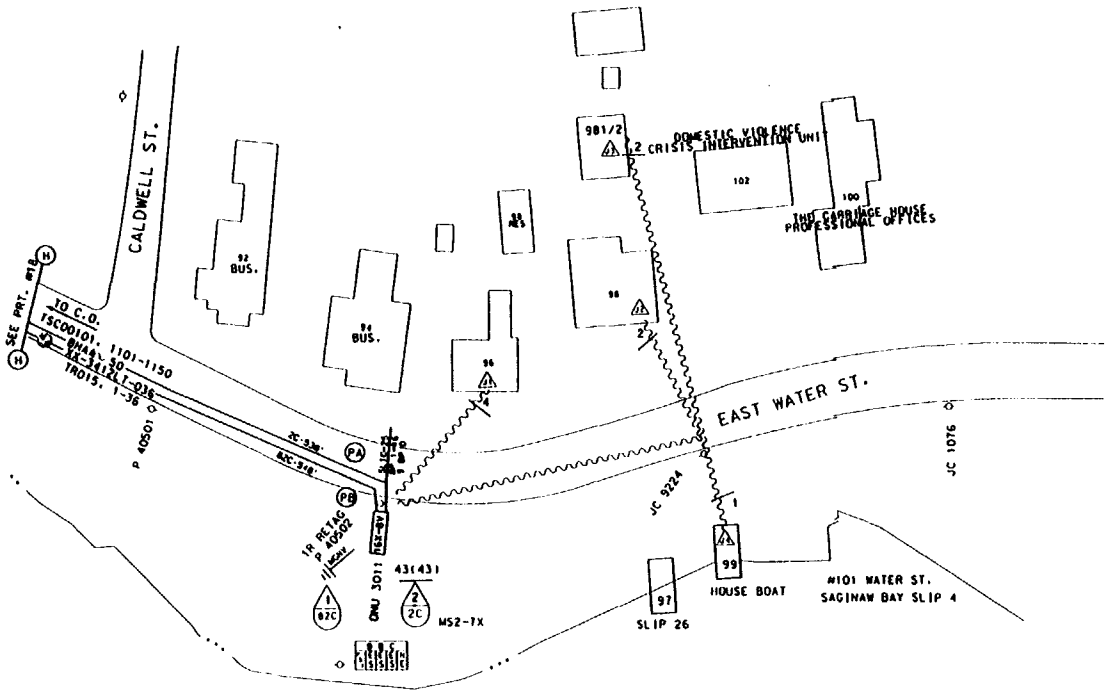

(PA) FL= 1052'
2C PL 1080' BHAA~50

(PB) FL= 1132'
82C PL 1160' XX-3412LT-036

SUMMARY OF REV. #1

CHANGE COUNT OF FIBER CABLE.
CHANGE COUNTS OF ONU

SUMMARY OF REV #2

1. CHANGE (PB) TO 36 FIBERS

SYMBOLS & ABBREVIATIONS

NOTE: REMOVAL PRINTS TO BE ISSUED IN THE FUTURE
NOTE: EXISTING GUYING IS ADEQUATE.

TSC00101 TC=101018

ACCOUNT CODE 257C AREA CODE 56165 ONU & ADDRESS	FIBER COUNT	TSC COUNT	PGL COUNT NON-DEDICATED	RIDES ID	TAPER CODE	YB PLCD
ONU 3011 F 96 WATER ST.	TR015. 1-2	TSC 00101.1101-1102	PGL 601F. 2151-2815	3011	103433	
ONU		TSC	PGL			
ONU		TSC	PGL			
ONU		TSC	PGL			
ONU		TSC	PGL			

MATERIAL LIST	MCF	FKM
PL 1080' BHAA~50	.108	
PL 1160' XX-3412LT-036		12.73
PL 1-ONU		
PL 1-SLIC-25 TERM'L		

NEW JERSEY BELL TELEPHONE COMPANY

REASON: AVIS PROJECT — DATE REVISED 1-26-95

PREPARED BY: ORIG. SIGNED J. GOODWIN — CKT .108

RECORD REVISIONS

MUNICIPALITY: DOVER TOWNSHIP — TAX DIST. 343

DISTRICT: 56000 — 2CL1B

TOMS RIVER

EST. 1568275 — SHT. 20

/pkg/data/microstation/avis/TR011/ Jul. 6, 1995 09:34:34

382

pr121_TR011.021

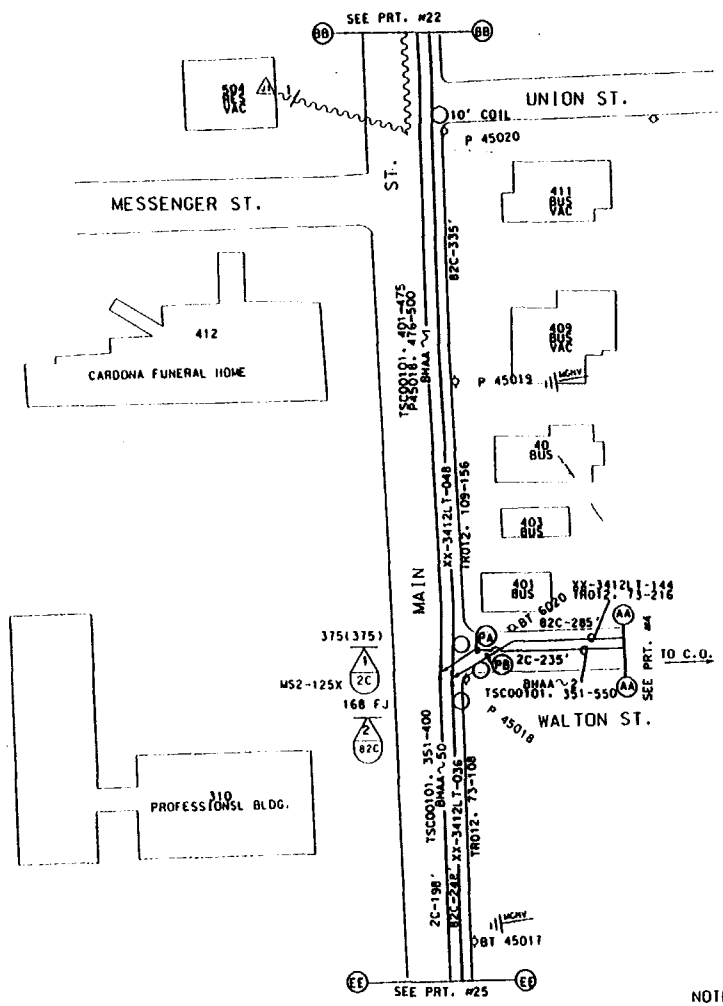

EST. # 1568275-21

34.5

BUR. CU ____ AER. CU 572'

BUR. LU ____ AER. LU 0

BUR. ONU'S ____ AER. ONU'S 0

BUR. SWI ____

BUR. REWIRES ____ AER. REWIRES 0

(PA) FL = 1685'
2C PL 1710' BHAA~2

(PB) FL = 1845'
82C PL 1910' XX-3412LT-144

SYMBOLS & ABBREVIATIONS

NOTE: REMOVAL PRINTS TO BE ISSUED IN THE FUTURE
NOTE: EXISTING GUYING IS ADEQUATE.

MATERIAL LIST

	MCF	FKM
PL 1710' BHAA~2	.684	
PL 1910' XX-3412LT-144		83.85

ACCOUNT CODE 257C AREA CODE ONU & ADDRESS	FIBER COUNT	TSC COUNT	PGL COUNT NON-DEDICATED	RIDES ID	TAPER CODE	YR PL CD
ONU		TSC	PGL			
ONU		TSC	PGL			
ONU		TSC	PGL			
ONU		TSC	PGL			
ONU		TSC	PGL			

NEW JERSEY BELL TELEPHONE COMPANY

AVIS PROJECT

DATE 1-3-45

OHIO.

DOVER TOWNSHIP 343

56000 SAPL1

TOMS RIVER

1568275 21

L88

pr122_TR011.022

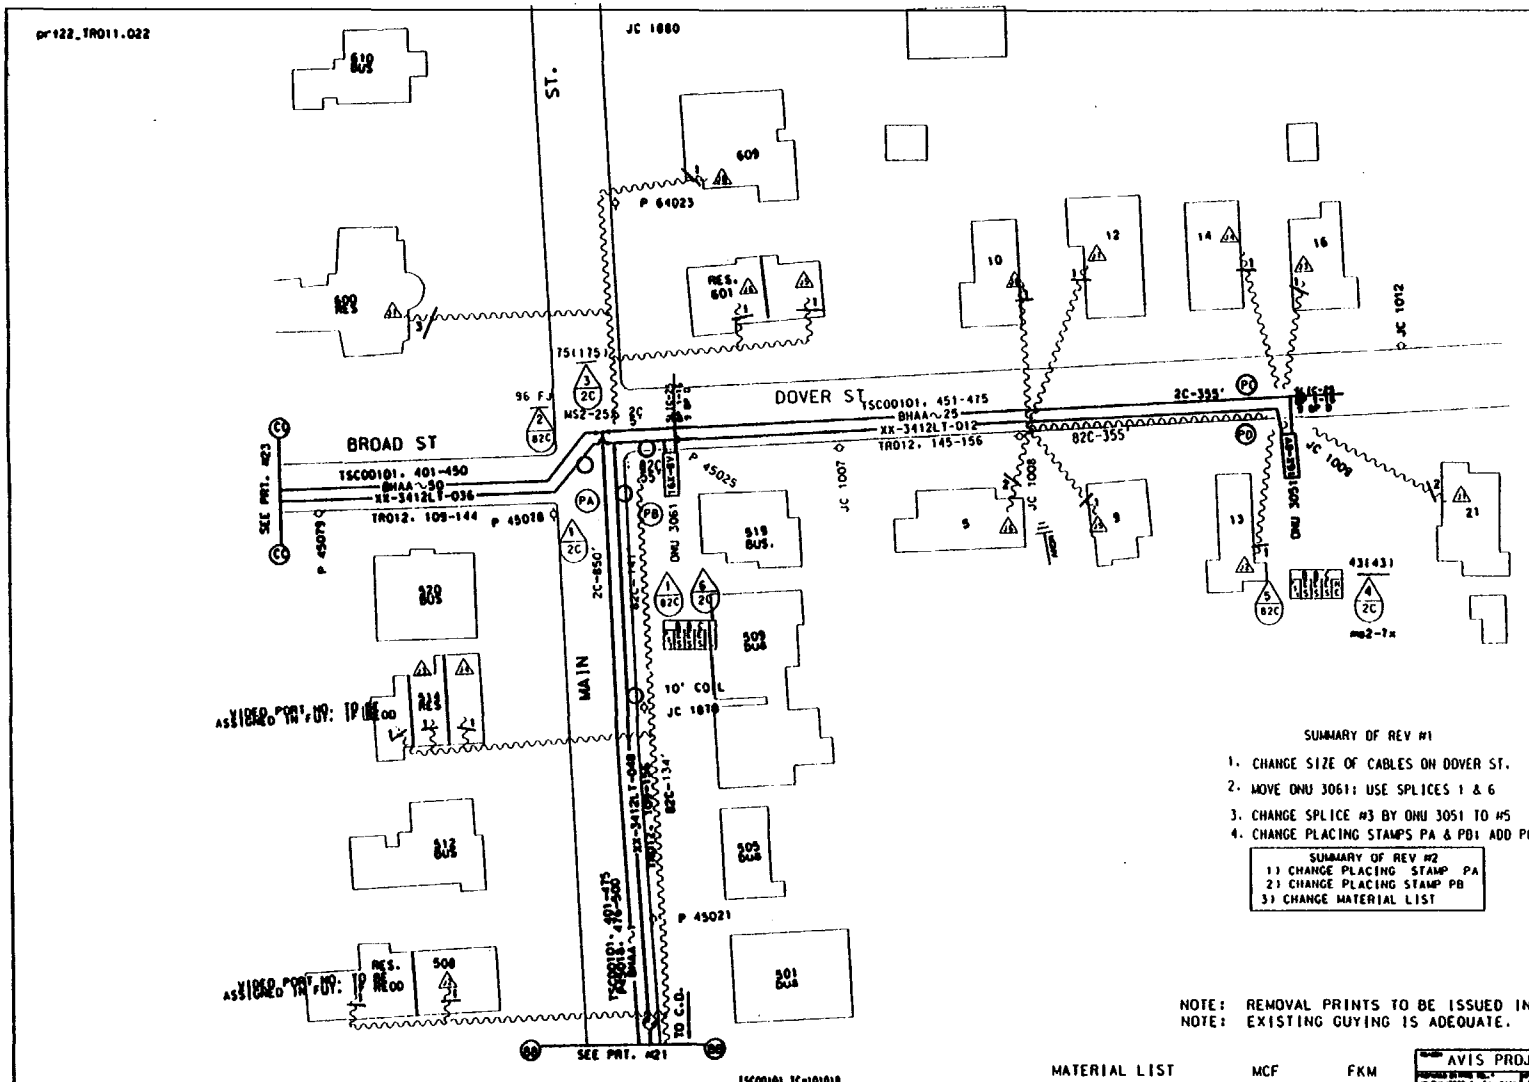

EST. # 1560275-22 REV #2

EV 34.5

BUR. CU ____ AER. CU 837'

BUR. LU ____ AER. LU 17

BUR. ONU'S ____ AER. ONU'S 2

BUR. SWI ____

BUR. REWIRES ____ AER. REWIRES 21

(PA) FL= 850'
2C PL 870' BHAA~1

(PB) FL= 610'
82C PL 629' XX-3412LT-048

(PC) FL=360'
2C PL 380' BHAA~25

(PD) FL=410'
82C PL 430' XX-3412LT-012

SUMMARY OF REV #1

1. CHANGE SIZE OF CABLES ON DOVER ST.
2. MOVE ONU 3061: USE SPLICES 1 & 6
3. CHANGE SPLICE #3 BY ONU 3051 TO #5
4. CHANGE PLACING STAMPS PA & PB: ADD PC & PD

SUMMARY OF REV #2
1) CHANGE PLACING STAMP PA
2) CHANGE PLACING STAMP PB
3) CHANGE MATERIAL LIST

NOTE: REMOVAL PRINTS TO BE ISSUED IN THE FUTURE
NOTE: EXISTING GUYING IS ADEQUATE.

SYMBOLS & ABBREVIATIONS

ACCOUNT CODE 257C AREA CODE 56166 ONU & ADDRESS	FIBER COUNT	TSC COUNT	PGL COUNT NON-DEDICATED	RIDES ID	TAPER CODE	YR PLCD
ONU 3061 @ 13 DOVER ST.	TR012. 145-146	TSC 00101. 451-453	PGL 601C. 1251-1375	3061	103313	
ONU 3061 @ 519 MAIN ST.	TR012. 147-148	TSC 00101. 454-456	PGL 601C. 1251-1375	3061	103313	
ONU		TSC	PGL			
ONU		TSC	PGL			
ONU		TSC	PGL			

TSC00101 TC=101010

MATERIAL LIST

	MCF	FKM
PL 850' BHAA~1	.170	
PL 629' XX-3412LT-048		9.20
PL 380' BHAA 25	.019	
PL 430' XX-3412LT-012		1.57
PL 2-SLIC-25 TERM'L'S		
PL 2-ONU'S		
	.189	10.77

NEW JERSEY BELL TELEPHONE COMPANY

AVIS PROJECT

DATE SIGNED 1-26-95

ONU SIGNED J. GOODVIN .149 SUMMARY SHEET REV. #2

DOVER TOWNSHIP 343

56000 9APL2

TOMS RIVER

1560275 22 #

388

pr123_TR011.023

EST. # 1568275-23
LV 34.5
BUR. CM ____ AER. CM 974
BUR. LU ____ AER. LU 38
BUR. ONU'S ____ AER. ONU'S 4
BUR. SWI ____
BUR. REWIRES ____ AER. REWIRES 42

(1A) FL= 965'
2C PL 990' BHAA~50

(1B) FL=1040'
82C PL 1060' XX-3412LT-036

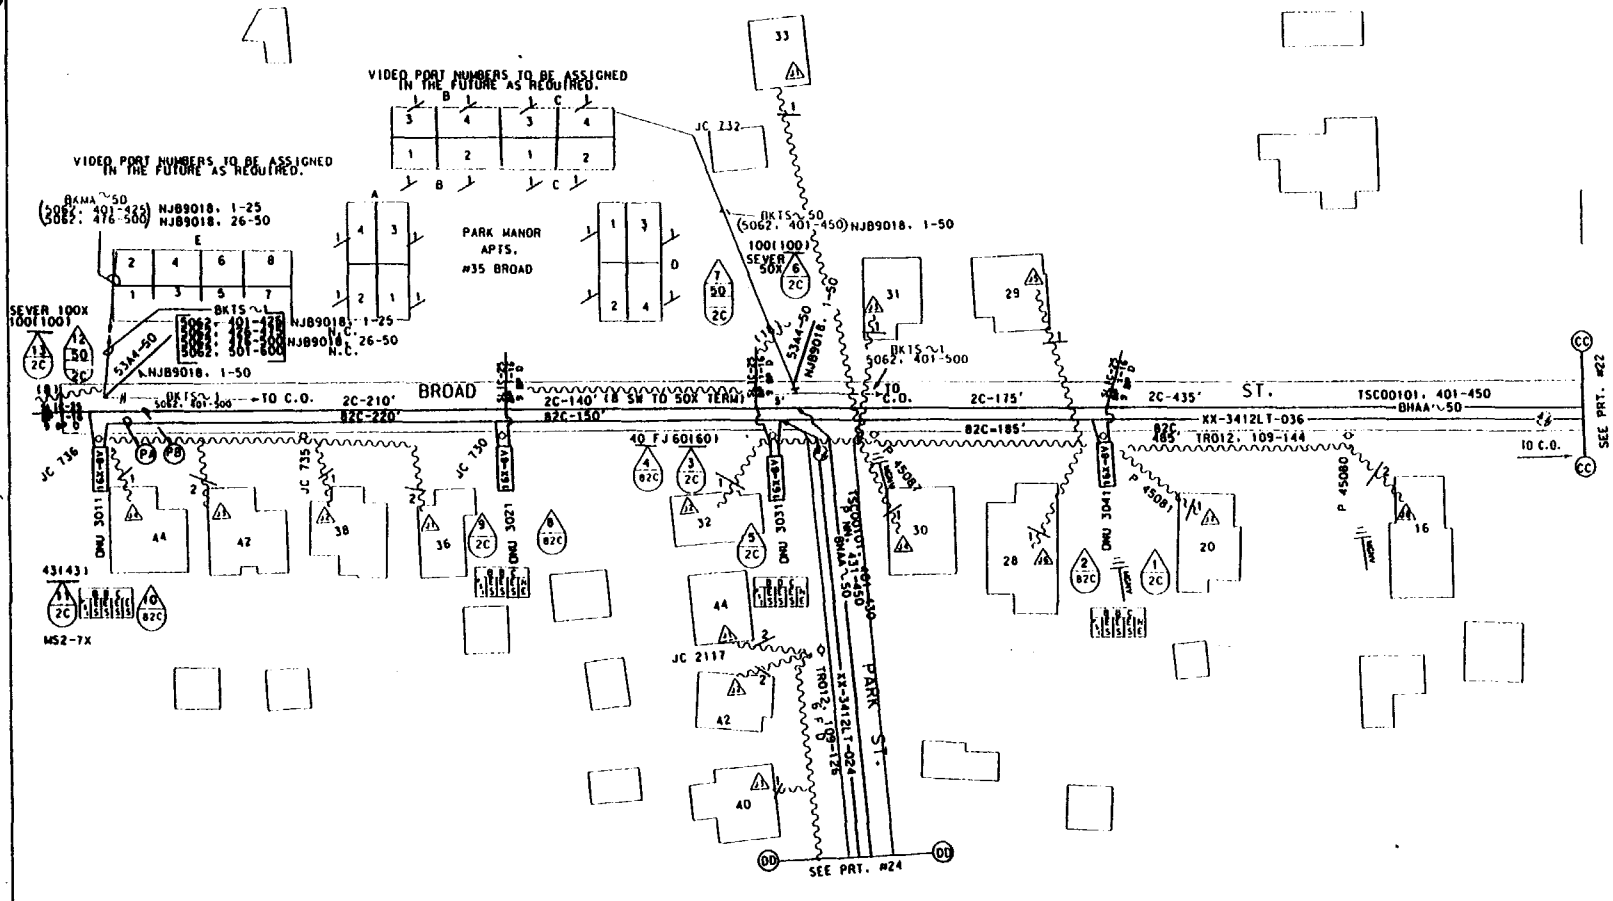

SYMBOLS & ABBREVIATIONS

NOTE: REMOVAL PRINTS TO BE ISSUED IN THE FUTURE
NOTE: EXISTING GUYING IS ADEQUATE.

TSC00101 TC=101018

ACCOUNT CODE 257C AREA CODE 56165 ONU & ADDRESS	FIBER COUNT	TSC COUNT	PGL COUNT NON-DEDICATED	RIDES ID	TAPER CODE	YR PLCD
ONU 3011 F 44 BROAD ST.	TR012. 127-128	TSC 00101. 431-433	PGL 601C. 1251-1375	3011	103313	
ONU 3021 F 36 BROAD ST.	TR012. 129-130	TSC 00101. 434-436	PGL 601C. 1251-1375	3021	103313	
ONU 3031 F 32 BROAD ST.	TR012. 131-132	TSC 00101. 437-439	PGL 601C. 1251-1375	3031	103313	
ONU 3041 F 20 BROAD ST.	TR012. 133-134	TSC 00101. 440-442	PGL 601C. 1251-1375	3041	103313	
ONU		TSC	PGL			

MATERIAL LIST	MCF	FKM
PL 990' BHAA~50	.099	
PL 1060' XX-3412LT-036		11.63
PL 4-ONU'S		
PL 4-SLIC-25 TERM'S		
PL 2-50X TERM'S		

NEW JERSEY BELL TELEPHONE COMPANY

REASON: AVIS PROJECT
DATE: 3-9-93
.099
ORIG.
DOVER TOWNSHIP 343
56000 5A1PL1
TOMS RIVER
EST. NO. 1568275 PART 23

389

pr124_TR011.024

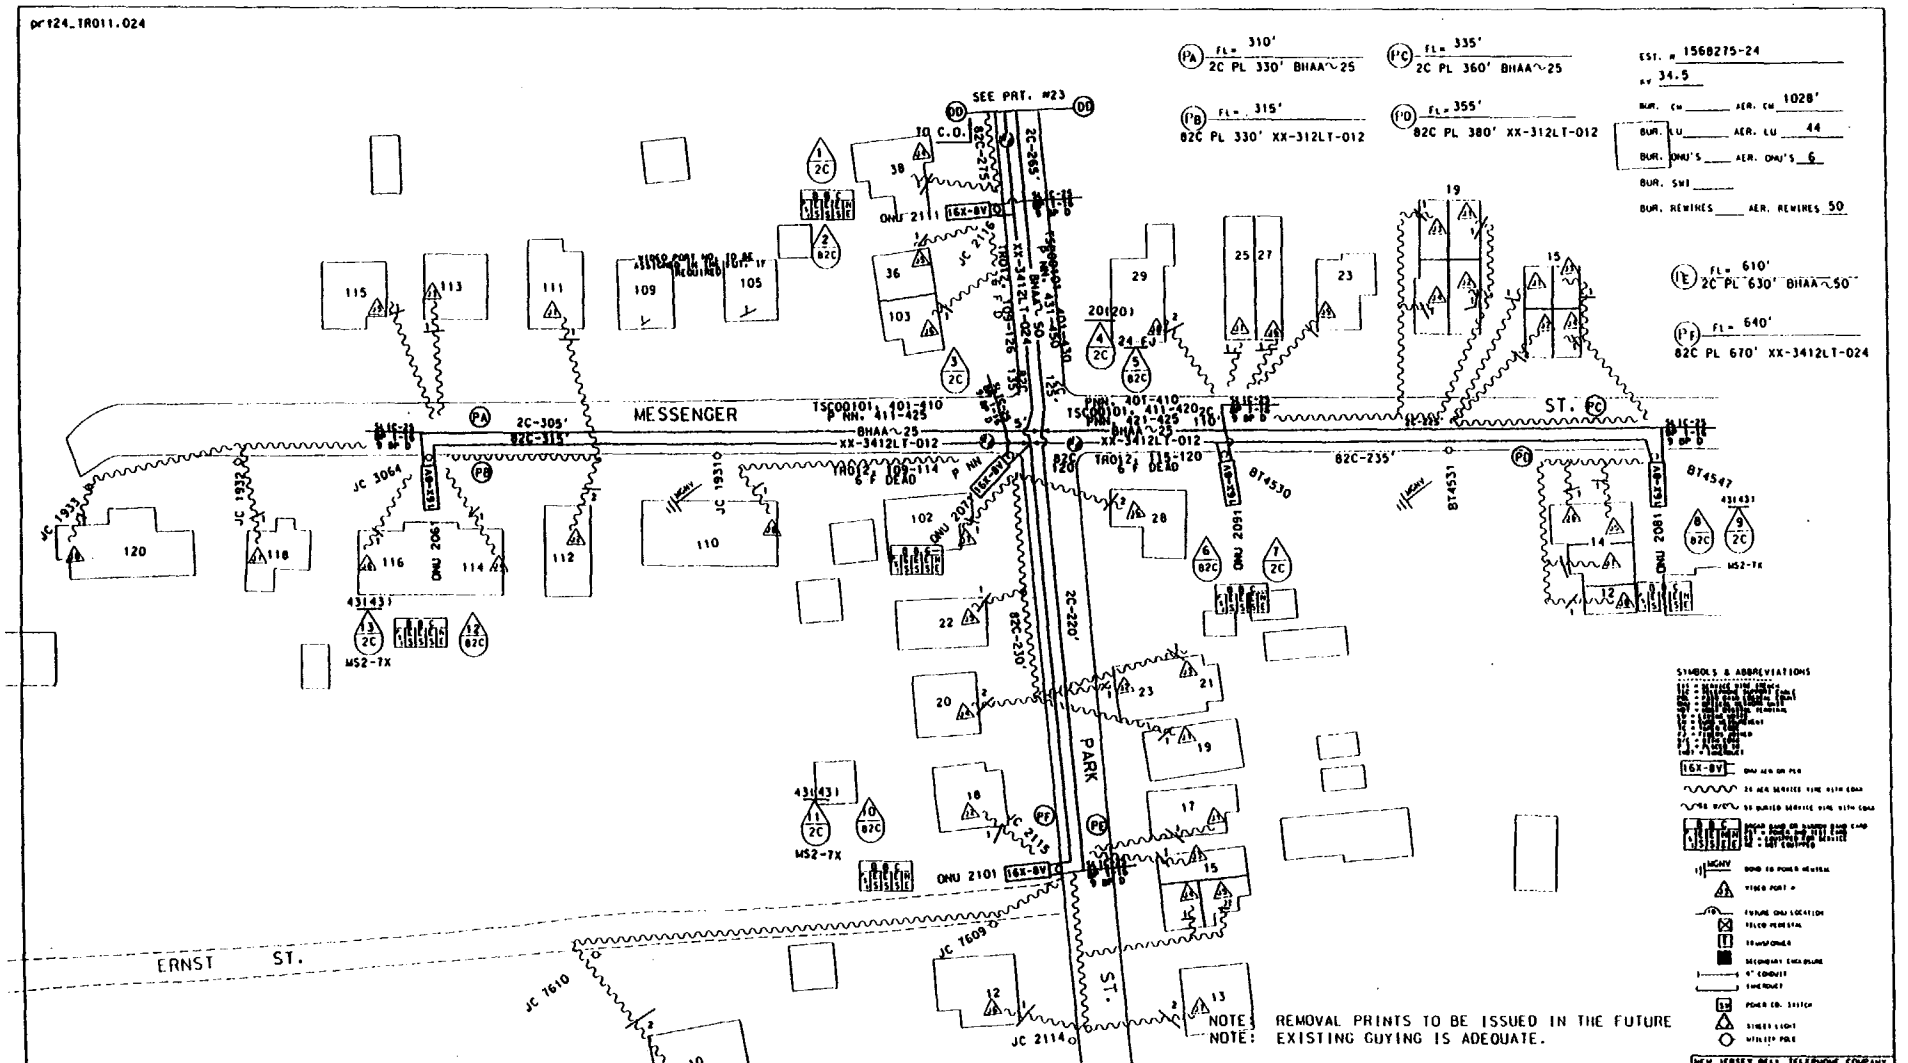

ACCT CODE 257C AREA CODE 56165 ONU & ADDRESS	FIBER COUNT	TSC COUNT	PGL COUNT NON-DEDICATED	RIDES ID	TAPER CODE	YR PLCD
ONU 2101 F 18 PARK ST.	TR012. 121-122	TSC00101. 421-423	PGL601C. 1126-1250	2101	103312	
ONU 2061 F 118 MESSENGER ST.	TR012. 109-110	TSC 00101. 401-403	PGL601C. 1126-1250	2061	103312	
ONU 2071 F 102 MESSENGER ST.	TR012. 111-112	TSC 00101. 404-406	PGL601C. 1126-1250	2071	103312	
ONU 2081 F 14 MESSENGER ST.	TR012. 115-116	TSC00101. 411-413	PGL 601C. 1126-1250	2081	103312	
ONU 2091 F 25 MESSENGER ST.	TR012. 117-118	TSC00101. 414-416	PGL 601C. 1126-1250	2091	103312	
ONU 2111 F 38 PARK ST.	TR012. 123-124	TSC00101. 424-426	PGL601C. 1126-1250	2111	103312	

MATERIAL LIST	MCF	FKM
PL 690' BHAA~25	.034	
PL 630' BHAA~50	.063	
PL 710' XX-3312LT-012		2.60
PL 670' XX03412LT-024		4.90
PL 6-ONU'S		
PL 6-SLIC-25 TERM'S		
TOTALS	.097	7.50

.097 ONU.

370

pr125_TR011.dgn

1568275-25

EST. # 1568275-25

kV 34.5

BUR. CU ____ AER. CU 1017

BUR. LU ____ AER. LU 19

BUR. ONU'S ____ AER. ONU'S 3

BUR. SWT ____

BUR. REWIRES ____ AER. REWIRES 26

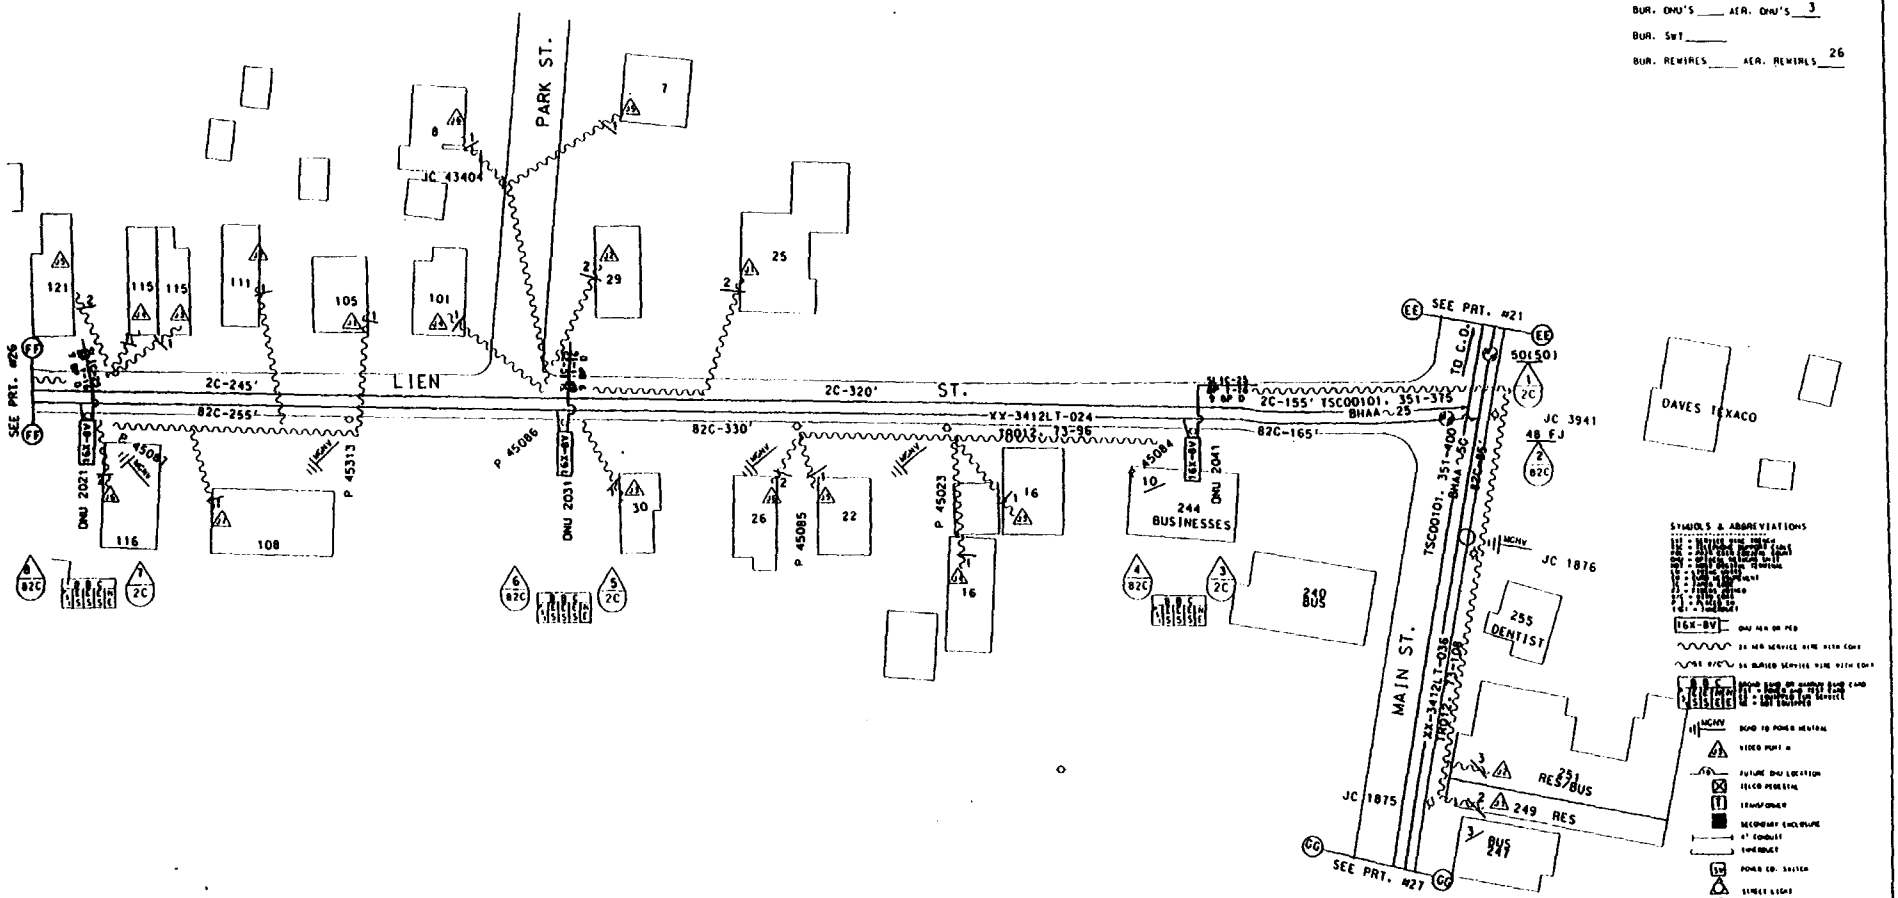

TSC00101 TC=101018

ACCOUNT CODE 257C AREA CODE56165 ONU & ADDRESS	FIBER COUNT	TSC COUNT	PGL COUNT NON-DEDICATED	RIDES ID	TAPER CODE	YR PLCD
ONU 2021 F 116 LIEN ST.	TR012. 79-80	TSC00101. 360-362	PGL 601C. 1126-1250	2021	103312	
ONU 2031 F 30 LIEN ST.	TR012. 81-82	TSC00101. 363-365	PGL 601C. 1126-1250	2031	103312	
ONU 2041 F LIEN ST.	TR012. 83-84	TSC 00101. 366-368	PGL 601C. 1126-1250	2041	103312	
ONU		TSC	PGL			
ONU		TSC	PGL			

MATERIAL LIST MCF FKM

PL 3-ONU'S

PL 3-SLIC-25 TERMLS

NEW JERSEY BELL TELEPHONE COMPANY

REGION AVIS PROJECT

DATE ISSUED 1-26-95

ONTO.

DOVER TOWNSHIP

343

56000

MA1PL2 & 6

TOMS RIVER

1568275

25

161

PR126_TR011.026

NOTE: VIDEO PORT NUMBERS TO BE ASSIGNED WHEN REQUIRED.

SUMMARY OF REV. #1
CHANGE PLACING STAMPS PA AND PB DUE TO REVISION OF PRT. #25

EST. # 1560275-26 REV #1
LF 34.5
BUR. CU ____ AER. CU 670'
BUR. LU ____ AER. LU 29
BUR. ONU'S ____ AER. ONU'S 3
BUR. SWT ____
BUR. REVIRES ____ AER. REVIRES 30

(PA) FL = 1700'
2C PL 1740' BHAA~25

(PB) FL = 1800'
82C PL 1900' XX-3412LT-024

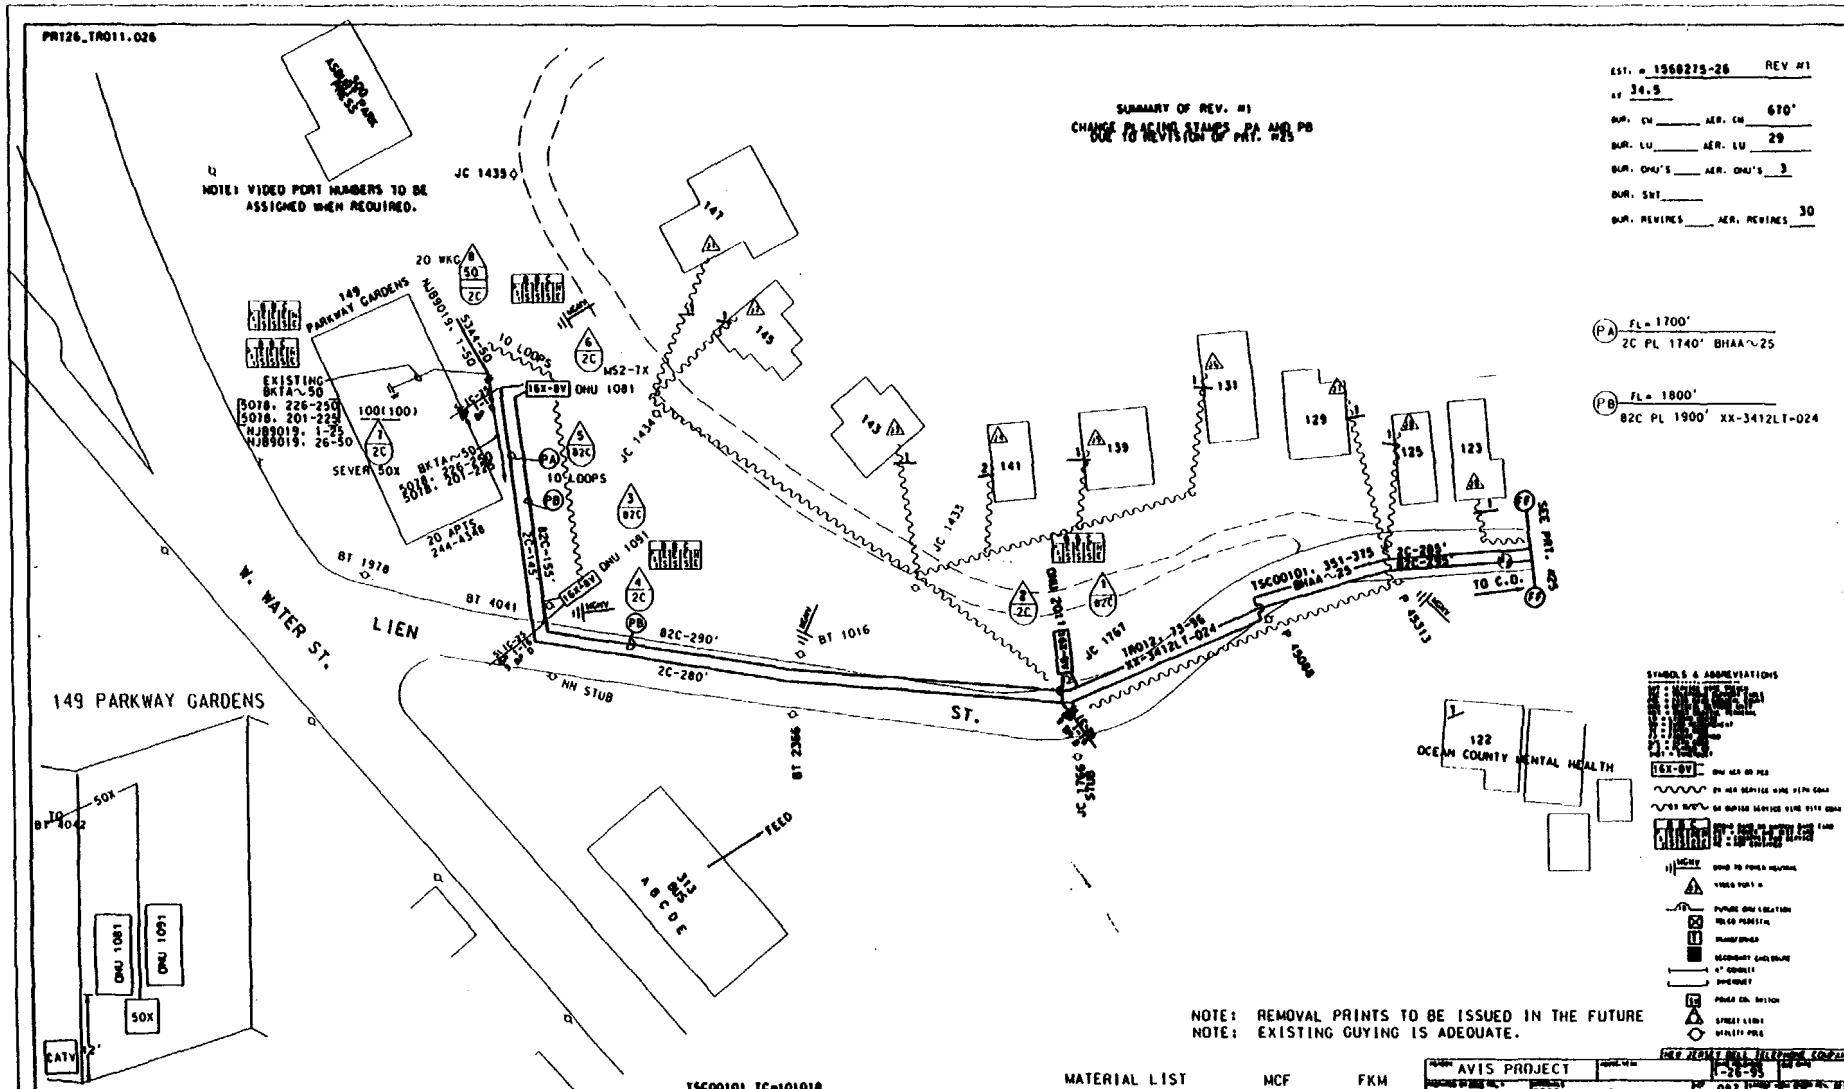

TSC00101 TC=101010

ACCOUNT CODE 297C AREA CODE 96165	FIBER COUNT	TSC COUNT	PGL COUNT NON-DEDICATED	RIDES ID	TAPER CODE	YR PL CD
ONU 1081 R 149 LIEN ST.	TR012. 73-74	TSC00101. 351-353	PGL601C. 1001-1125	1081	103311	
ONU 1091 R 149 LIEN ST.	TR012. 75-76	TSC00101. 354-356	PGL601C. 1001-1125	1091	103311	
ONU 2011 F 141 LIEN ST.	TR012. 77-78	TSC00101. 357-359	PGL601C. 1126-1250	2011	103312	
ONU		TSC	PGL			
ONU		TSC	PGL			

NOTE: REMOVAL PRINTS TO BE ISSUED IN THE FUTURE
NOTE: EXISTING GUYING IS ADEQUATE.

MATERIAL LIST	MCF	FKM
PL 1740' BHAA~25	.087	
PL 1900' XX-3412LT-024		13.90
PL 3-ONU'S		
PL 3-SLIC-25 TERM'S		
PL 1-50X TERM.		

NEW JERSEY BELL TELEPHONE COMPANY

AVIS PROJECT		1-26-95	
DRAWN BY: CRAIG. SIGNED J. GOODWIN	.087	2-5-95	REV #1
DOVER TOWNSHIP		343	
56000		A1PL2 & 6	
TOMS RIVER			
1560275		26	

/pkg/data/presentation/avis/TR011/ May. 5, 1995 08:59:19

392

pr127_TR011.027

SUMMARY OF REV. #25
CHANGE REFERENCE TO PRT. #21
CHANGE SIZE AND COUNT OF CABLES
CHANGE PLACING STAMPS PA AND PB

EST. # 1568275-21 REV. #1
LV 34.5
BUR. CW ____ AER. CW 629'
BUR. LU ____ AER. LU 9
BUR. ONU'S ____ AER. ONU'S 1
BUR. SWI ____
BUR. REWIRES ____ AER. REWIRES 10

(1A) FL= 1065'
2C PL 1090' BHAA^.25

(1B) FL=1145'
82C PL 1170' XX-3412LT-012

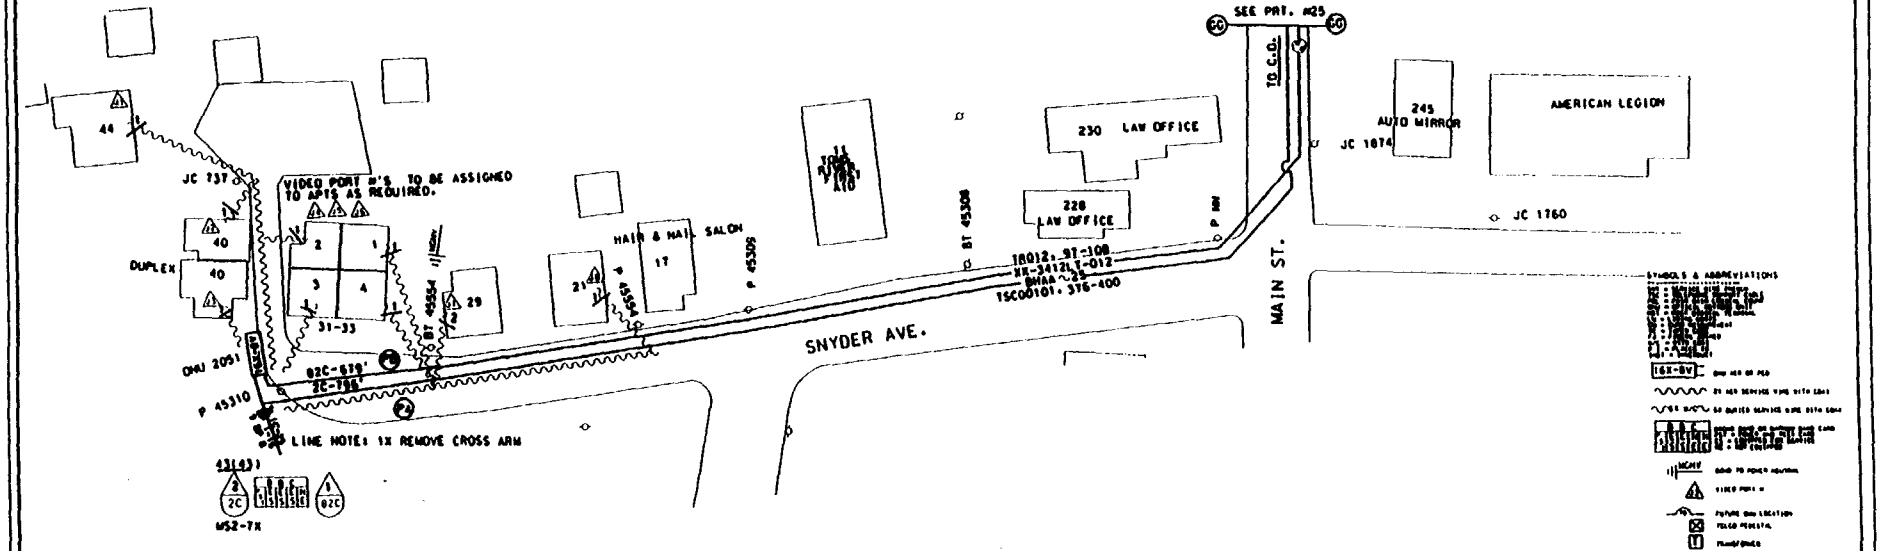

NOTE: REMOVAL PRINTS TO BE ISSUED IN THE FUTURE
NOTE: EXISTING GUYING IS ADEQUATE.

TSC00101 TC=101018

ACCOUNT CODE 257C AREA CODE 56165 ONU & ADDRESS	FIBER COUNT	TSC COUNT	PGL COUNT NON-DEDICATED	RIDES ID	TAPER CODE	YR PLCD
ONU 2051 F 40 SNYDER AVE.	TR012. 97-98	TSC00101. 376-378	PGL601C. 1126-1250	2051	103312	
ONU		TSC	PGL			
ONU		TSC	PGL			
ONU		TSC	PGL			
ONU		TSC	PGL			

MATERIAL LIST	MCF	FKM
PL 1090' BHAA^.25	.054	
PL 1170' XX-3412LT-012		4.28
PL 1-ONU		
PL 1-SLIC-25 TERM.		

NEW JERSEY BELL TELEPHONE COMPANY
AVIS PROJECT
.054
DOVER TOWNSHIP
343
56000
SAPL1
TOMS RIVER
1568275
27

/pkr/data/workstation/avis/TR011/ Apr. 7, 1995 09:09:21

292

DF128_TR011.028

EST. # 1568275-28
kv 34.5
BUR. CU ____ AER. CU 1039'
BUR. LU ____ AER. LU 24
BUR. ONU'S ____ AER. ONU'S 3
BUR. SWI ____
BUR. REWIRES ____ AER. REWIRES 38

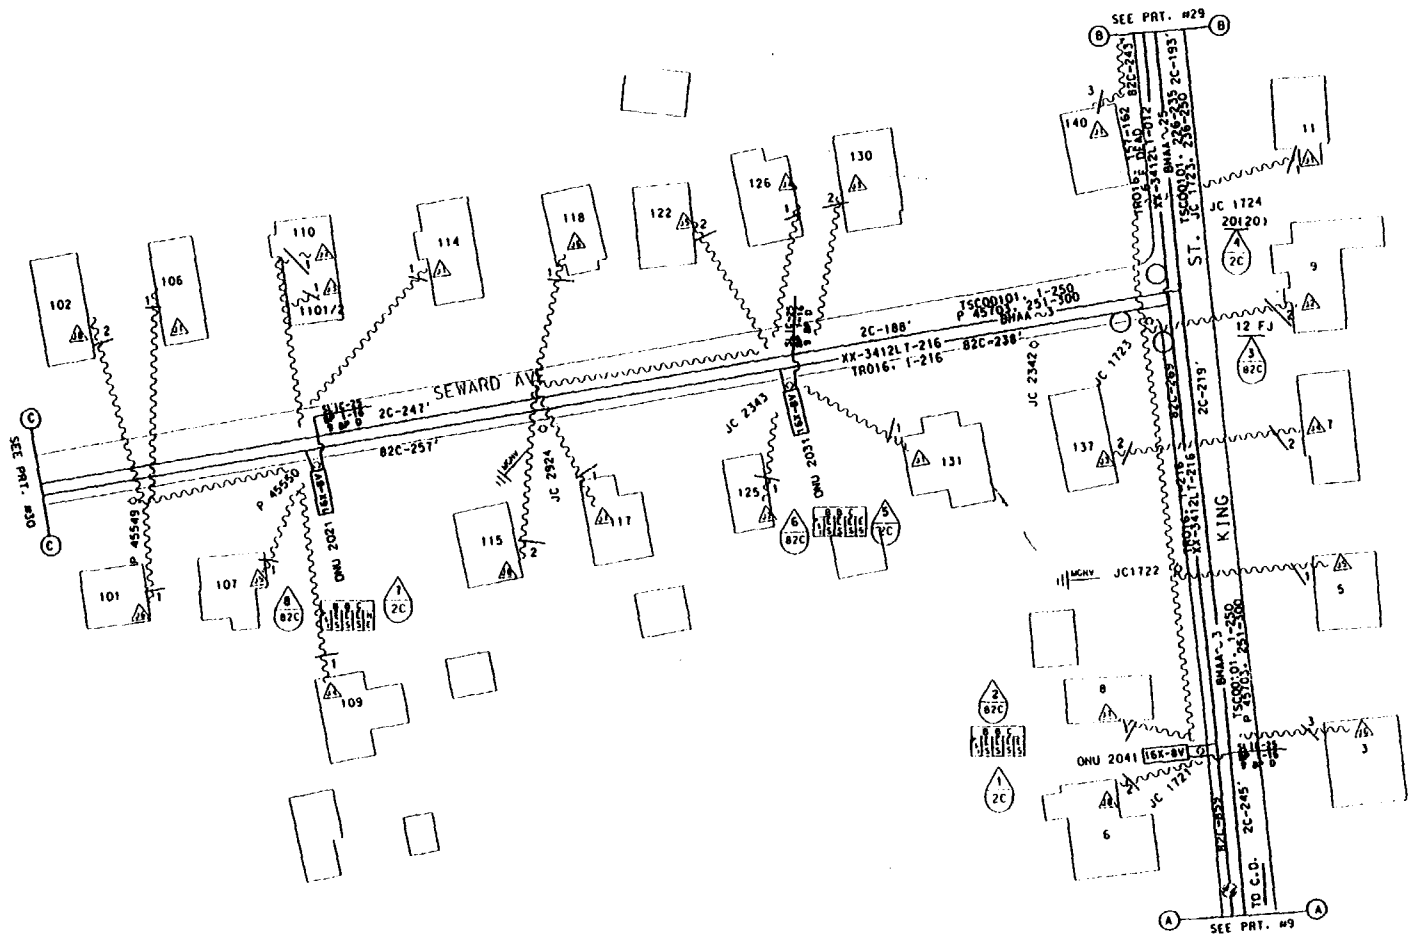

NOTE: REMOVAL PRINTS TO BE ISSUED IN THE FUTURE
NOTE: EXISTING GUYING IS ADEQUATE.

MATERIAL LIST MCF FKM

PL 3-ONU'S
PL 3-SLIC-25 TERM'S

TSC00101 TC=101018

ACCOUNT CODE 25TC AREA CODE56165 ONU & ADDRESS	FIBER COUNT	TSC COUNT	PGL COUNT NON-DEDICATED	RIDES ID	TAPER CODE	YR PLCD
ONU 2021 F 109 SEWARD AVE.	TR016. 139-140	TSC 00101. 210-21	PGL 601B. 626-750	2021	103272	
ONU 2031 F 125 SEWARD AVE.	TR016. 141-142	TSC 00101. 212-213	PGL 601B. 626-750	2031	103272	
ONU 2041 F 8 KING ST.	TR016. 143-144	TSC 00101. 214-215	PGL 601B. 626-750	2041	103272	
ONU		TSC	PGL			
ONU		TSC	PGL			

NEW JERSEY BELL TELEPHONE COMPANY

AVIS PROJECT

DOVER TOWNSHIP 343

56000 5A1PL10

TOMS RIVER

EST. NO. 1568275 PAGE 28

ALS.

pr129_TR011.029

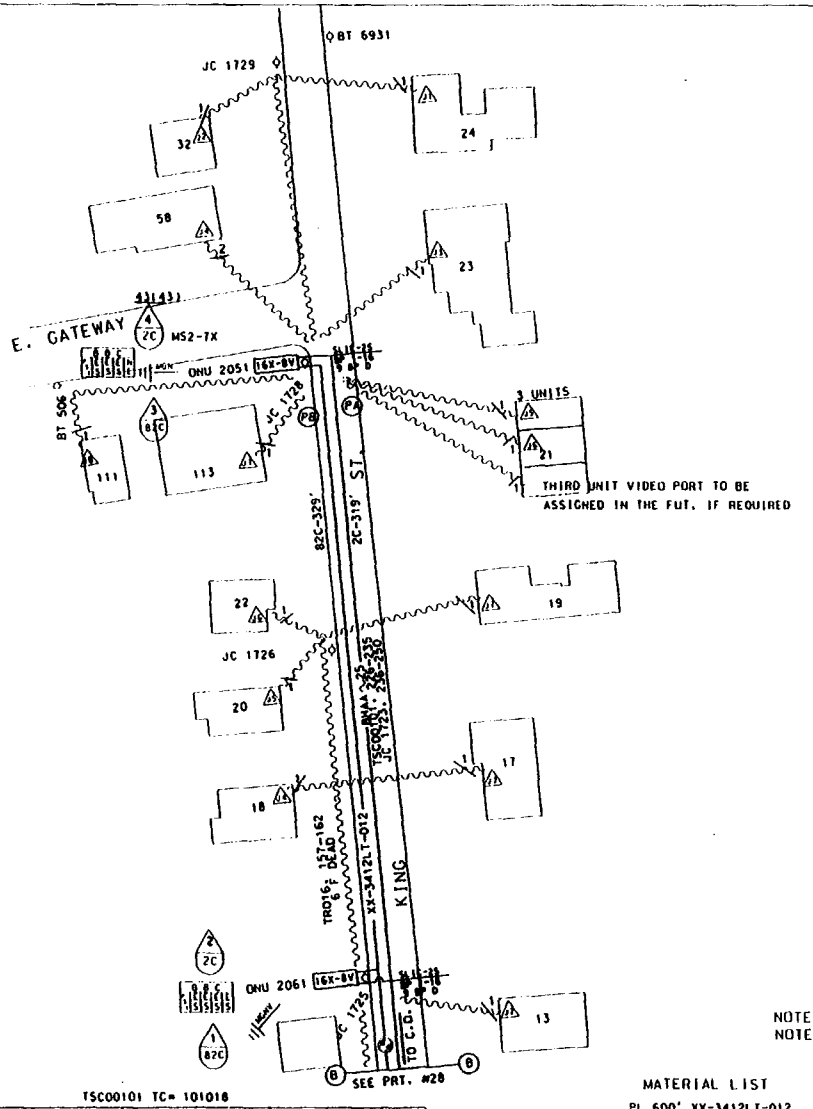

EST. # 1568275-29

AV 34.5

BUR. CW ____ AER. CW 364'

BUR. LU ____ AER. LU 15

BUR. ONU'S ____ AER. ONU'S 2

BUR. SWI ____

BUR. REWIRES ____ AER. REWIRES 16

(1A) FL = 512'
2C PL 540' BHAA~25

(1B) FL = 572'
82C PL 600' XX-3412LT-012

SYMBOLS & ABBREVIATIONS

16X-BV — ONU AER OR PED

20 AER SERVICE WIRE WITH CODE

22 BURIED SERVICE WIRE WITH CODE

BOND TO POWER NEUTRAL

VIDEO PORT #

FUTURE ONU LOCATION

TELCO PEDESTAL

TRANSFORMER

SECONDARY ENCLOSURE

4" CONDUIT

TRENCHER

POWER CO. SYSTEM

STREET LIGHT

WITH ATT POLE

NOTE: REMOVAL PRINTS TO BE ISSUED IN THE FUTURE
NOTE: EXISTING GUYING IS ADEQUATE.

TSC00101 TC= 101018

ACCOUNT CODE 257C AREA CODE56165 ONU & ADDRESS	FIBER COUNT	TSC COUNT	PGL COUNT NON-DEDICATED	RIDES ID	TAPER CODE	YB PLCD
ONU 2051 F 23 KING ST.	TR016. 157-158	TSC00101. 226-227	PGL 601B. 626-750	2051	103272	
ONU 2061 F 15 KING ST.	TR016. 159-160	TSC00101. 228-229	PGL 601B. 626-750	2061	103272	
ONU		TSC	PGL			
ONU		TSC	PGL			
ONU		TSC	PGL			

MATERIAL LIST	MCF	FKM
PL 600' XX-3412LT-012		2.19
PL 540' BHAA~25	.027	
PL 2-ONU'S		
PL 2-SLIC-25 TERMLS		

NEW JERSEY BELL TELEPHONE COMPANY

DESIGN AVIS PROJECT

DATE REQUIRED 1-26-95

.027 ORIG.

DOVER TOWNSHIP

343

DISTRICT 56000

5A1PL10

EXCHANGE TOMS RIVER

EST. NO. 1568275

PAGE 29

pr130_TR011.030

EST. # 1568275-30
KV 34.5
BUR. CM ____ AER. CM 677'
BUR. LU ____ AER. LU 20
BUR. ONU'S ____ AER. ONU'S 3
BUR. SWI ____
BUR. REWIRES ____ AER. REWIRES 30

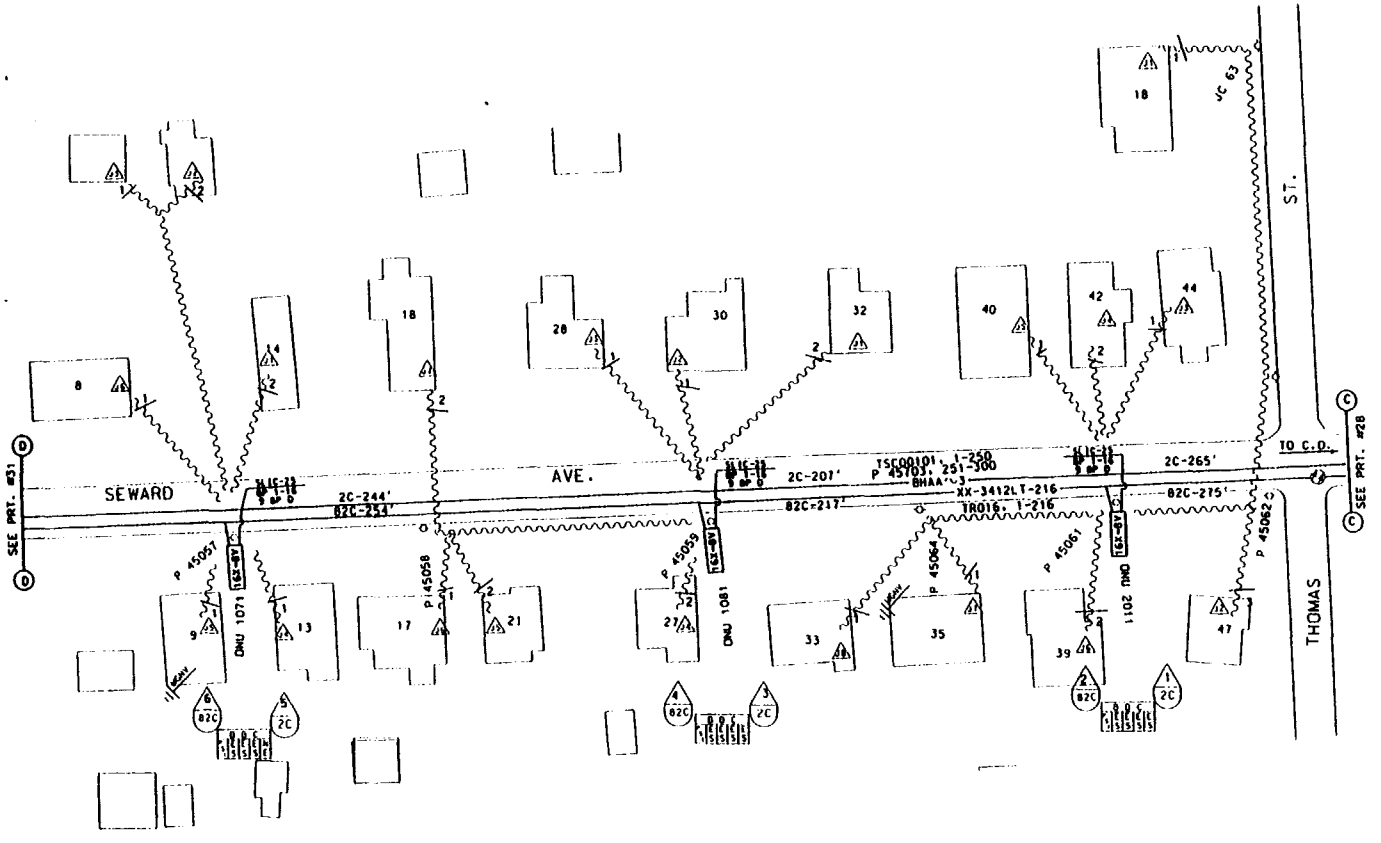

NOTE: REMOVAL PRINTS TO BE ISSUED IN THE FUTURE
NOTE: EXISTING GUYING IS ADEQUATE.

MATERIAL LIST MCF FKM

PL 3-ONU'S

PL 3-SLIC-25 TERMLS

TSC00101 TC=10101B

ACCOUNT CODE 257C AREA CODE 56165 ONU & ADDRESS	FIBER COUNT	TSC COUNT	PGL COUNT NON-DEDICATED	RIDES ID	TAPER CODE	YR PLCD
ONU 1071 F 9 SEWARD AVE.	TR016. 133-134	TSC00101. 201-203	PGL601B. 501-625	1071	103271	
ONU 1081 F 27 SEWARD AVE.	TR016. 135-136	TSC00101. 204-206	PGL601B. 501-625	1081	103271	
ONU 2011 F 39 SEWARD AVE.	TR016. 137-138	TSC00101. 207-209	PGL601B. 626-750	2011	103272	
ONU		TSC	PGL			
ONU		TSC	PGL			

NEW JERSEY BELL TELEPHONE COMPANY

REASON: AVIS PROJECT

DOVER TOWNSHIP 343

56000 5A1PL10

TOMS RIVER

EST.# 1568275 PAGE# 30

396

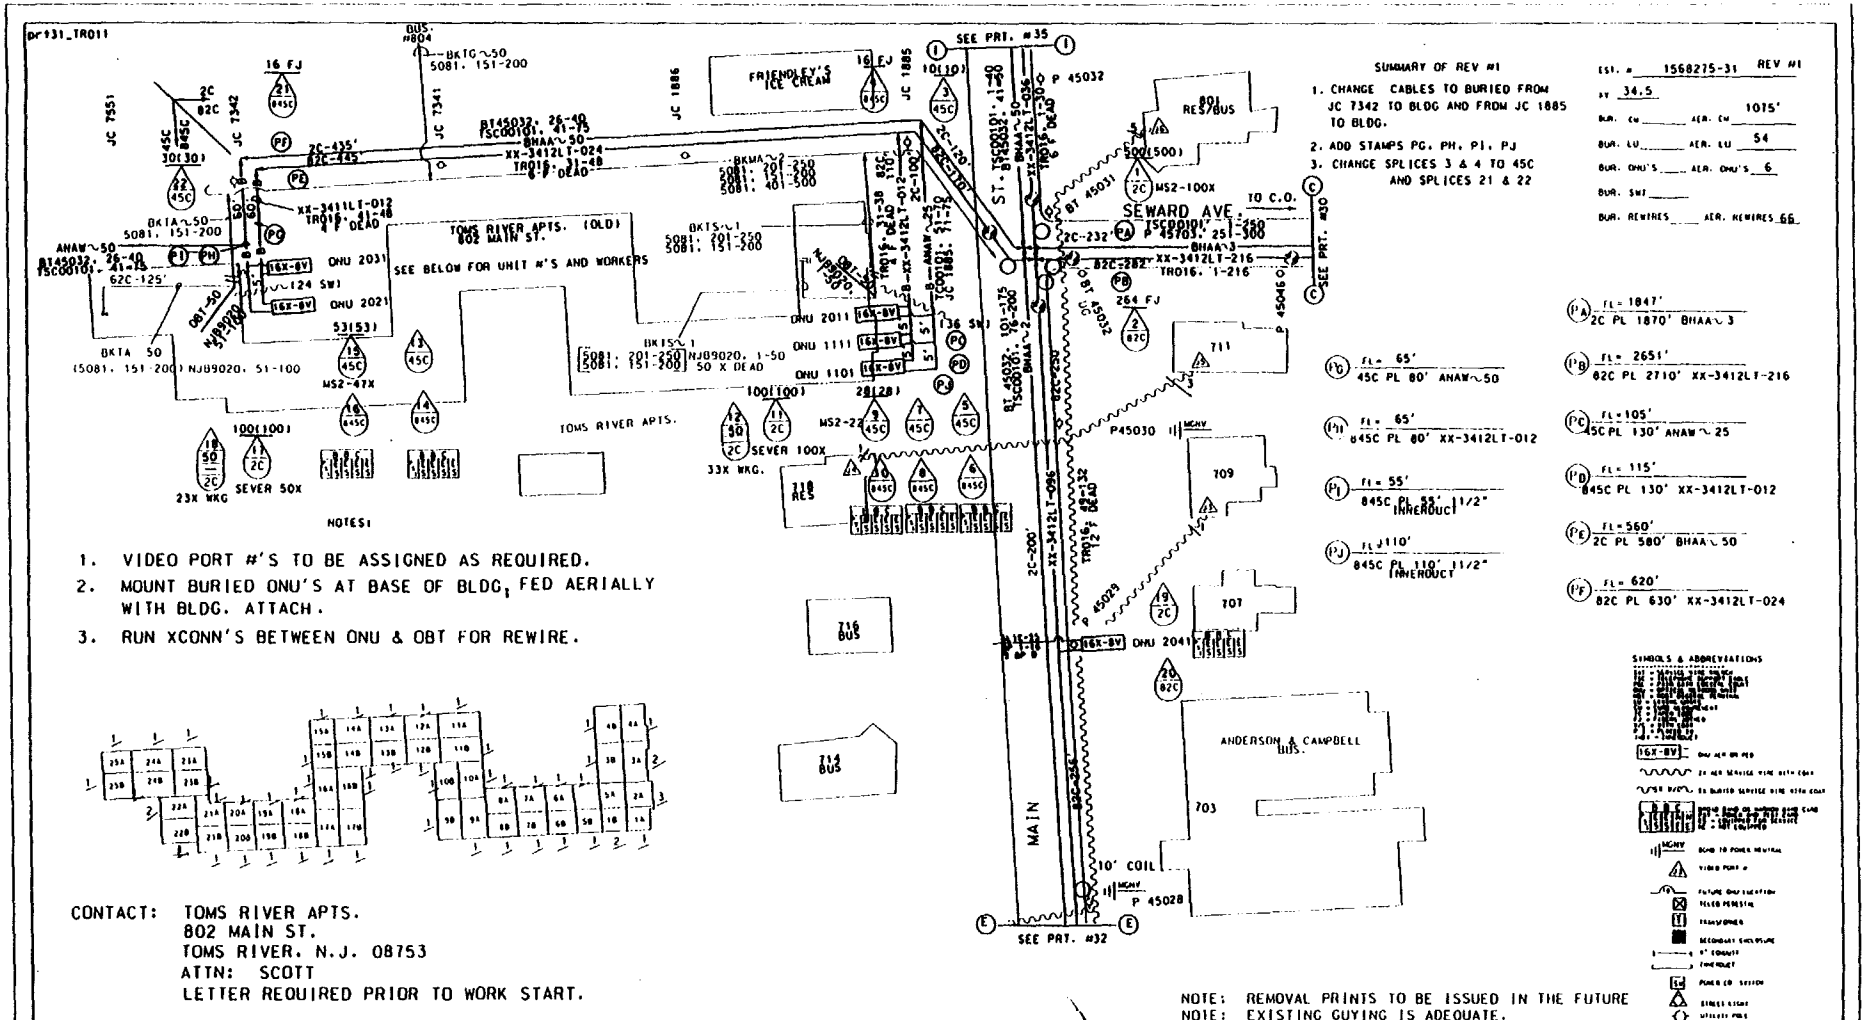

TSC00101 TC=101018

ACCOUNT CODE 251C AREA CODE 56165	FIBER COUNT	TSC COUNT	PGL COUNT NON-DEDICATED	RIDES ID	TAPER CODE	YR PLCD
ONU & ADDRESS						
ONU 2041 F 708 MAIN ST.	TR016. 49-50	TSC00101. 76-78	PGL601A. 126-150	2041	103232	
ONU 1101 BLDG 802 MAIN ST.	TR016. 17-18	TSC00101. 51-53	PGL 601A. 1-125	1101	103231	
ONU 1111 BLDG 802 MAIN ST.	TR016. 33-34	TSC00101. 54-56	PGL 601A. 1-125	1111	103231	
ONU 2011 BLDG 802 MAIN ST.	TR016. 35-36	TSC 00101. 57-59	PGL 601A. 126-150	2011	103232	
ONU 2021 BLDG 802 MAIN ST.	TR016. 39-40	TSC 00101. 41-43	PGL 601A. 126-150	2021	103232	
ONU 2031 BLDG. 802 MAIN ST.	TR016. 41-42	TSC 00101. 44-46	PGL 601A. 126-150	2031	103232	

MATERIAL LIST	MCF	FKM
PL 80' ANAW~50	.008	
PL 1870' BHAA~3	1.122	
PL 130' ANAW~25	.006	
PL 580' BHAA~50	.058	
PL 2710' XX-3412LT-216		178.46
PL 210' XX-3412LT-012		.77
PL 630' XX-3412LT-024		4.61
PL 6-ONU'S	1.186	
PL 2-OBT-50 TERM'L'S		
PL 165' 11/2" INNERDUCT		
TOTALS	2.380	18.384

pkg/data/microstation/avis/TR011/ Sep. 29, 1995 08:18:03

L28

pr132_TR011

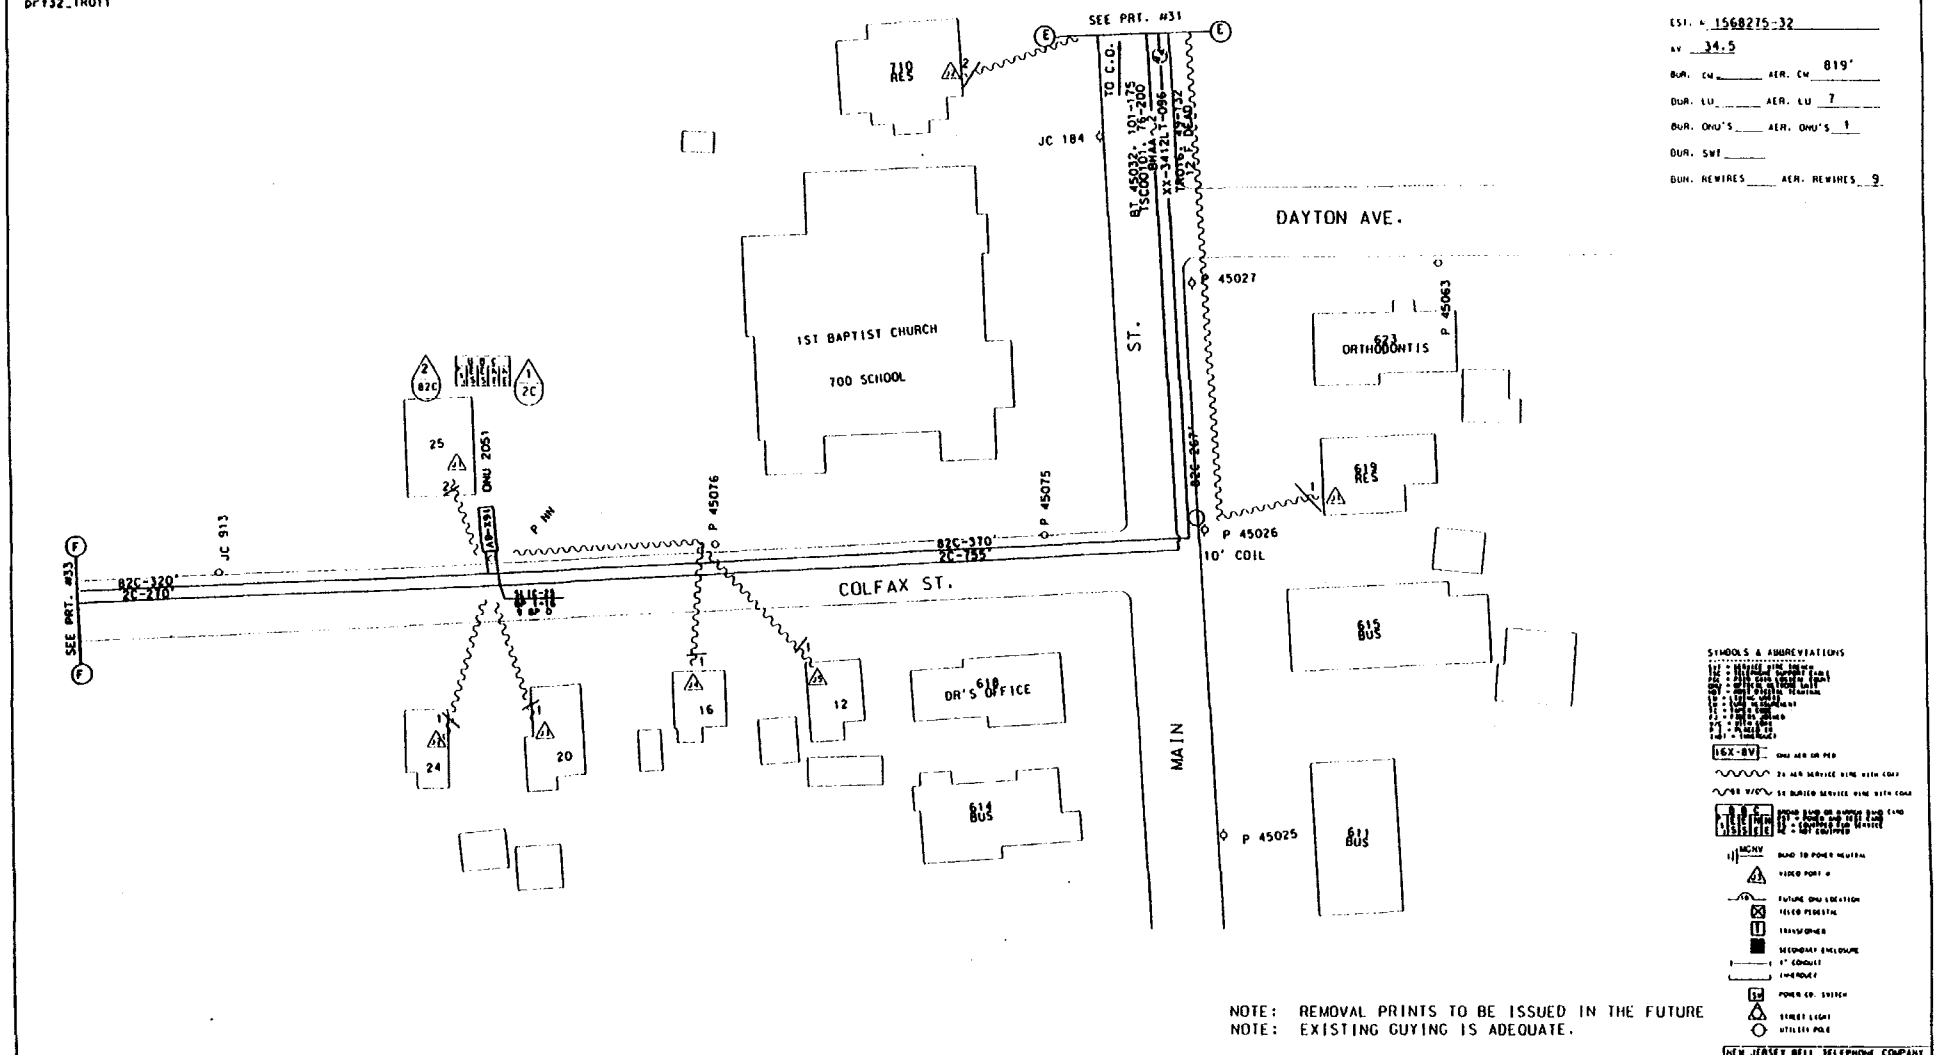

EST. # 1568275-32

kV 34.5

BUR. CW ____ AER. CW 819'

BUR. LU ____ AER. LU 7

BUR. ONU'S ____ AER. ONU'S 1

BUR. SWI ____

BUR. REWIRES ____ AER. REWIRES 9

SYMBOLS & ABBREVIATIONS

NOTE: REMOVAL PRINTS TO BE ISSUED IN THE FUTURE
NOTE: EXISTING GUYING IS ADEQUATE.

MATERIAL LIST MCF FKM

PL 1-ONU
PL 1-SLIC-25 TERM.

TSC00101 TC=101018

ACCOUNT CODE 257C AREA CODE 56165 ONU & ADDRESS	FIBER COUNT	TSC COUNT	PGL COUNT NON-DEDICATED	RIDES ID	TAPER CODE	YR PLCD
ONU 2051 F 25 COLFAX ST.	TR016. 51-52	TSC 00101. 79-81	PGL 601A. 126-150	2051	103232	
ONU		TSC	PGL			
ONU		TSC	PGL			
ONU		TSC	PGL			
ONU		TSC	PGL			

NEW JERSEY BELL TELEPHONE COMPANY

AVIS PROJECT

DATE ISSUED 1-30-95

ORIG.

DOVER TOWNSHIP 343

56000 SAPL3. 36

TOMS RIVER

EST. NO. 1568275 SHEET 32

38