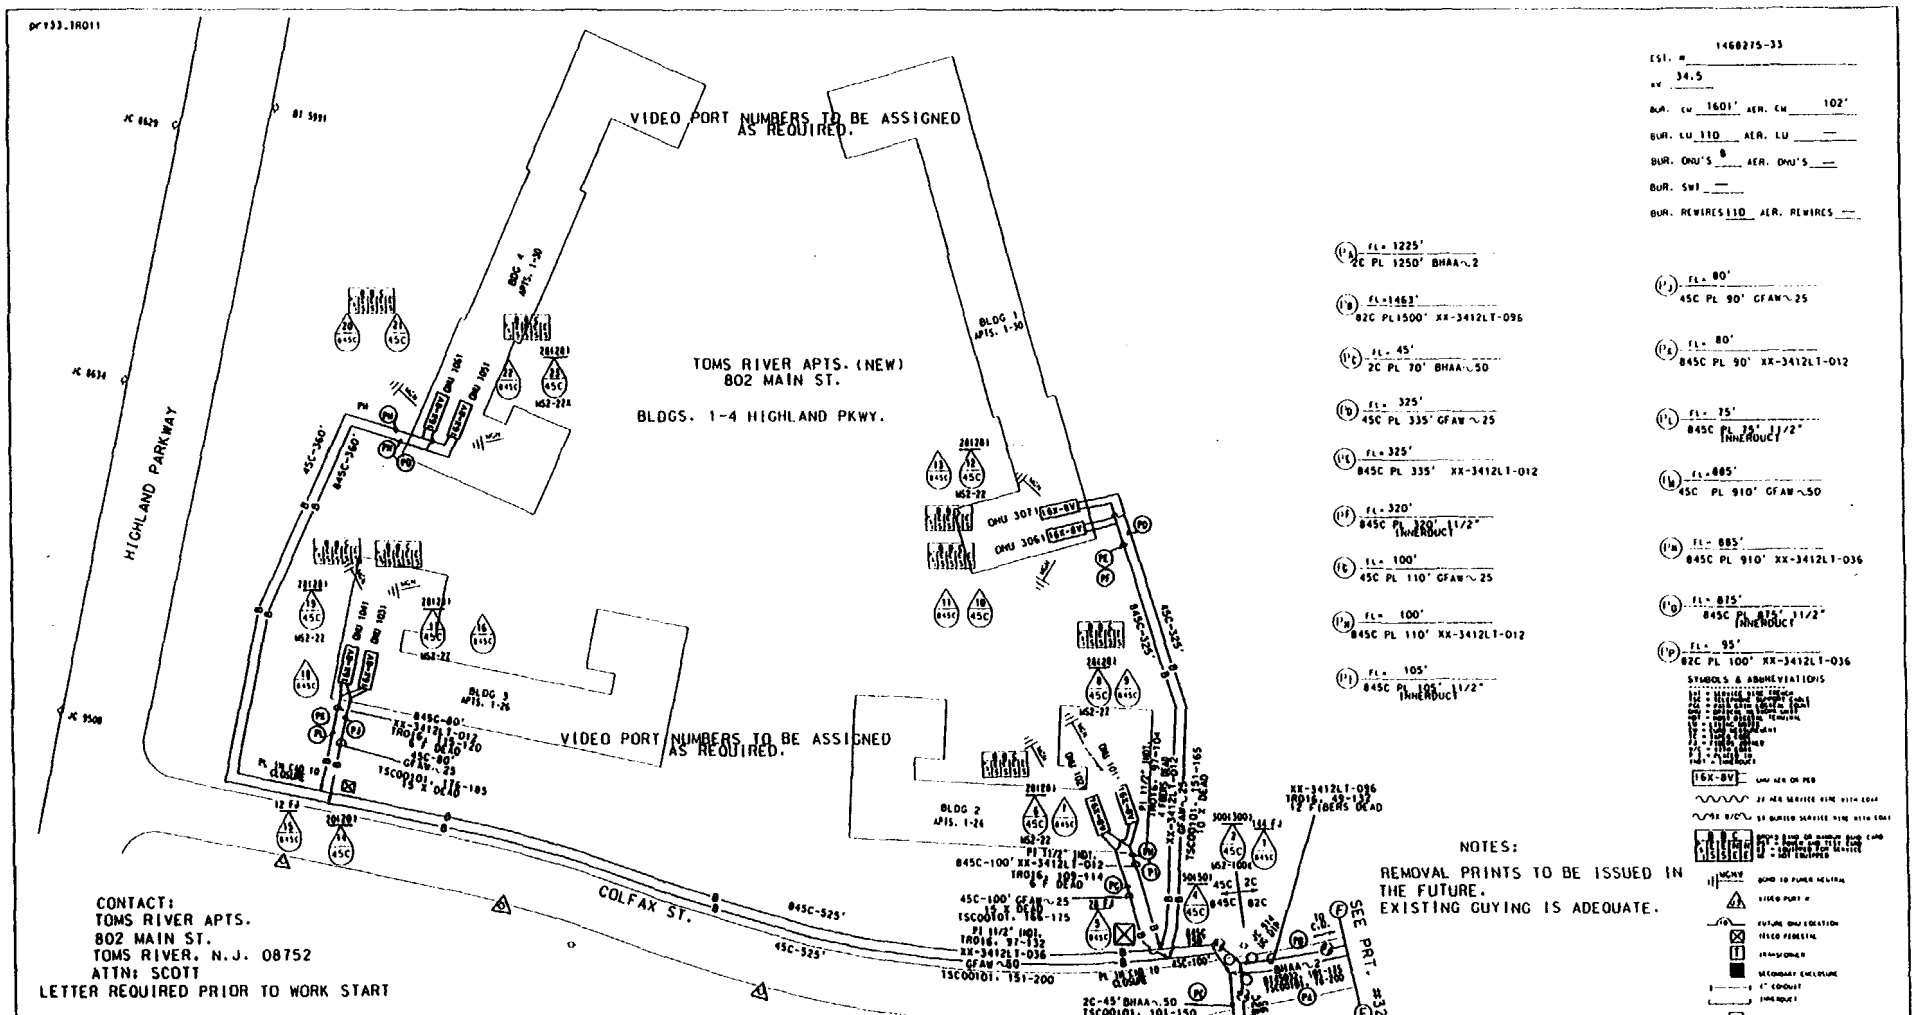


| ACCOUNT CODE 257C AREA CODE 56165 ONU & ADDRESS | FIBER COUNT | TSC COUNT | PGL COUNT NON-DEDICATED | RIDES ID | TAPER CODE | YR PLCD |
|---|---|---|---|---|---|---|
| ONU 3061 T.R. APTS COLFAX ST. BLDG. 1 | TR016. 97-98 | TSC 00101. 151-153 | PGL 6016. 251-375 | 3061 | 103233 | |
| ONU 3011 T.R. APTS COLFAX ST. BLDG. 1 | TR016. 99-100 | TSC 00101. 154-156 | PGL 6016. 251-375 | 3011 | 103233 | |
| ONU 1011 T.R. APTS. COLFAX ST. BLDG. 2 | TR016. 109-110 | TSC 00101. 166-168 | PGL 6010. 501-625 | 1011 | 103271 | |
| ONU 1021 T.R. APTS. COLFAX ST. BLDG. 2 | TR016. 111-112 | TSC 00101. 169-171 | PGL 6010. 501-625 | 1021 | 103271 | |
| ONU 1031 T.R. APTS. COLFAX ST. BLDG. 3 | TR016. 115-116 | TSC 00101. 176-178 | PGL 6010. 501-625 | 1031 | 103271 | |
| ONU 1041 T.R. APTS. COLFAX ST. BLDG. 3 | TR016. 117-118 | TSC 00101. 179-181 | PGL 6010. 501-625 | 1041 | 103271 | |
| ONU 1051 T.R. APTS. COLFAX ST. BLDG. 4 | TR016. 127-128 | TSC 00101. 186-188 | PGL 6010. 501-625 | 1051 | 103271 | |
| ONU 1061 T.R. APTS. COLFAX ST. BLDG. 4 | TR016. 129-130 | TSC 00101. 189-191 | PGL 6010. 501-625 | 1061 | 103271 | |
| ONU | | TSC | PGL | | | |

329

prt34_TR011

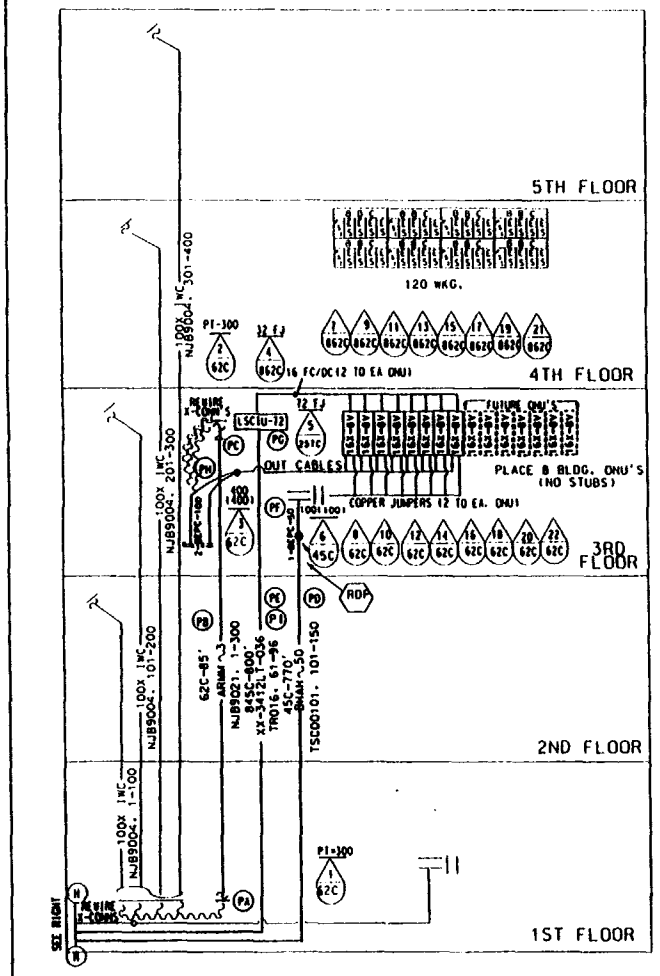


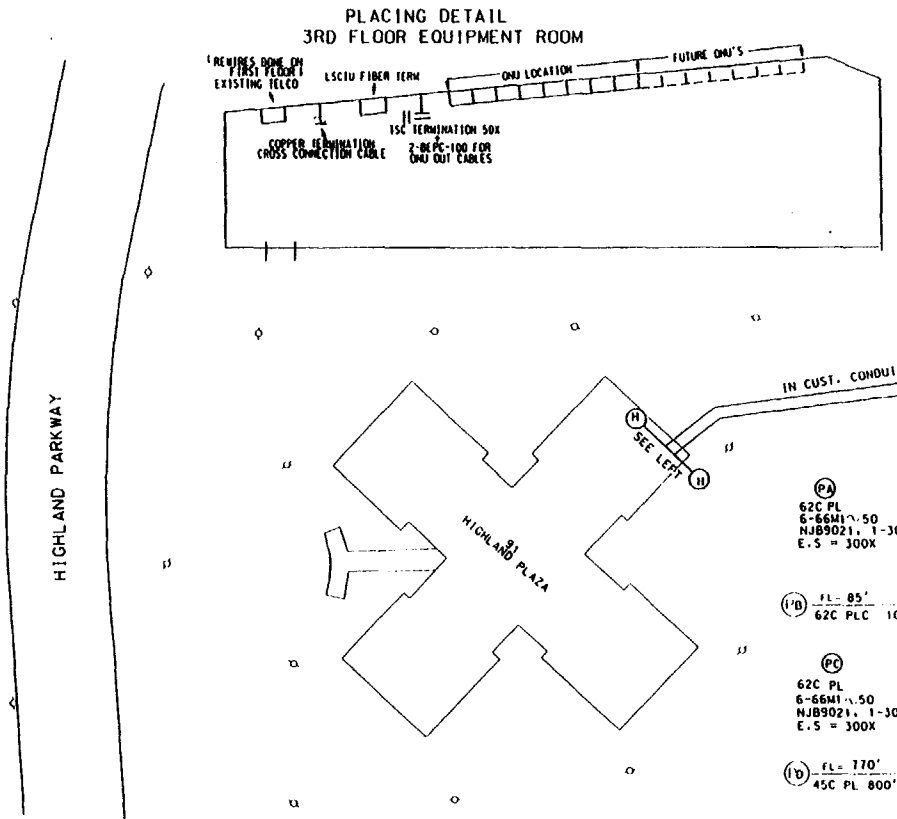


EST. # 1568275-34 REV. #1

kV 34.5

BUR. CM 237' AER. CM

BUR. LU AER. LU

BLDG.

BUR. ONU'S 8 AER. ONU'S

BUR. SWI

BUR. REWIRES AER. REWIRES

BLDG. REWIRES 120

SUMMARY OF REV. #1

1. CHANGE ACCOUNT CODE OF (PF)
2. OMIT LETTER REFERENCES BY OURTCO CABLE.

(PA) 62C PL 6-66MI∿50 NJB9021, 1-300 E.S = 300X

(PB) FL= 85' 62C PLC 100' ARMM∿3

(PC) 62C PL 6-66MI∿50 NJB9021, 1-300 E.S = 300X

(PD) FL= 770' 45C PL 800' BHAA∿50

(PE) FL= 800' 845C PL 830' XX-3412LT-036

(PF) 45C PL 1-BEPC-50 TSC00101, 101-150 E.S.=50X

(PG) 257C PL 1- LSCIU-72

(PH) 62C PL 2-BEPC-100 E.S.=200X

(PI) FL= 765' 845C PL 765' 11/2" INNERDUCT

TSC00101, 101-150 BHAA∿50 XX-3412LT-036 61-68 TR016, 11/2" INNERDUCT

STANDARDS & ABBREVIATIONS

NOTE: PRIOR TO WORK START A LETTER OF WORK INTENT MUST BE SENT TO ADDRESS BELOW FOR APPROVAL

WESTGATE MGT.
321 WEST STATE ST.
SUITE 4
TRENTON, N.J. 08618
ATN: BOB SHIRLEY

TSC00101 TC=101018

| ACCOUNT CODE 251C AREA CODE 56165 ONU & ADDRESS | FIBER COUNT | TSC COUNT | PGL COUNT NON-DEDICATED | RIDES ID | TAPER CODE | YR PLCD |
|---|---|---|---|---|---|---|
| ONU 2061 91 HIGHLAND PLAZA 3RD FLR | TR016, 61-62 | TSC00101, 101-103 | PGL 601A, 126-250 | 2061 | 103232 | |
| ONU 2071 91 HIGHLAND PLAZA 3RD FLR | TR016, 63-64 | TSC00101, 104-106 | PGL 601A, 126-250 | 2071 | 103232 | |
| ONU 2081 91 HIGHLAND PLAZA 3RD FLR. | TR016, 65-66 | TSC00101, 107-109 | PGL 601A, 126-250 | 2081 | 103232 | |
| ONU 3011 91 HIGHLAND PLAZA 3RD FLR. | TR016, 67-68 | TSC00101, 110-112 | PGL 601A, 251-375 | 3011 | 103233 | |
| ONU 3021 91 HIGHLAND PLAZA 3RD FLR. | TR016, 69-70 | TSC00101, 113-115 | PGL 601A, 251-375 | 3021 | 103233 | |
| ONU 3031 91 HIGHLAND PLAZA 3RD FLR. | TR016, 71-72 | TSC00101, 116-118 | PGL 601A, 251-375 | 3031 | 103233 | |
| ONU 3041 91 HIGHLAND PLAZA 3RD FLR. | TR016, 73-74 | TSC00101, 119-121 | PGL 601A, 251-375 | 3041 | 103233 | |
| ONU 3051 91 HIGHLAND PLAZA 3RD FLR. | TR016, 75-76 | TSC00101, 122-124 | PGL 601A, 251-375 | 3051 | 103233 | |

| MATERIAL LIST | MCF | FKM |
|---|---|---|
| PL 100' ARMM∿3 | .060 | |
| PL 830' XX-3412LT-036 | | 9.11 |
| PL 800' BHAA∿50 | .080 | |
| PL 865' 11/2" INNERDUCT | | |
| PL 2-BEPC-100 | | |
| PL 1-LSCIU-72 | | |
| PL 12-66MI∿50 TERMLS | | |
| PL 1-BEPC-50 | | |
| PL 8-BLDG. ONU'S (NO STUBS) TOT. | .140 | |

NEW JERSEY BELL TELEPHONE COMPANY

AVIS PROJECT

ORIG. SIGNED J. GOODWIN .140 1-27-95 1-28-95

DOVER TOWNSHIP 343

56000 5APL36

TOMS RIVER

EST. NO. 1568275 PAGE 34

207

pr139.TR011

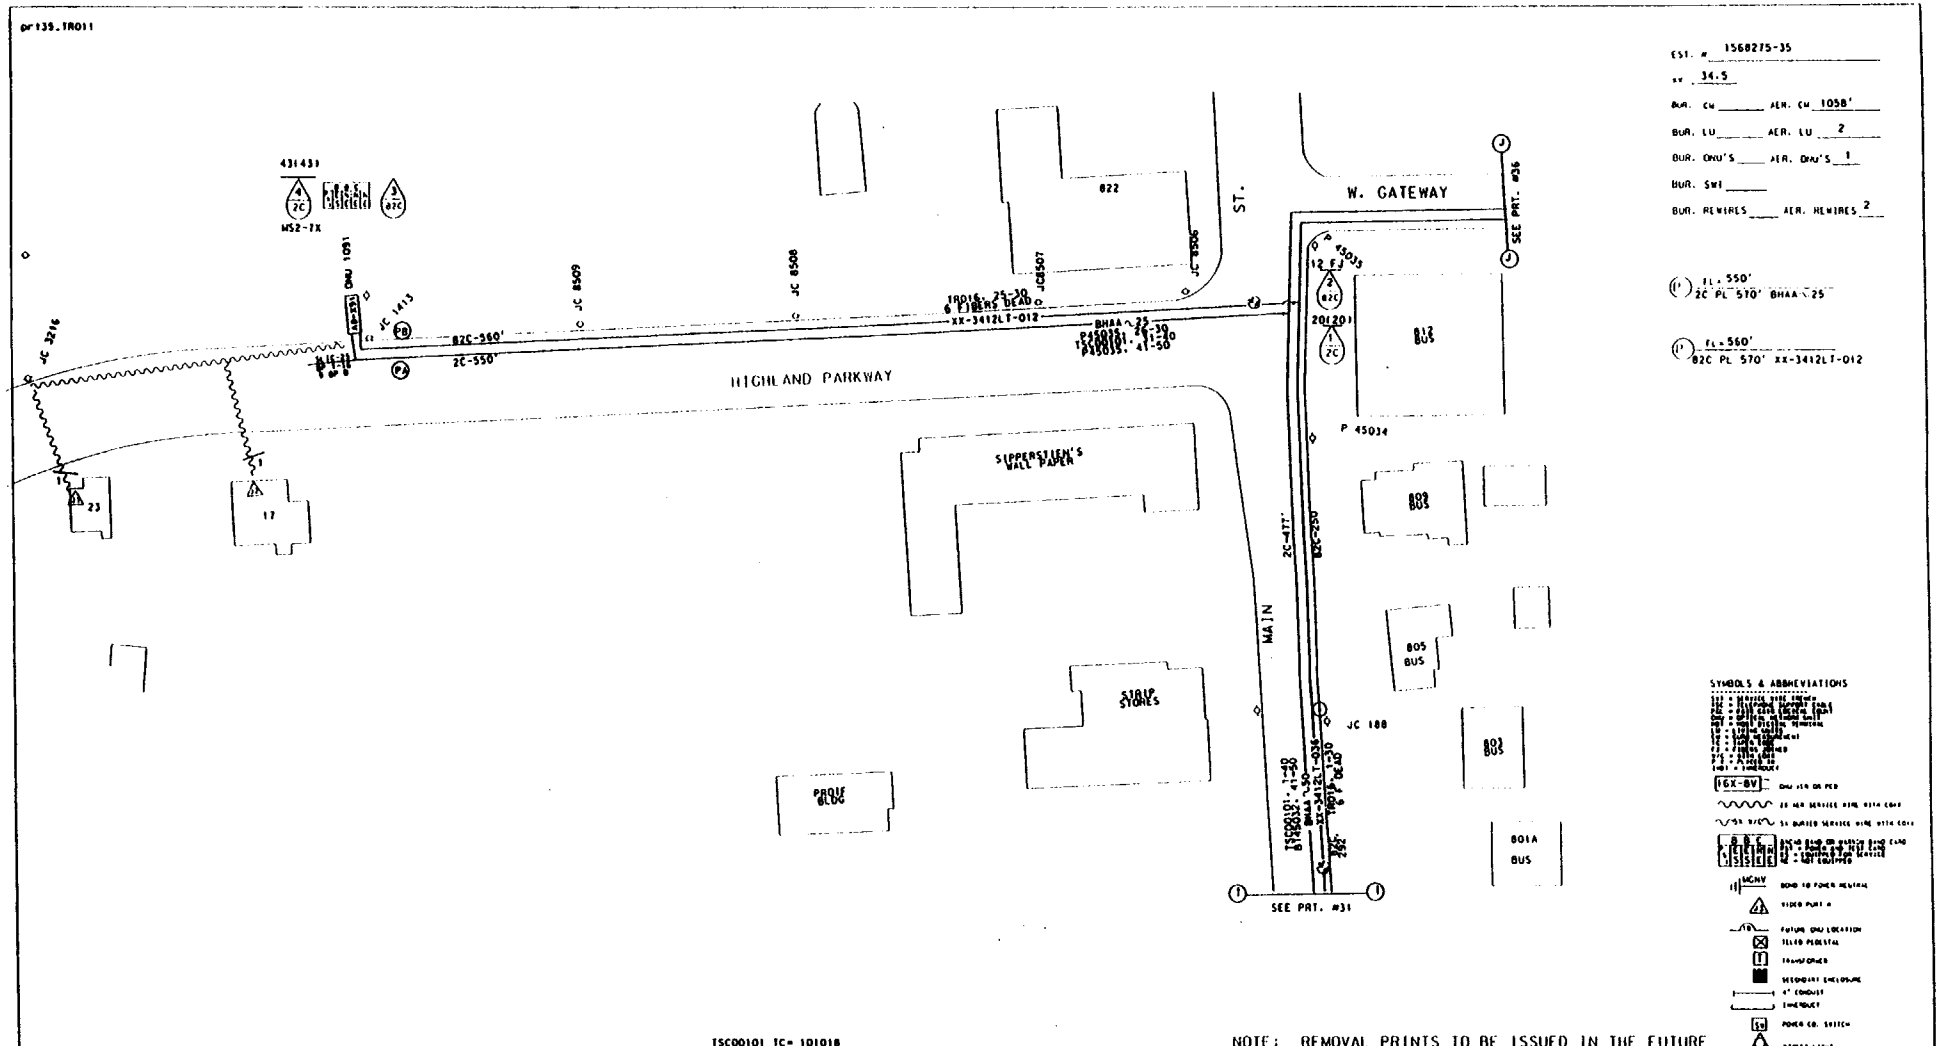


TSC00101 TC= 101018

| ACCOUNT CODE 257C AREA CODE 56165 ONU & ADDRESS | FIBER COUNT | TSC COUNT | PGL COUNT NON-DEDICATED | RIDES ID | TAPER CODE | YR PLCD |
|---|---|---|---|---|---|---|
| ONU 1091 F 17 HIGHLAND PARKWAY | TR016. 25-26 | TSC 00101. 31-33 | PGL 601A. 1-125 | 1091 | 103231 | |
| ONU | | TSC | PGL | | | |
| ONU | | TSC | PGL | | | |
| ONU | | TSC | PGL | | | |
| ONU | | TSC | PGL | | | |
| ONU | | TSC | PGL | | | |
| ONU | | TSC | PGL | | | |
| ONU | | TSC | PGL | | | |
| ONU | | TSC | PGL | | | |

| MATERIAL LIST | MCF | FKM |
|---|---|---|
| PL 570' BHAA ^25 | .028 | |
| PL 570' XX-3412LT-012 | | 2.08 |
| PL 1-ONU | | |
| PL 1-SLIC-25 TERML | | |

NEW JERSEY BELL TELEPHONE COMPANY

AVIS PROJECT

DATE REVISED 12-26-95

.028

ORIG.

COMPANY: DOVER TOWNSHIP

343

DISTRICT: 56000

SAPLS

TOWN: TOWS RIVER

EST. NO.: 1568275

PART: 35 #

107

pr136_TR011

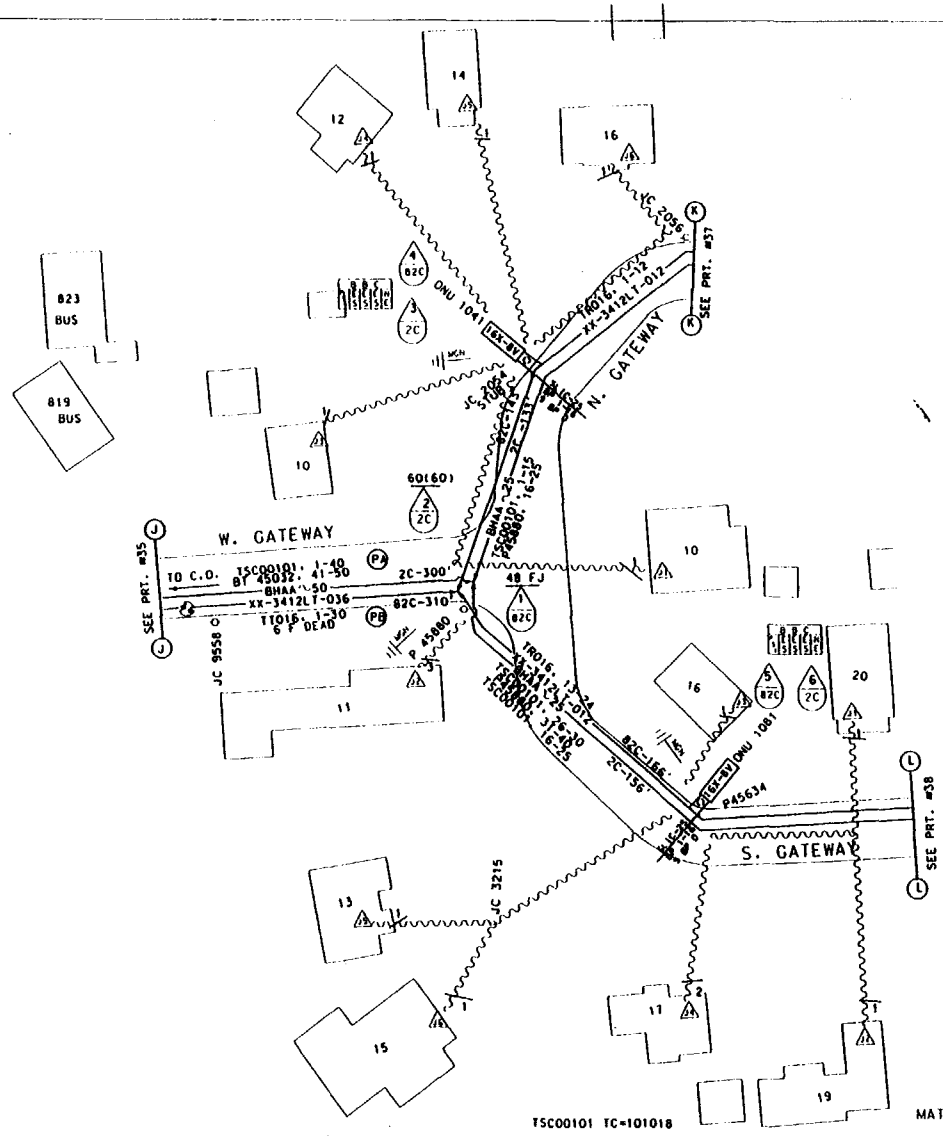


ESI. # 1568275-36

KV 34.5

BUR. CW ____ AER. CW 655'

BUR. LU ____ AER. LU 12

BUR. ONU'S ____ AER. ONU'S 2

BUR. SWI ____

BUR. REWIRES ____ AER. REWIRES 15

(1'A) FL= 777'
2C PL 500' BHAA 50

(1'B) FL= 852'
82C PL 870' XX-3412LT-036

SYMBOLS & ABBREVIATIONS

NOTE: REMOVAL PRINTS TO BE ISSUED IN THE FUTURE
NOTE: EXISTING GUYING IS ADEQUATE.

| ACCOUNT CODE 257C AREA CODE 56165 ONU & ADDRESS | FIBER COUNT | TSC COUNT | PGL COUNT NON-DEDICATED | RIDES ID | TAPER CODE | YR PLCD |
|---|---|---|---|---|---|---|
| ONU 1041 F 12 N. GATEWAY | TR016, 7-8 | TSC00101, 10-12 | PGL 601A, 1-125 | 1041 | 103231 | |
| ONU 1081 F 16 S. GATEWAY | TR016, 19-20 | TSC00101, 25-27 | PGL 601A, 1-125 | 1081 | 103231 | |
| ONU | | TSC | PGL | | | |
| ONU | | TSC | PGL | | | |
| ONU | | TSC | PGL | | | |

| MATERIAL LIST | MCF | FKM |
|---|---|---|
| PL 500' BHA-,50 | .050 | |
| PL 870' XX-3412LT-036 | | 9.55 |
| PL 2-ONU'S | | |
| PL 2-SLIC-25 TERML'S | | |

NEW JERSEY BELL TELEPHONE COMPANY

REASON: AVIS PROJECT

DATE RELEASED 12-16-95

DOVER TOWNSHIP

343

56000

5A1PL4

TOMS RIVER

1568275

36

pr137_TR011

EST. # 1568275-37
LY 34.5
BUR. CW ____ AER. CW 704'
BUR. LU ____ AER. LU 23
BUR. ONU'S ____ AER. ONU'S 3
BUR. SWI ____
BUR. REWIRES ____ AER. REWIRES 34

(PA) FL= 937'
2C PL 960' BHAA 25

(PB) FL= 977'
82C PL 1020' XX-3412LT-012

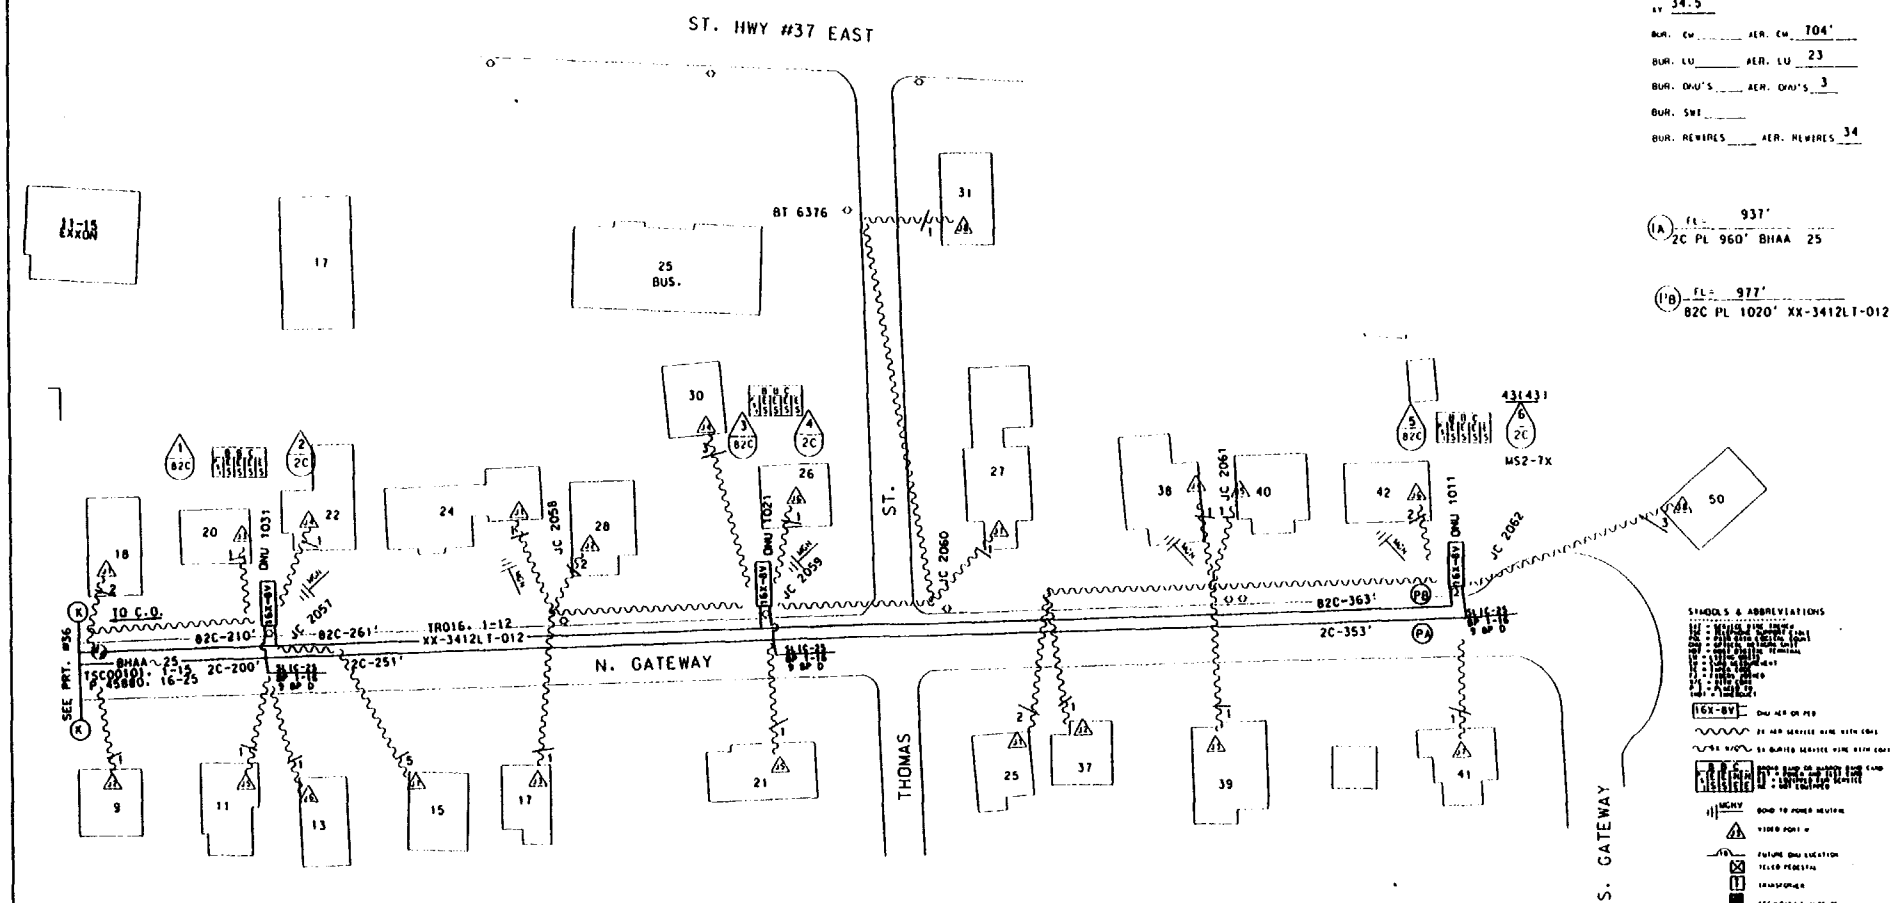


NOTE: REMOVAL PRINTS TO BE ISSUED IN THE FUTURE
NOTE: EXISTING GUYING IS ADEQUATE.

TSC00101 TC=101018

| ACCOUNT CODE 257C AREA CODE 56165 ONU & ADDRESS | FIBER COUNT | TSC COUNT | PGL COUNT NON-DEDICATED | RIDES ID | TAPER CODE | YR PLCD |
|---|---|---|---|---|---|---|
| ONU 1011 F 42 N. GATEWAY | TR016. 1-2 | TSC00101. 1-3 | PGL 601A. 1-125 | 1011 | 103231 | |
| ONU 1021 F 26 N. GATEWAY | TR016. 3-4 | TSC00101. 4-6 | PGL 601A. 1-125 | 1021 | 103231 | |
| ONU 1031 F 22 N. GATEWAY | TR016. 506 | TSC 00101. 7-9 | PGL 601A. 1-125 | 1031 | 103231 | |
| ONU | | TSC | PGL | | | |
| ONU | | TSC | PGL | | | |

MATERIAL LIST

| | MCF | FKM |
|---|---|---|
| PL 1020' XX-3412LT-012 | | 3.73 |
| PL 960' BHAA-25 | .048 | |
| PL 3-ONU'S | | |
| PL 3-SLIC-25 TERMLS | | |

NEW JERSEY BELL TELEPHONE COMPANY

| | | | |
|---|---|---|---|
| DESIGN AVIS PROJECT | | 1-26-95 | |
| | .048 | ORIG. | |
| DOVER TOWNSHIP | | | 343 |
| 56000 | | | 5A1PL4 |
| TOMS RIVER | | | |
| 1568275 | | | 37 |

403

pr938_TR011

1568275-38

EST. # _____

SV 34.5

BUR. CU _____ AER. CU 643'

BUR. LU _____ AER. LU 23

BUR. ONU'S _____ AER. ONU'S 3

BUR. SWT _____

BUR. REWIRES _____ AER. REWIRES 30

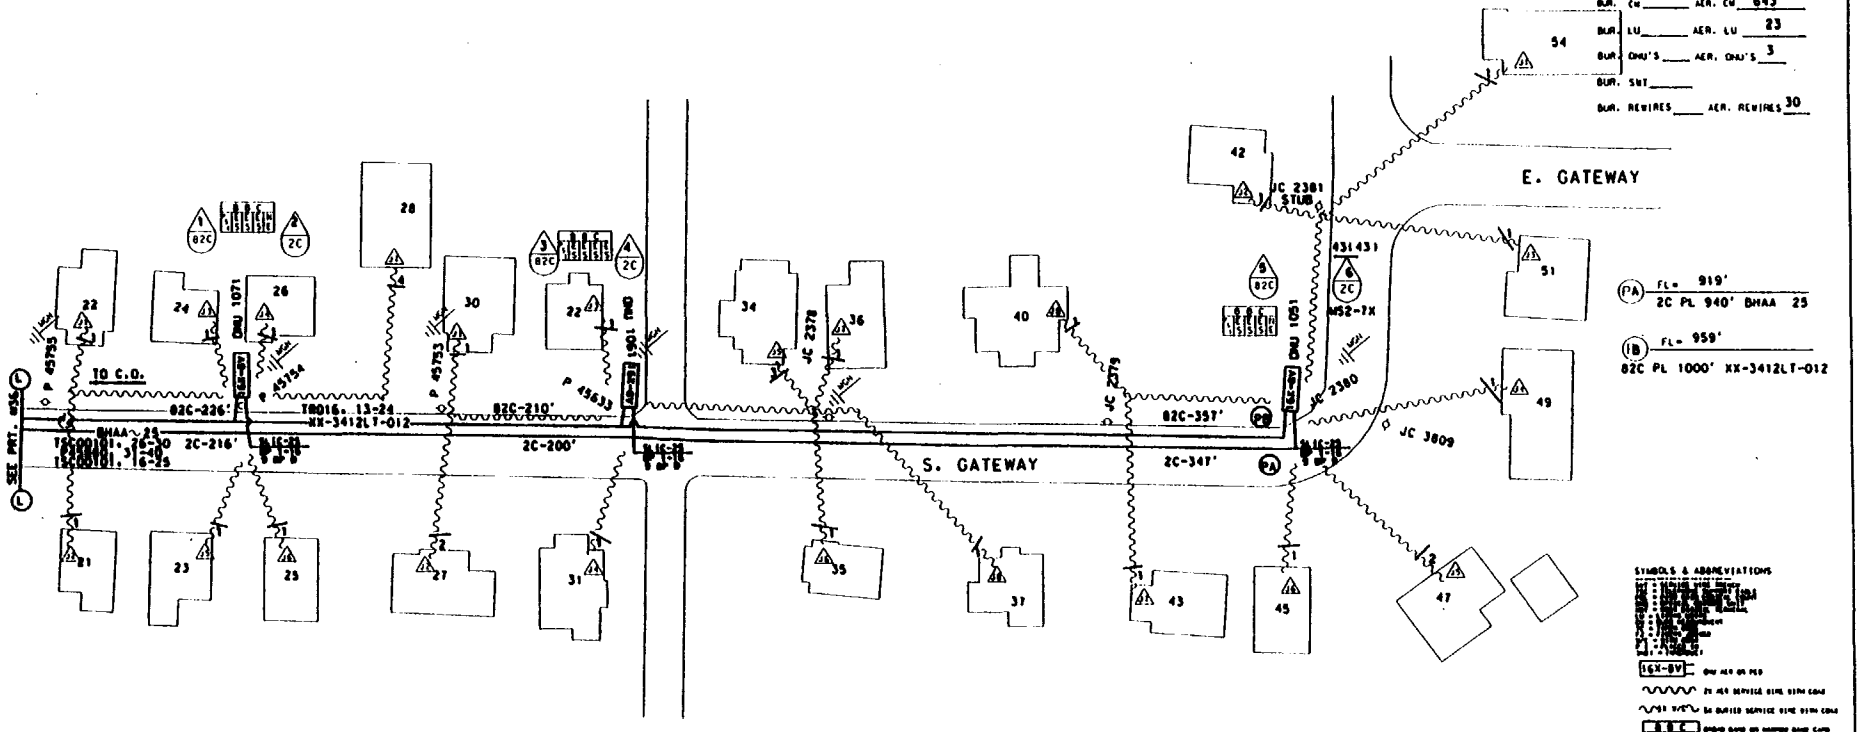


SYMBOLS & ABBREVIATIONS

REV #1 4-26-95
CHANGE COUNT OF ONU1061.TSC COUNT
CHANGE COUNT OF ONU1071.TSC COUNT

NOTE: REMOVAL PRINTS TO BE ISSUED IN THE FUTURE
NOTE: EXISTING GUYING IS ADEQUATE.

TSC00101 TC=101018

| ACCOUNT CODE 257C AREA CODE56165 ONU & ADDRESS | FIBER COUNT | TSC COUNT | PGL COUNT NON-DEDICATED | RIDES ID | TAPER CODE | YR PLCD |
|---|---|---|---|---|---|---|
| ONU 1061 F 45 S. GATEWAY | TR016. 13-14 | TSC 00101. 16-18 | PGL 601A. 1-125 | 1051 | 103231 | |
| ONU 1061 F 22 S. GATEWAY | TR016. 15-16 | TSC00101.19-20-21 | PGL 601A. 1-125 | 1061 | 103231 | |
| ONU 1071 F 24 S. GATEWAY | TR016. 17-18 | TSC00101.22-23-24 | PGL 601A. 1-125 | 1071 | 103231 | |
| ONU | | TSC | PGL | | | |
| ONU | | TSC | PGL | | | |

404

MATERIAL LIST

| | MCF | FKM |
|---|---|---|
| PL 940' BHAA~25 | .047 | |
| PL 1000' XX-3412LT-012 | | 3.66 |
| PL 3-ONU'S | | |
| PL 3-SLIC-25 TERMI'S | | |

NEW JERSEY BELL TELEPHONE COMPANY

AVIS PROJECT

1-26-95

.047

DOVER TOWNSHIP

343

56000

SA1PL4

TOMS RIVER

1568275

38

pr139_TR011

1568275-39

EST. #

kV 34.5 963'

BUR. CM ____ AER. CM ____

BUR. LU ____ AER. LU ____

BUR. ONU'S ____ AER. ONU'S ____

BUR. SWI ____

BUR. REWIRES ____ AER. REWIRES ____

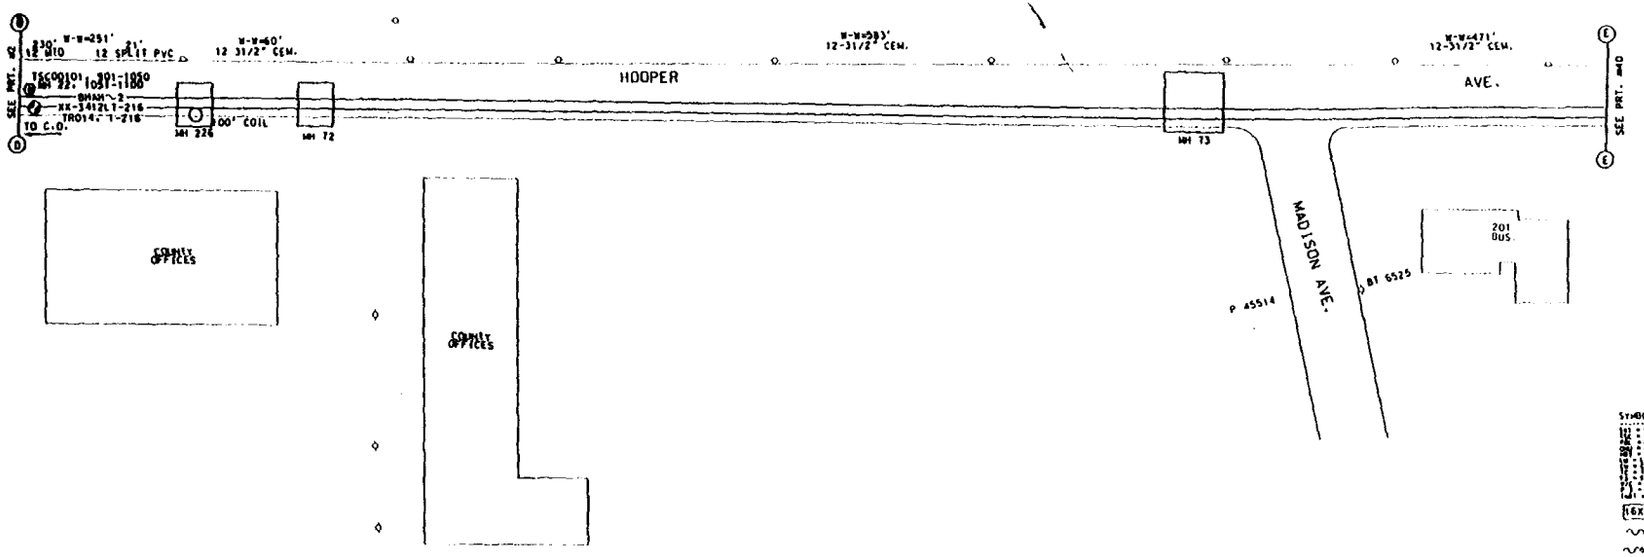


SYMBOLS & ABBREVIATIONS

16X-8V

NOTE: REMOVAL PRINTS TO BE ISSUED IN THE FUTURE
PLACE FIBER CABLE IN EXISTING INNERDUCT
DUCTS ARE RODDED

MATERIAL LIST MCF FKM

| ACCOUNT CODE 257C AREA CODE ONU & ADDRESS | FIBER COUNT | TSC COUNT | PGL COUNT NON-DEDICATED | RIDES ID | TAPER CODE | YR PLCD |
|---|---|---|---|---|---|---|
| ONU | | TSC | PGL | | | |
| ONU | | TSC | PGL | | | |
NEW JERSEY BELL TELEPHONE COMPANY

PROJECT AVIS PROJECT

DATE RECEIVED 7-22-95

ORIG.

MUNICIPALITY DOVER TOWNSHIP

DISTRICT 56000

TAPL 2

TOWN RIVER

1568275

39 OF

343

pr140_TR011

SEE PRT. #42

SPRUCE ST

MELROSE DR.

INDIAN ST

HOOPER AVE.

GRAND AVE.

SEE PRT. #41

SEE PRT. #39

SEE PRT. #44

JC 1400

JC NN

JC NN

JC 1358

ONU 2011

ONU 2041

16 FJ

250 FJ

BT 2365

PLUG

PLCD IN EXISTING INNERDUCT

SUMMARY OF REV. #1
ADD PG #40 PH PLACING STAMPS
FOR INNERDUCT.

SUMMARY OF REV #2
CHANGE FIBER CABLE COUNT
SPRUCE ST.

ESI. # 1568275-40 REV #2

kv 34.5 UG-260'

BUR. CW ____ AER. CW 983'

BUR. LU ____ AER. LU 14

BUR. ONU'S ____ AER. ONU'S 2

BUR. SWT ____

BUR. REWIRES ____ AER. REWIRES 21

(1A) FL= 1413'
5C PL 1440' BHAH~2

| | | | | | | | | | | |
|---|---|---|---|---|---|---|---|---|---|---|
| W/J 22 | W-W | W/J 22 | W-W | W/J 22 | W-W | W/J 22 | W-W | W/J 22 | W-W | W-TP |
| 6' | 251' | 12' | 60' | 12' | 583' | 12' | 471' | 6'+ 6' | 75' |

5C=1413' 2C=81'

(1B) FL= 1921'
85C PL 1940' XX-3412LT-216

| | | | | | | | | | | | | |
|---|---|---|---|---|---|---|---|---|---|---|---|---|
| C.O. | W-W | W/J 22 | W-W | W/J 22 | W-W | W/J 22 | W-W | W/J 22 | W-W | W/J 22 | W-W | W-TP |
| 118' | 284' | 12' | 251' | 112' | 60' | 12' | 583' | 12' | 471' | 6'+ 6' | 125' |

85C=1921' 82C-131'

(1C) FL= 81'
2C PL 100' BHAH~2

(1D) FL= 131'
82C PL 140' XX-3412LT-216

(1E) FL= 435'
2C PL 460' BHAA~25

(1F) FL= 445'
82C PL 460' XX-3412LT-012

(1G) FL= 1400'
4C PL 1400' 1 1/4" INNERDUCT
SAME DUCT AS (P)

(1H) FL= 100'
82C PL 100' 1 1/4" INNERDUCT
SAME DUCT AS (P)

SYMBOLS & ABBREVIATIONS

NOTES: REMOVAL PRINTS TO BE ISSUED IN THE FUTURE
EXISTING GUYING IS ADEQUATE.
PLACE CABLE IN EXISTING INNERDUCT
DUCTS ARE RODDED

TSC00101 TC=101018

| ACCOUNT CODE 257C AREA CODE 56165 ONU & ADDRESS | FIBER COUNT | TSC COUNT | PGL COUNT NON-DEDICATED | RIDES ID | TAPER CODE | YR PLCD |
|---|---|---|---|---|---|---|
| ONU 2011 F 8 SPRUCE ST. | TR014. 103-104 | TSC00101. 1006-1007 | PGL601F. 2626-2750 | 2011 | 103432 | |
| ONU 2041 F 309 HOOPER AVE. | TR014. 113-114 | TSC00101. 1015-1016 | PGL601F. 2626-2750 | 2041 | 103432 | |
| ONU | | TSC | PGL | | | |
| ONU | | TSC | PGL | | | |
| ONU | | TSC | PGL | | | |
| ONU | | TSC | PGL | | | |
| ONU | | TSC | PGL | | | |

| MATERIAL LIST | MCF | FKM |
|---|---|---|
| PL 2080' XX-3412LT-216 | .616 | 136.97 |
| PL 1540' BHAA~2 | | |
| PL 460' BHAA~25 | .023 | 1.68 |
| PL 460' XX-3412LT-012 | | |
| PL 2-ONU'S | | |
| TOT. | .639 | 138.65 |

NEW JERSEY BELL TELEPHONE COMPANY

AVIS PROJECT

ORIG SIGNED R.D.PEAL .639

DOVER TOWNSHIP 343

56000 TAPL2-3

TOMS RIVER

1568275 40

/pkg/data/microstation/avis/TR011/ Jul. 12, 1995 08:14:36

907

pr141_TR011

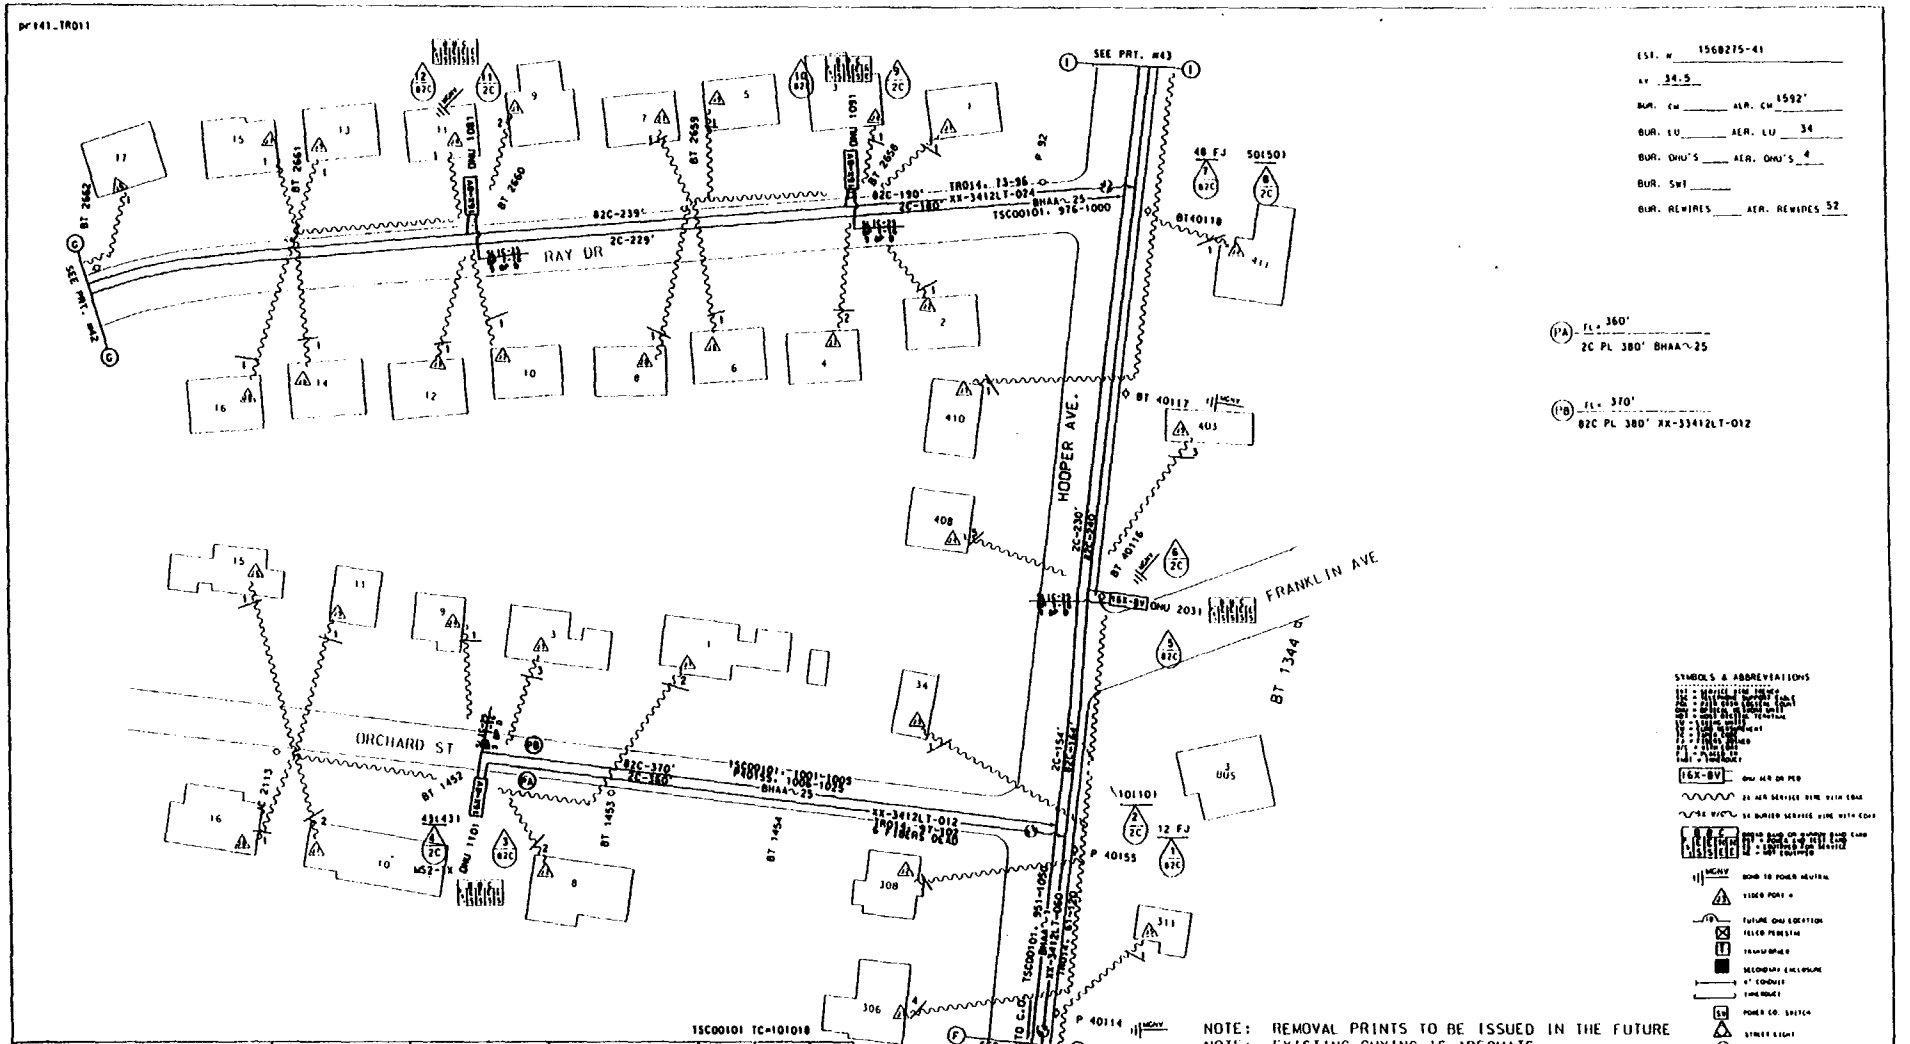
SEE PRT. #43
SEE PRT. #42
SEE PRT. #40
RAY DR
ORCHARD ST
HOPPER AVE.
FRANKLIN AVE
TR014. 13-96
82C-190'
XX-3412LT-024
BHAA~25
TSC00101. 976-1000
82C-239'
2C-229'
82C-370'
2C-180'
TSC00101. 1001-1003
TSC00101. 1002-1004
XX-3412LT-012
TSC00101. 951-1000
TSC00101 TC-101010
ONU 1081
ONU 1101
ONU 2031
BT 2662
BT 2661
BT 2660
BT 2659
BT 2658
BT 40118
BT 40117
BT 40116
BT 1452
BT 1453
BT 1454
BT 1344
P 40155
P 40114
P 92
48 FJ
501501
12 FJ
101101
431431
MSP-X
2113
2C-230'
2C-134'
2C-180'
2C-150'
2C-130'
2C-150'
2C-180'
2C-180'
2C-180

pr142_TR011

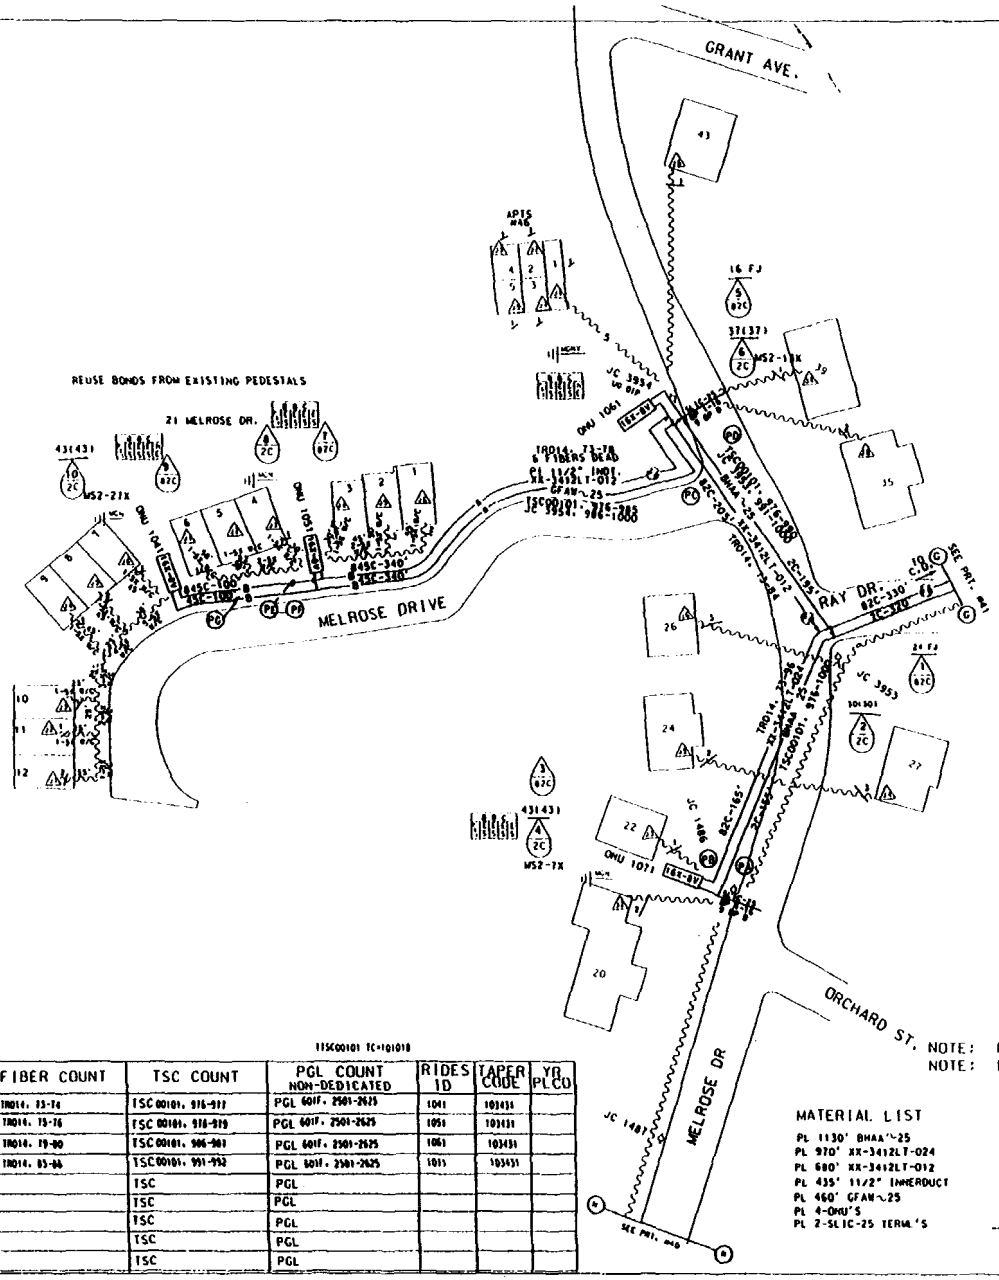
GRANT AVE.
REUSE BONDS FROM EXISTING PEDESTALS
21 MELROSE DR.
MELROSE DRIVE
RAY DR.
ORCHARD ST.
MELROSE DR
SEE PRI. MAP
SEE PRI. MAP
16 FJ
24 FJ
APTS #46
ONU 1061
ONU 1041
ONU 1071
TSC00101: 916-1000
TSC00101: 916-1000
TSC00101: 916-1000
TSC00101: 916-1000
TR014: 73-78
6 FIBERS DEAD
CL 11/2" INDT.
XX-3412LT-012
GFAW~25
TR014: 73-78
XX-3412LT-012
TR014: 73-78
TR014: 73-78
BHAA~25
XX-3412LT-012
TR014: 73-78
TR014: 73-78
XX-3412LT-012
JC 3934
JC 3953
JC 1486
JC 1487
JC 3953
MS2-27X
MS2-7X
MS2-1X
16X-8V
82C-330
TC-370
82C-165
82C-165
82C-165

pr143_TR011

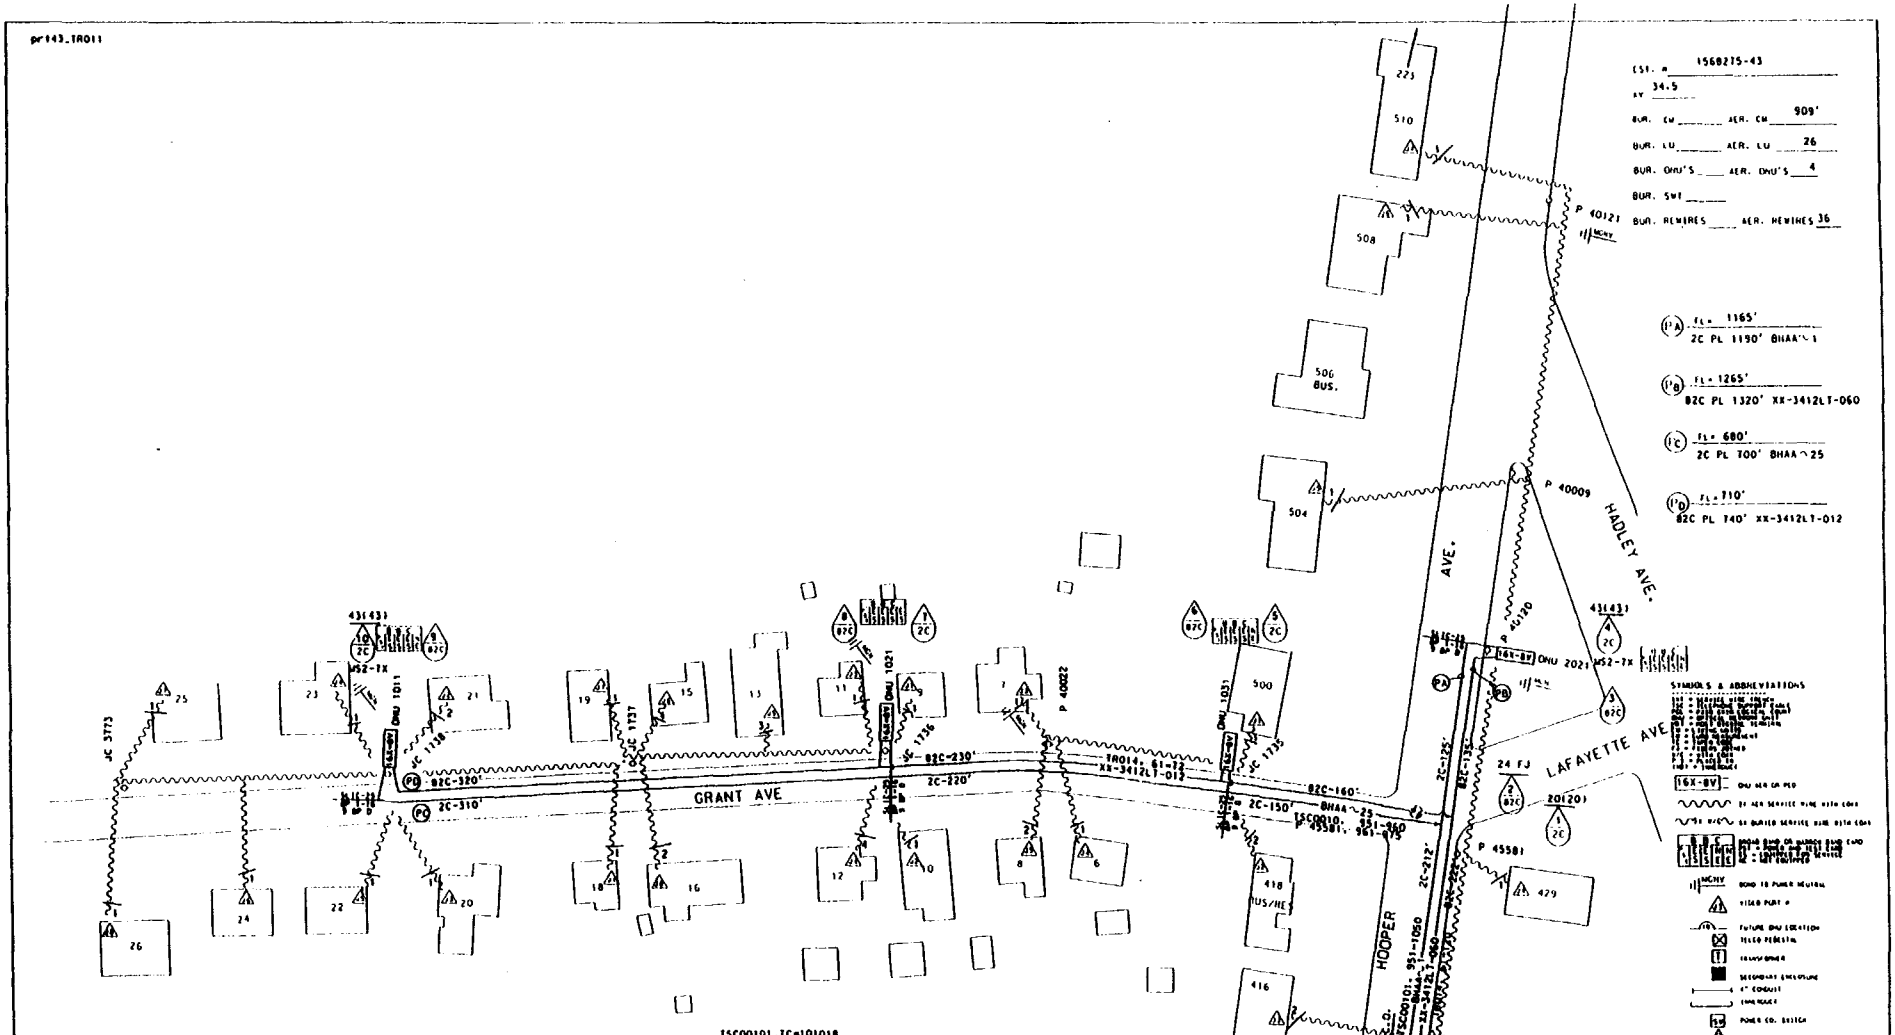


| ACCOUNT CODE 257C AREA CODE 56165 ONU & ADDRESS | FIBER COUNT | TSC COUNT | PGL COUNT NON-DEDICATED | RIDES ID | TAPER CODE | YR PLCD |
|---|---|---|---|---|---|---|
| ONU 2021 F 504 HOOPER AVE. | TR014. 109-110 | TSC 00101. 1011-1012 | PGL 601F. 2626-2750 | 2021 | 103432 | |
| ONU 1031 F 6 GRANT AVE. | TR014. 65-66 | TSC 00101. 955-956 | PGL 601F. 2501-2625 | 1031 | 103431 | |
| ONU 1011 F 23 GRANT AVE. | TR014. 61-62 | TSC 00101. 951-952 | PGL 601F. 2501-2625 | 1011 | 103431 | |
| ONU 1021 F 11 GRANT AVE. | TR014. 63-64 | TSC 00101. 953-954 | PGL 601F. 2501-2625 | 1021 | 103431 | |
| ONU | | TSC | PGL | | | |
| ONU | | TSC | PGL | | | |
| ONU | | TSC | PGL | | | |
| ONU | | TSC | PGL | | | |
| ONU | | TSC | PGL | | | |

| MATERIAL LIST | MCF | FKM |
|---|---|---|
| PL 1190' BHAA^1 | .238 | |
| PL 700' BHAA^25 | .035 | |
| PL 1320' XX-3412LT-060 | | 24.15 |
| PL 740' XX-3412LT-012 | | 2.71 |
| PL 4-ONU'S | | |
| PL 4-SLIC-25 TERM'S | | |
| TOTALS | .273 | 26.86 |

NEW JERSEY BELL TELEPHONE COMPANY

AVIS PROJECT

DATE RELEASED 2-11-93

.273 ORIG.

DOVER TOWNSHIP

343

56000

TOMS RIVER

1568275

43

60h

pr144_TR011

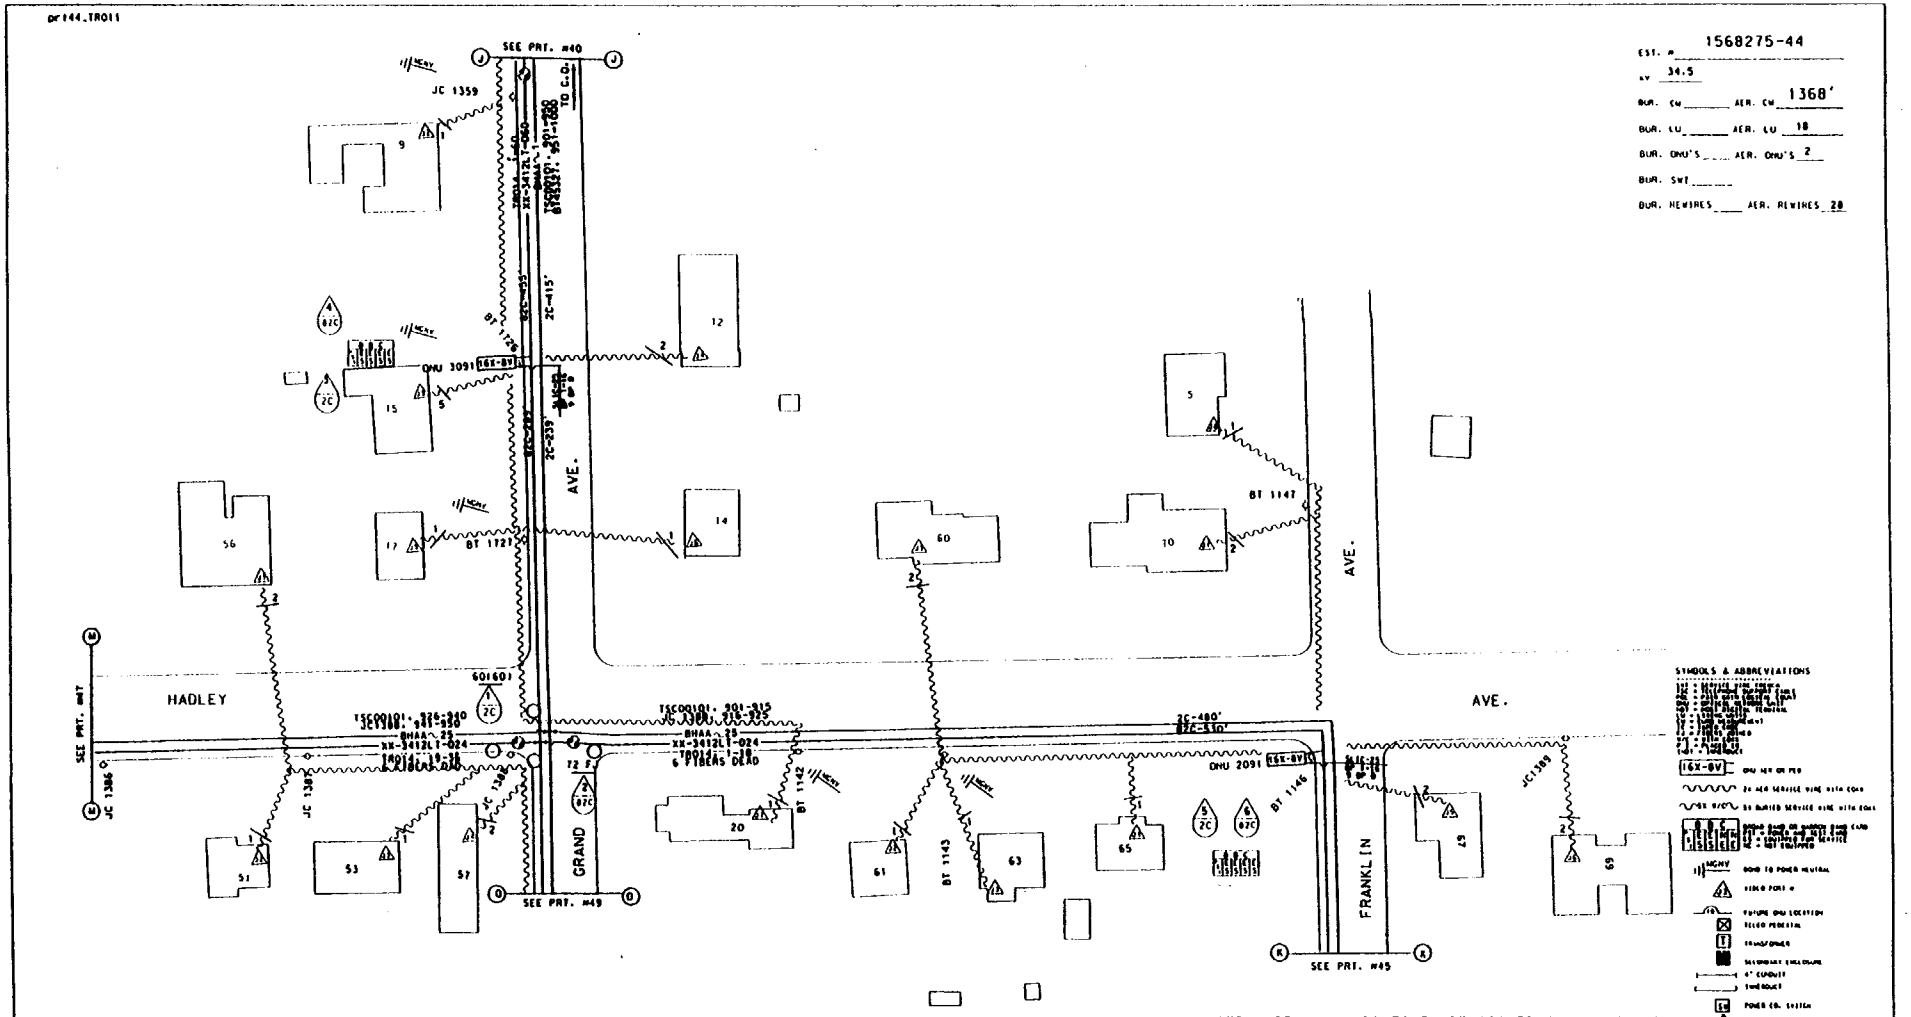


EST. # 1568275-44

KV 34.5

BUR. CW ____ AER. CW 1368'

BUR. LU ____ AER. LU 18

BUR. ONU'S ____ AER. ONU'S 2

BUR. SWI ____

BUR. HEWIRES ____ AER. HEWIRES 20

TSC00101 TC=101018

| ACCOUNT CODE 257C AREA CODE 56165 ONU & ADDRESS | FIBER COUNT | TSC COUNT | PGL COUNT NON-DEDICATED | RIDES ID | TAPER CODE | YB PLCD |
|---|---|---|---|---|---|---|
| ONU 2091 N 65 HADLEY AVE. | TR014. 9-10 | TSC 00101. 909-910 | PGL 601E. 2126-2250 | 2091 | 103392 | |
| ONU 3091 F 15 GRAND AVE. | TR014. 47-48 | TSC 00101. 926-927 | PGL 601E. 2251-2375 | 3091 | 103393 | |
| ONU | | TSC | PGL | | | |
| ONU | | TSC | PGL | | | |
NOTE: REMOVAL PRINTS TO BE ISSUED IN THE FUTURE
NOTE: EXISTING GUYING IS ADEQUATE.

MATERIAL LIST MCF FKM

PL 2-ONU'S

PL 2-SLIC-25 TERM'S

NEW JERSEY BELL TELEPHONE COMPANY

REASON: AVIS PROJECT

DATE REQUIRED: 2-11-93

DRIG.

DOVER TOWNSHIP

343

56000

10PL1

TOMS RIVER

EST.# 1568275

PRINT # 44

RECORD REVISIONS

ORDER | DATE | SHOWN | DATE

e/h

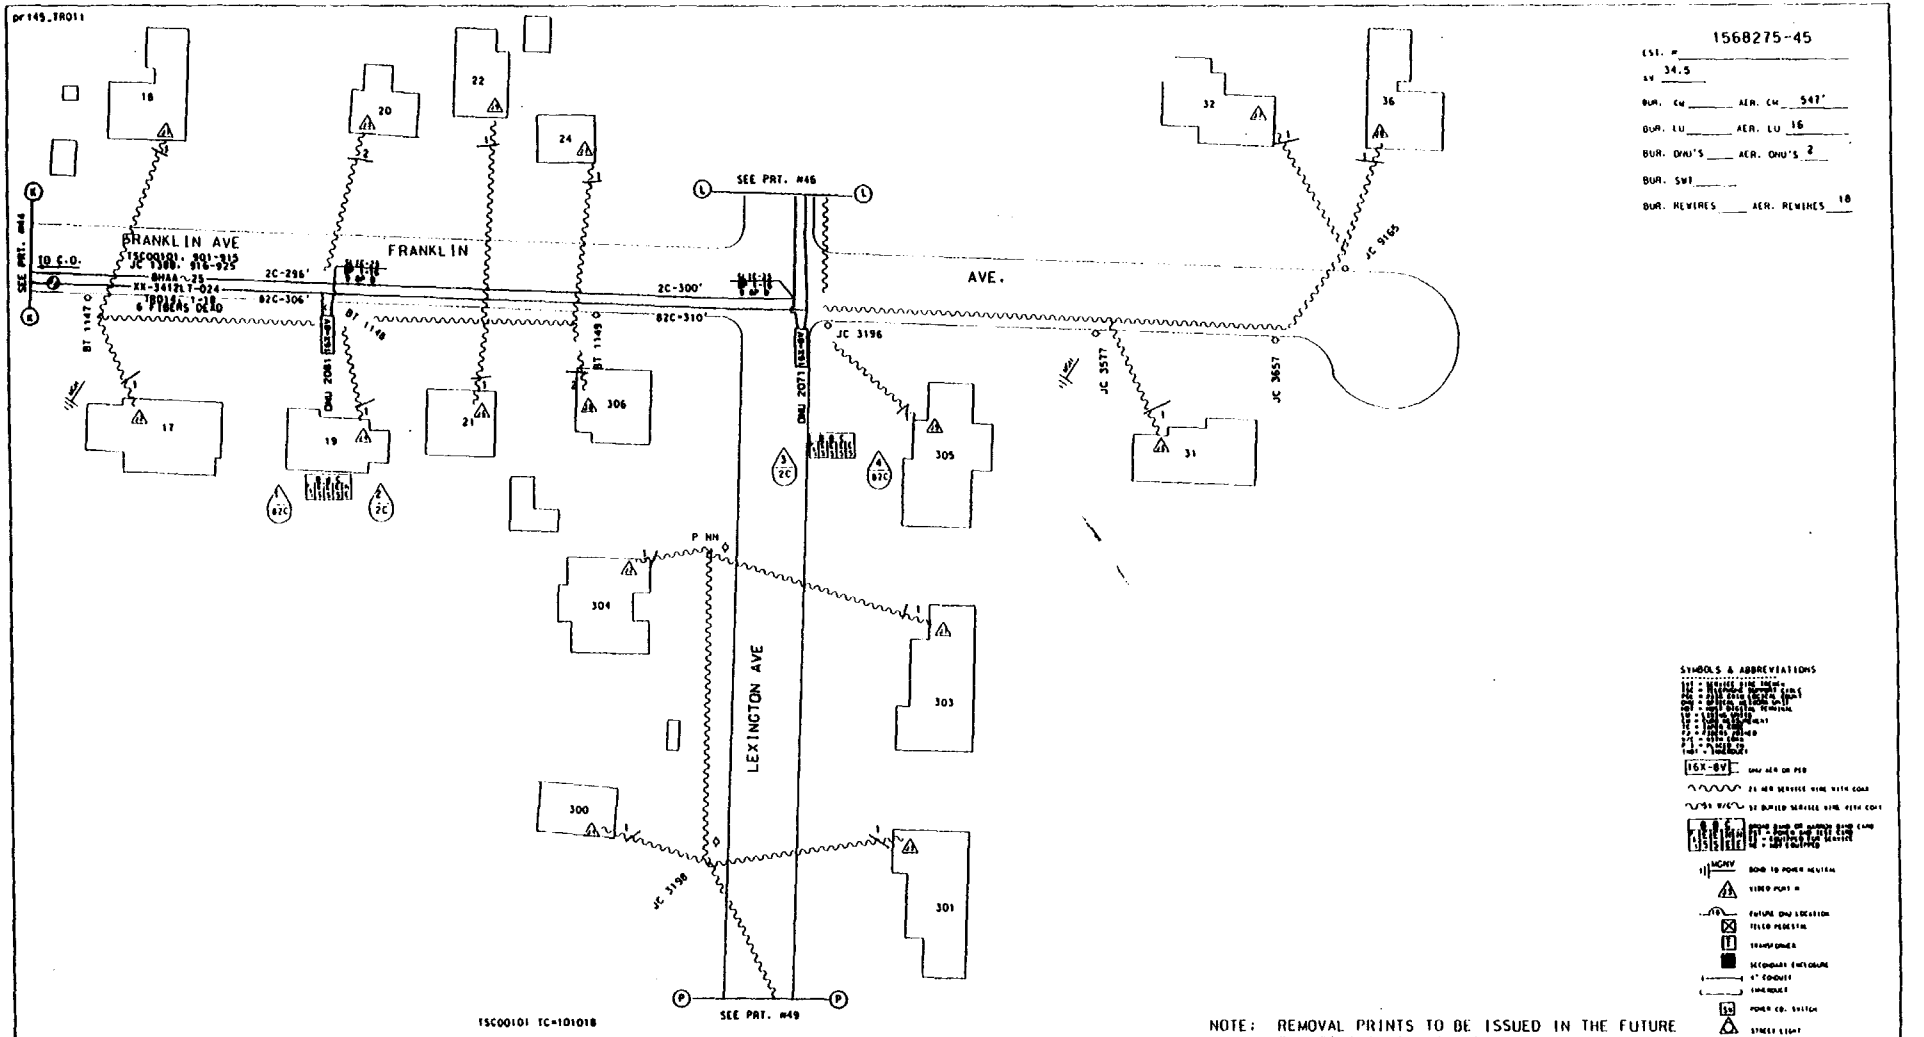


TSC00101 TC=101018

| ACCOUNT CODE 257C AREA CODE 56165 ONU & ADDRESS | FIBER COUNT | TSC COUNT | PGL COUNT NON-DEDICATED | RIDES ID | TAPER CODE | YR PLCD |
|---|---|---|---|---|---|---|
| ONU 2071 F 305 LEXINGTON AVE. | TR014. 5-6 | TSC 00101. 905-906 | PGL 601E. 2126-2250 | 2071 | 103392 | |
| ONU 2081 F 19 FRANKLIN AVE. | TR014. 7-8 | TSC 00101. 907-908 | PGL 601E. 2126-2250 | 2081 | 103392 | |
| ONU | | TSC | PGL | | | |
| ONU | | TSC | PGL | | | |
117

pr146_TR011

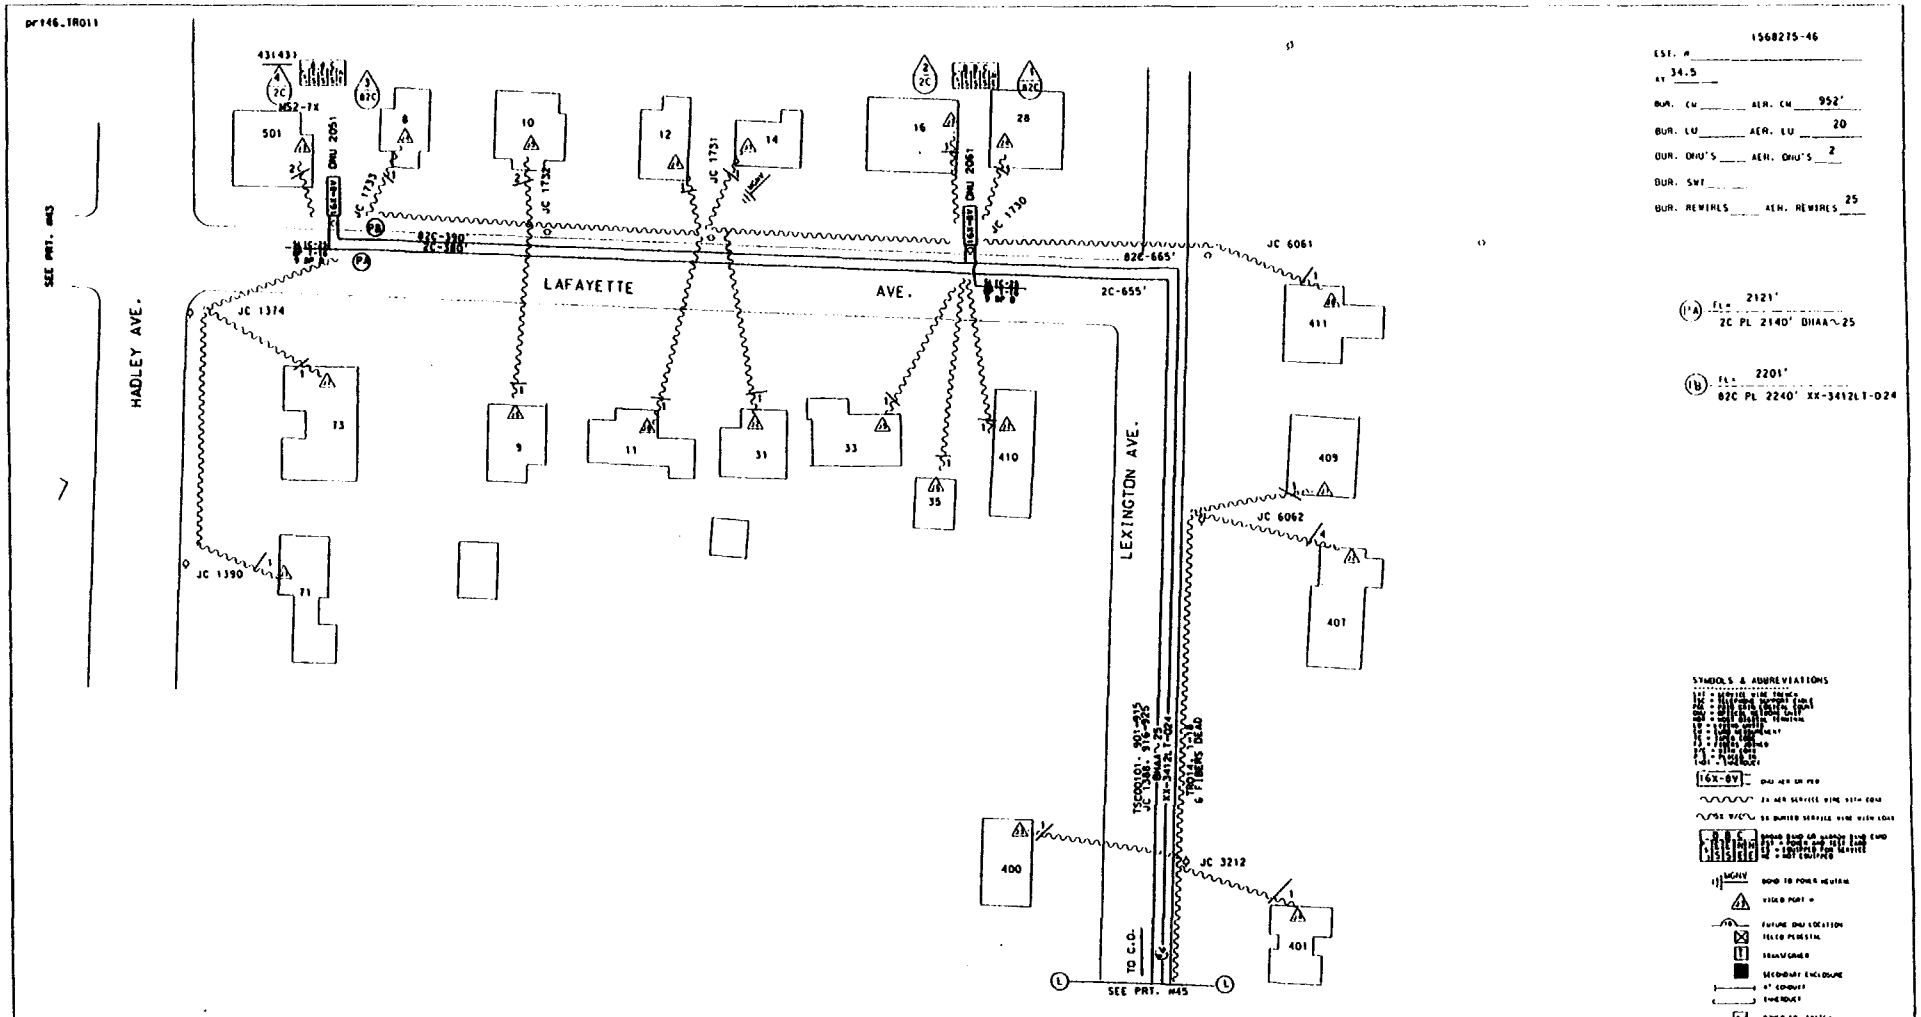


1568275-46

EST. # _____

AT 34.5

BUR. CU ____ AER. CU 952'

BUR. LU ____ AER. LU 20

BUR. ONU'S ____ AER. ONU'S 2

BUR. SWT ____

BUR. REWIRES ____ AER. REWIRES 25

(1A) FEET 2121'
2C PL 2140' BHAA~25

(1B) FEET 2201'
82C PL 2240' XX-3412LT-024

SYMBOLS & ABBREVIATIONS

NOTE: REMOVAL PRINTS TO BE ISSUED IN THE FUTURE
NOTE: EXISTING GUYING IS ADEQUATE.

TSC00101 TC-101018

| ACCOUNT CODE 257C AREA CODE 56165 ONU & ADDRESS | FIBER COUNT | TSC COUNT | PGL COUNT NON-DEDICATED | RIDES ID | TAPER CODE | YR PLCD |
|---|---|---|---|---|---|---|
| ONU 2051 F 8 LAFAYETTE AVE. | TR014. 1-2 | TSC 00101. 901-902 | PGL 601E. 2126-2250 | 2051 | 103392 | |
| ONU 2061 F 16 LAFAYETTE AVE. | TR014. 3-4 | TSC 00101. 903-904 | PGL 601E. 2126-2250 | 2061 | 103392 | |
| ONU | | TSC | PGL | | | |
| ONU | | TSC | PGL | | | |
MATERIAL LIST

| | MCF | FKM |
|---|---|---|
| PL 2140' BHAA~25 | .107 | |
| PL 2240' XX03412LT-024 | | 16.39 |
| PL 2-ONU'S | | |
| PL 2-SLIC-25 TERM'L'S | | |

NEW JERSEY BELL TELEPHONE COMPANY

AVIS PROJECT

DATE REQUIRED 2/1/93 | .107 | ORIG.

MUNICIPALITY DOVER TOWNSHIP | TAX DIST. 343

DISTRICT 56000 | 10PL1

EXCHANGE TO SERVE TOMS RIVER

EST. NO. 1568275 | PAGE 46

27h

pr147_TR011

EST. # 1568275-47
CV 34.5
BUR. CU ____ AER. CU 907'
BUR. LU ____ AER. LU 18
BUR. ONU'S ____ AER. ONU'S 2
BUR. SWI ____
BUR. REWIRES ____ AER. REWIRES 25

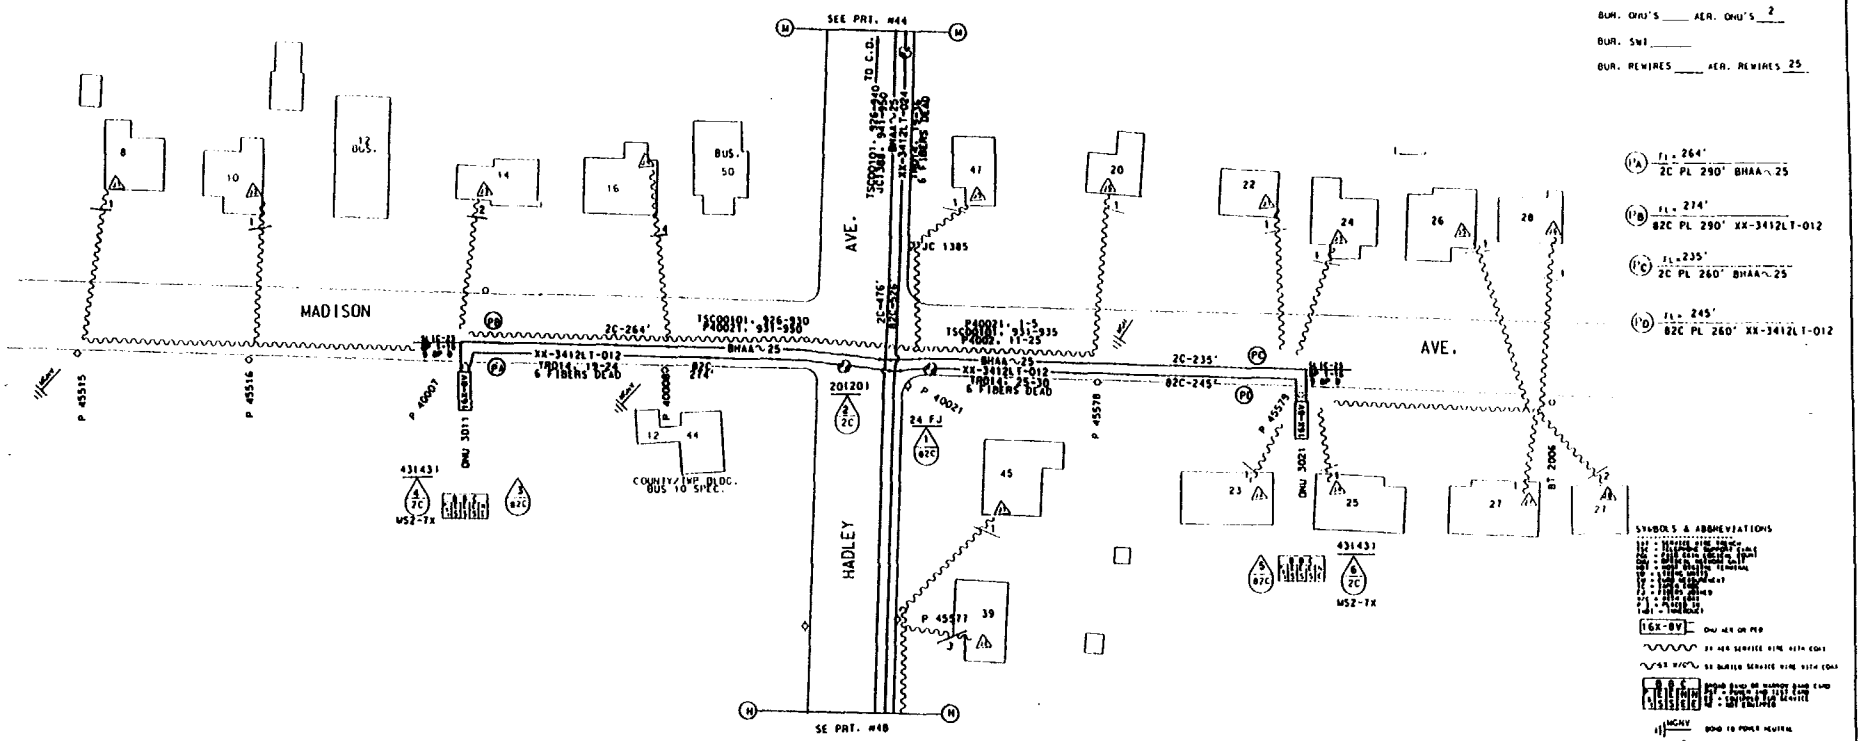


TSC00101 TC=101018

| ACCOUNT CODE 257C AREA CODE 56165 ONU & ADDRESS | FIBER COUNT | TSC COUNT | PGL COUNT NON-DEDICATED | RIDES ID | TAPER CODE | YR PLCD |
|---|---|---|---|---|---|---|
| ONU 3011 F 14 MADISON AVE. | TR014. 19-20 | TSC 00101. 926-927 | PGL 601E. 2251-2375 | 3011 | 103393 | |
| ONU 3021 F 23 MADISON AVE. | TR014. 25-26 | TSC 00101. 931-932 | PGL 601E. 2251-2375 | 3021 | 103393 | |
| ONU | | TSC | PGL | | | |
| ONU | | TSC | PGL | | | |
NOTE: REMOVAL PRINTS TO BE ISSUED IN THE FUTURE
NOTE: EXISTING GUYING IS ADEQUATE.

| MATERIAL LIST | MCF | FKM |
|---|---|---|
| PL 550' BHAA~25 | .027 | |
| PL 550' XX-3412LT-012 | | 2.01 |
| PL 2-ONU'S | | |
| PL 2-SLIC-25 TERM.'S | | |

NEW JERSEY BELL TELEPHONE COMPANY

AVIS PROJECT

.027

DRIG.

DOVER TOWNSHIP 343

56000 10PL1

TOMS RIVER

1568275 47

43

pr148_TR011

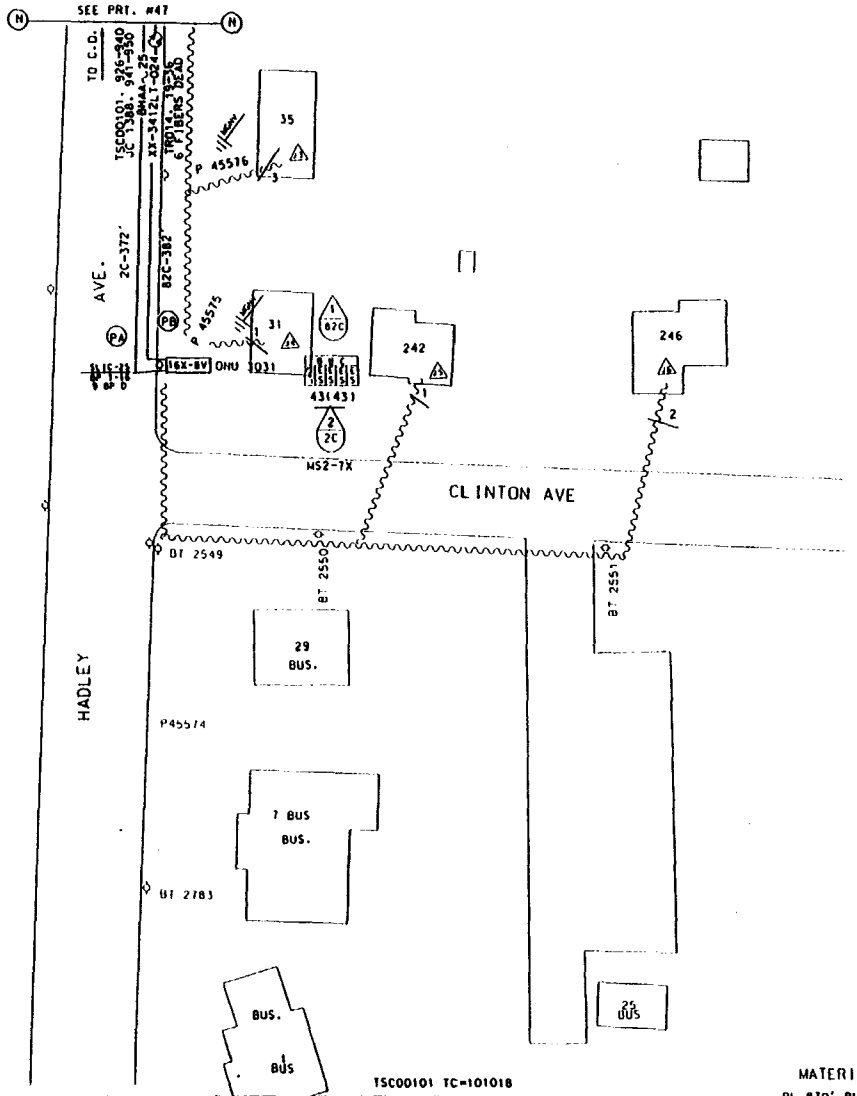


1568275-48

EST. # _____

34.5

BUR. CM. _____ AER. CM. 174'

BUR. LU _____ AER. LU 4

BUR. ONU'S _____ AER. ONU'S 1

BUR. SWI _____

BUR. RLWIRES _____ AER. RLWIRES 7

(1'A) FL= 848'
2C PL 870' BHAA-.25

(1'B) FL= 908'
82C PL 920' XX-3412LT-024

SYMBOLS & ABBREVIATIONS

NOTE: REMOVAL PRINTS TO BE ISSUED IN THE FUTURE
NOTE: EXISTING GUYING IS ADEQUATE.

| MATERIAL LIST | MCF | FKM |
|---|---|---|
| PL 870' BHAA-.25 | .043 | |
| PL 920' XX-3412LT-024 | | 6.73 |
| PL 1-ONU | | |
| PL 1-IC-25 TERML | | |

TSC00101 TC=101018

| ACCOUNT CODE 257C AREA CODE 56165 ONU & ADDRESS | FIBER COUNT | TSC COUNT | PGL COUNT NON-DEDICATED | RIDES ID | TAPER CODE | YR PLCD |
|---|---|---|---|---|---|---|
| ONU 3031 F 31 HADLEY AVE. | TR014. 31-32 | TSC00101. 936-937 | PGL601E. 2251-2375 | 3031 | 103393 | |
| ONU | | TSC | PGL | | | |
| ONU | | TSC | PGL | | | |
| ONU | | TSC | PGL | | | |
| ONU | | TSC | PGL | | | |

NEW JERSEY BELL TELEPHONE COMPANY

AVIS PROJECT

DESIGNED BY: GOODWIN

DATE: 3/1/91

SCALE: .043

STATUS: ORIG.

RECORD REVISIONS

PLANT PROJECT: DOVER TOWNSHIP

TAX DIST.: 343

DIVISION: 56000

10PL1

CONNECTING TO: TOMS RIVER

NORTH

EST. # 1568275

PART # 48.

hh

pr149_TR011

EST. # 1568275-49
KV 34.5
BUR. CM ____ AER. CM 860'
BUR. LU ____ AER. LU 12
BUR. ONU'S ____ AER. ONU'S 3
BUR. SWI ____
DUPL. REWIRES ____ AER. REWIRES 21

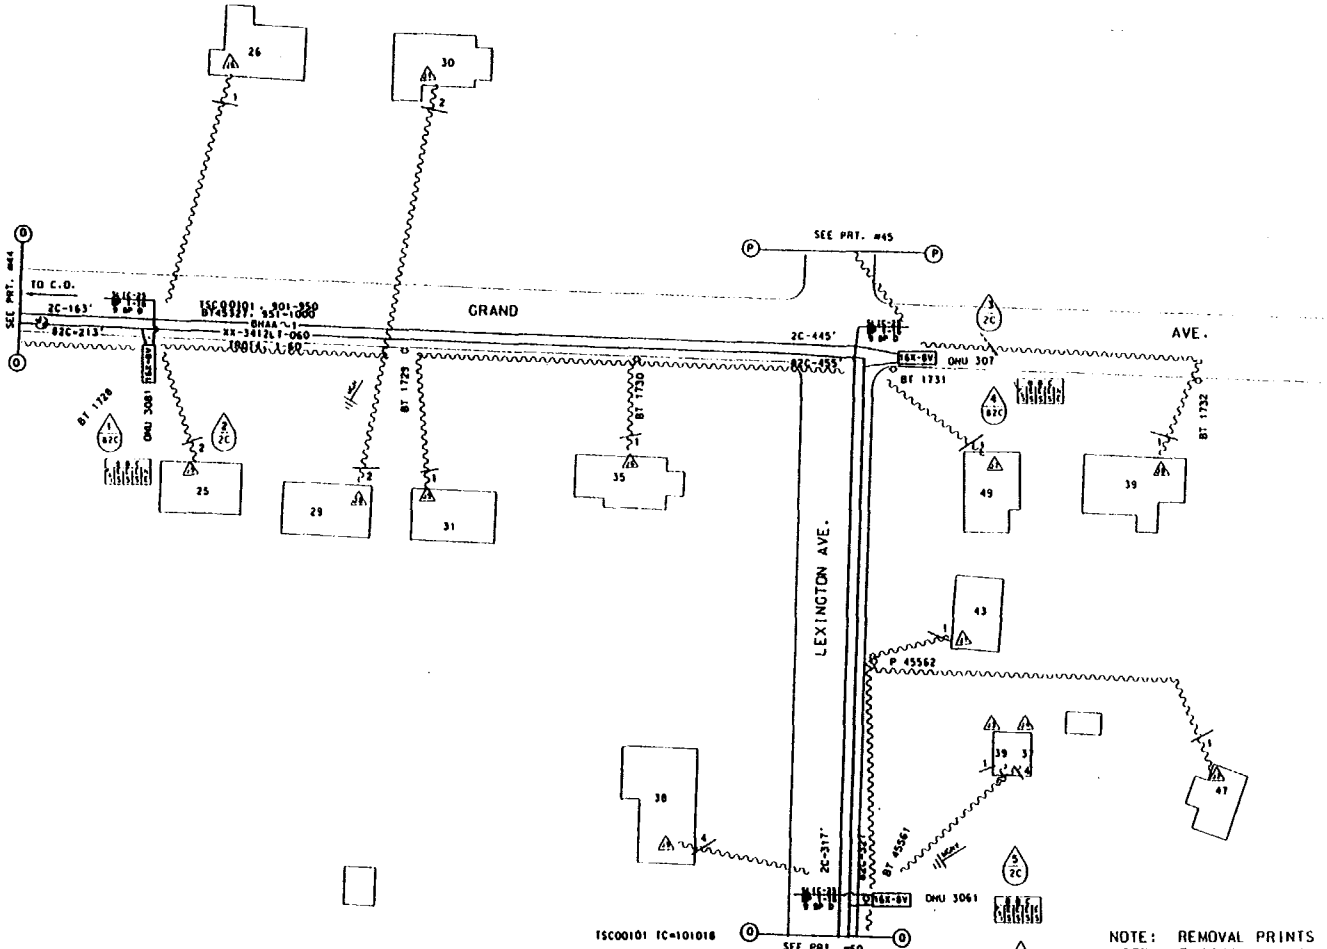


NOTE: REMOVAL PRINTS TO BE ISSUED IN THE FUTURE
NOTE: EXISTING GUYING IS ADEQUATE.

MATERIAL LIST MCF FKM

PL 3-ONU'S
PL 3-SLIC-25 TERML'S

SYMBOLS & ABBREVIATIONS

| ACCOUNT CODE 257C AREA CODE 56165 ONU & ADDRESS | FIBER COUNT | TSC COUNT | PGL COUNT NON-DEDICATED | RIDES ID | TAPER CODE | YR PLCD |
|---|---|---|---|---|---|---|
| ONU 3081 F 35 LEXINGTON AVE. | TR014. 41-42 | TSC 00101. 920-921 | PGL 601E. 2251-2375 | 3061 | 103393 | |
| ONU 3081 F 49 LEXINGTON AVE. | TR014. 43-44 | TSC 00101. 922-923 | PGL 601E. 2251-2375 | 3071 | 103393 | |
| ONU 3081 F 23 GRAND AVE. | TR014. 45-46 | TSC 00101. 924-925 | PGL 601E. 2251-2375 | 3081 | 103393 | |
| ONU | | TSC | PGL | | | |
| ONU | | TSC | PGL | | | |
NEW JERSEY BELL TELEPHONE COMPANY

REVISION AVIS PROJECT
DATE RECEIVED 1/16/91 DUE DATE
ENGINEERING DIVISION
RECORD REVISIONS
ORIG.
DOVER TOWNSHIP 343
BUDGET # 56000 20PL4
TOMS RIVER
NORTH
DATE
1568275 49 #

517

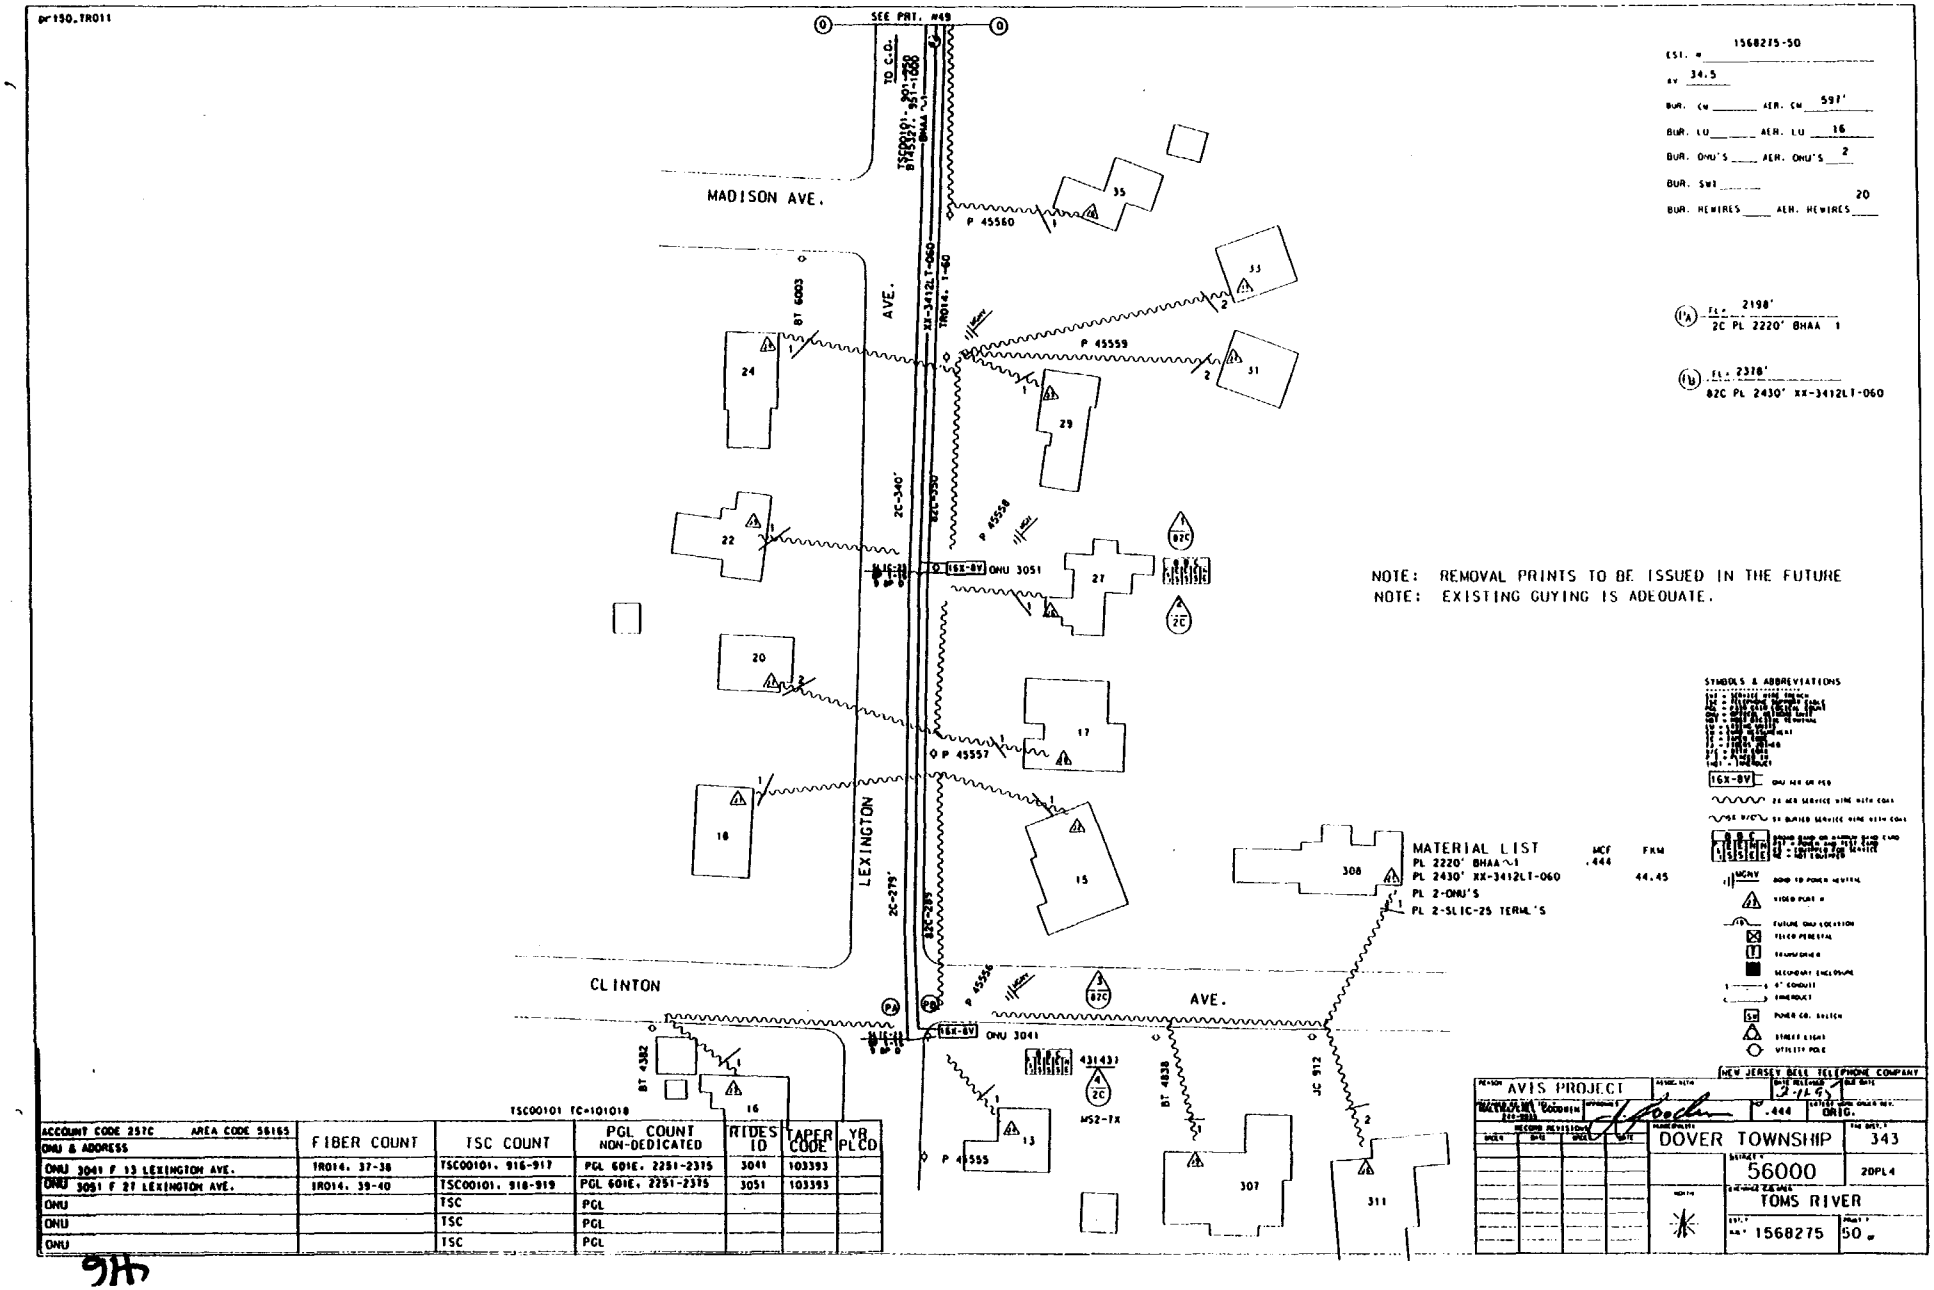


| ACCOUNT CODE 257C AREA CODE 56165 ONU & ADDRESS | FIBER COUNT | TSC COUNT | PGL COUNT NON-DEDICATED | WIDES ID | TAPER CODE | YR PLCD |
|---|---|---|---|---|---|---|
| ONU 3041 F 13 LEXINGTON AVE. | 1R014. 37-38 | TSC00101. 916-917 | PGL 601E. 2251-2315 | 3041 | 103393 | |
| ONU 3051 F 27 LEXINGTON AVE. | 1R014. 39-40 | TSC00101. 918-919 | PGL 601E. 2251-2315 | 3051 | 103393 | |
| ONU | | TSC | PGL | | | |
| ONU | | TSC | PGL | | | |
| ONU | | TSC | PGL | | | |

TSC00101 TC=101018

9th

DP151_TR011

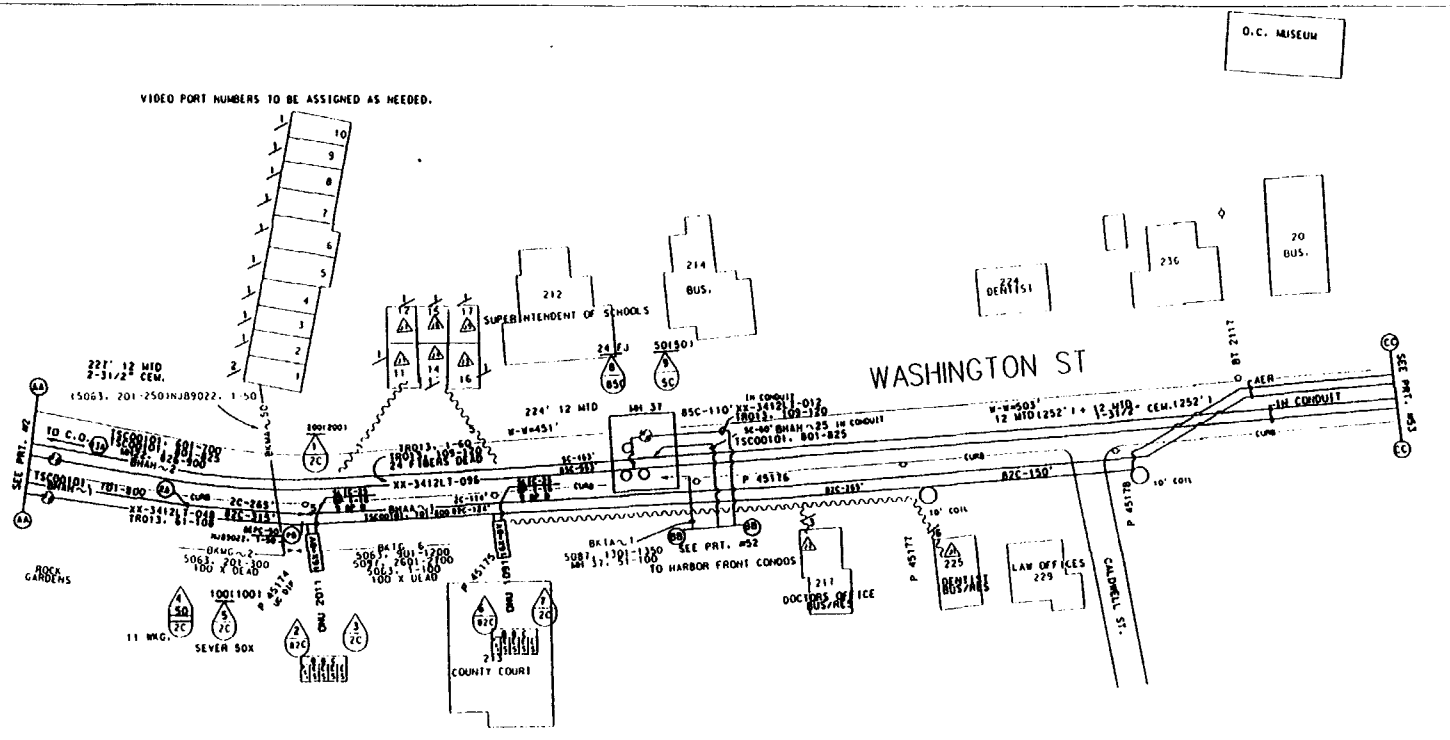


ESI. # 1560275-51
KV 34.5
BUR. CM ____ AER. CM 840'
BUR. LU ____ AER. LU 16
BUR. ONU'S ____ AER. ONU'S 2
BUR. SWI ____
BUR. REWIRES ____ AER. REWIRES 24

SYMBOLS & ABBREVIATIONS

NOTE: REMOVAL PRINTS TO BE ISSUED IN THE FUTURE.
EXISTING GUYING IS ADEQUATE.
PL FIBER CABLE IN EXISTING INNERDUCT.
DUCTS ARE RODDED.

TSC00101 TC=101018

| ACCOUNT CODE 257C AREA CODE 56165 ONU & ADDRESS | FIBER COUNT | TSC COUNT | PGL COUNT NON-DEDICATED | RIDES ID | TAPER CODE | YR PLCD |
|---|---|---|---|---|---|---|
| ONU 1091 F 208 WASHINGTON ST. | TR013. 95-96 | TSC 00101. 735-736 | PGL 601E. 2001-2125 | 1091 | 103391 | |
| ONU 2011 F 206 WASHINGTON ST. | TR013. 97-98 | TSC 00101. 737-738 | PGL 601E. 2126-2250 | 2011 | 103392 | |
| ONU | | TSC | PGL | | | |
| ONU | | TSC | PGL | | | |
| MATERIAL LIST | MCF | FKM |
|---|---|---|
| PL 290' BHAM | .058 | |
| PL 330' XX-3412LT-048 | | 4.83 |
| PL 2-ONU'S | | |
| PL 2-SLIC-25 TERM'S | | |
| PL 1-OBT-50 TERM. | | |

NEW JERSEY BELL TELEPHONE COMPANY
REASON: AVIS PROJECT
DATE: 2-2-95
.058
DOVER TOWNSHIP
343
56000
2APLT
TOMS RIVER
1560275
51

LH

pr152_TR011

REV#1

EST. # 1568275-52

kv 34.5 UG-60'

BUR. CN ____ AER. CN ____

BUR. LU ____ AER. LU 37

BUR. ONU'S ____ AER. ONU'S 3

BUR. SWI ____

BUR. REVIRES ____ AER. REVIRES 37

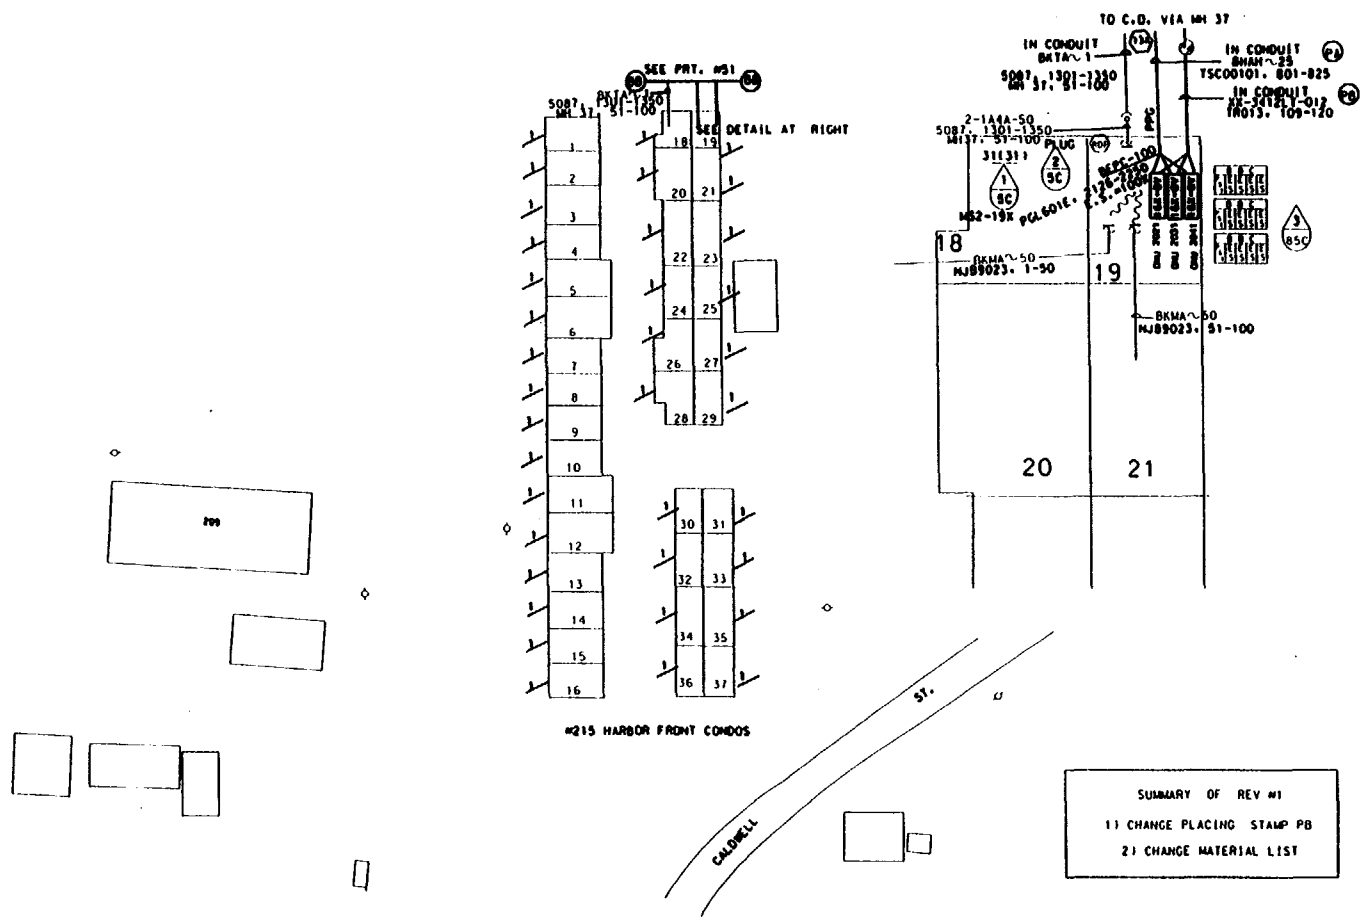


(PA) FL- 60'
SC PL 80' BHAH~25

(PB) FL- 110'
85C PL 130' XX-3412LT-012

SUMMARY OF REV #1

1) CHANGE PLACING STAMP PB

2) CHANGE MATERIAL LIST

SYMBOLS & ABBREVIATIONS

NOTE: REMOVAL PRINTS TO BE ISSUED IN THE FUTURE
NOTE: EXISTING GUYING IS ADEQUATE.

MATERIAL LIST

| | MCF | FKM |
|---|---|---|
| PL 80' BHAH~25 | .004 | |
| PL 130' XX-3412LT-012 | | .47 |
| PL 3-ONU'S | | |
| PL 1-BEPC-100 TERML | | |

TSC00101 TC=101018

| ACCOUNT CODE 257C AREA CODE56165 ONU & ADDRESS | FIBER COUNT | TSC COUNT | PGL COUNT NON-DEDICATED | RIDES ID | TAPER CODE | YB PLCD |
|---|---|---|---|---|---|---|
| ONU 2021 215 WASHINGTON ST. | TR013. 109-110 | TSC00101. 801-802 | PGL601E. 2126-2250 | 2021 | 103392 | |
| ONU 2031 215 WASHINGTON ST. | TR013. 111-112 | TSC00101. 803-804 | PGL601E. 2126-2250 | 2031 | 103392 | |
| ONU 2041 215 WASHINGTON ST. | TR013. 113-114 | TSC00101. 805-806 | PGL601E. 2126-2250 | 2041 | 103392 | |
| ONU | | TSC | PGL | | | |
| ONU | | TSC | PGL | | | |

NEW JERSEY BELL TELEPHONE COMPANY

AVIS PROJECT

2-11-95

.004

REV#1

DOVER TOWNSHIP

343

56000

2BPL 1

TOMS RIVER

1568275

52

8H

pr153_TR011

1568275-53 REV #1

EST. #

RV 34.5 800' UG

BUR. CM ____ AER. CM 804'

BUR. LU ____ AER. LU ____

BUR. ONU'S ____ AER. ONU'S ____

BUR. SWI ____

BUR. REWIRES ____ AER. REWIRES ____

SUMMARY OF REV #1

ADD SPLICE 5

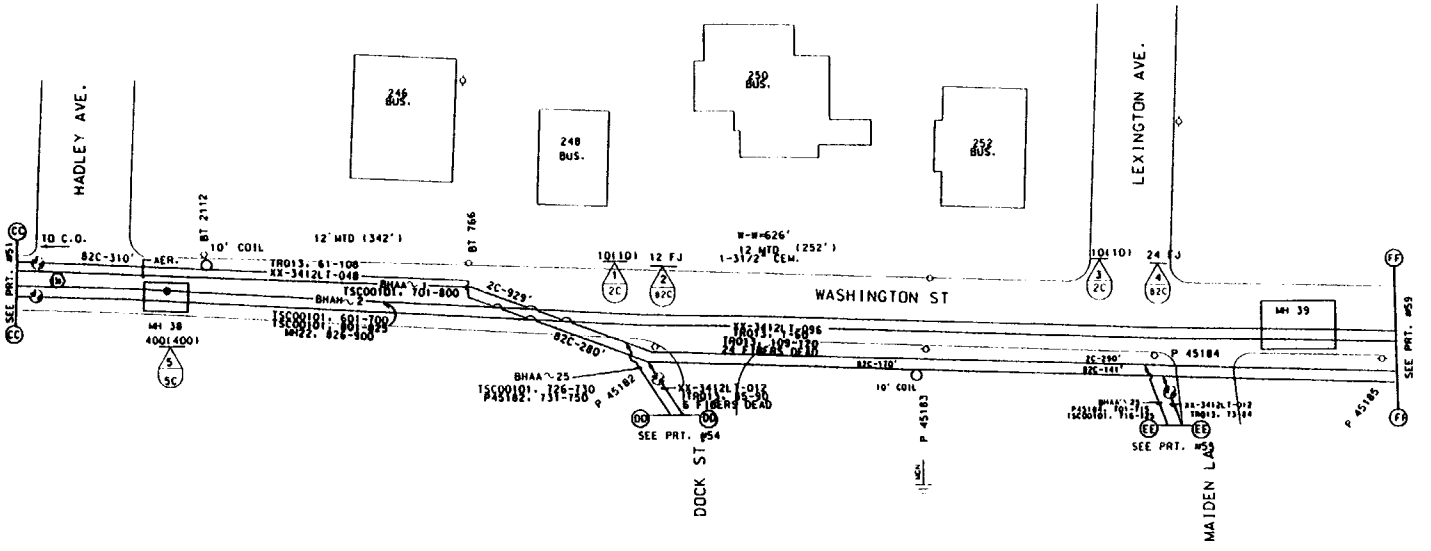


SYMBOLS & ABBREVIATIONS

16X-BV — ONU AER OR PED

2X AER SERVICE WIRE WITH COAX

2X BURIED SERVICE WIRE WITH COAX

BONDED BAND OR HARDOX BAND CAPO

BOND TO POWER NEUTRAL

VIDEO PORT #

FUTURE ONU LOCATION

TELCO PEDESTAL

TRANSFORMER

SECONDARY ENCLOSURE

4" CONDUIT

INNERDUCT

POWER CO. SWITCH

STREET LIGHT

UTILITY POLE

NOTE: REMOVAL PRINTS TO BE ISSUED IN THE FUTURE.
EXISTING GUYING IS ADEQUATE.
PLACE FIBER CABLE IN EXISTING INNERDUCT.
DUCTS ARE RODDED.

MATERIAL LIST MCF FKM

| ACCOUNT CODE 257C AREA CODE ONU & ADDRESS | FIBER COUNT | TSC COUNT | PGL COUNT NON-DEDICATED | RIDES ID | TAPER CODE | YR PLCD |
|---|---|---|---|---|---|---|
| ONU | | TSC | PGL | | | |
| ONU | | TSC | PGL | | | |
NEW JERSEY BELL TELEPHONE COMPANY

REASON: AVIS PROJECT

ASSOC. WITH

DWG REVISION 6/11/91 DUE DATE

PREPARED BY ARS TEL. # MAILING/CALL ADDRESS 201-9326

APPROVALS ORIG SIGNED R.D.PEAL

KEY

LATEST WORK ORDER REV. #1

RECORD REVISIONS

| ORDER # | DATE | ORDER # | DATE |
|---|---|---|---|
| | | | |

MUNICIPALITY DOVER TOWNSHIP

TAX DIST. # 343

DISTRICT # 56000

2APL1A 2APL2

NORTH

EXCHANGE TAKEN TOMS RIVER

EST. # 1568275

PRINT # 53

5th

pr154_TR011

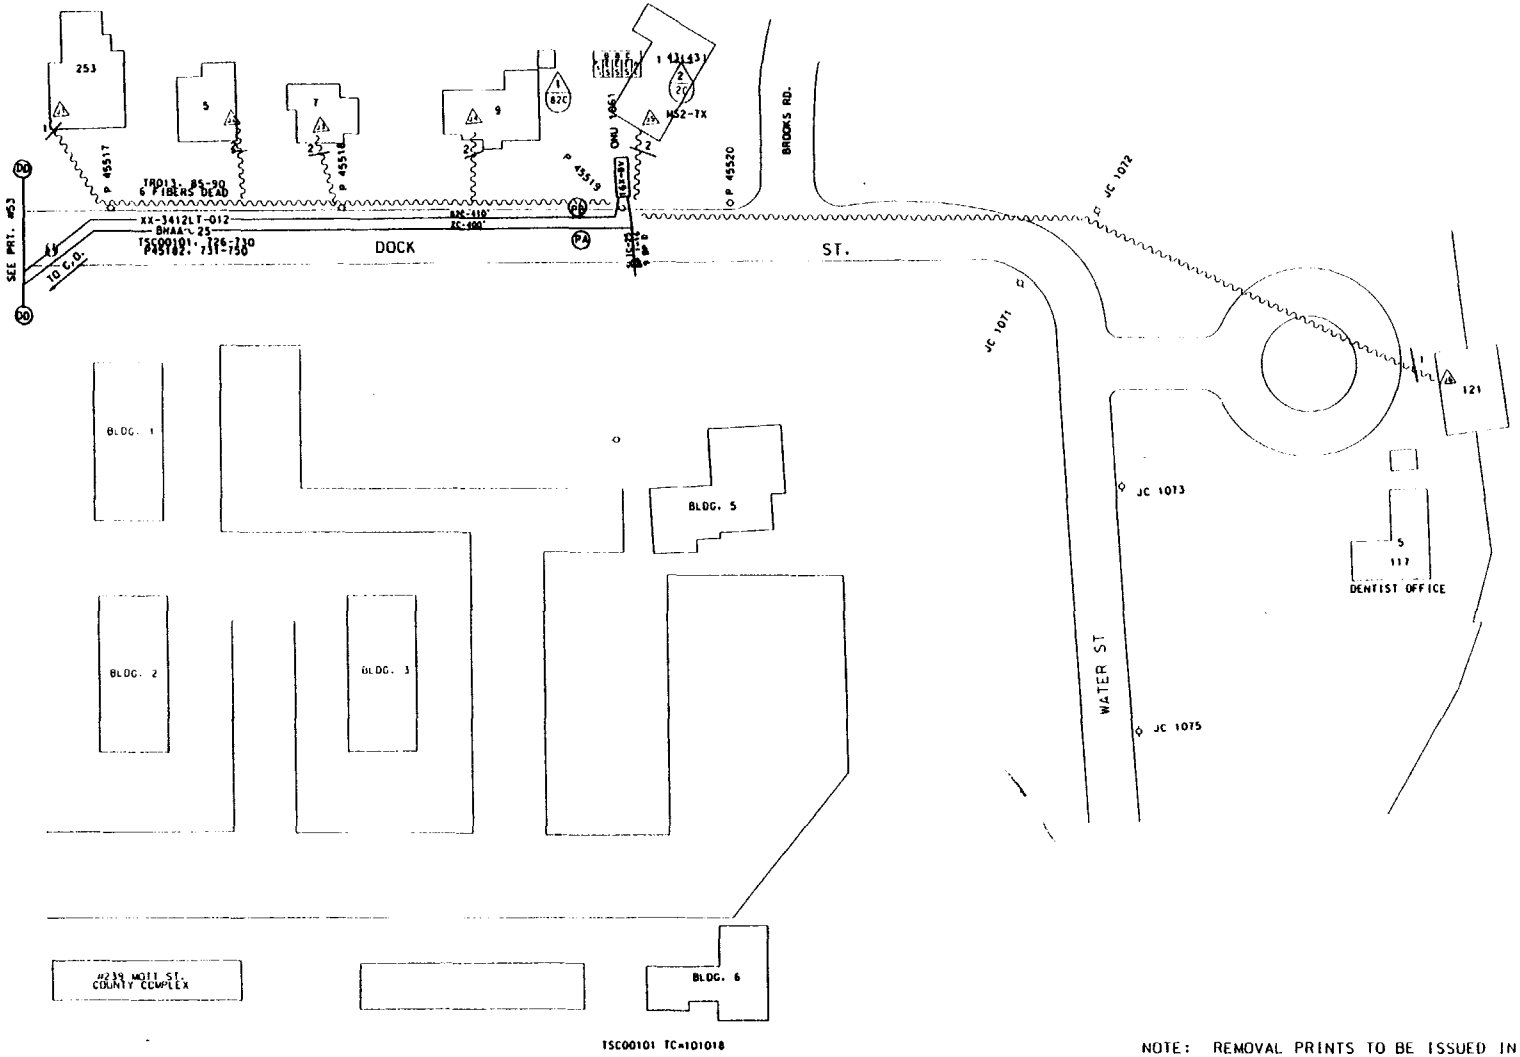


EST. # 1568275-54

KV 34.5

BUR. CM ____ AER. CM 364'

BUR. LU ____ AER. LU 6

BUR. ONU'S ____ AER. ONU'S 1

BUR. SWI ____

BUR. REWIRES ____ AER. REWIRES 10

(PA) FL= 400'
2C PL 420' BHAA 25

(PB) FL= 410'
82C PL 420' XX-3412LT-012

SYMBOLS & ABBREVIATIONS

- SWI = SERVICE WIRE INSERT
- SWC = SERVICE WIRE CONNECT (AL)
- PCL = POLE CARD LOCATION (CONT)
- SBC = SWITCH BLOCK CONT
- NDT = NODE DIGITAL TERMINAL
- LS = LISTING SHEET
- SC = SERV WIRE CONNECT
- PC = POLE CARD
- PCL = POLE CARD LOCATED
- SI = SERV SHEET
- PI = PLACED IN
- INST = INSTALLED

16X-8V — ONU AER OR PED

2X AER SERVICE WIRE WITH CONN

5X W/O — 5X BURIED SERVICE WIRE WITH CONN

B B C C / S S S S — BRIDGE BAND OR MARKED BAND CARD
S1 - POWER AND TEST LABS
S2 - CONTROLS FOR SERVICE
S3 - NOT EQUIPPED

MGNV — BOND TO POWER NEUTRAL

VIDEO PORT #

FUTURE ONU LOCATION

TELCO PEDESTAL

TRANSFORMER

SECONDARY ENCLOSURE

4" CONDUIT

INNERDUCT

SW — POWER CO. SWITCH

STREET LIGHT

UTILITY POLE

TSC00101 TC=101018

| ACCOUNT CODE 257C AREA CODE 56165 | FIBER COUNT | TSC COUNT | PGL COUNT NON-DEDICATED | RIDES ID | TAPER CODE | YR PLCD |
|---|---|---|---|---|---|---|
| ONU & ADDRESS | | | | | | |
| ONU 1061 F 2 DOCK ST. | TR013. 85-86 | TSC 00101. 726-727 | PGL 601E. 2001-2125 | 1061 | 103391 | |
| ONU | | TSC | PGL | | | |
| ONU | | TSC | PGL | | | |
| ONU | | TSC | PGL | | | |
| ONU | | TSC | PGL | | | |
| ONU | | TSC | PGL | | | |
| ONU | | TSC | PGL | | | |
| ONU | | TSC | PGL | | | |
| ONU | | TSC | PGL | | | |

NOTE: REMOVAL PRINTS TO BE ISSUED IN THE FUTURE
NOTE: EXISTING GUYING IS ADEQUATE.

| MATERIAL LIST | MCF | FKM |
|---|---|---|
| PL 420' BHAA-25 | .021 | |
| PL 420' XX-3412LT-012 | | 1.54 |
| PL 1-ONU | | |
| PL 1-SLIC-25 TERM. | | |

NEW JERSEY BELL TELEPHONE COMPANY

REASON: AVIS PROJECT

DRAWN BY: DODDWIN

DATE RELEASED: 2/1/95

DUE DATE

LAYOUT: .021

LAYOUT DRAWN BY: DR10.

RECORD REVISIONS: DRAWN | DATE | CHECKED | DATE

MUNICIPALITY: DOVER TOWNSHIP

TAX DIST.: 343

DRAWING #: 56000

28PL1

EXCHANGE & AREA: TOMS RIVER

NORTH

EST.# 1568275

SHEET # 54

DF155_TR011

EST. # 1568275-55
KV 34.5
BUR. CM ____ AER. CM 929'
BUR. LU ____ AER. LU 21
BUR. ONU'S ____ AER. ONU'S 3
BUR. SWI ____
BUR. REWIRES ____ AER. REWIRES 36

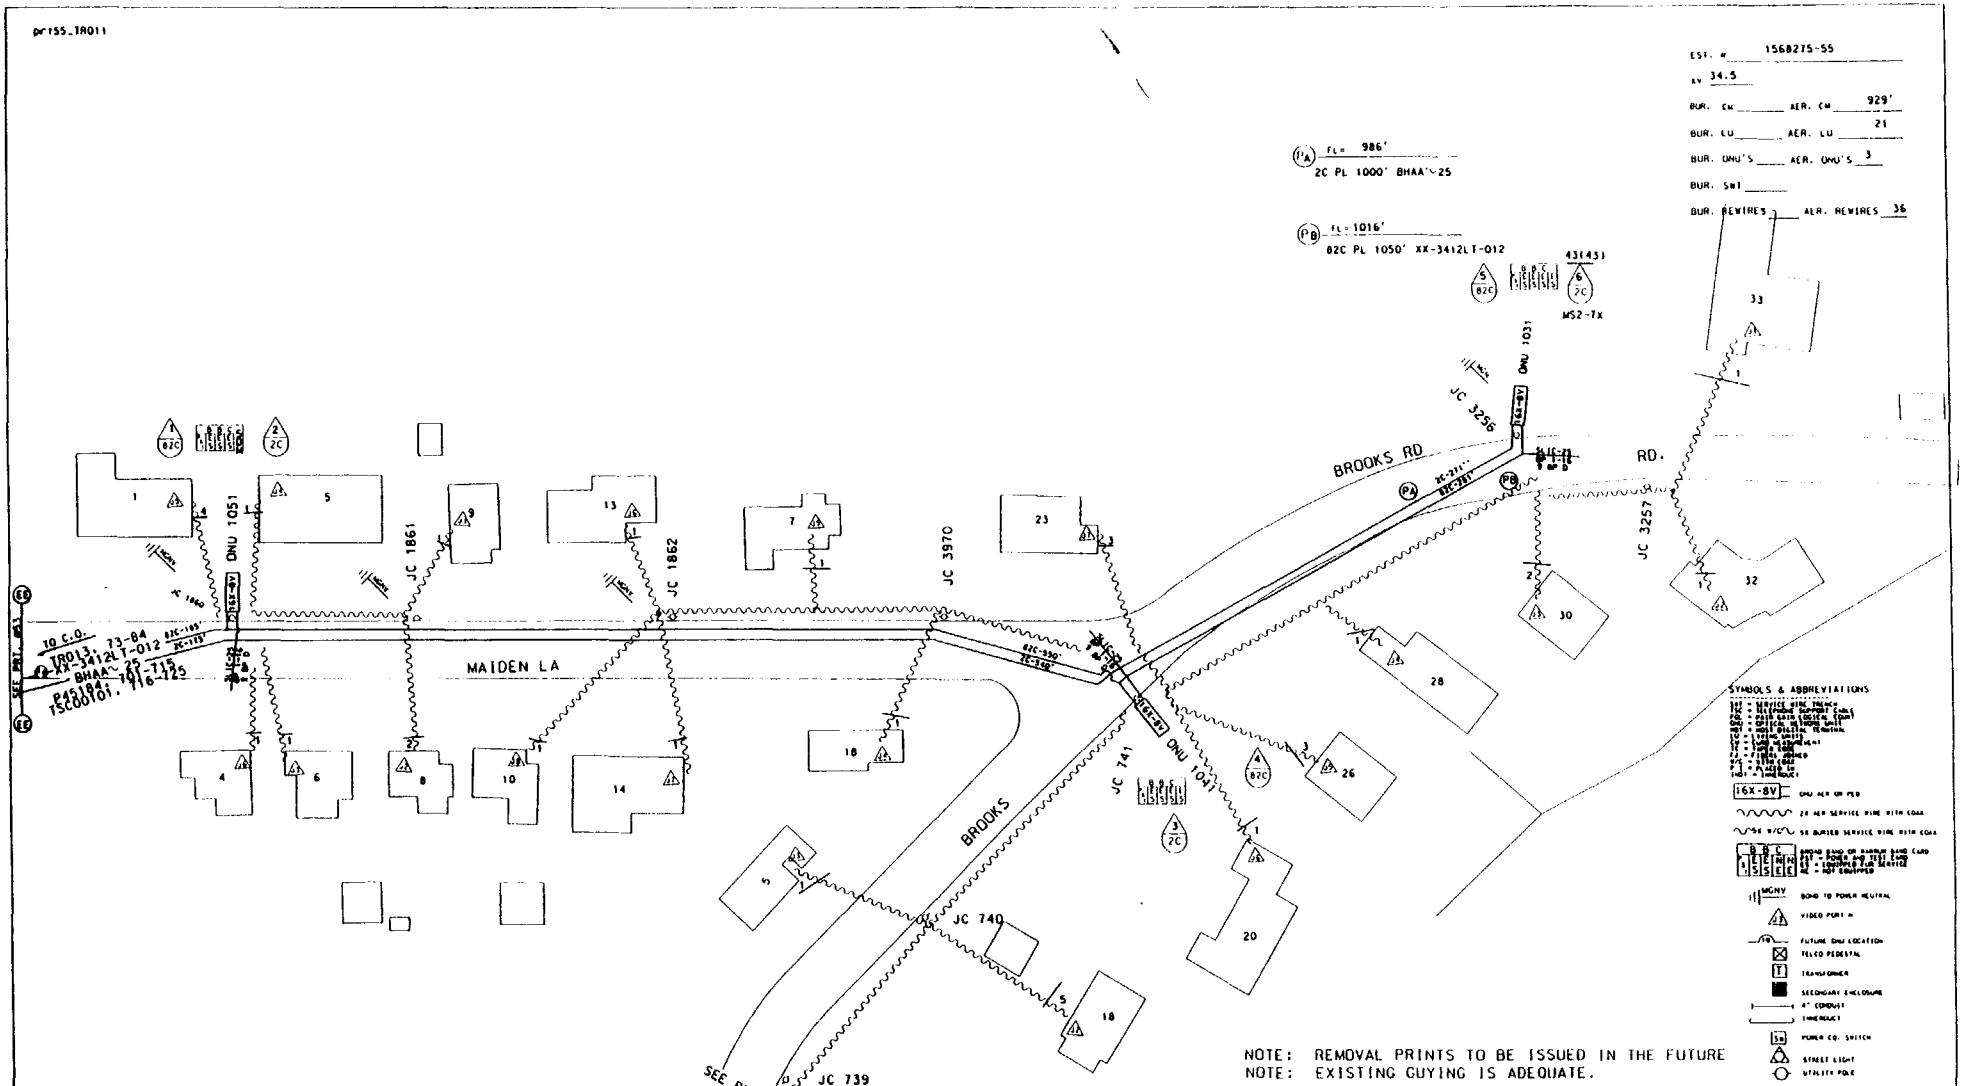


NOTE: REMOVAL PRINTS TO BE ISSUED IN THE FUTURE
NOTE: EXISTING GUYING IS ADEQUATE.

TSC00101 TC=101018

| ACCOUNT CODE 257C AREA CODE 56165 ONU & ADDRESS | FIBER COUNT | TSC COUNT | PGL COUNT NON-DEDICATED | RIDES ID | TAPER CODE | YR PLCD |
|---|---|---|---|---|---|---|
| ONU 1031 F 30 BROOKS RD. | TR013. 73-74 | TSC 00101. 716-717 | PGL 601E. 2001-2125 | 1031 | 103391 | |
| ONU 1041 F 26 BROOKS RD. | TR013. 75-76 | TSC 00101. 718-719 | PGL 601E. 2001-2125 | 1041 | 103391 | |
| ONU 1051 F 5 MAIDEN LANE | TR013. 77-78 | TSC 00101. 720-721 | PGL 601E. 2001-2125 | 1051 | 103391 | |
| ONU | | TSC | PGL | | | |
| ONU | | TSC | PGL | | | |
| ONU | | TSC | PGL | | | |

MATERIAL LIST MCF FKM

PL 1000' BHAA~.25 .050
PL 1050' XX-3412LT-012 3.84
PL 3-ONU'S
PL 3-SLIC-25 TERM'S

REGION AVIS PROJECT
DRAWN BY: WALTER M. GOODWIN 201-9319
DATE RELEASED 2-11-95
DUE DATE
MCF .050
LATEST WORK ORDER NO. ORIG.
RECORD REVISIONS
MUNICIPALITY DOVER TOWNSHIP
TAX DIST. 343
DISTRICT 56000
2DPL6
TOWN RIVER
EST. NO. 1568275
SHEET 55

NEW JERSEY BELL TELEPHONE COMPANY

124

pr157_TR011

1568275-56

EST. # _____

EV 34.5

BUR. CM _____ AER. CM 732'

BUR. LU _____ AER. LU 10

BUR. ONU'S _____ AER. ONU'S 1

BUR. SWI _____

BUR. REWIRES _____ AER. REWIRES 24

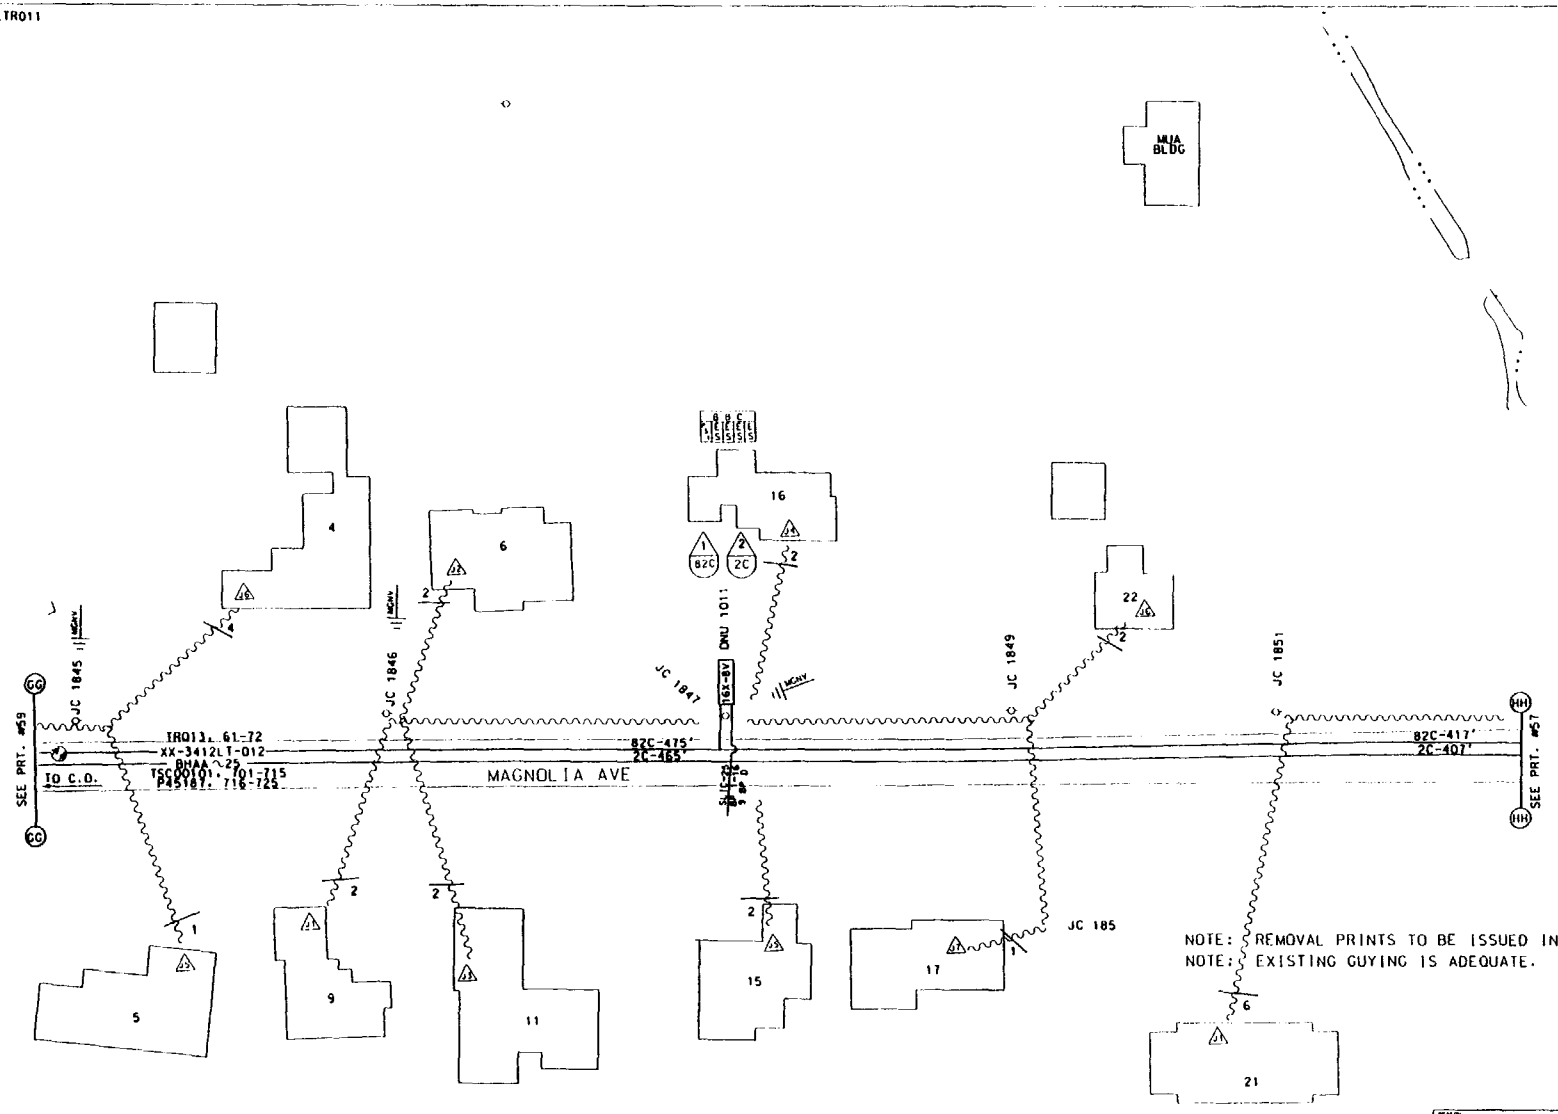


NOTE: REMOVAL PRINTS TO BE ISSUED IN THE FUTURE
NOTE: EXISTING GUYING IS ADEQUATE.

SYMBOLS & ABBREVIATIONS

16X-BV — ONU AER OR PED

22 AER SERVICE WIRE WITH COAX

55 BURIED SERVICE WIRE WITH COAX

B B C — BOND BOND OR MARKER BOND CARD
A S E R N — PT = POWER TRD TEST CARD
S S S E E — CS = CLOSED TYP SERVICE
NE = NOT EQUIPPED

MCHV — BOND TO POWER NEUTRAL

VIDEO PORT #

FUTURE ONU LOCATION

TELCO PEDESTAL

TRANSFORMER

SECONDARY ENCLOSURE

4" CONDUIT

SHEDDUCT

SW — POWER CO. SWITCH

STREET LIGHT

UTILITY POLE

MATERIAL LIST MCF FKM

PL 1-ONU

PL 1-SLIC-25 TERML

TSC00101 TC=101018

| ACCOUNT CODE 257C AREA CODE 56165 ONU & ADDRESS | FIBER COUNT | TSC COUNT | PGL COUNT NON-DEDICATED | RIDES ID | TAPER CODE | YR PLCD |
|---|---|---|---|---|---|---|
| ONU 1011 F 16 MAGNOLIA LANE | TR013. 67-68 | TSC00101. 707-708 | PGL601E. 2001-2125 | 1011 | 103391 | |
| ONU | | TSC | PGL | | | |
| ONU | | TSC | PGL | | | |
| ONU | | TSC | PGL | | | |
| ONU | | TSC | PGL | | | |

NEW JERSEY BELL TELEPHONE COMPANY

AVIS PROJECT

DATE RELEASED 2/11/91 DUE DATE

ORIG. ENGINEER GOODWIN 241-3838

RECORD REVISIONS

MUNICIPALITY DOVER TOWNSHIP

TAX DIST. 343

DISTRICT 56000

2DPL6

TOMS RIVER

NORTH

EST. AR 1568275

PAGE 56

22th

pr 156 _TR011

EST. # 1568275-57

AV 34.5

BUR. CM ____ AER. CM 585'

BUR. LU ____ AER. LU 7

BUR. ONU'S ____ AER. ONU'S 2

BUR. SWT ____

BUR. REWIRES ____ AER. REWIRES 18

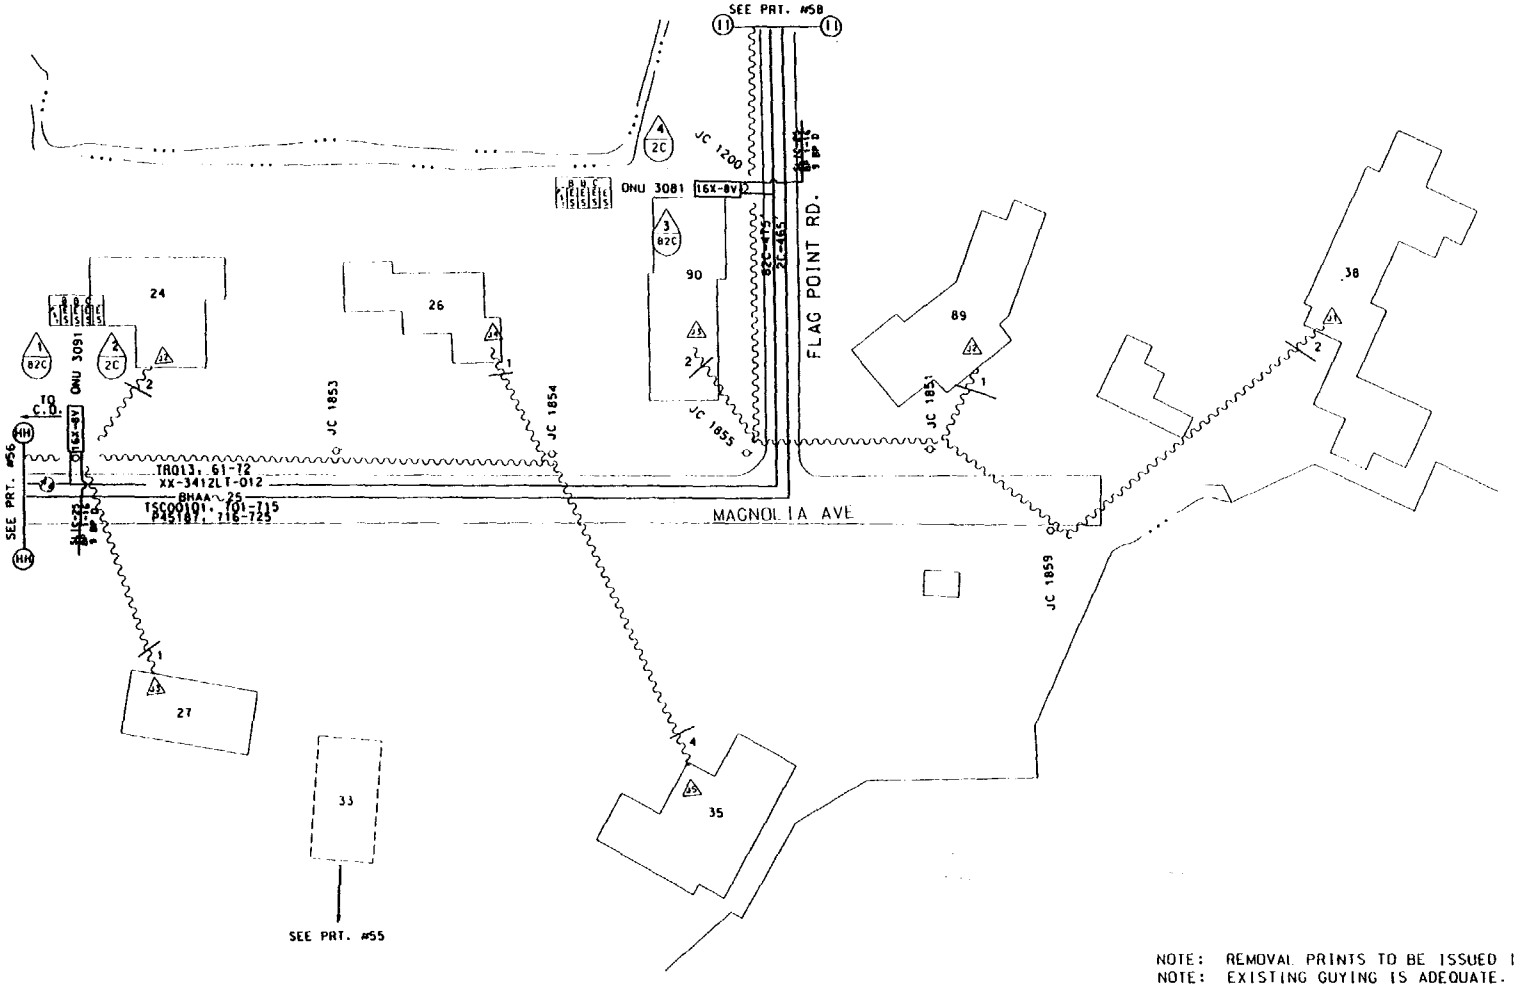


NOTE: REMOVAL PRINTS TO BE ISSUED IN THE FUTURE
NOTE: EXISTING GUYING IS ADEQUATE.

SYMBOLS & ABBREVIATIONS

MATERIAL LIST MCF FKM
PL 2-ONU'S
PL 2-SLIC-25 TERM'L'S

TSC00101 TC=101018

| ACCOUNT CODE 257C AREA CODE56165 ONU & ADDRESS | FIBER COUNT | TSC COUNT | PGL COUNT NON-DEDICATED | RIDES ID | TAPER CODE | YR PLCD |
|---|---|---|---|---|---|---|
| ONU 3081 F 90 FLAG POINT RD. | TR013. 63-64 | TSC00101. 703-704 | PGL601D. 1751-1875 | 3081 | 103353 | |
| ONU 3091 F 24 MAGNOLIA LANE | TR013. 65-66 | TSC00101. 705-706 | PGL601D. 1751-1875 | 3091 | 103353 | |
| ONU | | TSC | PGL | | | |
| ONU | | TSC | PGL | | | |
| ONU | | TSC | PGL | | | |

NEW JERSEY BELL TELEPHONE COMPANY

AVIS PROJECT

DATE REVISED 2/7/93

ORIG.

DOVER TOWNSHIP

343

56000

2DPL6

TOMS RIVER

1568275

57

427