EST. # 1568275 114

BUR. CM ____ AER. CM 720'

BUR. LU ____ AER. LU 2

BUR. ONU'S ____ AER. ONU'S 16

BUR. SWT ____

BUR. REWIRES ____ AER. REWIRES ____

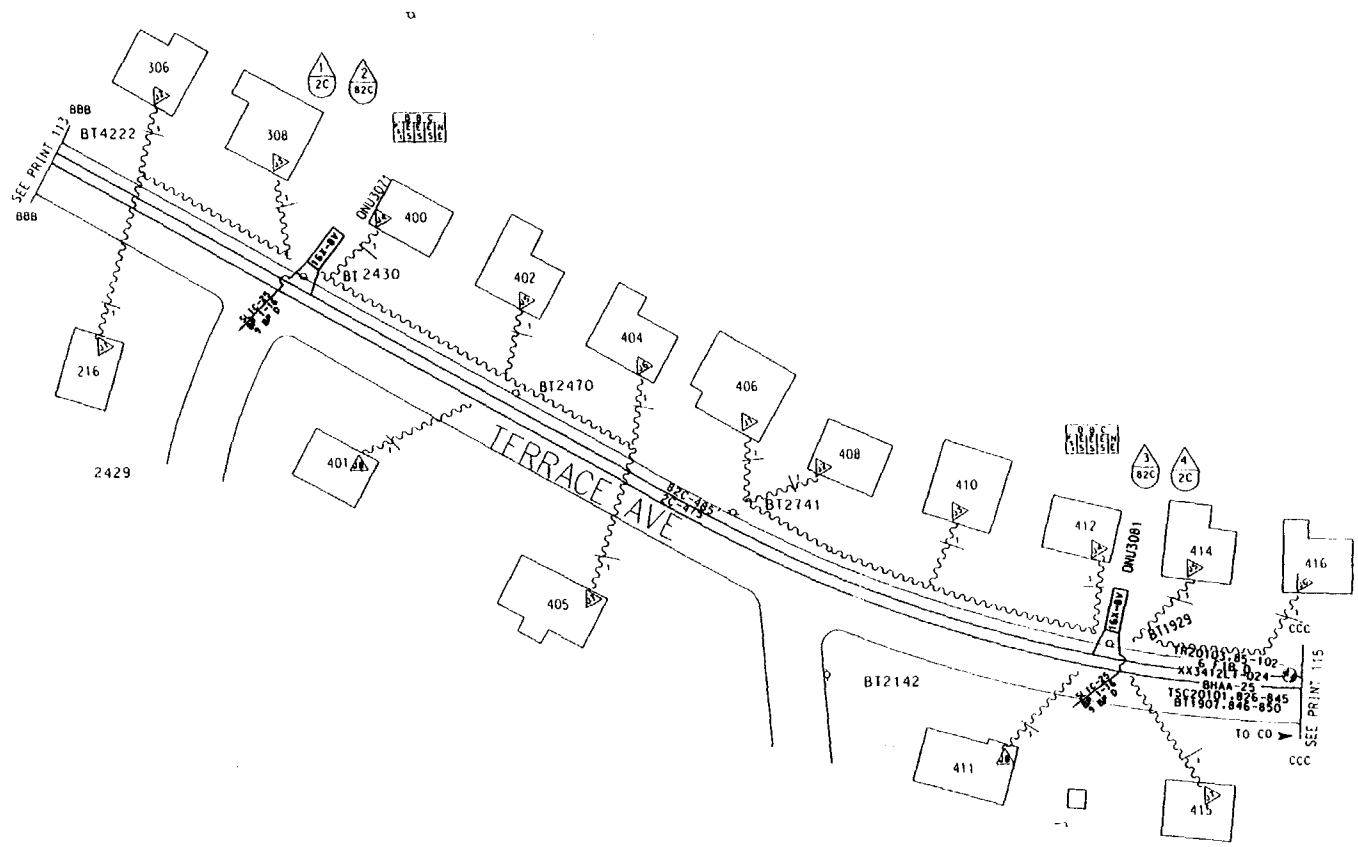

NOTE: REMOVAL PRINTS TO BE ISSUED IN THE FUTURE
NOTE: EXISTING GUYING IS ADEQUATE.

MATERIAL LIST MCF FKM

2 16X-BV ONU
2 SLIC-25

TSC20101TC : 201019

ACCOUNT CODE 1357C AREA CODE 56230 ONU & ADDRESS	FIBER COUNT	TSC COUNT	PGL COUNT NON DEDICATED	RIDES ID	TAPER CODE	YR PLCD
ONU 3071 F400 TERRACE AVE	TR20103,91-92	TSC 20101,835-837	PGL 6000,1751-1875	3071	21353	
ONU 3081 F412 TERRACE AVE	TR20103,93-94	TSC 20101,838-839	PGL 6000,1751-1875	3081	21353	
ONU		TSC	PGL			
ONU		TSC	PGL			
ONU		TSC	PGL			

SYMBOLS & ABBREVIATIONS

16X-BV — ONU AER OR PED

BONDING BLOCK OR SUPPORT BLOCK CONN
SLIC = SLICER
SLIC-25 = SLICER 25 PAIR
SLIC-12 = SLICER 12 PAIR
SLIC-6 = SLICER 6 PAIR
SLIC-2 = SLICER 2 PAIR

MCNV — BOND TO POWER NEUTRAL

VIDEO PORT #

FUTURE ONU LOCATION

TELCO PEDESTAL

TRANSFORMER

SECONDARY ENCLOSURE

4" CONDUIT

CONDUCT

POWER CO. SWITCH

STREET LIGHT

UTILITY POLE

NEW JERSEY BELL TELEPHONE COMPANY

REVISION: AVIS PROJECT

DRAWN BY: B. MALENA 9945

DATE RECEIVED | DUE DATE | LATEST WORK ORDER NO.: ORIG.

RECORD REVISIONS

MUNICIPALITY: DOVER TOWNSHIP

TOWN BOX #: 343

2APL5

DISTRICT #: 56000

PA1114_1R20102

ESTIMATE CATAGORY: TOMS RIVER

EST. NO.: 1568275

PRINT #: 114

NORTH

TLT

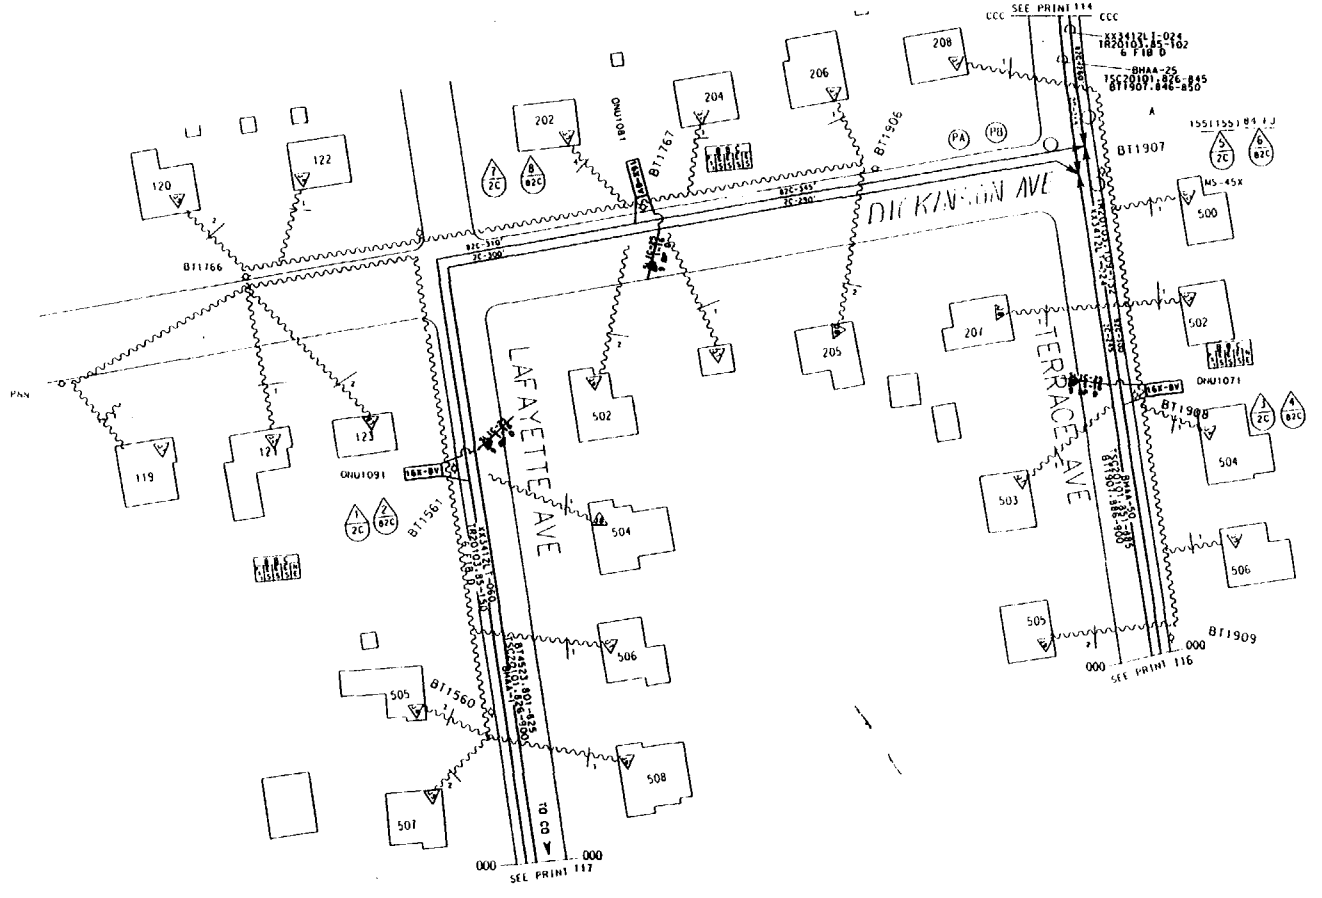

EST. # 1568275 115

KY

BUR. CM ____ AER. CM 1250'

BUR. LU ____ AER. LU 24

BUR. ONU'S ____ AER. ONU'S 3

BUR. SWT ____

BUR. REWIRES ____ AER. REWIRES 34

(PA) FL - 2425'
2C PL 2450' BHAA-1

(PB) FL - 2575'
82C PL 2670' XX3412LT-012

SYMBOLS & ABBREVIATIONS

16X-BV — ONU NEW OR MOD

BURIED SERVICE WIRE WITH CONDUIT

BURIED SERVICE WIRE WITH CONDUIT

BOND TO POWER NEUTRAL

FUTURE ONU LOCATION

PEDESTAL

TRANSFORMER

SECONDARY ENCLOSURE

4" CONDUIT

1MH CONDUIT

POWER CO. SWITCH

STREET LIGHT

UTILITY POLE

TSC20101 TC = 201019

ACCOUNT CODE 1357C AREA CODE 56230 ONU & ADDRESS	FIBER COUNT	TSC COUNT	PGL COUNT NON-DEDICATED	RIDES ID	TAPER CODE	YR PLCD
ONU 1071 F502 TERRACE AVE	TR20103.125-126	TSC 20101.876-877	PGL 600E.2001-2125	1071	213191	
ONU 1081 F204 DICKENSON AVE	TR20103.133-134	TSC 20101.886-887	PGL 600E.2001-2125	1081	213191	
ONU 1091 F504 LAFAYETTE AVE	TR20103.135-136	TSC 20101.888-889	PGL 600E.2001-2125	1091	213191	
ONU		TSC	PGL			
ONU		TSC	PGL			
ONU		TSC	PGL			
ONU		TSC	PGL			
ONU		TSC	PGL			
ONU		TSC	PGL			

NOTE: REMOVAL PRINTS TO BE ISSUED IN THE FUTURE
NOTE: EXISTING GUYING IS ADEQUATE.

MATERIAL LIST

	MCF	FKM
3 16X BV ONUS		
3 SLIC-25s	.49	
2450' BHAA-1		
2670' XX3412LT-012		9.77

NEW JERSEY BELL TELEPHONE COMPANY

REASON: AVIS PROJECT

DESIGNED BY: B. MALENA

RECORD REVISIONS

DOVER TOWNSHIP

343

2APL5

56000

PR1115.TR20102

TOMS RIVER

EST. # 1568275

115

SLH

EST. # 1568275 116

KV 14.5

BUR. CM 80' AER. CM 130'

BUR. LU ____ AER. LU 16

BUR. ONU'S ____ AER. ONU'S 2

BUR. SWI ____

BUR. REWIRES ____ AER. REWIRES 20

(PA) FL= 1010'
2C PL 1030' BHAA-50

(PB) FL= 1095'
82C PL 1140' XX3412LT-024

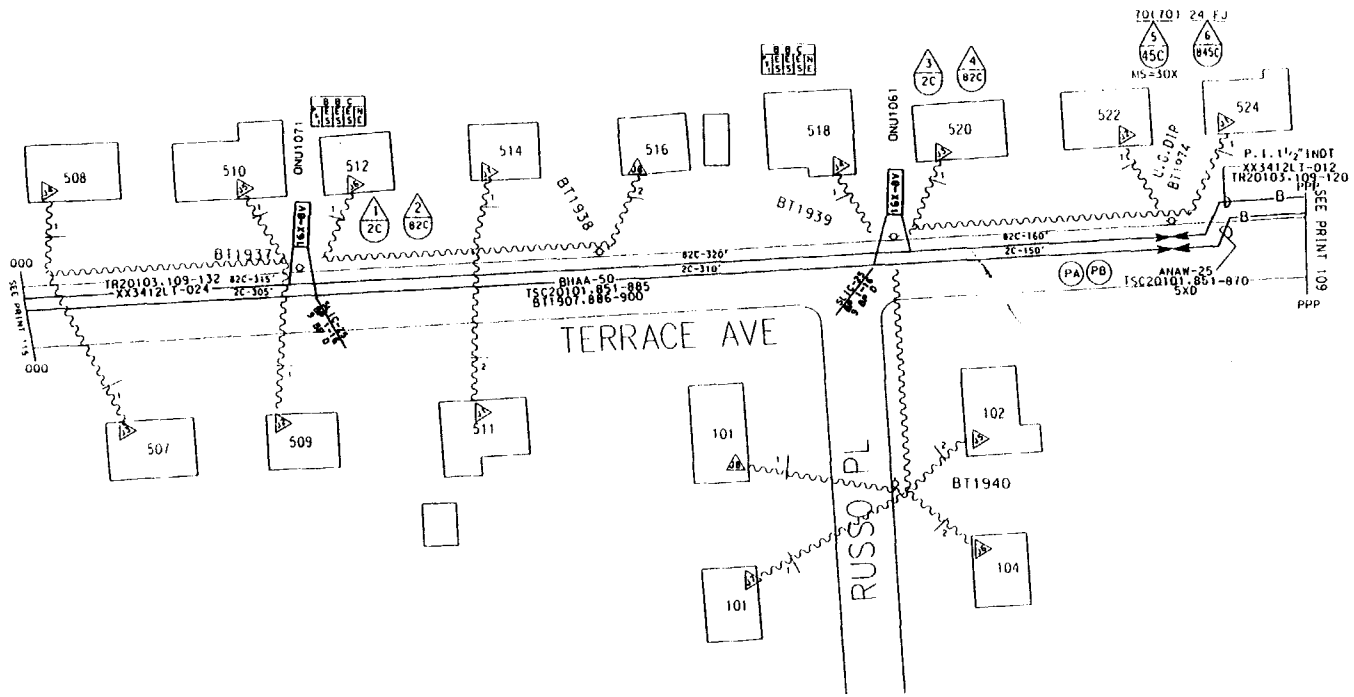

SYMBOLS & ABBREVIATIONS

16X-8V — ONU ALR ON PED

22 AER SERVICE WIRE WITH COAX

55 B/O BURIED SERVICE WIRE WITH COAX

B B C — BOND AND UP MARKERS BOND CARD
T E E N
S S S E
T = POWER AND TEST LINE
S = SHIELDED FOR SERVICE
E = NOT EQUIPPED

MGNV — BOND TO POWER NEUTRAL

VIDEO POINT #

FUTURE ONU LOCATION

TELCO PEDESTAL

TRANSFORMER

SECONDARY ENCLOSURE

4" CONDUIT

SWITCH

POWER CO. SWITCH

STREET LIGHT

UTILITY POLE

NOTE: REMOVAL PRINTS TO BE ISSUED IN THE FUTURE
NOTE: EXISTING GUYING IS ADEQUATE.

TSC20101 IC = 201019

ACCOUNT CODE 1357 AREA CODE 56230 ONU & ADDRESS	FIBER COUNT	TSC COUNT	PGL COUNT NON-DEDICATED	RIDES ID	TAPER CODE	YR PL CD
ONU 1061 F 512 TERRACE AVE	TR20103.123-124	TSC 20101.874-875	PGL600E.2001-2125	1061	213191	
ONU 1071 F 502 TERRACE AVE	TR20103.125-126	TSC 20101.876-877	PGL 600E.2001-2125	1071	213191	
ONU		TSC	PGL			
ONU		TSC	PGL			
ONU		TSC	PGL			

MATERIAL LIST	MCF	FKM
2 16X-8V ONUs		
2 SLIC-25s		
1140' XX3412LT-024		8.34
1030' BHAA 50	.103	

NEW JERSEY BELL TELEPHONE COMPANY

AVIS PROJECT

PREPARED BY PW TEL. 244 J. GOODWIN 9945

RECORD REVISIONS

DOVER TOWNSHIP 343

2APL5 56000 PR1116_TR20103

TOMS RIVER

EST. # 1568275 116

9L7

EST. # 1568275 117

BY

BUR. CM ____ AER. CM 700'

BUR. LU ____ AER. LU 2

BUR. ONU'S ____ AER. ONU'S 17

BUR. SWI ____

BUR. REWIRES ____ AER. REWIRES 19

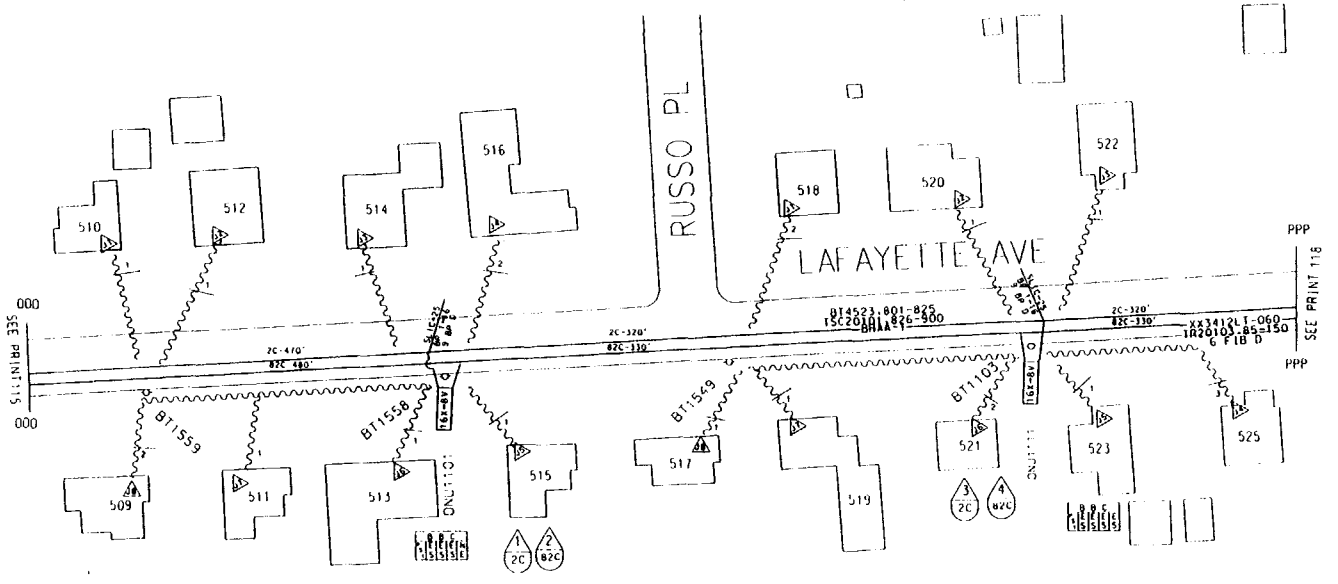

NOTE: REMOVAL PRINTS TO BE ISSUED IN THE FUTURE
NOTE: EXISTING GUYING IS ADEQUATE.

TSC TC = 201019

ACCOUNT CODE 1357C AREA CODE 56230 ONU & ADDRESS	FIBER COUNT	TSC COUNT	PGL COUNT NON-DEDICATED	RIDES ID	TAPER CODE	YR PLCD
ONU1101 F513 LAFAYETTE AVE	TR20103.137-138	TSC 20101.890-891	PGL 600E.2001-2125	1101	213191	
ONU1111 F521 LAFAYETTE AVE	TR20103.139-140	TSC 20101.892-893	PGL 600E.2001-2125	1111	213191	
ONU		TSC	PGL			
ONU		TSC	PGL			
ONU		TSC	PGL			

MATERIAL LIST MCF FKM

2 16X BV ONUS

2 SLIC 256

NEW JERSEY BELL TELEPHONE COMPANY

REACH AVIS PROJECT

DRAWN BY J. GOODWIN 993 K. Wallace

DATE RELEASED

DUE DATE

LATEST ISSUE ORIG. REV.

ORIG.

RECORD REVISIONS

MUNICIPALITY DOVER TOWNSHIP

TAX DIST. 343

2APLS

DISTRICT 56000

PRTSST_TR20102

TOMS RIVER

EST. # 1568275

PAGE # 117

PRT118_TR20102.DGN

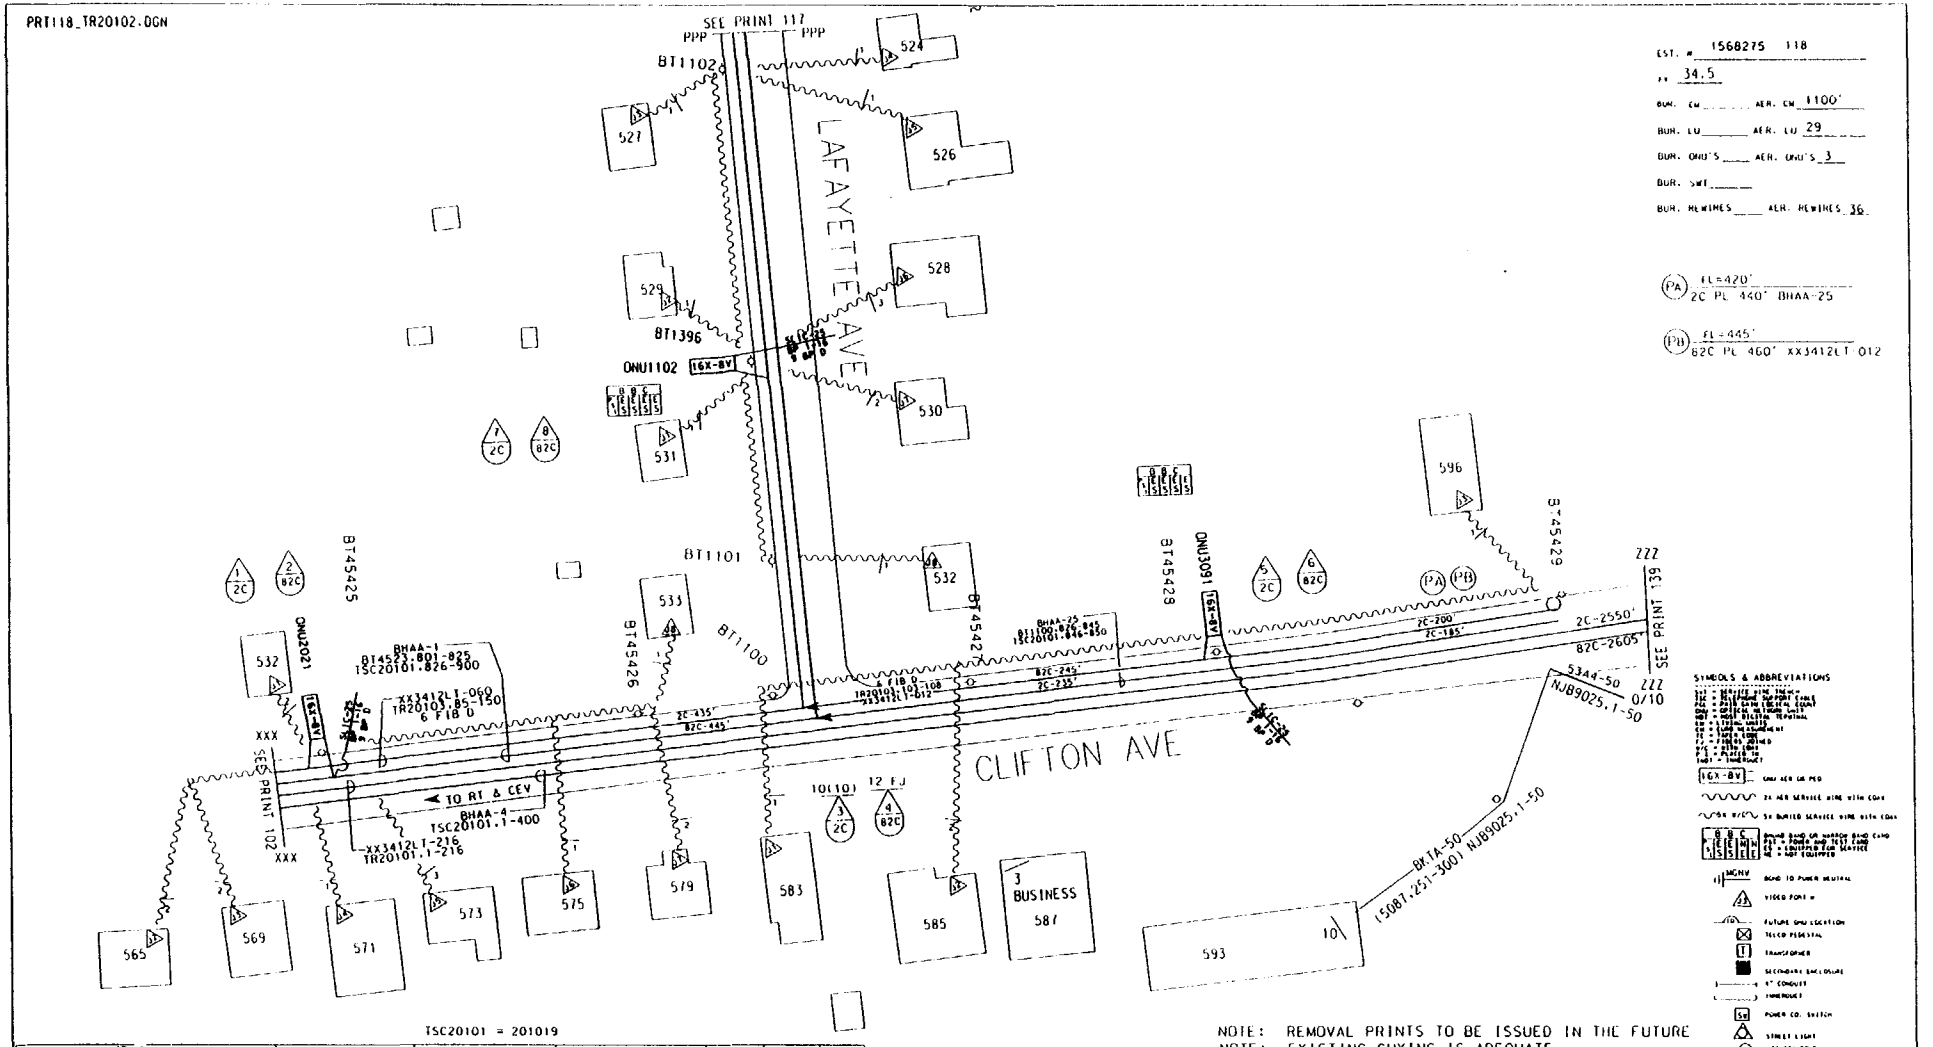

TSC20101 = 201019

ACCOUNT CODE 135 7C AREA CODE 56230 ONU & ADDRESS	FIBER COUNT	TSC COUNT	PGL COUNT NON-DEDICATED	RIDES ID	TAPER CODE	YR PLCD
ONU 2011 F531 LAFAYETTE AVE	TR20103.141-142	TSC20101.894-895	PGL600E.2126-2250	2011	213192	
ONU 2021 F573 CLIFTON AVE	TR20103.143-144	TSC20101.896-897	PGL600E.2126-2250	2021	213192	
ONU 3091 F596 CLIFTON AVE	TR20103.103-104	TSC20101.846-847	PGL600D.1751-1875	3091	213153	
ONU		TSC	PGL			
ONU		TSC	PGL			
ONU		TSC	PGL			
ONU		TSC	PGL			
ONU		TSC	PGL			
ONU		TSC	PGL			

NOTE: REMOVAL PRINTS TO BE ISSUED IN THE FUTURE
NOTE: EXISTING GUYING IS ADEQUATE.

MATERIAL LIST	MCF	FKM
3 16X-8V ONUs		
3 SLIC 25s		
53A4-50		
440' BHAA-25	.022	
460' XX3412LT-012		1.7

NEW JERSEY BELL TELEPHONE COMPANY

PROJECT: AVIS PROJECT

PREPARED BY: J. GOODWIN 5935

RECORD REVISIONS

MUNICIPALITY: DOVER TOWNSHIP

TAX DIST.: 343

2APL5

DISTRICT: 56000

PRT118_TR20102

EXCHANGE C.O. AREA: TOMS RIVER

EST.: 1568275

PRINT: 118

478

PRT#119 TR20102 DGN.

EST. # 156-8275-119
kV 34.5
BUR. CW ____ AER. CW 175'
BUR. LU ____ AER. LU 11
BUR. ONU'S ____ AER. ONU'S 1
BUR. SWT ____
BUR. REWIRES ____ AER. REWIRES 14

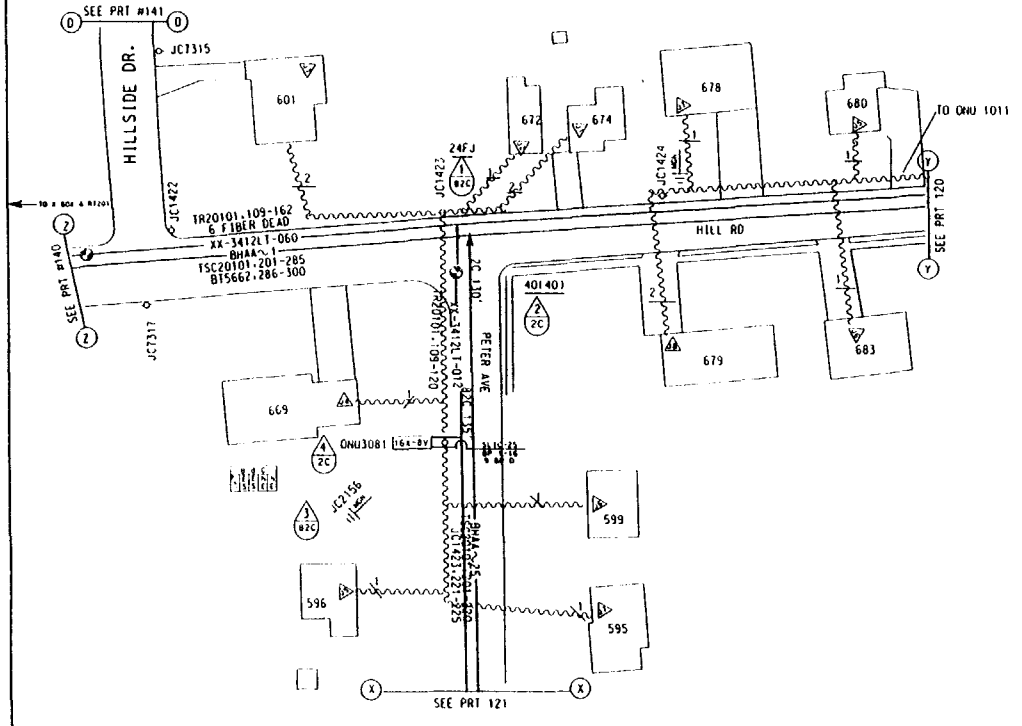

TSC20101=T.C.=201019

ACCOUNT CODE 13570 AREA CODE 56230 ONU & ADDRESS	FIBER COUNT	TSC COUNT	PGL COUNT NON-DEDICATED	RIDES ID	TAPER CODE	YR PLCD
ONU3081 F596 PETER AVE	TR20101.117-118	TSC20101.214-216	PGL600A.251-375	3081	213033	
ONU		TSC	PGL			
ONU		TSC	PGL			
ONU		TSC	PGL			
ONU		TSC	PGL			
ONU		TSC	PGL			
ONU		TSC	PGL			
ONU		TSC	PGL			
ONU		TSC	PGL			

NOTE: REMOVAL PRINTS TO BE ISSUED IN THE FUTURE
NOTE: EXISTING GUYING IS ADEQUATE.

MATERIAL LIST MCF FKM

PL 1 SLIC-25 TERMINAL
PL 1 ONU

SYMBOLS & ABBREVIATIONS

16X-BV — ONU NEW OR MOD
2X NEW SERVICE WIRE WITH COAX
5X BURIED SERVICE WIRE WITH COAX
B D C — BOND BOND OR WARNING BOND CARD
B = BONDED D = DEAD C = CONTINUITY
S = SERVICE E = EQUIPMENT SERVICE
E = NOT EQUIPPED
MGNV — BOND TO POWER NEUTRAL
TIGHT POINT #
FUTURE ONU LOCATION
TELCO PEDESTAL
TRANSFORMER
SECONDARY ENCLOSURE
4" CONDUIT
1/2" CONDUIT
SW — POWER CO. SWITCH
STREET LIGHT
UTILITY POLE

NEW JERSEY BELL TELEPHONE COMPANY

PROJECT AVIS PROJECT			
DESIGNED BY J. GOODWIN 9939			LATEST WORK ORDER NO. 0R1C
RECORD REVISIONS		MUNICIPALITY DOVER TOWNSHIP	TAX DIST. 343
		DISTRICT 56000	2JPL7
		EXCHANGE & AREA TOMS RIVER	
		EST. NO. 156-8275	PAGE 119

PRT #120 TR20102 DGN.

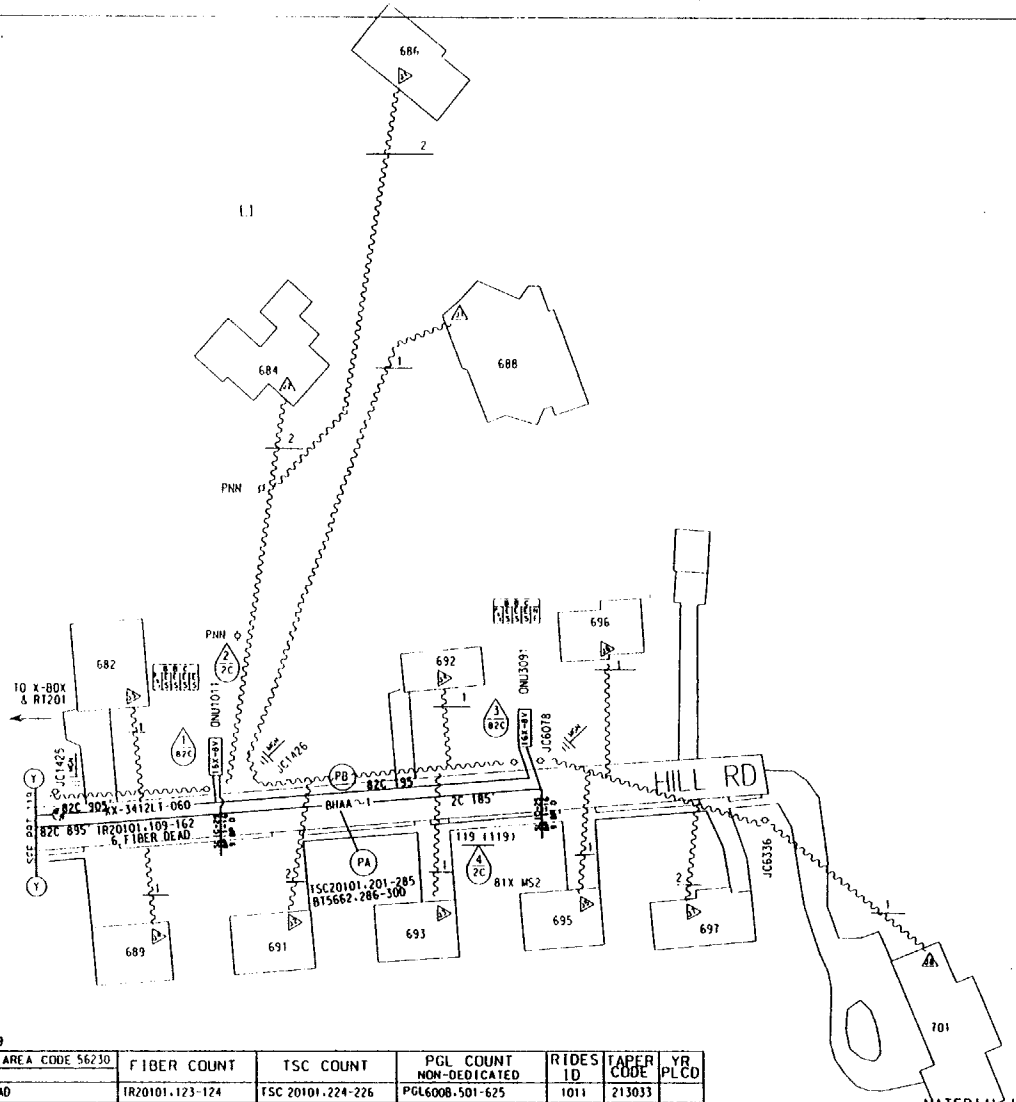

EST. # 156-8275-120

kV 34.5

BUR. CM _____ AER. CM 300'

BUR. LU _____ AER. LU 12

BUR. ONU'S ____ AER. ONU'S 2

BUR. SWT _____

BUR. REWIRES ____ AER. REWIRES 16

(PA) FL= 2765'
2C PL 2785' BHAA~1

(PB) FL= 2900'
82C PL 2920' XX-3412LT-060

SYMBOLS & ABBREVIATIONS

16X-8V — ONU NEW ON POLE

25 NEW SERVICE WIRE WITH COAX

55 EXISTING SERVICE WIRE WITH COAX

BONDING BARS ON BUSPOLE BOND CARD
A = BOND TO POLE NEUTRAL
B = CONTINUE TO NEXT SERVICE
C = NOT CONTINUED TO NEXT SERVICE

MGNV — BOND TO POWER NEUTRAL

VIDEO PORT #

FUTURE ONU LOCATION

TELCO PEDESTAL

TRANSFORMER

SECONDARY ENCLOSURE

4" CONDUIT

TWIN DUCT

SW — POWER CO. SWITCH

STREET LIGHT

UTILITY POLE

TSC20101 TC=201019

ACCOUNT CODE 13S7C AREA CODE 56230 ONU & ADDRESS	FIBER COUNT	TSC COUNT	PGL COUNT NON-DEDICATED	RIDES ID	TAPER CODE	YR PLCD
ONU 1011F682 HILL ROAD	TR20101.123-124	TSC 20101.224-226	PGL600B.501-625	1011	213033	
ONU 3091F696 HILL ROAD	TR20101.121-122	TSC 20101.221-223	PGL 600A.251-375	3091	213033	
ONU		TSC	PGL			
ONU		TSC	PGL			
ONU		TSC	PGL			
ONU		TSC	PGL			
ONU		TSC	PGL			
ONU		TSC	PGL			
ONU		TSC	PGL			

NOTE: REMOVAL PRINTS TO BE ISSUED IN THE FUTURE
NOTE: EXISTING GUYING IS ADEQUATE.

MATERIAL LIST	MCF	FKM
PL 2 ONU'S		
PL 2 SLIC-25		
PL 2920' XX-3412LT-060		53.41
PL 2785' BHAA~1	.56	

NEW JERSEY BELL TELEPHONE COMPANY

REVISION: AVIS PROJECT

PREPARED BY CAD NO.: J. GOODWIN 244-9970

DRAWN: J. Wallace

.56

LATEST WORK ORDER REV.: ORIG

RECORD REVISIONS: DRAWN | DATE | CHECK | DATE

MUNICIPALITY: DOVER TOWNSHIP

TAX DIST.: 343

DISTRICT: 56000

2JPL7

TOMS RIVER

EST.: 156-8275

PAGE: 120

NORTH

284

PRT121 TR20102 DGN.

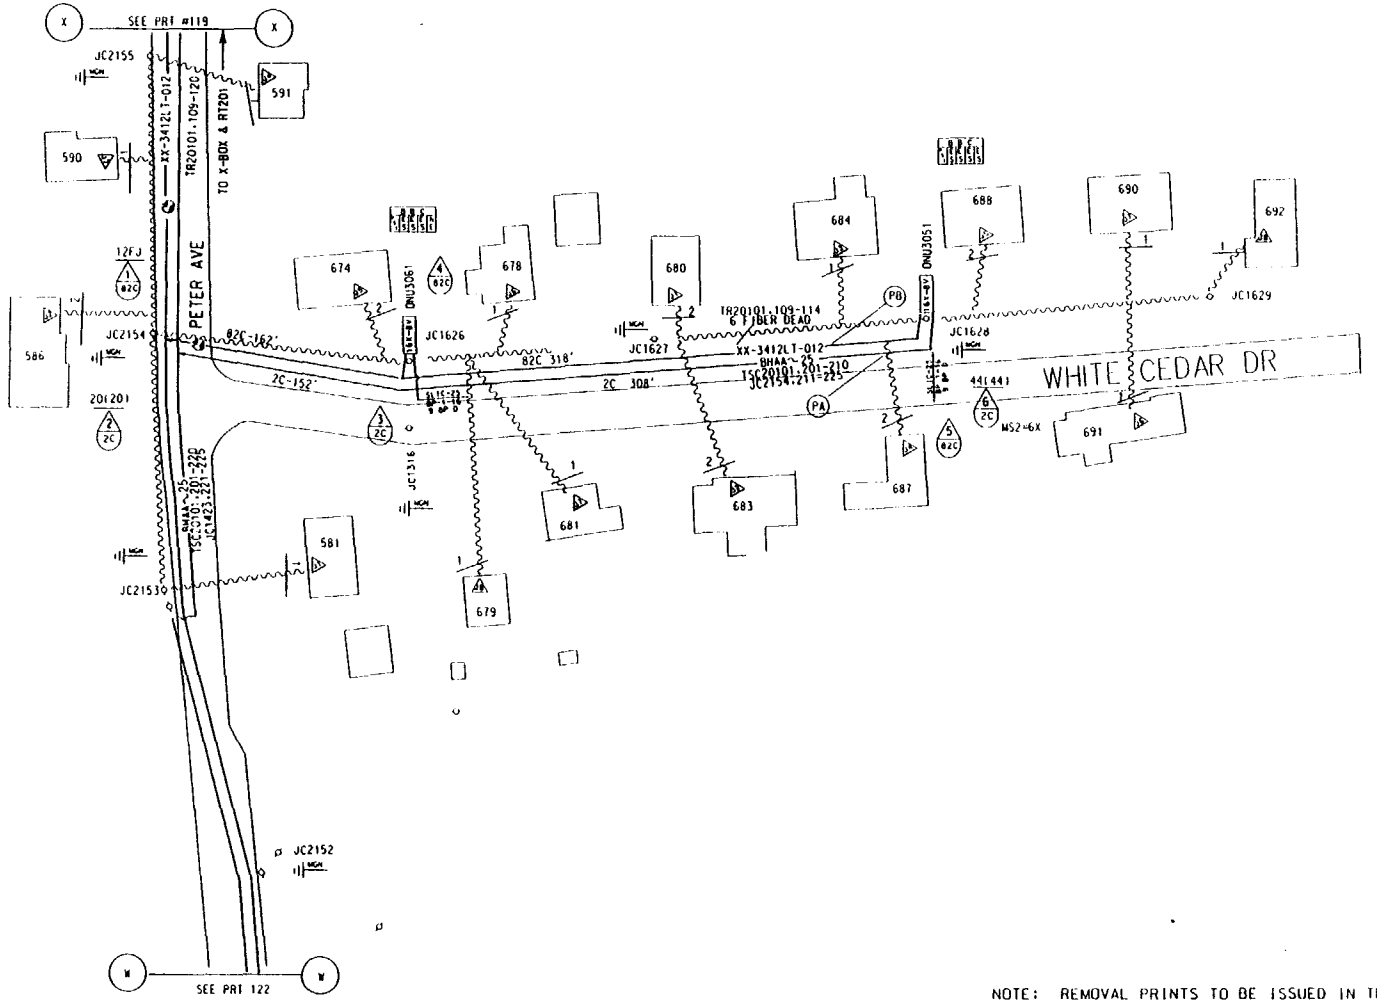

EST. # 156-8275-121

KV 34.5

BUR. CU _____ AER. CU 1010'

BUR. LU _____ AER. LU 16

BUR. ONU'S ____ AER. ONU'S 2

BUR. SWT _____

BUR. REWIRES ____ AER. REWIRES 22

(PA) FL = 450'
2C PL 470' BHAA~25

(PB) FL = 470'
82C PL 490' XX-3412-012

SYMBOLS & ABBREVIATIONS

16X-8V — ONU ALR OR PEG

AERIAL SERVICE WIRE WITH COAX

BURIED SERVICE WIRE WITH COAX

BOND TO PUMER NEUTRAL

VIDEO PORT #

FUTURE ONU LOCATION

TELCO PEDESTAL

TRANSFORMER

SECONDARY ENCLOSURE

1" CONDUIT

THREEWAY

PUMER CO. SWITCH

STREET LIGHT

UTILITY POLE

TSC20101=T.C.=201019

ACCOUNT CODE 1357C AREA CODE 56230 ONU & ADDRESS	FIBER COUNT	TSC COUNT	PGL COUNT NON-DEDICATED	RIDES ID	TAPER CODE	YR PLCD
ONU 3051 F688 WHITE CEDAR DR.	TR20101.109-110	TSC 20101.201-203	PGL 600A.251-375	3051	213033	
ONU 3061 F678 WHITE CEDAR DR.	TR20101.111-112	TSC 20101.204-206	PGL 600A.251-375	3061	213033	
ONU		TSC	PGL			
ONU		TSC	PGL			
ONU		TSC	PGL			
ONU		TSC	PGL			
ONU		TSC	PGL			
ONU		TSC	PGL			
ONU		TSC	PGL			

NOTE: REMOVAL PRINTS TO BE ISSUED IN THE FUTURE
NOTE: EXISTING GUYING IS ADEQUATE.

MATERIAL LIST	MCF	FKM
PL 2 ONU'S		
PL 2 SLIC-25		
PL 490' XX-3412LT-012		1.79
PL 470' BHAA~25	.023	

NEW JERSEY BELL TELEPHONE COMPANY

AVIS PROJECT

JIM GOODWIN

.023 ORIGINAL

DOVER TOWNSHIP 343

56000 2JPL7

TOMS RIVER

156-8275 121

187

PRT 122 TR20102

EST. # 156-8275-122
kV 34.5
BUR. CM _____ AER. CM 800'
BUR. LU _____ AER. LU _____
BUR. ONU'S ____ AER. ONU'S ____
BUR. S&T _____
BUR. NEWIRES ____ AER. NEWIRES ____

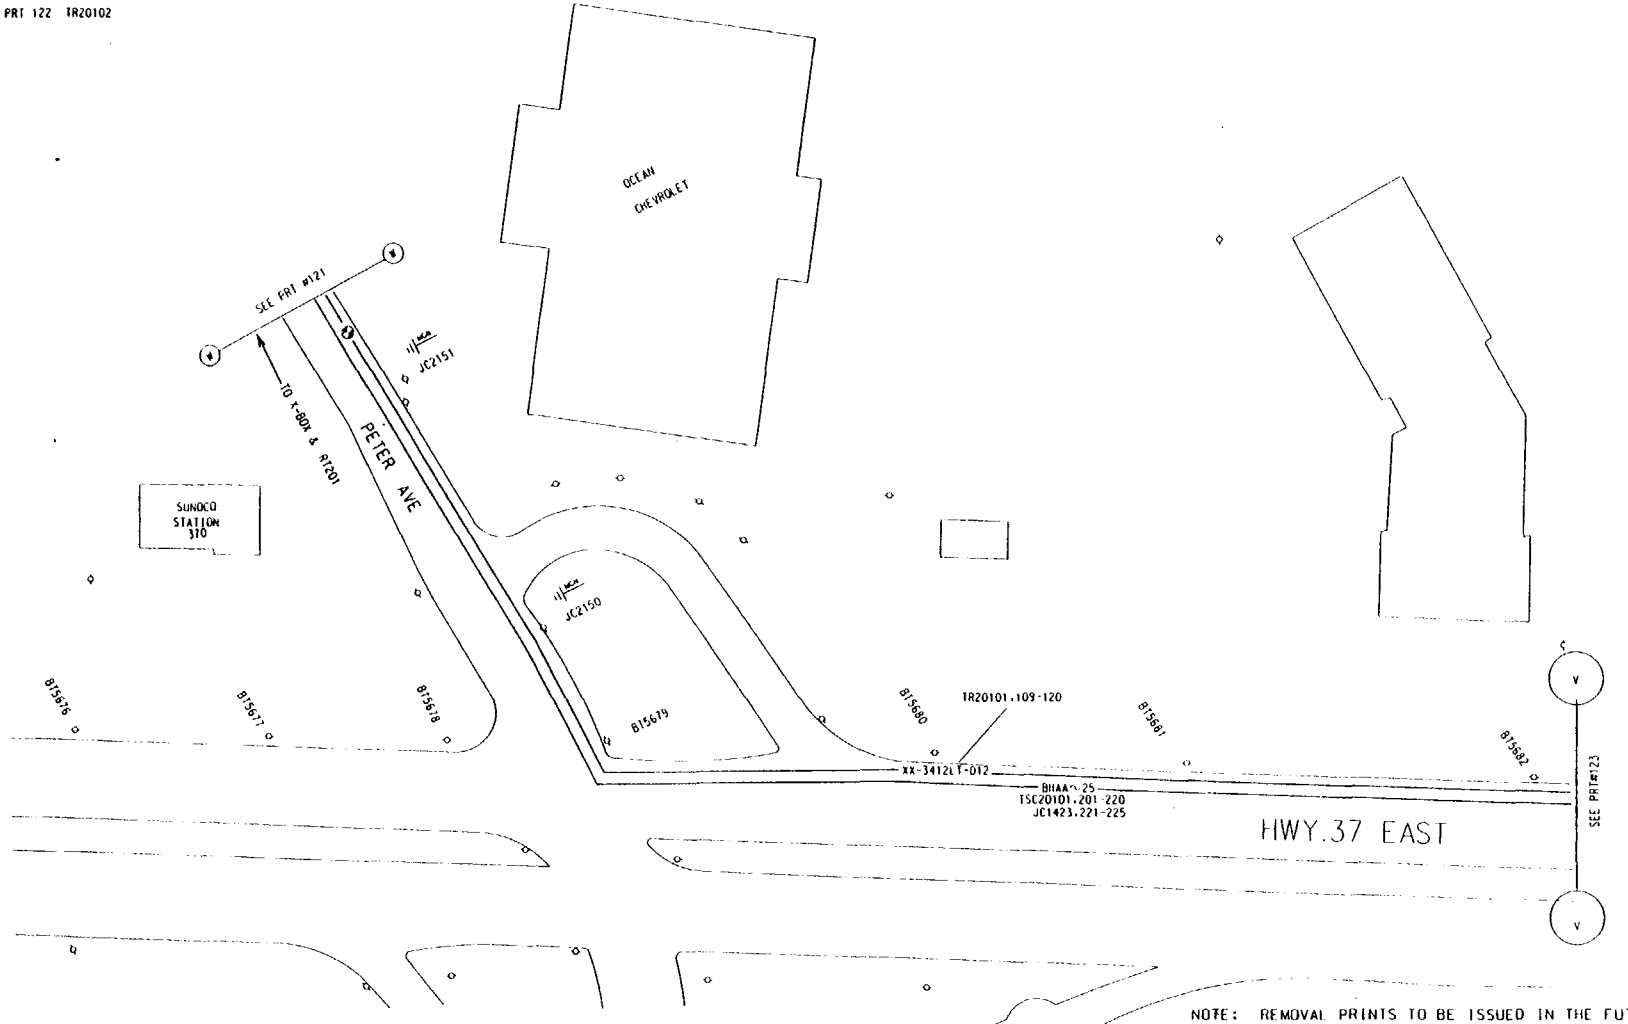

SYMBOLS & ABBREVIATIONS

NOTE: REMOVAL PRINTS TO BE ISSUED IN THE FUTURE
NOTE: EXISTING GUYING IS ADEQUATE.

ACCOUNT CODE 135K AREA CODE 56230 ONU & ADDRESS	FIBER COUNT	TSC COUNT	PGL COUNT NON-DEDICATED	RIDES ID	TAPER CODE	AR PLCO
ONU		TSC	PGL			
ONU		TSC	PGL			
MATERIAL LIST MCF FKM

NEW JERSEY BELL TELEPHONE COMPANY

REVISION AVIS PROJECT

JIM GOODWIN

ORIG

MUNICIPALITY DOVER TOWNSHIP

TAX DIST. 343

DISTRICT 56000

2JPL7

EXCHANGE C.O. NAME TOMS RIVER

EST. NO. 156-8275

PAGE 122

287

PRI123 IR20102

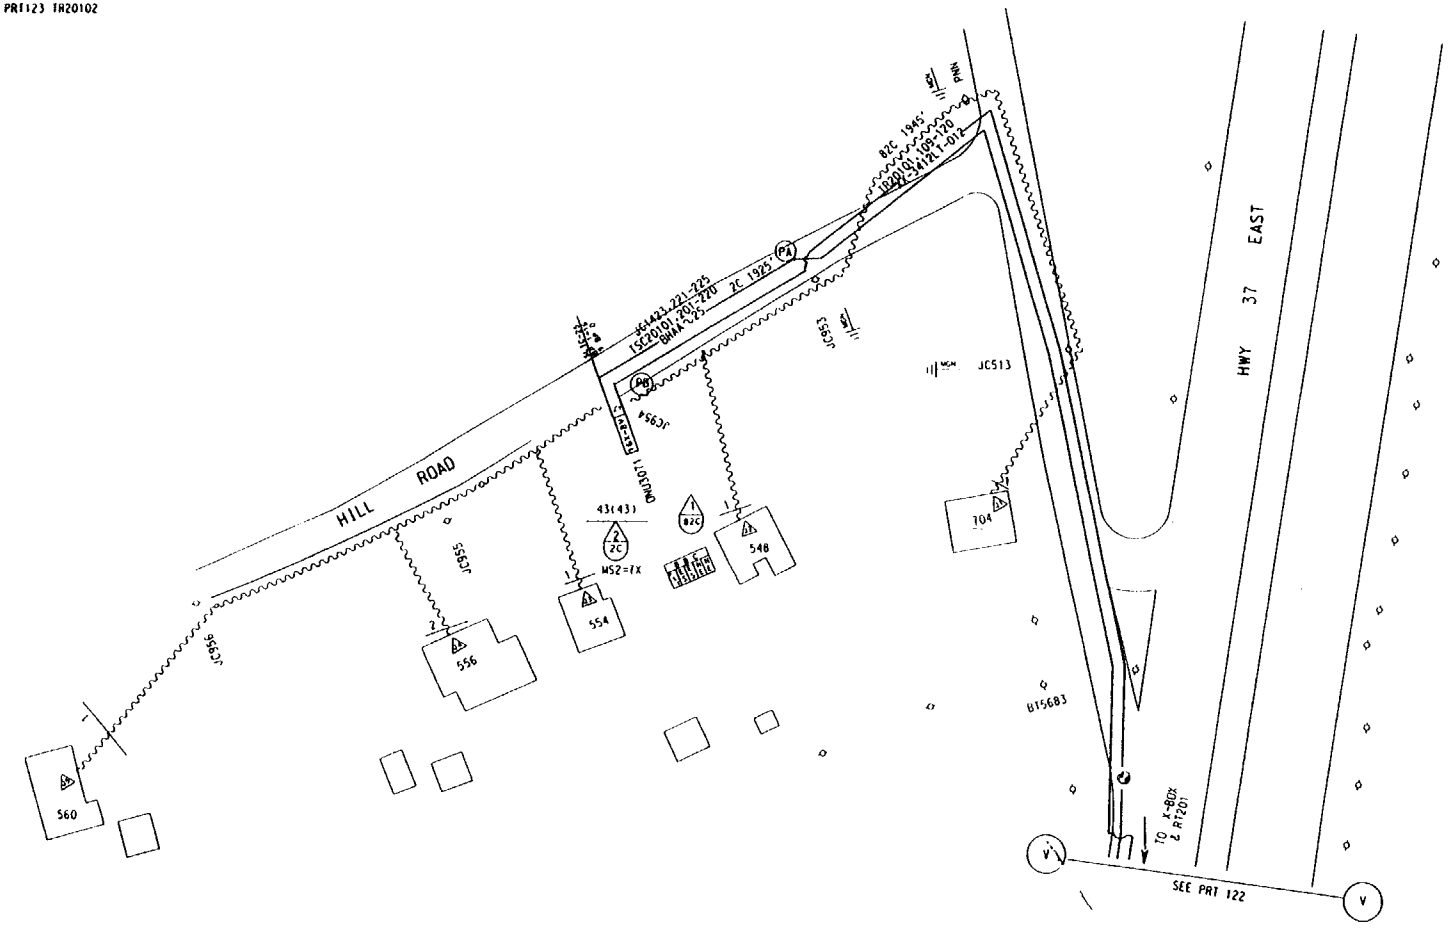

EST. # 156-8215-123

kV 34.5

BUR. CU ____ AER. CU 425'

BUR. LU ____ AER. LU 5

BUR. ONU'S ____ AER. ONU'S 1

BUR. SWT ____

BUR. REWIRES ____ AER. REWIRES 6

(PA) FL = 2060'
PL 2080' BHAA ~ 25

(PB) FL = 2080'
PL 3000' XX-3412LT-012

SYMBOLS & ABBREVIATIONS

NOTE: REMOVAL PRINTS TO BE ISSUED IN THE FUTURE
NOTE: EXISTING GUYING IS ADEQUATE.

TSC20101 TC=201019

ACCOUNT CODE 1357C AREA CODE 56230 ONU & ADDRESS	FIBER COUNT	TSC COUNT	PGL COUNT NON-DEDICATED	RIDES ID	TAPER CODE	YR PLCD
ONU 3071 F554 HILL ROAD	IR20101.115-116	TSC20101.211-213	PGL600A.251-375	3071	213033	
ONU		TSC	PGL			
ONU		TSC	PGL			
ONU		TSC	PGL			
ONU		TSC	PGL			
ONU		TSC	PGL			
ONU		TSC	PGL			
ONU		TSC	PGL			
ONU		TSC	PGL			

MATERIAL LIST	MCF	FKM
PL 1 ONU PL 1 SLC-25		
PL 2080' BHAA ~ 25 PL 3000' XX-3412LT-012	.104	10.97

NEW JERSEY BELL TELEPHONE COMPANY

REVISION AVIS PROJECT

PREPARED BY CARD NO. 244 J.COOGAN 9999

.104 ORIG

RECORD REVISIONS

MUNICIPALITY DOVER TOWNSHIP

TAX DIST. 343

DISTRICT 56000

2JPL10

EXCHANGE & AREA TOMS RIVER

EST. 156-8215

123

E34

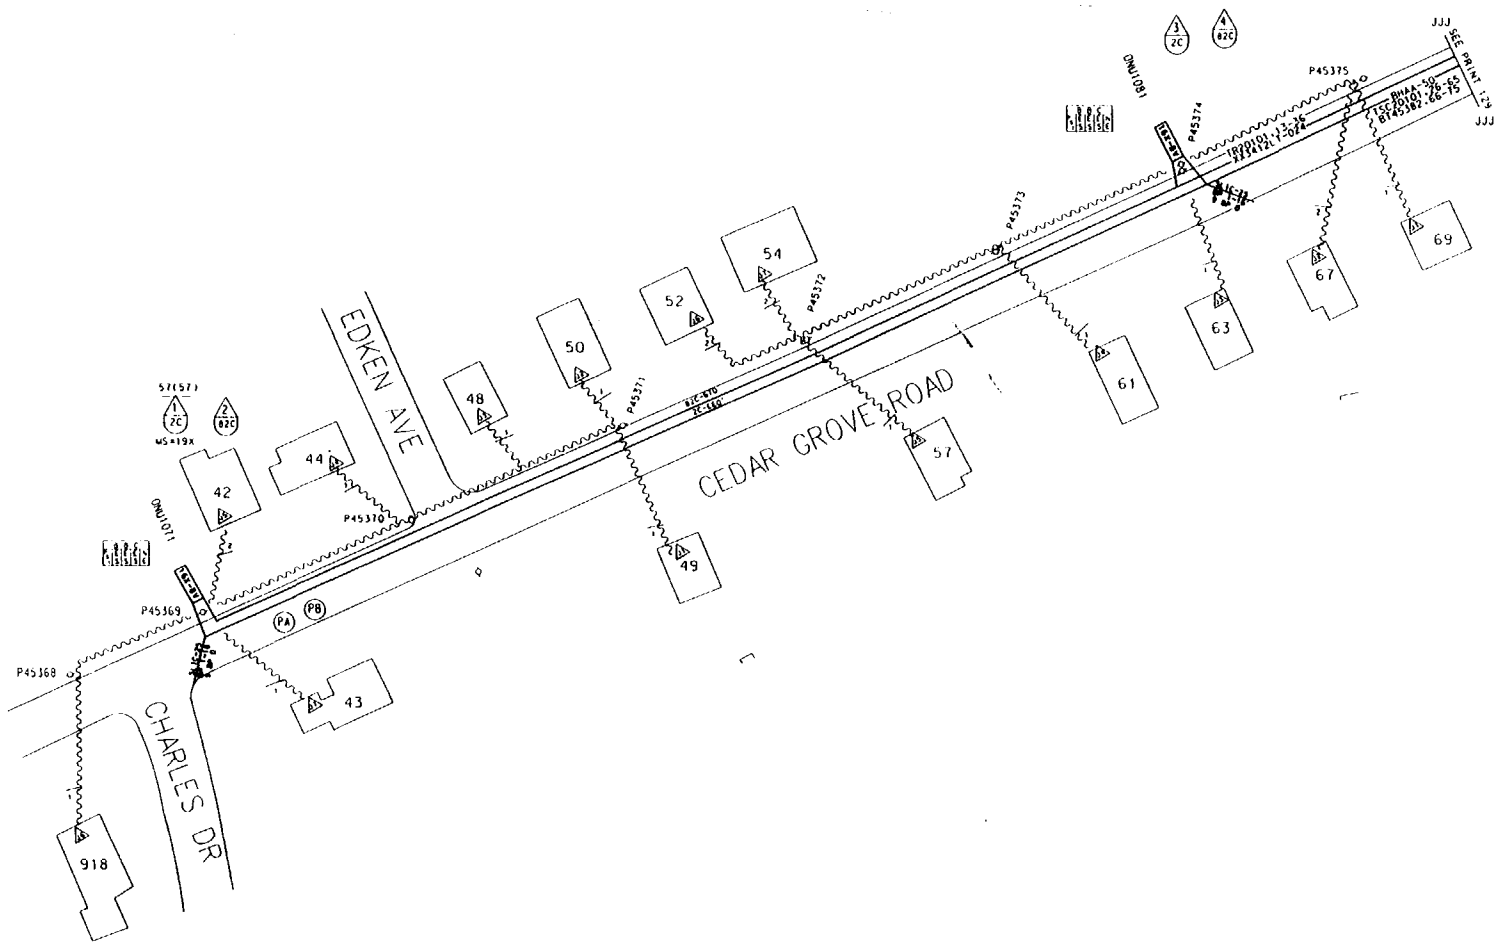

EST. # 1568275 127

KV 34.5

BUR. CW _____ AER. CW 910'

BUR. CU _____ AER. CU 14

BUR. ONU'S ____ AER. ONU'S 2

BUR. SWI _____

BUR. REWIRES ____ AER. REWIRES 18

PA FL=1730'
2C PL 1750' BHAA-50

PB FL=1805'
82C PL 1850' XX3412LT 024

TSC20101 = 201019

ACCOUNT CODE 1357C AREA CODE 56230 ONU & ADDRESS	FIBER COUNT	TSC COUNT	PGL COUNT NON-DEDICATED	RIDES ID	TAPER CODE	YR PLCD
ONU 1071 F42 CEDAR GROVE RD	TR20101.19-20	TSC 20101.36-38	PGL 600A.1-125	1071	213031	
ONU 1081 F63 CEDAR GROVE RD	TR20101.21-22	TSC 20101.39-41	PGL 600A.1-125	1081	213031	
ONU		TSC	PGL			
ONU		TSC	PGL			
ONU		TSC	PGL			
ONU		TSC	PGL			
ONU		TSC	PGL			
ONU		TSC	PGL			
ONU		TSC	PGL			

NOTE: REMOVAL PRINTS TO BE ISSUED IN THE FUTURE
NOTE: EXISTING GUYING IS ADEQUATE.

MATERIAL LIST	MCF	FKM
1750' BHAA-50	.175	
1850' XX3412LT-024		13.54
2 SLIC-25s		
2 16X-8V ONU		

SYMBOLS & ABBREVIATIONS

16X-8V ONU AER OR PED

2S AER SERVICE WIRE WITH CONN

2S BURIED SERVICE WIRE WITH CONN

BOND BOND OR BARRIER BOND CARD
BT = BONDED AND TEST LAND
BS = BONDED FOR SERVICE
BC = NOT BONDED

MCNV BOND TO POWER NEUTRAL

VISED PORT #

FUTURE ONU LOCATION

TELCO PEDESTAL

TRANSFORMER

SECONDARY ENCLOSURE

4" CONDUIT

INNERDUCT

SW POWER CO. SWITCH

STREET LIGHT

UTILITY POLE

NEW JERSEY BELL TELEPHONE COMPANY

REVISOR AVIS PROJECT

PREPARED BY J. GOODWIN 9939

ORIG

DOVER TOWNSHIP

343

TAPE 7

56000

TOMS RIVER

EST.# 1568275

PRINT # 127

PK1127_TR20102

NORTH

RECORD REVISIONS

1287

EST. # 1568275 128

KV 34.5

BUR. CM 825' AER. CM

BUR. LU 24 AER. LU

BUR. ONU'S 3 AER. ONU'S

BUR. SWI 2260'

BUR. REWIRES 36 AER. REWIRES

(PA) FL= 1100'
45C PL 1130' ANAW-25

(PB) FL= 1100'
84SC PL 1130' XX3412LT-012

(PC) FL= 1090'
84SC PL 1090' 1½" INDT

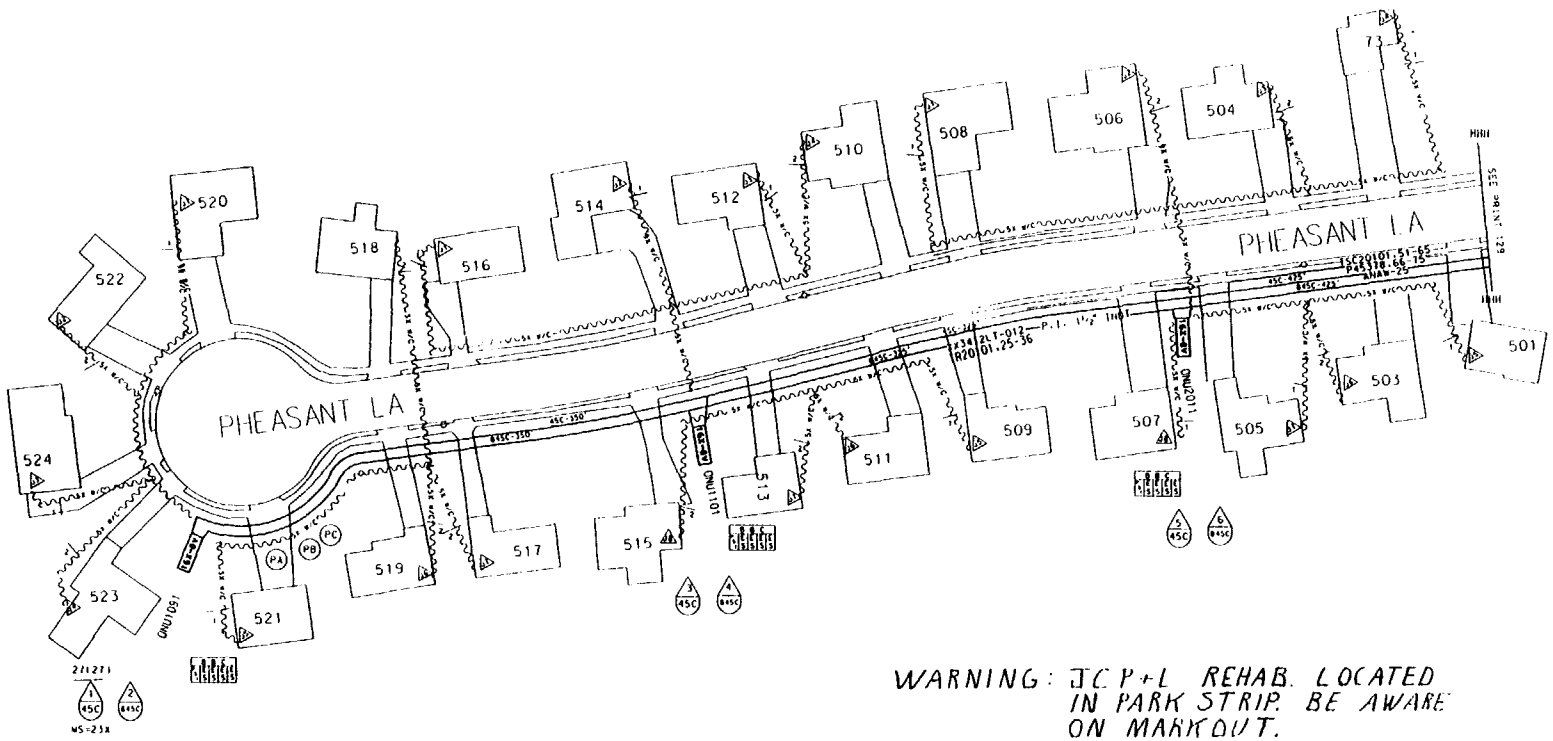

WARNING: JCP+L REHAB. LOCATED IN PARK STRIP. BE AWARE ON MARKOUT.

TSC20101 TC = 201019

ACCOUNT CODE 1357 AREA CODE 56230 ONU & ADDRESS	FIBER COUNT	TSC COUNT	PGL COUNT NON-DEDICATED	RIDES ID	TAPER CODE	YR PLCD
ONU1091 F521 PHEASANT LANE	TR20101.25-26	TSC 20101.51-53	PGL 600A.1-125	1091	213031	
ONU1101 F513 PHEASANT LANE	TR20101.27-28	TSC 20101.54-56	PGL 600A.1-125	1101	213031	
ONU2011 F507 PHEASANT LANE	TR20101.29-30	TSC 20101.57-59	PGL 600A.126-250	2011	213032	
ONU		TSC	PGL			
ONU		TSC	PGL			
ONU		TSC	PGL			
ONU		TSC	PGL			
ONU		TSC	PGL			
ONU		TSC	PGL			

NOTE: REMOVAL PRINTS TO BE ISSUED IN THE FUTURE
NOTE: EXISTING GUYING IS ADEQUATE.

MATERIAL LIST	MCF	FKM
3 16X-8V ONUS		
1130' ANAW-25	.0565	
1090' 1½" INDT		
1130' XX3412LT-012		4.13

SYMBOLS & ABBREVIATIONS

16X-8V — ONU AER OR PED

25 AER SERVICE WIRE WITH CONS

50 BURIED SERVICE WIRE WITH CONS

BOND TO POWER NEUTRAL

VIDEO PORT #

FUTURE ONU LOCATION

TELCO PEDESTAL

TRANSFORMER

SECONDARY ENCLOSURE

4" CONDUIT

INNERDUCT

POWER CO. SWITCH

STREET LIGHT

UTILITY POLE

REASON	AVIS PROJECT
PREPARED BY/P.B. NO.	J. GOODWIN 993
RECORD REVISIONS	
NEW JERSEY BELL TELEPHONE COMPANY	
DRIG	
DOVER TOWNSHIP	343
1568275	56000
1APL7	
TOMS RIVER	
1568275	128

584

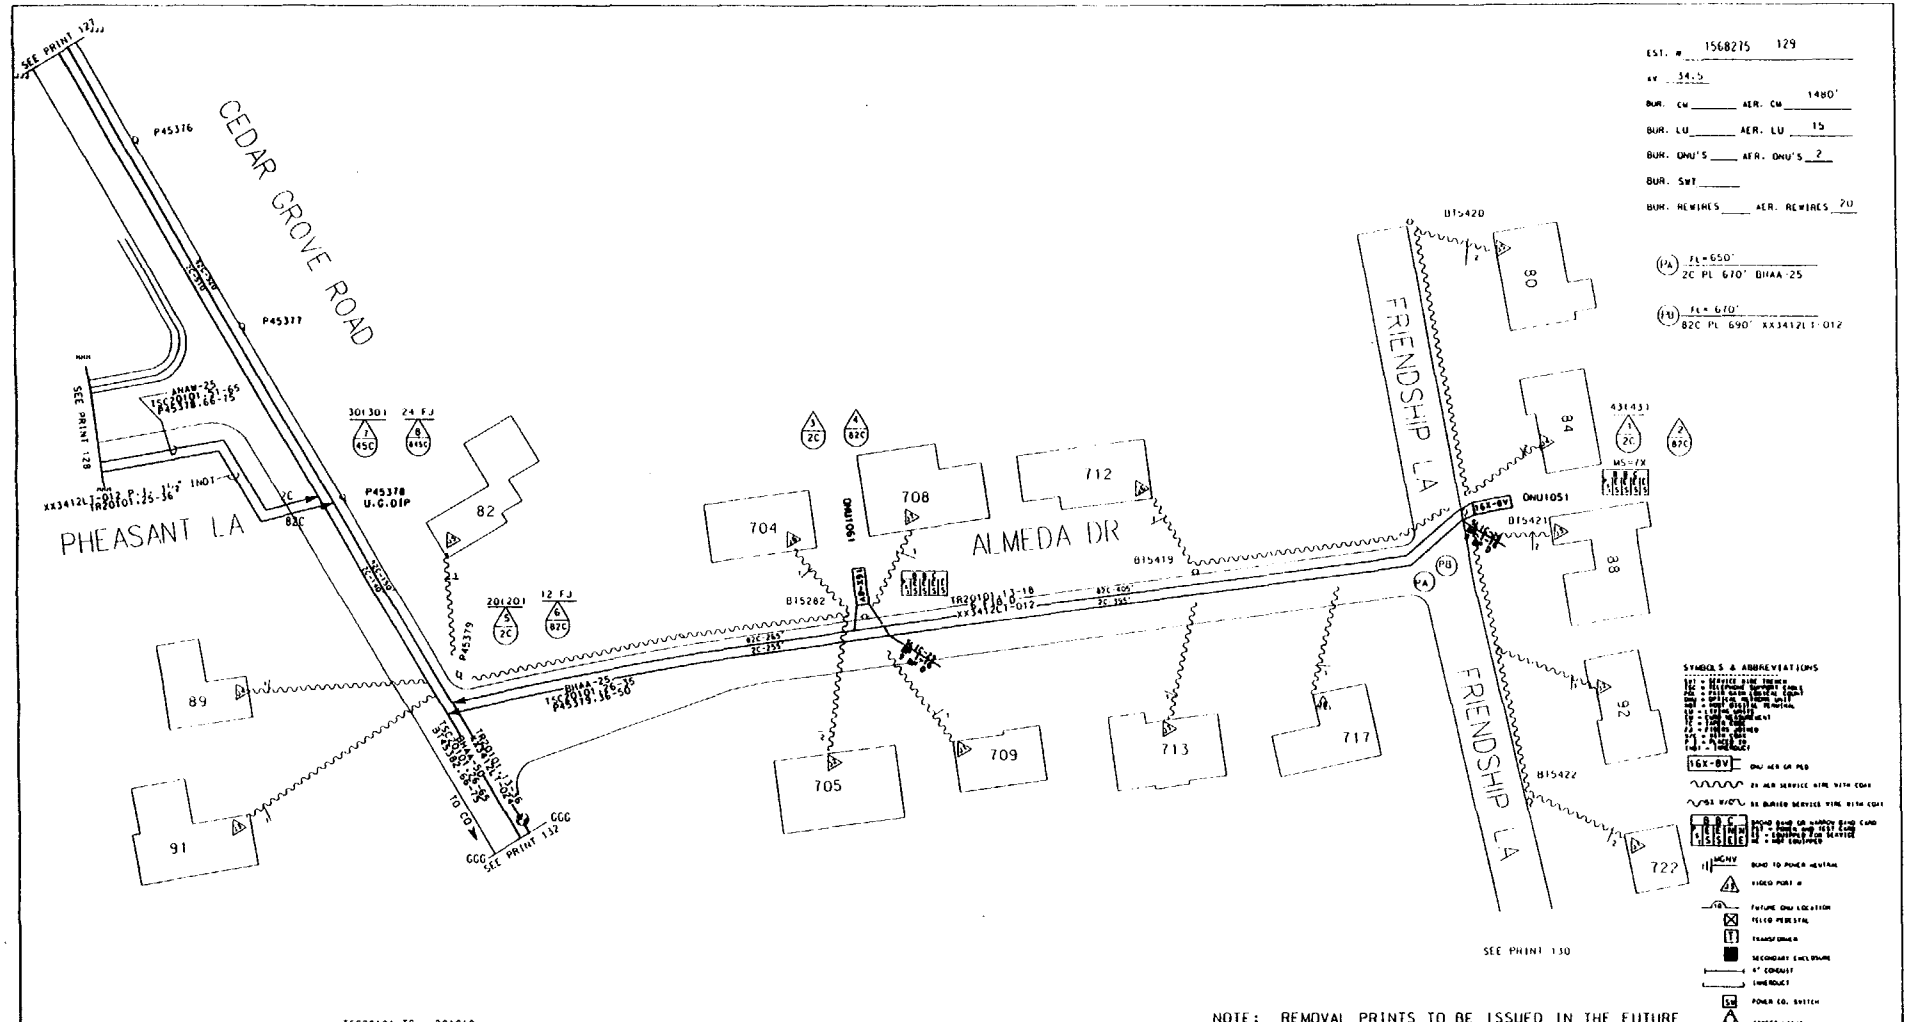

TSC20101 TC = 201019

ACCOUNT CODE 13576 AREA CODE 56230 ONU & ADDRESS	FIBER COUNT	TSC COUNT	PGL COUNT NON-DEDICATED	RIDES ID	TAPER CODE	YR PLCD
ONU1051 F84 FRIENDSHIP LA	TR20101.13-14	TSC 20101.26-28	PGL 600A.1-125	1051	213031	
ONU1061 F708 ALMEDA DR	TR20101.15-16	TSC 20101.29-31	PGL 600A.1-125	1061	213031	
ONU		TSC	PGL			
ONU		TSC	PGL			
ONU		TSC	PGL			
ONU		TSC	PGL			
ONU		TSC	PGL			
ONU		TSC	PGL			
ONU		TSC	PGL			

NOTE: REMOVAL PRINTS TO BE ISSUED IN THE FUTURE
NOTE: EXISTING GUYING IS ADEQUATE.

MATERIAL LIST MCF FKM

2 16X-8V ONUS
2 SLIC-25s
670' BHAA 25
690' XX3412LT-012

NEW JERSEY BELL TELEPHONE COMPANY

REASON AVIS PROJECT

PREPARED BY J. GOODWIN 9939

RECORD REVISIONS

MUNICIPALITY DOVER TOWNSHIP

343

1APL7 56000

TOWS RIVER

1568215 129

ORIG

PR1129_TR20102

28th

EST. # 1568275 130

KV 34.5

BUR. CM ____ AER. CM 825'

BUR. LU ____ AER. LU 10

BUR. ONU'S ____ AER. ONU'S 1

BUR. SWT ____

BUR. REWIRES ____ AER. REWIRES 14

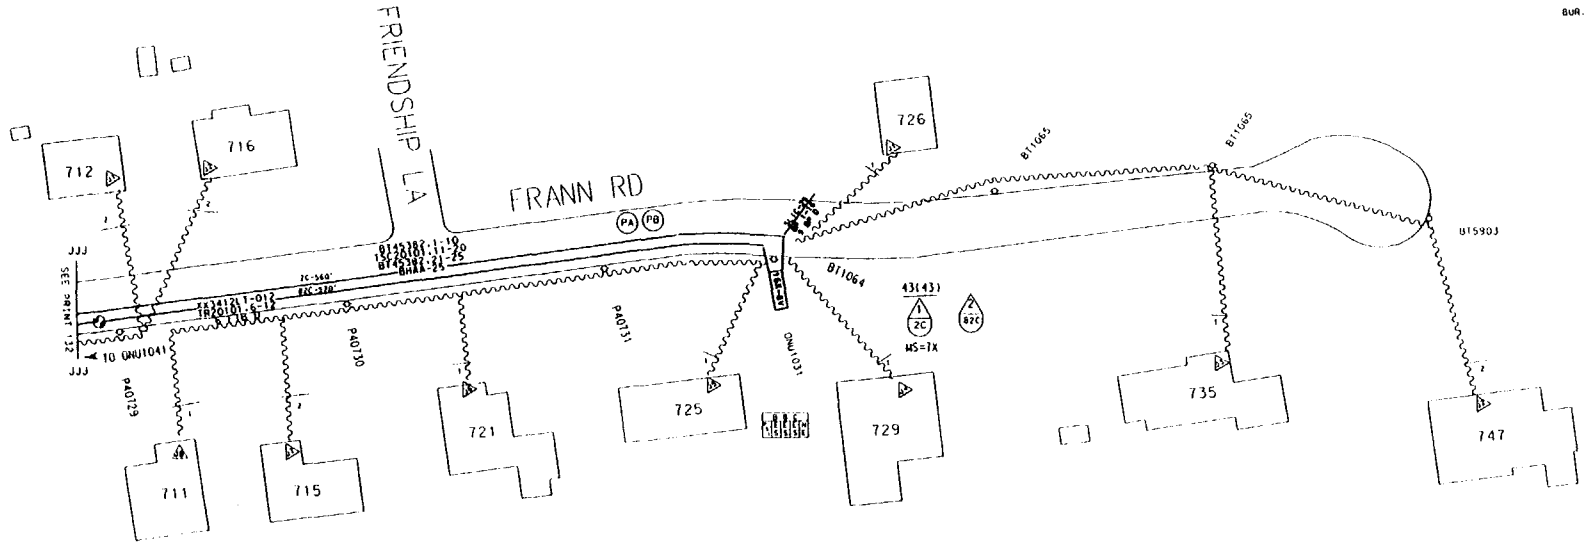

SYMBOLS & ABBREVIATIONS

16X-8V — ONU 16X OR MCD

BOND TO POWER NEUTRAL

VIDEO PORT

FUTURE ONU LOCATION

TELCO PEDESTAL

TRANSFORMER

SECONDARY ENCLOSURE

4" CONDUIT

POWER CO. SECTION

STREET LIGHT

UTILITY POLE

NOTE: REMOVAL PRINTS TO BE ISSUED IN THE FUTURE
NOTE: EXISTING GUYING IS ADEQUATE.

TSC20101 = 201019

ACCOUNT CODE 1357C AREA CODE 56230 ONU & ADDRESS	FIBER COUNT	TSC COUNT	PGL COUNT NON-DEDICATED	RIDES ID	TAPER CODE	YR PLCD
ONU 1031 F729 FRANN RD	TR20101.6-7	TSC 20101.11-13	PGL 600A.1-125	1031	213031	
ONU		TSC	PGL			
ONU		TSC	PGL			
ONU		TSC	PGL			
ONU		TSC	PGL			
ONU		TSC	PGL			
ONU		TSC	PGL			
ONU		TSC	PGL			
ONU		TSC	PGL			

MATERIAL LIST	MCF	FKM
16X-8V ONU		
SLIC-25		
840' BHAA-25	.042	
900' XX3412LT-012		3.29

NEW JERSEY BELL TELEPHONE COMPANY

REASON: AVIS PROJECT

ISSUE WITH: ____ DATE REQUIRED: ____ DUE DATE: ____

DRAWN BY PM NO. 744 APPROVED BY: J. GOODWIN 9-22-87 DATE: ____ .042 CARRIER WORK UNDER REF. ORIG

RECORD REVISIONS: ENGR. DATE ORDER DATE

MUNICIPALITY: DOVER TOWNSHIP

THE DIST.: 343

TAPLT

DWG. NO.: 56000

PR1130_1020102

TOWNSHIP OR AREA: TOMS RIVER

NORTH

EST.: 1568275

PAGE: 130

L87

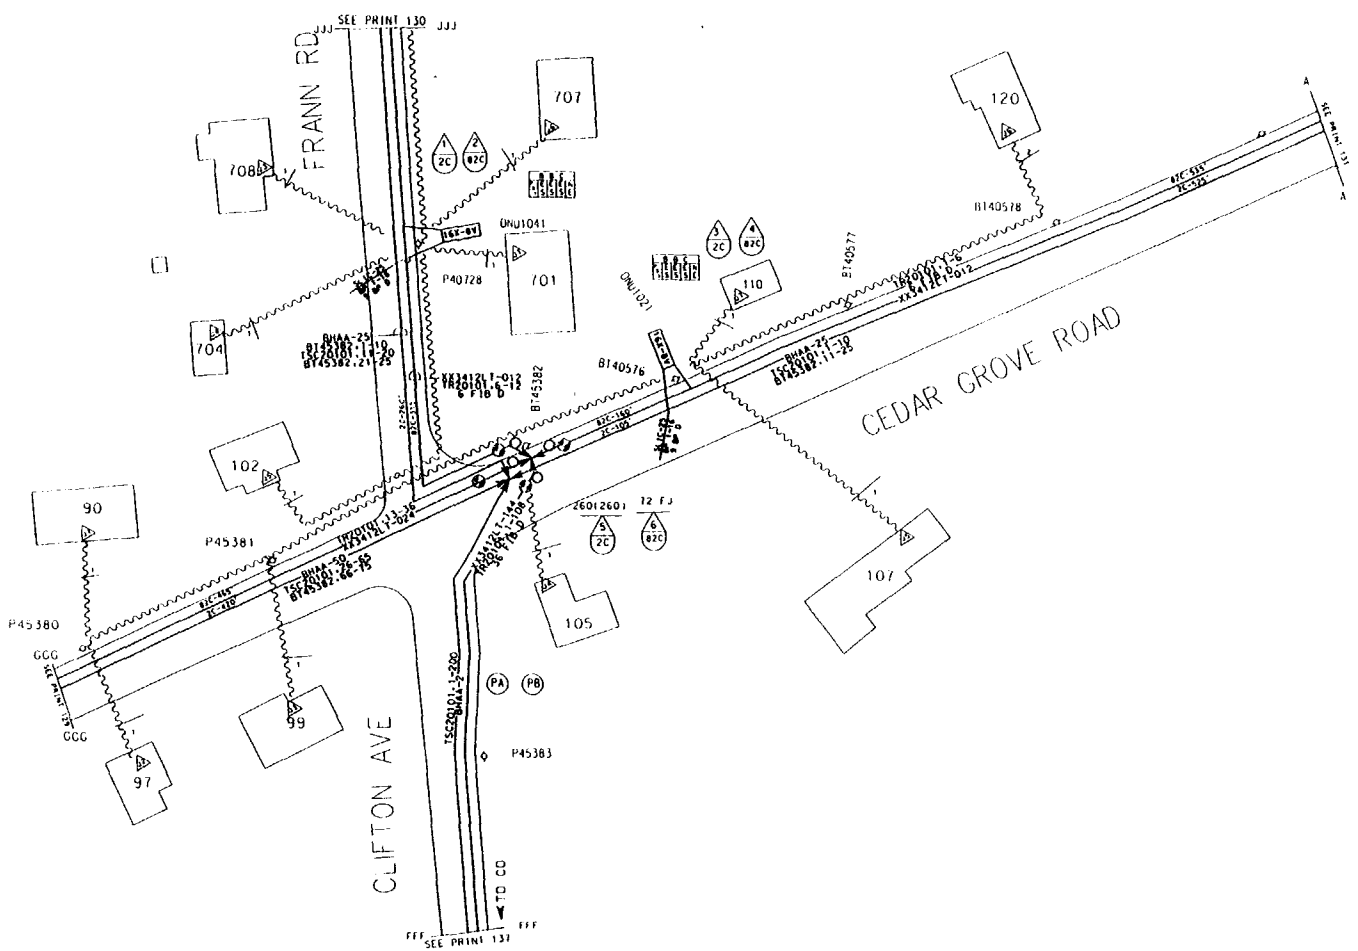

1568275 1 32

EST. # _____

EV 34.5 151390'

BUR. CM _____ AER. CM 1450'

BUR. LU _____ AER. LU 12

BUR. ONU'S _____ AER. ONU'S 2

BUR. SWI _____

BUR. REWIRES _____ AER. REWIRES 13

(PA) FL. 1730'
2C PL 1750' BHAA-50

(PB) FL. 1805'
82C PL 1850' XX3412LT 024

SYMBOLS & ABBREVIATIONS

SI - SERVICE WIRE INLINE
TC - TELEPHONE SUPPORT CABLE
PCL - PAIR GAIN LOGICAL COUNT
NOT - NOTE & CALL TELEPHONE SUPPT
NT - NOTE & CALL TERMINAL
CS - CENTRAL STATION
CE - CONE WALL EQUIPMENT
SC - SERVICE CODE
FJ - FIBER JOINING
P/C - POTTING CASE
P.I. - PLACED IN
INST - INSERVICE

16X-8V - ONU AER OR PED

2X AER SERVICE WIRE WITH CLOS

5X BURIED SERVICE WIRE WITH CLOS

B U U C
S S E E N
S S E E

BONDED BOND OR NOT BOND CONN
P/I - POWER AND INST CONN
E/S - EQUIPMENT FOR SERVICE
NE - NOT EQUIPPED

MGNV BOND TO POWER NEUTRAL

FIELD POINT #

FUTURE ONU LOCATION

SEALED PEDESTAL

TRANSFORMER

SECONDARY ENCLOSURE

4" CONDUIT

TIMERODUCT

SW POWER CO SWITCH

STREET LIGHT

UTILITY POLE

ISC20101 - 201019

ACCOUNT CODE 13570 AREA CODE 56230 ONU & ADDRESS	FIBER COUNT	ISC COUNT	PGL COUNT NON-DEDICATED	RIDES ID	TAPER CODE	YR PLCD
ONU1021 F110 CEDAR GROVE RD	IR20101.3-4	ISC 20101.4-6	PGL 600A.1-125	1021	213031	
ONU1041 F707 FRANN RD	IR20101.8-9	ISC20101.14-16	PGL 600A.1-125	1041	213031	
ONU		ISC	PGL			
ONU		ISC	PGL			
ONU		ISC	PGL			
ONU		ISC	PGL			
ONU		ISC	PGL			
ONU		ISC	PGL			
ONU		ISC	PGL			

687

NOTE: REMOVAL PRINTS TO BE ISSUED IN THE FUTURE
NOTE: EXISTING GUYING IS ADEQUATE.

MATERIAL LIST

	MCF	FKM
1850' XX3412LT-024		13.54
1750' BHAA-50	.175	
2 SLIC-25		
2 16X-8V ONU		

NEW JERSEY BELL TELEPHONE COMPANY

REASON: AVIS PROJECT

PREPARED BY: J. GOODWIN 5935

RECORD REVISIONS

RECEIVED BY: DOVER TOWNSHIP

TAPLT 56000

DISTRICT: 343

PR1132_IR20102

EXCHANGE CO AREA: TOMS RIVER

EST. NO. 1568275

SHEET 1 OF 1

EST. # 1568275 133

AV 34.5

BUR. CM 650' AER. CM

BUR. LU 14 AER. LU

BUR. ONU'S 2 AER. ONU'S

BUR. SWT 1500'

BUR. REWIRES 24 AER. REWIRES

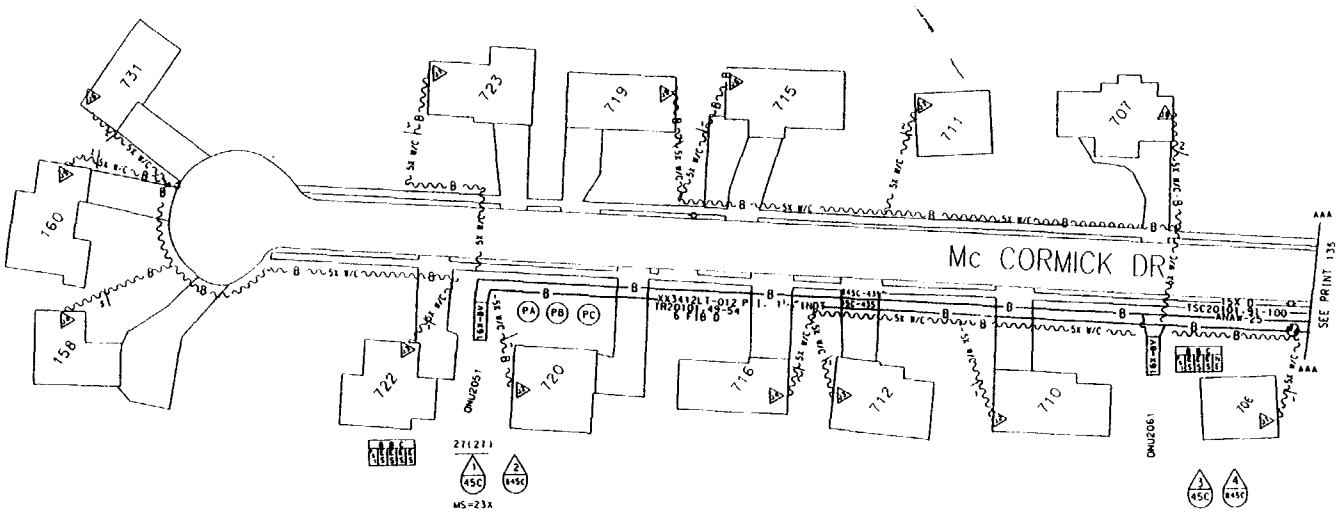

SYMBOLS & ABBREVIATIONS

REUSE BONDS FROM EXISTING PEDESTALS.

NOTE: REMOVAL PRINTS TO BE ISSUED IN THE FUTURE

NOTE: EXISTING GUYING IS ADEQUATE.

TSC20101 TC = 201019

ACCOUNT CODE 1357C AREA CODE 56230 ONU & ADDRESS	FIBER COUNT	TSC COUNT	PGL COUNT NON-DEDICATED	RIDES ID	TAPER CODE	YR PLCD
ONU2051 F722 McCORMICK DR	TR20101.49-50	TSC 20101.91-93	PGL 600A.126-250	2051	213032	
ONU2061 F710 McCORMICK DR	TR20101.51-52	TSC 20101.94-96	PGL 600A.126-250	2061	213032	
ONU		TSC	PGL			
ONU		TSC	PGL			
ONU		TSC	PGL			
ONU		TSC	PGL			
ONU		TSC	PGL			
ONU		TSC	PGL			
ONU		TSC	PGL			

MATERIAL LIST

	MCF	FKM
810' ANAW-25	.0405	
810' XX3412LT-012		2.8
777' 1½" INDT		
2 16X-BV ONUs		
2 SLIC-25s		

NEW JERSEY BELL TELEPHONE COMPANY

AVIS PROJECT

J. GOODWIN 99331

.0405

ORIG

DOVER TOWNSHIP

343

1APL7

56000

TOMS RIVER

1568275

133

490

EST. # 1568275 134

kV 34.5

BUR. CW 925' AER. CW

BUR. LU 21 AER. LU

BUR. ONU'S 3 AER. ONU'S

BUR. SWT 2700'

BUR. REWIRES 38 AER. REWIRES

(FA) FL = 1085'
45C PL 1120' ANAW-25

(FB) FL = 1085'
845C PL 1120' XX3412LT-012

(FC) FL = 1110'
845C PL 1110' 1½" INDT

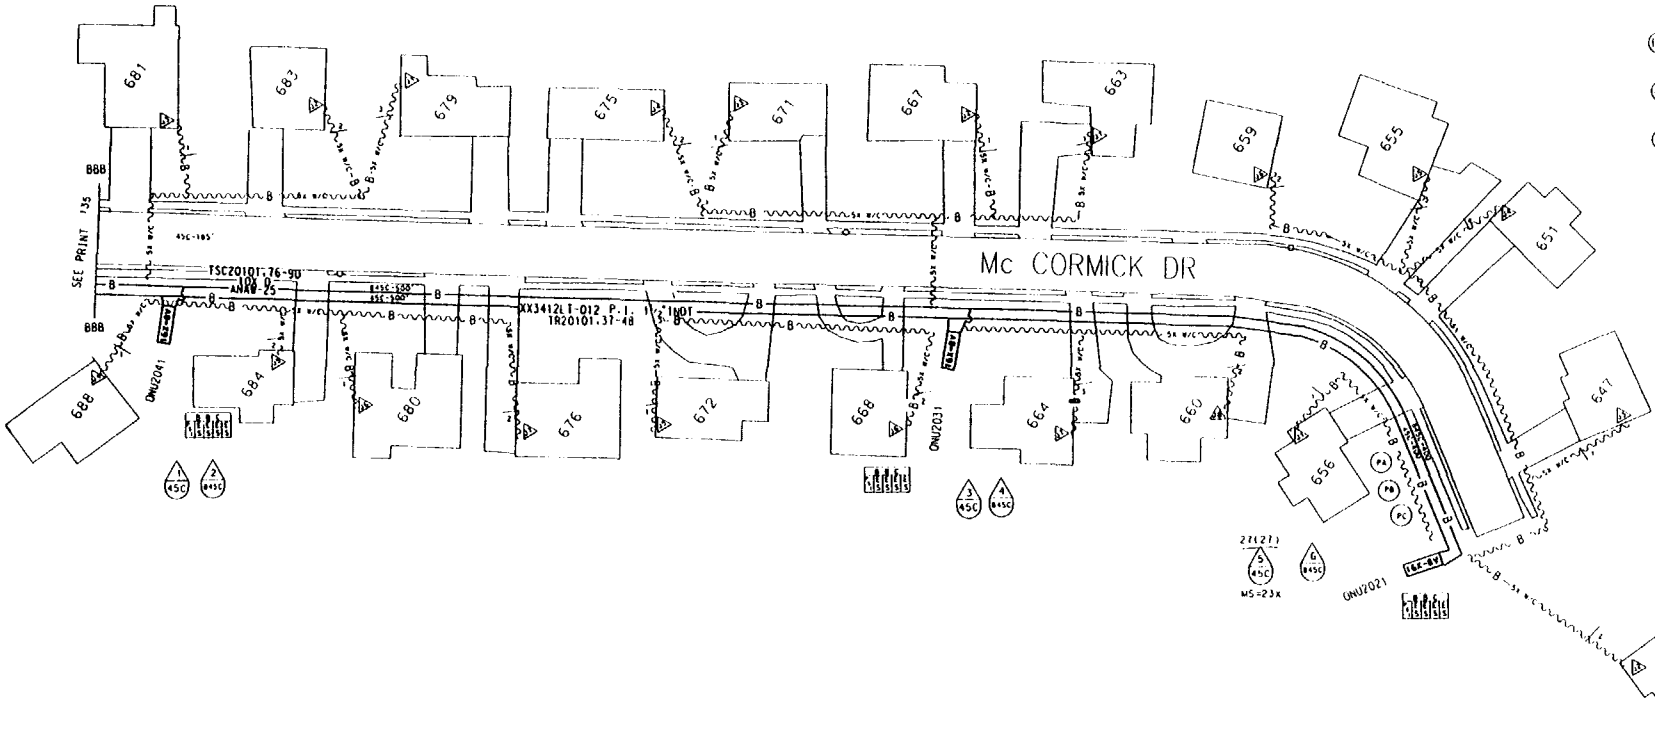

SYMBOLS & ABBREVIATIONS

REUSE BONDS FROM EXISTING PEDESTALS
NOTE: REMOVAL PRINTS TO BE ISSUED IN THE FUTURE
NOTE: EXISTING GUYING IS ADEQUATE.

TSC20101 TC = 201019

ACCOUNT CODE 1357C AREA CODE 56230 ONU & ADDRESS	FIBER COUNT	TSC COUNT	PGL COUNT NON-DEDICATED	RIDES ID	TAPER CODE	YR PLCD
ONU2021 F656 McCORMICK DR	TR20101.37-38	TSC 20101.76-78	PGL 600A.126-250	2021	213032	
ONU2031 F668 McCORMICK DR	TR20101.39-40	TSC 20101.79-81	PGL 600A.126-250	2031	213032	
ONU 2041 F684 McCORMICK DR	TR20101.41-42	TSC 20101.82-84	PGL 600A.126-250	2041	213032	
ONU		TSC	PGL			
ONU		TSC	PGL			
ONU		TSC	PGL			
ONU		TSC	PGL			
ONU		TSC	PGL			
ONU		TSC	PGL			

MATERIAL LIST	MCF	FKM
3 16X-8V ONUs		
3 SLIC-25s		
1120' ANAW-25	.056	
1120' XX3412LT-012		4.1
1110' 1½" INDT		

REVISION: AVIS PROJECT
ASSOC. WITH
DATE RELEASED
DUE DATE
PREPARED BY: J. GOODWIN 9944
REL. 244
CF .056
LATEST WORK ORDER NO. URTG
RECORD REVISIONS: DRAWN, DATE, CHECK, DATE

NEW JERSEY BELL TELEPHONE COMPANY
MUNICIPALITY: DOVER TOWNSHIP
TAX DIST.: 343
1C1PL2
DISTRICT: 56000
EXCHANGE C.O. AREA: TOMS RIVER
NORTH
EST. P.A.: 1568275
PRINT: 134
6x1134_TR20102

167

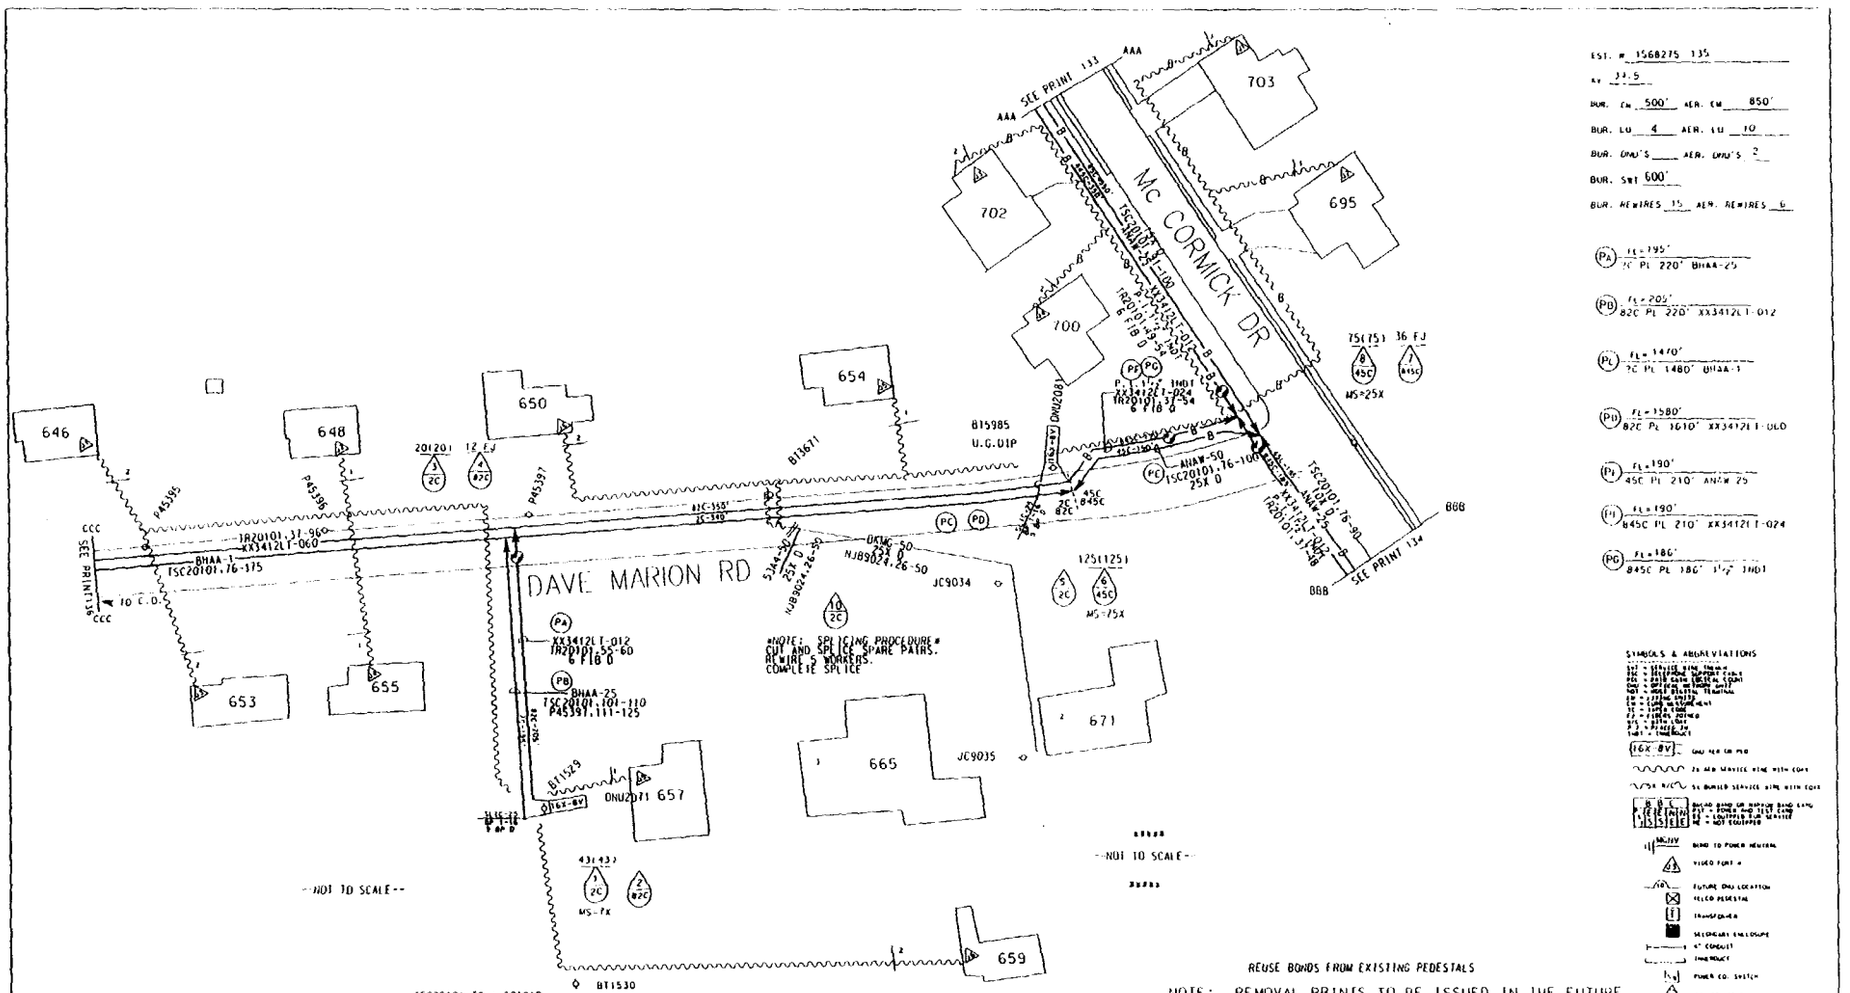

ACCOUNT CODE 135Z AREA CODE 56230 ONU & ADDRESS	FIBER COUNT	TSC COUNT	PGL COUNT NON-DEDICATED	RIDES ID	TAPER CODE	YR PLCD
ONU 2071 F657 DAVE MARION RD	1R20101.55-56	TSC 20101.101-103	PGL 600A.126-250	2071	213032	
ONU 2081 F654 DAVE MARION RD	1R20101.61-62	TSC 20101.111-113	PGL 600A.126-250	2081	213032	
ONU		TSC	PGL			
ONU		TSC	PGL			
ONU		TSC	PGL			
ONU		TSC	PGL			
ONU		TSC	PGL			
ONU		TSC	PGL			
ONU		TSC	PGL			

MATERIAL LIST	MCF	FKM
53A4-50		
220' BHAA-25	.011	
1480' BHAA-1	.296	
210' ANAW-25	.0105	
220' XX3412LT-012		.804
210' XX3412LT-024		1.537
1610' XX3412LT-060		29.45
2 16X-8V ONUS		
2 SLIC-25S		

492

EST. # 1568275 136

KY

BUR. CM ____ AER. CM 1040'

BUR. LU ____ AER. LU 12

BUR. ONU'S ____ AER. ONU'S 1

BUR. SWT ____

BUR. REWIRES ____ AER. REWIRES 15

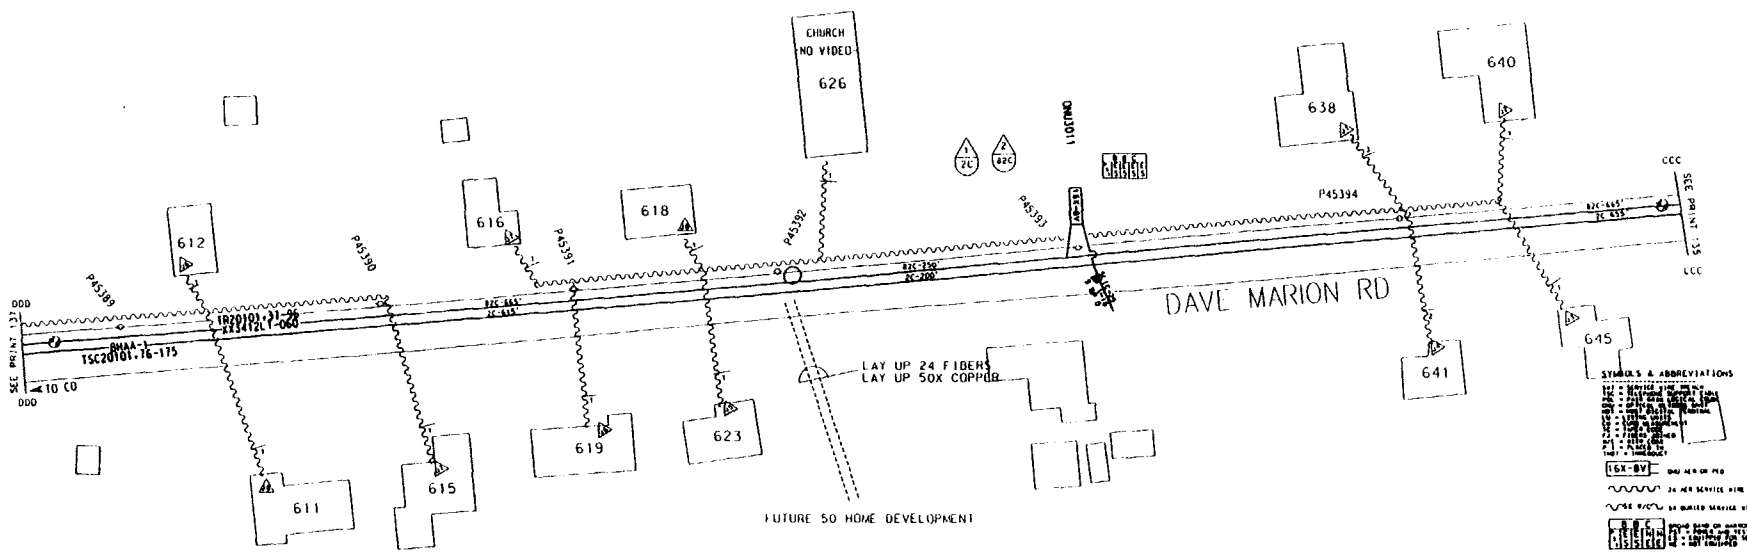

SYMBOLS & ABBREVIATIONS

16X-8V — ONU 16 X 8V PED

24 AER SERVICE WIRE WITH COAX

50 BURIED SERVICE WIRE WITH COAX

BONDING BAND OR MARKER BAND LAND
B = BONDING AND TEST BAND
S = SPLITTING FOR SERVICE
C = NOT ENGINEERED

BONDING TO POWER NEUTRAL

VIDEO PORT #

FUTURE ONU LOCATION

TELCO PEDESTAL

TRANSFORMER

SECONDARY ENCLOSURE

4" CONDUIT

TUNNEL/DUCT

POWER CO. SWITCH

STREET LIGHT

UTILITY POLE

TSC20101 TC = 201019

ACCOUNT CODE 1357C AREA CODE 56230 ONU & ADDRESS	FIBER COUNT	TSC COUNT	PGL COUNT NON-DEDICATED	RIDES ID	TAPER CODE	YR PLCD
ONU 3011 F 638 DAVE MARION RD	TR20101.63-64	TSC 20101.114-116	PGL 600A.251-375	3011	213033	
ONU		TSC	PGL			
ONU		TSC	PGL			
ONU		TSC	PGL			
ONU		TSC	PGL			
ONU		TSC	PGL			
ONU		TSC	PGL			
ONU		TSC	PGL			
ONU		TSC	PGL			

NOTE: REMOVAL PRINTS TO BE ISSUED IN THE FUTURE
NOTE: EXISTING GUYING IS ADEQUATE.

MATERIAL LIST MCF FKM

16X-8V ONU

SLIC-25

NEW JERSEY BELL TELEPHONE COMPANY

REASON: AVIS PROJECT

MADE WITH | DATE RELEASED | DUE DATE

PREPARED BY: J. GOODWIN 9935

SHEET NUMBER ORIG

RECORD REVISIONS

MAP PREFIX: DOVER TOWNSHIP

TAX DIST.: 343

1C1PL2

DISTRICT: 56000

PH1136.TR20102

EXCHANGE CO. AREA: TOMS RIVER

NORTH

EST.: 1568275

PRINT: 136

443

EST. # 1568275 137

kV 34.5

BUR. CU ____ AER. CU 1200'

BUR. LU ____ AER. LU 17

BUR. ONU'S ____ AER. ONU'S 2

BUR. SWT ____

BUR. REWIRES ____ AER. REWIRES ____

21

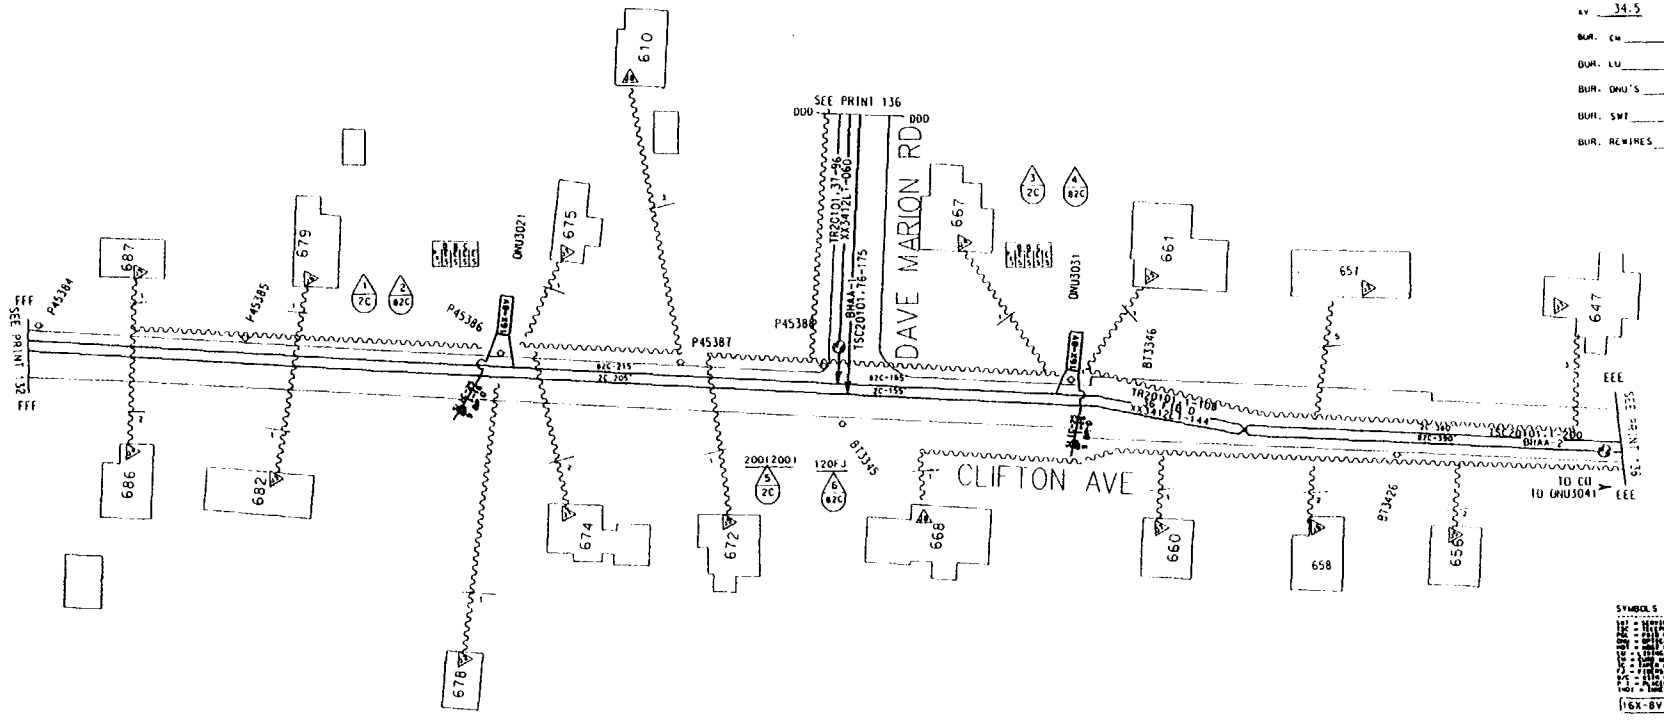

SYMBOLS & ABBREVIATIONS

16X-8V = ONU AER OR PED

20 AER SERVICE WIRE WITH LOAD

50 BURIED SERVICE WIRE WITH LOAD

BONDING BAND OR BARRIER BAND CARD
B = BONDED AND BELL BAND
E = EXISTING BURIED SERVICE
N = NOT EQUIPPED

BOND TO POWER NEUTRAL

VIDEO PORT #

FUTURE ONU LOCATION

TELCO PEDESTAL

TRANSFORMER

SECONDARY ENCLOSURE

4" CONDUIT

CONDUIT

POWER CO. SWITCH

STREET LIGHT

UTILITY POLE

TSC20101 IC = 201019

ACCOUNT CODE 1357 AREA CODE 56230 ONU & ADDRESS	FIBER COUNT	TSC COUNT	PGL COUNT NON-DEDICATED	RIDES ID	TAPER CODE	YR PLCD
ONU 3021 F679 CLIFTON AVE	TR20101.97-98	TSC20101.176-177	PGL 600A.251-375	3021	213033	
ONU 3031 F661 CLIFTON AVE	TR20101.99-100	TSC20101.178-179	PGL 600A.251-375	3031	213033	
ONU		TSC	PGL			
ONU		TSC	PGL			
ONU		TSC	PGL			
ONU		TSC	PGL			
ONU		TSC	PGL			
ONU		TSC	PGL			
ONU		TSC	PGL			

NOTE: REMOVAL PRINTS TO BE ISSUED IN THE FUTURE
NOTE: EXISTING GUYING IS ADEQUATE.

MATERIAL LIST MCF FKM

2 16X-8V

2 SLIC-25

NEW JERSEY BELL TELEPHONE COMPANY

PROJECT AVIS PROJECT

J. GOODWIN 9939

DOVER TOWNSHIP

343

56000

TOMS RIVER

1568275

137

ORIG

1994

PRT1_TR50601

EST. # 156-8554-1
LY 12.5
BUR. CM 530' AER. CM
BUR. LU 12 AER. LU
BUR. ONU'S 1 AER. ONU'S
BUR. SWT 1405'
BUR. REWIRES 21 AER. REWIRES

(PA) FL= 1377'
845CPLC 1410' XX-3412LT-012

(PB) FL= 1390'
845CPLC 1390' 11/2"INDT

(PC) FL= 1357'
45CPLC 1390' GFAW-25

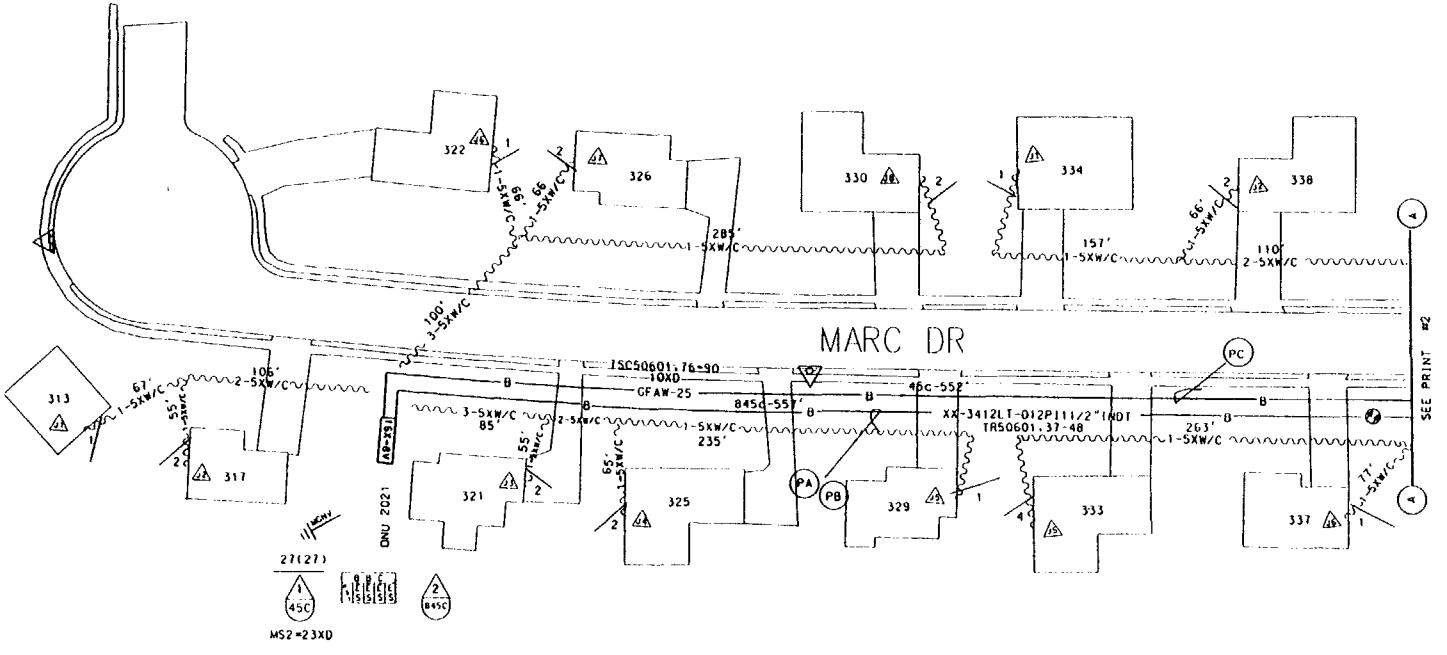

SYMBOLS & ABBREVIATIONS

SERVICE WIRE TREE
TSC = TELEPHONE SUPPORT CABLE
PCB = POLE CARD LOCATED (SPOT)
ONU = OPTICAL NETWORK UNIT
PED = PEDESTAL TERMINAL
SW = SWITCH
SWT = SWITCH WEIGHT
FT = FUSE & LINK
FS = FIBER SPLICE
W/C = WIRE CABLE
P.I. = PLACED IN
INDT = INNERDUCT

16X-BV — ONU AER OR PED
25 AER SERVICE WIRE WITH COAX
50 BURIED SERVICE WIRE WITH COAX
B O C
A E E M N
A S S S S — BOND CARD OR BONDED BOND CARD
A1 = POWER BYD LIVE CARD
A2 = LIVE POWER SERVICE
A3 = NOT EQUIPPED
MGNV — BOND TO POWER NEUTRAL
FIELD POINT #
FUTURE ONU LOCATION
TELCO PEDESTAL
TRANSFORMER
SECONDARY ENCLOSURE
4" CONDUIT
INNERDUCT
SW — POWER CO. SWITCH
STREET LIGHT
UTILITY POLE

NOTE: REMOVAL PRINTS TO BE ISSUED IN THE FUTURE
NOTE: EXISTING GUYING IS ADEQUATE.

TSC=50601=TC=506019

ACCOUNT CODE 257C AREA CODE56287 ONU & ADDRESS	FIBER COUNT	TSC COUNT	PGL COUNT NON-DEDICATED	RIDES ID	TAPER CODE	YR PLCD
ONU 2021 F 321 MARK DR	TR50601.37-38	TSC50601.76,77,78	PGL 602A126-250	2021	563472	
ONU		TSC	PGL			
ONU		TSC	PGL			
ONU		TSC	PGL			
ONU		TSC	PGL			

MATERIAL LIST	MCF	FKM
PLC. 1410' XX-3412LT-012		5.158
PLC. 1390' 11/2"INDT		
PLC. 1390' GFAW-25	.07	
PLC. 1 ONU		

NEW JERSEY BELL TELEPHONE COMPANY
REVISION AVIS PROJECT
ISSUE NEW
RECORD REVISIONS
.07
ORIG.
MUNICIPALITY DOVER TOWNSHIP
343
SASPL1
DISTRICT 56000
EXCHANGE & AREA TOMS RIVER
156 8554

C27

PRT2_TR50601

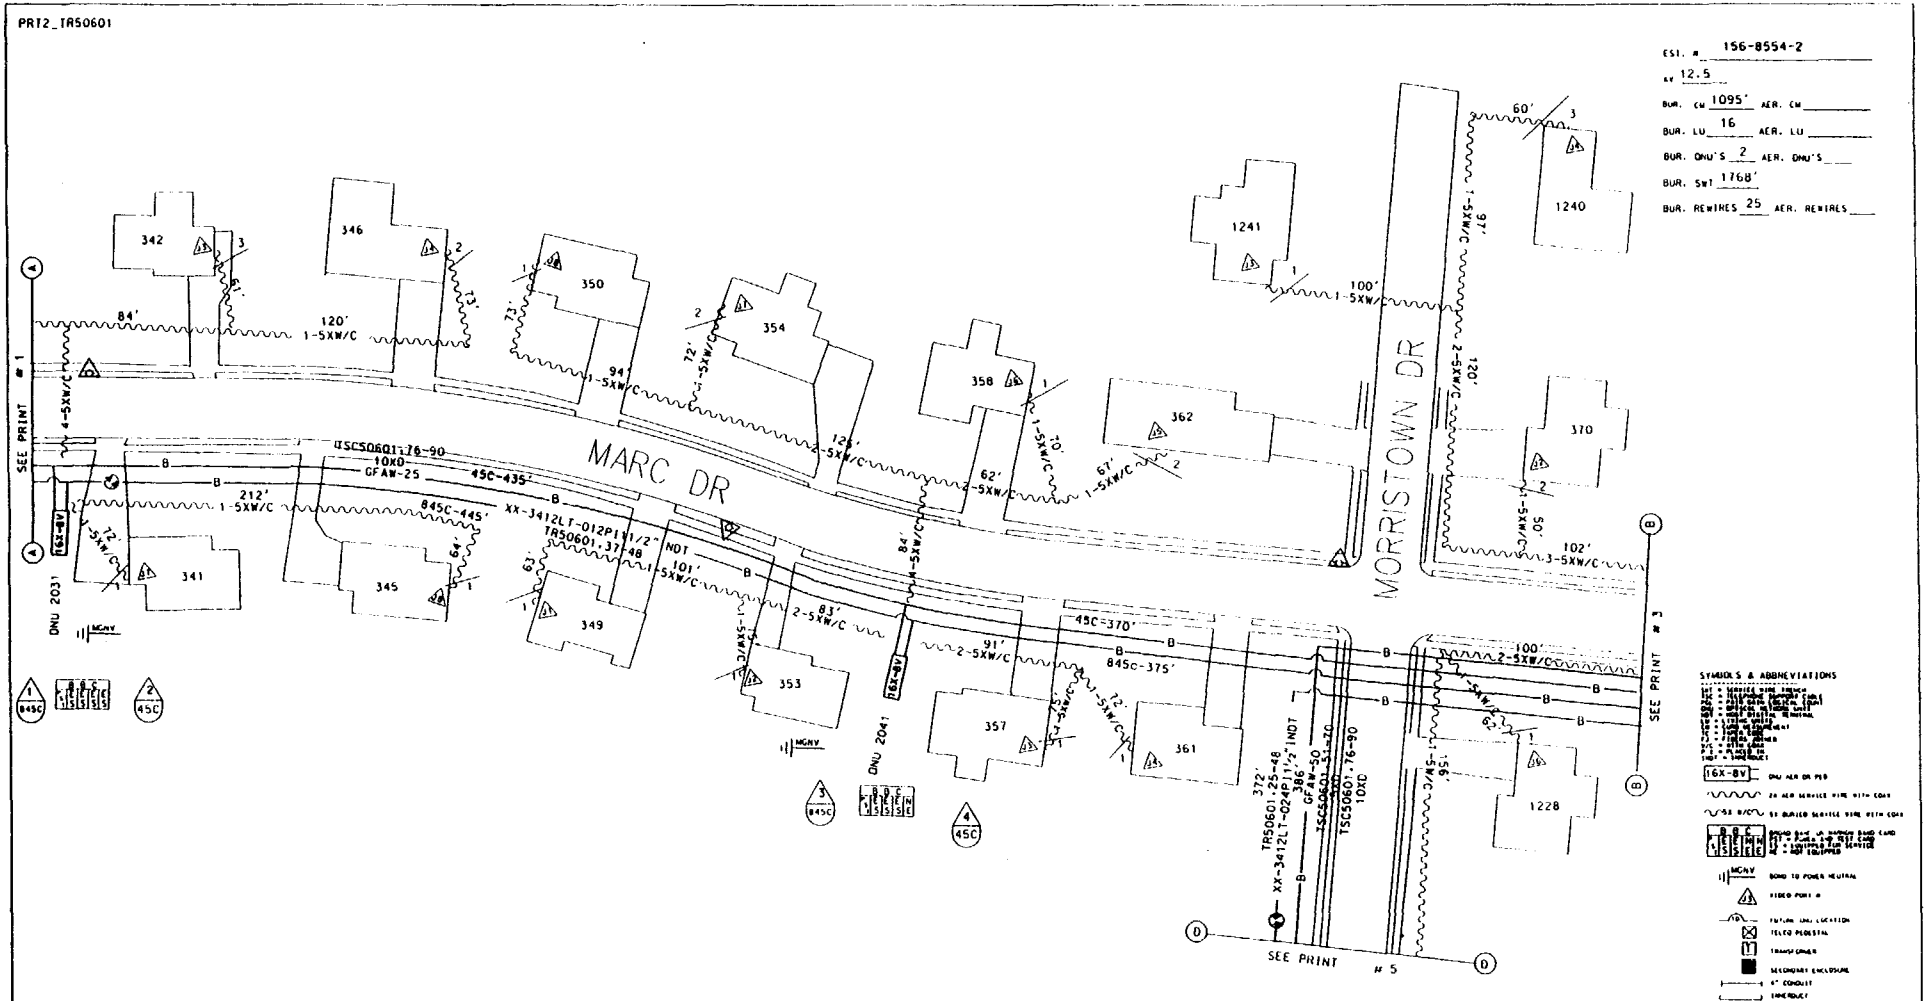

NOTE: REMOVAL PRINTS TO BE ISSUED IN THE FUTURE
NOTE: EXISTING GUYING IS ADEQUATE.

TSC50601-TC506019

MATERIAL LIST MCF FKM

PLC. 2 ONUS

ACCOUNT CODE 257C AREA CODE 56287 ONU & ADDRESS	FIBER COUNT	TSC COUNT	PGL COUNT NON-DEDICATED	RIDES ID	TAPER CODE	YR PLCD
ONU 2041 F 353 MARC DR	TR50601.41-42	TSC50601.76-77-78	PGL 602A.126-250	2041	563472	
ONU 2031 F 337 MARC DR	TR50601.39-40	TSC 50601.79-80-81	PGL 602A.126-250	2031	563472	
ONU		TSC	PGL			
ONU		TSC	PGL			
ONU		TSC	PGL			

SYMBOLS & ABBREVIATIONS

16X-8V — ONU AER OR PED

24 AER SERVICE WIRE WITH COAX

52 B/C — 52 BURIED SERVICE WIRE WITH COAX

BOND TO POWER NEUTRAL

VIDEO PORT #

FUTURE ONU LOCATION

TELCO PEDESTAL

TRANSFORMER

SECONDARY ENCLOSURE

4" CONDUIT

SWEEPOUT

POWER CO SWITCH

STREET LIGHT

UTILITY POLE

NEW JERSEY BELL TELEPHONE COMPANY

REASON: AVIS PROJECT

DATE ISSUED: 10/23/0

ORIG.

DOVER TOWNSHIP

343

58PL6

56000

TOMS RIVER

156-8554

2

PRT3_TR50601

EST. # 156-8554-3
KV 12.5
BUR. CW 1022' AER. CW
BUR. LU 13 AER. LU
BUR. ONU'S 3 AER. ONU'S
BUR. SWT 1303'
BUR. REWIRES 22 AER. REWIRES

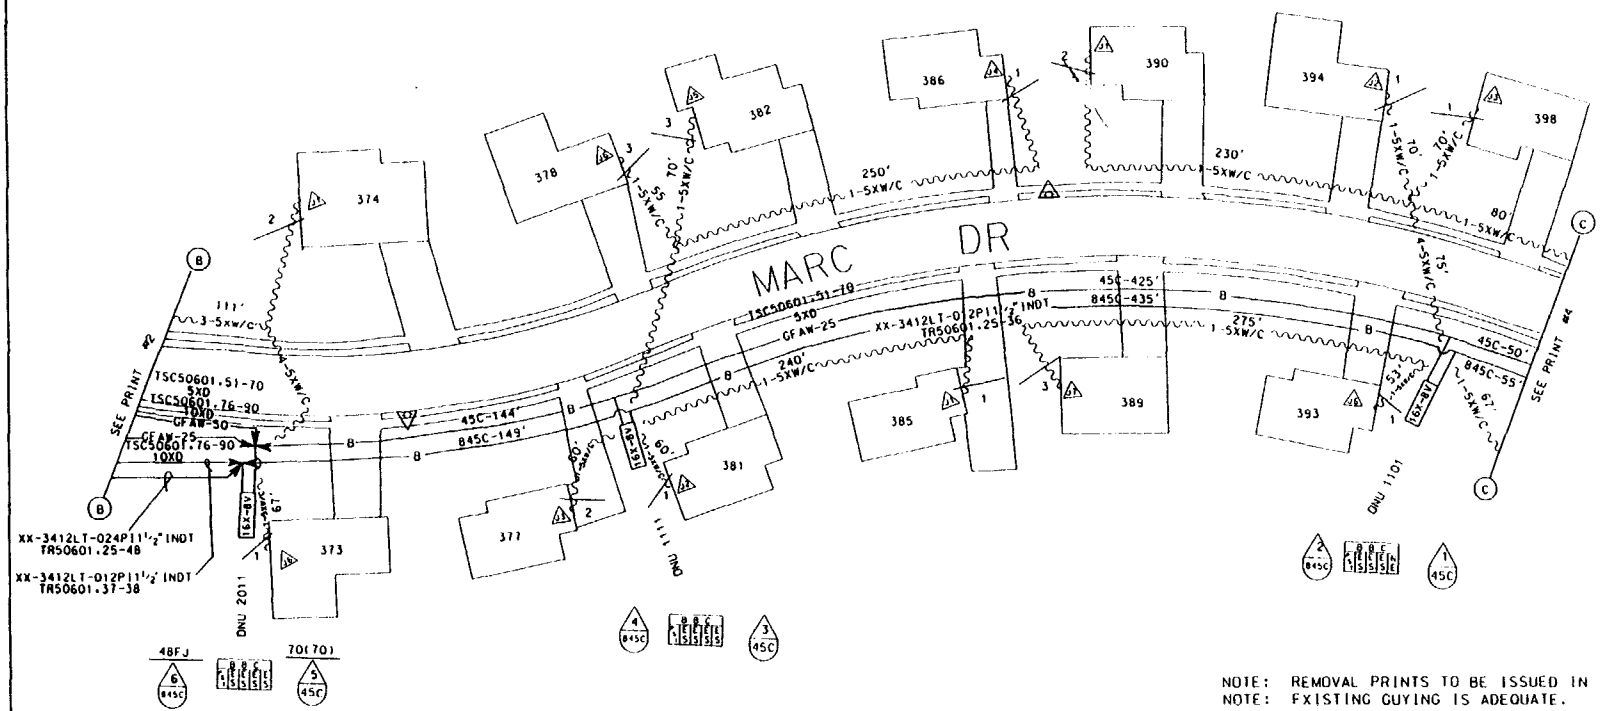

NOTE: REMOVAL PRINTS TO BE ISSUED IN THE FUTURE
NOTE: EXISTING GUYING IS ADEQUATE.

SYMBOLS & ABBREVIATIONS

MATERIAL LIST MCF FKM

PLC. 3 ONUS

TSC50601=TC506019

ACCOUNT CODE 257C AREA CODE 56287 ONU & ADDRESS	FIBER COUNT	TSC COUNT	PGL COUNT NON-DEDICATED	RIDES ID	TAPER CODE	YR PLCD
ONU 1101 F 393 MARC DR	TR50601.27-28	TSC50601.54-55-56	PGL602A. 1-125	1101	563471	
ONU 1111 F 381 MARC DR	TR50601.29-30	TSC 50601.57-58-59	PGL 602A. 1-125	1111	563471	
ONU 2011 F 373 MARC DR	TR50601.31-32	TSC 50601.60-61-62	PGL602A. 126-250	2011	563472	
ONU		TSC	PGL			
ONU		TSC	PGL			

NEW JERSEY BELL TELEPHONE COMPANY

REASON: AVIS PROJECT
DATE RECEIVED: 6/2/87
PREPARED BY: AC No. 7244
J. GOODWIN 9939
DATE: 6/2/87
DRTC.
DOVER TOWNSHIP
343
SBPL6
56000
TOMS RIVER
156-8554
3

Lbh

PRT4_TR50601

EST. # 156-8554-4

kv 12.5

BUR. CU 425' AER. CU

BUR. LU 10 AER. LU

BUR. ONU'S 1 AER. ONU'S

BUR. SWI 1198'

BUR. REWIRES 13 AER. REWIRES

(PA) FL = 1064'
845CPLC. 1120' XX-3412LT-012

(PB) FL = 1090'
845CPLC. 1090' 1½"INDT.

(PC) FL = 1039'
82CPLC. 1090' GFAW-25

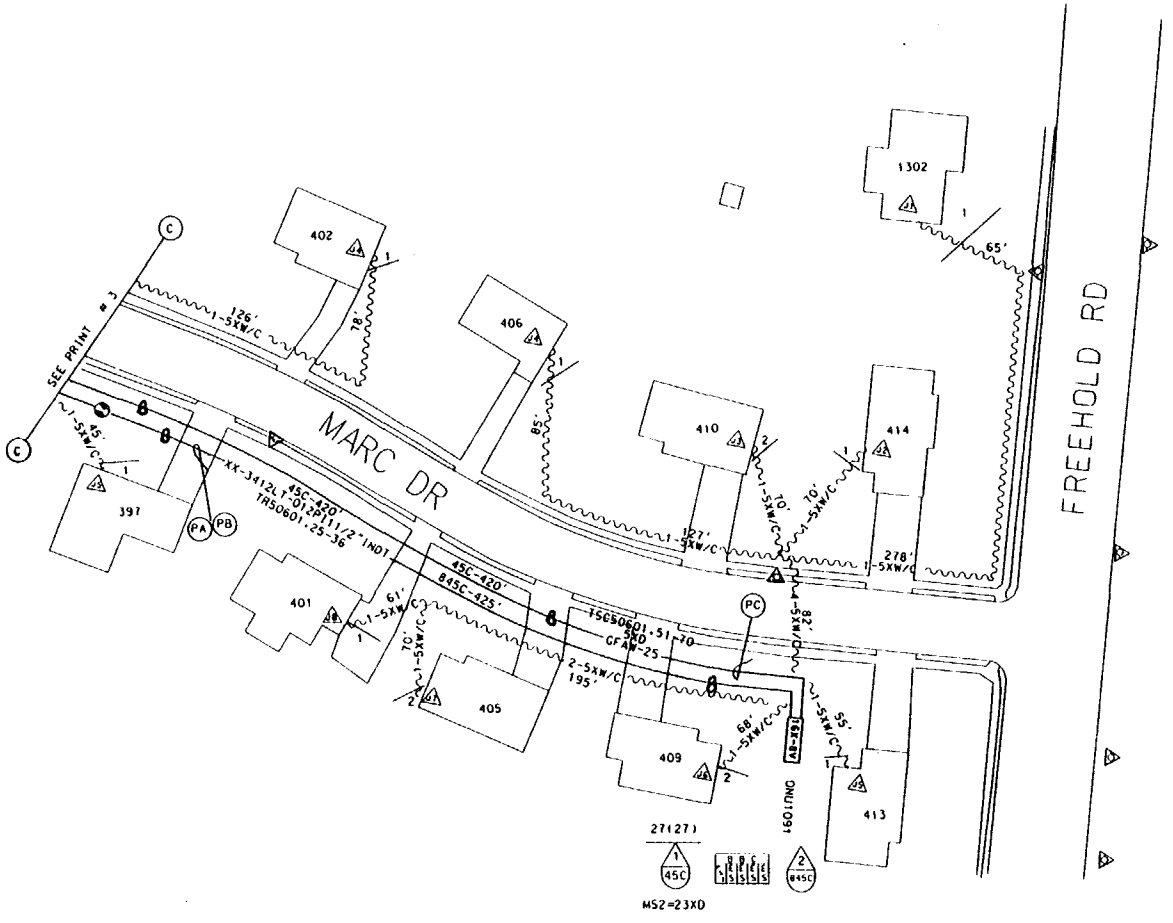

SYMBOLS & ABBREVIATIONS

16X-8V — ONU AER OR PED

20 AER SERVICE WIRE WITH COAX

50 BURIED SERVICE WIRE WITH COAX

BOND TO POWER NEUTRAL

VIDEO PORT #

FUTURE ONU LOCATION

TELCO PEDESTAL

TRANSFORMER

SECONDARY ENCLOSURE

4" CONDUIT

EMBEDDED

PWR CO. SWITCH

STREET LIGHT

UTILITY POLE

NOTE: REMOVAL PRINTS TO BE ISSUED IN THE FUTURE
NOTE: EXISTING GUYING IS ADEQUATE.

TSC-50601=TC506019

ACCOUNT CODE 257C AREA CODE56287 ONU & ADDRESS	FIBER COUNT	TSC COUNT	PGL COUNT NON-DEDICATED	RIDES ID	TAPER CODE	YR PLCD
ONU 1091 F 409 MARK DR	TR50601.25-26	TSC50601.51-52-53	PGL 602A.1-125	1091	563471	
ONU		TSC	PGL			
ONU		TSC	PGL			
ONU		TSC	PGL			
ONU		TSC	PGL			

MATERIAL LIST

	MCF	FKM
PLC. 1120' XX-3412LT-012		4.097
PLC. 1090' 11/2"INDT		
PLC. 1090' GFAW-25	.055	
PLC. 1 ONU		

NEW JERSEY BELL TELEPHONE COMPANY

REVISION: AVIS PROJECT

DRAWN BY: 1330 TEL. 3339 EL. CABINETS

.055

ONIC.

RECORD REVISIONS

DOVER TOWNSHIP 343

5BPL6

56000

TOMS RIVER

EST. # 156-8554

SHEET # 4 OF

867

PRT8_TR50601

EST. # 156-8554-5
kv 12.5
BUR. CU 727' AER. CU 505'
BUR. LU 6 AER. LU 8
BUR. ONU'S - AER. ONU'S 2
BUR. SWT 902'
BUR. REWIRES 8 AER. REWIRES 14

(PA) FL = 428'
845CPLC. 460' XX-3412LT-012

(PB) FL = 460'
845CPLC. 460' 1½"INDT

(PC) FL = 423'
45CPLC. 460' GFAW-25

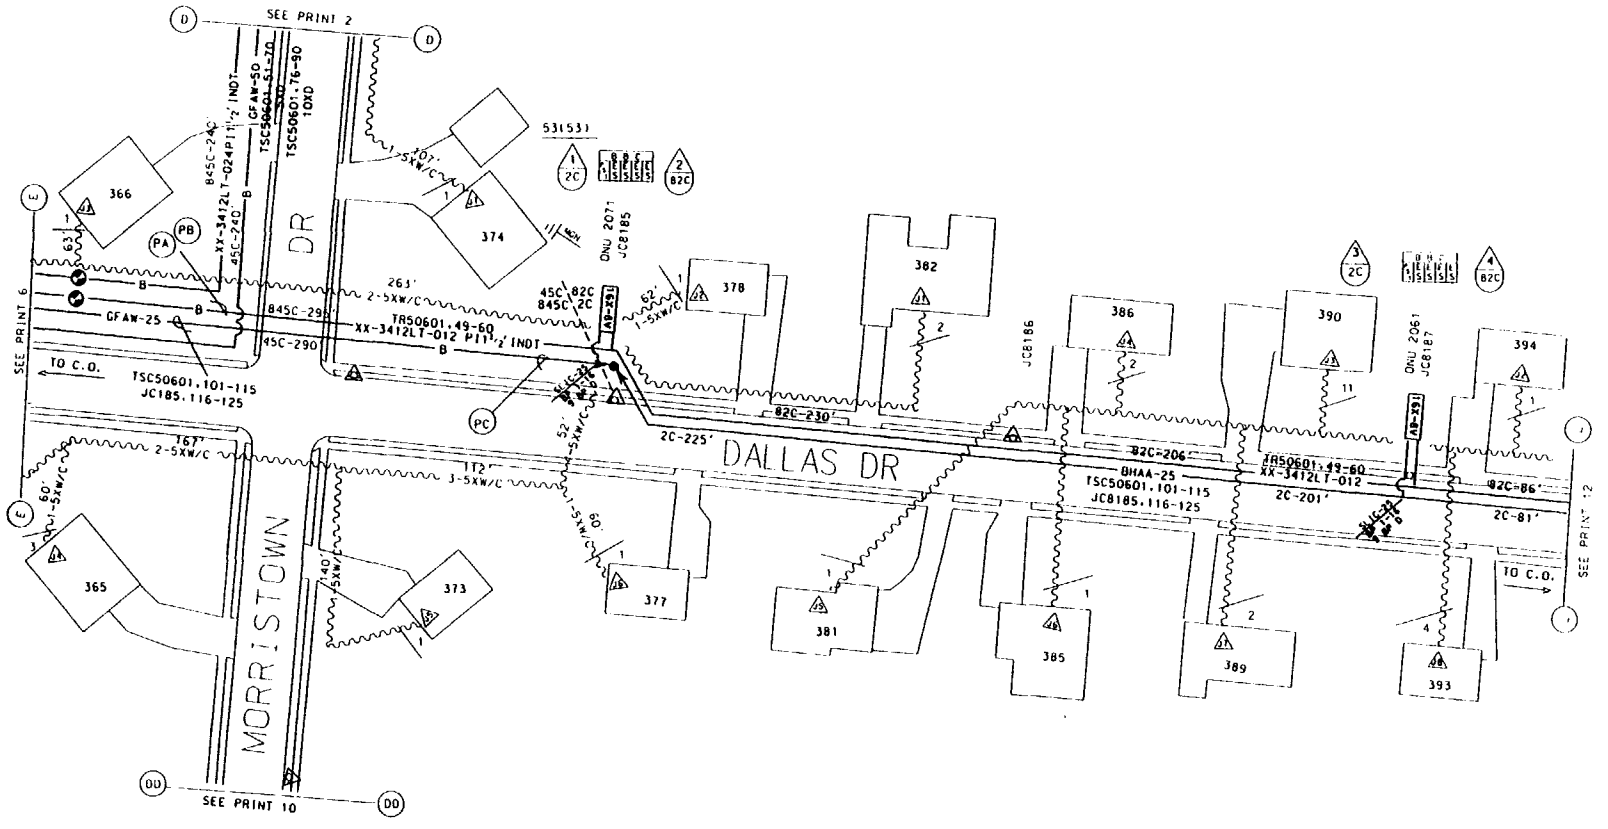

SYMBOLS & ABBREVIATIONS

NOTE: REMOVAL PRINTS TO BE ISSUED IN THE FUTURE
NOTE: EXISTING GUYING IS ADEQUATE.

TSC50601=TC506019

ACCOUNT CODE 257C AREA CODE56287 ONU & ADDRESS	FIBER COUNT	TSC COUNT	PGL COUNT NON-DEDICATED	RIDES ID	TAPER CODE	YR PLCD
ONU 2071 F 378 DALLAS DR	TR50601.53-54	TSC50601.107.108.109	PGL 602A.126-250	2071	563472	
ONU 2061 F 390 DALLAS DR	TR50601.51-52	TSC 50601.107.108.109	PGL 602A.126-250	2061	563472	
ONU		TSC	PGL			
ONU		TSC	PGL			
ONU		TSC	PGL			

MATERIAL LIST

	MCF	FKM
PLC. 460' XX-3412LT-012		1.682
PLC. 460' 1½"INDT		
PLC. 460' GFAW-25	.023	
PLC. 2 ONUS		
PLC. 2 SLIC-25 TERMLS		

NEW JERSEY BELL TELEPHONE COMPANY

REASON: AVIS PROJECT
PREPARED BY: W. WALKER, SAT 244, 1939
R. GRANNIN
.023
ORIG.
RECORD REVISIONS

DOVER TOWNSHIP
343
5BPL6
56000
TOMS RIVER
156-8554
5

667