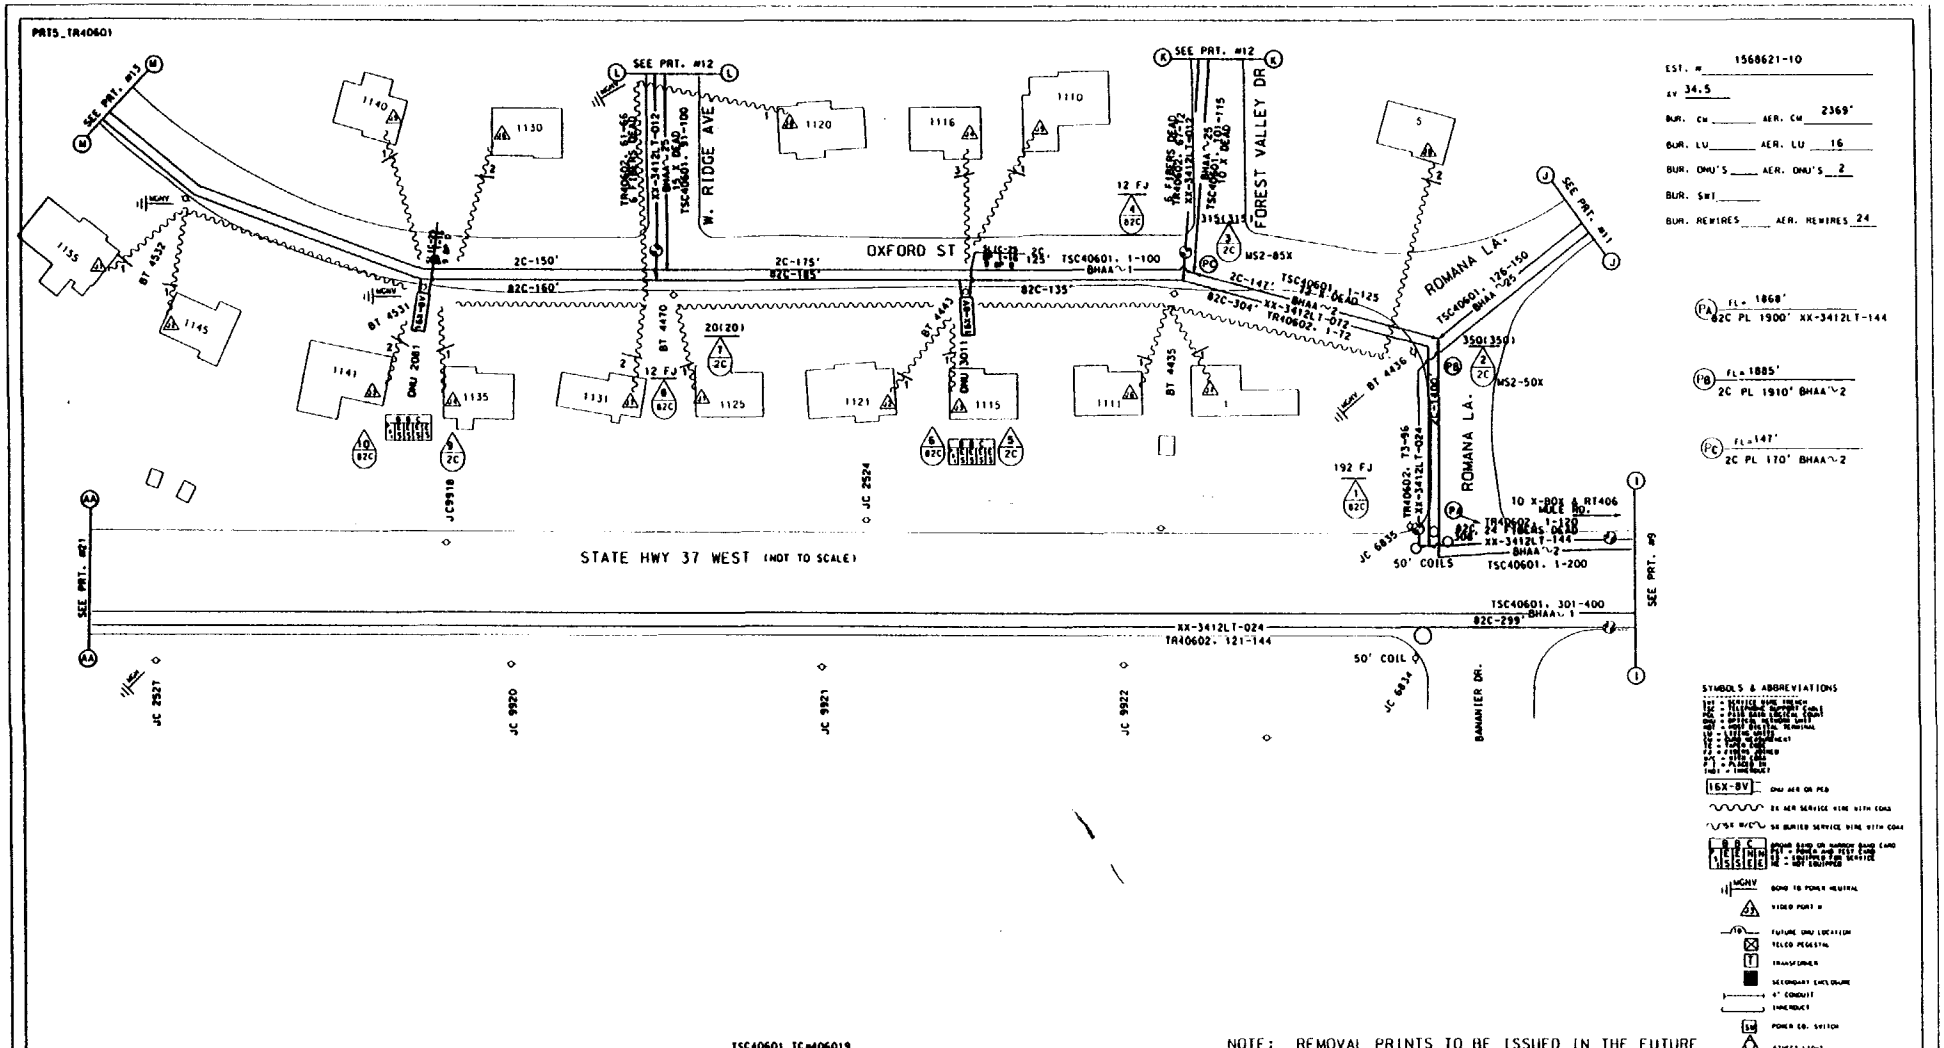

TSC40601 TC=406019

ACCOUNT CODE 257C AREA CODE 56298 ONU & ADDRESS	FIBER COUNT	TSC COUNT	PGL COUNT NON-DEDICATED	RIDES ID	TAPER CODE	YR PLCD
ONU 2081 F 1141 OXFORD ST.	TR40602. 55-56	TSC 40601. 83-84	PGL 598A. 126-250	2081	462672	
ONU 3011 F 1115 OXFORD ST.	TR40602. 57-58	TSC 40601. 85-86	PGL 598A. 251-375	3011	462673	
ONU		TSC	PGL			
ONU		TSC	PGL			
ONU		TSC	PGL			
ONU		TSC	PGL			
ONU		TSC	PGL			
ONU		TSC	PGL			
ONU		TSC	PGL			

MATERIAL LIST	MCF	FKM
PL 1900' XX-3412LT-144		83.41
PL 2080' BHAA~2	.832	
PL 2-ONU'S		
PL 2-SLIC-25 TERML'S		

QSS

PRT7_TR40601

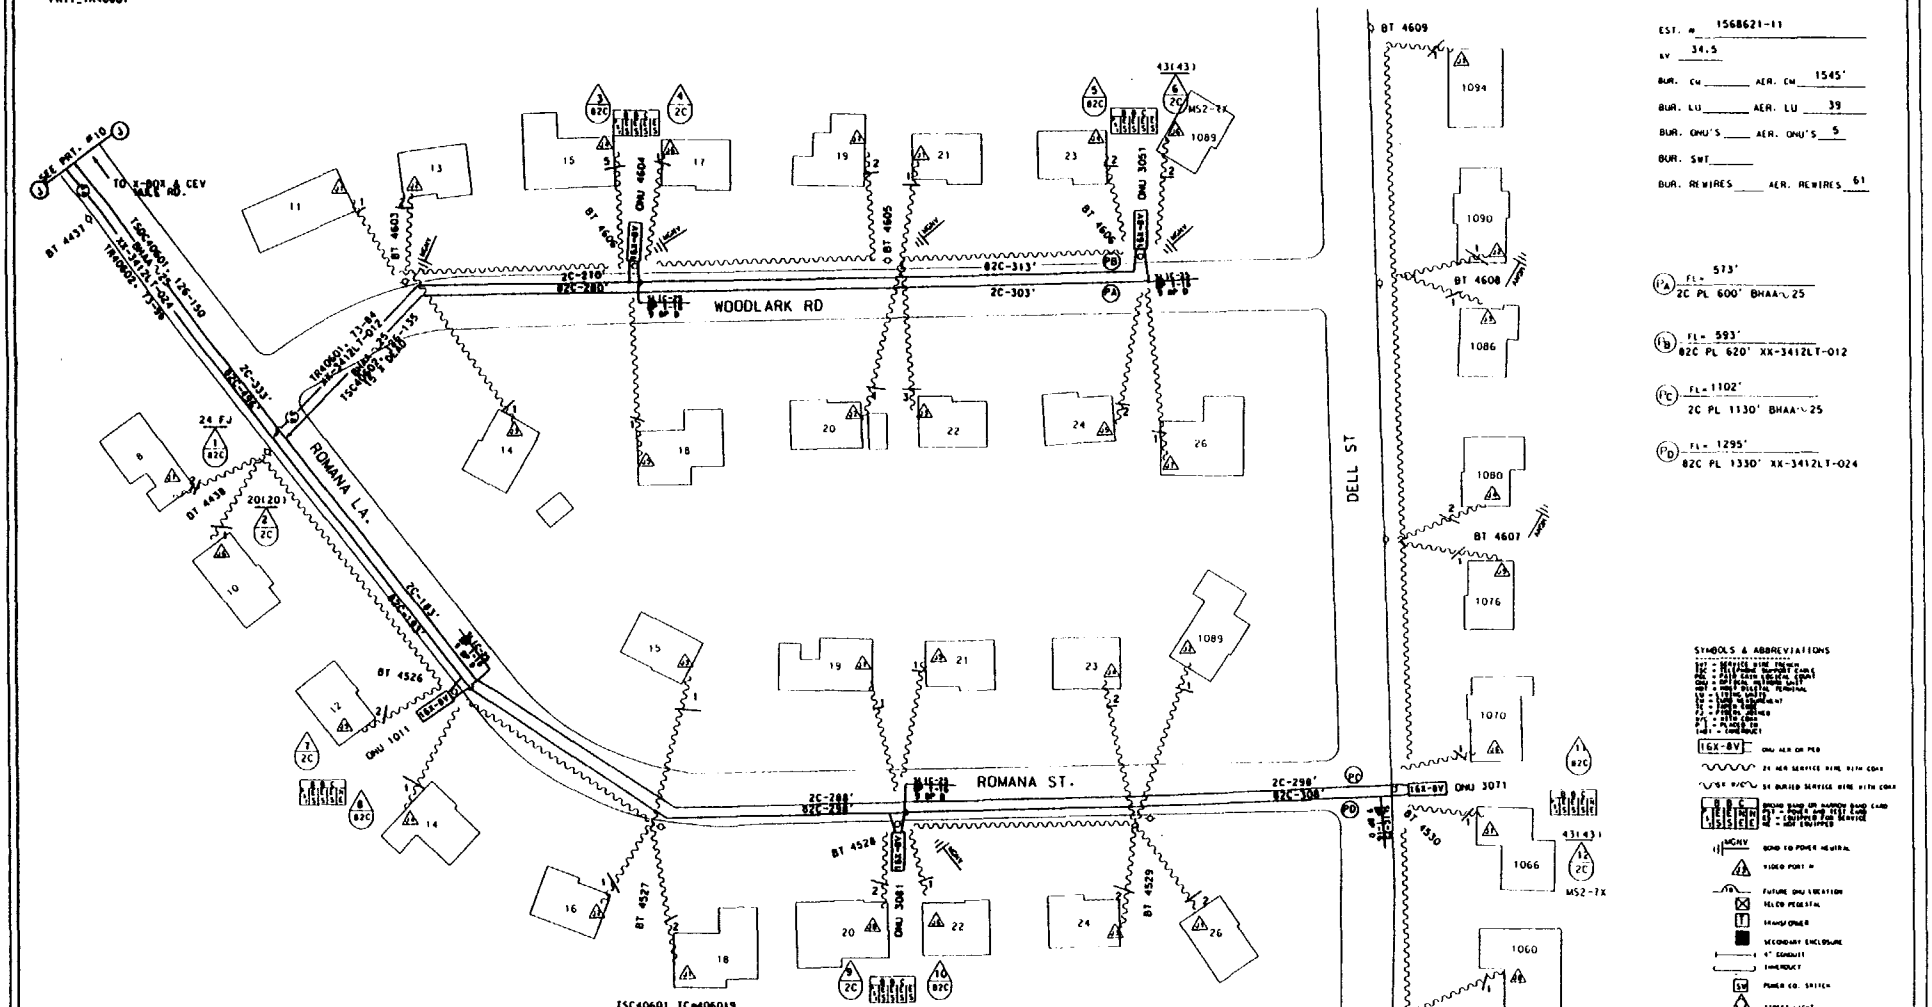

EST. # 1568621-11

kV 34.5

BUR. CU ____ AER. CU 1545'

BUR. LU ____ AER. LU 39

BUR. ONU'S ____ AER. ONU'S 5

BUR. SWT ____

BUR. REWIRES ____ AER. REWIRES 61

(PA) FL= 573'
2C PL 600' BHAA~25

(PB) FL= 593'
82C PL 620' XX-3412LT-012

(PC) FL= 1102'
2C PL 1330' BHAA~25

(PD) FL= 1295'
82C PL 1330' XX-3412LT-024

SYMBOLS & ABBREVIATIONS

ACCOUNT CODE 257C AREA CODE 56298 ONU & ADDRESS	FIBER COUNT	TSC COUNT	PGL COUNT NON-DEDICATED	RIDES ID	TAPER CODE	YR PLCD
ONU 3051 F 23 WOODLARK RD.	TR40602. 73-74	TSC 40601. 126-127	PGL 598A. 251-375	3051	462673	
ONU 3061 F 17 WOODLARK RD.	TR40602. 75-76	TSC 40601. 128-129	PGL 598A. 251-375	3061	462673	
ONU 3071 F 1070 DELL ST.	TR40602. 85-86	TSC 40601. 136-137	PGL 598A. 251-375	3071	462673	
ONU 3081 F 22 ROMANA ST.	TR40602. 87-88	TSC 40601. 138-139	PGL 598A. 251-375	3081	462673	
ONU 1011 F 14 ROMANA ST.	TR40602. 89-90	TSC 40601. 140-141	PGL 598B. 501-625	1011	462711	
ONU		TSC	PGL			
ONU		TSC	PGL			
ONU		TSC	PGL			
ONU		TSC	PGL			

NOTE: EXISTING GUYING IS ADEQUATE.
NOTE: REMOVAL PRINTS TO BE ISSUED IN THE FUTURE

MATERIAL LIST	MCF	FKM
PL 1730' BHAA~25	.086	
PL 620' XX-3412LT-012		2.27
PL 1330' XX-3412-LT-024		9.73
PL 5-ONU'S		
PL 5-SLIC-25 TERM'S		

NEW JERSEY BELL TELEPHONE COMPANY

AVIS PROJECT

.086

ORIG.

DOVER TOWNSHIP 343

56000 40PL1

TOMS RIVER

1568621 11

RECORD REVISIONS

155

PRT6_TR40601

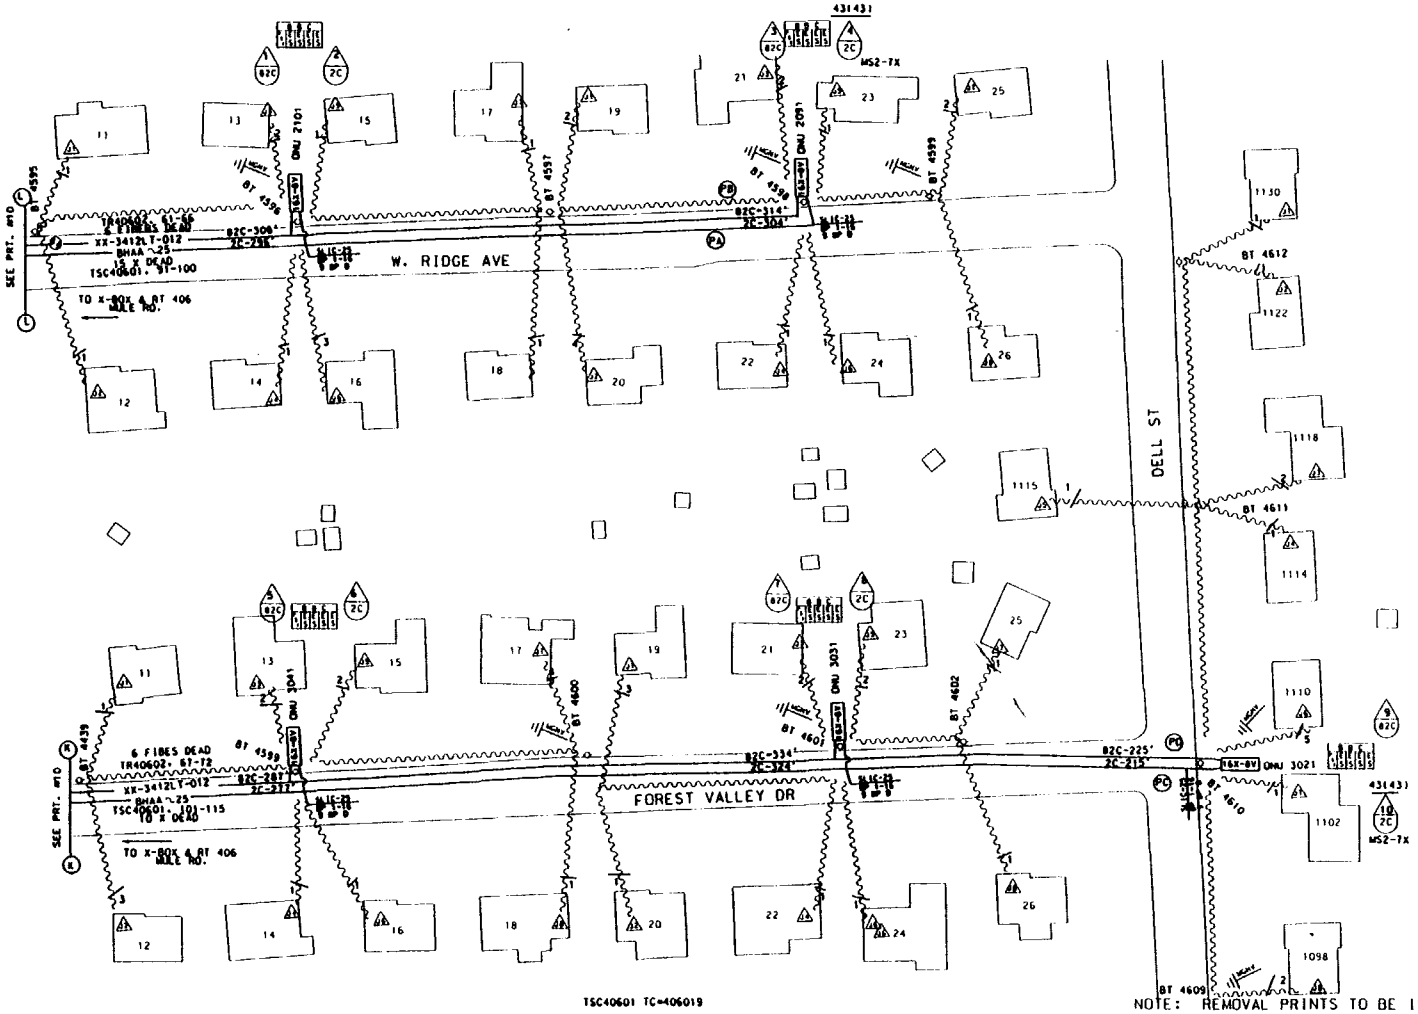

EST. # 1568621-12

AY 34.5

BUR. CM ____ AER. CM 1153'

BUR. LU ____ AER. LU 40

BUR. ONU'S ____ AER. ONU'S 5

BUR. SWI ____

BUR. REWIRES ____ AER. REWIRES 63

(PA) FL = 600'
2C PL 620' BHAA ~25

(PB) FL = 620'
82C PL 640' XX-3412LT-012

(PC) FL = 816'
2C PL 840' BHAA ~25

(PD) FL = 846'
82C PL 880' XX-3412LT-012

SYMBOLS & ABBREVIATIONS

16X-8V — ONU AER OR PED

2C AER SERVICE WIRE WITH COAX

2C BURIED SERVICE WIRE WITH COAX

BOND TO POWER NEUTRAL

VIDEO PORT #

FUTURE ONU LOCATION

TELCO PEDESTAL

TRANSFORMER

SECONDARY ENCLOSURE

4" CONDUIT

SWIMMERLY

POWER CO. SWITCH

STREET LIGHT

UTILITY POLE

TSC40601 TC=406019

ACCOUNT CODE 25TC AREA CODE 56298 ONU & ADDRESS	FIBER COUNT	TSC COUNT	PGL COUNT NON-DEDICATED	RIDES ID	TAPER CODE	YR PLCO
ONU 2091 F 21 W. RIDGE AVE.	TR40602. 61-62	TSC 40601. 91-92	PGL 598A. 126-250	2091	462672	
ONU 2101 F 13 W. RIDGE AVE.	TR40602. 63-64	TSC 40601. 93-94	PGL 598A. 126-250	2101	462672	
ONU 3021 F 1102 DELL ST.	TR40602. 67-68	TSC 40601. 101-102	PGL 598A. 251-375	3021	462673	
ONU 3031 F 23 FOREST VALLEY RD.	TR40602. 69-70	TSC 40601. 103-104	PGL 598A. 251-375	3031	462673	
ONU 3041 F 15 FOREST VALLEY RD.	TR40602. 71-72	TSC 40601. 105-106	PGL 598A. 251-375	3041	462673	
ONU		TSC	PGL			
ONU		TSC	PGL			
ONU		TSC	PGL			
ONU		TSC	PGL			

NOTE: REMOVAL PRINTS TO BE ISSUED IN THE FUTURE
NOTE: EXISTING GUYING IS ADEQUATE.

MATERIAL LIST	MCF	FKM
PL 1460' BHAA ~25	.073	
PL 1520' XX-3412LT-012		5.56
PL 5-ONU'S		
PL 5-SLIC-25 TERML'S		

NEW JERSEY BELL TELEPHONE COMPANY

REASON: AVIS PROJECT

DATE RELEASED: 11-13-87

.073

MUNICIPALITY: DOVER TOWNSHIP

TAX DIST.: 343

DISTRICT: 56000

ORIG. 40PL1

EXCHANGE & NAME: TOMS RIVER

EST. NO.: 1568621

PART: 12

255

PRT4_TR-0601

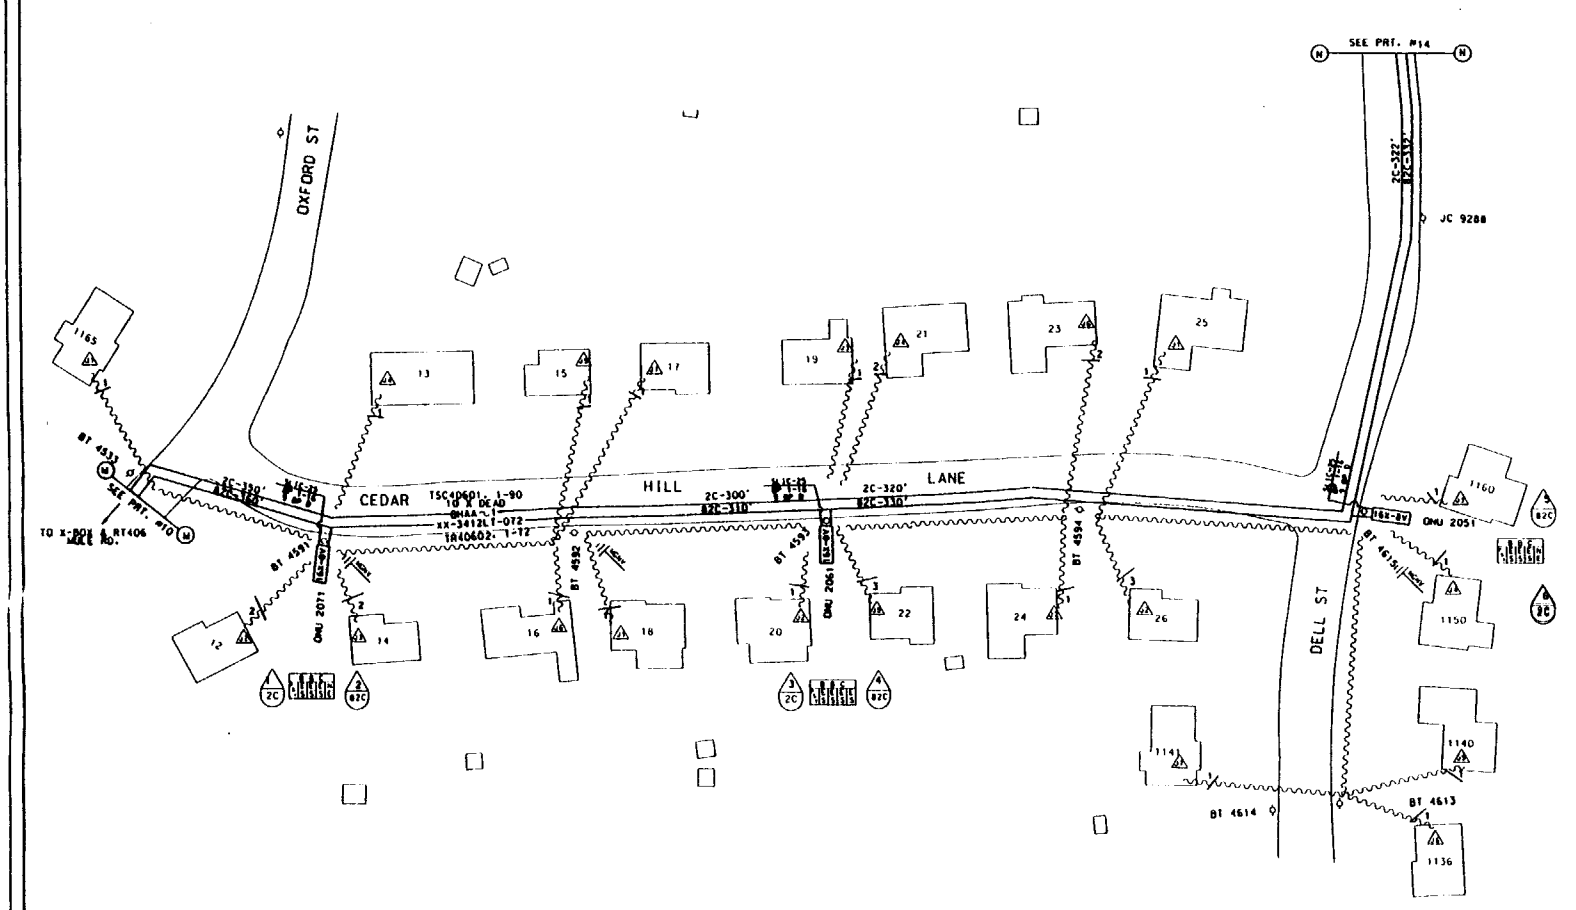

EST. # 1568621-13

kV 34.5

BUR. CM ____ AER. CM 1040'

BUR. LU ____ AER. LU 21

BUR. ONU'S ____ AER. ONU'S 3

BUR. SWT ____

BUR. REWIRES ____ AER. REWIRES 29

SYMBOLS & ABBREVIATIONS

16X-8V — ONU AER OR PED

25 AER SERVICE WIRE WITH COAX

25 BURIED SERVICE WIRE WITH COAX

BOND TO POWER NEUTRAL

VIDEO PORT

FUTURE ONU LOCATION

TELCO PEDESTAL

TRANSFORMER

SECONDARY ENCLOSURE

4" CONDUIT

INNERDUCT

POWER CO. SWITCH

STREET LIGHT

UTILITY POLE

NOTE: REMOVAL PRINTS TO BE ISSUED IN THE FUTURE
NOTE: EXISTING GUYING IS ADEQUATE.

TSC40601 TC-406019

ACCOUNT CODE 257C AREA CODE 56298 ONU & ADDRESS	FIBER COUNT	TSC COUNT	PGL COUNT NON-DEDICATED	RIDES ID	TAPER CODE	YR PLCD
ONU 2051 F 1160 DELL ST.	TR40602. 49-50	TSC 40601. 77-78	PGL 598A. 126-250	2051	462672	
ONU 2061 F 22 CEDAR HILL LA.	TR40602. 51-52	TSC 40601. 79-80	PGL 598A. 126-250	2061	462672	
ONU 2071 F 14 CEDAR HILL LA.	TR40602. 53-54	TSC 40601. 81-82	PGL 598A. 126-250	2071	462672	
ONU		TSC	PGL			
ONU		TSC	PGL			
ONU		TSC	PGL			
ONU		TSC	PGL			
ONU		TSC	PGL			
ONU		TSC	PGL			

MATERIAL LIST MCF FKM

PL 3-ONU'S
PL 3-SLIC-25 TERM'S

REASON AVIS PROJECT

SURVEYED BY

RECORD REVISIONS

NEW JERSEY BELL TELEPHONE COMPANY

DOVER TOWNSHIP 343

DISTRICT 56000 4RPL2

TOMS RIVER

EST. NO. 1568621 PAGE 13 OF

ORIG.

555

PRT3_TR40601

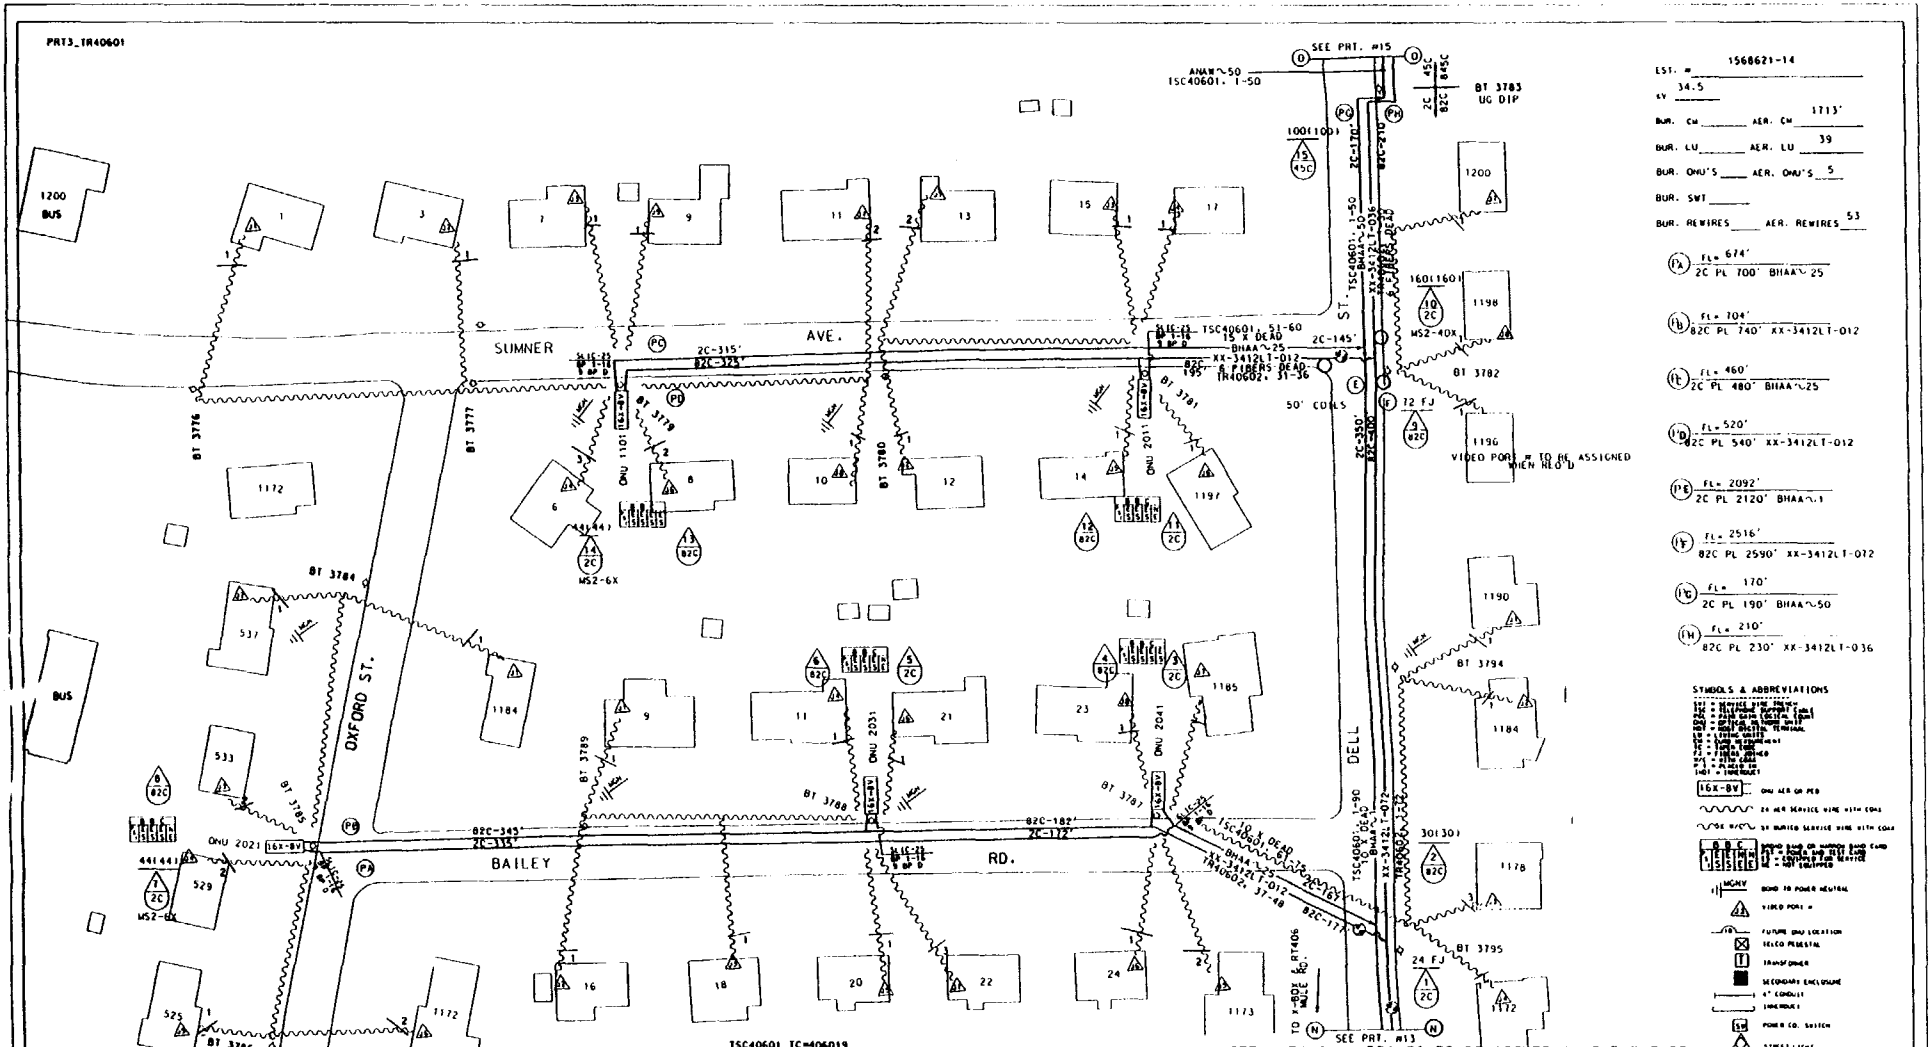

EST. # 1568621-14

EV 34.5

BUR. CM ____ AER. CM 1713'

BUR. LU ____ AER. LU 39

BUR. ONU'S ____ AER. ONU'S 5

BUR. SWT ____

BUR. REWIRES ____ AER. REWIRES 53

(1A) FL= 674'
2C PL 700' BHAA~25

(1B) FL= 704'
82C PL 740' XX-3412LT-012

(1C) FL= 460'
2C PL 480' BHAA~25

(1D) FL= 520'
82C PL 540' XX-3412LT-012

(1E) FL= 2092'
2C PL 2120' BHAA~1

(1F) FL= 2516'
82C PL 2590' XX-3412LT-072

(1G) FL= 170'
2C PL 190' BHAA~50

(1H) FL= 210'
82C PL 230' XX-3412LT-036

SYMBOLS & ABBREVIATIONS

16X-BV	ONU AER OR PED
	2C AER SERVICE WIRE WITH COILS
82C	82 BURIED SERVICE WIRE WITH COILS
	BOND TO POWER NEUTRAL
	VIDEO PORT #
	FUTURE ONU LOCATION
	TELCO PEDESTAL
	TRANSFORMER
	SECONDARY ENCLOSURE
	4" CONDUIT
	INNERDUCT
	POWER CO. SWITCH
	STREET LIGHT
	UTILITY POLE

TSC40601 TC=406019

ACCOUNT CODE 257C AREA CODE 56298 ONU & ADDRESS	FIBER COUNT	TSC COUNT	PGL COUNT NON-DEDICATED	RIDES ID	TAPER CODE	YR PLCD
ONU 1101 F 8 SUMNER AVE.	TR40602. 31-32	TSC 40601. 51-53	PGL 598A. 1-125	1101	462671	
ONU 2011 F 14 SUMNER AVE.	TR40602. 33-34	TSC 40601. 54-56	PGL 598A. 126-250	2011	462672	
ONU 2021 F 529 OXFORD ST.	TR40602. 37-38	TSC 40601. 61-63	PGL 598A. 126-250	2021	462672	
ONU 2031 F 21 BAILEY RD.	TR40602. 39-40	TSC 40601. 64-66	PGL 598A. 126-250	2031	462672	
ONU 2041 F 23 BAILEY RD.	TR40602. 41-42	TSC 40601. 67-69	PGL 598A. 126-250	2041	462672	
ONU		TSC	PGL			
ONU		TSC	PGL			
ONU		TSC	PGL			
ONU		TSC	PGL			

NOTE: REMOVAL PRINTS TO BE ISSUED IN THE FUTURE
NOTE: EXISTING GUYING IS ADEQUATE.

MATERIAL LIST

	MCF	FKM
PL 190' BHAA~50	.019	
PL 1180' BHAA 25	.059	
PL 1290' XX-3412LT-012		4.72
PL 230' XX-3412LT-036		2.52
PL 2120' BHAA~1	.424	
PL 2590' XX-3412LT-072		56.85
PL 5-ONU'S		
PL 5-SLIC-25 TERM'S		
TOT.	.502	64.09

NEW JERSEY BELL TELEPHONE COMPANY

AVIS PROJECT

DOVER TOWNSHIP

56000

TOMS RIVER

343

4RPL2

1568621

14 OF

tss

PRT2_TR40601

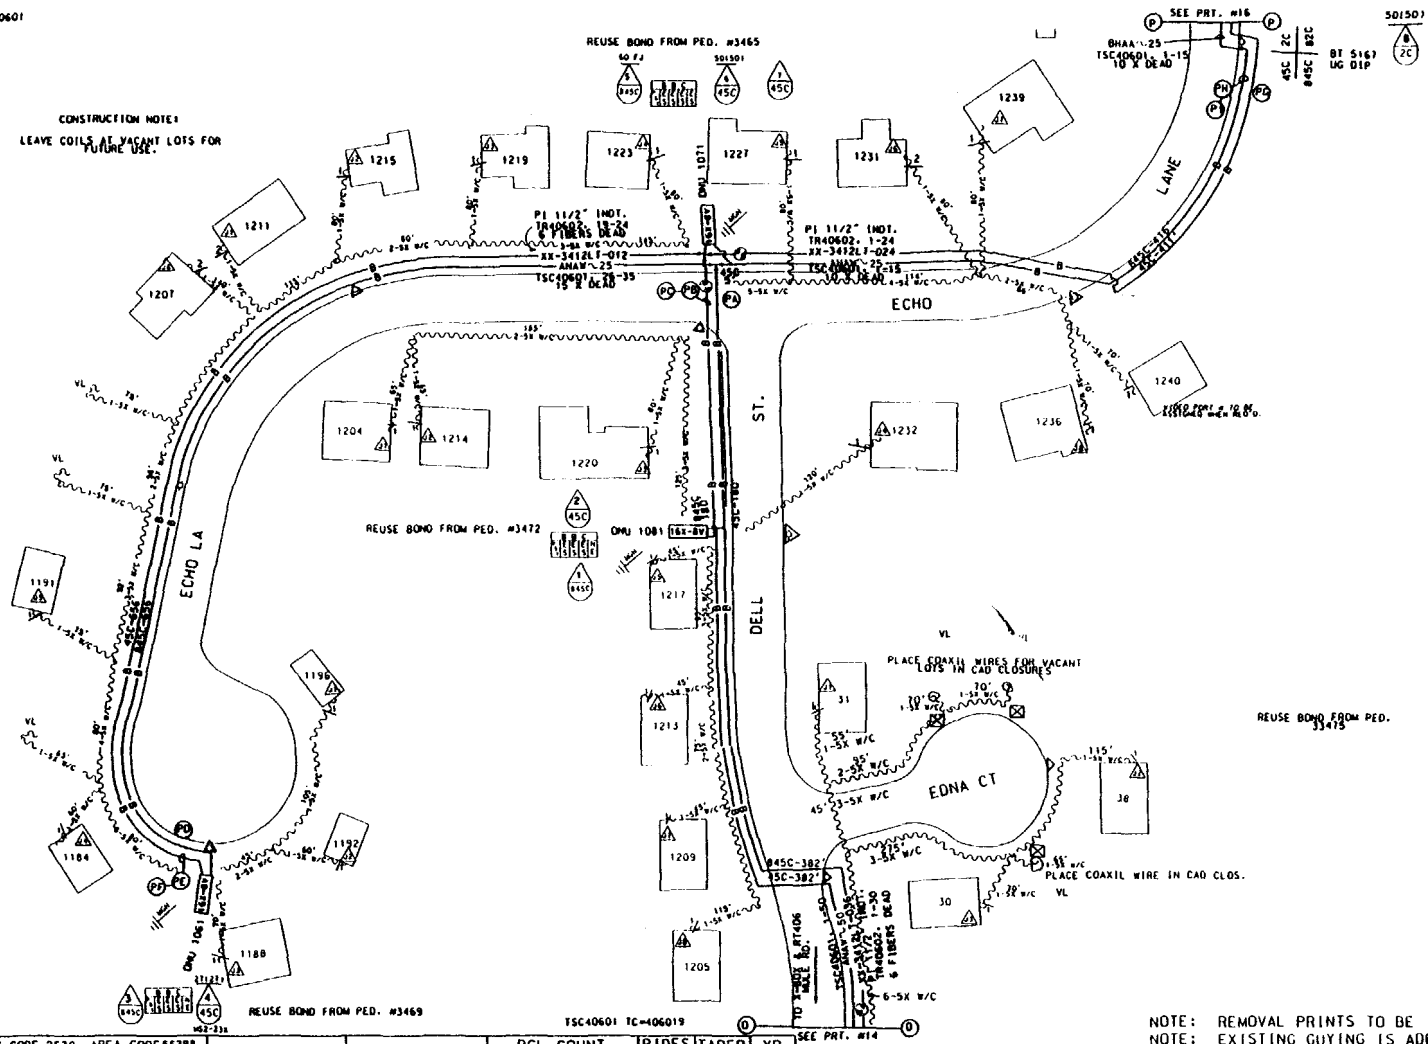

ACCOUNT CODE 257C AREA CODE 56298 ONU & ADDRESS	FIBER COUNT	TSC COUNT	PGL COUNT NON-DEDICATED	RIDES ID	TAPER CODE	YR PLCD
ONU 1061 F 1186 ECHO LA.	TR40602. 19-20	TSC 40601. 26-28	PGL 598A. 1-125	1061	462671	
ONU 1071 F 1223 ECHO LA.	TR40602. 21-22	TSC 40601. 29-31	PGL 598A. 1-125	1071	462671	
ONU 1081 F 1217 DELL ST.	TR40602. 25-26	TSC 40601. 36-38	PGL 598A. 1-125	1081	462671	
ONU 1091 F 38 EDNA ST.	TR40602. 27-28	TSC 40601. 39-41	PGL 598A. 1-125	1091	462671	
ONU		TSC	PGL			
ONU		TSC	PGL			
ONU		TSC	PGL			
ONU		TSC	PGL			
ONU		TSC	PGL			

NOTE: REMOVAL PRINTS TO BE ISSUED IN THE FUTURE
NOTE: EXISTING GUYING IS ADEQUATE.

MATERIAL LIST	MCF	FKM
PL 580' XX-3412LT-036		6.36
PL 580' ANAW\-50	.058	
PL 430' XX-3411LT-024		3.15
PL 670' XX-3412LT-012		2.45
PL 1100' ANAW\-25	.055	
PL 4-ONU'S		
PL 1615' 1-11/2" INNERDUCT		11.96
	.113	

EST. # 1568621-15
KV 34.5
BUR. CU 1955' AER. CU
BUR. LU 26 AER. LU
BUR. ONU'S 4 AER. ONU'S
BUR. SWT 2514'
BUR. REWIRES 29 AER. REWIRES

(PA) FL= 562' 45C PL 580' ANAW\-50
(PB) FL= 562' 845C PL 580' XX-3412LT-036
(PC) FL= 555' 845C PL 555' 11/2" INNERDUCT
(PD) FL=656' 45C PL 670' ANAW\-25
(PE) FL= 656' 845C PL 670' XX-3412LT-012
(PF) FL= 650' 845C PL 650' 11/2" INNERDUCT
(PG) FL= 416' 45C PL 430' ANAW\-25
(PH) FL= 416' 845C PL 430' XX-3412LT-024
(PI) FL= 410' 845C PL 410' 11/2" INNERDUCT

SYMBOLS & ABBREVIATIONS

16X-8V — ONU NEW OR PED
26 NEW SERVICE WIRE WITH CONN
56 BURIED SERVICE WIRE WITH CONN
BOND TO POWER NEUTRAL
FIELD POINT #
FUTURE ONU LOCATION
FELCO PEDESTAL
TRANSFORMER
SECONDARY ENCLOSURE
4" CONDUIT
INNERDUCT
POWER CO. SWITCH
STREET LIGHT
UTILITY POLE

NEW JERSEY BELL TELEPHONE COMPANY

AVIS PROJECT

DOVER TOWNSHIP 343

56000 45PL1

TOMS RIVER

1568621 15

ORIG.

SSS

PRT1_TR40601

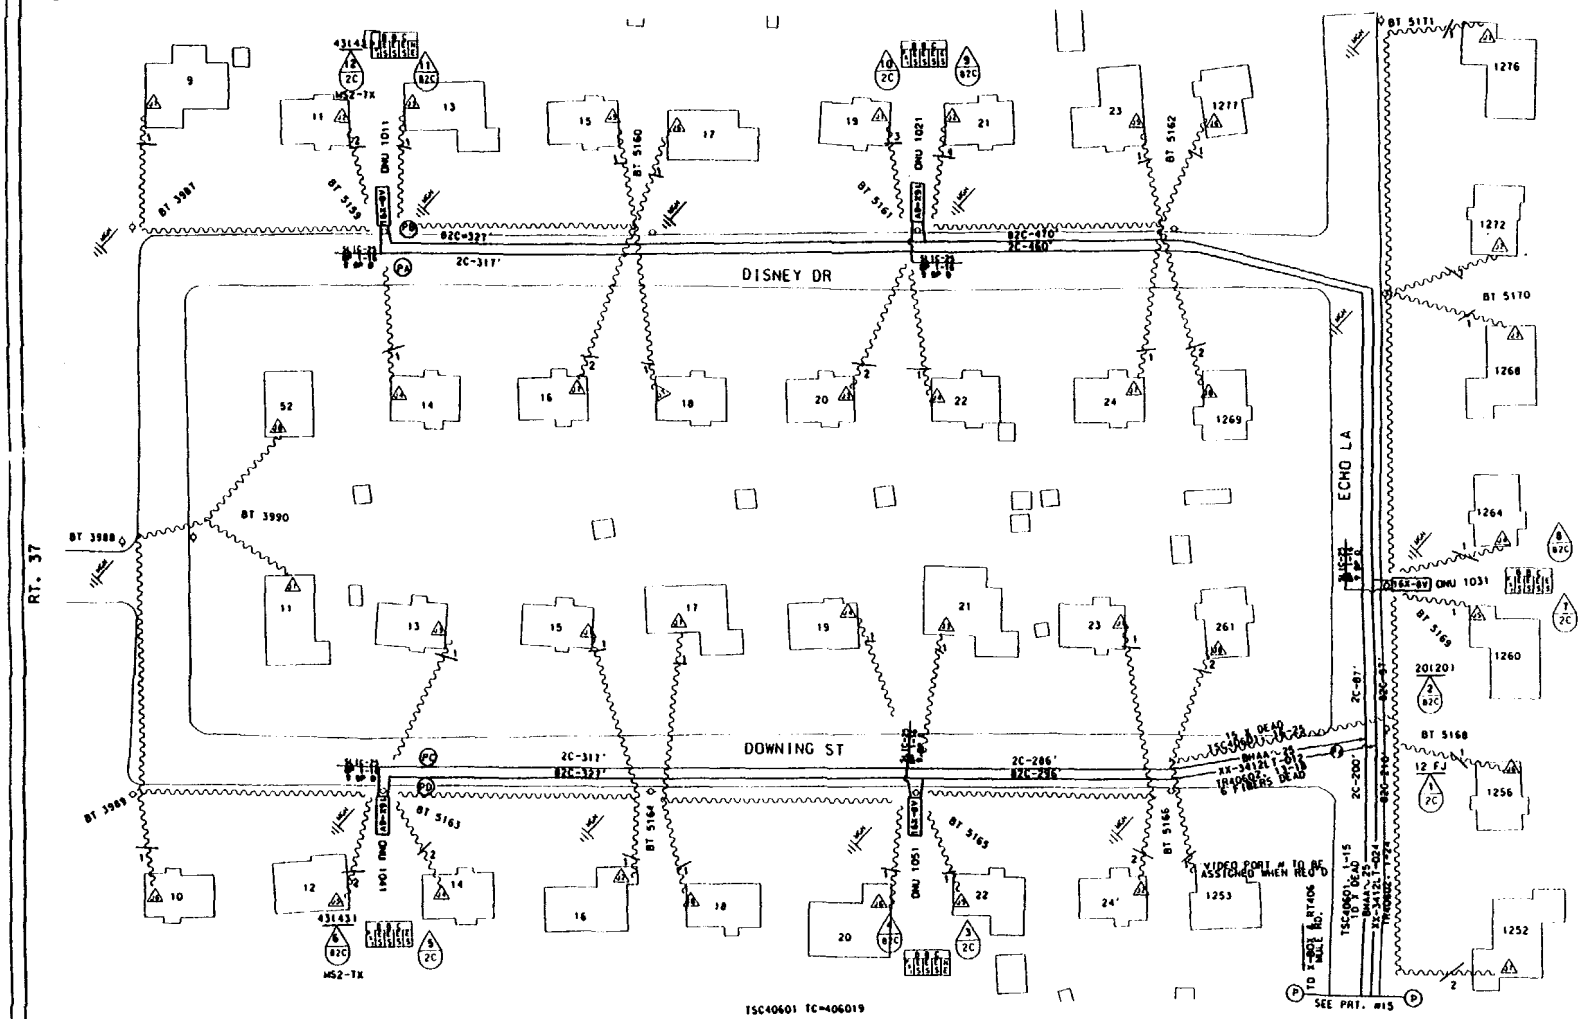

EST. # 1568621-16

kv 34.5

BUR. CW ____ AER. CW 1636

BUR. LU ____ AER. LU 41

BUR. ONU'S ____ AER. ONU'S 5

BUR. SWI ____

BUR. REWIRES ____ AER. REWIRES 56

(1A) FL= 1064'
2C PL 1090' BHAA~25

(1B) FL= 1104'
82C PL 1150' XX-3412LT-024

(1C) FL= 603'
2C PL 630' BHAA~25

(1D) FL= 623'
82C PL 650' XX-3412LT-012

SYMBOLS & ABBREVIATIONS

16X-BV ONU AER OR PED

2C AER SERVICE WIRE WITH CONE

2X W/C 2C BURIED SERVICE WIRE WITH CONE

BONDED BUND OR BURIED BUND TAMP
BT = CONDUIT FOR TELEC SERVICE
CT = CONDUIT FOR TELEC SERVICE
NE = NOT EQUIPPED

NGHY BOND TO POWER NEUTRAL

VIDEO PORT #

FUTURE ONU LOCATION

TELCO PEDESTAL

TRANSFORMER

SECONDARY ENCLOSURE

4" CONDUIT

TIMEPIECE

POWER CO. SWITCH

STREET LIGHT

UTILITY POLE

TSC40601 TC=406019

ACCOUNT CODE 257C AREA CODE 56298 ONU & ADDRESS	FIBER COUNT	TSC COUNT	PGL COUNT NON-DEDICATED	RIDES ID	TAPER CODE	YR PLCD
ONU 1011 F 11 DISNEY DR.	TR40602. 1-2	TSC40601. 1-3	PGL 598A. 1-125	1011	462671	
ONU 1021 F 19 DISNEY DR.	TR40602. 3-4	TSC40601. 4-6	PGL 598A. 1-125	1021	462671	
ONU 1031 F 1264 ECHO LA.	TR40602. 5-6	TSC40601. 7-9	PGL 598A. 1-125	1031	462671	
ONU 1041 F 12 DOWNING ST.	TR40602. 13-14	TSC40601. 16-18	PGL 598A. 1-125	1041	462671	
ONU 1051 F 20 DOWNING ST.	TR40602. 15-16	TSC40601. 19-21	PGL 598A. 1-125	1051	462671	
ONU		TSC	PGL			
ONU		TSC	PGL			
ONU		TSC	PGL			
ONU		TSC	PGL			

NOTE: EXISTING GUYING IS ADEQUATE.
REMOVAL PRINTS TO FOLLOW.

MATERIAL LIST

	MCF	FKM
PL 1090' BHAA~25	.054	
PL 1150' XX-3412LT-024		8.41
PL 5-ONU'S		
PL 5-SLIC-25 FERM'S		

NEW JERSEY BELL TELEPHONE COMPANY

REASON: AVIS PROJECT

DATE DRAWN: 7-7-95

.054

ORIG.

DRAWN BY: DOUGWING

RECORD REVISIONS

ORDER	DATE	ORDER	DATE

DOVER TOWNSHIP

343

56000

4APL 56 4SPLT

TOMS RIVER

1568621

16 #

955

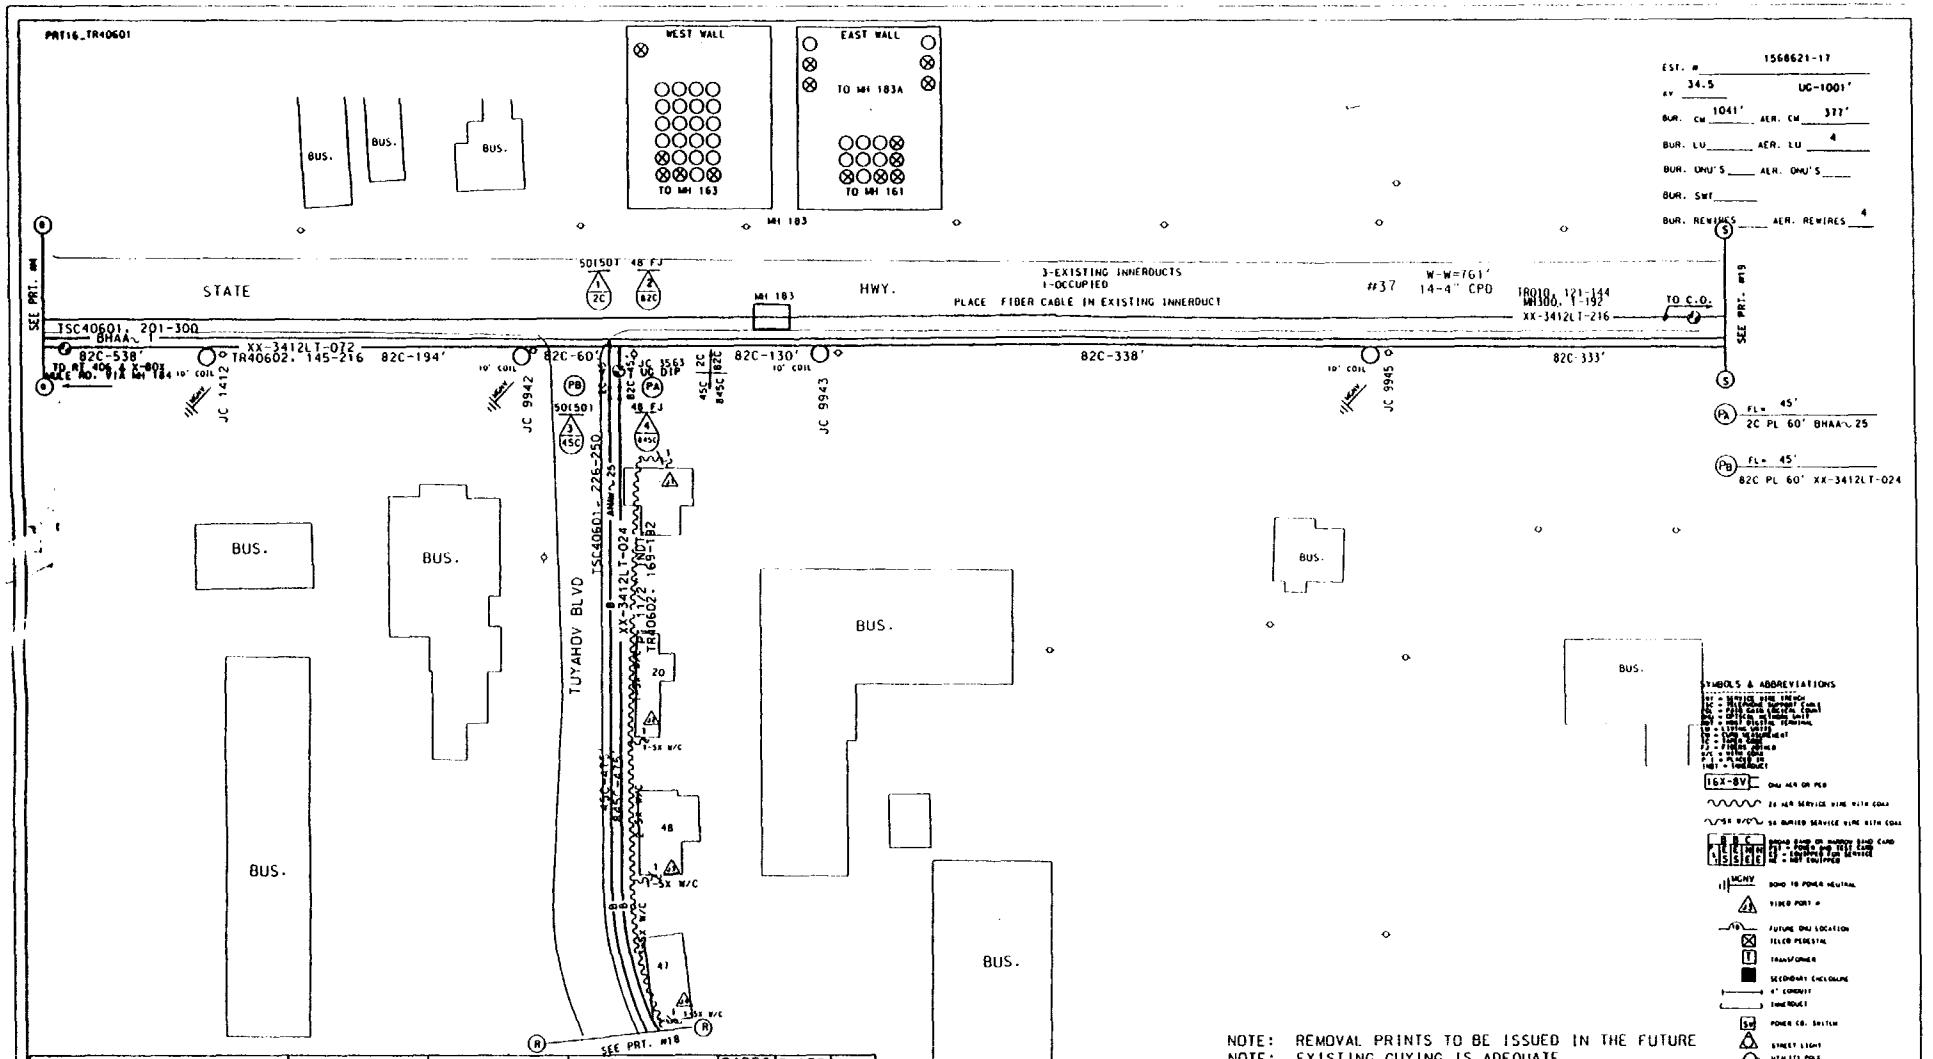

ACCOUNT CODE 257C AREA CODE ONU & ADDRESS	FIBER COUNT	TSC COUNT	PGL COUNT NON-DEDICATED	RIDES ID	TAPER CODE	YR PLCD
ONU		TSC	PGL			
ONU		TSC	PGL			
NOTE: REMOVAL PRINTS TO BE ISSUED IN THE FUTURE
NOTE: EXISTING GUYING IS ADEQUATE.

MATERIAL LIST	MCF	FKM
PL 60' XX-3412LT-024		4.46
PL 60' BHAA~25	.003	

NEW JERSEY BELL TELEPHONE COMPANY

AVIS PROJECT

.003

DOVER TOWNSHIP 343

56000 4APL23

TOMS RIVER

1568621 17

557

PRT17_TR40601

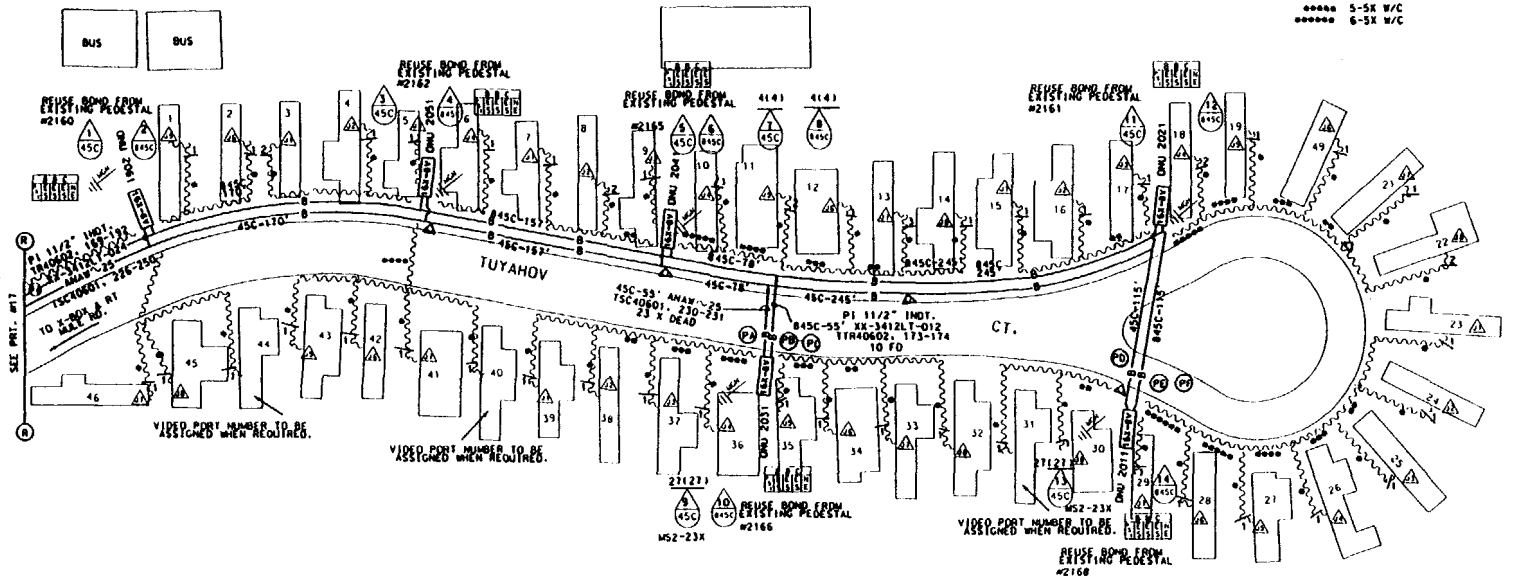

EST. # 1568621-18

KV 34.5

BUR. CU 850' AER. CU

BUR. LU 46 AER. LU

BUR. ONU'S 5 AER. ONU'S

BUR. SWT 750'

BUR. REWIRES 46 AER. REWIRES

(PA) FL= 55'
45C PL 65' ANAW~25

(PB) FL= 55'
845C PL 65' XX-3412LT-012

(PC) FL= 50'
845C PL 50' 11/2" INNERDUCT

(PD) FL= 1240'
45C PL 1300' ANAW~25

(PE) FL= 1240'
845C PL 1300' XX-3412LT-024

(PF) FL= 1290'
845C PL 1290' 11/2" INNERDUCT

SYMBOLS & ABBREVIATIONS

16X-8V — ONU AER OR PED

16 AER SERVICE WIRE WITH COILS

6X W/C — 6X BURIED SERVICE WIRE WITH COILS

B S C — BOND BAND OR WIRELESS BAND CARD
B - BOND
S - SPARE
C - CONNECTED TO SERVICE
N - NOT EQUIPPED

MGNY — BOND TO POWER NEUTRAL

VIDEO PORT #

FUTURE ONU LOCATION

TELCO PEDESTAL

TRANSFORMER

SECONDARY ENCLOSURE

4" CONDUIT

INNERDUCT

PWR LO. SWITCH

STREET LIGHT

UTILITY POLE

TSC40601 TC=406019

ACCOUNT CODE 257C AREA CODE 56298 ONU & ADDRESS	FIBER COUNT	TSC COUNT	PGL COUNT NON-DEDICATED	RIDES ID	TAPER CODE	YR PLCD
ONU 2011 F 30 TUYAHOV CT.	TR40602. 169-170	TSC 40601. 226-227	PGL 598B. 626-750	2011	462712	
ONU 2021 F 17 TUYAHOV CT.	TR40602. 171-172	TSC 40601. 228-229	PGL 598B. 626-750	2021	462712	
ONU 2031 F 36 TUYAHOV CT.	TR40602. 173-174	TSC 40601. 230-231	PGL 598B. 626-750	2031	462712	
ONU 2041 F 9 TUYAHOV CT.	TR40602. 175-176	TSC 40601. 232-233	PGL 598B. 626-750	2041	462712	
ONU 2051 F 5 TUYAHOV CT.	TR40602. 177-178	TSC 40601. 234-235	PGL 598B. 626-750	2051	462712	
ONU 2061 F 1 TUYAHOV CT.	TR40602. 179-180	TSC 40601. 236-237	PGL 598B. 626-750	2061	462712	
ONU		TSC	PGL			
ONU		TSC	PGL			
ONU		TSC	PGL			

NOTE: REMOVAL PRINTS TO BE ISSUED IN THE FUTURE
NOTE: EXISTING GUYING IS ADEQUATE.

MATERIAL LIST	MCF	FKM
65' XX-3412LT-012		.24
PL 1300' XX-3412LT-024		9.51
PL 1365' ANAW~25	.068	
PL 1340' 11/2" INNERDUCT		9.75
PL 6-ONU'S		

NEW JERSEY BELL TELEPHONE COMPANY

PROJECT: AVIS PROJECT

DATE RELEASED / DUE DATE

.072 — LATEST CONN ORDER REV. ORIG.

RECORD REVISIONS

ORDER	DATE	ORDER	DATE

MUNICIPALITY: DOVER TOWNSHIP — FAC DIST.: 343

DISTRICT: 56000 — 4MPLI

EXCHANGE CO. AREA: TOMS RIVER

NORTH

EST. NO.: 1568621 — SHEET: 18 OF

558

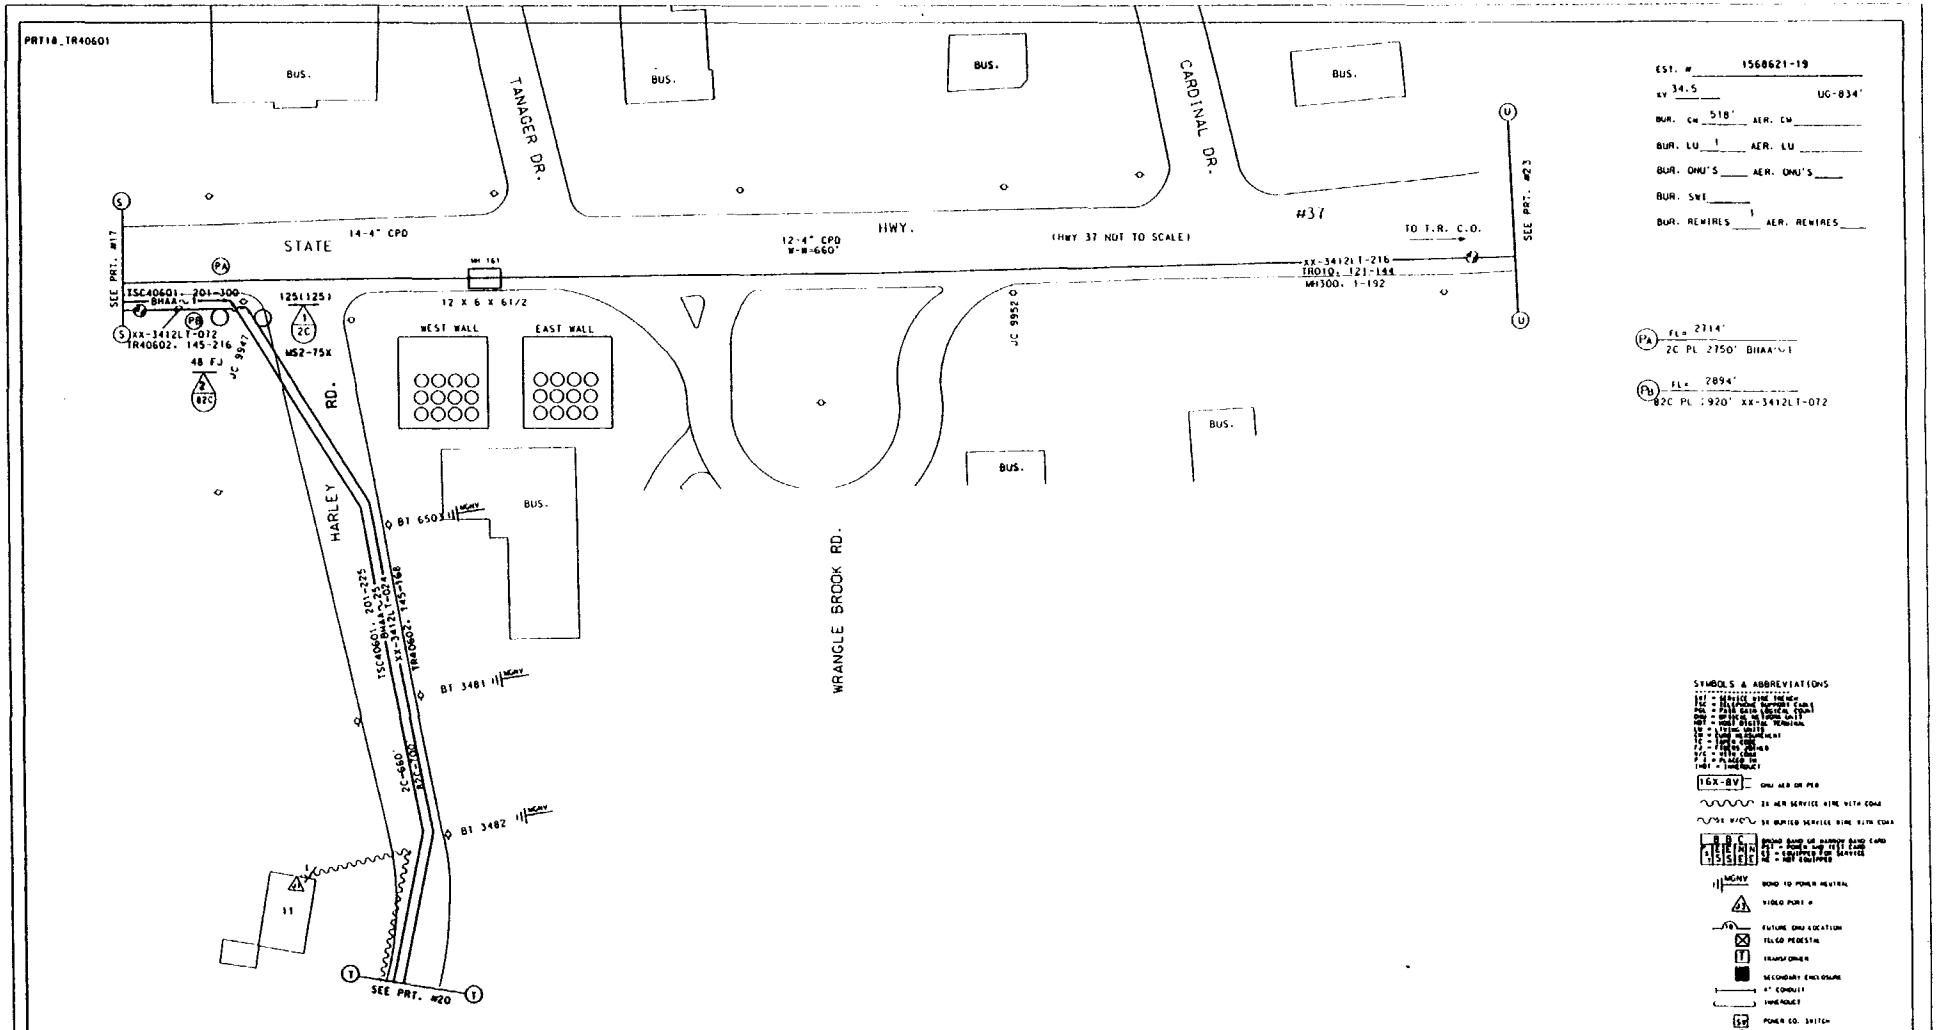

NOTE: REMOVAL PRINTS TO BE ISSUED IN THE FUTURE
NOTE: EXISTING GUYING IS ADEQUATE.

(HWY 37 NOT TO SCALE)

ACCOUNT CODE 257C AREA CODE ONU & ADDRESS	FIBER COUNT	TSC COUNT	PGL COUNT NON-DEDICATED	RIDES ID	TAPER CODE	YR PLCD
ONU		TSC	PGL			
ONU		TSC	PGL			
MATERIAL LIST	MCF	FKM
PL 2750' BHAA	.550	
PL 2920' XX-3412LT-072		64.10

NEW JERSEY BELL TELEPHONE COMPANY

AVIS PROJECT

DOVER TOWNSHIP 343

56000 4APL21

TOMS RIVER

1568621 19

TSC

PRT20_TR40601

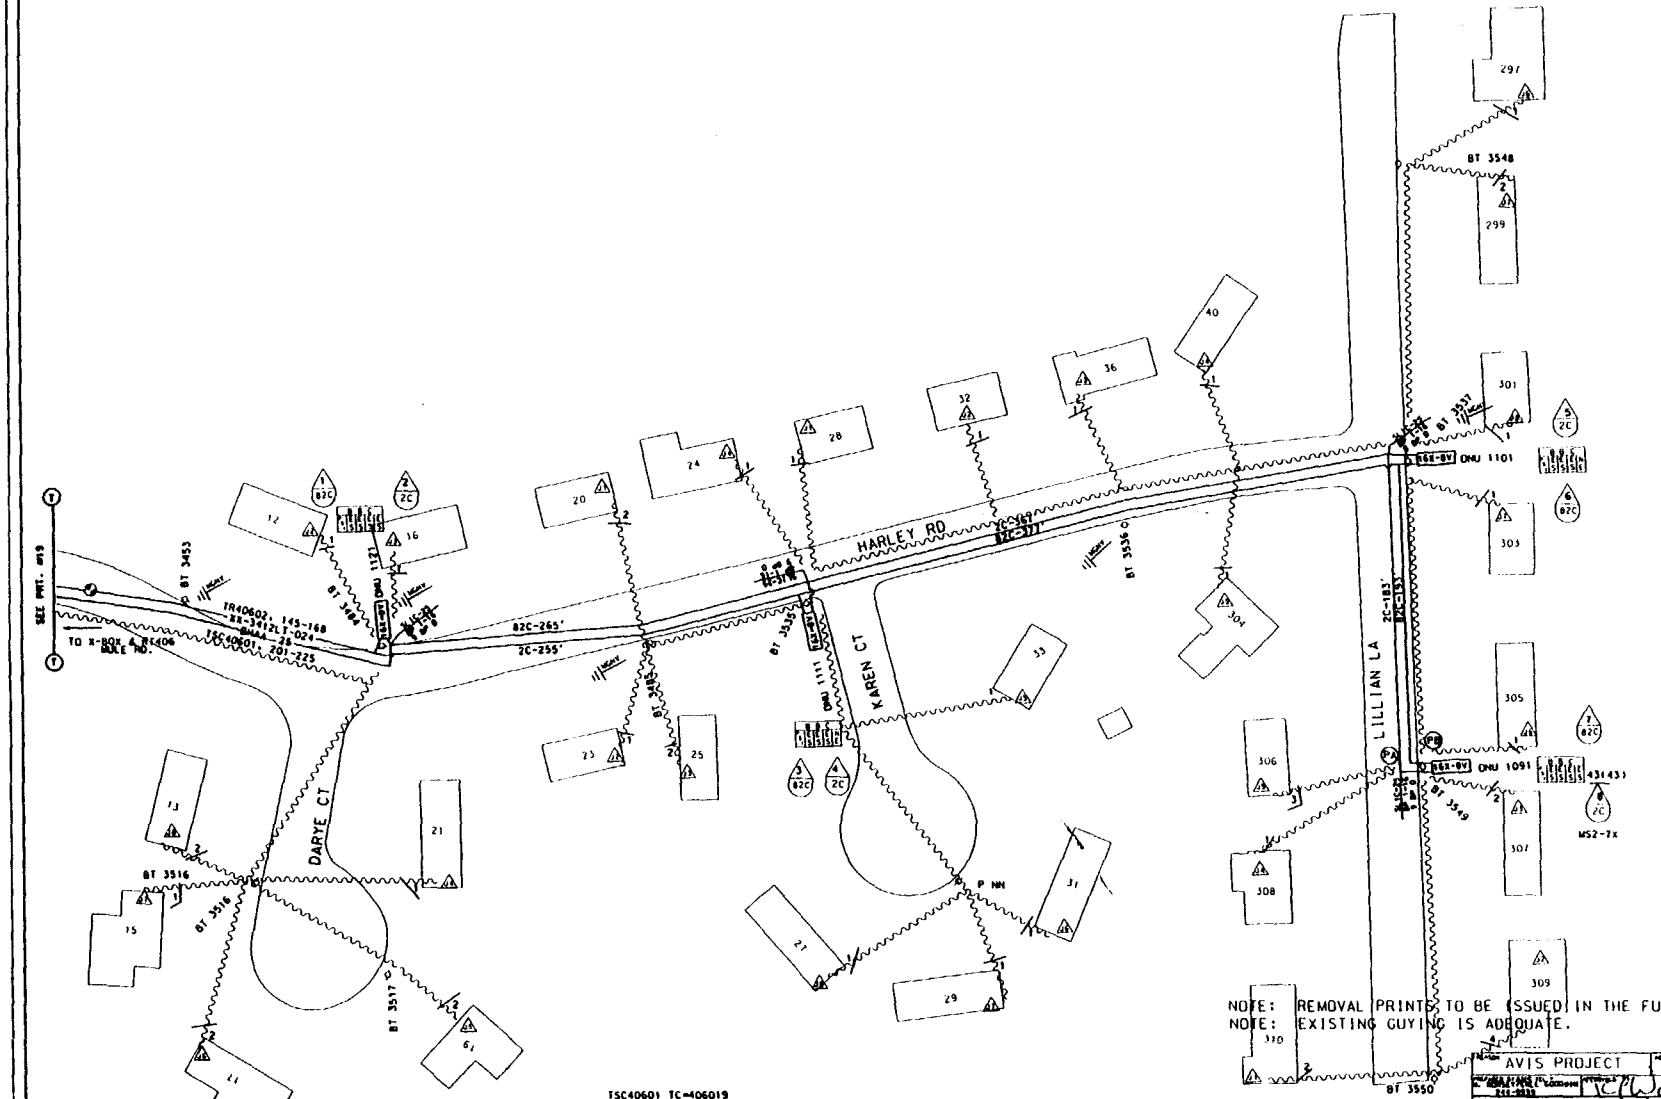

EST. # 1568621-20

KV 34.5

BUR. CM ____ AER. CM 1023

BUR. LU ____ AER. LU 30

BUR. ONU'S ____ AER. ONU'S 4

BUR. SWT ____

BUR. REWIRES ____ AER. REWIRES 43

(1'A) FL= 1465'
2C PL 1490' BHAA~25

(1'B) FL= 1535'
82C PL 1570' XX-3412LT-012

SYMBOLS & ABBREVIATIONS

16X-8V — ONU NEW OR MOD

22 AER SERVICE WIRE WITH CONE

5X 1/2" — 5X BURIED SERVICE WIRE WITH CONE

BOND TO POWER NEUTRAL

VIDEO PORT #

FUTURE ONU LOCATION

FIXED PEDESTAL

TRANSFORMER

SECONDARY ENCLOSURE

4" CONDUIT

POWER CO. SWITCH

STREET LIGHT

UTILITY POLE

NOTE: REMOVAL PRINTS TO BE ISSUED IN THE FUTURE
NOTE: EXISTING GUYING IS ADEQUATE.

TSC40601 TC=406019

BRADUNIT CODE 257C AREA CODE 56240 ONU & ADDRESS	FIBER COUNT	TSC TSC COUNT	PGL PGL COUNT NON-DEDICATED	RIDES ID	TAPER CODE	YR PLCD
ONU 1091 F 301 LILLIAN LA.	TR40602. 145-146	TSC 40601. 201-202	PGL598B. 501-625	1091	462711	
ONU 1101 F 301 LILLIAN LA.	TR40602. 147-148	TSC 40601. 203-204	PGL598B. 501-625	1101	462711	
ONU 1111 F 25 HARLEY RD.	TR40602. 149-150	TSC40601. 205-206	PGL598B. 501-625	1111	462711	
ONU 1121 F 16 HARLEY RD.	TR40602. 151-152	TSC40601. 151-152	PGL598B. 501-625	1121	462711	

MATERIAL LIST

	MCF	FKM
PL 1570' XX-3412LT-012		5.74
PL 1490' BHAA~25	.074	
PL 4-ONU'S		
PL 4-SLIC-25 TERML'S		

NEW JERSEY BELL TELEPHONE COMPANY

PROJECT AVIS PROJECT

.074

RECORD REVISIONS

DOVER TOWNSHIP

343

DISTRICT 56000

4NPL1

DRIG.

TOMS RIVER

EST. 1568621

PRINT 20

PRT21_TR40601

EST. # 1568621-21
SY 34.5
BUR. CM ____ AER. CM 960'
BUR. LU ____ AER. LU ✓
BUR. ONU'S ____ AER. ONU'S 1
BUR. SWI ____
BUR. REWIRES ____ AER. REWIRES ____

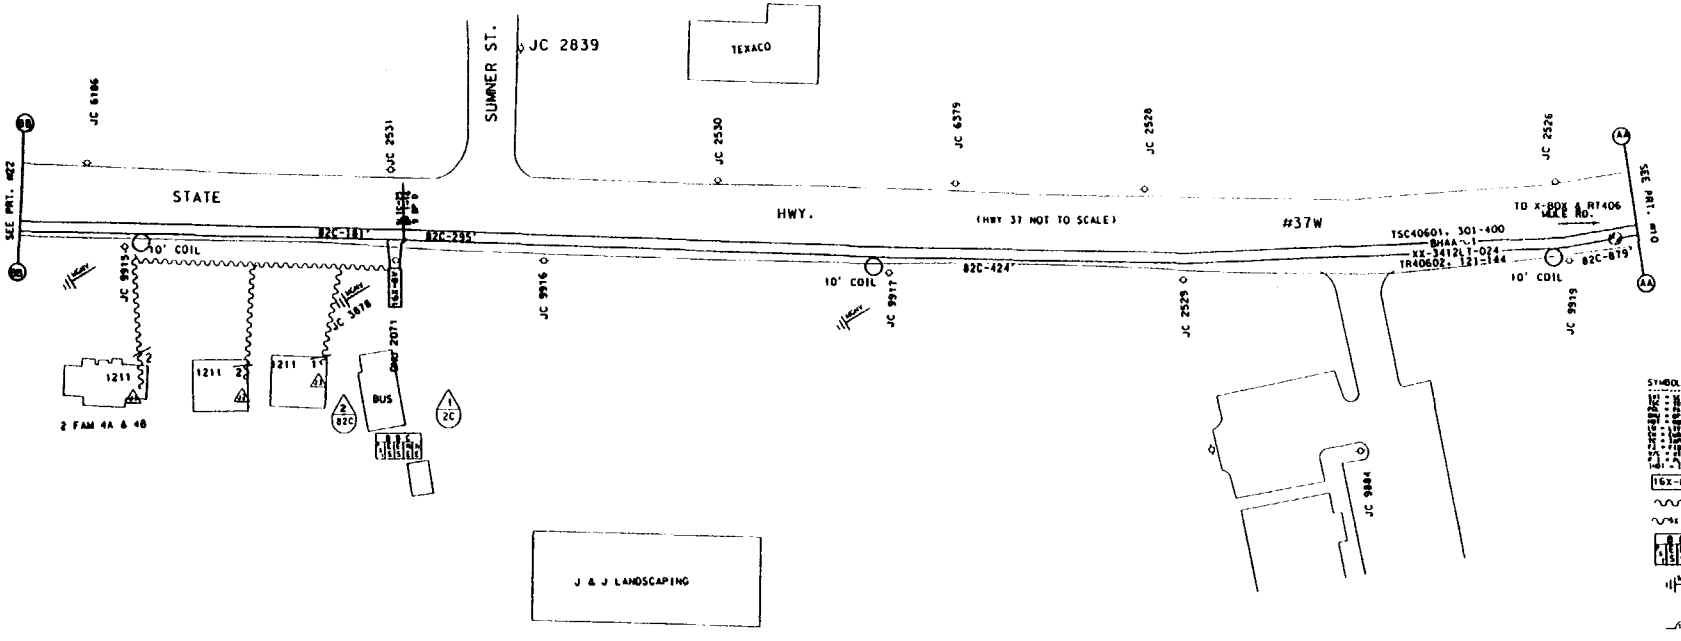

SYMBOLS & ABBREVIATIONS

NOTE: REMOVAL PRINTS TO BE ISSUED IN THE FUTURE
NOTE: EXISTING GUYING IS ADEQUATE.

HWY 37 NOT TO SCALE

TSC40601 TC=406019

ACCOUNT CODE 257C AREA CODE56298 ONU & ADDRESS	FIBER COUNT	TSC COUNT	PGL COUNT NON-DEDICATED	RIDES ID	TAPER CODE	YR PLCD
ONU ONU 2071 F 1211 HWY 37 W	TR40602, 121-122	TSC 40601, 301-303	PGL 598B, 626-750	2071	462712	
ONU		TSC	PGL			
ONU		TSC	PGL			
ONU		TSC	PGL			
ONU		TSC	PGL			
ONU		TSC	PGL			
ONU		TSC	PGL			
ONU		TSC	PGL			
ONU		TSC	PGL			

MATERIAL LIST MCF FKM

PL 1-ONU

PL 1-SLIC-25 YTERML

NEW JERSEY BELL TELEPHONE COMPANY

AVIS PROJECT

DOVER TOWNSHIP 343

56000 4APL34

TOMS RIVER

EST. # 1568621 PART # 21

195

PRT 22_TR40601

EST. # 1568621-22 REV #1

KV 34.5

BUR. CM ____ AER. CM 279'

BUR. LU ____ AER. LU 1

BUR. ONU'S ____ AER. ONU'S ____

BUR. SWI ____

BUR. REWIRES ____ AER. REWIRES ____

(PA) FL= 3999'
2C PL 4020' BHAA~1

(PB) FL= 4382'
82C PL 4410' XX-3412LT-024

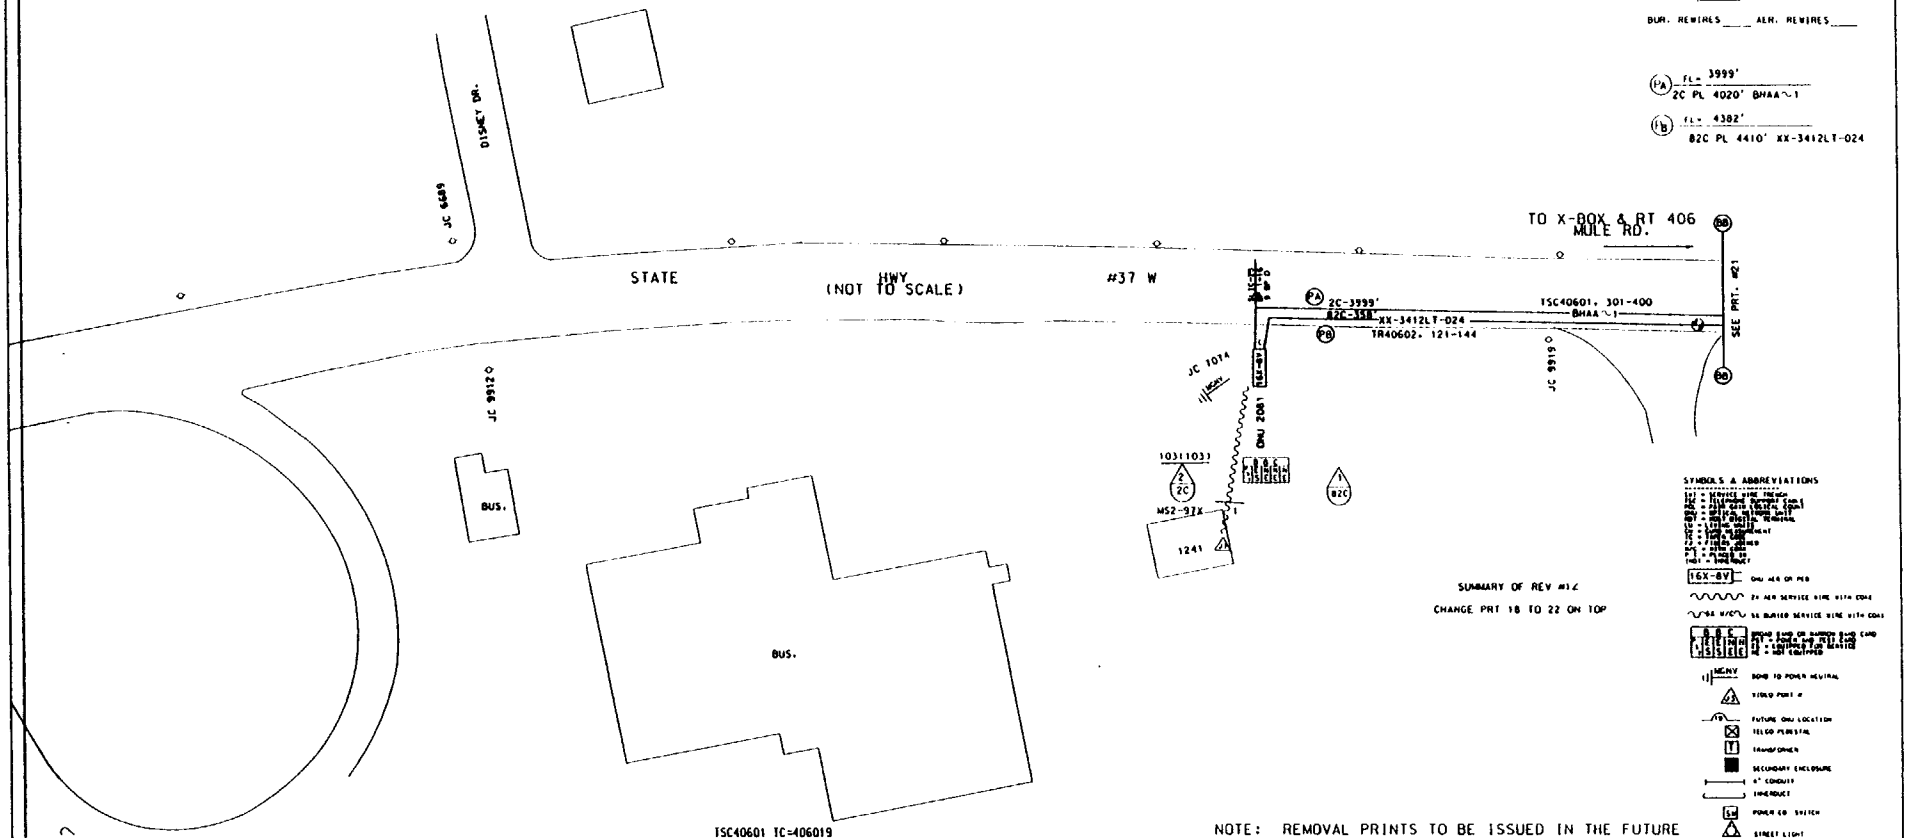

TSC40601 TC=406019

ACCOUNT CODE 257C AREA CODE 56258 ONU & ADDRESS	FIBER COUNT	TSC COUNT	PGL COUNT NON-DEDICATED -	RIDES ID	TAPER CODE	YR PLCD
ONU ONU 2081 F 1241 HWY 37W	TR40602, 123-124	TSC 40601, 304-306	PGL 598B, 626-750	2081	462712	
ONU		TSC	PGL			
ONU		TSC	PGL			
NOTE: REMOVAL PRINTS TO BE ISSUED IN THE FUTURE
NOTE: EXISTING GUYING IS ADEQUATE.

MATERIAL LIST	MCF	FKM
PL 4020' BHAA~1	.804	
PL 4410' XX-3412LT-024		32.27

NEW JERSEY BELL TELEPHONE COMPANY

PROJECT AVIS PROJECT

DRAWN BY J. GOODWIN 244-9939 | APPROVED BY CRIG SIGNED T.A. WOODLEY | MCF .804

RECORD REVISIONS

MUNICIPALITY DOVER TOWNSHIP | TAX DIST. 343

DISTRICT 56000 | 4APL35

EXCHANGE CENTRAL OFFICE TOMS RIVER

EST. NO. 1568621 | SHEET 22 of

NORTH

28

PRT80_TR40701

EST. # 1568621-23

LV 34.5 UG 72'

BUR. CM ____ AER. CM 968'

BUR. LU ____ AER. LU ____

BUR. ONU'S ____ AER. ONU'S ____

BUR. SWT ____

BUR. REWIRES ____ AER. REWIRES ____

(PA) FL= 2830'
82C PL 2850' XX-3412LT-216

(PB) FL= 175'
82C PL 190' XX-3412LY-216
UG DIP

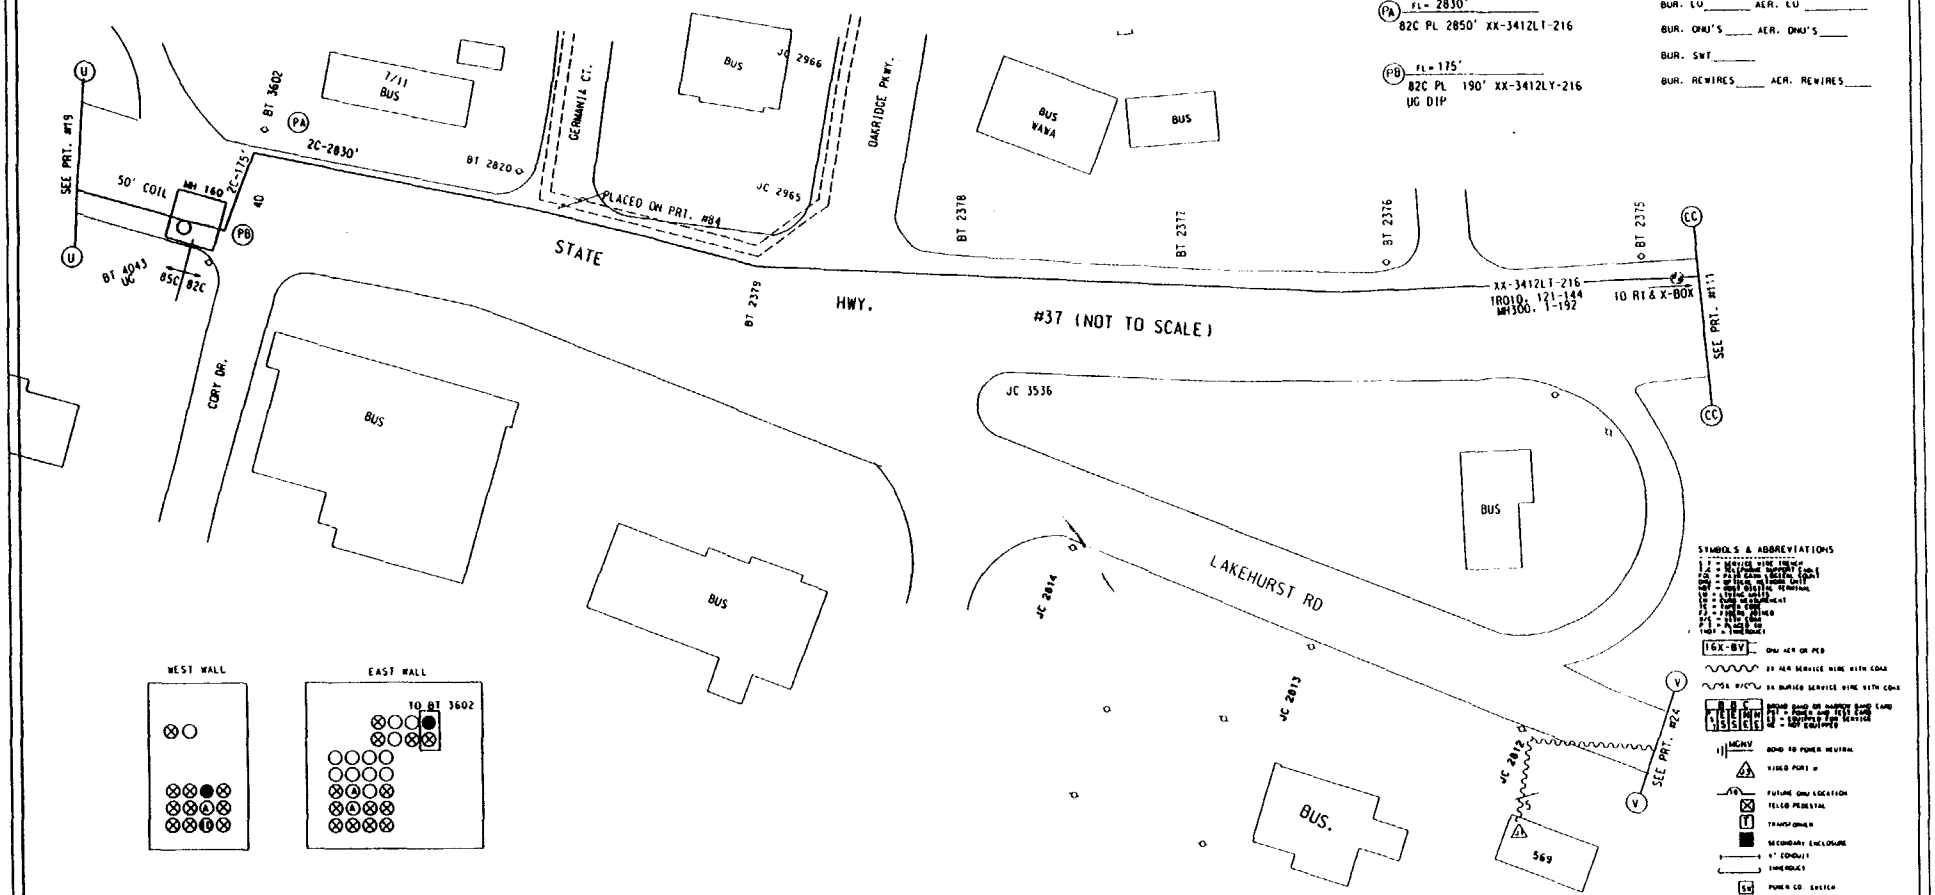

SYMBOLS & ABBREVIATIONS

16X-BV — ONU AER OR PED

22 AER SERVICE WIRE WITH COAX

22 BURIED SERVICE WIRE WITH COAX

BOND TO POWER NEUTRAL

VIDEO PORT #

FUTURE ONU LOCATION

TELCO PEDESTAL

TRANSFORMER

SECONDARY ENCLOSURE

4" CONDUIT

SWEEPOUT

POWER CO. SWITCH

STREET LIGHT

UTILITY POLE

NOTE: REMOVAL PRINTS TO BE ISSUED IN THE FUTURE
NOTE: EXISTING GUYING IS ADEQUATE.

ACCOUNT CODE 135TC AREA CODE ONU & ADDRESS	FIBER COUNT	TSC COUNT	PGL COUNT NON-DEDICATED	RIDES ID	TAPER CODE	YR PLCD
ONU		TSC	PGL			
ONU		TSC	PGL			
MATERIAL LIST	MCF	FKM
PL 3040' XX-3412L1-216		200.19

NEW JERSEY BELL TELEPHONE COMPANY

REASON: AVIS PROJECT

PREPARED BY: ENSTEL, INC. 6 GOODWIN 244-9040

RECORD REVISIONS

DOVER TOWNSHIP

343

56000

TOMS RIVER

1568621

23

ORIG.

583

PRT2_TR40701

EST. # 1568621-24
KV 34.5 UG-968'
BUR. CM ____ AER. CM 1020'
BUR. LU ____ AER. LU 7
BUR. ONU'S ____ AER. ONU'S 1
BUR. SWI ____
BUR. REWIRES ____ AER. REWIRES 12

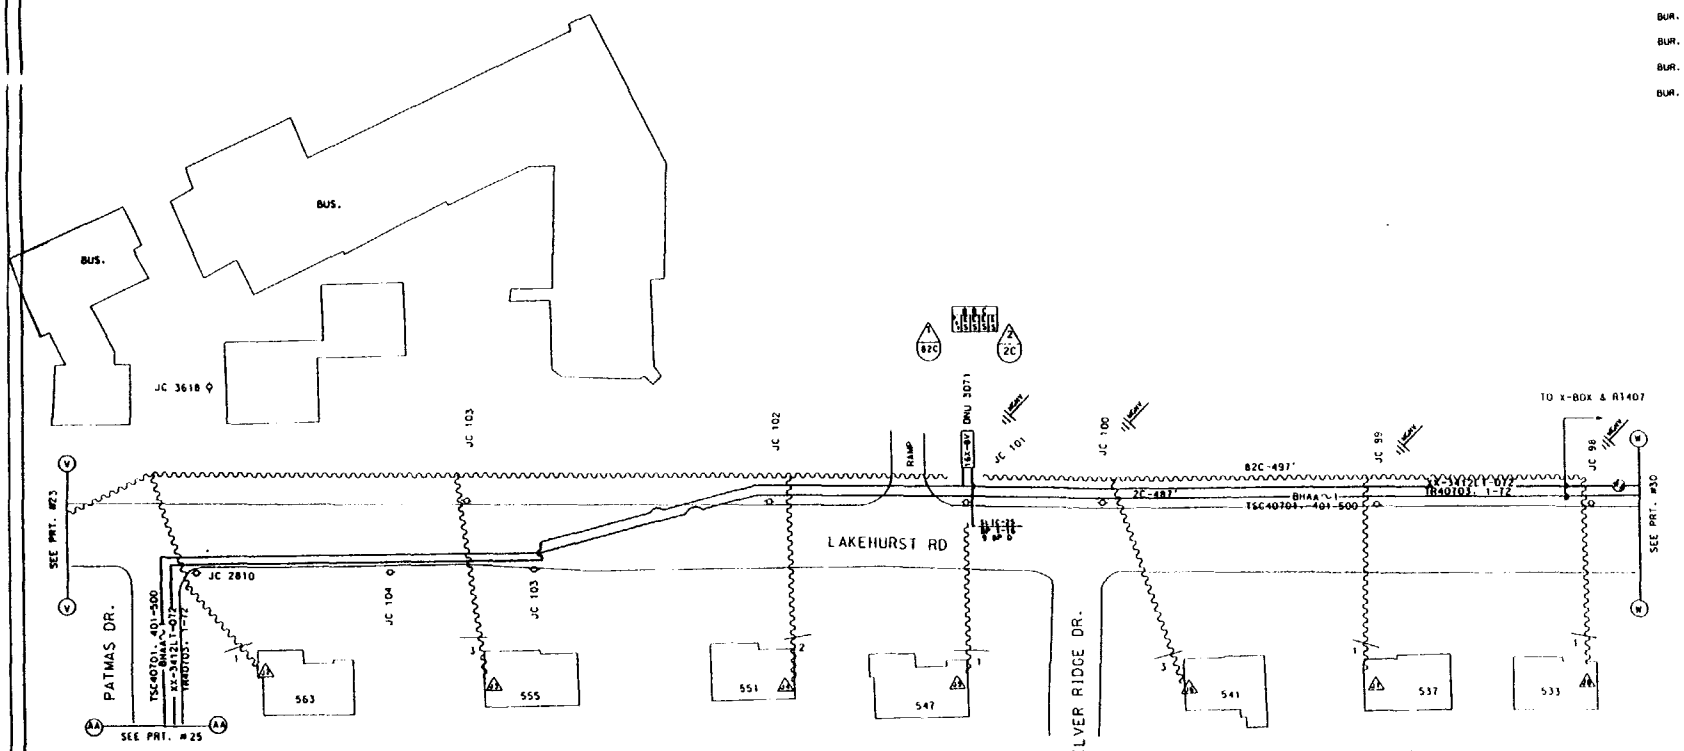

SYMBOLS & ABBREVIATIONS

NOTE: REMOVAL PRINTS TO BE ISSUED IN THE FUTURE
NOTE: EXISTING GUYING IS ADEQUATE.

TSC40701 TC=407019

ACCOUNT CODE 1357C AREA CODE56322 ONU & ADDRESS	FIBER COUNT	TSC COUNT	PGL COUNT NON-DEDICATED	RIDES ID	TAPER CODE	YR PLCD
ONU 3071 F 547 LAKEHURST RD.	TR40703. 49-50	TSC 40701. 465-466	PGL 599C. 1251-1375	3071	472833	
ONU		TSC	PGL			
ONU		TSC	PGL			
ONU		TSC	PGL			
ONU		TSC	PGL			
ONU		TSC	PGL			
ONU		TSC	PGL			
ONU		TSC	PGL			
ONU		TSC	PGL			

MATERIAL LIST MCF FKM

PL 1-ONU

PL 1-SLIC-25 TERM.

NEW JERSEY BELL TELEPHONE COMPANY

AVIS PROJECT

DOVER TOWNSHIP 343

56000 4APL16-17

TOMS RIVER

1568621 24

h25

PR15_TR40701

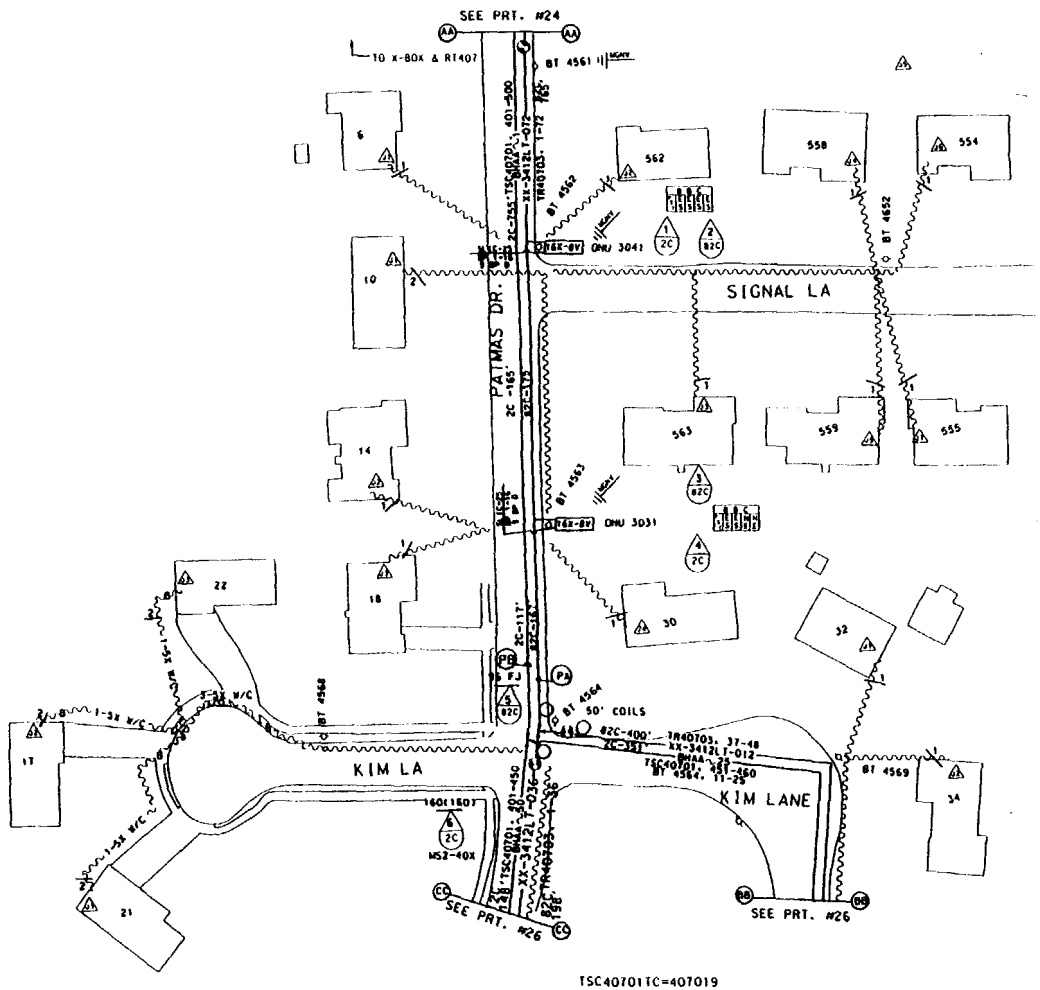

EST. # 1568621-25

KY 34.5

BUR. CM ____ AER. CM 779'

BUR. LU ____ AER. LU 16

BUR. ONU'S ____ AER. ONU'S 2

BUR. SWI 415'

BUR. REWIRES ____ AER. REWIRES 20

(PA) FL- 2163'
82C PL 2200' XX-3412LT-072

(PB) FL- 2063'
2C PL 2080' BHAA~1

SYMBOLS & ABBREVIATIONS

16X-8V — ONU AER OR PED

2C AER SERVICE WIRE WITH COAX

1-5X W/C — 5X BURIED SERVICE WIRE WITH COAX

MGNV — BOND TO POWER NEUTRAL

VIDEO PORT #

FUTURE ONU LOCATION

TELCO PEDESTAL

TRANSFORMER

SECONDARY ENCLOSURE

4" CONDUIT

TIMERULE

PGL CO. SWITCH

STREET LIGHT

UTILITY POLE

TSC40701TC=407019

ACCOUNT CODE 1357C AREA CODE 56322 ONU & ADDRESS	FIBER COUNT	TSC COUNT	PGL COUNT NON-DEDICATED	RIDES ID	TAPER CODE	YR PLCD
ONU 3031 F 14 PAMAS DR.	TR40703. 33-34	TSC40701. 461-462	PGL599C. 1251-1375	3031	472833	
ONU 3041 F 6 PAMAS DR.	TR40703. 35-36	TSC40701. 463-464	PGL599C. 1251-1375	4031	472833	
ONU		TSC	PGL			
ONU		TSC	PGL			
ONU		TSC	PGL			
ONU		TSC	PGL			
ONU		TSC	PGL			
ONU		TSC	PGL			
ONU		TSC	PGL			

NOTE: REMOVAL PRINTS TO BE ISSUED IN THE FUTURE
NOTE: EXISTING GUYING IS AUEQUATE.

MATERIAL LIST	MCF	FKM
PL 2080'BHAA~1	.416	
PL 2200' XX-3412LT-072		48.29
PL 2-ONU'S		
PL 2-SLIC-25 TERML'S		

NEW JERSEY BELL TELEPHONE COMPANY

AVIS PROJECT

DOVER TOWNSHIP 343

56000 4JPL1

TOMS RIVER

1568621 25

.416

995

PRT6_TR40701

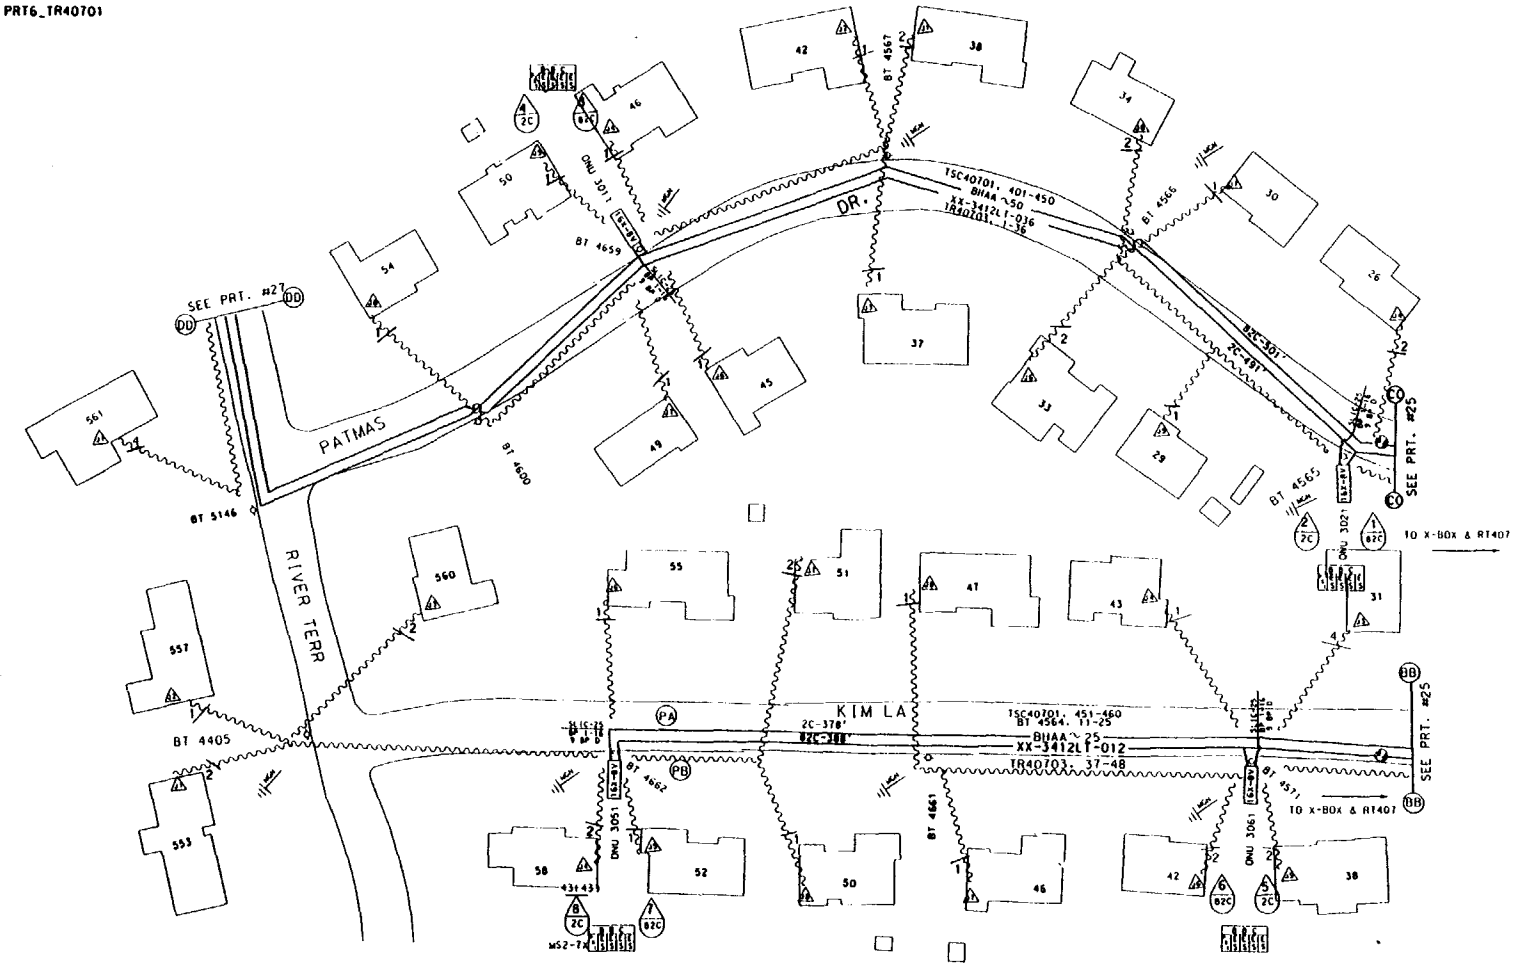

EST. # 1568621-26

kV 34.5

BUR. CM ____ AER. CM 1403'

BUR. LU ____ AER. LU 28

BUR. ONU'S ____ AER. ONU'S 4

BUR. SWI ____

BUR. REWIRES ____ AER. REWIRES 44

(PA) FL= 729'
2C PL 750' BHAA~25

(PB) FL= 788'
82C PL 810' XX-3412LT-012

SYMBOLS & ABBREVIATIONS

NOTE: REMOVAL PRINTS TO BE ISSUED IN THE FUTURE
NOTE: EXISTING GUYING IS ADEQUATE.

1567C

TSC 40701 TC=407019

ACCOUNT CODE [redacted] AREA CODE 56322 ONU & ADDRESS	FIBER COUNT	TSC COUNT	PGL COUNT NON-DEDICATED	RIDES ID	TAPER CODE	YR PLCD
ONU 3011 F 46 PATMAS DR.	TR40703, 29-30	TSC40701, 432-434	PGL599C, 1251-1375	3011	472833	
ONU 3021 F 26 PATMAS DR.	TR40703, 31-32	TSC 40701, 435-436	PGL599C, 1251-1375	3021	472833	
ONU 3051 F 52 KIM LA.	TR40703, 37-38	TSC 40701, 451-453	PGL599C, 1251-1375	3051	472833	
ONU3061 F 38 KIM LA.	TR40703, 39-40	TSC 40701, 454-455	PGL599C, 1251-1375	3061	472833	
ONU		TSC	PGL			
ONU		TSC	PGL			
ONU		TSC	PGL			
ONU		TSC	PGL			
ONU		TSC	PGL			

MATERIAL LIST	MCF	FKM
PL 750' BHAA~25	.037	
PL 810' XX-3412LT-012		2.96
PL 4-ONU'S		
PL 4-SLIC-25 TERML'S		

NEW JERSEY BELL TELEPHONE COMPANY

AVIS PROJECT

DATE RELEASED .037 ORIG.

DOVER TOWNSHIP 343

56000 4JPL1-2

TOMS RIVER

1568621 26

RECORD REVISIONS

5566

PRT7_TR40701

EST. # 1568621-27

AV 34.5

BUR. CM ____ AER. CM 779'

BUR. LU ____ AER. LU 17

BUR. ONU'S ____ AER. ONU'S 2

BUR. SWI ____

BUR. REWIRES ____ AER. REWIRES 20

(PA) FL-1924'
2C PL 1950' BHAA ~ 50

(PB) FL-2083'
82C PL 2100' XX-3412LT-036

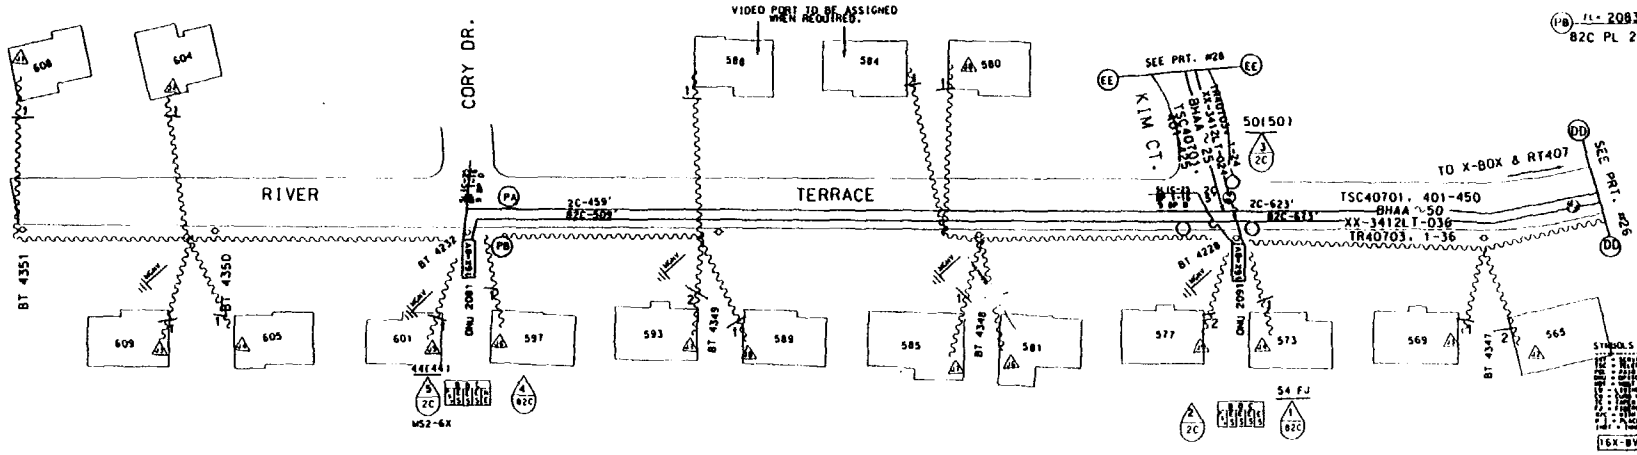

SYMBOLS & ABBREVIATIONS

NOTE: REMOVAL PRINTS TO BE ISSUED IN THE FUTURE
NOTE: EXISTING GUYING IS ADEQUATE.

TSC40701 TC=407019

135/C

ACCOUNT CODE ~~2630~~ AREA CODE 56322 ONU & ADDRESS	FIBER COUNT	TSC COUNT	PGL COUNT NON-DEDICATED	RIDES ID	TAPER CODE	YR PLCD
ONU 2081 F 597 RIVER TERRACE	TR40703, 25-26	TSC40701, 426-428	PGL599C, 1126-1250	2081	472832	
ONU 2091 F 573 RIVER TERRACE	TR40703, 27-28	TSC40701, 429-431	PGL599C, 1126-1250	2091	472832	
ONU		TSC	PGL			
ONU		TSC	PGL			
ONU		TSC	PGL			
ONU		TSC	PGL			
ONU		TSC	PGL			
ONU		TSC	PGL			
ONU		TSC	PGL			

MATERIAL LIST

	MCF	FKM
PL 1950' BHAA ~ 50	.195	
PL 2100' XX-3412LT-036		23.05
PL 2-ONU'S		
PL 2-SLIC-25 TERML'S		

AVIS PROJECT

NEW JERSEY BELL TELEPHONE COMPANY

.195 ORIG.

DOVER TOWNSHIP 343

56000 4JPL4

TOMS RIVER

EST. # 1568621 PRINT # 27

L25

PRT8_TR40701

EST. # 1568621-28
KV 34.5
BUR. CU ____ AER. CU 853'
BUR. LU ____ AER. LU 22
BUR. ONU'S ____ AER. ONU'S 3
BUR. SWI ____
BUR. REWIRES ____ AER. REWIRES 28

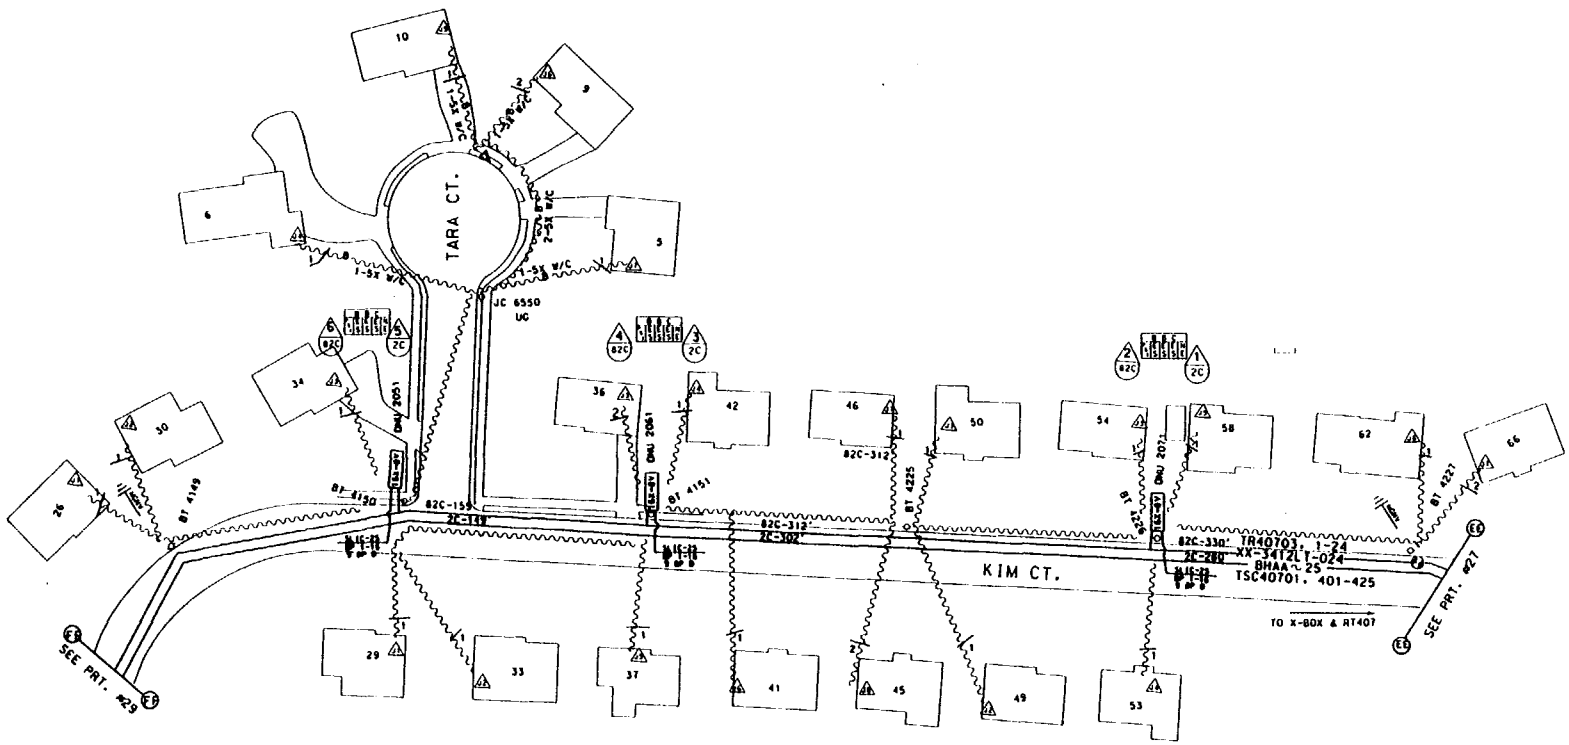

SYMBOLS & ABBREVIATIONS

TSC40701 TC=407019

1367C

ACCOUNT CODE ~~6620~~ AREA CODE 56322 ONU & ADDRESS	FIBER COUNT	TSC COUNT	PGL COUNT NON-DEDICATED	RIDES ID	TAPER CODE	YR PLCD
ONU 2051 F 29 KIM CT.	TR40703. 13-14	TSC 40701. 410-412	PGL 599C. 1126-1250	2051	472832	
ONU 2061 F 6 KIM CT.	TR40703. 15-16	TSC 40701. 413-415	PGL 599C. 1126-1250	2061	472832	
ONU 2071 F 54 KIM CT.	TR40703. 17-18	TSC 40701. 416-417	PGL 599C. 1126-1250	2071	472832	
ONU		TSC	PGL			
ONU		TSC	PGL			
ONU		TSC	PGL			
ONU		TSC	PGL			
ONU		TSC	PGL			
ONU		TSC	PGL			

NOTE: REMOVAL PRINTS TO BE ISSUED IN THE FUTURE
NOTE: EXISTING GUYING IS ADEQUATE.

MATERIAL LIST MCF FKM

PL 3-ONU'S
PL 3-SLIC-25 TERM'L'S

NEW JERSEY BELL TELEPHONE COMPANY

REASON AVIS PROJECT

RECORD REVISIONS

MUNICIPALITY DOVER TOWNSHIP

343

SURVEY # 56000

4JPL2.4

TOMS RIVER

EST.# 1568621

PAGE # 28

568

PRT9_TR40701

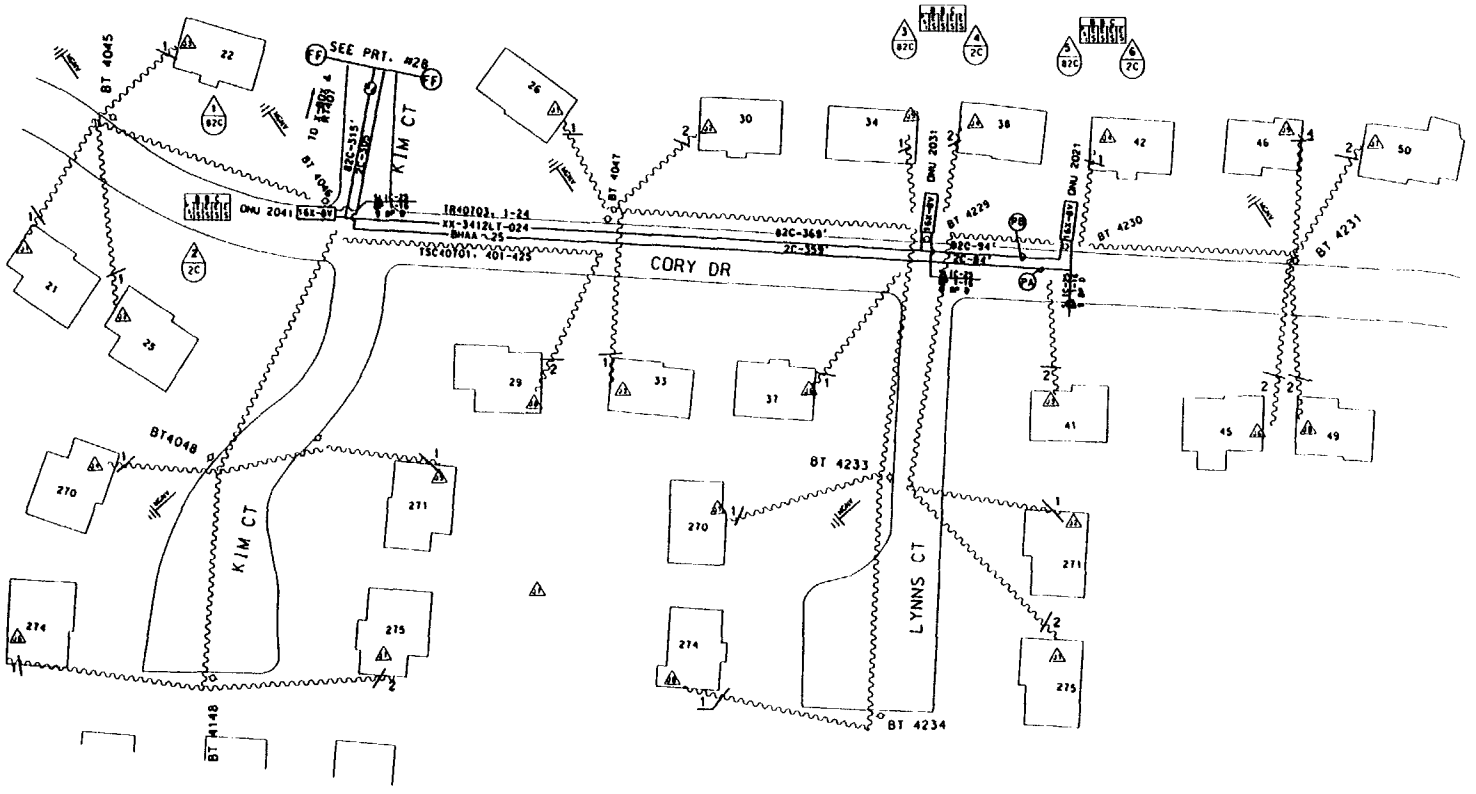

EST. # 1568621-29

KV 34.5

BUR. CM ____ AER. CM 528'

BUR. LU ____ AER. LU 24

BUR. ONU'S ____ AER. ONU'S 3

BUR. SWT ____

BUR. REWIRES ____ AER. REWIRES 35

(PA) FL = 1489'
2C PL 1510' BHAA ~25

(PB) FL = 1579'
82C PL 1630' XX-3412LT-024

SYMBOLS & ABBREVIATIONS

16X-8V — ONU AER OR PED

2V AER SERVICE WIRE WITH COILS

5V B/C — 5X BURIED SERVICE WIRE WITH COILS

B D C
A S S E M — BURIED BASE OR SURFACE BASE CARD
BT = BOND & PCS BASE CARD
CT = CONTROL T BASE
SM = SERVICE MODULE
NT = NOT EQUIPPED

MGNV — BOND TO POWER NEUTRAL

VIDEO PORT #

FUTURE ONU LOCATION

TELCO PEDESTAL

TRANSFORMER

SECONDARY ENCLOSURE

4" CONDUIT

TRENCHED

SW — POWER CO. SWITCH

STREET LIGHT

UTILITY POLE

1351C

TSC40701 TC-407019

ACCOUNT CODE ~~0670~~ AREA CODE 56322 ONU & ADDRESS	FIBER COUNT	TSC COUNT	PGL COUNT NON-DEDICATED	RIDES ID	TAPER CODE	YR PLCD
ONU 2021 F 38 CORY DR.	TR40703, 1-2	TSC40701, 401-403	PGL 599C, 1126-1250	2021	472832	
ONU 2031 F 34 CORY DR.	TR40703, 3-4	TSC40701, 404-406	PGL 599C, 1126-1250	2031	472832	
ONU 2041 F 22 CORY DR.	TR40701, 5-6	TSC40701, 407-408	PGL 599C, 1126-1250	2041	472832	
ONU		TSC	PGL			
ONU		TSC	PGL			
ONU		TSC	PGL			
ONU		TSC	PGL			
ONU		TSC	PGL			
ONU		TSC	PGL			

NOTE: REMOVAL PRINTS TO BE ISSUED IN THE FUTURE
NOTE: EXISTING GUYING IS ADEQUATE.

MATERIAL LIST	MCF	FKM
PL 1510' BHAA~25	.075	
PL 1630' XX-3412LT-024		11.93
PL 3-ONU'S		
PL 3-SLIC-25 TERM'L'S		

NEW JERSEY BELL TELEPHONE COMPANY

REASON: AVIS PROJECT

ORIG.

DOVER TOWNSHIP 343

56000 4JPL4

TOMS RIVER

EST. # 1568621 PRINT # 29 OF

699

PRT10_TR40701

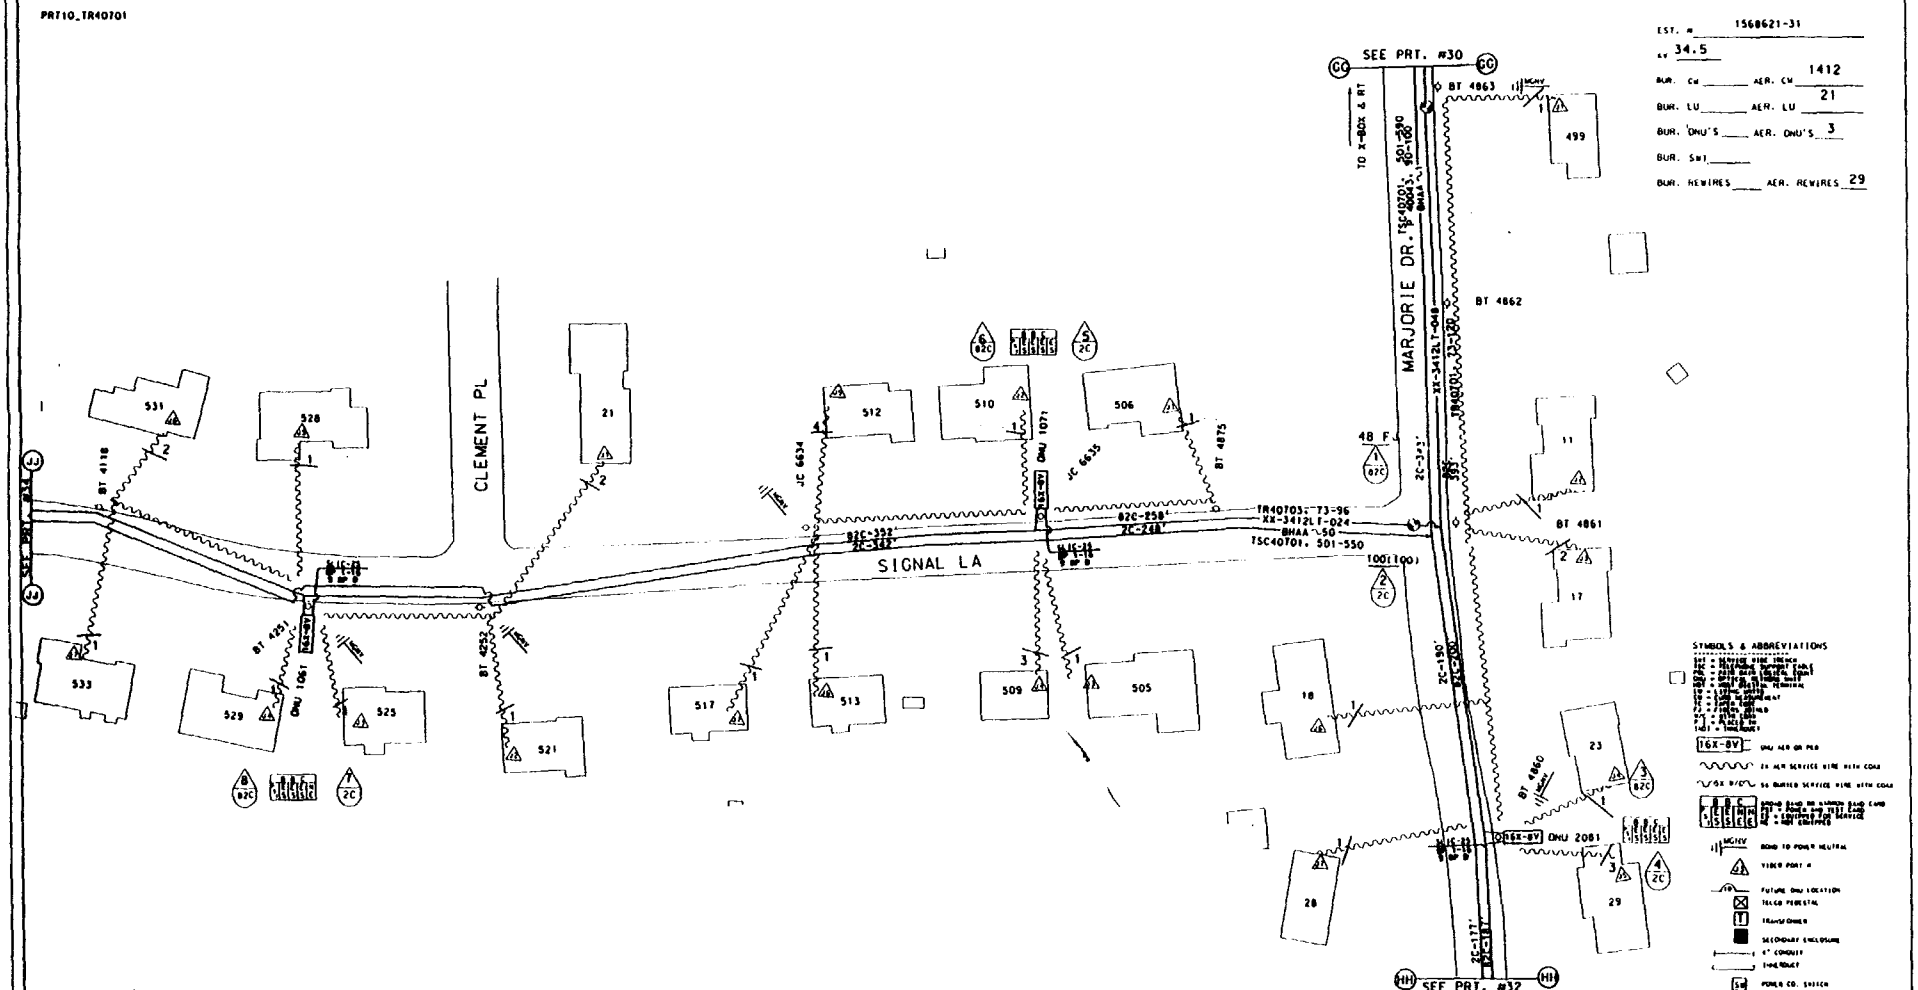

EST. # 1568621-31

kv 34.5

BUR. CU ____ AER. CU 1412

BUR. LU ____ AER. LU 21

BUR. ONU'S ____ AER. ONU'S 3

BUR. SWI ____

BUR. REWIRES ____ AER. REWIRES 29

SYMBOLS & ABBREVIATIONS

NOTE: REMOVAL PRINTS TO BE ISSUED IN THE FUTURE
NOTE: EXISTING GUYING IS ADEQUATE.

1351C

TSC40701 TC=407019

ACCOUNT CODE ~~2530~~ AREA CODE 56322 ONU & ADDRESS	FIBER COUNT	TSC COUNT	PGL COUNT NON-DEDICATED	RIDES ID	TAPER CODE	YR PLCD
ONU1061 F 529 SIGNAL LANE	TR40703. 81-82	TSC40701. 538-539	PGL 5990. 1501-1625	1061	472871	
ONU1071 F 510 SIGNAL LANE	TR40703. 83-84	TSC40701. 540-541	PGL 5990. 1501-1625	1071	472871	
ONU 2081 F 23 MARJORIE DR.	TR40703. 115-116	TSC40701. 572-573	PGL 5990. 1626-1750	2081	472872	
ONU		TSC	PGL			
ONU		TSC	PGL			
ONU		TSC	PGL			
ONU		TSC	PGL			
ONU		TSC	PGL			
ONU		TSC	PGL			

MATERIAL LIST MCF FKM

PL 3-ONU'S

PL 3-SLIC-25 TERML'S

AVIS PROJECT

NEW JERSEY BELL TELEPHONE COMPANY

DOVER TOWNSHIP 343

56000 4FPL4

TOMS RIVER

1568621 31

ORIG.

ELS

PRT11_TR40701

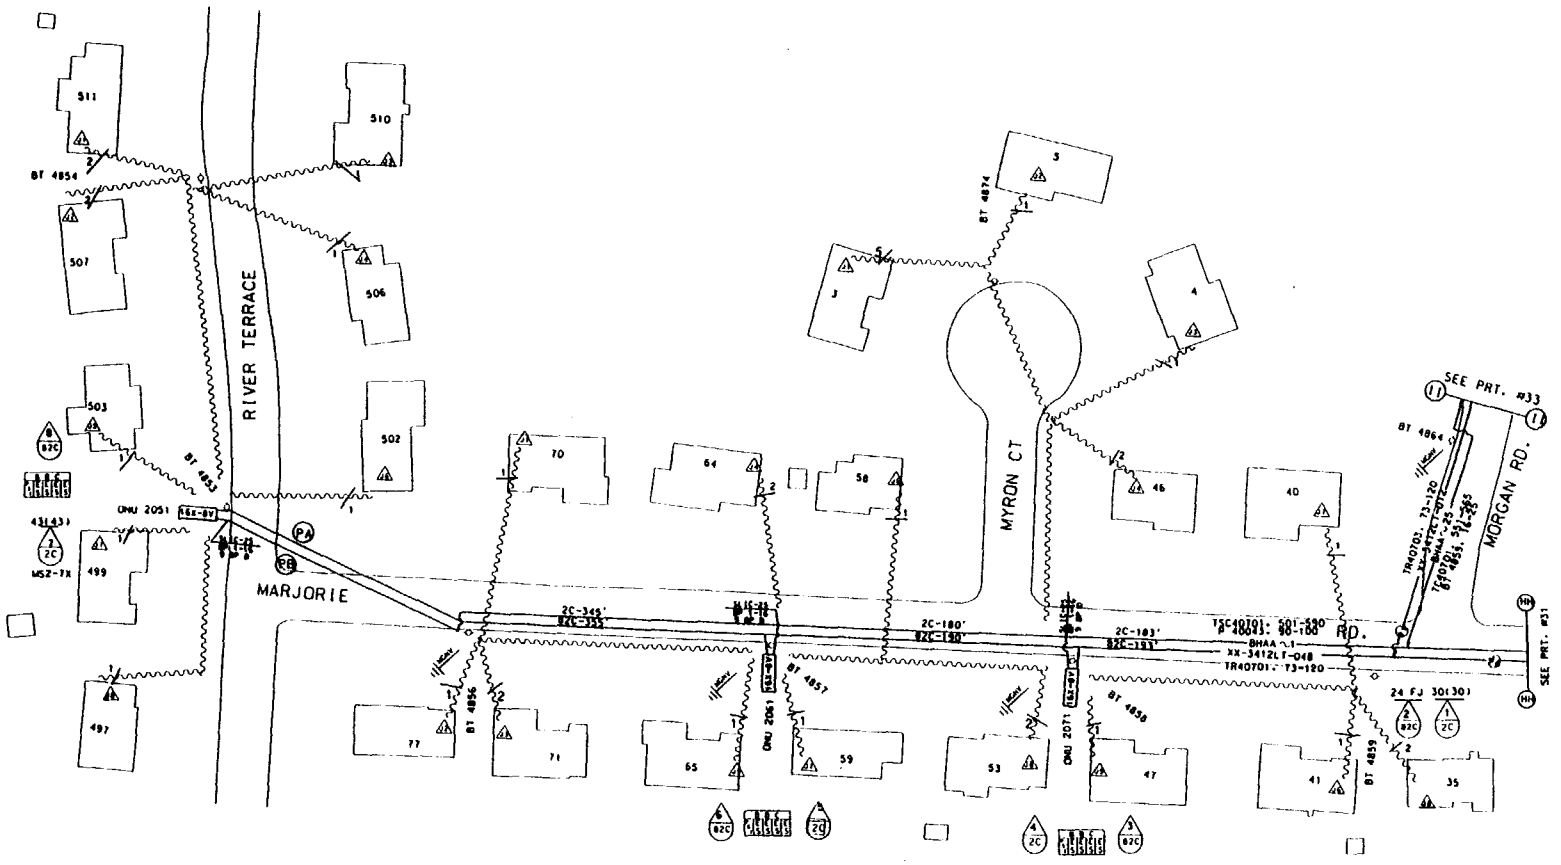

EST. # 1568621-32

kV 34.5

BUR. CU ____ AER. CU 981'

BUR. LU ____ AER. LU 24

BUR. ONU'S ____ AER. ONU'S 3

BUR. SWT ____

BUR. REWIRES ____ AER. REWIRES 35

(A) FL- 1418'
2C PL 1440' BHAA~1

(B) FL- 1518'
82C PL 1570'
XX-3412LT-048

SYMBOLS & ABBREVIATIONS

NOTE: REMOVAL PRINTS TO BE ISSUED IN THE FUTURE
NOTE: EXISTING GUYING IS ADEQUATE.

1357C

TSC40701 TC=407019

ACCOUNT CODE 9674 AREA CODE56322 ONU & ADDRESS	FIBER COUNT	TSC COUNT	PGL COUNT NON-DEDICATED	RIDES ID	TAPER CODE	YR PLCD
ONU 2051 F 503 RIVER TERRACE	TR40703. 109-110	TSC40701. 566-567	PGL 5990. 1626-1750	2051	472872	
ONU 2061 F 59 MARJORIE DR.	TR40703. 111-112	TSC40701. 568-569	PGL 5990. 1626-1750	2061	472872	
ONU 2071 F 47 MARJORIED DR.	TR40703. 113-114	TSC40701. 570-571	PGL 5990. 1626-1750	2071	472872	
ONU		TSC	PGL			
ONU		TSC	PGL			
ONU		TSC	PGL			
ONU		TSC	PGL			
ONU		TSC	PGL			
ONU		TSC	PGL			

MATERIAL LIST	MCF	FKM
PL 1440' BHAA~1	-288	
PL 1570' XX-3412LT-048		22.97
PL 3-ONU'S		
PL 3-SLIC-25 TERML'S		

REASON: AVIS PROJECT

DRAWN BY: [illegible] 88-0596

MCF: -.288

RECORD REVISIONS

MUNICIPALITY: DOVER TOWNSHIP

TAX BLOCK: 343

BUDGET #: 56000

4FPL4

EXCHANGE CENTRAL OFFICE: TOMS RIVER

EST. # 1568621

SHEET # 32 OF

NEW JERSEY BELL TELEPHONE COMPANY

ORIG.

ILS

PRT12_TR40701

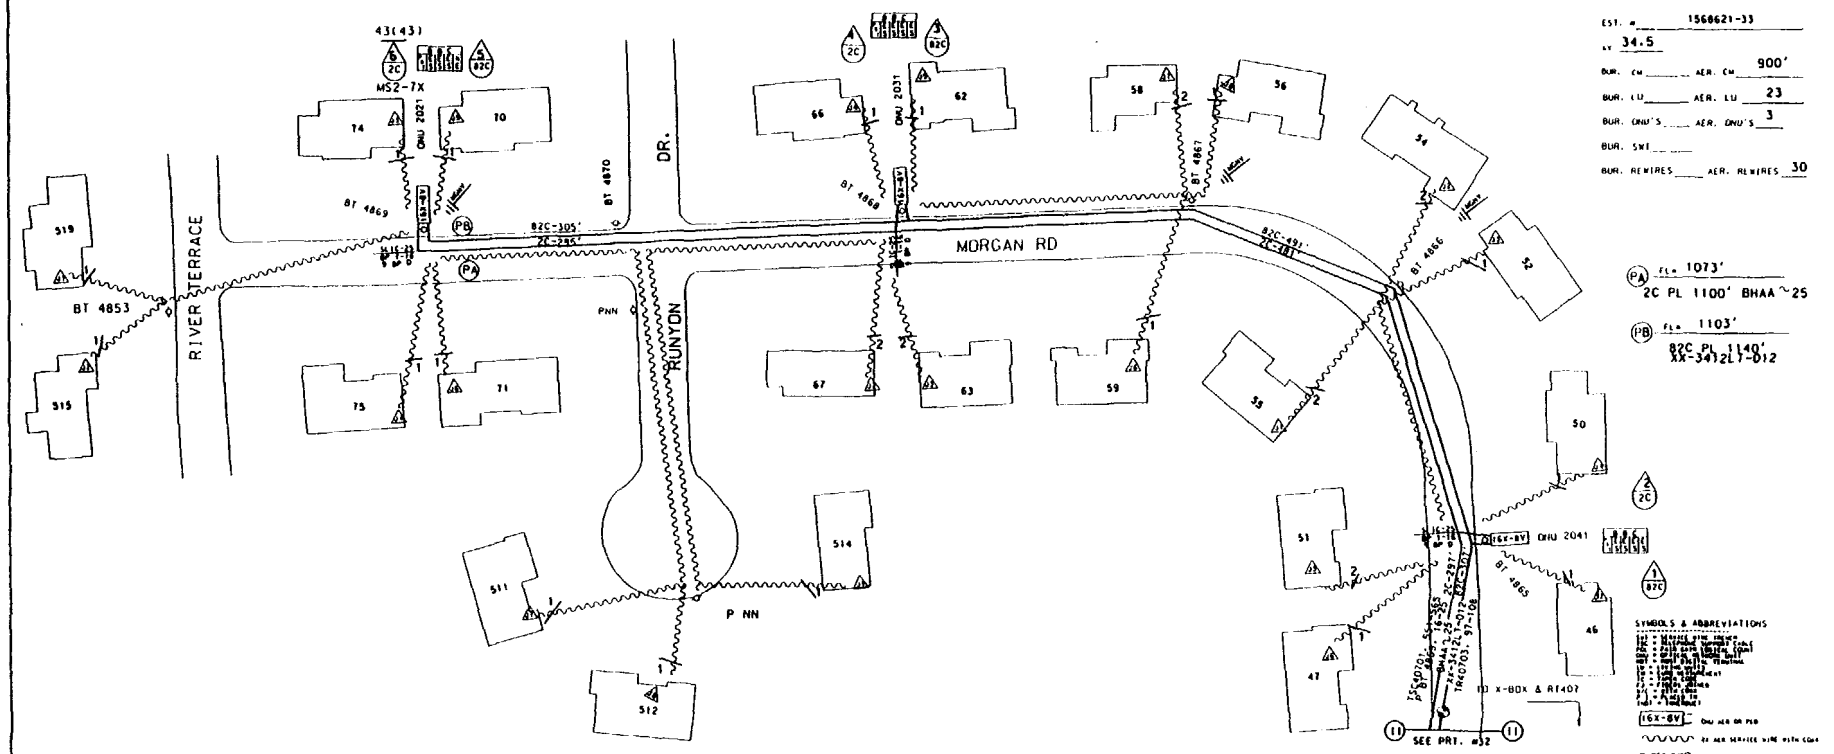

1357C

TSC40701 TC=407019

ACCOUNT CODE ~~0636~~ AREA CODE 56322 ONU & ADDRESS	FIBER COUNT	TSC COUNT	PGL COUNT NON-DEDICATED	RIDES ID	TAPER CODE	YR PLCD
ONU 2021 F 70 MORGAN RD.	TR40703. 97-98	TSC 40701. 551-552	PGL 5990. 1626-1750	2021	472872	
ONU 2031 F 62 MORGAN RD.	TR40703. 99-100	TSC 40701. 553-554	PGL 5990. 1626-1750	2031	472872	
ONU 2041 F 50 MORGAN RD.	TR40703. 101-102	TSC 40701. 555-556	PGL 5990. 1626-1750	2041	472872	
ONU		TSC	PGL			
ONU		TSC	PGL			
ONU		TSC	PGL			
ONU		TSC	PGL			
ONU		TSC	PGL			
ONU		TSC	PGL			

NOTE: REMOVAL PRINTS TO BE ISSUED IN THE FUTURE
NOTE: EXISTING GUYING IS ADEQUATE.

MATERIAL LIST	MCF	FKM
PL 1100' BHAA~25	.055	
PL 1140' XX-3412LT-012		4.17
PL 3-ONU'S		
PL 3-SLIC-25 TERML'S		

NEW JERSEY BELL TELEPHONE COMPANY

PROJECT	AVIS PROJECT		
.055	ORIG.		
MUNICIPALITY	DOVER TOWNSHIP		343
DISTRICT	56000		4FPL5
TOMS RIVER			
EST. NO.	1568621		33

ZLS

PRT13_TR40701

EST. # 1568621-34
KV 34.5
BUR. CM ____ AER. CM 1077'
BUR. LU ____ AER. LU 17
BUR. ONU'S ____ AER. ONU'S 2
BUR. SWI ____
BUR. REWIRES ____ AER. REWIRES 26

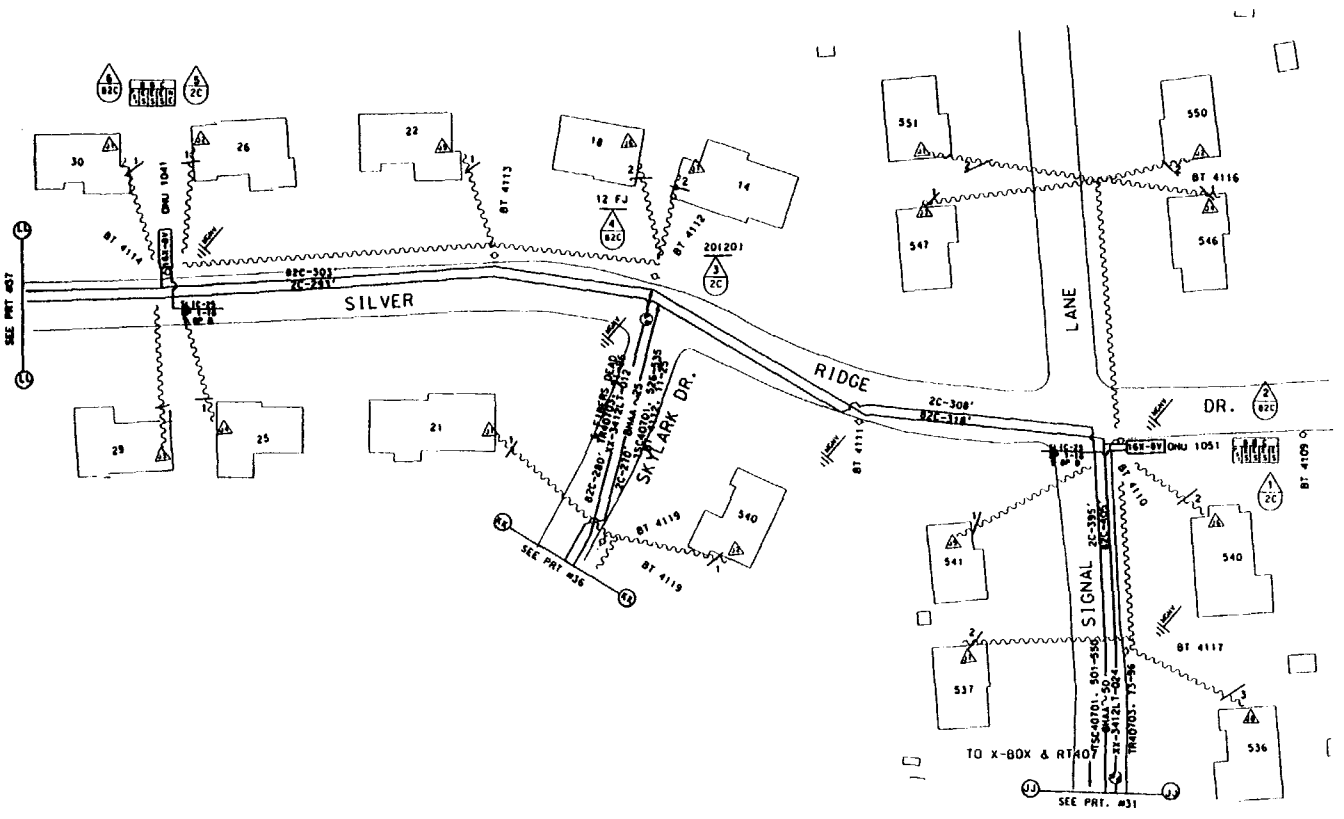

SYMBOLS & ABBREVIATIONS

SI - SERVICE WIRE INDOOR
SPC - SPACE FOR SERIAL CABLE
ONU - OPTICAL NETWORK UNIT
NIU - NETWORK INTERFACE UNIT
PSU - POWER SUPPLY
SWI - SWITCH
TC - TERMINAL CABINET
TP - TERMINAL PEDESTAL
TR - TRANSFORMER
SC - SERVICE CABLE
FC - FIBER CABLE
FJ - FIBER JOINED
FT - FIBER TERMINATED
SI - SERVICE WIRE

16X-8V — ONU NEW OR MOD
2S NEW SERVICE WIRE WITH CONN
5X 8/C — 5X BURIED SERVICE WIRE WITH CONN
B S C / 1 1 1 / S S S / C C C — BOND BASE ON NUMBER BOND CARD; 1 = BOND, 0 = NOT BOND; S = SERVICE; C = CAN EQUIPPED
MGNY — BOND TO POWER NEUTRAL
VIDEO PORT #
FUTURE ONU LOCATION
TELCO PEDESTAL
TRANSFORMER
SECONDARY ENCLOSURE
4" CONDUIT
INNERDUCT
PUBLIC CO. SWITCH
STREET LIGHT
UTILITY POLE

1357C

TSC40701 TC=407019

ACCOUNT CODE ~~5990~~ AREA CODE 56322 ONU & ADDRESS	FIBER COUNT	TSC COUNT	PGL COUNT NON-DEDICATED	RIDES ID	TAPER CODE	YR PLCD
ONU 1041 F 26 SILVER RIDGE RD.	TR40703. 77-78	TSC40701. 513-514	PGL 5990. 1501-1625	1041	472871	
ONU 1051 F 540 SIGNAL LA.	TR40703. 79-80	TSC 40701. 536-537	PGL 5990. 1501-1625	1051	472871	
ONU		TSC	PGL			
ONU		TSC	PGL			
ONU		TSC	PGL			
ONU		TSC	PGL			
ONU		TSC	PGL			
ONU		TSC	PGL			
ONU		TSC	PGL			

NOTE: REMOVAL PRINTS TO BE ISSUED IN THE FUTURE
NOTE: EXISTING GUYING IS ADEQUATE.

MATERIAL LIST MCF FKM

PL 2-ONU'S
PL 2-SLIC-25 TERM'S

NEW JERSEY BELL TELEPHONE COMPANY

REASON: AVIS PROJECT
DRAWN BY: L. GOODWIN
ORIG.

RECORD REVISIONS

DOVER TOWNSHIP 343
DISTRICT 56000 4FPL4
EXCHANGE & CODE TOMS RIVER
EST. 1568621 PRINT 34

573

PRT14_TR40701

EST. # 1568621-36

KV 34.5

BUR. CM ____ AER. CM 321'

BUR. LU ____ AER. LU 13

BUR. ONU'S ____ AER. ONU'S 2

BUR. SWT ____

BUR. REWIRES ____ AER. REWIRES 15

(PA) FL= 501'
2C PL 520' BHAA ~25

(PB) FL= 521'
82C PL 540' XX-3412LT-012

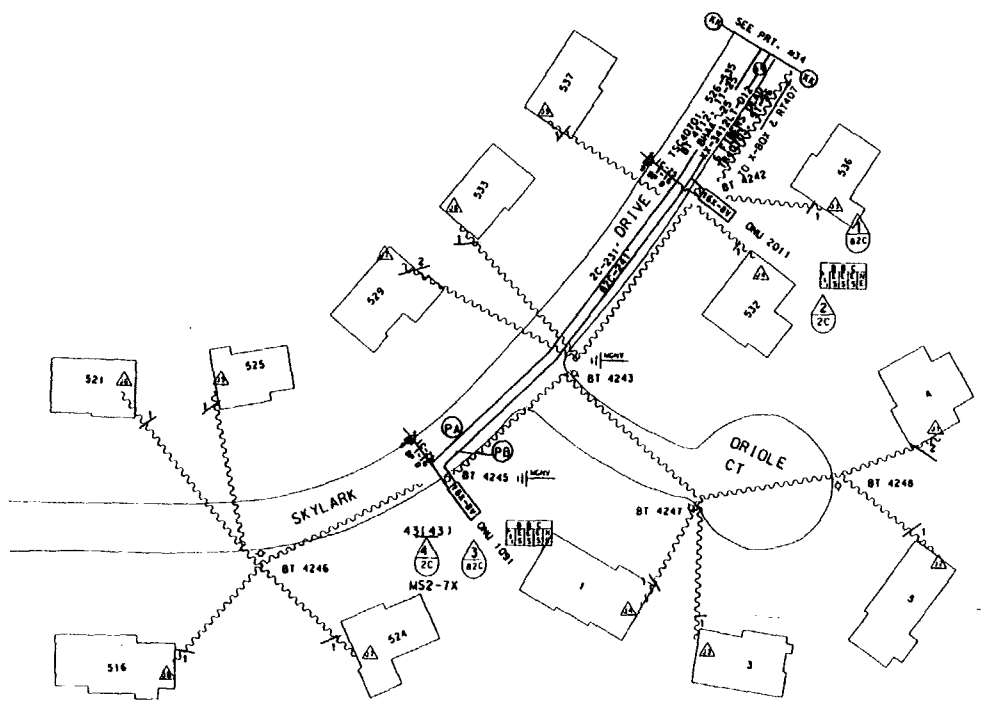

SYMBOLS & ABBREVIATIONS

16X-8V — ONU AER ON POP

22 AER SERVICE WIRE WITH COAX

SX BURIED SERVICE WIRE WITH COAX

BOND TO POWER NEUTRAL

VIDEO PORT #

FUTURE ONU LOCATION

TELCO PEDESTAL

TRANSFORMER

SECONDARY ENCLOSURE

4" CONDUIT

INNERDUCT

POWER CO. SWITCH

STREET LIGHT

UTILITY POLE

1357C

TSC40701 TC-407019

ACCOUNT CODE ~~899C~~ AREA CODE 56322 ONU & ADDRESS	FIBER COUNT	TSC COUNT	PGL COUNT NON-DEDICATED	RIDES ID	TAPER CODE	YR PLCD
ONU 1091 F 529 SKYLARK RD.	TR40703. 91-92	TSC40701. 526-527	PGL 5990. 1501-1625	1091	472871	
ONU 2011 F 537 SKYLARK RD.	TR40703. 93-94	TSC40701. 528-529	PGL 5990. 1626-1750	2011	472872	
ONU		TSC	PGL			
ONU		TSC	PGL			
ONU		TSC	PGL			
ONU		TSC	PGL			
ONU		TSC	PGL			
ONU		TSC	PGL			
ONU		TSC	PGL			

NOTE: REMOVAL PRINTS TO BE ISSUED IN THE FUTURE
NOTE: EXISTING GUYING IS ADEQUATE.

MATERIAL LIST

	MCF	FKM
PL 520' BHAA ~25	.026	
PL 540' XX-3412LT-012		1.97
PL 2-ONU'S		
PL 2-SLIC-25 TERML'S		

NEW JERSEY BELL TELEPHONE COMPANY

AVIS PROJECT

.026

ORIG.

DOVER TOWNSHIP 343

56000 4FPLS

TOMS RIVER

1568621 36

NORTH