EST. # 1568039 - 111
SV 34.5
DUR. CU ___ AER. CU 960'
DUR. LU ___ AER. LU 14
DUR. ONU'S ___ AER. ONU'S 2
DUR. SWT ___
DUR. REVIRES ___ AER. REVIRES 20

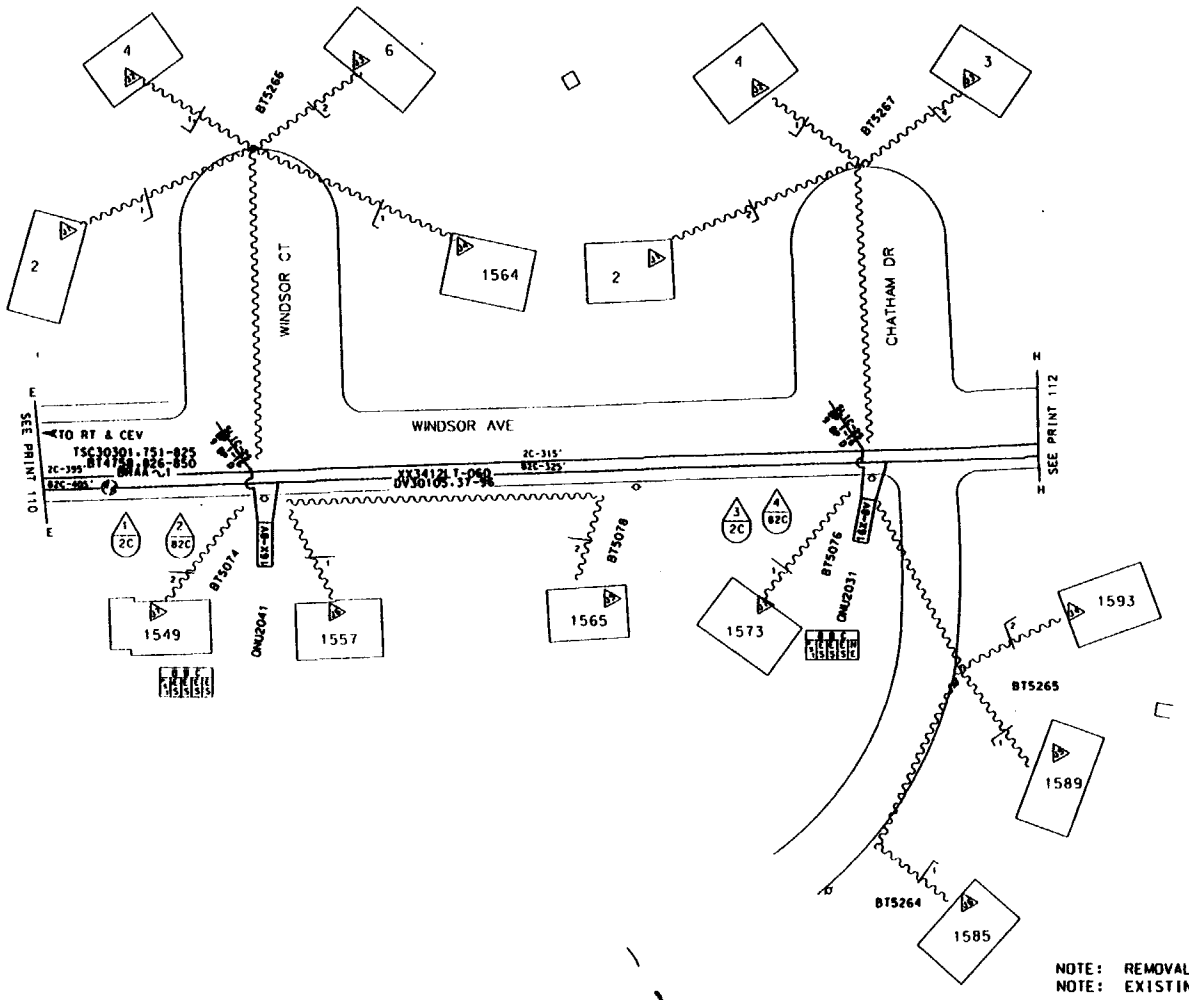

NOV. 18, 1994
REV. 1-CHANGE COUNT OF BHAA-1

NOTE: REMOVAL PRINTS TO BE ISSUED IN THE FUTURE
NOTE: EXISTING GUYING IS ADEQUATE.

MATERIAL LIST MCF FKM
2 16X-8V ONUs
2 SLIC-25s

TSC TC = 301019

ACCOUNT CODE 257C AREA CODE 56063 ONU & ADDRESS	FIBER COUNT	TSC COUNT	PGL COUNT NON-DEDICATED	RIDES ID	TAPER CODE	YR PLCD
ONU 2031 F1573 WINDSOR AVE	DV30105.85-86	TSC30101.813-814	PGL642.3126-3250	2031	311492	
ONU 2041 F1549 WINDSOR AVE	DV30105.87-88	TSC30101.815-816	PGL642.3126-3250	2041	311492	
ONU	DV	TSC	PGL			
ONU	DV	TSC	PGL			
ONU	DV	TSC	PGL			

SCALE 1" = 30'
NEW JERSEY BELL TELEPHONE COMPANY
AVIS PROJECT
D. MALENA 5945
REV. 1 11-8-94
DOVER TOWNSHIP
343
3CPL2
56000
EAST DOVER
EST. # 1568039
PAGE # 111

EST. # 1568069-10

KY 34.5

BUR. CW — AER. CW 990'

BUR. LU — AER. LU 21

BUR. ONU'S — AER. ONU'S 3

BUR. SWI —

BUR. REWIRES — AER. REWIRES 24

(PA) FL=1290'
2C PL 1310' BHAA~25

(PB) FL=1350'
82C PL 1380' XX3412LT-024

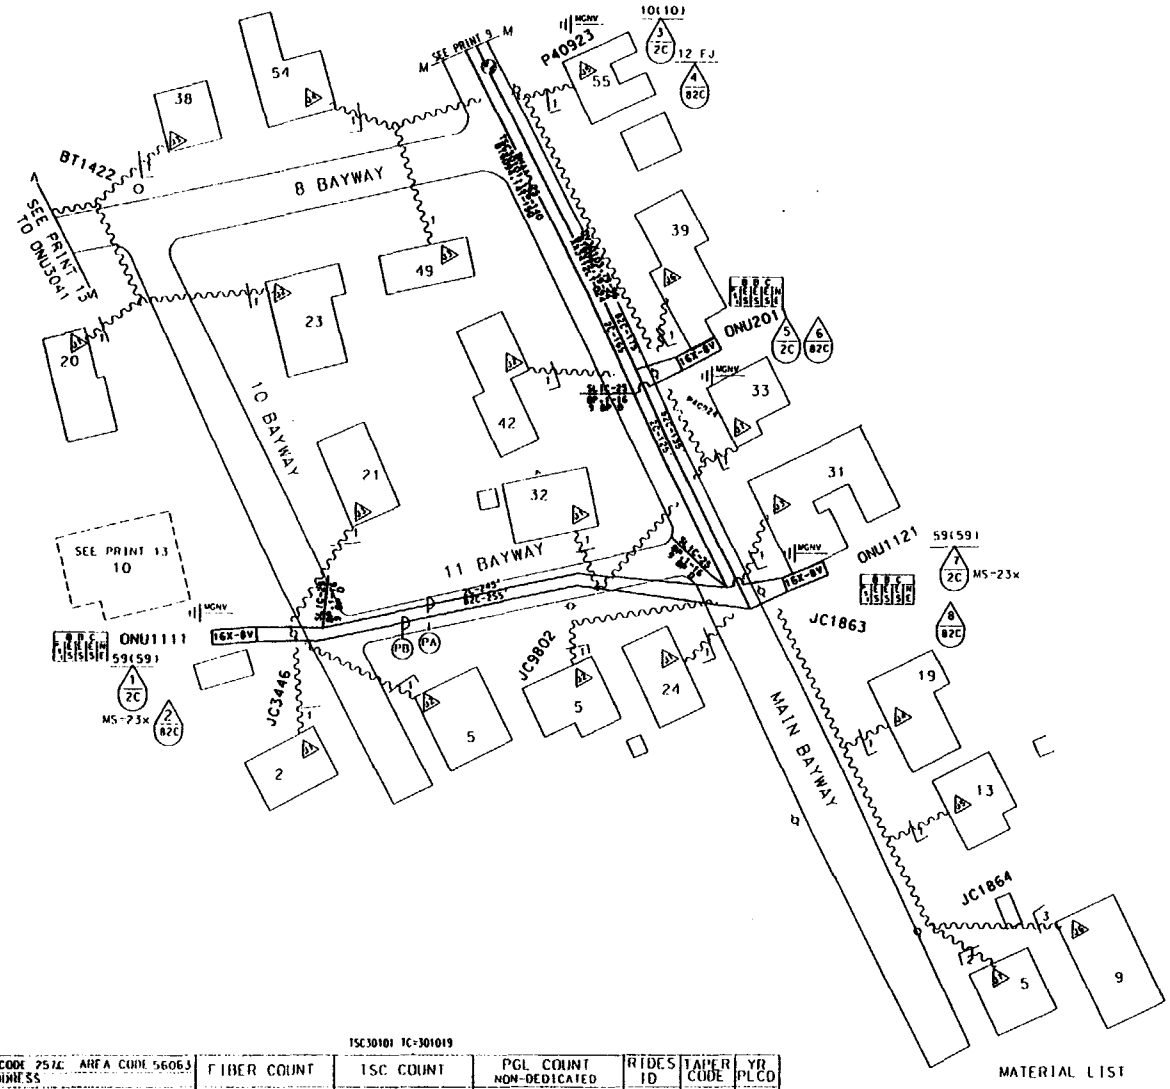

REV. 2-
CHANGE WIRE LIMITS
FROM ONU1111.

REV. 1:
CHANGE (PA) (PC) (PB) & (PD)
ELIMINATE

NOTE: REMOVAL PRINTS TO BE ISSUED IN THE FUTURE
NOTE: EXISTING GUYING IS ADEQUATE

SYMBOLS & ABBREVIATIONS

TSC30101 TC=301019

ACCOUNT CODE 257C AREA CODE 56063 ONU & ADDRESS	FIBER COUNT	TSC COUNT	PGL COUNT NON-DEDICATED	RIDES ID	TAPER CODE	YR PLCD
ONU1111 2 10 BAYWAY	DV30103.79-80	TSC30101.126-127	PGL642.2001-2125	1111	311371	
ONU1121 31 MAIN BAYWAY	DV30103.85-86	TSC30101.131-132	PGL642.2001-2125	1121	311371	
ONU2011 39 MAIN BAYWAY	DV30103.87-88	TSC30101.133-134	PGL642.2126-2250	2011	311372	
ONU	DV	TSC	PGL			
ONU	DV	TSC	PGL			

MATERIAL LIST	MCF	FKM
1310' BHAA~25	.066	
1380' XX3412LT-024		10.1
3 16X-8V ONUs		
3 SLIC-25s		

SCALE 1" = 30

NEW JERSEY BELL TELEPHONE COMPANY

AVIS PROJECT

PREPARED BY PG TEL. 244 D. MALENA 9-94 — ORIGINAL SIGNED BY T. HOBLETT — .066 — REV. 2-

RECORD REVISIONS

DOVER TOWNSHIP — 343

3JPL2 — 56000

EAST DOVER

EST. NO. 1568069 — 10

pn113_30103

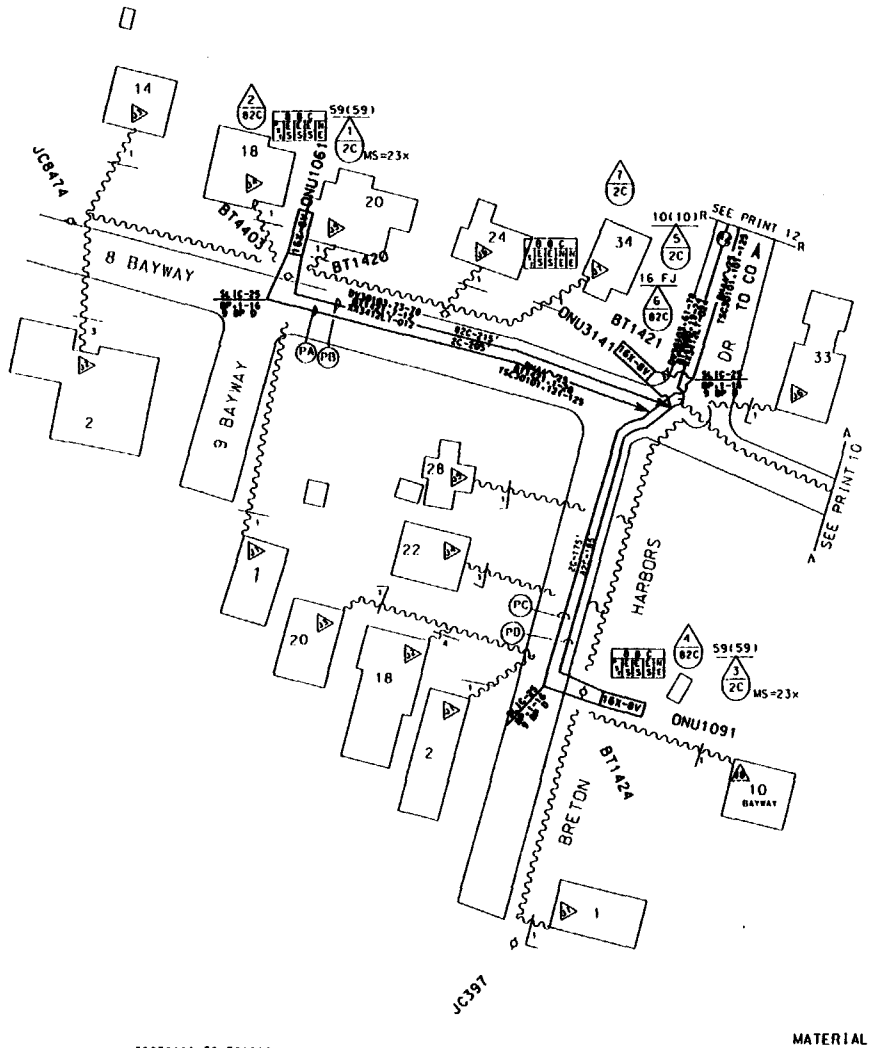

EST. # 1568069-13
AV 34.5
BUR. CU – AER. CU 710'
BUR. LU – AER. LU 14
BUR. ONU'S – AER. ONU'S 2
BUR. SWI –
BUR. REWIRES – AER. REWIRES 19

(PA) FL=205'
2C PL 230' BHAA~25

(PB) FL=215'
82C PL 230' XX3412LT-012

(PC) FL=695'
2C PL 720' BHAA~25

(PD) FL=735'
82C PL 780' XX3412LT-024

SYMBOLS & ABBREVIATIONS

REV. 1-3/31/95
ADD ONU3141

NOTE: REMOVAL PRINTS TO BE ISSUED IN THE FUTURE
NOTE: EXISTING GUYING IS ADEQUATE.

TSC30101 TC=301019

ACCOUNT CODE 257C AREA CODE56063 ONU & ADDRESS	FIBER COUNT	TSC COUNT	PGL COUNT NON-DEDICATED	RIDES ID	TAPER CODE	YR PLCD
ONU1061 20 8 BAYWAY	DV30103.73-74	TSC30101.121-122	PGL642.2001-2125	1061	311371	
ONU1091 2 BRETON HARBORS	DV30103.61-62	TSC30101.101-102	PGL642.2001-2125	1091	311371	
ONU3141 33 BRETON HARBORS	DV30103.65-66	TSC30101.105-106	PGL642.2251-2375	3141	311373	
ONU	DV	TSC	PGL			
ONU	DV	TSC	PGL			

MATERIAL LIST	MCF	FKM
950' BHAA~25	.0475	
230' XX3412LT-012		.84
780' XX3412LT-024		5.71
3 16X-8V ONUs		
3 SLIC-25s		

SCALE 1" = 30'

NEW JERSEY BELL TELEPHONE COMPANY

AVIS PROJECT

J. MALENA 9945

.0475 REV. 1-

DOVER TOWNSHIP 343

3JPL2 56000

EAST DOVER

1568069 13

EST. # 1568069-23
SY 34.5
BUR. CU - AER. CU 490'
BUR. LU - AER. LU 2
BUR. ONU'S - AER. ONU'S 1
BUR. SYS 285'
BUR. REVIRES - AER. REVIRES 4

PA FL=1465'
2C PL 1490' BHAA~25

PB FL=1495'
82C PL 1540' XX3412LT-012

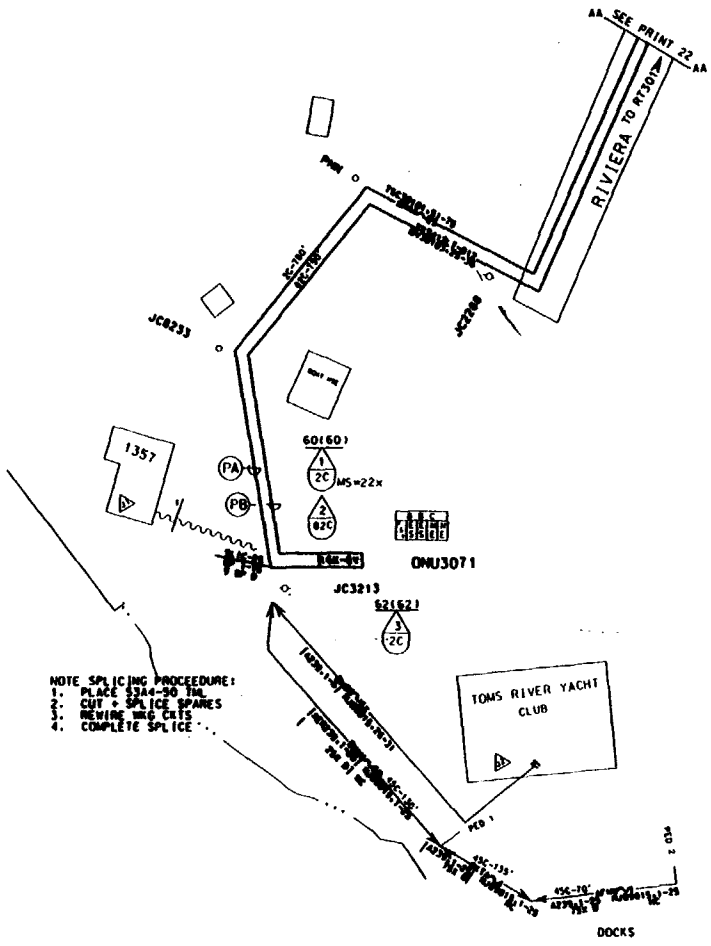

NOTE SPLICING PROCEEDURE:
1. PLACE 53A4-20 TML
2. CUT + SPLICE SPARES
3. REWIRE MAG CKTS
4. COMPLETE SPLICE

REV.2-4/14/95-NO PLACEMENT IS NECESSAY OF COAXIED COAX OR 5314-50X TML.

REV.1-6/15/94-CHANGE LAYOUT OF EXISTING CABLE

NOTE: REMOVAL PRINTS TO BE ISSUED IN THE FUTURE
NOTE: EXISTING GUYING IS ADEQUATE.

SYMBOLS & ABBREVIATIONS

TSC30101 TC=301019

ACCOUNT CODE 25TC AREA CODE56063 ONU & ADDRESS	FIBER COUNT	TSC COUNT	PGL COUNT NON-DEDICATED	RIDES ID	TAPER CODE	YR PLCD
ONU3071 F T.R. YACHT CLUB	DV30103.25-26	TSC30101.51-53	PGL642.1751-1875	3071	311333	
	DV	TSC	PGL			
	DV	TSC	PGL			
	DV	TSC	PGL			
	DV	TSC	PGL			

MATERIAL LIST	MCF	FKM
1490' BHAA~25	.075	
1540' XX3412LT-012		5.63
1 16X-8V ONU		
1 SLIC-25		

SCALE 1" = 30'
AVIS PROJECT
DRAWN BY T. HOOBLEY .075 REV.2
DOVER TOWNSHIP 343
3J1PL1 56000
EAST DOVER
1568069 23

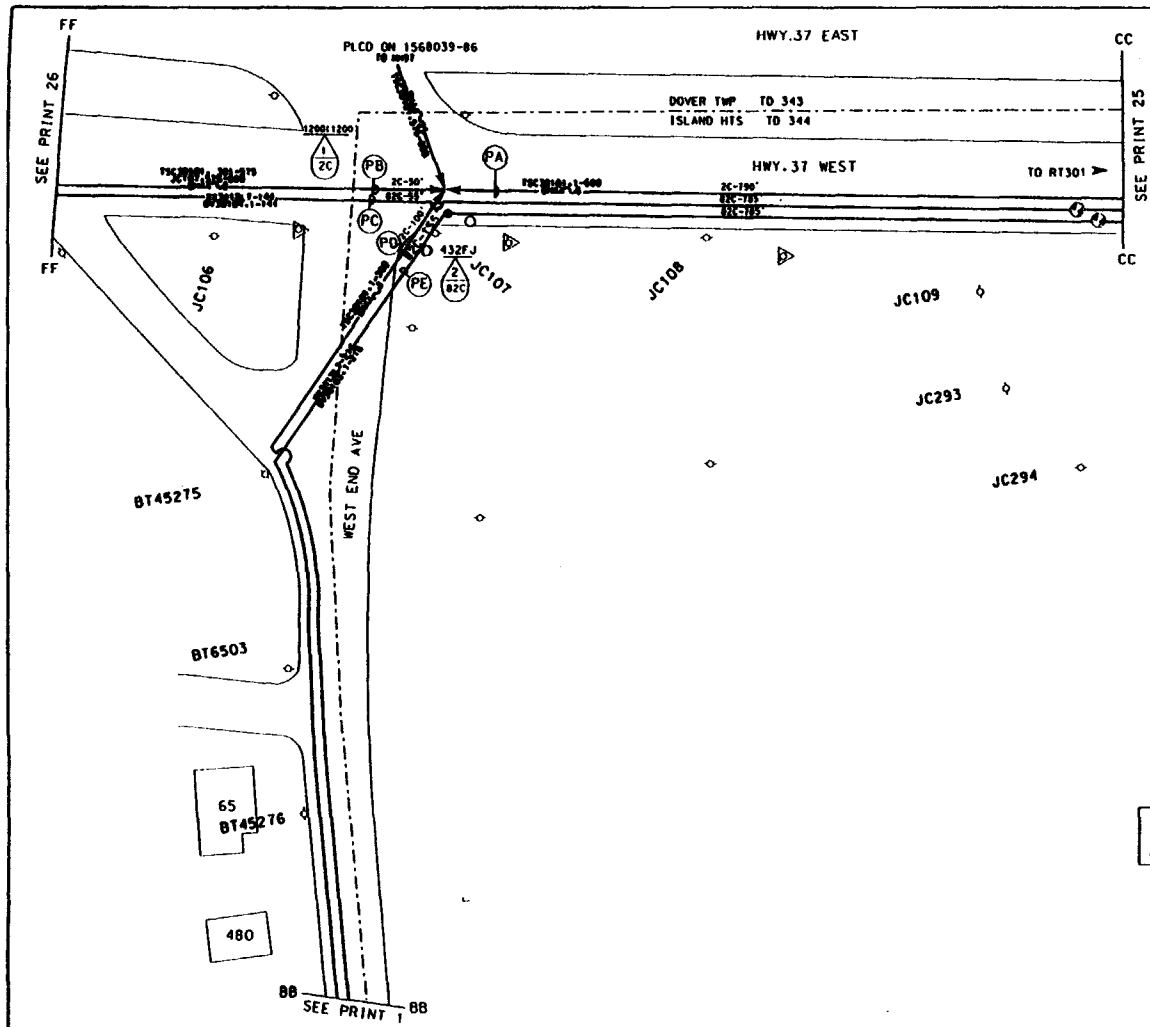

EST. # 1568069-24

KV 34.5

BUR. CN - AER. CN 1030'

BUR. LU - AER. LU -

BUR. DWU'S - AER. DWU'S -

BUR. SWT -

BUR. REWIRES - AER. REWIRES -

(PA) FL=790' TO344
2C PL 810' BHAA~6

(PB) FL=50' TO344
2C PL 60' BHAA~3

(PC) FL=850' TO344
B2C PL 870' XX3412LT-144

(PD) FL=100' TO344
2C PL 110' BHAA~3

(PE) FL=940' TO344
B2C PL 980' XX3412LT-216

SYMBOLS & ABBREVIATIONS

REV #2
1) ADD SPLICE #2 AT JC107
CHANGE OF PLANS BY LINE GANG
2) ADD 50' TO PLACING STAMP (PE)

REV. 1:
ADD TAX DISTRICTS.
ADD PLACING STAMPS (PB) (PC) (PD) (PE)

NOTE: REMOVAL PRINTS TO BE ISSUED IN THE FUTURE
NOTE: EXISTING GUYING IS ADEQUATE.

TSC30101 TC = 301019

ACCOUNT CODE 25TC AREA CODE 56063 DWU & ADDRESS	FIBER COUNT	TSC COUNT	PGL COUNT NON-DEDICATED	RIDES ID	TAPER CODE	YR PLCD
DWU	DV	TSC	PGL			
DWU	DV	TSC	PGL			
DWU	DV	TSC	PGL			
DWU	DV	TSC	PGL			
DWU	DV	TSC	PGL			

MATERIAL LIST	MCF	FKM
810' BHAA~6	.972	
170' BHAA~3	.102	
870' XX3412LT-144		38.19
960' XX3412LT-216		63.22
80' BHAA~25	.004	

SCALE 1" = 30'

AVIS PROJECT

1/7/94

1.078

DOVER TWP. / ISLAND HTS. 343/344

3APL12

56000

EAST DOVER

1568069 24

PRT1_0930109

EST. # 156-8069-93 REV. #1

EV 34.5

BUR. CU _____ AER. CU 466'

BUR. LU _____ AER. LU _____

BUR. ONU'S ____ AER. ONU'S ____

BUR. SWT _____

BUR. REWIRES ____ AER. REWIRES ____

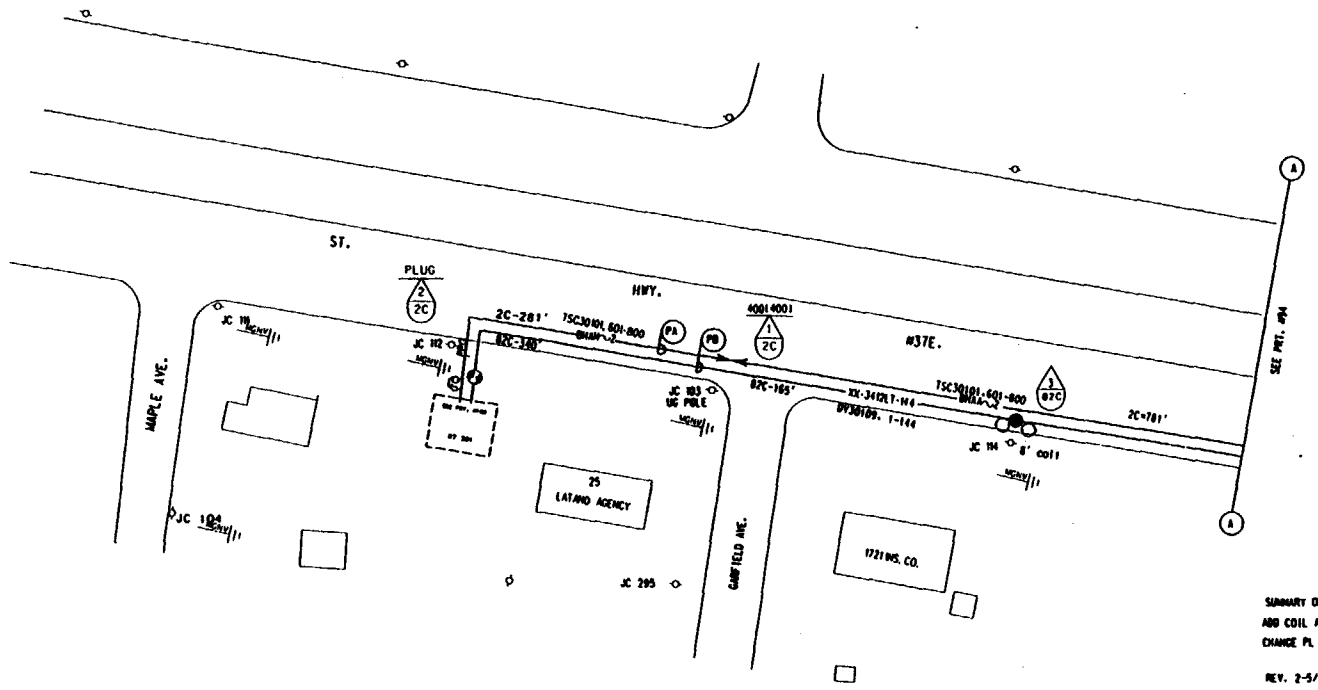

PA FL-281'
2C PL 290' BHAH-\2
UG DIP

PB FL-390'
82C PL 390' XX-3412LT-144
UG DIP

SYMBOLS & ABBREVIATIONS

SUMMARY OF REV. #1
ADD COIL AT JC 114
CHANGE PL STAMP PB AND MAT. LIST

REV. 2-5/10/94 ADD SPLICE AT JC 103

11/22/94
REV. 3 ADD PLUG & SPL 2

NOTE: REMOVAL PRINTS TO BE ISSUED IN THE FUTURE
NOTE: EXISTING GUYING IS ADEQUATE.

MATERIAL LIST	MCF	FKM
PL 290' BHAH-\2	.116	
PL 390' XX-3412LT-144		17.12

ACCOUNT CODE 257C AREA CODE 56063 ONU & ADDRESS	FIBER COUNT	TSC COUNT	PGL COUNT NON-DEDICATED	RIDES ID	TAPER CODE	YR PLCD
ONU	DV	TSC	PGL			
ONU	DV	TSC	PGL			
ONU	DV	TSC	PGL			
ONU	DV	TSC	PGL			
ONU	DV	TSC	PGL			

SCALE ____" = 30'

NEW JERSEY BELL TELEPHONE COMPANY

PROJECT AVIS

REVISED BY G. WALENA REV. .116 REV. 3

ISLAND HEIGHTS

56000

3APL11-12

Dr11_0930109

EAST DOVER

1568069

93

prt2_dv30109.002

SUMMARY OF REV. #1

ADD COIL AT JC 116

CHANGE PL STAMP (PA) AND MAT. LIST

EST. # 1568069-94 REV. #1

KV 34.5

OUR. CW ____ AER. CW 633'

OUR. LU ____ AER. LU -

OUR. ONU'S ____ AER. ONU'S -

OUR. SWT ____

OUR. REWIRES ____ AER. REWIRES -

(PA) FL = 781'
2C PL 781' BHAA 2

(PB) FL = 830'
02C PL 830' XX-3412LT-144

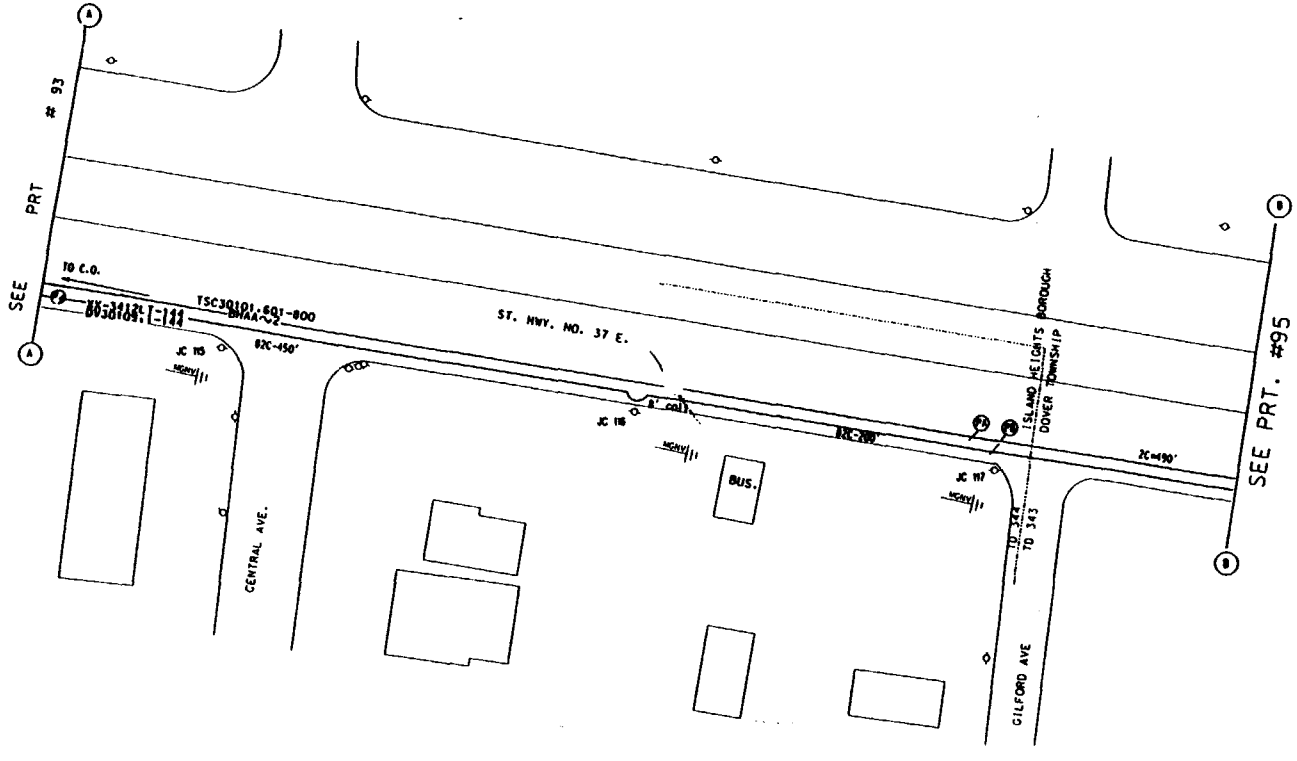

SYMBOLS & ABBREVIATIONS

NOTE: REMOVAL PRINTS TO BE ISSUED IN THE FUTURE
NOTE: EXISTING GUYING IS ADEQUATE.

MATERIAL LIST

	MCF	FKM
PL 781' BHAA 2	.312	
PL 830' XX-3412LT-144		36.43

ACCOUNT CODE 257C AREA CODE 56063 ONU & ADDRESS	FIBER COUNT	TSC COUNT	PGL COUNT NON-DEDICATED	RIDES ID	TAPER CODE	YR PLCD
ONU	DV	TSC	PGL			
ONU	DV	TSC	PGL			
ONU	DV	TSC	PGL			
ONU	DV	TSC	PGL			
ONU	DV	TSC	PGL			

SCALE 1" = 30'

NEW JERSEY BELL TELEPHONE COMPANY

PROJECT AVIS

B. SHALENA 844-9949 ORIG. SIGNED BY B. SCARPION .312 REV. #1

ISLAND HEIGHTS BORO. DOVER TWP. 34 343

56000 3APL11-12

EAST DOVER

EST. NO. 1568069 94

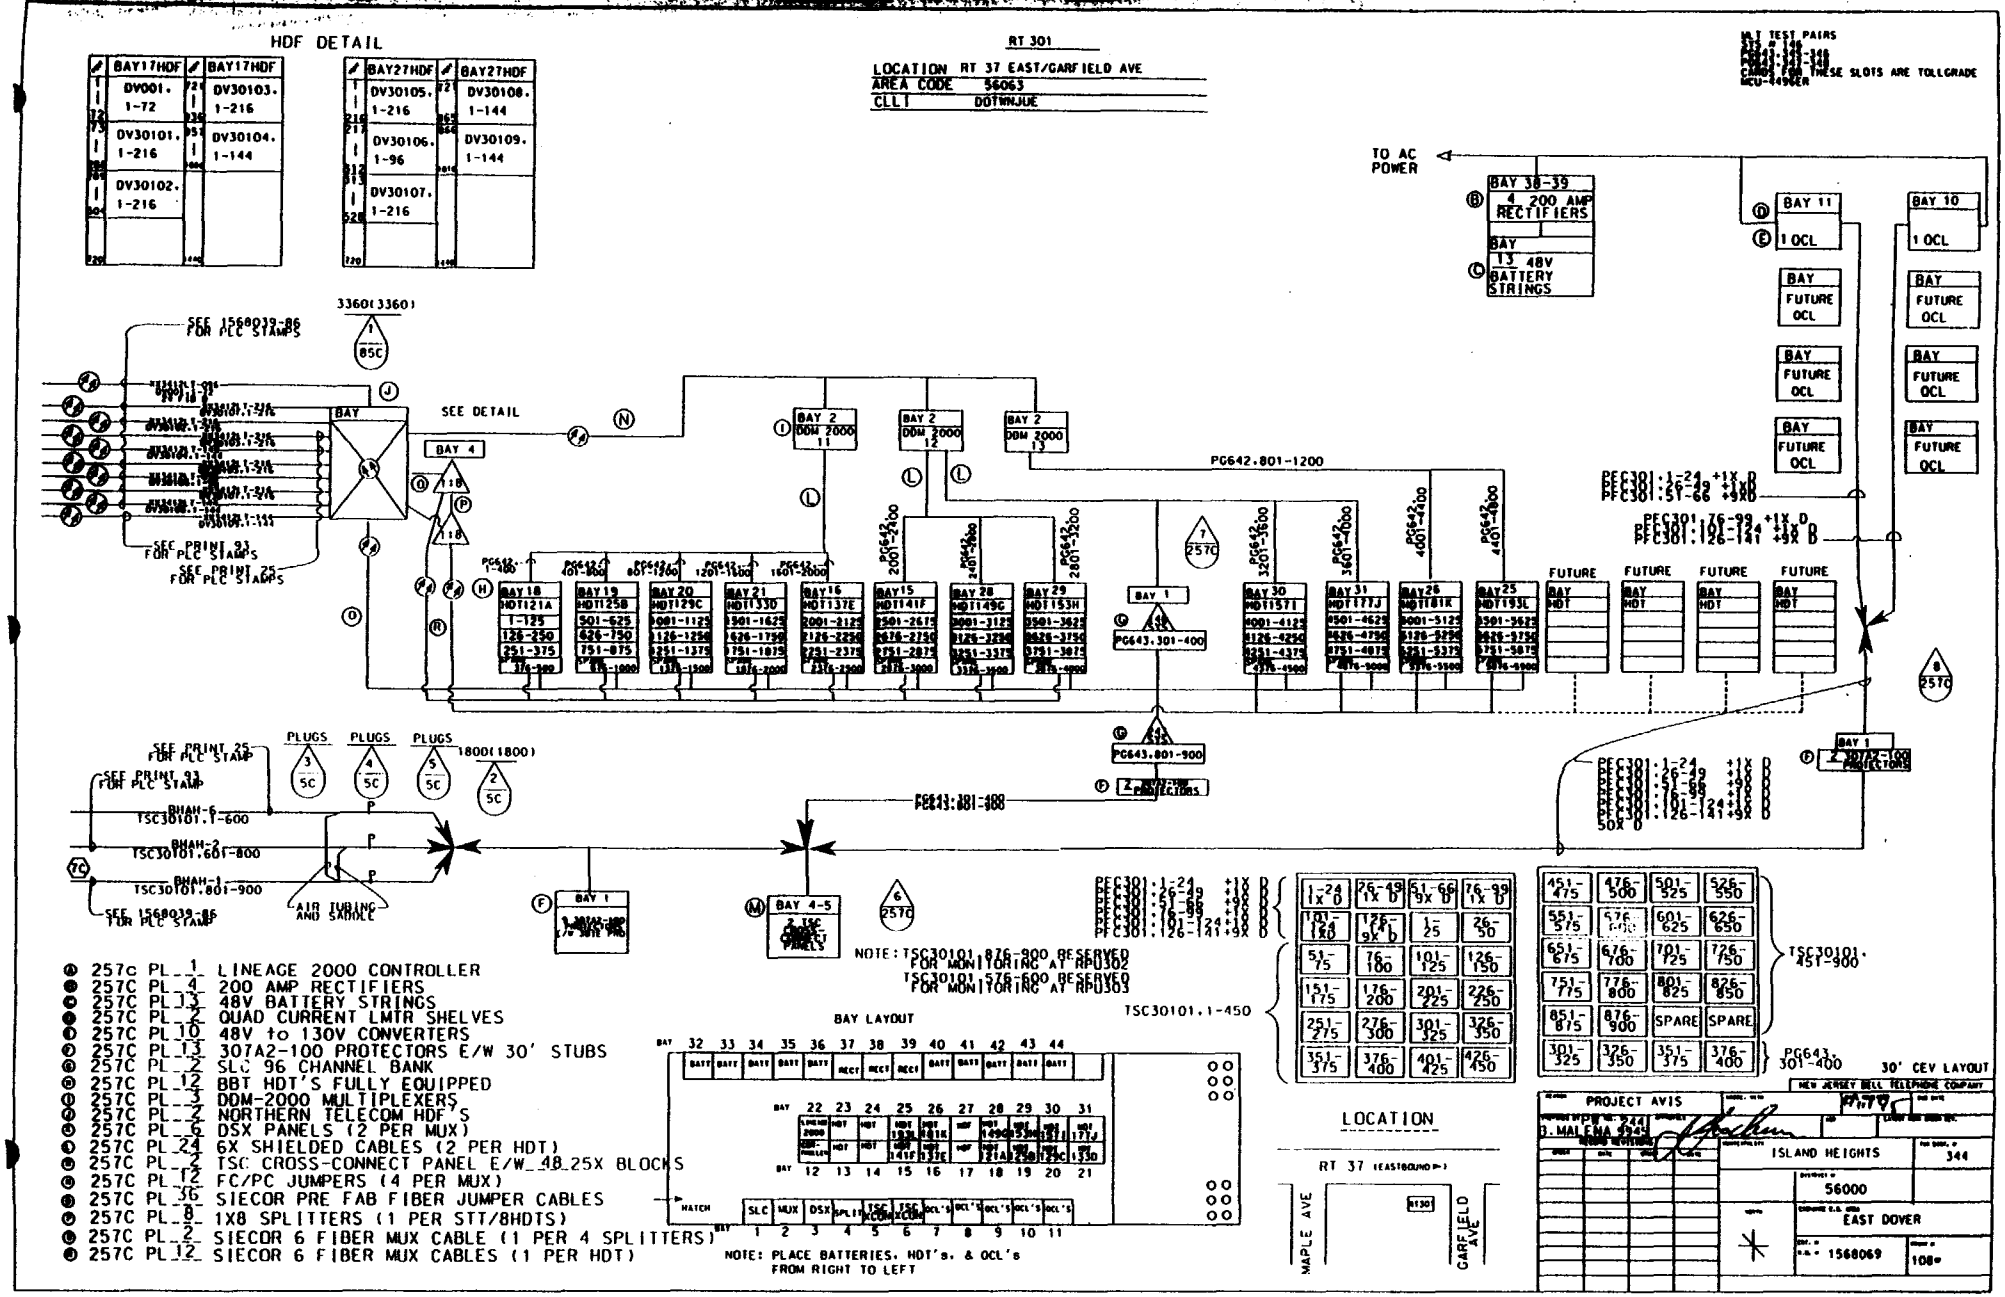
HDF DETAIL
BAY17HDF
DV001. 1-72
DV30101. 1-216
DV30102. 1-216
DV30103. 1-216
DV30104. 1-144
BAY27HDF
DV30105. 1-216
DV30106. 1-96
DV30107. 1-216
DV30108. 1-144
DV30109. 1-144
RT 301
LOCATION RT 37 EAST/GARFIELD AVE
AREA CODE 56063
CLLI DOTWNJUE
TO AC POWER
BAY 38-39 4 200 AMP RECTIFIERS
BAY 13 48V BATTERY STRINGS
BAY 11 1 OCL
BAY 10 1 OCL
BAY FUTURE OCL
SEE DETAIL
BAY 4
BAY 2 DDM 2000
PG642.801-1200
PG643.301-400
PG643.801-900
PG643.801-1200
PLUGS
AIR TUBING AND SADDLE
BAY 1
BAY 4-5
BAY LAYOUT
NOTE: PLACE BATTERIES, HDT's, & OCL's FROM RIGHT TO LEFT
NOTE: TSC30101.876-900 RESERVED FOR MONITORING AT RPU302
TSC30101.576-600 RESERVED FOR MONITORING AT RPU303
TSC30101.1-450
TSC30101. 451-900
PG643. 301-400
30' CEV LAYOUT
LOCATION
RT 37 (EASTBOUND)
MAPLE AVE
GARFIELD AVE
257C PL 1 LINEAGE 2000 CONTROLLER
257C PL 4 200 AMP RECTIFIERS
257C PL 13 48V BATTERY STRINGS
257C PL 2 QUAD CURRENT LMTR SHELVES
257C PL 10 48V to 130V CONVERTERS
257C PL 13 307A2-100 PROTECTORS E/W 30' STUBS
257C PL 2 SLC 96 CHANNEL BANK
257C PL 12 BBT HDT'S FULLY EQUIPPED
257C PL 3 DDM-2000 MULTIPLEXERS
257C PL 2 NORTHERN TELECOM HDF'S
257C PL 6 DSX PANELS (2 PER MUX)
257C PL 24 6X SHIELDED CABLES (2 PER HDT)
257C PL 2 TSC CROSS-CONNECT PANEL E/W 48 25X BLOCKS
257C PL 12 FC/PC JUMPERS (4 PER MUX)
257C PL 36 SIECOR PRE FAB FIBER JUMPER CABLES
257C PL 8 1X8 SPLITTERS (1 PER STT/8HDTS)
257C PL 2 SIECOR 6 FIBER MUX CABLE (1 PER 4 SPLITTERS)
257C PL 12 SIECOR 6 FIBER MUX CABLES (1 PER HDT)
PROJECT AVIS
ISLAND HEIGHTS
56000
EAST DOVER
1568069
344

prt1_dv30501.001

SUMMARY OF REV. #1

1. CORRECT COUNT OF 216 FIBER GOING TOWARDS EAST DOVER C.O.
2. CORRECT CABLE DIRECTIONS
3. CORRECT COUNT OF CABLE GOING TOWARDS WEST OSBORNVILLE C.O.

EST. # 1568213-2 REV. #1

SV 34.5 UG CUM. 470'

BUR. CM ____ AER. CM ____

BUR. LU ____ AER. LU ____

BUR. ONU'S ____ AER. ONU'S ____

BUR. SWI ____

BUR. REWIRES ____ AER. REWIRES ____

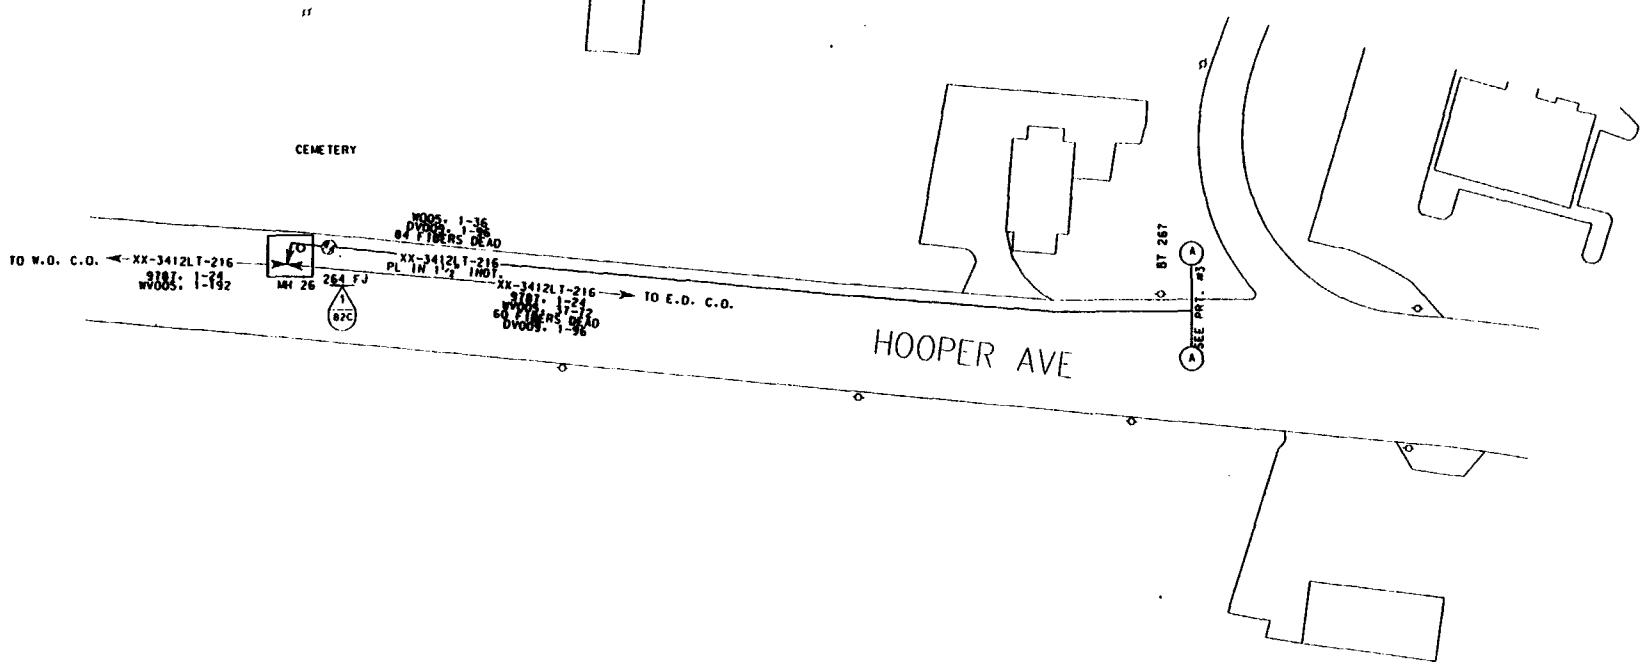

SYMBOLS & ABBREVIATIONS

PRT 1-CONDUIT

ACCOUNT CODE 257C AREA CODE ONU & ADDRESS	FIBER COUNT	TSC COUNT	PGL COUNT NON-DEDICATED	RIDES ID	TAPER CODE	YR PLCD
ONU	DV	TSC	PGL			
ONU	DV	TSC	PGL			
ONU	DV	TSC	PGL			
ONU	DV	TSC	PGL			
ONU	DV	TSC	PGL			

PROJECT AVIS

DRTG. SIGNED T.A. WOODLEY

3-V-93

DOVER TOWNSHIP 343

56000 3APL4

WEST OSBORNVILLE

EST. NO. 1568213

PAGE # 2

pr12_dv30501.002

SUMMARY OF REV. #1
CORRECT MH #15 TO READ MH #115

EST. # 1568213-3 REV. #1
SV 12.5
BUR. CU ____ AER. CU 1060'
BUR. LU ____ AER. LU ____
BUR. ONU'S ____ AER. ONU'S ____
BUR. SWI ____
BUR. REWIRES ____ AER. REWIRES ____

PA FL= 1028'
85C PL 1050' XX-3412LT-216

PB FL=930'
85C PL 930' 1-11/2" INNERDUCT

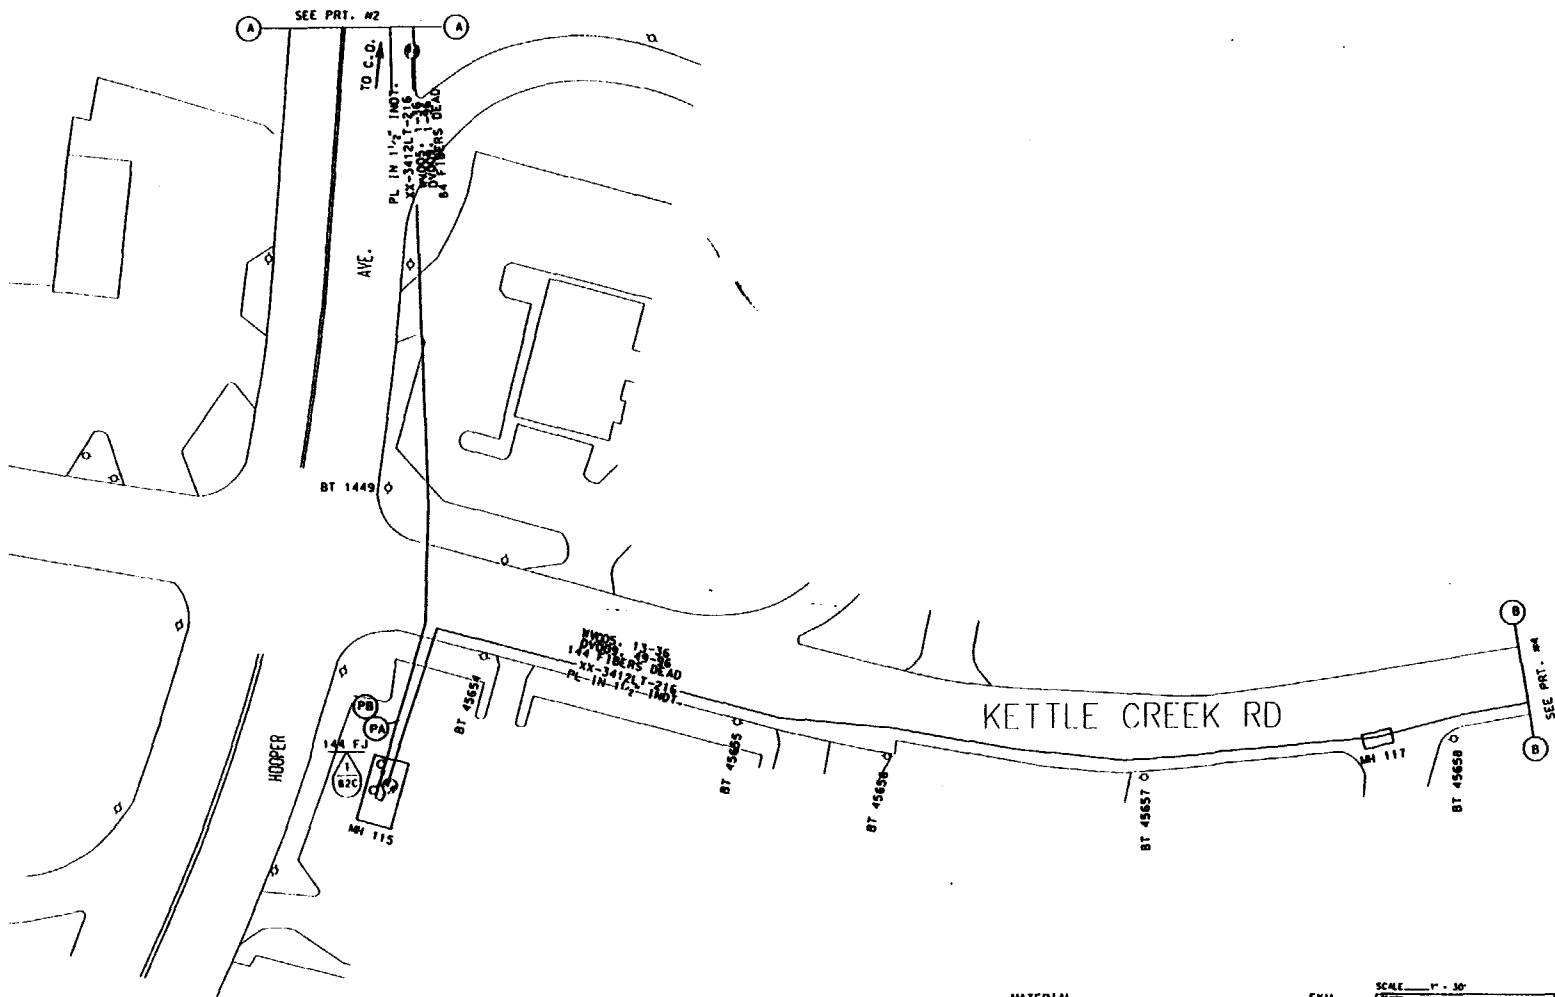

SYMBOLS & ABBREVIATIONS

ACCOUNT CODE 257C AREA CODE ONU & ADDRESS	FIBER COUNT	TSC COUNT	PGL COUNT NON-DEDICATED	RIDES ID	TAPER CODE	YR PLCD
ONU	DV	TSC	PGL			
ONU	DV	TSC	PGL			
ONU	DV	TSC	PGL			
ONU	DV	TSC	PGL			
ONU	DV	TSC	PGL			

MATERIAL	FKM
PL 1050' XX-3412LT-216	69.0
PL 930' 1½" INNERDUCT	

SCALE 1" = 30'

NEW JERSEY BELL TELEPHONE COMPANY

PROJECT AVIS

DRAWN BY B. HALEWA 244-5545 CHECKED ORIG. SIGNED T.A. WOODLEY DATE 2-4-93

DOVER TOWNSHIP 343

56000 3APL24A

WEST OSBORNVILLE

1568213 3

or13_dv30501.003

EST. # 1560213-4

12.9

DUR. CH ____ AER. CH 825'

DUR. LU ____ AER. LU "

DUR. DWU'S ____ AER. DWU'S --

DUR. SVT ____

DUR. REVIRES ____ AER. REVIRES --

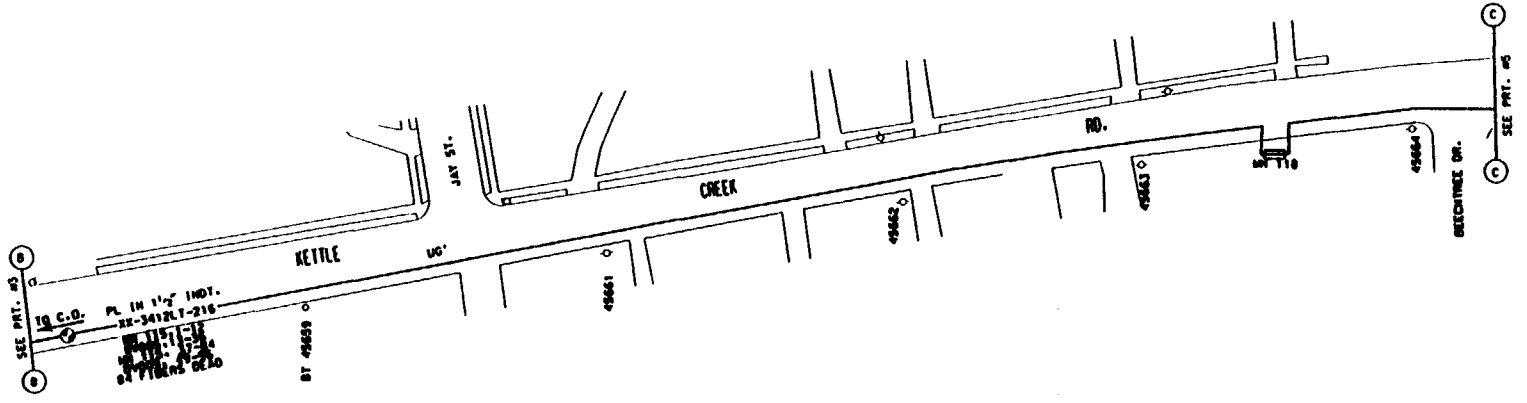

SYMBOLS & ABBREVIATIONS

revision #1
correct count of xx-341211-216

ACCOUNT CODE 25TC AREA CODE DWU & ADDRESS	FIBER COUNT	TSC COUNT	PGL COUNT NON-DEDICATED	RIDES ID	TAPER CODE	YR PLCD
DWU		TSC	PGL			
DWU		TSC	PGL			
DWU		TSC	PGL			
DWU		TSC	PGL			
DWU		TSC	PGL			

PROJECT AVIS

DOVER TOWNSHIP

343

56000

WEST OSBORNVILLE

1560213

4

prt4_dv30501.004

EST. # 1568213-5

kv 12.5

BUR. CW ____ AER. CW 780'

BUR. LU ____ AER. LU ____

BUR. ONU'S ____ AER. ONU'S ____

BUR. SWT ____

BUR. REWIRES ____ AER. REWIRES ____

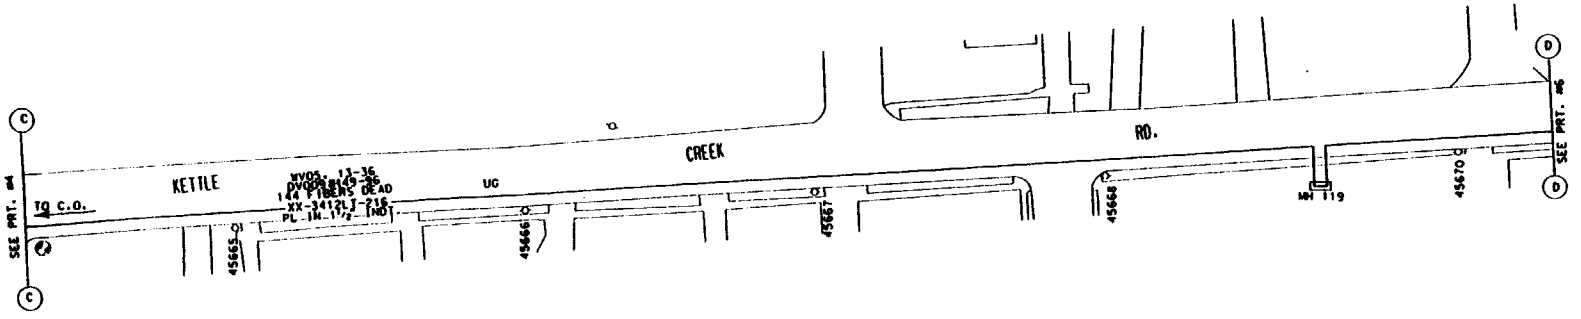

SYMBOLS & ABBREVIATIONS

ACCOUNT CODE 257C AREA CODE ONU & ADDRESS	FIBER COUNT	TSC COUNT	PGL COUNT NON-DEDICATED	RIDES ID	TAPER CODE	YR PLCD
ONU		TSC	PGL			
ONU		TSC	PGL			
ONU		TSC	PGL			
ONU		TSC	PGL			
ONU		TSC	PGL			

NEW JERSEY BELL TELEPHONE COMPANY

PROJECT AVIS

DOVER TOWNSHIP

56000

WEST OSBORNVILLE

1568213

343

ORIG.

5

prt5_dv30501.005

EST. # 1568213-6
SV 12.5
BUR. CU ____ AER. CU 860'
BUR. LU ____ AER. LU ____
BUR. ONU'S ____ AER. ONU'S ____
BUR. SWT ____
BUR. REVIRES ____ AER. REVIRES ____

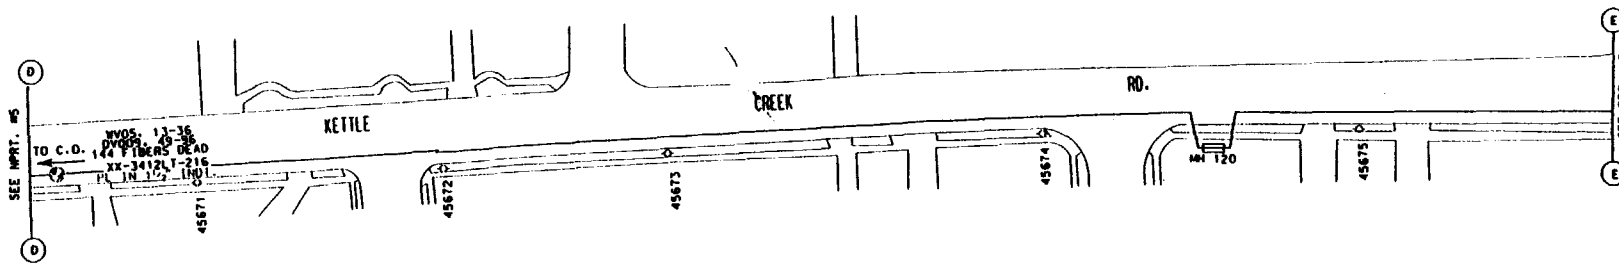

SYMBOLS & ABBREVIATIONS

ACCOUNT CODE 257C AREA CODE ONU & ADDRESS	FIBER COUNT	TSC COUNT	PGL COUNT NON-DEDICATED	RIDES ID	TAPER CODE	YR PLCD
ONU		TSC	PGL			
ONU		TSC	PGL			
ONU		TSC	PGL			
ONU		TSC	PGL			
ONU		TSC	PGL			

NEW JERSEY BELL TELEPHONE COMPANY

PROJECT AVIS

PREPARED BY ZONE DEL.: B. MALENA 244-9949

RECORD REVISIONS

DOVER TOWNSHIP

343

56000

WEST OSBORNVILLE

EST. NO. 1568213

PART 6

PRT6_DV30501.006

EST. # 1568213-7

RV 12.5

BUR. CU ____ AER. CU 810'

BUR. LU ____ AER. LU ____

BUR. ONU'S ____ AER. ONU'S ____

BUR. SWT ____

BUR. REWIRES ____ AER. REWIRES ____

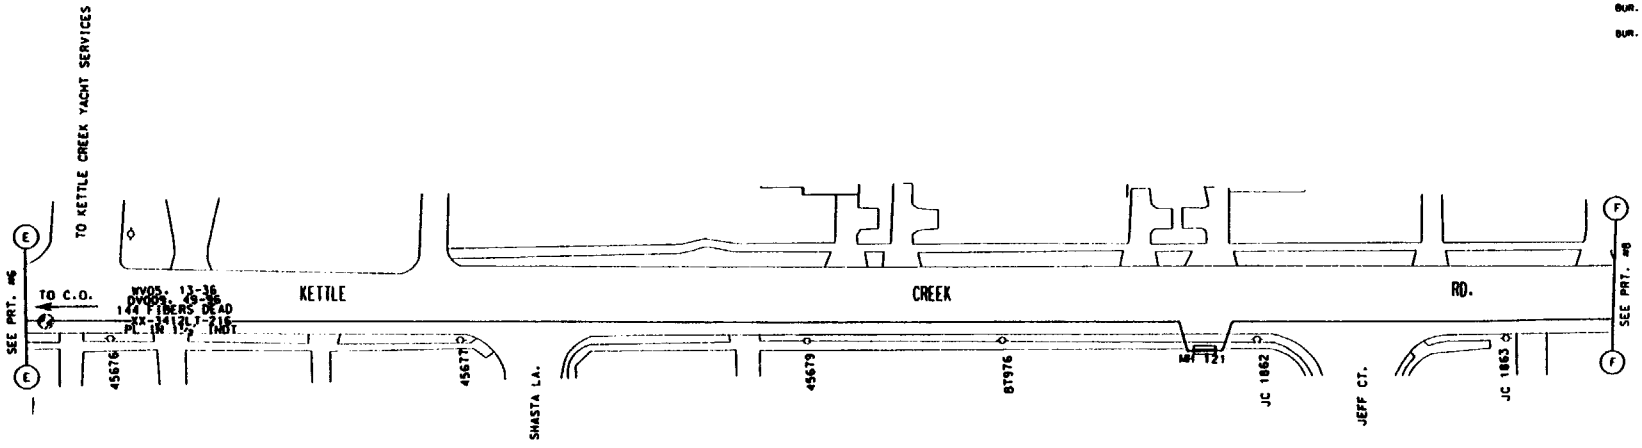

SYMBOLS & ABBREVIATIONS

ACCOUNT CODE 257C AREA CODE ONU & ADDRESS	FIBER COUNT	TSC COUNT	PGL COUNT NON-DEDICATED	RIDES ID	TAPER CODE	YR PLCD
ONU		TSC	PGL			
ONU		TSC	PGL			
ONU		TSC	PGL			
ONU		TSC	PGL			
ONU		TSC	PGL			

NEW JERSEY BELL TELEPHONE COMPANY

PROJECT AVIS

DOVER TOWNSHIP

343

56000

WEST OSBORNVILLE

1568213

7

ORIG.

prt_ov30-501.007

EST. # 1568213-0

LV 12.5 UG 574'

DUR. CV ____ AER. CV ____

DUR. LU ____ AER. LU ____

DUR. ONU'S ____ AER. ONU'S ____

DUR. SVT ____

DUR. REVIRES ____ AER. REVIRES ____

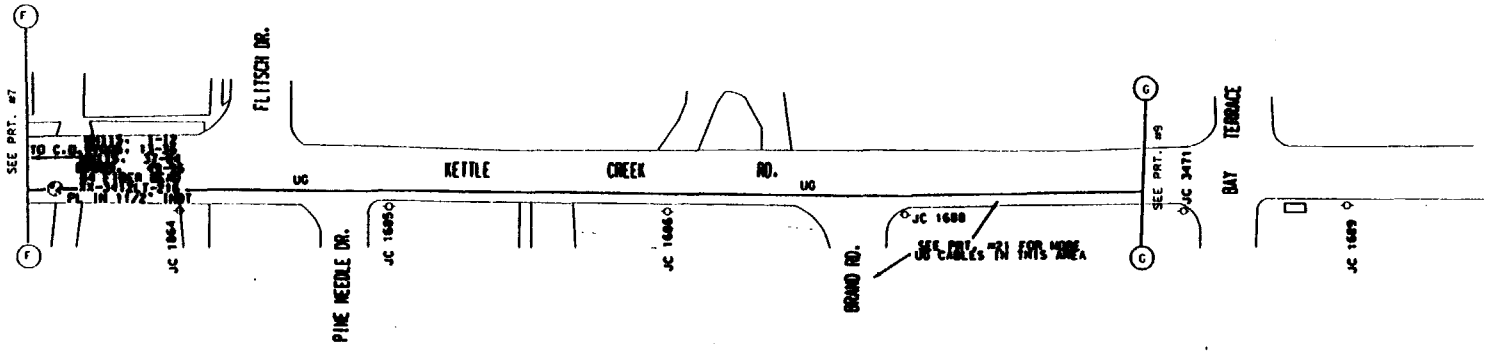

SYMBOLS & ABBREVIATIONS

REVISION #1
CORRECT COUNT OF XX-3412LT-216

ACCOUNT CODE 257C AREA CODE ONU & ADDRESS	FIBER COUNT	TSC COUNT	PGL COUNT NON-DEDICATED	RIDES ID	TAPER CODE	YR PLCD
ONU		TSC	PGL			
ONU		TSC	PGL			
ONU		TSC	PGL			
ONU		TSC	PGL			
ONU		TSC	PGL			

PROJECT AVIS

6-24-94

1

DOVER TOWNSHIP

343

56000

WEST OSBORNVILLE

1568213

0

PRT8_DV30501.008

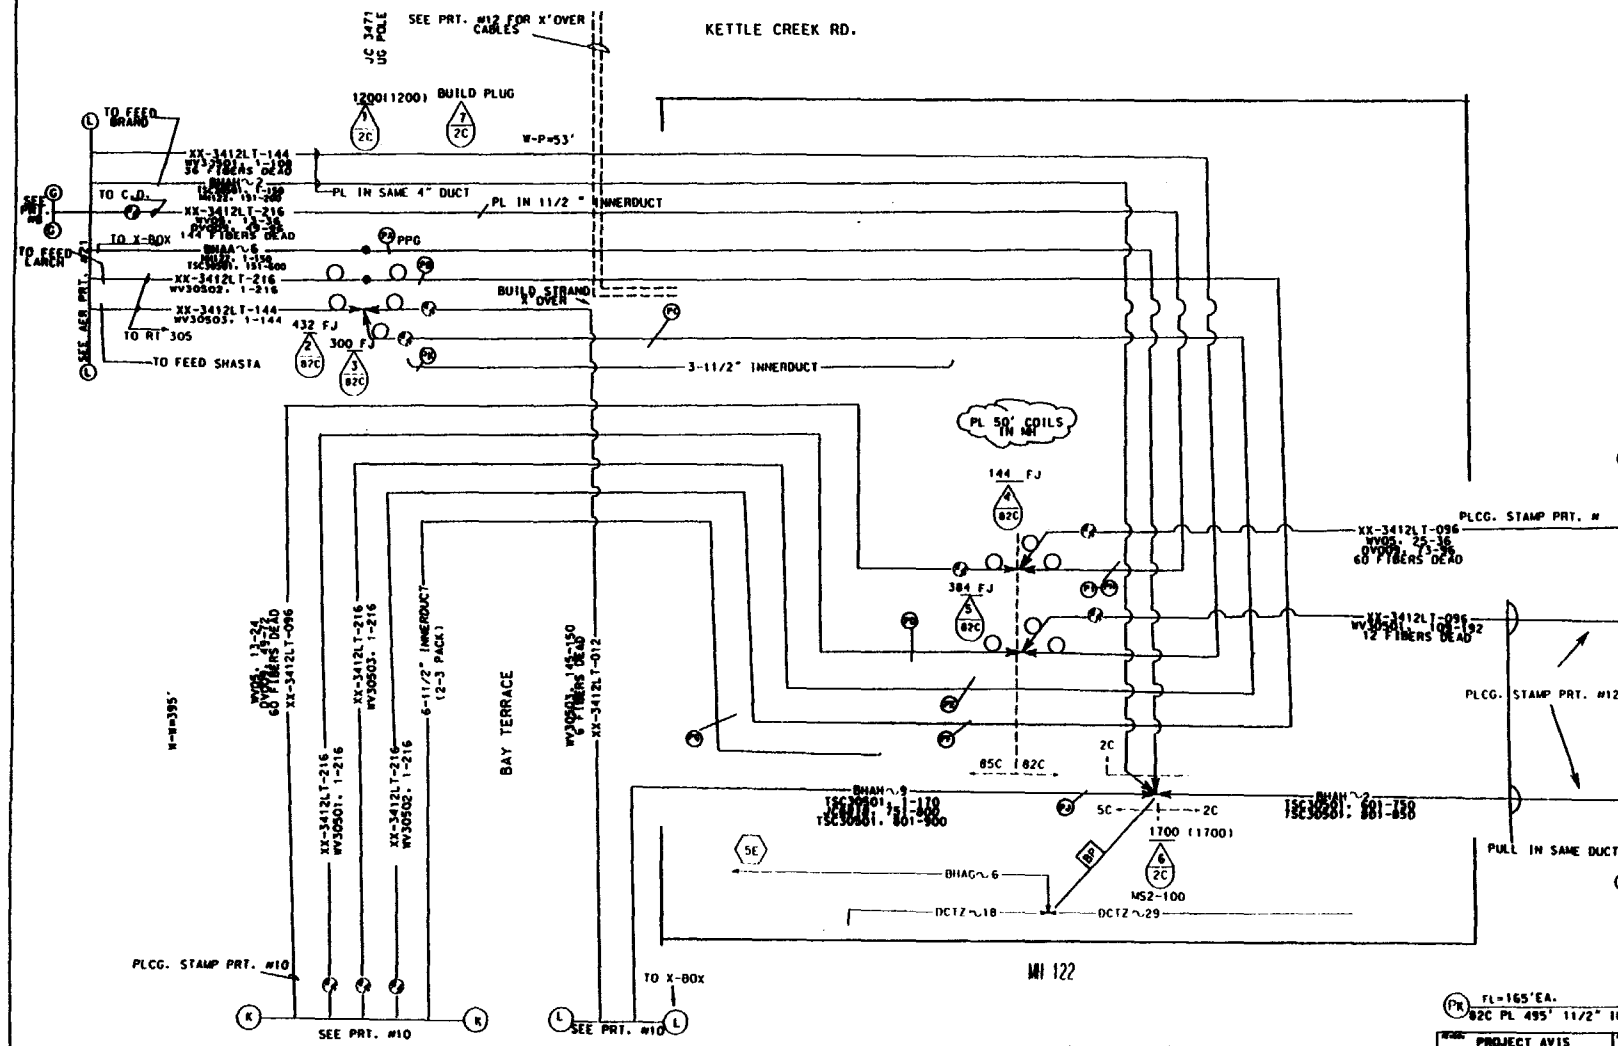

MH 15	W-W	MH117	W-W	MH118	W-W	MH119	W-W	MH120	W-W	MH121	W-W	MH122
56'	574'	12'	762'	12'	799'	12'	751'	12'	826'	12'	874'	56'

CEV136	W-W	MH122
116'	284'	15'

MATERIAL LIST

	MCF	FKM
PL 7230' XX-3412LT-216		476.0
PL 120' BHAH 6	.144	
PL 7643' 11/2" INNERDUCT		

EST. # 1568213-9

kv 12.5 UG CUM 100'

BUR. CU ____ AER. CU ____

BUR. LU ____ AER. LU ____

BUR. DWU'S ____ AER. DWU'S ____

BUR. SWT ____

BUR. REWIRES ____ AER. REWIRES ____

PA FL=95' 2C PL 120' BHAH 6

PB FL=145' 82C PL 170' XX-3412LT-216

PC FL=145' 82C PL 170' XX-3412LT-216

PD FL=576' 85C PL 600' XX-3412LT-216

CEV 136	W-W	MH 122
116'	395'	65'

PE FL=526' 85C PL 540' XX-3412LT-216

CEV 136	W-W	MH 122
116'	395'	15'

PF FL=526' 85C PL 540' XX-3412LT-216

PG FL=415' EA.(2-3 PACK) 85C PL 2490' 11/2" INDT.

PH FL=4750' 85C PL 4700' XX-3412LT-216

PI FL=4658' 85C PL 4658' 11/2" INDT.

PJ FL=415' 85C PL 430' XX-3422LT-216

SYMBOLS & ABBREVIATIONS

PK FL=165'EA. 82C PL 495' 11/2" INDT.

NEW JERSEY BELL TELEPHONE COMPANY

PROJECT AVIS

DOVER TOWNSHIP 343

56000

WEST OSBORNVILLE

1568213 9

pr10_dv30501.000

EST. # 1568213-9 REV. #2

12.5

DUR. CW 100' AER. CW 100'

DUR. LU ____ AER. LU ____

DUR. ONU'S ____ AER. ONU'S ____

DUR. SWT ____

DUR. REWIRES ____ AER. REWIRES ____

(PA) FL-5090'
85C PL 5090' XX-3412LT-216

(PB) FL-4658'
85C PL 4658' 11/2 INNERDUCT

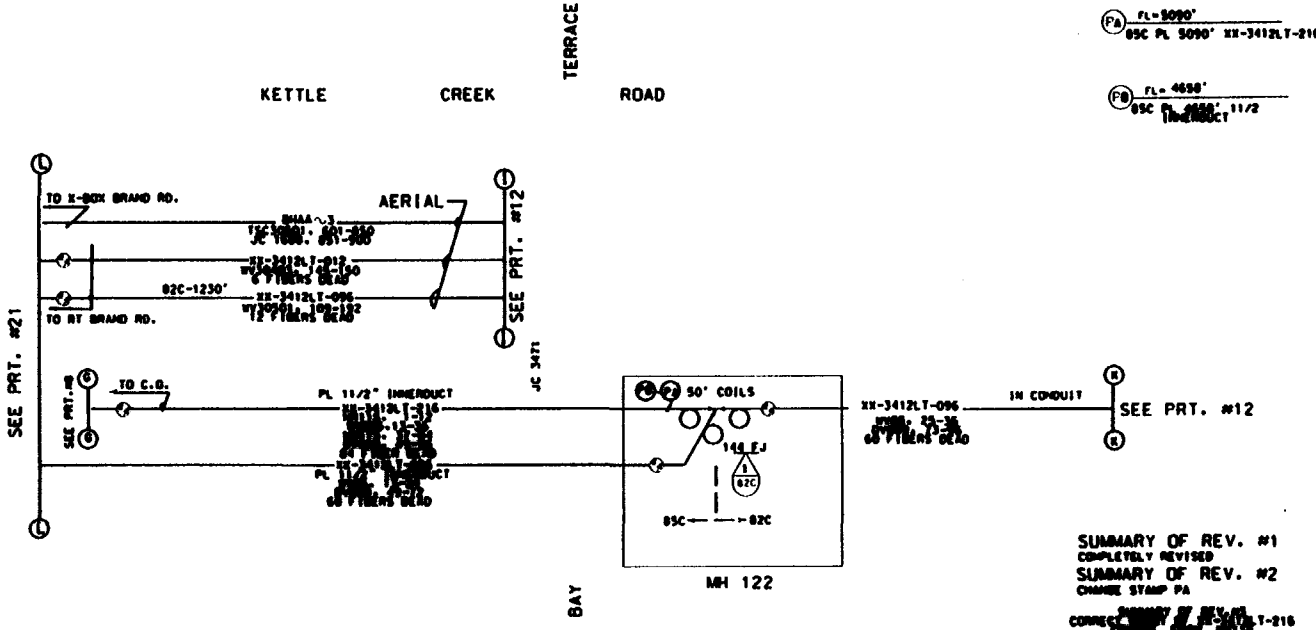

(PA)

MH 15	U-U	MH117	U-U	MH118	U-U	MH119	U-U	MH120	U-U	MH121	U-U	MH122
56'	574'	12'	762'	12'	799'	12'	751'	12'	826'	12'	874'	56'

SUMMARY OF REV. #1
COMPLETELY REVISED
SUMMARY OF REV. #2
CHANGE STAMP PA
SUMMARY OF REV. #3
CORRECT [illegible] XX-3412LT-216
[illegible] FROM [illegible]

NOTE: REMOVAL PRINTS TO BE ISSUED IN THE FUTURE
NOTE: EXISTING GUYING IS ADEQUATE.

NTS

MATERIAL LIST

	MCF	FKM
PL 5090' XX-3412LT-216		335.19
PL 4658' 11/2" INNERDUCT		

ACCOUNT CODE 257C AREA CODE ONU & ADDRESS	FIBER COUNT	TSC COUNT	PGL COUNT NON-DEDICATED	RIDES ID	TAPER CODE	YR PLCD
ONU	DV	TSC	PGL			
ONU	DV	TSC	PGL			
ONU	DV	TSC	PGL			
ONU	DV	TSC	PGL			
ONU	DV	TSC	PGL			

PROJECT AVIS		7-8-94	
DRWN. SIGNED BY R. PEAL			
DOVER TOWNSHIP		343	
56000			
WEST OSBORNVILLE			
1568213		9	

prt15_dv30501.015

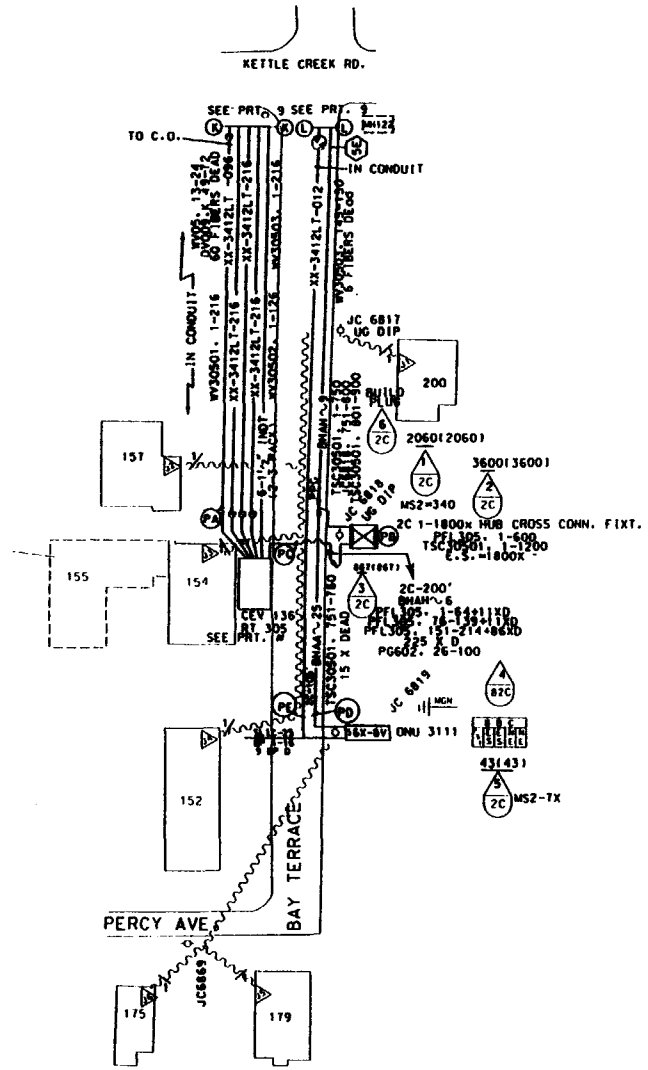

MH 122	W-W	CEV 136
65'	395'	116'

EST. # 1568213-10

AV 12.5 UG CUM 210'

BUR. CM ____ AER. CM 107'

BUR. LU ____ AER. LU 6

BUR. ONU'S ____ AER. ONU'S 1

BUR. SWT ____

BUR. REWIRES ____ AER. REWIRES 6

(PA) FL=576'
85C PL 590' XX-3412LT-216

(PB) 2C PL 1-1800X HUB CROSS CONN FIXT.

(PC) FL= 200'
2C PL 210' BHAH~6

(PD) FL=105'
2C PL 120'BHAA~25

(PE) FL=840'
82C PL 850' XX-3412LT-012

SYMBOLS & ABBREVIATIONS

NOTE: REMOVAL PRINTS TO FOLLOW EXISTING GUYING IS ADEQUATE

TSC30501 TC=305019

ACCOUNT CODE 257C AREA CODE 56200 ONU & ADDRESS	FIBER COUNT	TSC COUNT	PGL COUNT NON-DEDICATED	RIDES ID	TAPER CODE	YR PLCD
ONU 3111 F 152 BAY TERR.	WV30503. 145-146	TSC30501. 751-752	PGL601. 1751-1875	3111	350893	
ONU		TSC	PGL			
ONU		TSC	PGL			
ONU		TSC	PGL			
ONU		TSC	PGL			

MATERIAL LIST	MCF	FKM
PL 1-ONU WITH 1-SLIC 25		
PL 590' XX-3412LT-216		38.85
PL 210' BHAH~6	.252	
PL 120' BHAA~25	.006	
PL 850' XX-3412LT-012		3.10
PL 1-1800X HUB CROSS CONN FIXT.		
TOTALS	.258	41.95

NEW JERSEY BELL TELEPHONE COMPANY

DATE 7-5-94

ORIG.

DOVER TOWNSHIP 343

56000 3C4PL1

WEST OSBORNVILLE

EST.# 1568213 PAGE # 10 of

prt10_dv30501.010

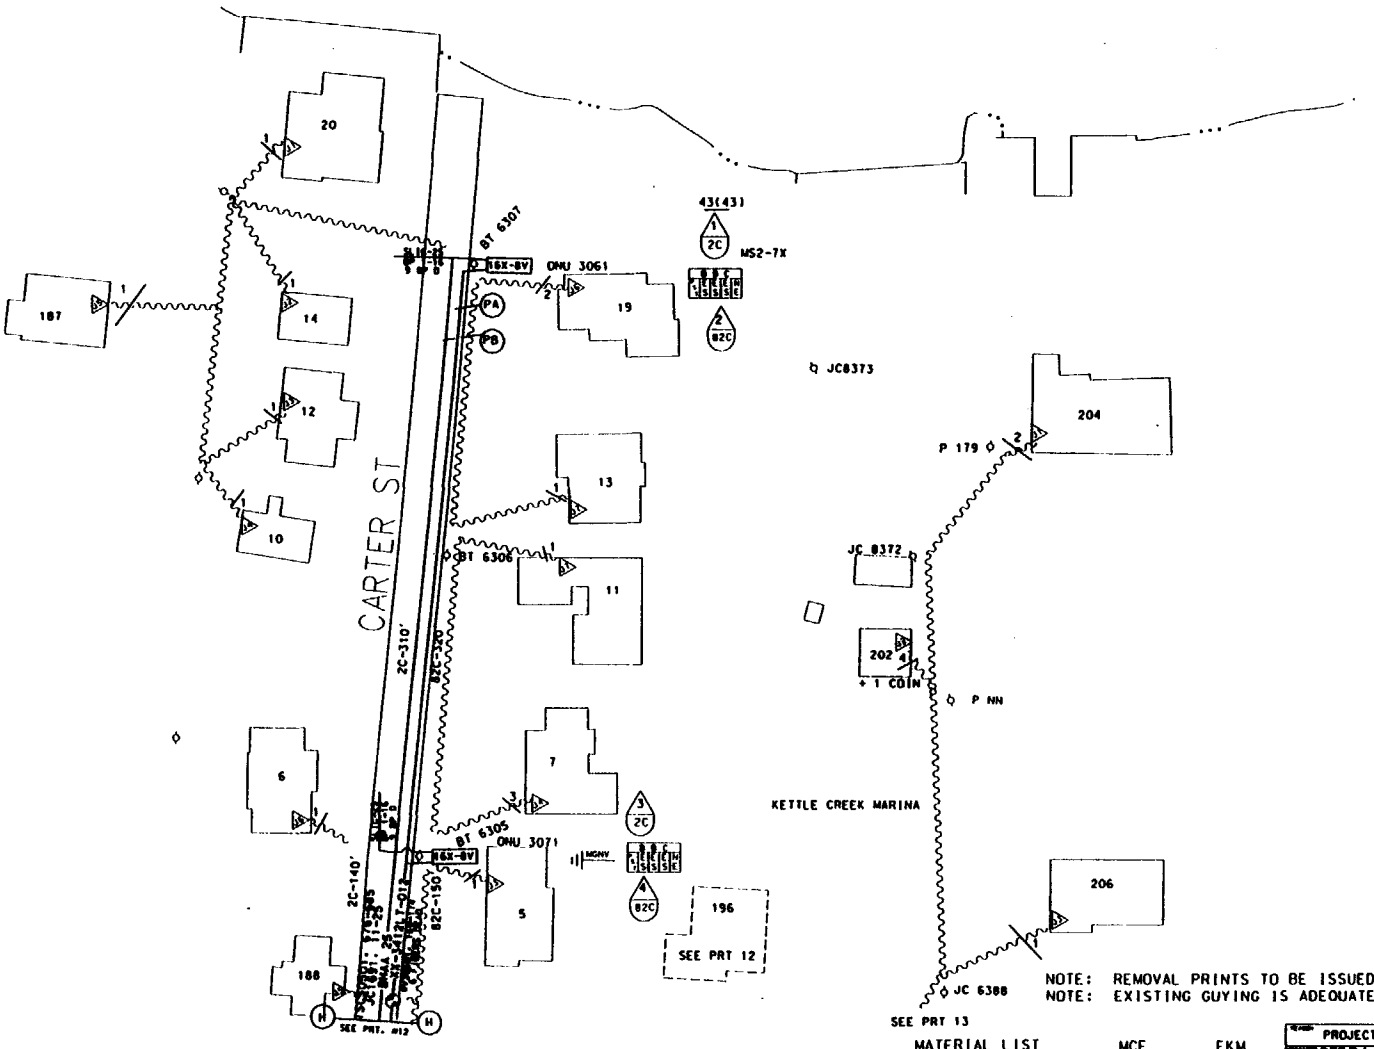

EST. # 1568213-11
KV 12.5
BUR. CU ____ AER. CU 393'
BUR. LU ____ AER. LU 16
BUR. ONU'S ____ AER. ONU'S 2
BUR. SWI ____
BUR. REWIRES ____ AER. REWIRES 24

(PA) FL= 470'
82C PL 490 ' XX-3412LT-012

(PB) FL= 450'
2C PL 470' XX-3412LT-012

SYMBOLS & ABBREVIATIONS

NOTE: REMOVAL PRINTS TO BE ISSUED IN THE FUTURE
NOTE: EXISTING GUYING IS ADEQUATE.

MATERIAL LIST

	MCF	FKM
PL 470' BHAA 25	.023	
PL 490' XX-3412LT-012		
PL 2-ONU'S		2.0
PL 2-SLIC-25 TERM'S		

TSC30501 TC=305019

ACCOUNT CODE 257C AREA CODE 56200 ONU & ADDRESS	FIBER COUNT	TSC COUNT	PGL COUNT NON-DEDICATED	RIDES ID	TAPER CODE	YR PLCD
ONU 3061 F 19 CARTER ST.	WV30501. 169-170	TSC 30501. 676-677	PGL 601. 1751-1875	3061	350893	
ONU 3071 F 5 CARTER ST.	WV30501. 171-172	TSC 30501. 678-679	PGL 601. 1751-1875	3071	350893	
ONU		TSC	PGL			
ONU		TSC	PGL			
ONU		TSC	PGL			

NEW JERSEY BELL TELEPHONE COMPANY

PROJECT AVIS
DATE 7-5-94
ORIG.
DOVER TOWNSHIP
343
56000
WEST OSBORNVILLE
EST.# 1568213
PAGE # 11

prt9_dv30501.009

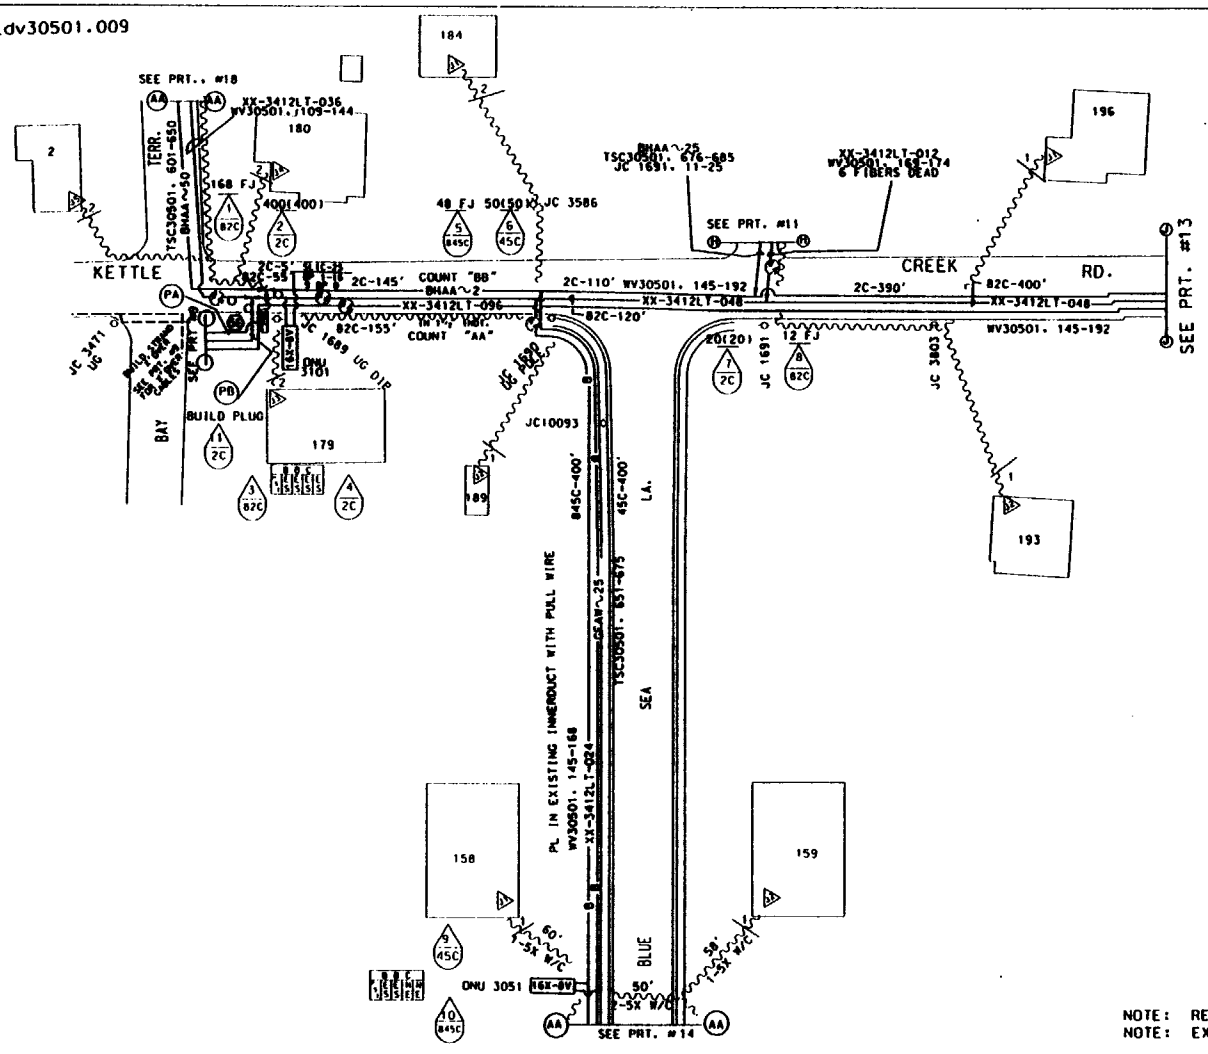

EST. # 1568213-12

CV 12.5

BUR. CU 640' AER. CU 393'

BUR. LU ____ AER. LU 9

BUR. ONU'S ____ AER. ONU'S 2

BUR. SWI 120'

BUR. REWIRES ____ AER. REWIRES 13

(PA) FL= 70'
2C PL 90' BHAH~2
TSC30501: 601-750
TSC30501: 801-850

(PB) FL= 110'
82C PL 210' XX-3412LT-096
WV30501. 109-132
12 FIBERS DEAD

COUNT "AA"
WV30505. 25-36
WV30501. 13-36
60 FIBERS DEAD

COUNT "BB"
TSC30501: 651-750
JC1689. 151-200

SYMBOLS & ABBREVIATIONS

NOTE: REMOVAL PRINTS TO BE ISSUED IN THE FUTURE
NOTE: EXISTING GUYING IS ADEQUATE.

TSC30501 TC=305019

ACCOUNT CODE 257C AREA CODES6200 ONU & ADDRESS	FIBER COUNT	TSC COUNT	PGL COUNT NON-DEDICATED	RIDES ID	TAPER CODE	YR PLCD
ONU 3101 F 179 KETTLE CREEK RD.	WV30501. 179-180	TSC 30501. 690-691	PGL 601. 1751-1875	3101	350893	
ONU 3051 F 154 BLUE SEA LA.	WV30501. 159-160	TSC 30501. 668-669	PGL 601. 1751-1875	3051	350893	
ONU		TSC	PGL			
ONU		TSC	PGL			
ONU		TSC	PGL			

MATERIAL LIST	MCF	FKM
PL 90' BHAH~2	.036	
PL 210' XX-3412LT-096		6.0
PL 2-ONU'S		
PL 1-SLIC 25 TERM'L		

NEW JERSEY BELL TELEPHONE COMPANY

PROJECT AVIS

PREPARED BY B. WALENA 244-9945

7-1-94

ORIG.

DOVER TOWNSHIP

343

56000

3FPL3

WEST OSBORNVILLE

1568213

12

prt11_dv30501.011

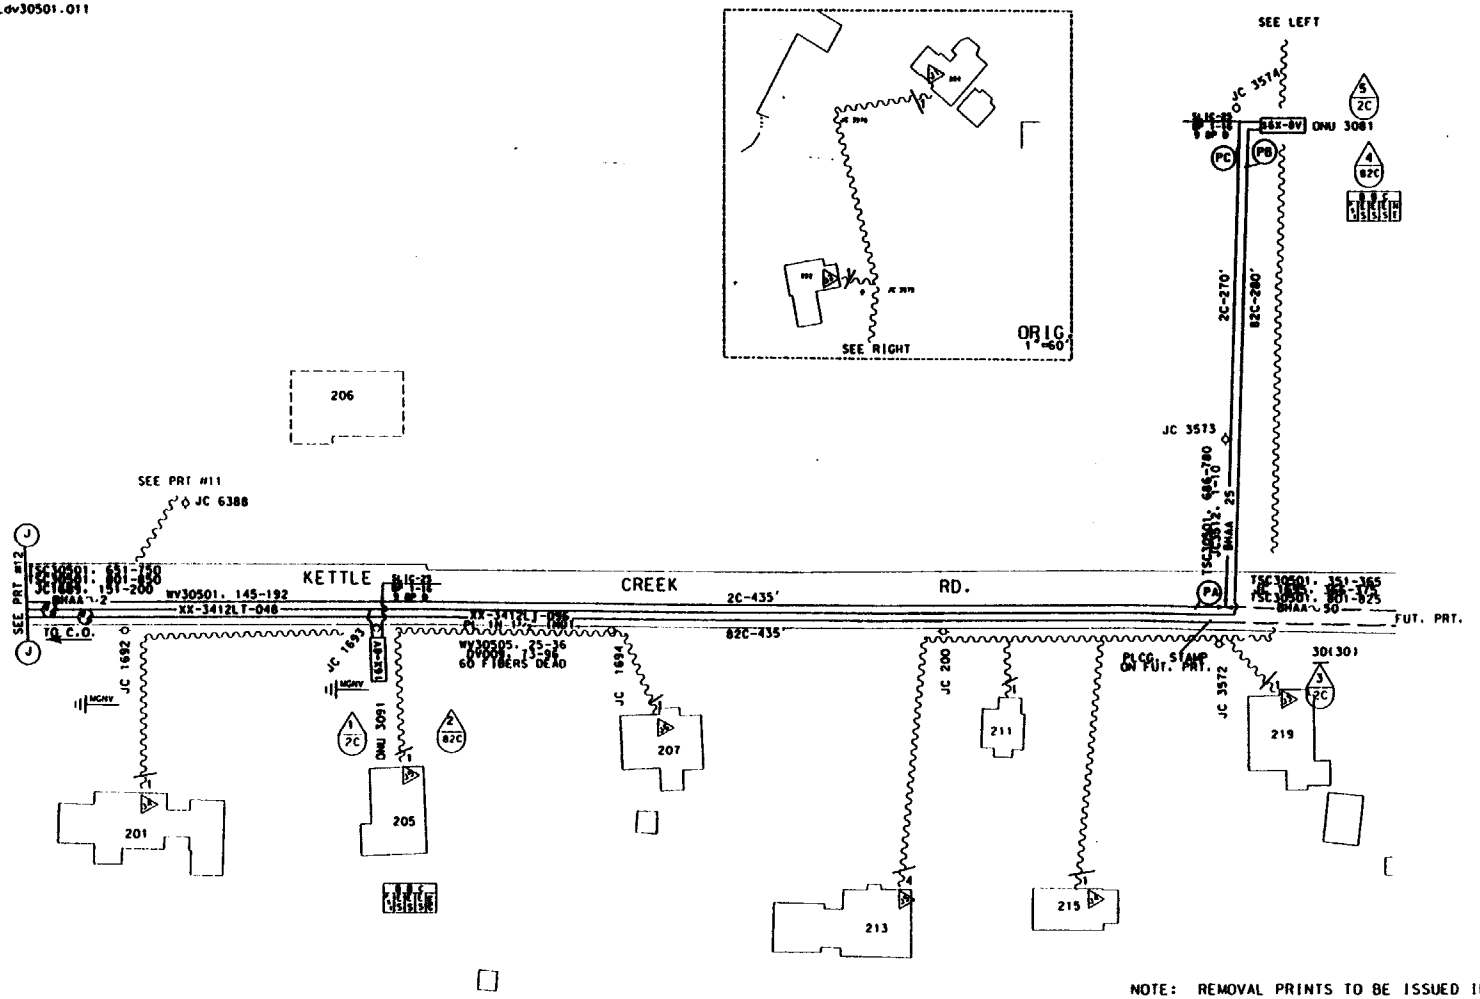

EST. # 1560213-13

EV 34.5

BUR. CU ____ AER. CU 867'

BUR. LU ____ AER. LU 8

BUR. ONU'S ____ AER. ONU'S 2

BUR. SWT ____

BUR. REVIRES ____ AER. REVIRES 13

(PA) FL= 1085'
2C PL 1110' BHAA~2

(P) FL=1445'
82C PL 1500' XX-3412LT-048

(P) FL= 270'
2C PL 290' BHAA~25

SYMBOLS & ABBREVIATIONS

NOTE: REMOVAL PRINTS TO BE ISSUED IN THE FUTURE
NOTE: EXISTING GUYING IS ADEQUATE.

TSC30501 TC=305019

ACCOUNT CODE 257C AREA CODE 56200 ONU & ADDRESS	FIBER COUNT	TSC COUNT	PGL COUNT NON-DEDICATED	RIDES ID	TAPER CODE	YR PLCD
ONU 3091 F 205 KETTLE CREEK RD.	WV30501. 177-178	TSC30501. 688-689	PGL601. 1751-1875	3091	350893	
ONU 3081 JC3574 P/P F222 OFF KETTLE CREEK RD.	WV30501. 175-176	TSC30501. 686-687	PGL 601. 1751-1875	3081	350893	
ONU		TSC	PGL			
ONU		TSC	PGL			

MATERIAL LIST	MCF	FKM
PL 1110' BHAA 2	.444	
PL 1500' XX-3412LT-048		22.0
PL 2-ONU'S		
PL 2-SLIC-25 TERM'L'S		

NEW JERSEY BELL TELEPHONE COMPANY

PROJECT AVIS

7-1-84

ORIG.

DOVER TOWNSHIP

343

56000

WEST OSBORNVILLE

1560213

13

SUMMARY OF REV #1
1 CHANGE ONU LOCATION PER FIELD CHANGE

EST. # 1968213-14
ST 12.5
DWR. CU 727' AER. CU 727'
DWR. LU 0 AER. LU
DWR. ONU'S 1 AER. ONU'S
DWR. SWT 640'
DWR. REVIRES 0 AER. REVIRES

Pa FL=683'
849C PL 710' XX-3412LT-024

Pb FL=683'
45C PL 710' GFAW-25

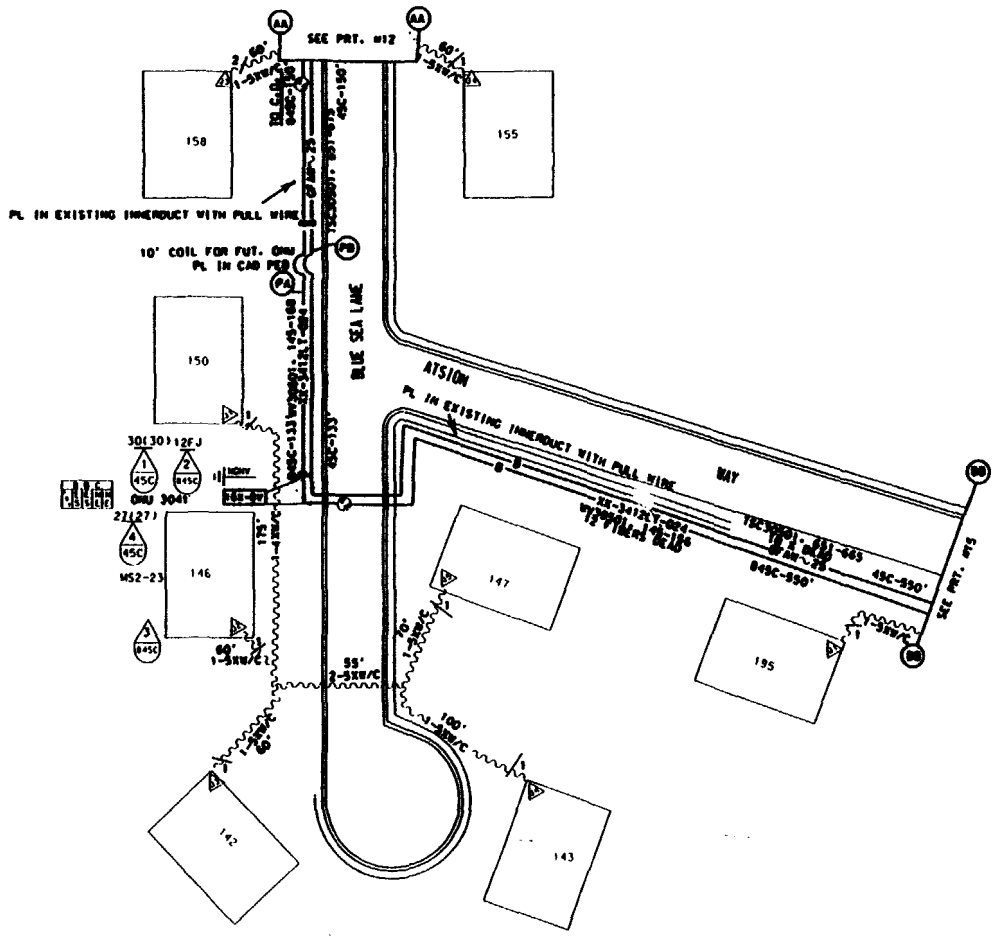

SYMBOLS & ABBREVIATIONS

NOTE: REMOVAL PRINTS TO BE ISSUED IN THE FUTURE

MATERIAL LIST	MCF	FKM
PL 710' XX-3412LT-024		5.19
PL 710' GFAW-25	.035	
PL 1-ONU		

TSC30501 TC=305019

ACCOUNT CODE 257C AREA CODE 96200 ONU & ADDRESS	FIBER COUNT	TSC COUNT	PGL COUNT NON-DEDICATED	RIDES ID	TAPER CODE	YR PLCD
ONU 3041 F 146 BLUE SEA LANE	WV30501. 157-158	TSC30501. 666-667	PGL 681. 1751-1875	3041	950003	
ONU		TSC	PGL			
ONU		TSC	PGL			
ONU		TSC	PGL			
ONU		TSC	PGL			

PROJECT AVIS
7-3-94
.001 6-12-95
DOVER TOWNSHIP
343
56000
WEST GOODRIVILLE
1968213
14

prt13_dv30501.013

EST. # 1560213-15
SV 12.5
BUR. CU 655' AER. CU
BUR. LU 11 AER. LU
BUR. ONU'S 1 AER. ONU'S
BUR. SWI
BUR. REWIRES 11 AER. REWIRES

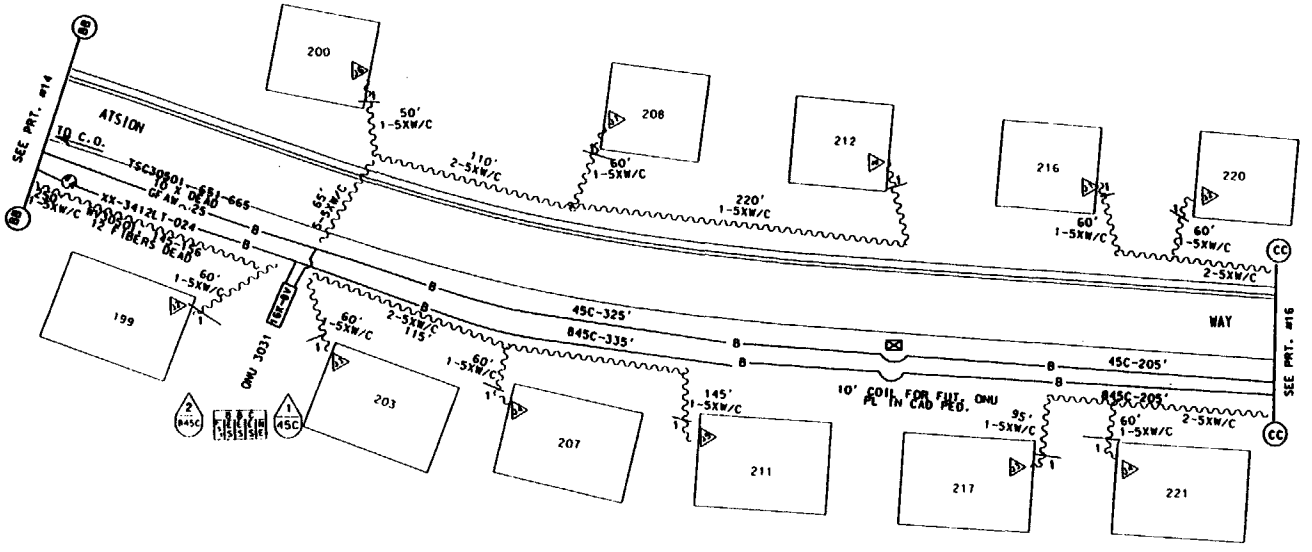

SYMBOLS & ABBREVIATIONS

NOTE: REMOVAL PRINTS TO BE ISSUED IN THE FUTURE

MATERIAL

PL 1-ONU

TSC30501 TC=305019

ACCOUNT CODE 257C AREA CODE 56200 ONU & ADDRESS	FIBER COUNT	TSC COUNT	PGL COUNT NON-DEDICATED	RIDES ID	TAPER CODE	YR PLCD
ONU 3031 F 203 ATSION WAY	WV30501. 151-153	TSC 30501. 657-658	PGL 601. 1751-1875	3031	350893	
ONU		TSC	PGL			
ONU		TSC	PGL			
ONU		TSC	PGL			
ONU		TSC	PGL			

NEW JERSEY BELL TELEPHONE COMPANY

PROJECT AVIS

D. MALENA 244-9949

1-5-94

ORIG.

DOVER TOWNSHIP 343

56000

WEST OSBORNVILLE

1560213 15

pr114_dv30501.014

EST. # 1568213-16
kv 12.5
BUR. CW 610' AER. CW
BUR. LU 19 AER. LU
BUR. ONU'S 3 AER. ONU'S
BUR. SWT 1945'
BUR. REWIRES 20 AER. REWIRES

PA FL-1700'
45C PL 1760' GFAW∿25

PB FL-1700'
845C 1760' XX-3412LT-024

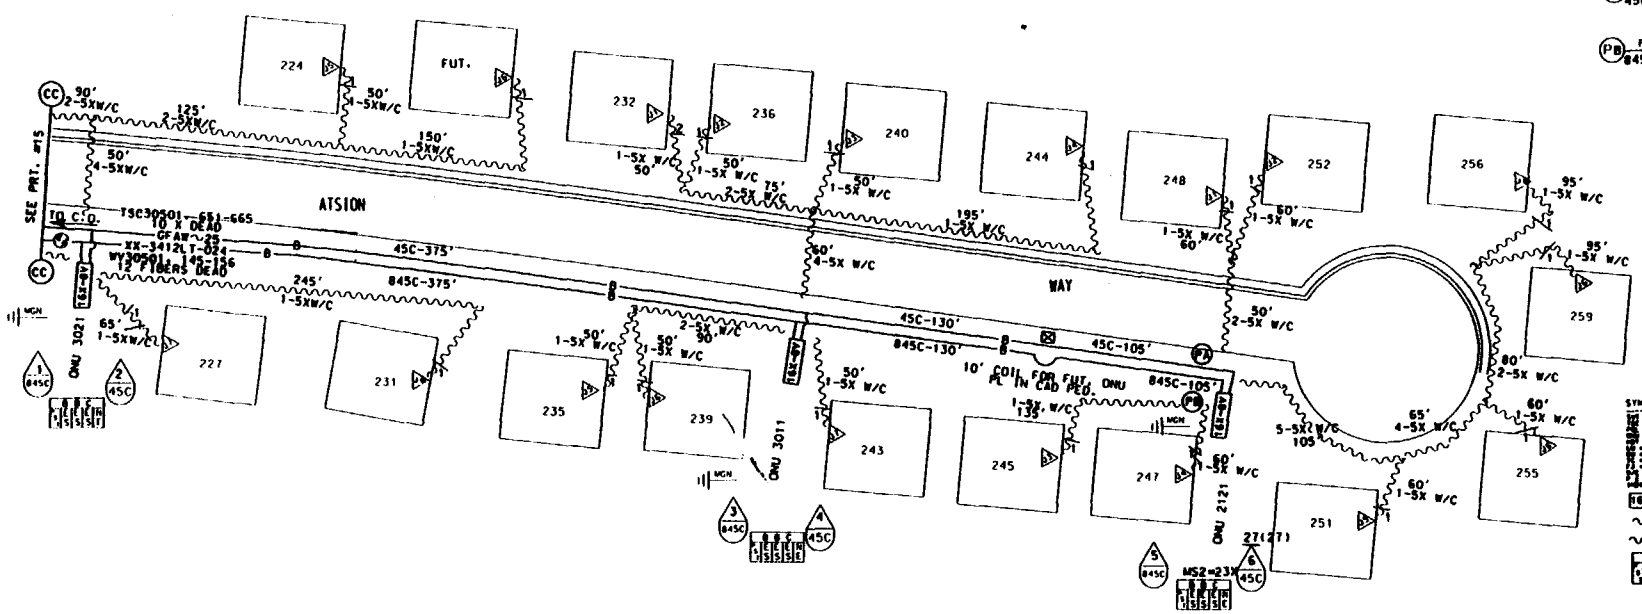

SYMBOLS & ABBREVIATIONS

NOTE: REMOVAL PRINTS TO BE ISSUED IN THE FUTURE
REUSE EXISTING BONDS

MATERIAL LIST	MCF	FKM
PL 1760' GFAW∿25	.088	
PL 1760 ' XX-3412LT-024		12.87
PL 3-ONU'S		

TSCV30501 TC=305019

ACCOUNT CODE 257C AREA CODE56200 ONU & ADDRESS	FIBER COUNT	TSC COUNT	PGL COUNT NON-DEDICATED	RIDES ID	TAPER CODE	YR PLCD
ONU 2121 F 247 ATSION WAY	WV 30501. 145-146	TSC30501. 651-652	PGL601. 1626-1750	2121	350892	
ONU 3011 F 243 ATSION WAY	WV30501. 147-148	TSC 30501. 653-654	PGL 601. 1751-1875	3011	350893	
ONU 3021 F 227 ATSION WAY	WV30501. 149-150	TSC 30501. 655-656	PGL601. 1751-1875	3021	350893	
ONU		TSC	PGL			
ONU		TSC	PGL			

NEW JERSEY BELL TELEPHONE COMPANY

PROJECT AVIS

7-6-94

DOVER TOWNSHIP 343

56000

WEST OSBORNVILLE

1568213 16

EST. # 1568213-18
RV 12.5
BUR. CW ____ AER. CW 955'
BUR. LU ____ AER. LU 21
BUR. ONU'S ____ AER. ONU'S 3
BUR. SVT ____
BUR. REWIRES ____ AER. REWIRES 23

(PA) FL- 555'
2C PL 580' BHAA~25

(PB) FL- 585'
82C PL 620' XX-3412LT-024

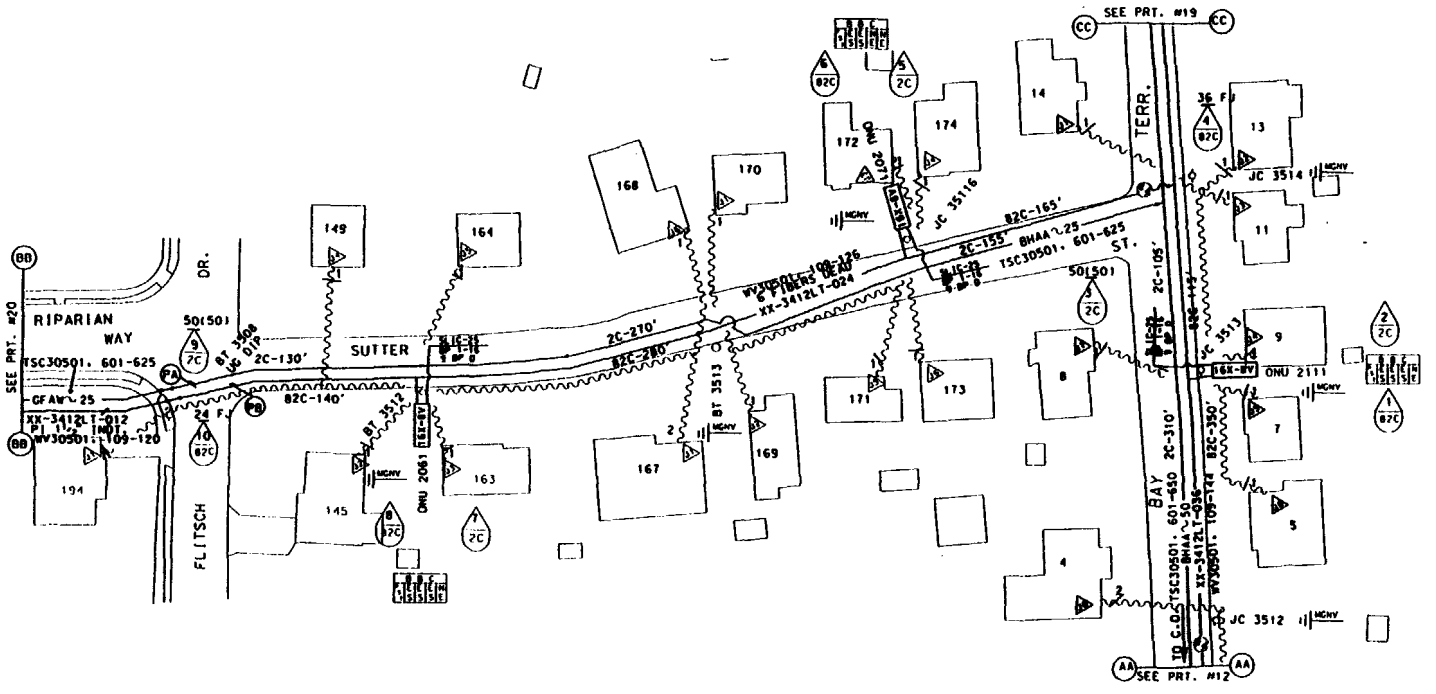

SYMBOLS & ABBREVIATIONS

NOTE: REMOVAL PRINTS TO BE ISSUED IN THE FUTURE
NOTE: EXISTING GUYING IS ADEQUATE.

TSC30501 TC-305019

ACCOUNT CODE 257C AREA CODE 56200 ONU & ADDRESS	FIBER COUNT	TSC COUNT	PGL COUNT NON-DEDICATED	RIDES ID	TAPER CODE	YR PLCD
ONU 2111 F 9 BAY TERR.	WV30501. 133-134	TSC30501. 133-134	PGL601. 1626-1750	2111	350892	
ONU 2061 F 163 SUTTER ST.	WV30501. 121-122	TSC30501. 610-611	PGL 601. 1626-1750	2061	350892	
ONU 2071 F 174 SUTTER ST.	WV30501. 123-124	TSC30501. 612-613	PGL 601. 1626-1750	2071	350892	
ONU		TSC	PGL			
ONU		TSC .	PGL			

MATERIAL LIST	MCF	FKM
PL 580' BHAA 25	.029	
PL 620' XX-3412LT-024		4.54
PL 3-ONU'S		
PL 3-SLIC-25 TERM'L'S		

NEW JERSEY BELL TELEPHONE COMPANY

PROJECT AVIS
B. MALENA 264-9945
7-5-94
ONIC.
DOVER TOWNSHIP 343
56000 3C3PL1
WEST OSBORNVILLE
1568213 18