219-5

pr172_dv30401.072

EST. # 1568266-77 REV.2
SV 12.5
BUR. CU 160' AER. CU 374'
BUR. LU ____ AER. LU 3
BUR. ONU'S ____ AER. ONU'S 1
BUR. SWI ____
BUR. REWIRES ____ AER. REWIRES 3

SUMMARY OF REV. #1
CHANGE STAMP (PB) TO BE 36 FIBERS

SUMMARY OF REV. #2
ADD HSE. # 2198

(PA) FL-1895'
2C PL 1920' BHAA∿25

(PB) FL-1975'
82C PL 2020' XX-3412LT-036

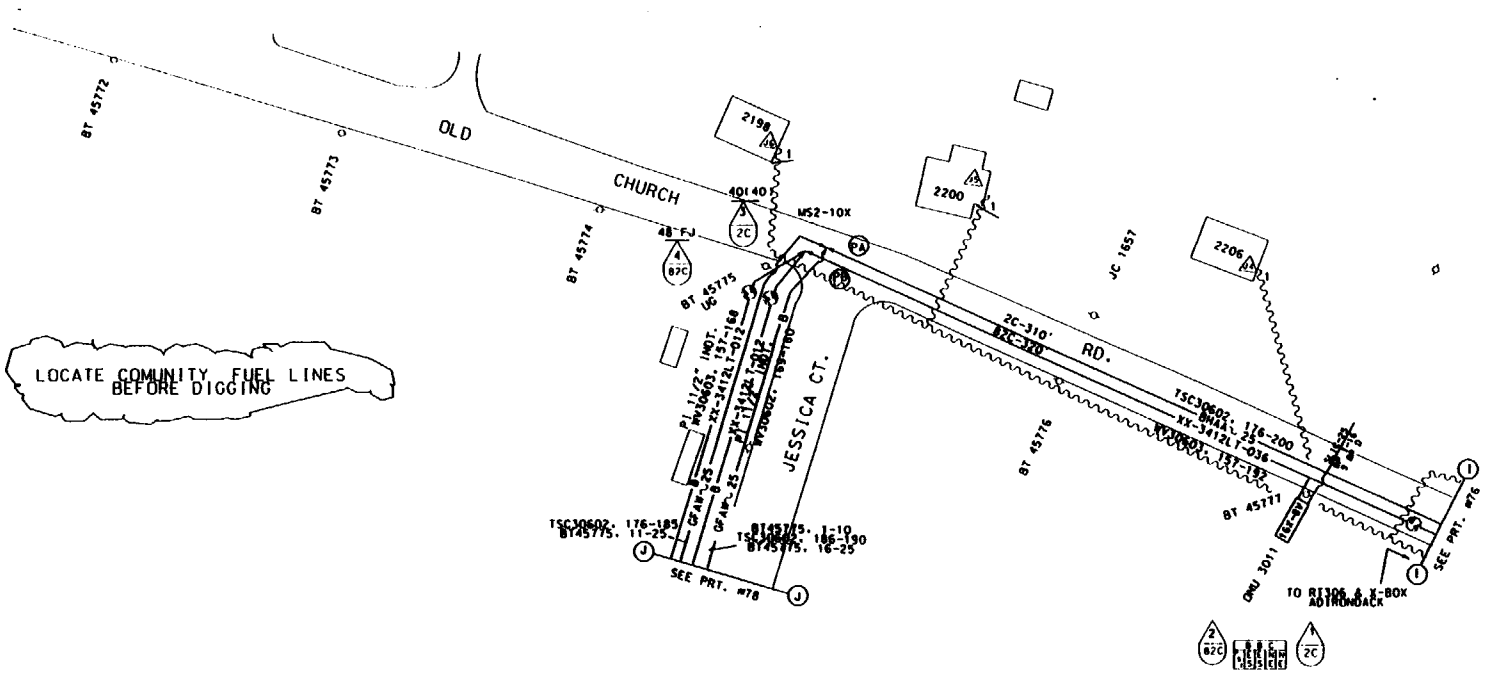

NOTE: REMOVAL PRINTS TO BE ISSUED IN THE FUTURE
NOTE: EXISTING GUYING IS ADEQUATE.

TSC30602 TC=306029

ACCOUNT CODE 257C AREA CODE 56224 ONU & ADDRESS	FIBER COUNT	TSC COUNT	PGL COUNT NON-DEDICATED	RIDES ID	TAPER CODE	YR PLCD
ONU 3011 F 2206 OLD CHURCH RD.	WV30603, 181-182	TSC 30602, 191-192	PGL 604C, 1251-1375	3011	361273	
ONU		TSC	PGL			
ONU		TSC	PGL			
ONU		TSC	PGL			
ONU		TSC	PGL			

MATERIAL LIST	MCF	FKM
PL 1920' BHAA∿25	.096	
PL 2020' XX-3412LT-036		22.17
PL 1-ONU		
PL 1-SLIC-25 TERM.		

SYMBOLS & ABBREVIATIONS

NEW JERSEY BELL TELEPHONE COMPANY

PROJECT AVIS

W. OSBORNEY 244-9030 ORIG. SIGNED T.A. WOODLEY 2-11-93

DOVER TOWNSHIP 343

56000 3A4PL2

WEST OSBORNVILLE

1568266 77

219-6

173.dv30401.073

SUMMARY OF REV. #1
1. MOVE ONU 2101 AND CABLE TO FRONT OF 2206
2. CHANGE ADDRESS OF ONU
3. CHANGE PLACING STAMPS PD. PE. AND MATERIAL LIST.
4. ADD HSE. NN AT END OF CHAPEL CT.
5. ADD 5X SW FROM PED 2101 TO EXISTING PED 3141
6. MOVE HSES. 2179. 2167 AND 2161

SUMMARY OF REV #2
1) ADD J5 AT #197 OLD CHURCH RD

EST. # 1568266-TB REV#2
BY 12.5
BUR. CW 625' AER. CW
BUR. LU 16 AER. LU
BUR. ONU'S 3 AER. ONU'S
BUR. SWT
BUR. REWIRES 22 AER. REWIRES

(PA) FL= 670'
45C PL 690' GFAW-.25

(PB) FL= 670'
845C PL 690' XX-3412LT-012

(PC) FL= 665'
845C PL 665' 1 1/2" INNERDUCT

(PD) FL= 715'
45C PL 730' GFAW-.25

(PE) FL= 715'
845C PL 730' XX-3412LT-012

(PF) FL= 405'
845C PL 405' 1 1/2" INNERDUCT

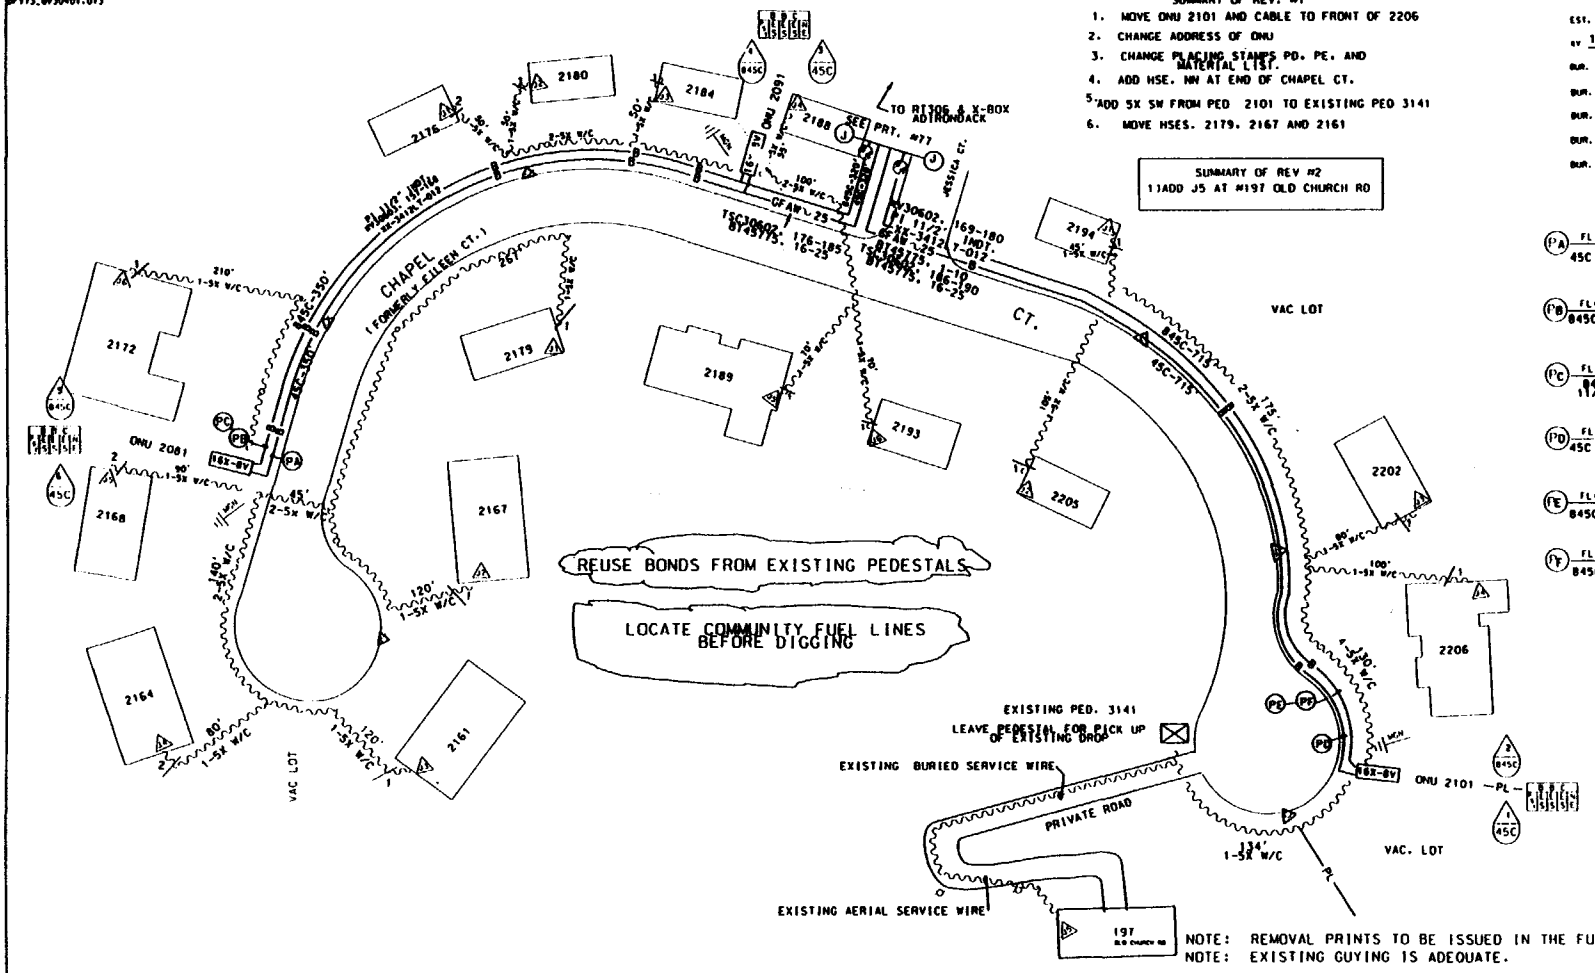

NOTE: REMOVAL PRINTS TO BE ISSUED IN THE FUTURE
NOTE: EXISTING GUYING IS ADEQUATE.

TSC30602 TC-306029

ACCOUNT CODE 257C AREA CODE56224 ONU & ADDRESS	FIBER COUNT	TSC COUNT	PGL COUNT NON-DEDICATED	RIDES ID	TAPER CODE	YR PLCD
ONU 2081 F 2172 CHAPEL CT.	WV30603. 157-158	TSC30602. 176-177	PGL604C. 1126-1250	2081	361272	
ONU 2091 F 2194 CHAPEL CT.	WV30603. 159-160	TSC30602. 178-179	PGL604C. 1126-1250	2091	361272	
ONU 2101 F 2206 CHAPEL CT.	WV30603. 169-170	TSC30602. 186-187	PGL604C. 1126-1250	2101	361272	
ONU		TSC	PGL			
ONU		TSC	PGL			

MATERIAL LIST	MCF	FKM
PL 1420' GFAW-.25	.071	
PL 1420' XX-3412LT-012		5.19
PL 1070' 1-1/2" INNERDUCT		
PL 3-ONU'S		

NEW JERSEY BELL TELEPHONE COMPANY

PROJECT AVIS — DATE 10-1-94 — DATE 7-12-95 — REV #2

DRAWN BY: D. BORSLEY 244-0932 — CHECKED: GR10. SIGNED T.A., WOODLEY — ID .071

RECORD REVISIONS

DOVER TOWNSHIP — 343

56000 — 3A4PL13

WEST OSBORNVILLE

NORTH

EST. NO. 1568266 — SHEET 78

219-7

Dr174_dv30401.074

REV. #2

EST. # 1568266-79

SUMMARY OF REV. 3 2

THE CABLES THAT WERE CROSSING STONE HEDGE RD. REMAIN ON THE EAST SIDE OF THE ROAD.

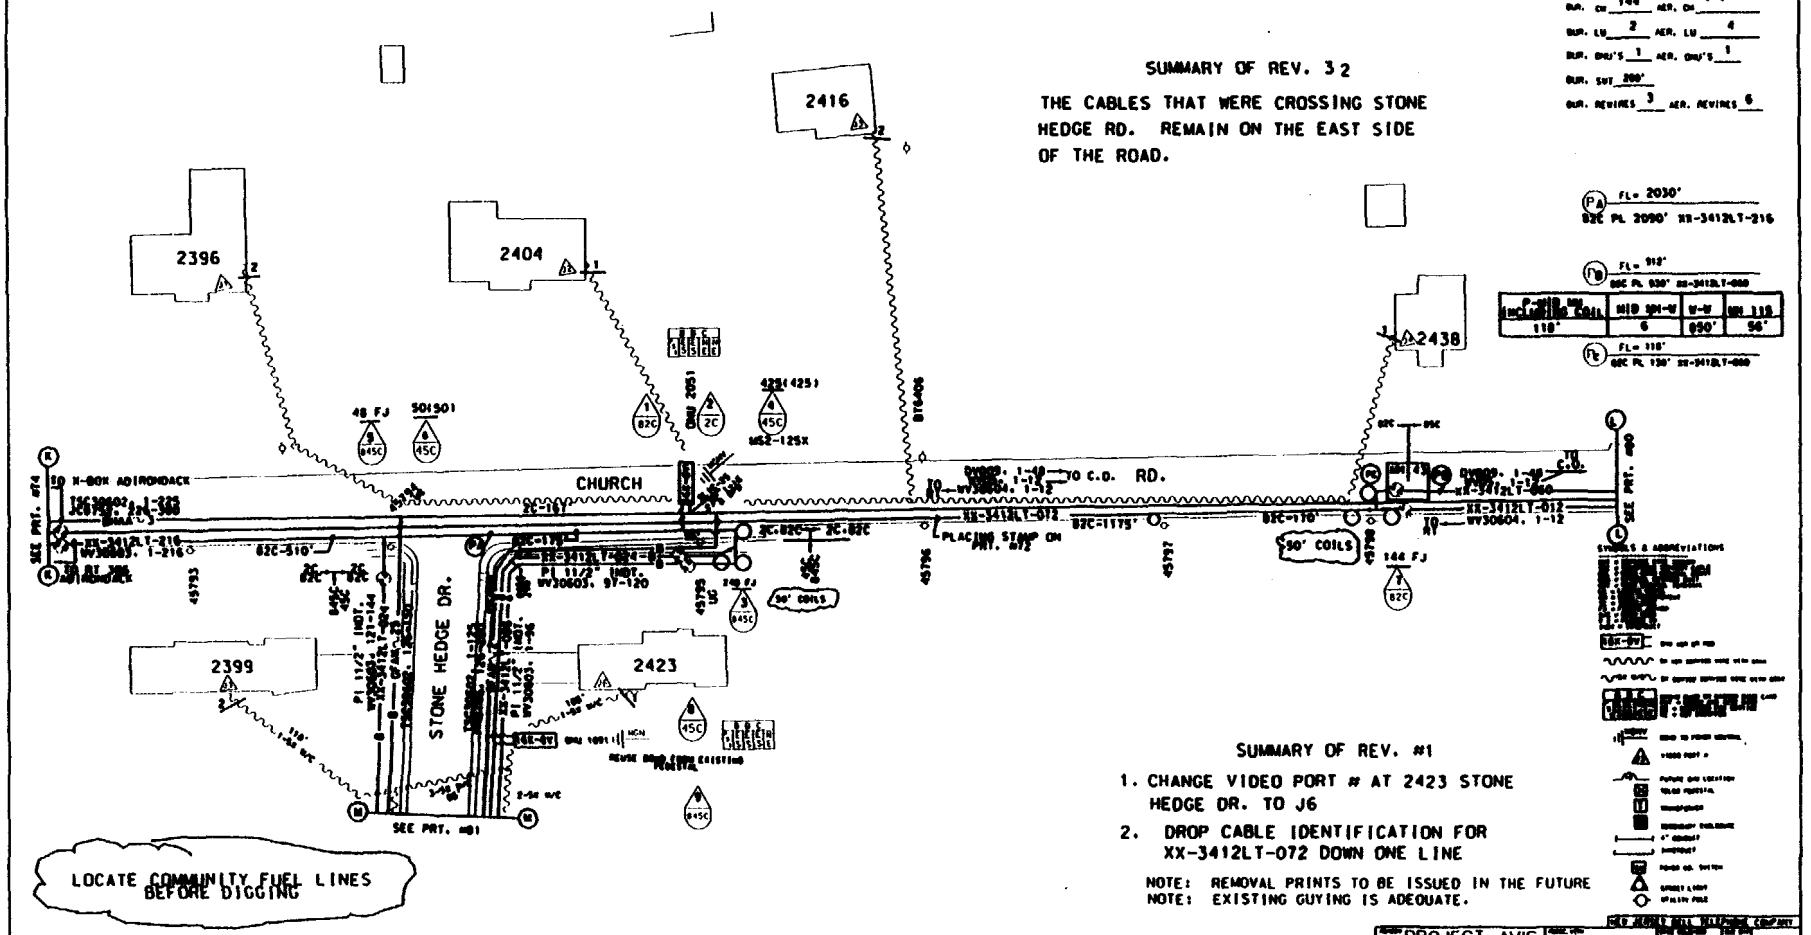

SUMMARY OF REV. #1

1. CHANGE VIDEO PORT # AT 2423 STONE HEDGE DR. TO J6
2. DROP CABLE IDENTIFICATION FOR XX-3412LT-072 DOWN ONE LINE

NOTE: REMOVAL PRINTS TO BE ISSUED IN THE FUTURE
NOTE: EXISTING GUYING IS ADEQUATE.

MATERIAL LIST	MCF	FKM
PL 2090' XX-3412LT-216		137.63
PL 1060' XX-3412LT-060		19.39
		157.02

TSC30602 TC-306029

ACCOUNT CODE 257C AREA CODE 56224 ONU & ADDRESS	FIBER COUNT	TSC COUNT	PGL COUNT NON-DEDICATED	RIDES ID	TAPER CODE	YR PLCD
ONU 2051 F 2404 CHURCH RD.	WV30603. 145-146	TSC30602. 151-152	PGL604C. 1126-1250	2051	361272	
ONU 1091 F 105 STONE HEDGE DR.	WV30603. 105-106	TSC30602. 118-119	PGL 604C. 1001-1125	1091	361271	
ONU		TSC	PGL			
ONU		TSC	PGL			
ONU		TSC	PGL			

PROJECT AVIS

DOVER TOWNSHIP 343

56000 3FPL1

WEST OSBORNVILLE

1568266 79

219-8

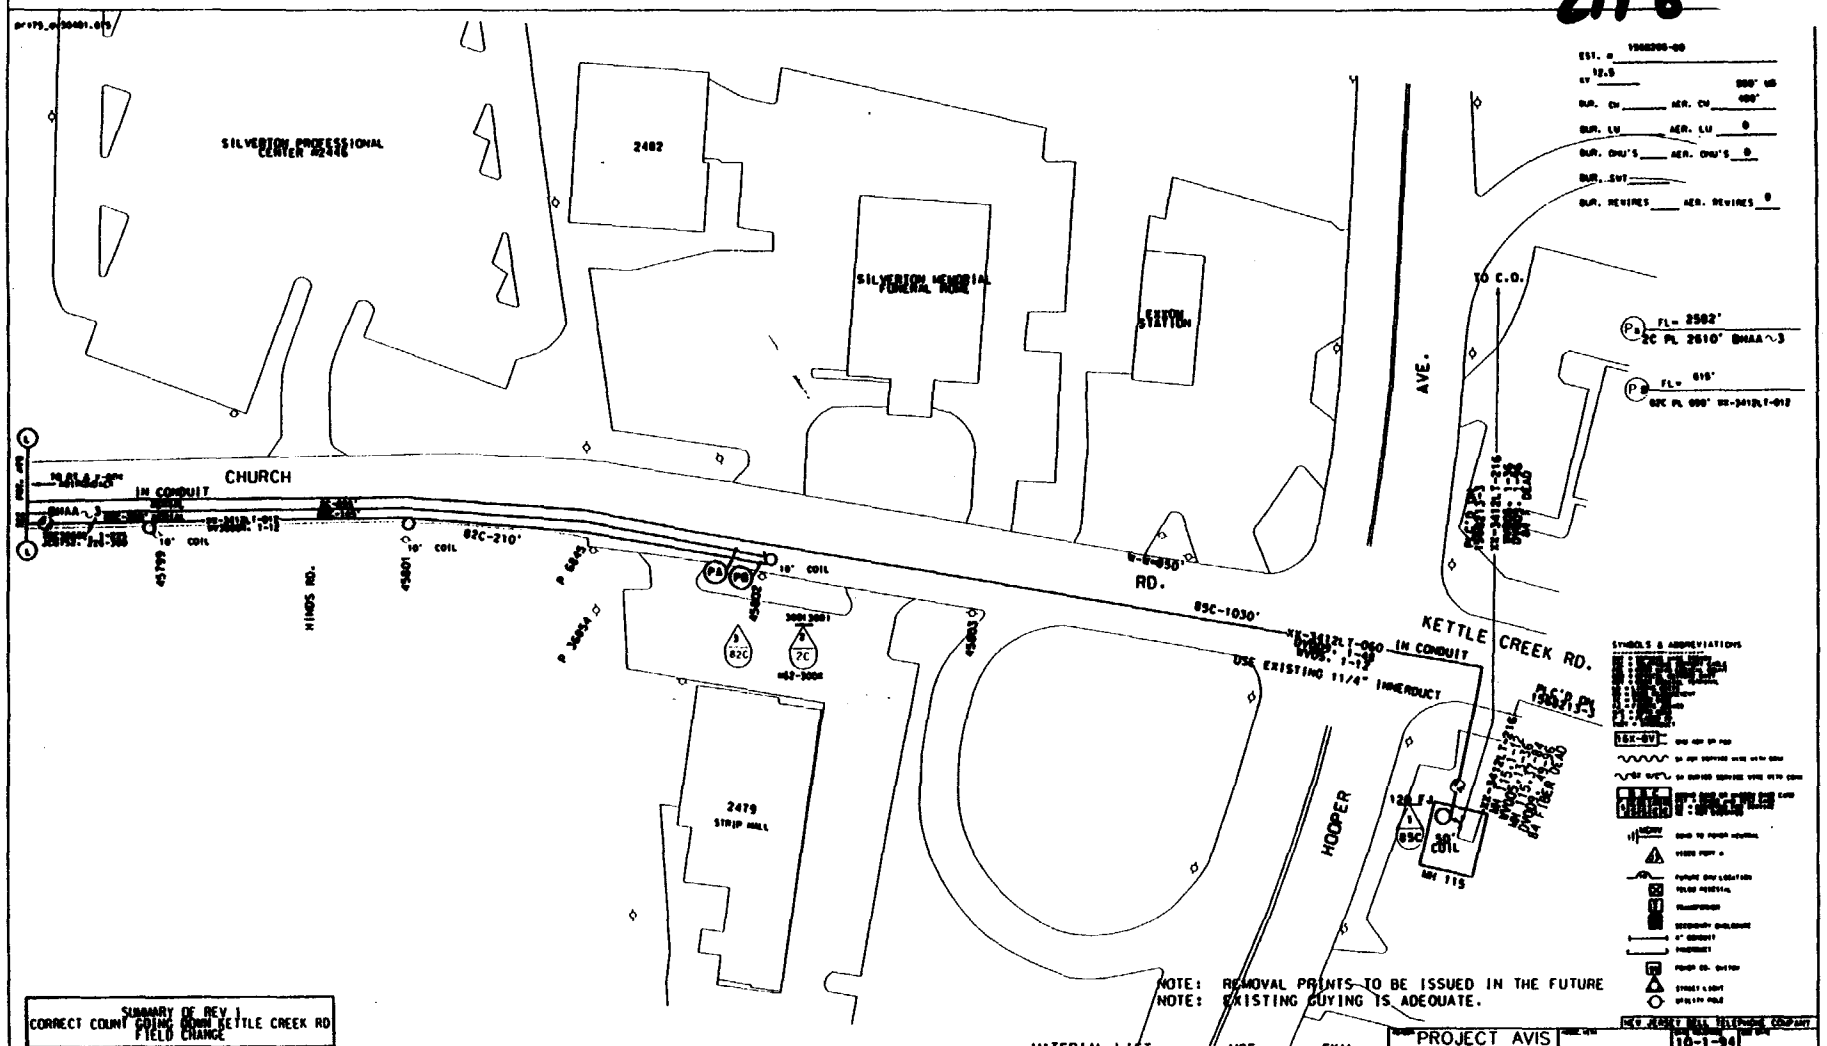

ACCOUNT CODE 257C AREA CODE ONU & ADDRESS	FIBER COUNT	TSC COUNT	PGL COUNT NON-DEDICATED	RIDES ID	TAPER CODE	YR PLCD
ONU	DV	TSC	PGL			
ONU	DV	TSC	PGL			
ONU	DV	TSC	PGL			
ONU	DV	TSC	PGL			
ONU	DV	TSC	PGL			

/pkg/data/microstation/avis/DV3040 Apr. 11, 1995 13:43:07

2A-9

pr176_dv30401.074

EST. # 1568266-01 REV. #1
SY 12.5
BUR. CU 850' AER. CU
BUR. LU 10 AER. LU
BUR. ONU'S 1 AER. ONU'S
BUR. SUT 1475'
BUR. REVINES 17 AER. REVINES

SUMMARY OF REV. #1
MOVE CABLES AND ONU TO EAST SIDE OF THE ROAD
ADJUST MEASUREMENTS.

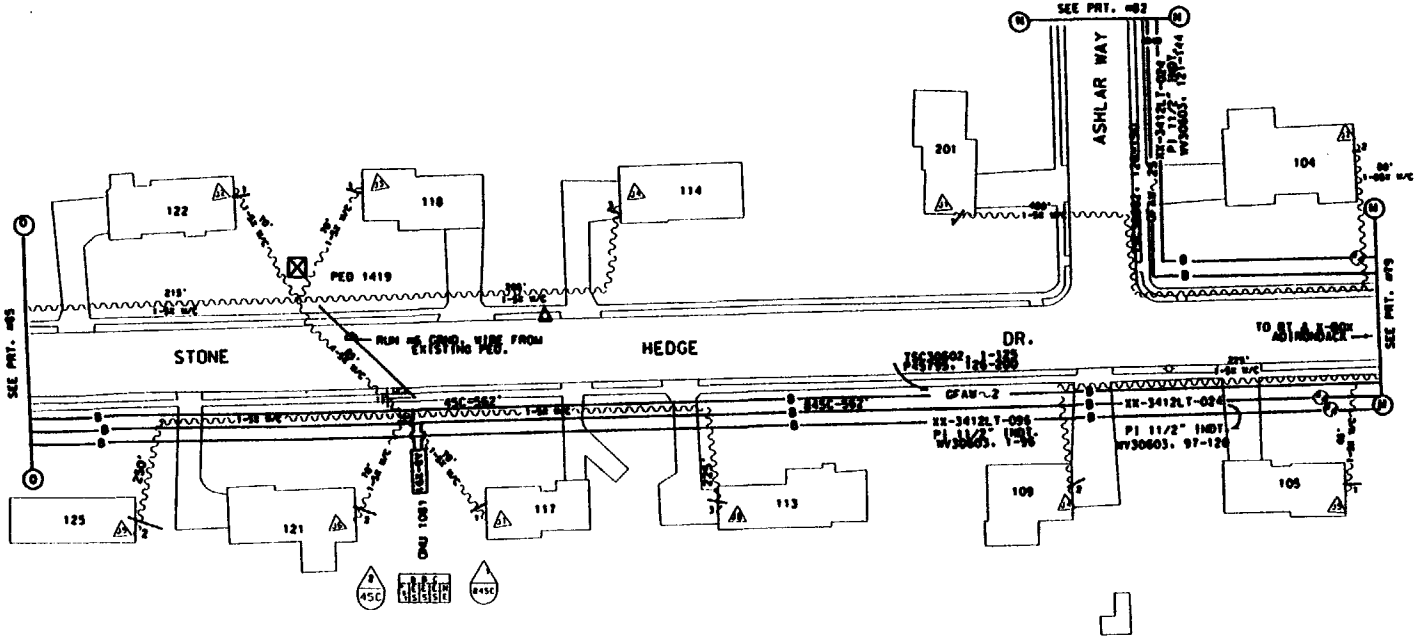

NOTE: REMOVAL PRINTS TO BE ISSUED IN THE FUTURE

MATERIAL LIST MCF FKM

PL 1-ONU

TSC30602 TC=306029

ACCOUNT CODE 257C AREA CODE 56224 ONU & ADDRESS	FIBER COUNT	TSC COUNT	PGL COUNT NON-DEDICATED	RIDES ID	TAPER CODE	YR PLCD
ONU 1081 F 118 STONE HEDGE DR.	WV30603. 103-104	TSC 30602. 116-117	PGL 604C. 1081-1129	1081	36127	
ONU		TSC	PGL			
ONU		TSC	PGL			
ONU		TSC	PGL			
ONU		TSC	PGL			

PROJECT AVIS
DOVER TOWNSHIP 343
56000 3FPL1
WEST OSSORNVILLE
1568266 01

214-10

pr177_dv30401.074

EST. # 1568266-02
LV 12.5
BUR. CU 597' AER. CU
BUR. LU 8 AER. LU
BUR. ONU'S 1 AER. ONU'S
BUR. SWT 852'
BUR. REWIRES 10 AER. REWIRES

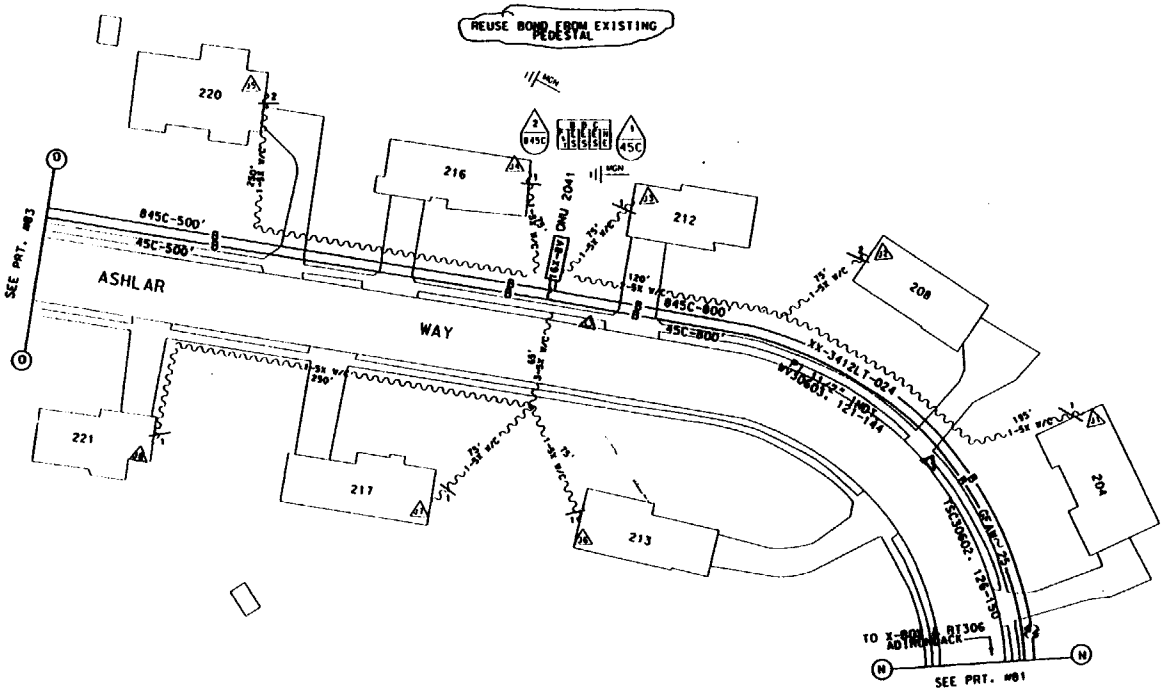

SYMBOLS & ABBREVIATIONS

NOTE: REMOVAL PRINTS TO BE ISSUED IN THE FUTURE

MATERIAL LIST MCF FKM

PL 1-ONU

TSC30602 TC=306029

ACCOUNT CODE 257C AREA CODE 56224 ONU & ADDRESS	FIBER COUNT	TSC COUNT	PGL COUNT NON-DEDICATED	RIDES ID	TAPER CODE	YR PLCD
ONU 2041 F 212 ASHLAR WAY	WV30603. 137-138	TSC30602. 143-144	PGL604C. 1126-1250	2041	361272	
ONU		TSC	PGL			
ONU		TSC	PGL			
ONU		TSC	PGL			
ONU		TSC	PGL			

NEW JERSEY BELL TELEPHONE COMPANY

PROJECT AVIS

DATE 10-15-94

ORIG.

DOVER TOWNSHIP 343

56000 3FPL1

WEST OSBORNVILLE

EST. NO. 1568266 PAGE 02

pr178_dv30401.dgn

SUMMARY OF REV. #1

1. PLACE XX-3412LT-024 CONTINUALLY TO ONU 2021 ODYSSEY WAY.
2. CANCEL SPL #3 BY ONU 20311 USE SPL #3 BY CAD 10 COR. OF ODYSSEY WAY FOR XX-3412LT-012 GOING WEST.
3. OMIT STAMPS PE AND PF
4. CHANGE STAMPS PB AND PC

EST. # 1560266-03 REV. #1
FV 12.5
BUR. CW 884' AER. CW
BUR. LU 8 AER. LU
BUR. ONU'S 1 AER. ONU'S
BUR. SWI 1415'
BUR. REWIRES 24 AER. REWIRES

(PA) FL= 266'
45C PL 280' GFAW~25

(PB) FL= 1916'
845C PL 1960' XX-3412LT-024

(PC) FL= 1900'
845C PL 1900' 1-1/2" INNERDUCT

(PD) FL=1650'
45C PL 1680' GFAW~25

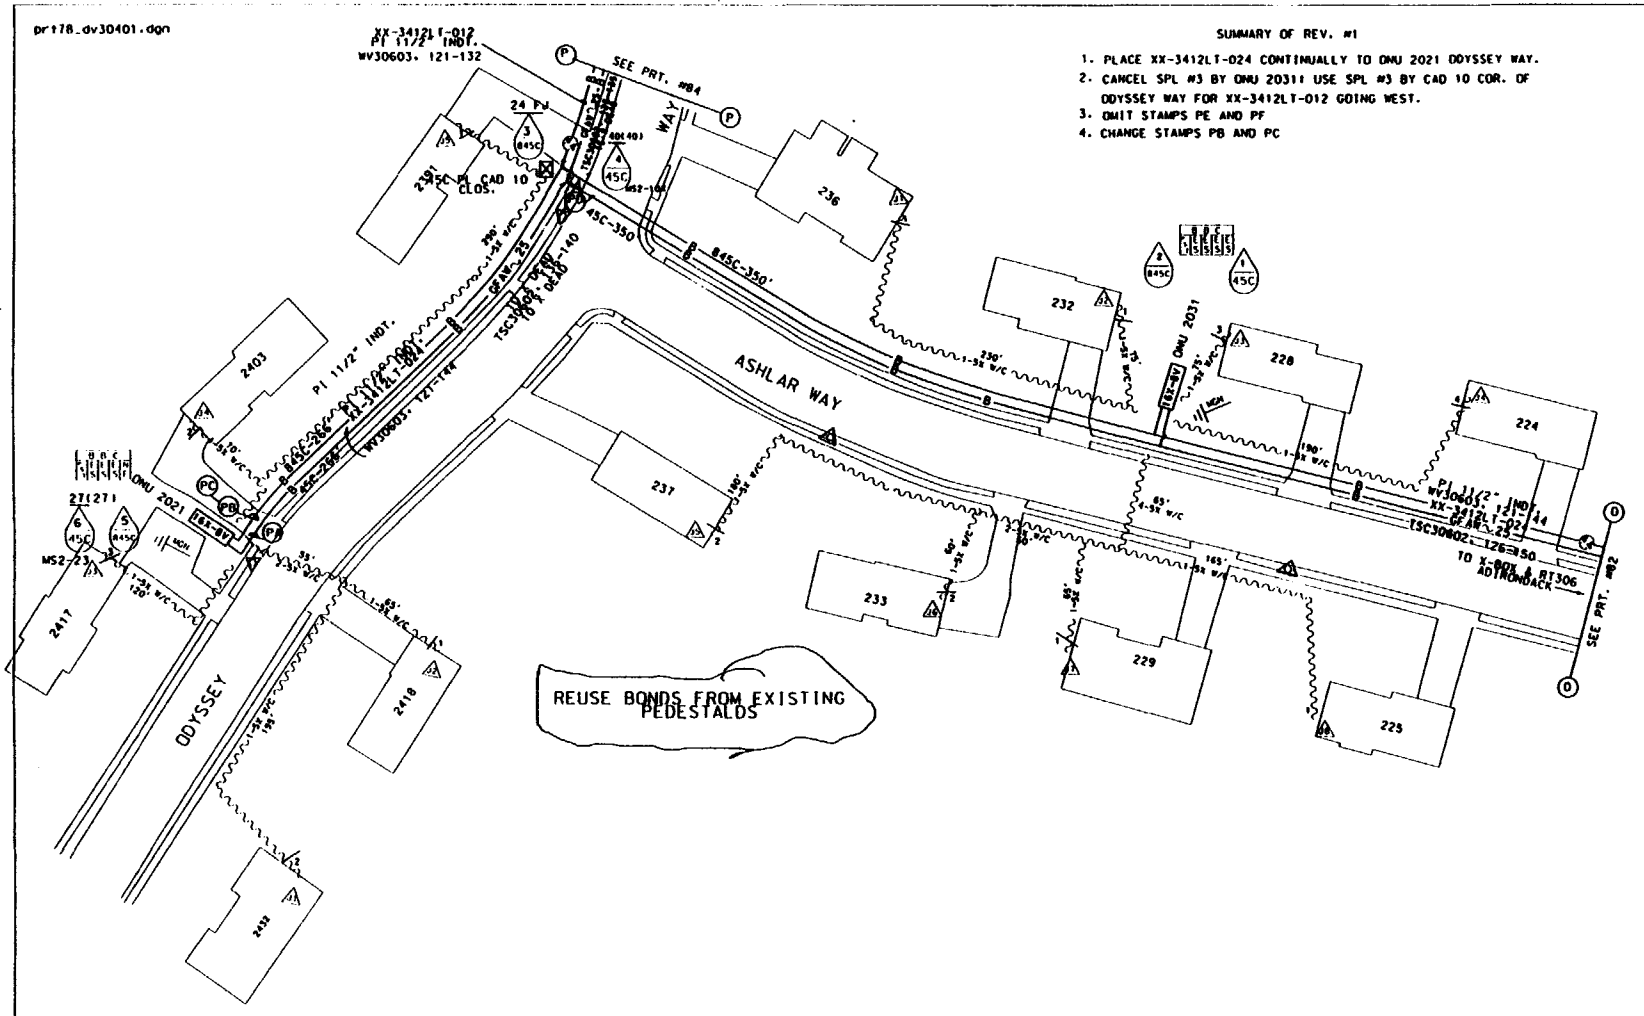

NOTE: REMOVAL PRINTS TO BE ISSUED IN THE FUTURE

SYMBOLS & ABBREVIATIONS

ACCOUNT CODE 257C AREA CODE 56224 ONU & ADDRESS	FIBER COUNT	TSC COUNT	PGL COUNT NON-DEDICATED	RIDES ID	TAPER CODE	YR PLCD
			TSC30602 TC-306029			
ONU 2021 F 2403 ODYSSEY WAY	WV30603. 133-134	TSC30602. 136-137	PGL604C. 1126-1250	2021	361272	
ONU 2031 F 228 ASHLAR WAY	WV30603. 135-136	TSC30602. 141-142	PGL604C. 1126-1250	2031	361272	
ONU		TSC	PGL			
ONU		TSC	PGL			
ONU		TSC	PGL			

MATERIAL LIST	MCF	FKM
PL 1960' GFAW~25	.098	
PL 1960' XX-3412LT-024		14.34
PL 1900' 1-1/2" INNERDUC T		
PL 1-ONU		
TOT.	.098	14.34

NEW JERSEY BELL TELEPHONE COMPANY

PROJECT AVIS

ORIG. SIGNED R.D. PEAL .098 2-16-95

DOVER TOWNSHIP 343

56000 3FPL2

WEST OSBORNVILLE

1560266 83

221

pr179_dv30401.079

SUMMARY OF REV. #1 2-16-95
CHANGE STAMPS PB AND PC DUE TO REV. OF PRT. #83
SUMMARY OF REV #2
CHANGE COUNT OF FIBER CABLE.

EST. # 1560266-84 REV #2
CV 12.5
BUR. CM 705' AER. CM
BUR. LU 13 AER. LU
BUR. ONU'S 2 AER. ONU'S
BUR. SWF 1535'
BUR. REWIRES 25 AER. REWIRES

(PA) FL=795'
45C PL 820' GFAW 25

(PB) FL= 795'
845C PL 820' XX-3412LT-012

(PC) FL= 790'
845C PL 790' 11/2" INNERDUCT

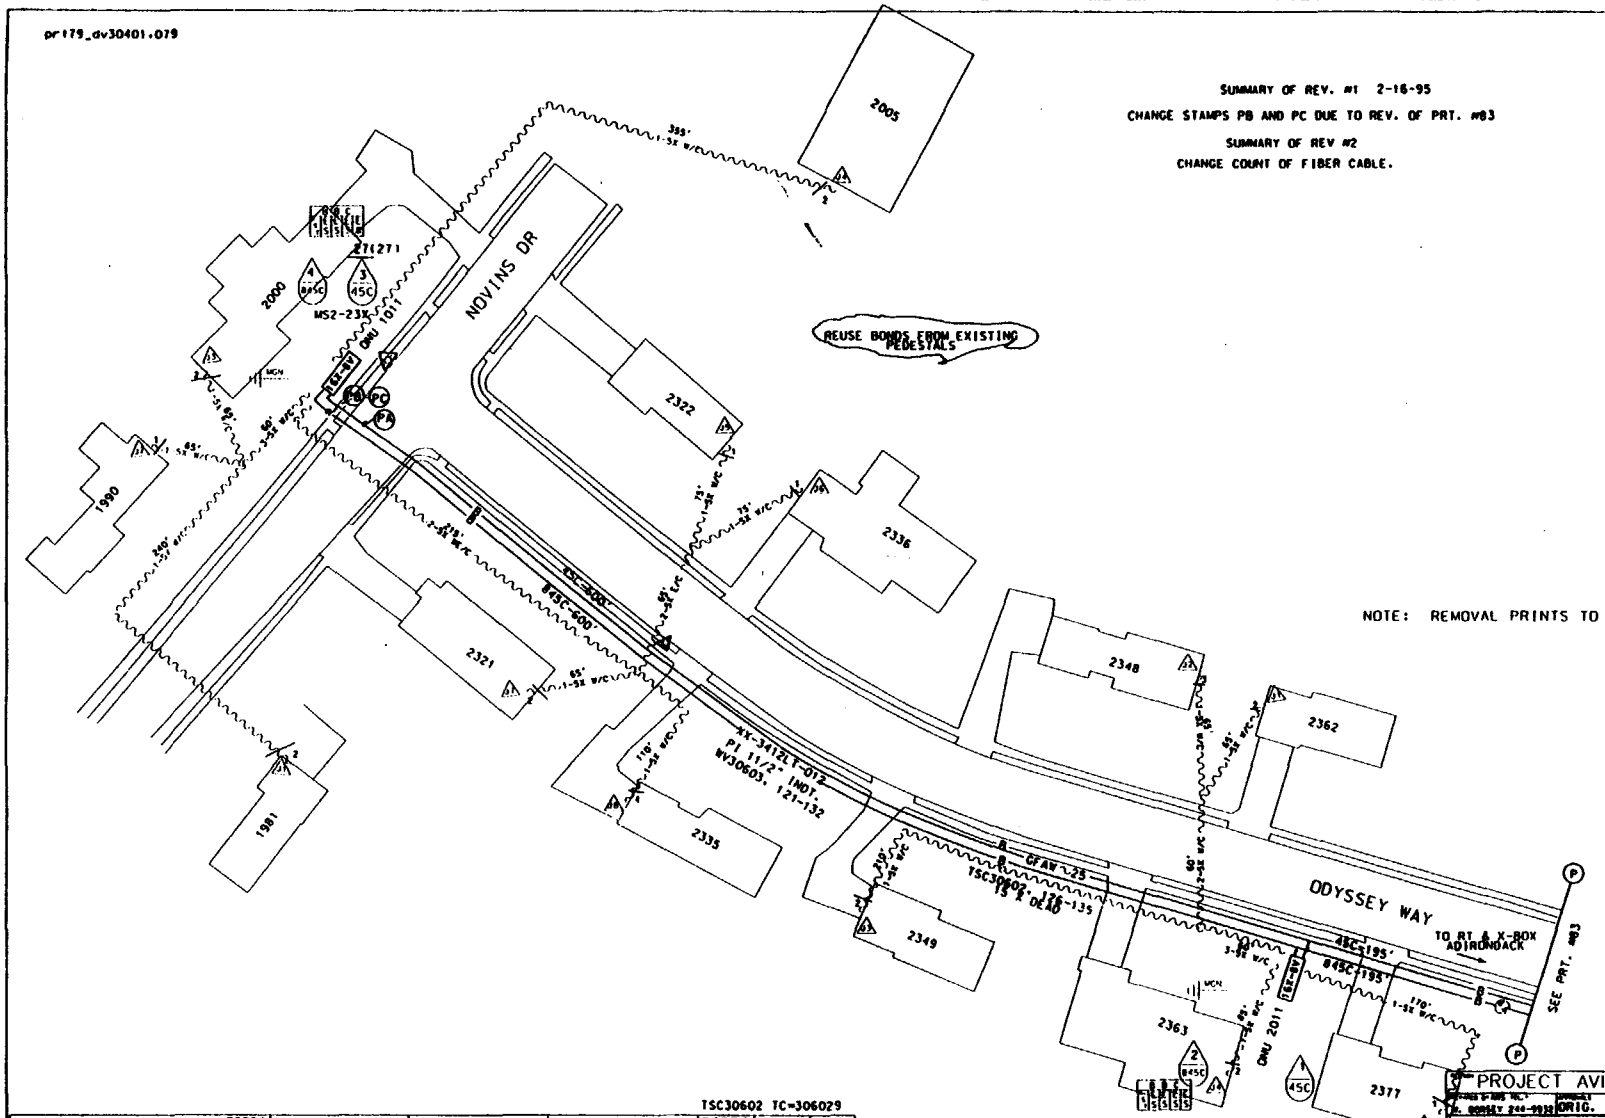

NOTE: REMOVAL PRINTS TO BE ISSUED IN THE FUTURE

SYMBOLS & ABBREVIATIONS

ACCOUNT CODE 257C AREA CODE 56224 ONU & ADDRESS	FIBER COUNT	TSC COUNT	PGL COUNT NON-DEDICATED	RIDES ID	TAPER CODE	YR PLCD
ONU 1101 F 2000 NOVINS DR.	WV30603. 121-122	TSC30602. 126-127	PGL 604C. 1001-1125	1101	361271	
ONU 2011 F 2363 ODYSSEY WAY	WV30603. 123-124	TSC 30602. 128-129	PGL 604C. 1126-1250	2011	361272	
ONU		TSC	PGL			
ONU		TSC	PGL			
ONU	DV	TSC	PGL			

MATERIAL LIST

	MCF	FKM
PL 820' GFAW 25	.410	
PL 820' XX-3412LT-012		3.0
PL 790' 1-11/2" INNERDUCT		
PL 2-ONU'S		

NEW JERSEY BELL TELEPHONE COMPANY
PROJECT AVIS
ORIG. SIGNED R.D.PEAL
.410
DOVER TOWNSHIP 343
56000 3FPL2
WEST OSBORNVILLE
1560266 84

/pkg/data/microstation/avis/DV3040 Jul. 25, 1995 09:11:42

222

or180_dv30401.080

SUMMARY OF REV. #1

1. MOVE CABLES TO EAST SIDE OF THE ROAD.
2. MOVE SPLICE 1 TO MOORE RD: CHANGE PAIRS JOINED.
3. MOVE ONU 1071 TO EAST SIDE OF ROAD.
4. ADD CAD 10 ON MOORE FOR COPPER CABLES.
5. REARRANGE WIRES.
6. ADJUST MEASUREMENTS.
7. CHANGE STAMP (57).

EST. # 1568266-05 REV. #1
12.5
7005'
BUR. CU ____ AER. CU ____
BUR. LU 0 AER. LU ____
BUR. ONU'S 1 AER. ONU'S ____
BUR. SWT 940'
BUR. REWIRES 13 AER. REWIRES ____

(PA) FL-1375'
45C PL 1400' GFAW-2

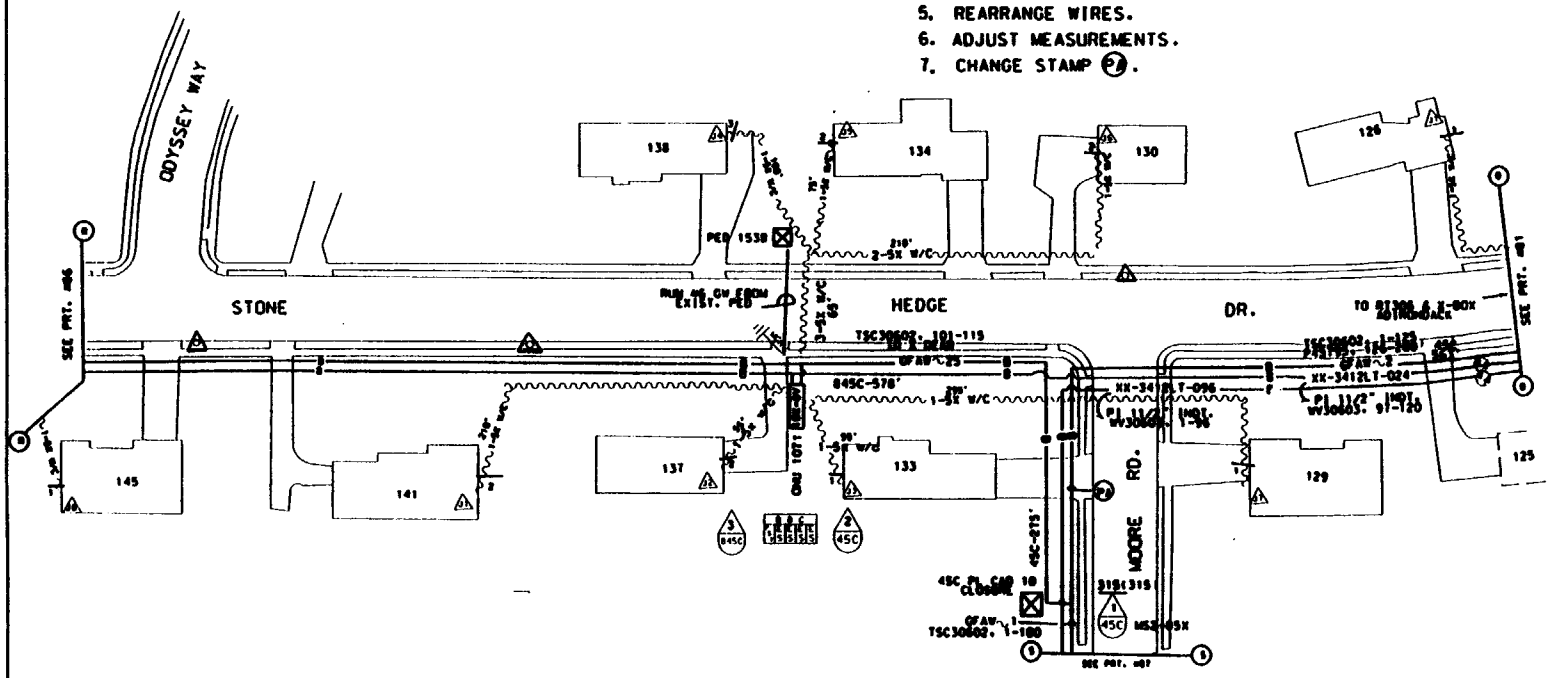

NOTE: REMOVAL PRINTS TO BE ISSUED IN THE FUTURE

SYMBOLS & ABBREVIATIONS

NEW JERSEY BELL TELEPHONE COMPANY

MATERIAL LIST	MCF	FKM
PL 1400' GFAW-2	.560	
PL 1-ONU		

TSC30602 TC=306029

ACCOUNT CODE 257C AREA CODE 56224 ONU & ADDRESS	FIBER COUNT	TSC COUNT	PGL COUNT NON-DEDICATED	RIDES ID	TAPER CODE	YR PLCD
ONU 1071 F 134 STONE HEDGE DR.	WV30603. 101-102	TSC30602. 105-106	PGL604C. 1001-1125	1071	361271	
ONU		TSC	PGL			
ONU		TSC	PGL			
ONU		TSC	PGL			
ONU		TSC	PGL			

PROJECT AVIS

DOVER TOWNSHIP 343

56000 3FPL1

WEST OSBORNVILLE

1568266 05

Dr181_dv30401.081

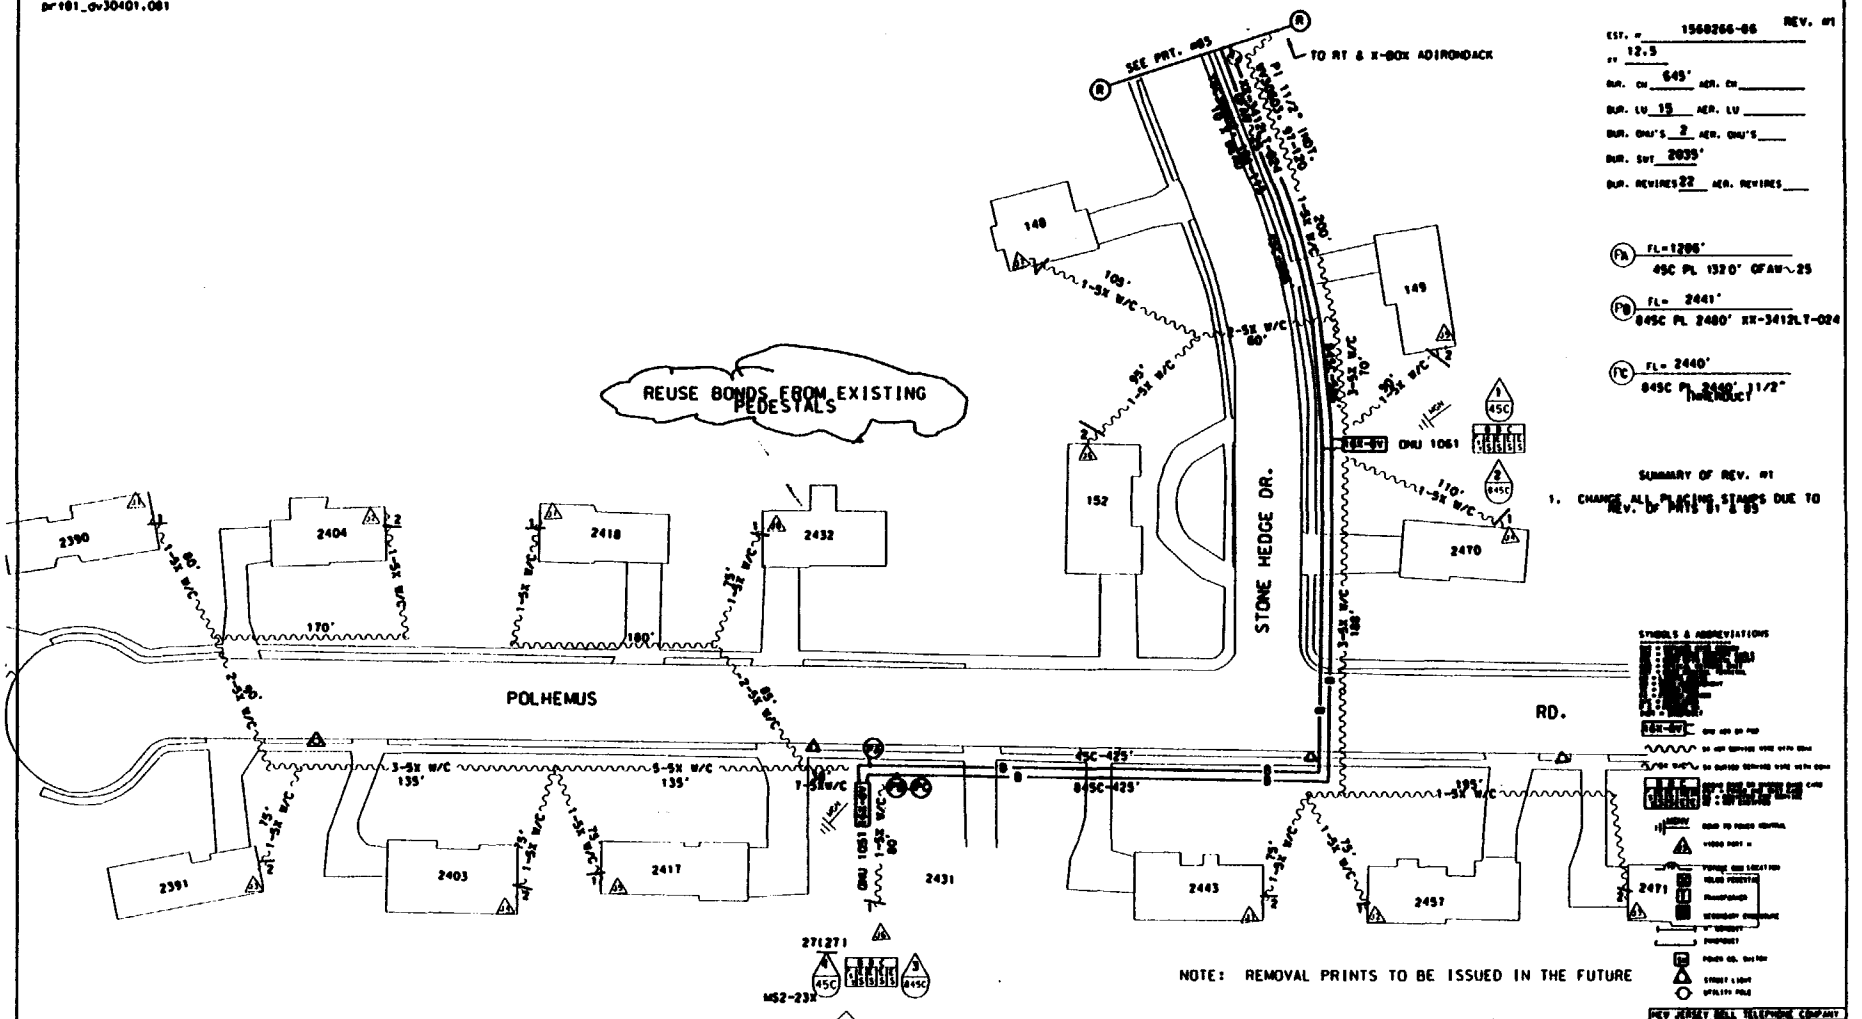

EST. # 1568266-06 REV. #1
FT 12.5
DUR. CN 645' AER. CN
DUR. LU 15 AER. LU
DUR. ONU'S 2 AER. ONU'S
DUR. SWT 2035'
DUR. REWIRES 22 AER. REWIRES

(PA) FL=1206'
45C PL 1320' OFAW-25

(PB) FL= 2441'
84SC PL 2480' XX-3412LT-024

(PC) FL= 2440'
84SC PL 2440' 1 1/2" INNERDUCT

SUMMARY OF REV. #1

1. CHANGE ALL PLACING STAKES DUE TO REV. OF PRTS 81 & 85

SYMBOLS & ABBREVIATIONS

ACCOUNT CODE 257C AREA CODE56224 ONU & ADDRESS	FIBER COUNT	TSC COUNT	PGL COUNT NON-DEDICATED	RIDES ID	TAPER CODE	YR PLCD
		TSC30602 TC=306029				
ONU 1061 F 2431 POLHEMUS RD.	WV30603. 97-98	TSC30602. 101-102	PGL604C. 1001-1129	1061	361271	
ONU 1061 F 149 STONE HEDGE RD.	WV30603. 99-100	TSC30602. 103-104	PGL604C. 1001-1129	1061	361271	
ONU		TSC	PGL			
ONU		TSC	PGL			
ONU	DV	TSC	PGL			

MATERIAL LIST	MCF	FKM
PL 2480' XX-3412LT-024		18.15
PL 1320'OFAW-25	.066	
PL 2440' 1-11/2" INNERDUCT		
PL 2-ONU'S		

NEW JERSEY BELL TELEPHONE COMPANY

PROJECT AVIS

DOVER TOWNSHIP 343

56000 3FPL2

WEST OSBORNVILLE

1568266 06

pr182_dv30401.082

SUMMARY OF REV. #2
MOVE ONU 3141 TO F 1874
CHANGE MEASUREMENT OF PF.PG.PH

SUMMARY OF REV. #1
CHANGE MEASUREMENT OF PA DUE TO REVISION OF PRT. #85

EST. # 1568266-87 REV. #2
KV 12.5
BUR. CW 848' AER. CW 280'
BUR. LU 6 AER. LU 10
BUR. ONU'S 1 AER. ONU'S 2
BUR. SWT 635'
BUR. REWIRES 10 AER. REWIRES 11

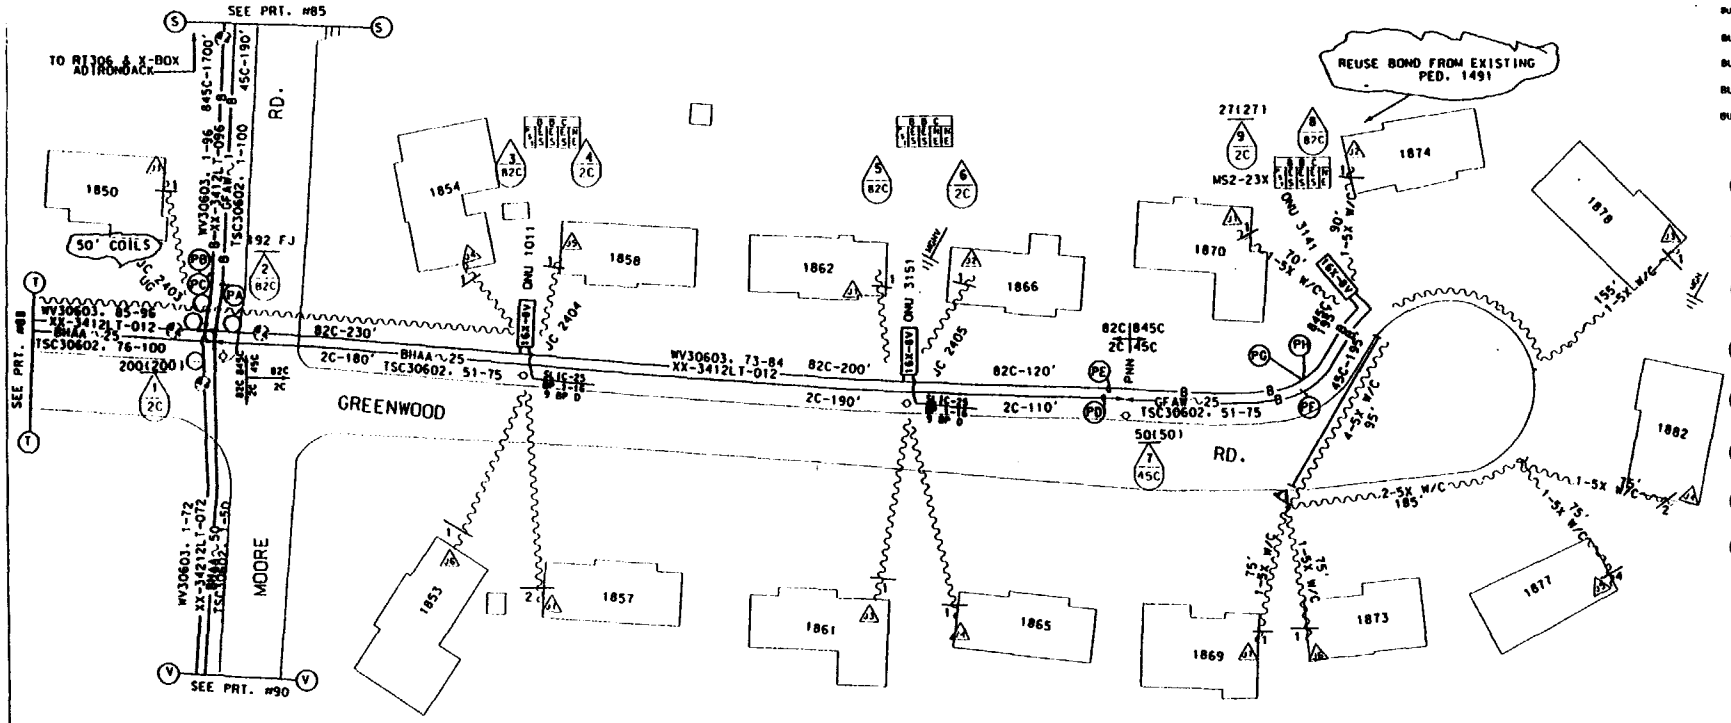

(PA) FL= 190'
45C PL 200' GFAW~1

(PB) FL= 1700'
845C PL 1750' XX-3412LT-096

(PC) FL= 1690'
845C PL 1690' 11/2" INNERDUCT

(PD) FL= 480'
2C PL 500' BHAA~25

(PE) FL= 550'
82C PL 570' XX-3412LT-012

(PF) FL= 195'
45C PL 210' GFAW~25

(PG) FL= 195'
845C PL 210' XX-3412LT-012

(PH) FL=190'
845C PL 190' 11/2" INNERDUCT

SYMBOLS & ABBREVIATIONS

NOTE: REMOVAL PRINTS TO BE ISSUED IN THE FUTURE
NOTE: EXISTING GUYING IS ADEQUATE.

TSC30602 TC=306029

ACCOUNT CODE 257C AREA CODE 56224 ONU & ADDRESS	FIBER COUNT	TSC COUNT	PGL COUNT NON-DEDICATED	RIDES ID	TAPER CODE	YR PLCD
ONU 3141 F 1874 GREENWOOD RD.	WV30603. 73-74	TSC 30602. 51-52	PGL 604B. 751-875	3141	361233	
ONU 3151 F 1866 GREENWOOD RD.	WV30603. 75-76	TSC 30602. 53-54	PGL 604B. 751-875	3151	361233	
ONU 1011 F 1858 GREENWOOD RD.	WV30603. 77-78	TSC 30602. 55-56	PGL 604C. 1001-1125	1011	361271	
ONU		TSC	PGL			
ONU		TSC	PGL			

MATERIAL LIST	MCF	FKM
PL 200' GFAW~1	.040	
PL 1750' XX-3412LT-096		51.22
PL 500' BHAA~25	.025	
PL 210' GFAW~25	.010	
PL 780' XX-3412LT-012		2.85
PL 1880 1-11/2" INNERDUCT		
PL 3-ONU'S		
PL 2-SLIC-25 TERM'L'S		
TOT.	.075	54.07

NEW JERSEY BELL TELEPHONE COMPANY

PROJECT AVIS

DRTC. SIGNED R.D. PEAL .075 3-11-93 REV. #2

DOVER TOWNSHIP 343

56000 3B7PL1

WEST OSBORNVILLE

EST. # 1568266 87

225

pr183_dv30401.083

1468266-88

EST. # _____

KV 12.5

BUR. CU _____ AER. CU 884'

BUR. LU _____ AER. LU 16

BUR. ONU'S ____ AER. ONU'S 2

BUR. SWI _____

BUR. REWIRES ____ AER. REWIRES 24

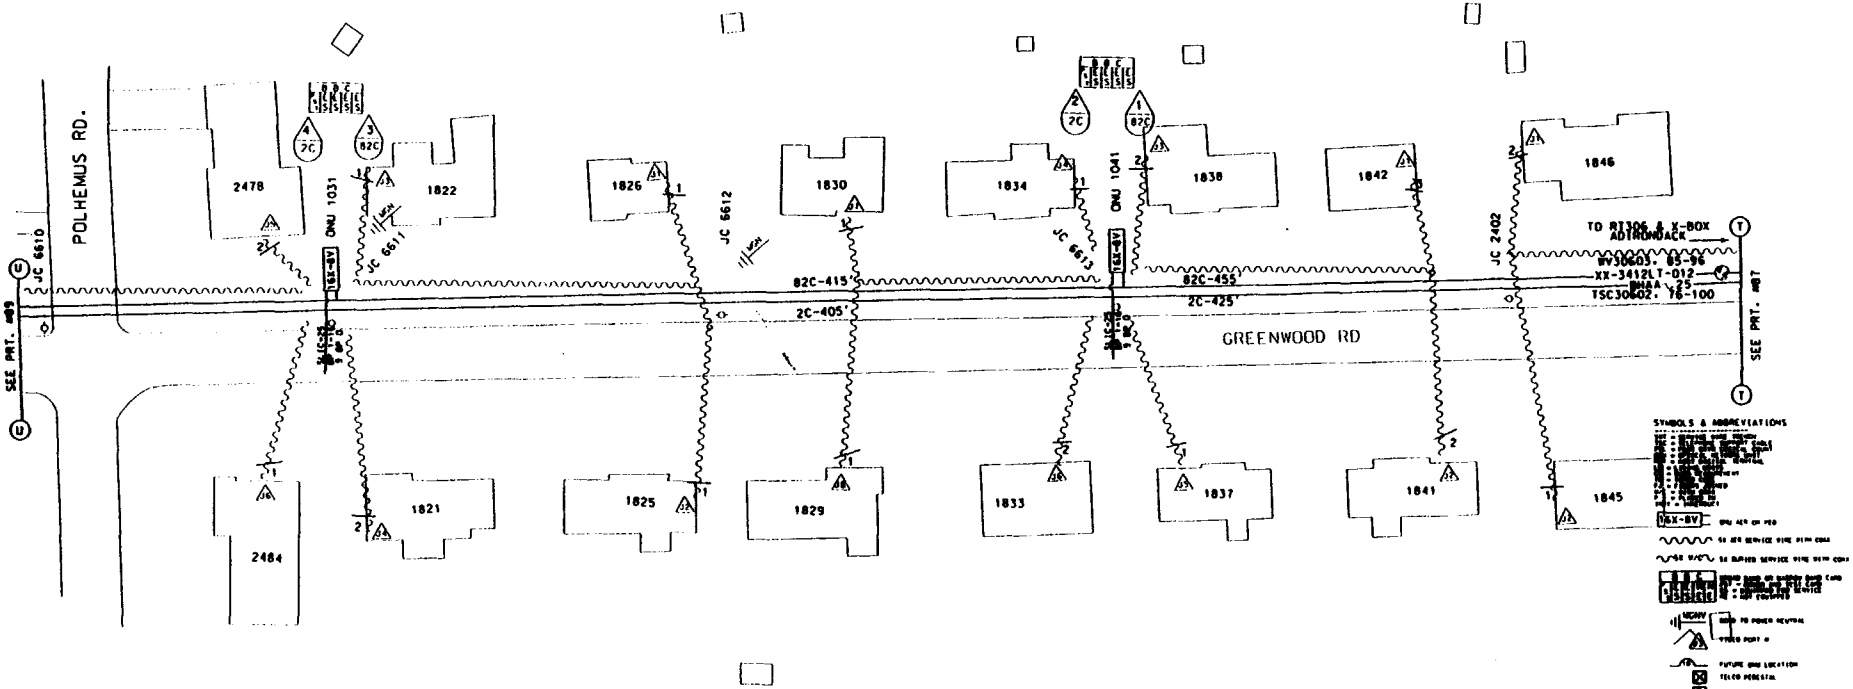

NOTE: REMOVAL PRINTS TO BE ISSUED IN THE FUTURE
NOTE: EXISTING GUYING IS ADEQUATE.

MATERIAL LIST MCF FKM

PL 2-ONU'S

PL 2-SLIC-25 TERM'L'S

TSC30602 TC=306029

ACCOUNT CODE 257C AREA CODE 56224 ONU & ADDRESS	FIBER COUNT	TSC COUNT	PGL COUNT NON-DEDICATED	RIDES ID	TAPER CODE	YR PLCD
ONU 1031 F 1822 GREENWOOD RD.	WV30603. 87-88	TSC 30602. 78-79	PGL604C. 1001-1125	1031	361271	
ONU 1041 F 1838 GREENWOOD RD.	WV30603. 89-90	TSC 30602. 80-81	PGL 604C. 1001-1125	1041	361271	
ONU		TSC	PGL			
ONU		TSC	PGL			
ONU		TSC	PGL			

NEW JERSEY BELL TELEPHONE COMPANY

PROJECT AVIS

DATE 10-11-94

DRAWN BY: M. DORSEY 344-9932

ONTC.

RECORD REVISIONS

DOVER TOWNSHIP

343

56000

387PL1

WEST OSBORNVILLE

EST. NO. 1568266

88

226

pr184_dv30401.084

SUMMARY OF REV. #1

1. OMIT CABLES PAST JC 6608: SEE PRTS. 118 & 119 FOR BURIED FIBER CABLE
2. THROW EXISTING COPPER CABLE. USE SPL #1
3. OMIT STAMP PB AND SHORTEN MEASUREMENT FOR STAMP PA
4. REVISE CUM STAMP

SUMMARY OF REV. #2

1. CHANGE STAMP (PA) AND ADD (PB)
2. ADD SPLICE #2
3. CHANGE MATERIAL LIST

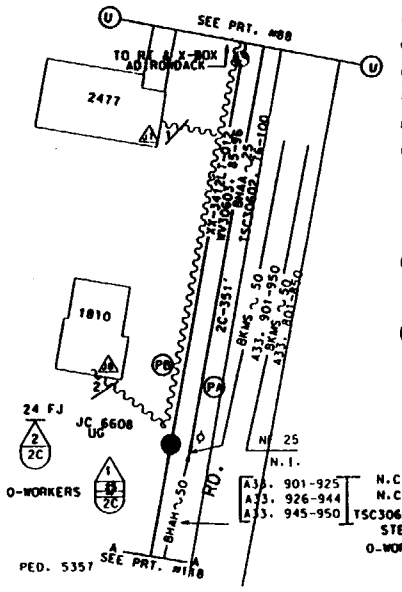

EST. # 1568266-89 REV. #2

BY 12.5

BUR. CU ____ AER. CU 258'

BUR. LU ____ AER. LU ____

BUR. ONU'S ____ AER. ONU'S ____

BUR. SWT ____

BUR/ REWIRES ____ AER. REWIRES ____

(PA) FL=830'
2C PL 830' BHAA~25

(PB) FL= 870'
82C PL 870' XX-3412LT-012

SYMBOLS & ABBREVIATIONS

NOTE: REMOVAL PRINTS TO BE ISSUED IN THE FUTURE
NOTE: EXISTING GUYING IS ADEQUATE.

MATERIAL LIST	MCF	FKM
PL 830' BHAA ~25	.041	
PL 870' XX-3412LT-012		3.18

ACCOUNT CODE 257C AREA CODE ONU & ADDRESS	FIBER COUNT	TSC COUNT	PGL COUNT NON-DEDICATED	RIDES ID	TAPER CODE	YR PLCD
ONU		TSC	PGL			
ONU		TSC	PGL			
ONU		TSC	PGL			
ONU		TSC	PGL			
ONU		TSC	PGL			

NEW JERSEY BELL TELEPHONE COMPANY

PROJECT AVIS

.041 | 1-12-95

DOVER TOWNSHIP | 343

56000 | 3B7PL1

WEST OSBORNVILLE

EST. NO. 1568266 | 89

pr185_dv30401.085

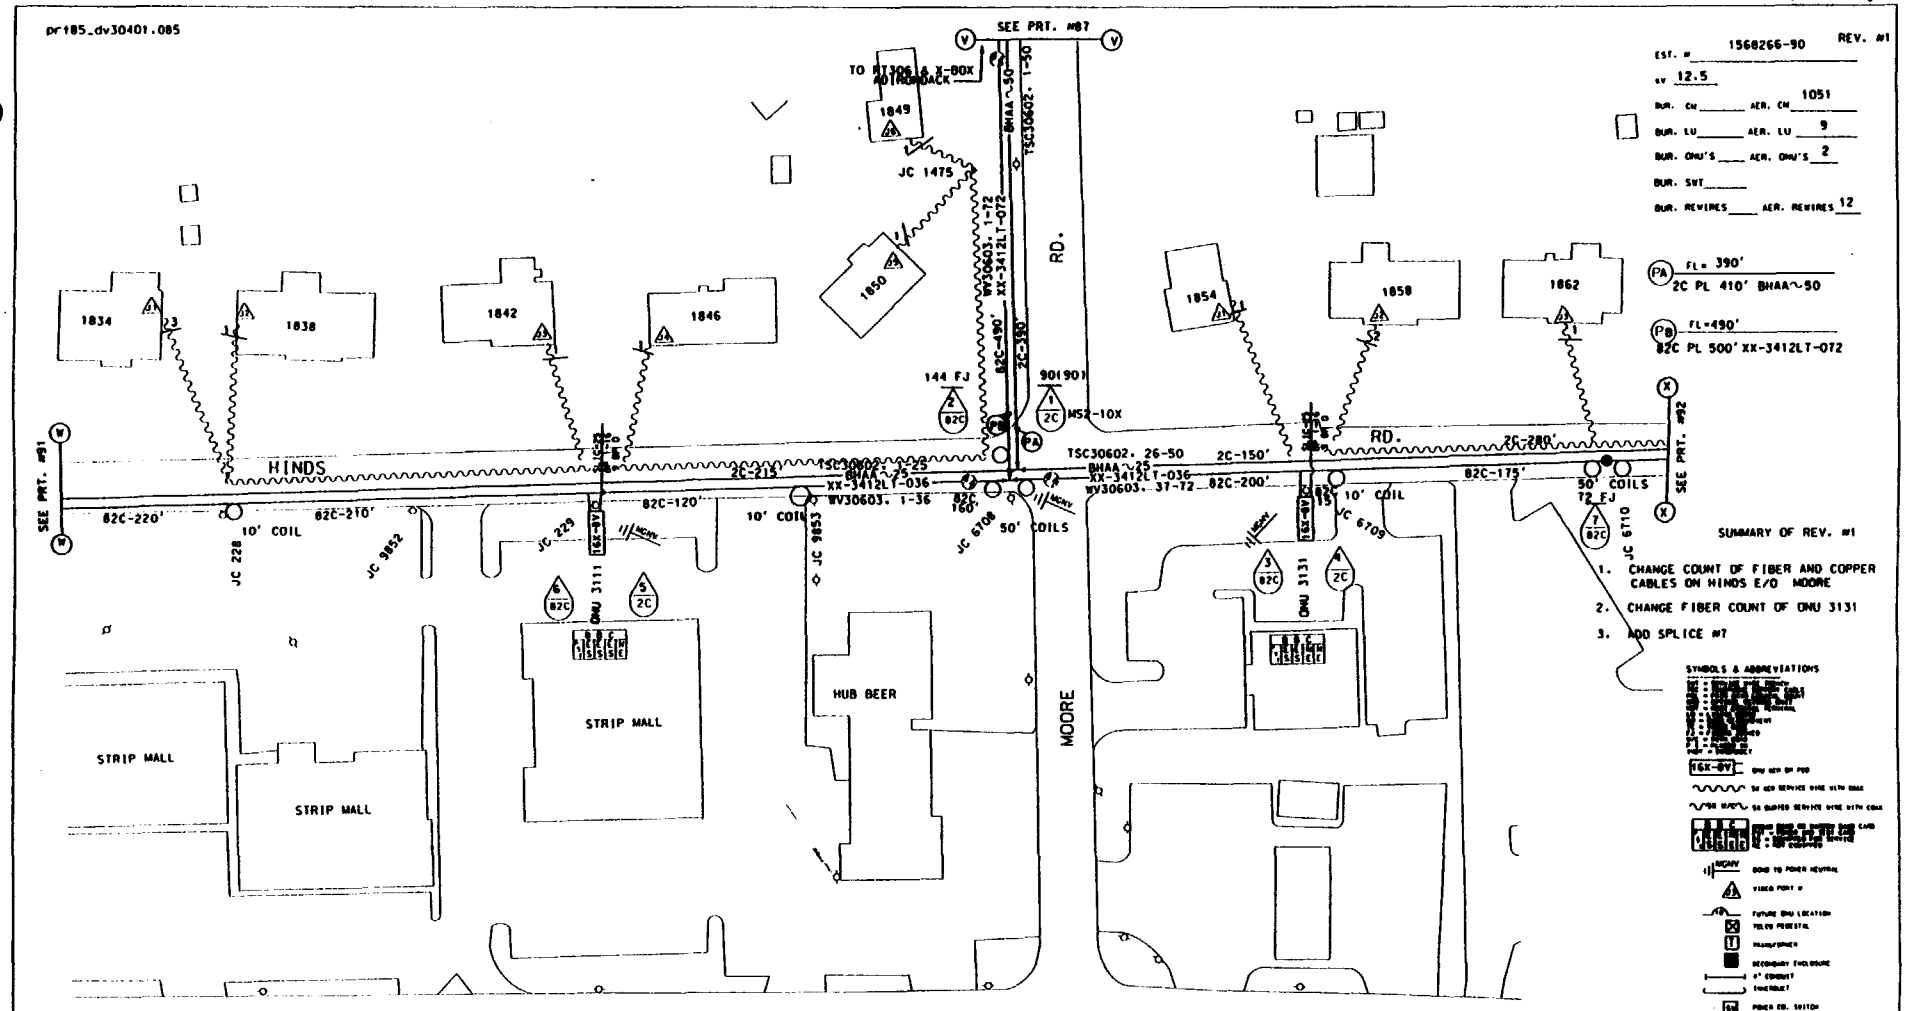

EST. # 1568266-90 REV. #1

SV 12.5

BUR. CM ____ AER. CM 1051

BUR. LU ____ AER. LU 9

BUR. ONU'S ____ AER. ONU'S 2

BUR. SWT ____

BUR. REWIRES ____ AER. REWIRES 12

(PA) FL= 390'
2C PL 410' BHAA~50

(PB) FL=490'
82C PL 500' XX-3412LT-072

SUMMARY OF REV. #1

1. CHANGE COUNT OF FIBER AND COPPER CABLES ON HINDS E/O MOORE
2. CHANGE FIBER COUNT OF ONU 3131
3. ADD SPLICE #7

SYMBOLS & ABBREVIATIONS

NOTE: REMOVAL PRINTS TO BE ISSUED IN THE FUTURE
NOTE: EXISTING GUYING IS ADEQUATE.

TSC30602 TC=306029

ACCOUNT CODE 257C AREA CODE 56224 ONU & ADDRESS	FIBER COUNT	TSC COUNT	PGL COUNT NON-DEDICATED	RIDES ID	TAPER CODE	YR PLCD
ONU 3111 F 1842 HINDS RD.	WV30603. 3-4	TSC 30602. 3-4	PGL604B. 751-875	3111	361233	
ONU 3131 F 1854 HINDS RD.	WV30603. 37-38	TSC 30602. 36-37	PGL604B. 751-875	3131	361233	
ONU		TSC	PGL			
ONU		TSC	PGL			
ONU		TSC	PGL			

MATERIAL LIST	MCF	FKM
PL 410' BHAA~50	.041	
PL 500' XX-3412LT-072		10.97
PL 2-ONU'S		
PL 2-SLIC-25 TERM'L		

NEW JERSEY BELL TELEPHONE COMPANY

PROJECT AVIS

W. DORSEY 244-9930 ORIG. SIGNED BY R.D.PEAL .041

DOVER TOWNSHIP 343

56000 387PL1

WEST OSBORNVILLE

1568266 90

228

pr187_dv30401.087

EST. # 1568266-91
KV 12.5
BUR. CM ____ AER. CM 735'
BUR. LU ____ AER. LU 6
BUR. ONU'S ____ AER. ONU'S 1
BUR. SWI ____
BUR. REWIRES ____ AER. REWIRES 0

PA FL= 1235'
2C PL 1270' BHAA~25

PB FL=1555'
82C PL 1650' XX-3412LT-036

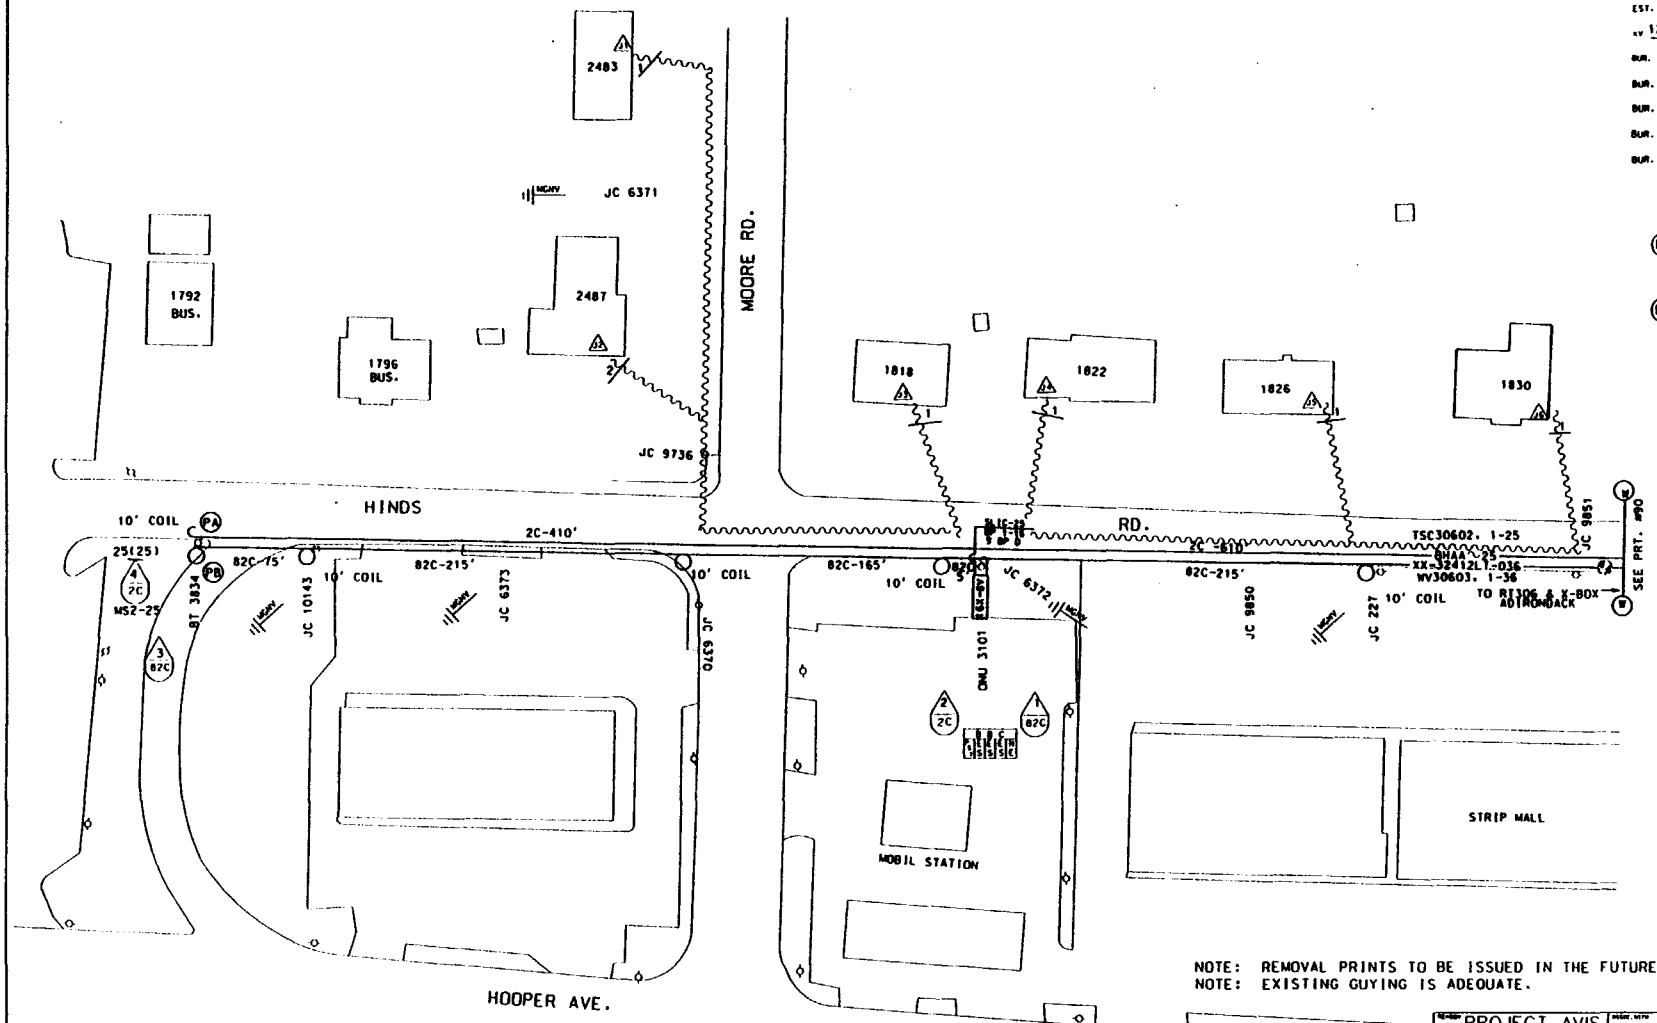

NOTE: REMOVAL PRINTS TO BE ISSUED IN THE FUTURE
NOTE: EXISTING GUYING IS ADEQUATE.

TSC30602 TC=306029

ACCOUNT CODE 257C AREA CODE 56224 ONU & ADDRESS	FIBER COUNT	TSC COUNT	PGL COUNT NON-DEDICATED	RIDES ID	TAPER CODE	YR PL.CO
ONU3101 F 1818 HINDS RD.	WV30603. 1-2	TSC 30602. 1-2	PGL 604B. 751-875	3101	361233	
ONU		TSC	PGL			
ONU		TSC	PGL			
ONU		TSC	PGL			
ONU		TSC	PGL			

MATERIAL LIST — MCF — FKM

PL 1270' BHAA~25	.063	
PL 1650' XX-3412LT-036		18.11
PL 1-ONU		
PL 1-SLIC-25 TERM'L		

PROJECT AVIS
.063 ORIG.
NEW JERSEY BELL TELEPHONE COMPANY
DOVER TOWNSHIP
343
56000
3B7PL1
WEST OSBORNVILLE
EST. # 1568266
91

229

pr186_dv30401.086

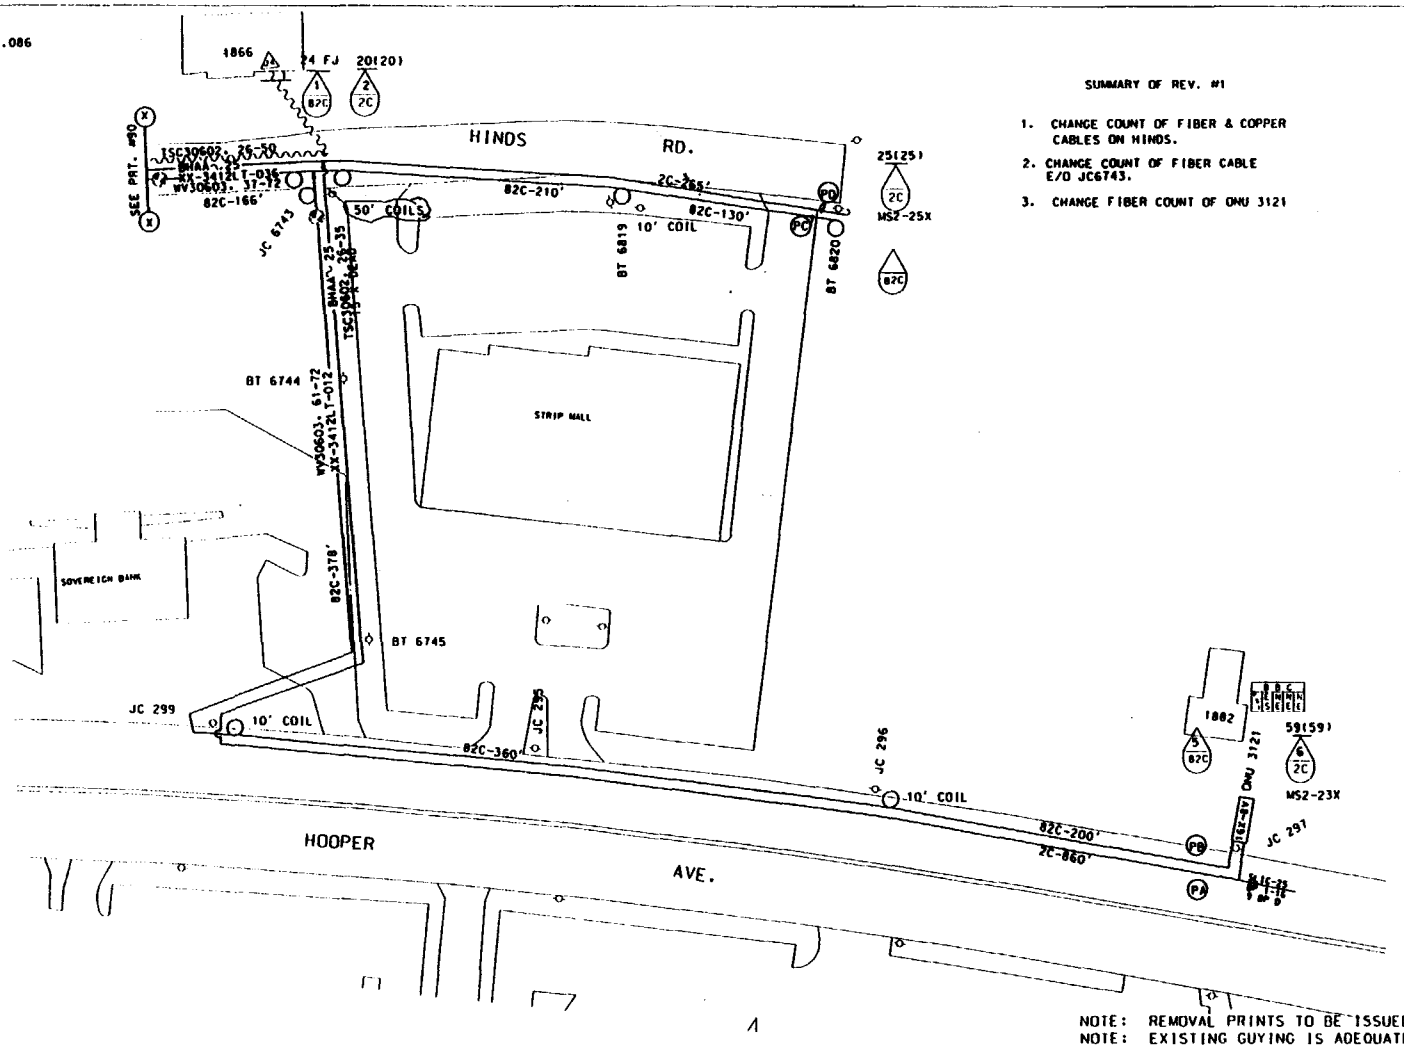

SUMMARY OF REV. #1

1. CHANGE COUNT OF FIBER & COPPER CABLES ON HINDS.
2. CHANGE COUNT OF FIBER CABLE E/O JC6743.
3. CHANGE FIBER COUNT OF ONU 3121

EST. # 1568266-92 REV. #1
KV 12.5
BUR. CU ____ AER. CU 1224'
BUR. LU ____ AER. LU 1
BUR. ONU'S ____ AER. ONU'S 1
BUR. SUT ____
BUR. REWIRES ____ AER. REWIRES 1

(PA) FL= 860'
2C PL 890' BHAA~25

(PB) FL= 938'
82C PL 970' XX-3412LT-012

(PC) FL= 430'
2C PL 450' XX-3412LT-012

(PD) FL= 881'
82C PL 930' XX-3412LT-036

SYMBOLS & ABBREVIATIONS

NOTE: REMOVAL PRINTS TO BE ISSUED IN THE FUTURE
NOTE: EXISTING GUYING IS ADEQUATE.

TSC30602 TC=306029

ACCOUNT CODE 257C AREA CODE 56224 ONU & ADDRESS	FIBER COUNT	TSC COUNT	PGL COUNT NON-DEDICATED	RIDES ID	TAPER CODE	YR PL CD
ONU 3121 F 1882 HOOPER AVE.	WV30603. 61-62	TSC 30602. 26-27	PGL 604B. 751-875	3121	361233	
ONU		TSC	PGL			
ONU		TSC	PGL			
ONU		TSC	PGL			
ONU		TSC	PGL			

MATERIAL LIST	MCF	FKM
PL 1340' BHAA~.25	.067	
PL 970' XX-3412LT-012		3.55
PL 930' XX-3412LT-036		10.20
PL 1-ONU		
PL 1-SLIC-25 TERM'L		
	TOT.	13.75

NEW JERSEY BELL TELEPHONE COMPANY

PROJECT AVIS

W. DORSEY 244-9930 ORIG. SINGED T.A. WOODLEY .067

DOVER TOWNSHIP 343

56000 3BTPL1

WEST OSBORNVILLE

1568266 92

pr188_dv30401.088

SUMMARY OF REV #2
CHANGE COUNTS OF GFAW~.9 FROM X-BOX
TO RT 306 AND OF X-BOX

SUMMARY OF REV #3
CHANGE PFC 30401 TO PFC 304

EST. # 1560266-93 REV #3
UV 12.5
BUR. CU 122' AER. CU 1303'
BUR. LU ___ AER. LU 36
BUR. ONU'S ___ AER. ONU'S 5
BUR. SWT ___
BUR. REVIRES ___ AER. REVIRES 38

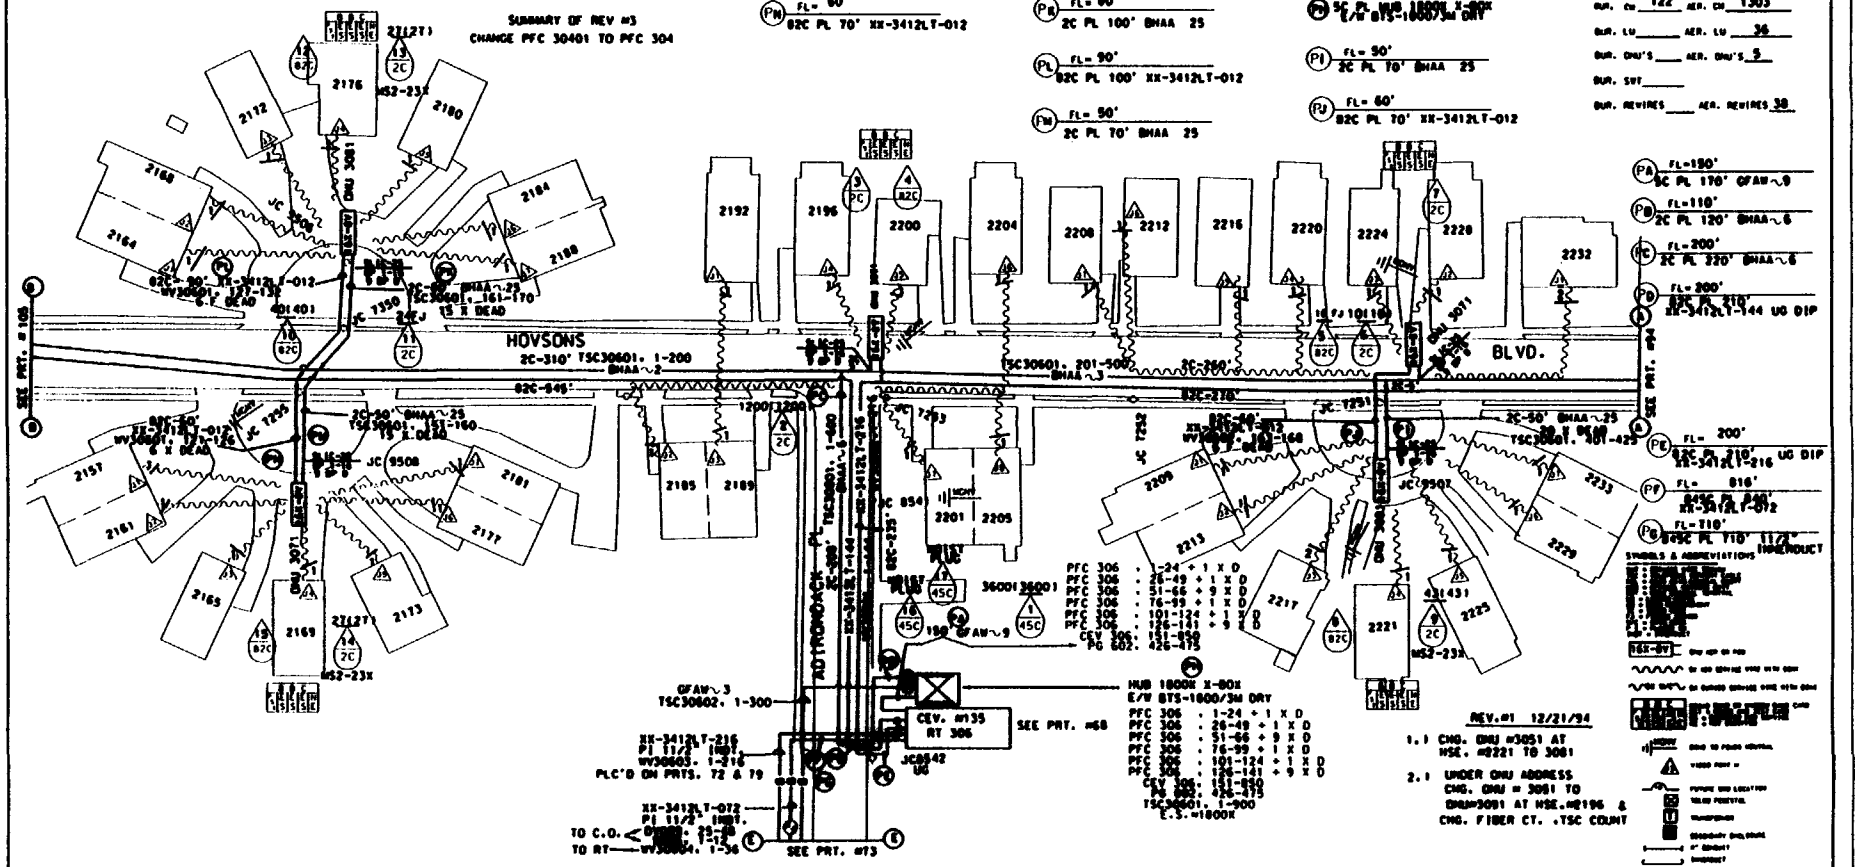

REV.#1 12/21/94

1.) CHG. ONU #3051 AT HSE. #2221 TO 3081

2.) UNDER ONU ADDRESS CHG. ONU = 3081 TO ONU=3081 AT HSE.#2196 & CHG. FIBER CT. .TSC COUNT

NOTE: REMOVAL PRINTS TO BE ISSUED IN THE FUTURE
NOTE: EXISTING GUYING IS ADEQUATE.

TSC30601 TC-306019

ACCOUNT CODE 257C AREA CODE 56224	FIBER COUNT	TSC COUNT	PGL COUNT NON-DEDICATED	RIDES ID	PAPER CODE	YR PLCD
ONU & ADDRESS						
ONU 3081 F 2196 HOVSONS BLVD	WV30602. 165-166	TSC30601. 413-414	PGL 604B. 751-875	3081	361233	
ONU 3071 F 2160 HOVSONS BLVD.	WV30601. 121-122	TSC30601. 151-152	PGL 604A. 251-375	3071	361193	
ONU 3081 F 2176 HOVSONS BLVD.	WV30601. 127-128	TSC30601. 161-162	PGL 604A. 251-375	3081	361193	
ONU 3071 F 2224 HOVSONS BLVD.	WV30602. 195-196	TSC30601. 411-412	PGL 604B. 751-875	3071	361233	
ONU 3081 F 2221 HOVSONS BLVD.	WV30602. 163-164	TSC30601. 421-422	PGL 604B. 751-875	3081	361233	
ONU 3081 F 2196 HOVSONS BLVD.	WV30602. 165-166	TSC30601. 413-414	PGL 604B. 751-875	3081	361233	

MATERIAL LIST	MCF	FKM
PL 840' XX-3412LT-072		10.44
PL 210' XX-3412LT-216		10.03
PL 210' XX-3412LT-144		9.03
PL 840' XX-3412LT-012		.88
PL 340' BHAA~25	.012	
PL 340' BHAA~6	.408	
PL 170' GFAW~9	.306	
	.726	4.231
PL 6-ONU'S		
PL 1-1800X X-BOX		
PL 710' 11/2" INNERDUCT		

PROJECT AVIS	11-14-94	
.726	6-13-95	#3
DOVER TOWNSHIP	343	
56000	SAMPLE	
WEST OSBORNVILLE		
1560266	93	

/pkg/data/microstation/avis/DV3040 Jun. 12, 1995 13:00:18

pr189_dv30401.089

EST. # 1568266-94
kv 12.5
BUR. CU ____ AER. CU 803'
BUR. LU ____ AER. LU 35
BUR. ONU'S ____ AER. ONU'S 4
BUR. SWT ____
BUR. REWIRES ____ AER. REWIRES 41

(1A) FL= 50'
45C PL 70' BHAA~25

(1B) FL= 60'
845C PL 80' XX-3412LT-012

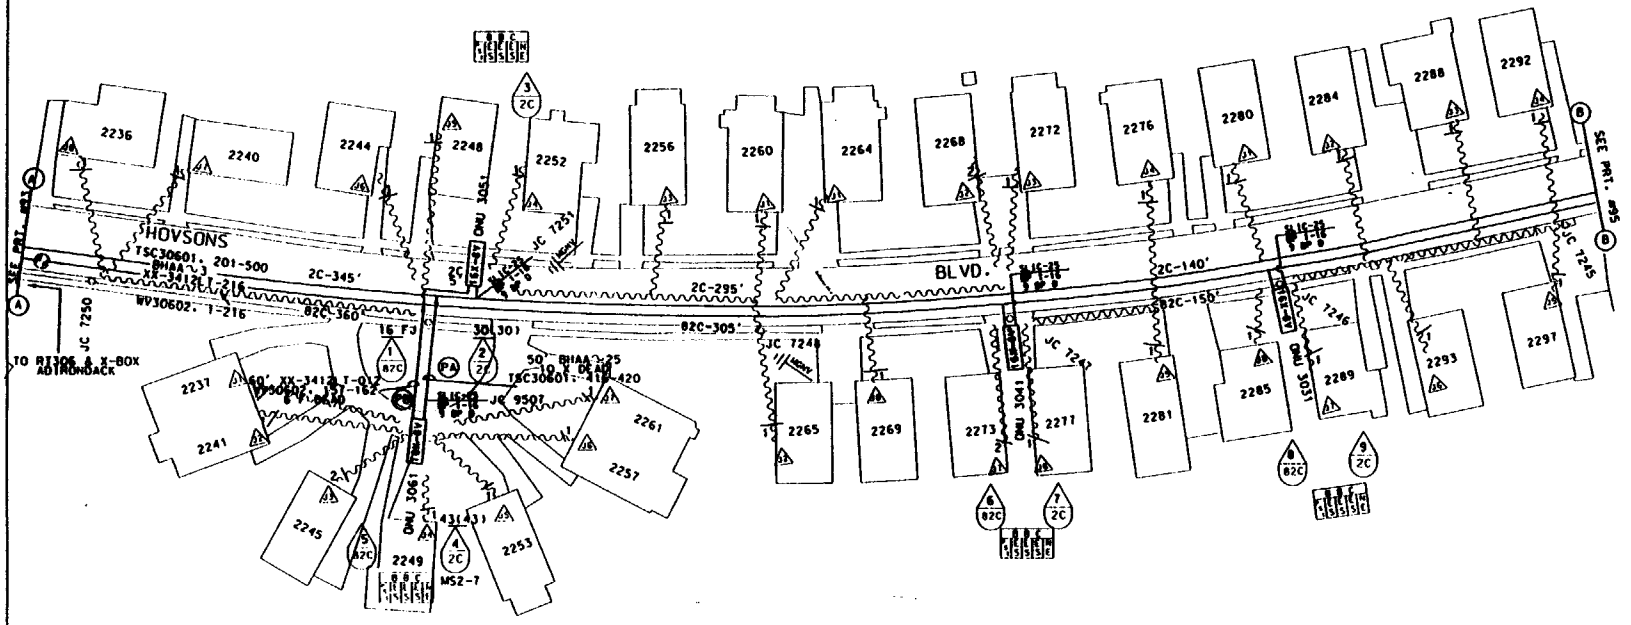

SYMBOLS & ABBREVIATIONS

NOTE: REMOVAL PRINTS TO BE ISSUED IN THE FUTURE
NOTE: EXISTING GUYING IS ADEQUATE.

TSC30601 TC=306019

ACCOUNT CODE 257C AREA CODE 56224 ONU & ADDRESS	FIBER COUNT	TSC COUNT	PGL COUNT NON-DEDICATED	RIDES ID	TAPER CODE	YR PLCD
ONU 3031 F 2289 HOVSONS BLVD.	WV30602. 149-150	TSC 30601. 405-406	PGL 604B. 751-875	3031	361233	
ONU 3041 F 2277 HOVSONS BLVD.	WV30602. 151-152	TSC 30601. 407-408	PGL 604B. 751-875	3041	361233	
ONU 3051 F 2248 HOVSONS BLVD.	WV30602. 153-154	TSC 30601. 409-410	PGL 604B. 751-875	3051	361233	
ONU 3061 F 2249 HOVSONS BLVD.	WV30602. 157-158	TSC 30601. 416-417	PGL 604B. 751-875	3061	361233	
ONU		TSC	PGL			

MATERIAL LIST	MCF	FKM
PL 70' BHAA~2	.003	
PL 80' XX-3412LT-012		.29
PL 4-ONU'S		
PL 4-SLIC-25 TERM'L'S		

NEW JERSEY BELL TELEPHONE COMPANY

PROJECT AVIS

7-1-94

.003

DOVER TOWNSHIP 343

56000 3A3PL2

WEST OSBORNVILLE

1568266 94

232

dr190_dv30401.090

1568266-95 REV. #1

EST. #

RV 12.5

BUR. CW ____ AER. CW 697'

BUR. LU ____ AER. LU 15

BUR. ONU'S ____ AER. ONU'S 2

BUR. SWT ____

BUR. REWIRES ____ AER. REWIRES 16

SUMMARY OF REV. #1
ADD SPLICE #5

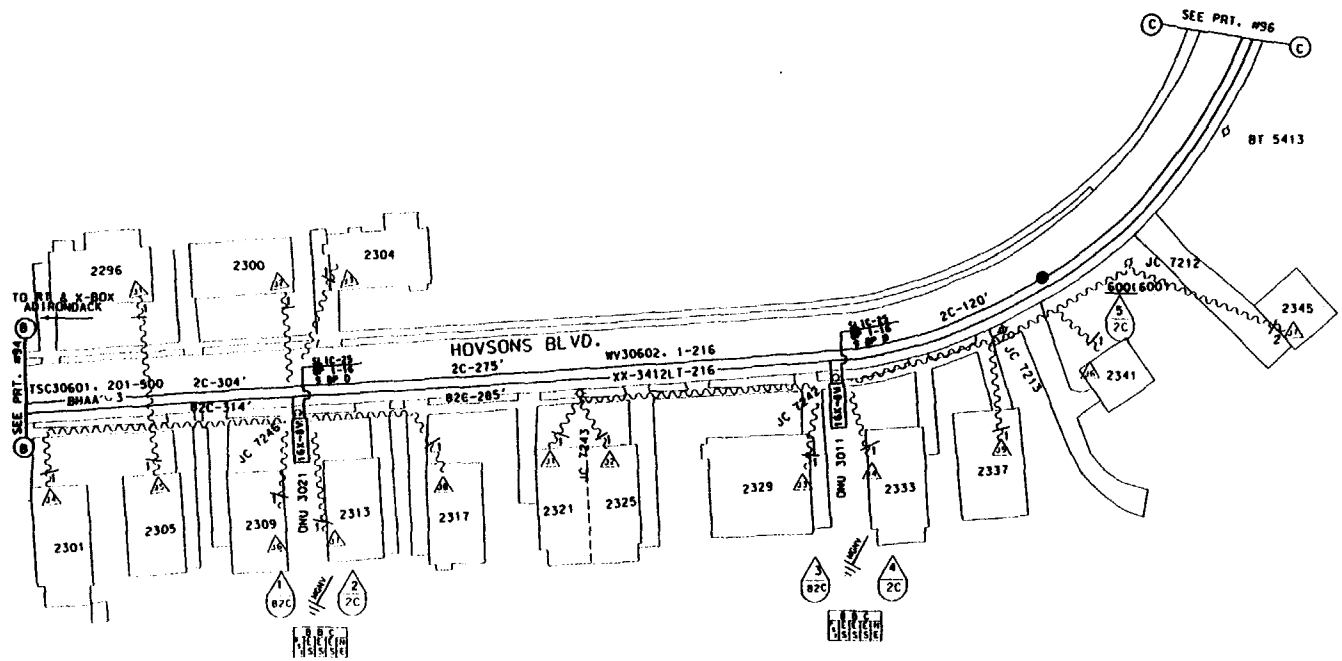

SYMBOLS & ABBREVIATIONS

NOTE: REMOVAL PRINTS TO BE ISSUED IN THE FUTURE
NOTE: EXISTING GUYING IS ADEQUATE.

TSC30601 TC=306019

ACCOUNT CODE 257C AREA CODE 56224 ONU & ADDRESS	FIBER COUNT	TSC COUNT	PGL COUNT NON-DEDICATED	RIDES ID	TAPER COD	YR PLCD
ONU 3011 F 2333 HOVSONS BLVD.	WV30602. 145-146	TSC30601. 401-402	PGL 604B. 751-875	3011	361233	
ONU 3021 F 2313 HOVSONS BLVD.	WV30602. 147-148	TSC30601. 403-404	PGL 604B. 751-875	3021	361233	
ONU		TSC	PGL			
ONU		TSC	PGL			
ONU		TSC	PGL			

MATERIAL LIST MCF FKM

PL 2-ONUS
PL 2-2LIC-25 TERML'S

NEW JERSEY BELL TELEPHONE COMPANY

AVIS PROJECT

W. DORSEY 244-9932

2-4-95

DOVER TOWNSHIP 343

56000 3A3PL1

WEST OSBORNVILLE

EST. NO. 1568266

SHEET 95

pr191_dv30401.091

EST. # 1568266-96
kv 12.5
BUR. CW ____ AER. CW 1024'
BUR. LU ____ AER. LU 20
BUR. ONU'S ____ AER. ONU'S 3
BUR. SWT ____
BUR. REWIRES ____ AER. REWIRES 21

(PA) FL= 2149'
2C PL 2170' BHAA~3

(PB) FL= 2489'
82C PL 2570' XX-3412LT-216

(PC) FL= 65'
82C PL 80' XX-3412LT-012

(PD) FL= 55'
2C PL 80' BHAA~25

(PE) FL=755'
82C PL 780' XX-3412LT-012

(PF) FL= 685'
2C PL 710' BHAA~25

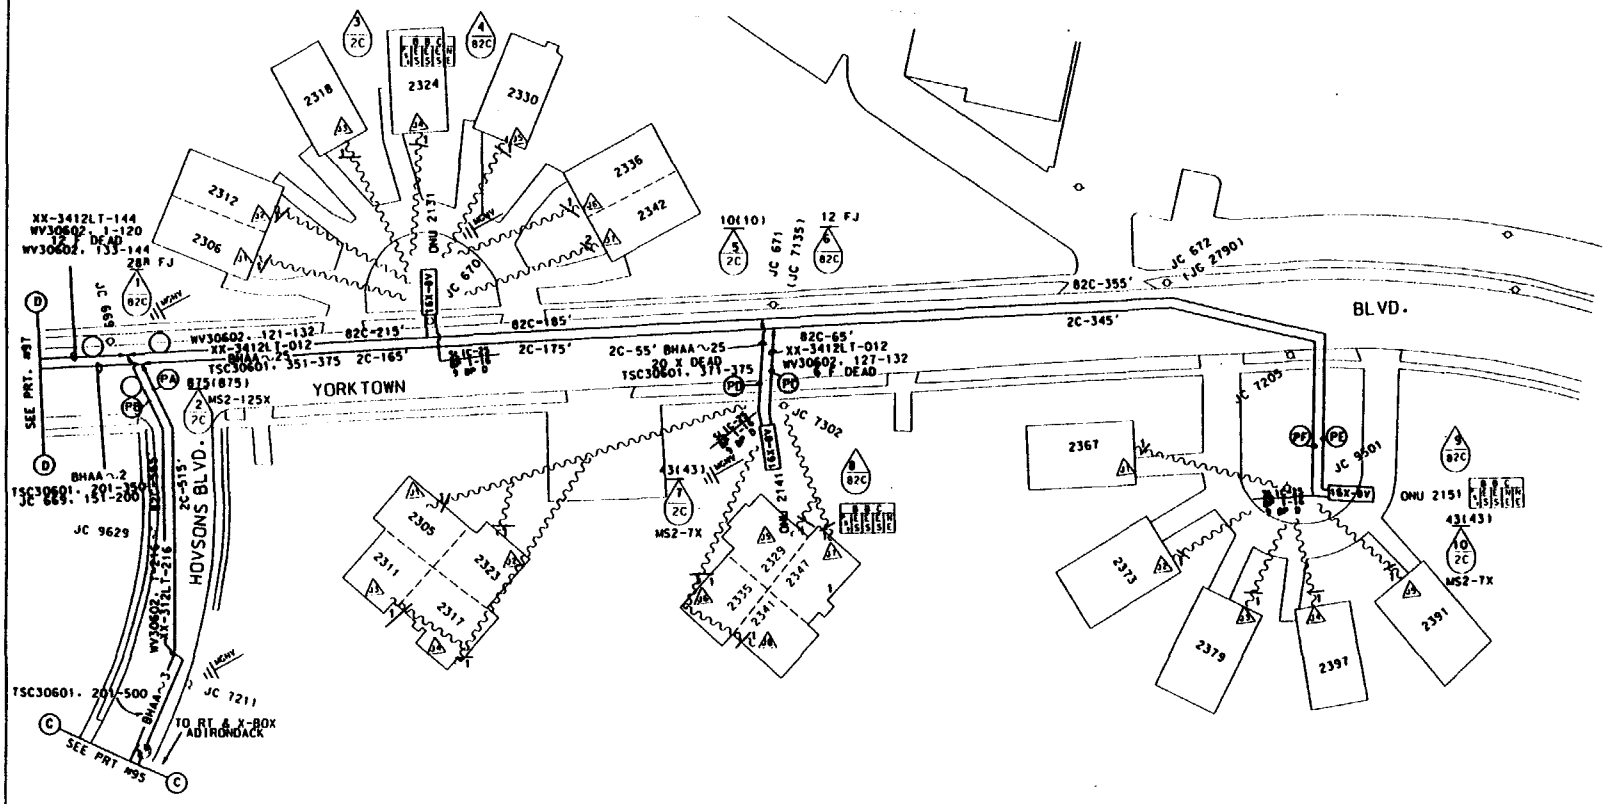

NOTE: REMOVAL PRINTS TO BE ISSUED IN THE FUTURE
NOTE: EXISTING GUYING IS ADEQUATE.

TSC30601 TC=306019

ACCOUNT CODE 257C AREA CODE 56224 ONU & ADDRESS	FIBER COUNT	TSC COUNT	PGL COUNT NON-DEDICATED	RIDES ID	TAPER CODE	YR PLCD
ONU 2151 F 2397 YORKTOWN BLVD.	WV30602. 123-124	TSC30601. 353-354	PGL 604B. 626-750	2151	361231	
ONU 2131 F 2324 YORKTOWN BLVD.	WV30602. 121-122	TSC30601. 351-352	PGL 604B. 626-750	2131	361231	
ONU 2141 F 2329 YORKTOWN BLVD.	WV30602. 127-128	TSC 30601. 371-372	PGL 604B. 626-750	2141	361231	
ONU		TSC	PGL			
ONU		TSC	PGL			

MATERIAL LIST	MCF	FKM
PL 2570' XX-3412LT-216		169.24
PL 2170' BHAA~3	1.302	
PL 860' XX-3412LT-012		3.14
PL 790' BHAA~25	.039	
PL 3-ONU'S		
PL 3-SLIC-25 TERM'S		
	1.341	172.38

NEW JERSEY BELL TELEPHONE COMPANY

AVIS PROJECT

W. DORSEY 244-9932

DATE RECEIVED 11-14-94

1.341 ONU.

DOVER TOWNSHIP 343

1/1/94 56000 3A3PL1-2

WEST OSBORNVILLE

EST.# 1568266

PAGE # 96

234

pr192_dv30401.092

EST. # 1568266-97 REV. #2

kV 12.5

BUR. CU ____ AER. CU 1180'

BUR. LU ____ AER. LU 29

BUR. ONU'S ____ AER. ONU'S 4

BUR. SWT ____

BUR. REWIRES ____ AER. REWIRES 29

SUMMARY OF REV. #1

CHANGE FIBER COUNT OF ONU 2071 DUE TO SPLICING ERROR.

SUMMARY OF REV. #2

CHANGE FIBER COUNT OF CABLES ON MORITZ AND NEWPORT AND OF ALL ONU'S

(PA) FL= 90'
2C PL 110' BHAA~25

(PB) FL= 100'
82C PL 120' XX-3412LT-012

(PC) FL= 85'
2C PL 100' BHAA~25

(PD) FL= 95'
82C PL 110' XX-3412LT-012

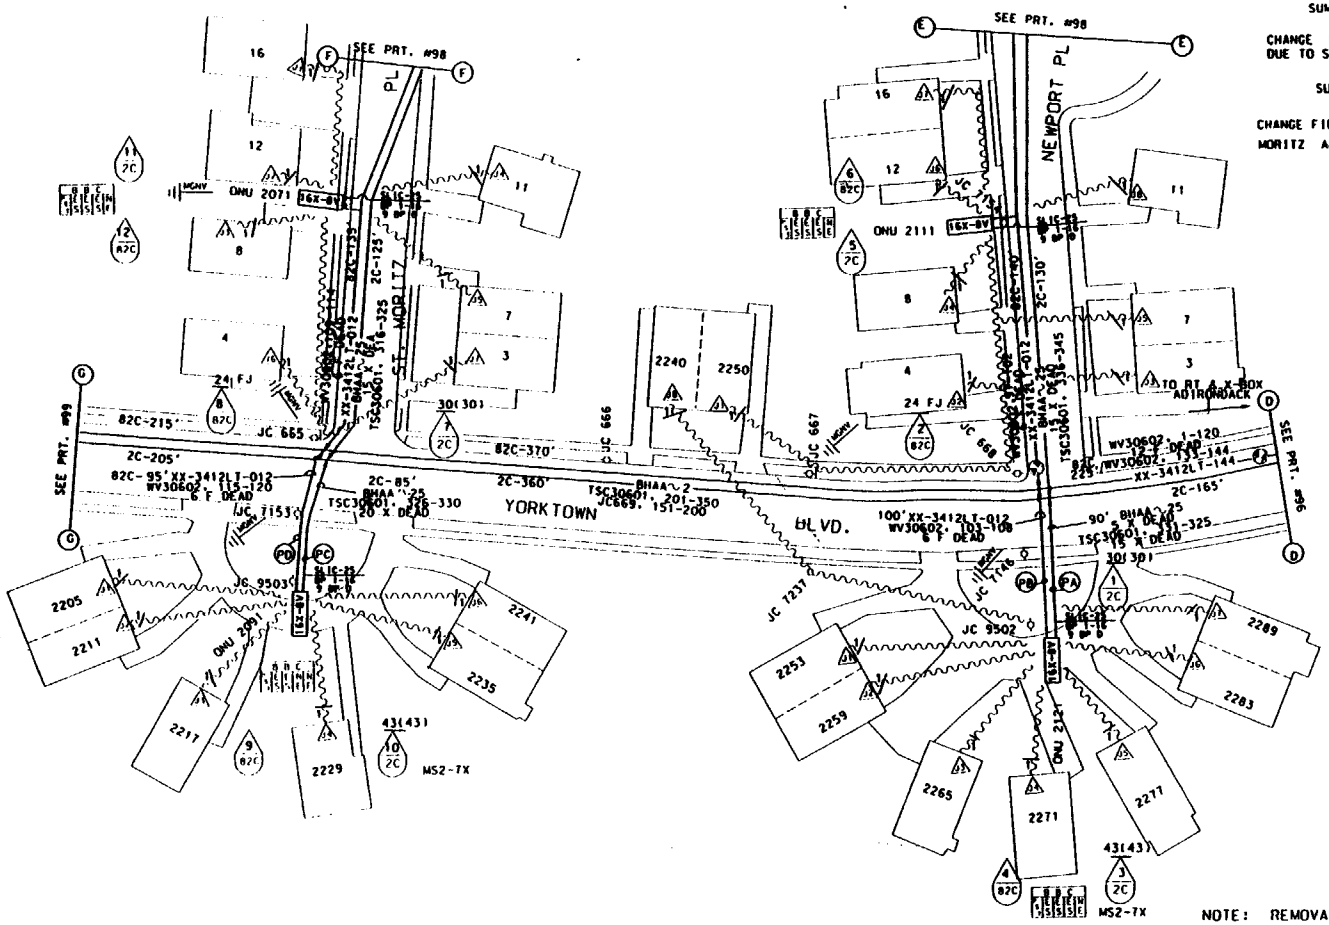

NOTE: REMOVAL PRINTS TO BE ISSUED IN THE FUTURE
NOTE: EXISTING GUYING IS ADEQUATE.

SYMBOLS & ABBREVIATIONS

MATERIAL LIST	MCF	FKM
PL 210' BHAA~25	.010	
PL 230' XX-3412LT-012		.84
PL 4-ONU'S		
PL 4-SLIC-25 TERM'L'S		

TSC30601 TC=306019

ACCOUNT CODE 257C AREA CODE 56224 ONU & ADDRESS	FIBER COUNT	TSC COUNT	PGL COUNT NON-DEDICATED	RIDES ID	TAPER CODE	YR PLCD
ONU 2071 F 12 ST MORITZ PL	WV30602. 109-110	TSC30601. 316-317	PGL 604B. 626-750	2071	361231	
ONU 2091 F 2217 YORKTOWN BLVD.	WV30602. 115-116	TSC30601. 326-327	PGL 604B. 626-750	2091	361231	
ONU 2111 F 12 NEWPORT PL	WV30602. 97-98	TSC30601. 338-339	PGL 604B. 626-750	2111	361231	
ONU 2121 F 2271 YORKTOWN BLVD.	WV30602. 103-104	TSC30601. 331-332	PGL 604B. 626-750	2121	361231	
ONU		TSC	PGL			

NEW JERSEY BELL TELEPHONE COMPANY

AVIS PROJECT

DATE 11-14-94

ORIG. SIGNED R.D.PEAL .010 7-30-93 REV #2

DOVER TOWNSHIP 343

56000 3A3PL2

WEST OSBORNVILLE

1568266 97

pr193_dv30401.093

SUMMARY OF REV. #1
CHANGE COUNT OF ONU 2081 TO WV30602. 97-98
DUE TO SPLICING ERROR.

SUMMARY OF REV. #2
CHANGE COUNTS OF FIBER CABLE AND ONU'S

EST. # 1568266-98 REV. #2
KV 12.5
BUR. CU ____ AER. CU 152'
BUR. LU ____ AER. LU 15
BUR. ONU'S ____ AER. ONU'S 2
BUR. SWI ____
BUR. REWIRES ____ AER. REWIRES 16

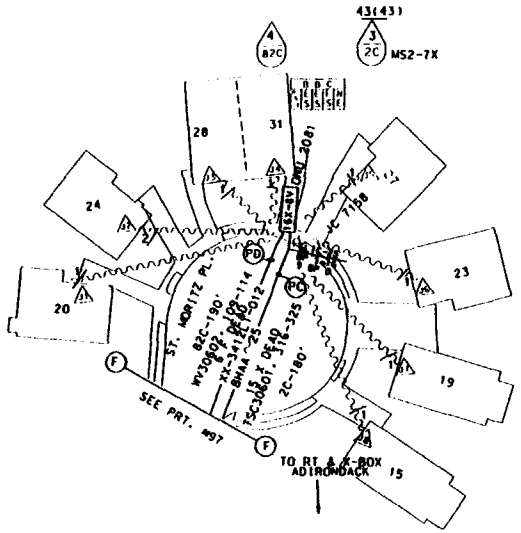

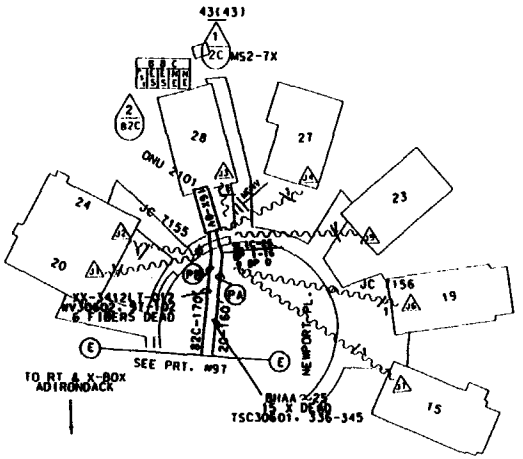

(PA) FL= 290'
2C PL 310' BHAA~25

(PB) FL= 310'
82C PL 330' XX-3412LT-012

(PC) FL= 305'
2C PL 330' BHAA~25

(PD) FL= 325'
82C PL 350' XX-3412LT-012

SYMBOLS & ABBREVIATIONS

NOTE: REMOVAL PRINTS TO BE ISSUED IN THE FUTURE
NOTE: EXISTING GUYING IS ADEQUATE.

TSC30601 TC=306019

ACCOUNT CODE 257C AREA CODE 56224 ONU & ADDRESS	FIBER COUNT	TSC COUNT	PGL COUNT NON-DEDICATED	RIDES ID	TAPER CODE	YR PLCD
ONU 2081 F 31 ST MORITZ PL	WV30602. 111-112	TSC30601. 318-319	PGL 604B. 626-750	2081	361232	
ONU 2101 F 28 NEWPORT PL	WV30602. 99-100	TSC30601. 336-337	PGL 604B. 626-750	2101	361232	
ONU		TSC	PGL			
ONU		TSC	PGL			
ONU		TSC	PGL			

MATERIAL LIST	MCF	FKM
PL 640' BHAA~25	.032	
PL 680' XX-3412LT-012		2.49
PL 2-ONU'S		
PL 2-SLIC-25 TERML'S		

NEW JERSEY BELL TELEPHONE COMPANY
AVIS PROJECT
DRTG. SIGNED R.D.PEAL .032 1-30-95
DOVER TOWNSHIP 343
56000 3A3PL2
WEST OSBORNVILLE
EST.# 1568266 98

236

pr194_dv30401.094

1568266-99

EST. # _____

SV 12.5

BUR. CU _____ AER. CU 810'

BUR. LU _____ AER. LU 26

BUR. ONU'S ____ AER. ONU'S 4

BUR. SWT _____

BUR. REWIRES ____ AER. REWIRES 27

(PA) FL= 375'
2C PL 400' BHAA 25

(PB) FL= 405'
82C PL 430' XX-3412LT-012

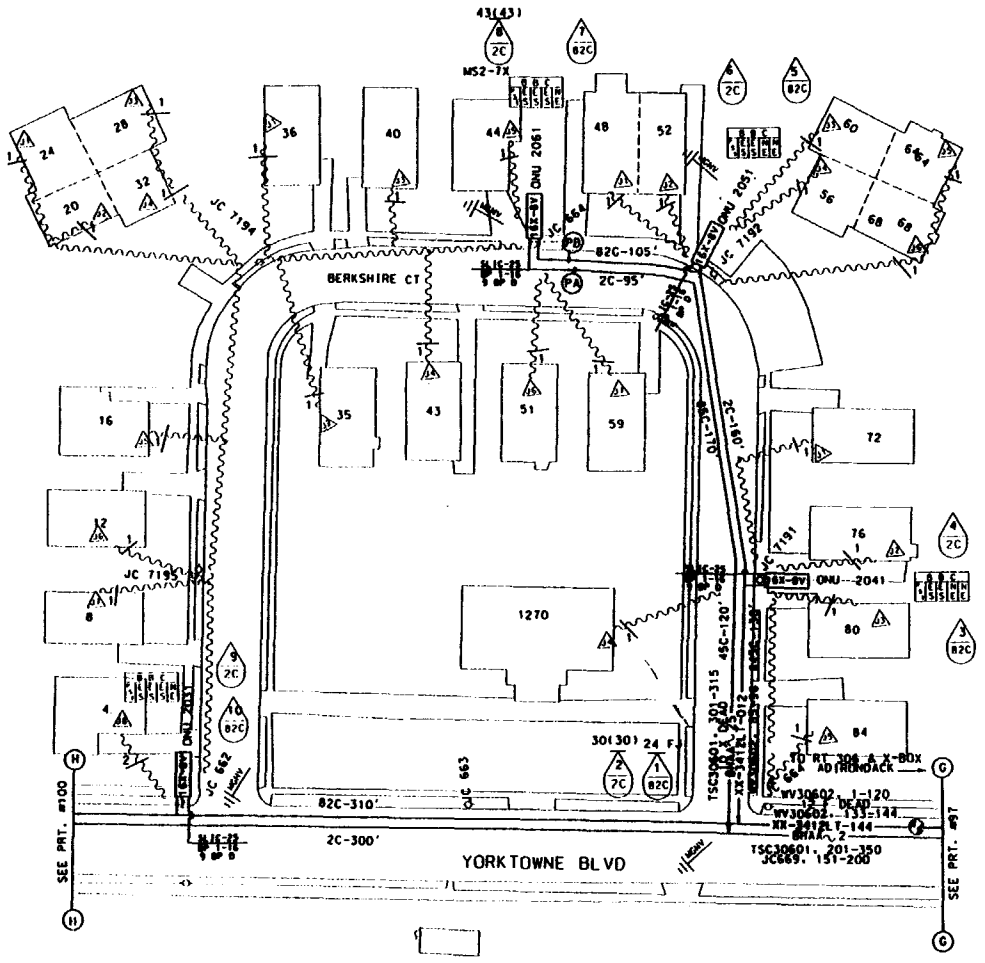

NOTE: REMOVAL PRINTS TO BE ISSUED IN THE FUTURE
NOTE: EXISTING GUYING IS ADEQUATE.

SYMBOLS & ABBREVIATIONS

MATERIAL LIST	MCF	FKM
PL 400' BHAA 25	.020	
PL 430' XX-3412LT-012		1.57
PL 4-ONU'S		
PL 4-SLIC-25 TERM'S		

TSC30601 TC=306019

ACCOUNT CODE 257C AREA CODE 56224 ONU & ADDRESS	FIBER COUNT	TSC COUNT	PGL COUNT NON-DEDICATED	RIDES ID	TAPER CODE	YR PLCD
ONU 2031 F 4 BERKSHIRE CT.	WV30602. 55-56	TSC30601. 257-258	PGL604B. 626-750	2031	361232	
ONU 2041 F 76 BERKSHIRE CT.	WV30602. 85-86	TSC30601. 301-302	PGL604B. 626-750	2041	361232	
ONU 2051 F 56 BERKSHIRE CT.	WV30602. 87-88	TSC 30601. 303-304	PGL604B. 626-750	2051	361232	
ONU 2061 F 44 BERKSHIRE CT.	WV30602. 89-90	TSC30601. 305-306	PGL604B. 626-750	2061	361232	
ONU		TSC	PGL			

NEW JERSEY BELL TELEPHONE COMPANY

AVIS PROJECT

DOVER TOWNSHIP

343

56000

3A3PL2

WEST OSBORNVILLE

1568266

99

pr195_dv30401.095

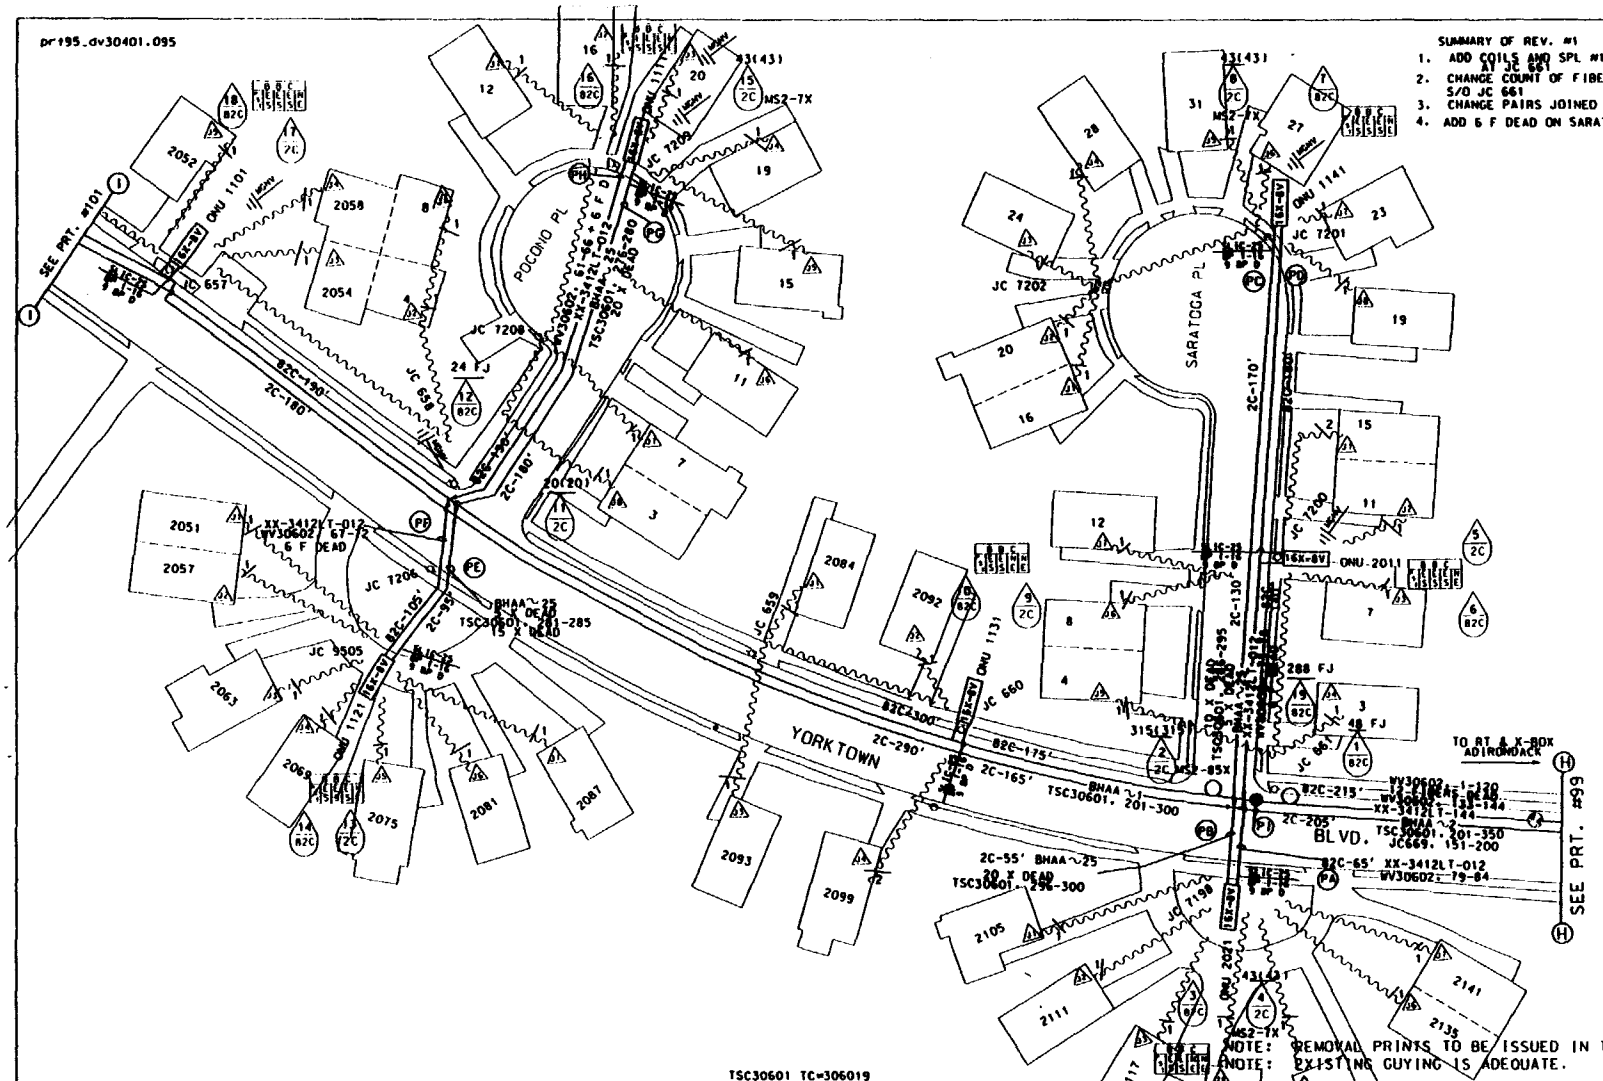

SUMMARY OF REV. #1
1. ADD COILS AND SPL #19 AT JC 661
2. CHANGE COUNT OF FIBER S/O JC 661
3. CHANGE PAIRS JOINED SPL 2
4. ADD 6 F DEAD ON SARATOGA PL

EST. # 1568266-100 REV. #1
KV 12.5
BUR. CU ____ AER. CU 1426
BUR. LU ____ AER. LU 44
BUR. ONU'S ____ AER. ONU'S 7
BUR. SWI ____
BUR. REVIRES ____ AER. REVIRES 47

(PA) FL=65' 82C PL 80' XX-3412LT-012
(PB) FL=55' 2C PL 70' BHAA~25
(PC) FL=300' 2C PL 320' BHAA~25
(PD) FL=320' 82C PL 340' XX-3412LT-012
(PE) FL=95' 2C PL 120' BHAA~25
(PF) FL=105' 82C PL 130' XX-3412LT-012
(PG) FL=180' 2C PL 200' BHAA~25
(PH) FL=190' 82C PL 210' XX-3412LT-012
(PI) FL=1235' 2C PL 1260' BHAA~2

SYMBOLS & ABBREVIATIONS

TSC30601 TC=306019

ACCOUNT CODE 257C AREA CODE 56224 ONU & ADDRESS	FIBER COUNT	TSC COUNT	PGL COUNT NON-DEDICATED	RIDES ID	TAPER CODE	YR PLCD
ONU 1101 F 2062 YORKTOWN BLVD.	WV30602. 51-52	TSC 30601. 253-254	PGL 604B. 501-625	1101	361231	
ONU 1111 F 20 POCONO PL.	WV30602. 61-62	TSC 30601. 276-277	PGL 604B. 501-625	1111	361231	
ONU 1121 F 2069 YORKTOWN BLVD.	WV30602. 67-68	TSC 30601. 281-282	PGL 604B. 501-625	1121	361231	
ONU 1131 F 2092 YORKTOWN BLVD.	WV30602. 53-54	TSC 30601. 255-256	PGL 604B. 501-625	1131	361231	
ONU 1141 F 23 SARATOGA	WV30602. 73-74	TSC 30601. 286-287	PGL 604B. 501-625	1141	361231	
ONU 2011 F 11 SARATOGA PL.	WV30602. 75-76	TSC 30601. 286-289	PGL 604B. 626-750	2011	361232	
ONU 2021 F 2117 YORKTOWN BLVD.	WV30602. 79-80	TSC30601. 296-297	PGL 604B. 626-750	2021	361232	

NOTE: REMOVAL PRINTS TO BE ISSUED IN THE FUTURE
NOTE: EXISTING GUYING IS ADEQUATE.

MATERIAL LIST	MCF	FKM
PL 760' XX-3412LT-012		2.78
PL 710' BHAA~25	.035	
PL 1260' BHAA~2	.504	
PL 7-ONU'S		
PL 7-SLIC-25 TERM'L'S		
TOTALS	.539	2.78

NEW JERSEY BELL TELEPHONE COMPANY
AVIS PROJECT
1-21-93
.539
DOVER TOWNSHIP
343
56000
3A3PL2
WEST OSBORNVILLE
1568266
100

pr196_dv30401.096

EST. # 1568266-101
BV 12.5
BUR. CM ____ AER. CM 665'
BUR. LU ____ AER. LU 25
BUR. ONU'S ____ AER. ONU'S 3
BUR. SWI ____
BUR. REWIRES ____ AER. REWIRES 25

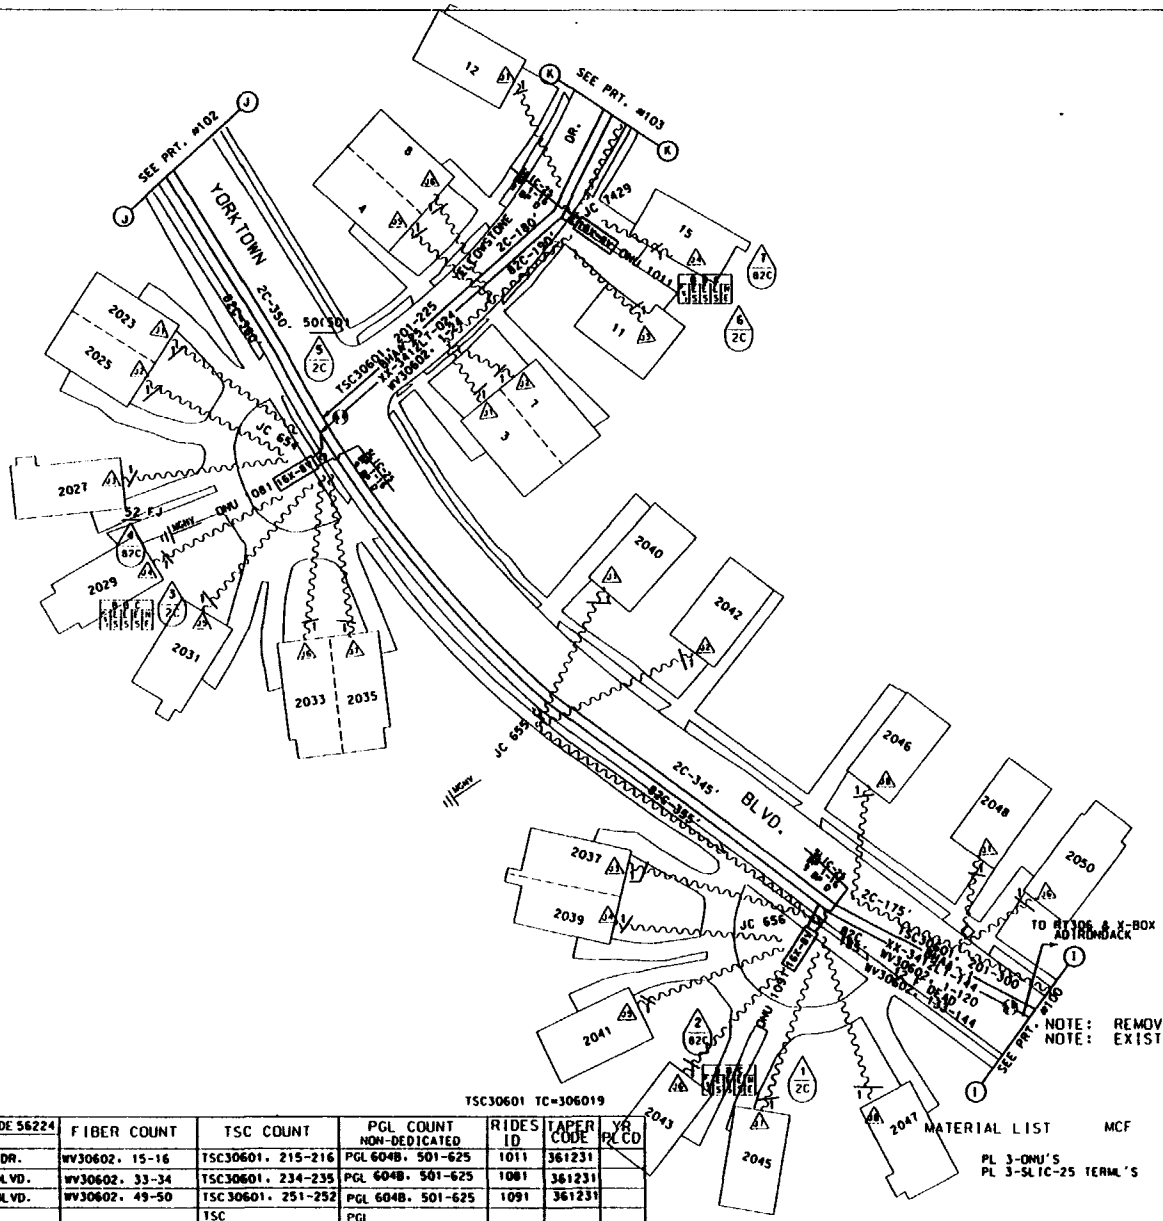

SYMBOLS & ABBREVIATIONS

NOTE: REMOVAL PRINTS TO BE ISSUED IN THE FUTURE
NOTE: EXISTING GUYING IS ADEQUATE.

ACCOUNT CODE 257C AREA CODE 56224 ONU & ADDRESS	FIBER COUNT	TSC COUNT	PGL COUNT NON-DEDICATED	RIDES ID	TAPER CODE	XB PLCD
ONU1011 F 15 YELLOWSTONE DR.	WV30602. 15-16	TSC30601. 215-216	PGL 604B. 501-625	1011	361231	
ONU1081 F 2029 YORKTOWN BLVD.	WV30602. 33-34	TSC30601. 234-235	PGL 604B. 501-625	1081	361231	
ONU1091 F 2043 YORKTOWN BLVD.	WV30602. 49-50	TSC30601. 251-252	PGL 604B. 501-625	1091	361231	
ONU		TSC	PGL			
ONU		TSC	PGL			

MATERIAL LIST MCF FKM

PL 3-ONU'S
PL 3-SLIC-25 TERM'S

NEW JERSEY BELL TELEPHONE COMPANY

AVIS PROJECT

PREPARED BY DATE NO.: M. DORSEY 244-9932

ORIGINATOR: Wed

REVISED REVISIONS

DATE	BY	DATE	BY

11/3/94

REV | DATE | DRAWN REL. ORIG.

MAPS/PLANS DOVER TOWNSHIP

THE DIST.: 343

11/1/94

DISTRICT: 56000

3A3PL2

NORTH

EXCHANGE CALLING WEST OSBORNVILLE

EST. NO.: 1568266

SHEET: 101