pr197_dv30401.097

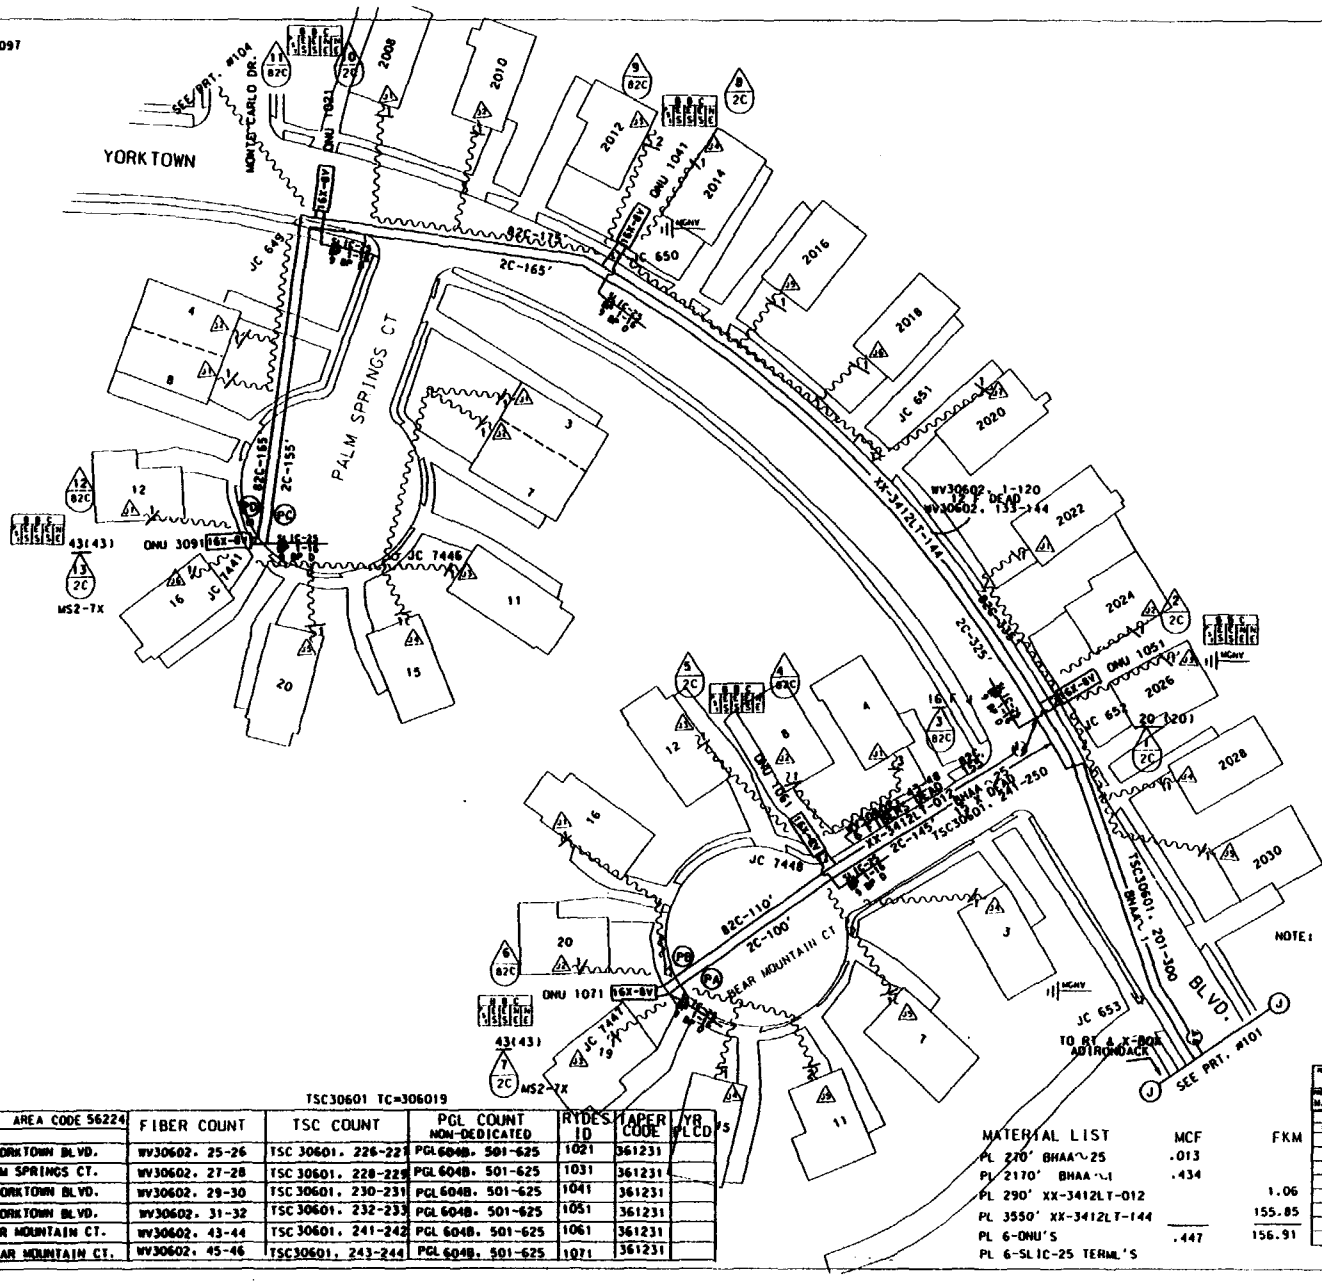

NOTE: REMOVAL PRINTS TO BE ISSUED IN THE FUTURE.
EXISTING GUYING IS ADEQUATE.

EST. # 156826-102
W 2.5
BUR. CH ____ AER. CH 1101'
BUR. LU ____ AER. LU 31
BUR. ONU'S ____ AER. ONU'S 6
BUR. SWI ____
BUR. REWIRES ____ AER. REWIRES 34

(PA) FL= 245'
2C PL 270' BHAA~25

(PB) FL= 265'
82C PL 290' XX-3412LT-012

(PC) FL=2150'
2C PL 2170' BHAA~1

(PD) FL=3475'
82C PL 3550' XX-3412LT-144

SYMBOLS & ABBREVIATIONS

TSC30601 TC=306019

ACCOUNT CODE 257C AREA CODE 56224 ONU & ADDRESS	FIBER COUNT	TSC COUNT	PGL COUNT NON-DEDICATED	RYDES ID	TAPER CODE	YR PLCD
ONU1021 F 2008 YORKTOWN BLVD.	WV30602. 25-26	TSC 30601. 226-227	PGL604B. 501-625	1021	361231	
ONU1031 F 15 PALM SPRINGS CT.	WV30602. 27-28	TSC 30601. 228-229	PGL604B. 501-625	1031	361231	
ONU1041 F 2014 YORKTOWN BLVD.	WV30602. 29-30	TSC 30601. 230-231	PGL604B. 501-625	1041	361231	
ONU1051 F 2024 YORKTOWN BLVD.	WV30602. 31-32	TSC 30601. 232-233	PGL604B. 501-625	1051	361231	
ONU1061 F 12 BEAR MOUNTAIN CT.	WV30602. 43-44	TSC 30601. 241-242	PGL604B. 501-625	1061	361231	
ONU 1071 F 19 BEAR MOUNTAIN CT.	WV30602. 45-46	TSC30601. 243-244	PGL604B. 501-625	1071	361231	

MATERIAL LIST	MCF	FKM
PL 270' BHAA~25	.013	
PL 2170' BHAA~1	.434	
PL 290' XX-3412LT-012		1.06
PL 3550' XX-3412LT-144		155.85
PL 6-ONU'S	.447	156.91
PL 6-SLIC-25 TERML'S		

NEW JERSEY BELL TELEPHONE COMPANY

REVISION AVIS PROJECT		DATE 5-1-91	
M. DORSEY 244-9932		.447	ORIG.
DOVER TOWNSHIP			343
56000			3A3PL3
WEST OSBORNVILLE			
1568266			102#

239

pr198_dv30401.094

EST. # 1568266-103

kV 12.5

BUR. CH ____ AER. CH 829'

BUR. LU ____ AER. LU 29

BUR. ONU'S ____ AER. ONU'S 4

BUR. SWT ____

BUR. REWIRES ____ AER. REWIRES 29

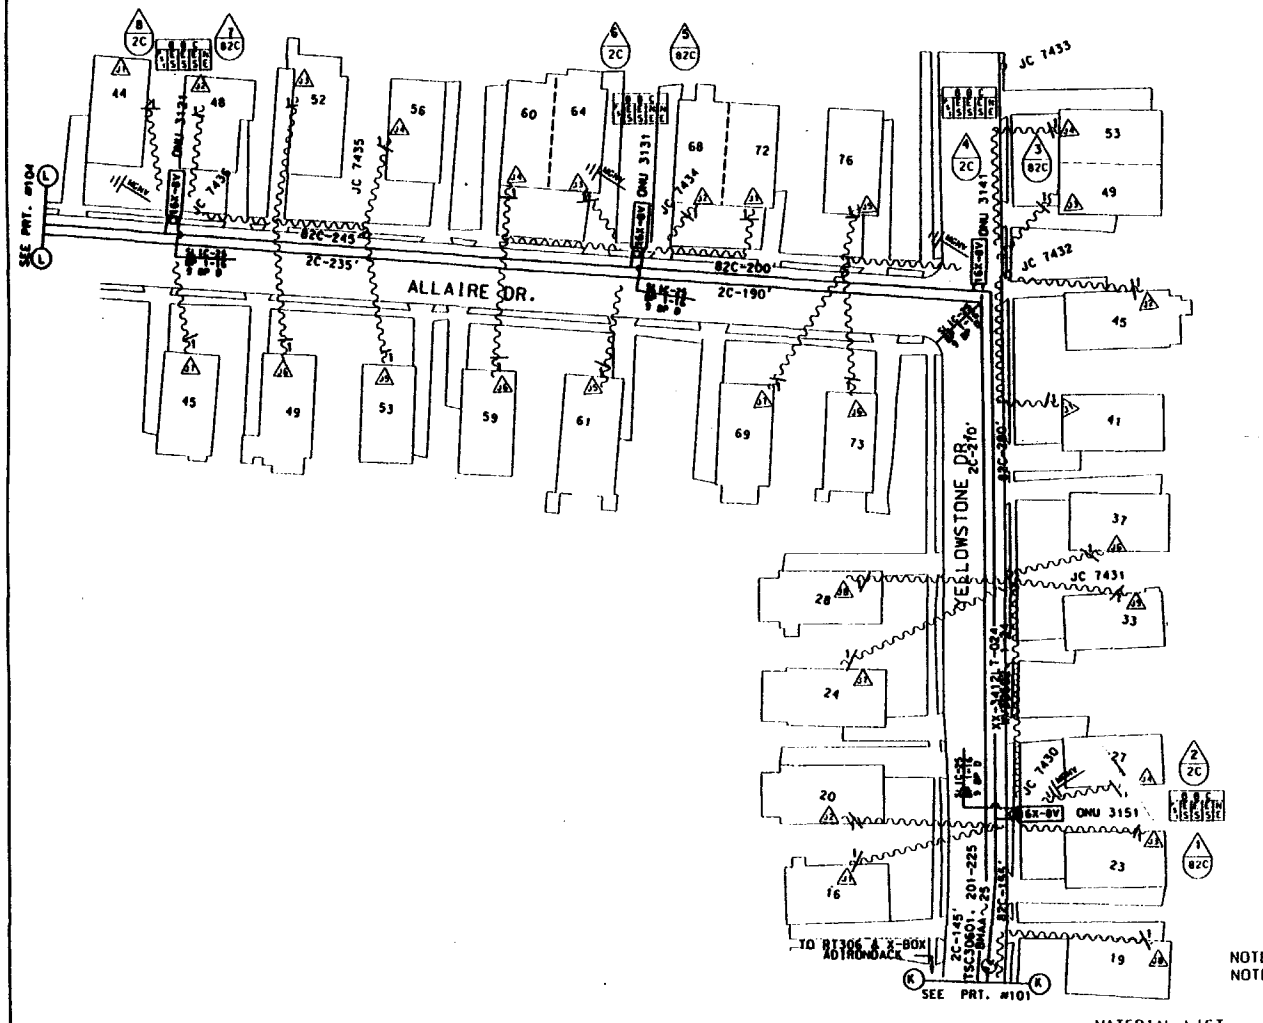

NOTE: REMOVAL PRINTS TO BE ISSUED IN THE FUTURE
NOTE: EXISTING GUYING IS ADEQUATE.

SYMBOLS & ABBREVIATIONS

TSC30601 TC-306019

MATERIAL LIST MCF FKM

PL 4-ONU'S

PL 4-SLIC-25 TERML'S

ACCOUNT CODE 25TC AREA CODE56224 ONU & ADDRESS	FIBER COUNT	TSC COUNT	PGL COUNT NON-DEDICATED	RIDES ID	TAPER CODE	YR PLCD
ONU 3121 F 44 ALLAIRE DR.	WV30602. 7-8	TSC30601. 207-208	PGL 604A. 251-375	3121	361193	
ONU 3131 F 64 ALLAIRE DR.	WV30602. 9-10	TSC30601. 209-210	PGL 604A. 251-375	3131	361193	
ONU 3141 F 49 YELLOWSTONE DR.	WV30602. 11-12	TSC30601. 211-212	PGL 604A. 251-375	3141	361193	
ONU 3151 F 27 YELLOWSTONE DR.	WV30602. 13-14	TSC30601. 213-214	PGL 604A. 251-375	3151	361193	
ONU		TSC	PGL			

NEW JERSEY BELL TELEPHONE COMPANY

AVIS PROJECT

DOVER TOWNSHIP 343

1/11/94 56000 3A3PL3

WEST OSBORNVILLE

EST.# 1568266 103

ORIG.

Ohc

pr199_dv30401.099

EST. # 1568266-104
AV 12.5
BUR. CM ____ AER. CM 470'
BUR. LU ____ AER. LU 25
BUR. ONU'S ____ AER. ONU'S 3
BUR. SWI ____
BUR. REWIRES ____ AER. REWIRES 25

(PA) FL= 1550'
2C PL 1570' BHAA~25

(PB) FL= 1630'
82C PL 1710' XX-3412LT-024

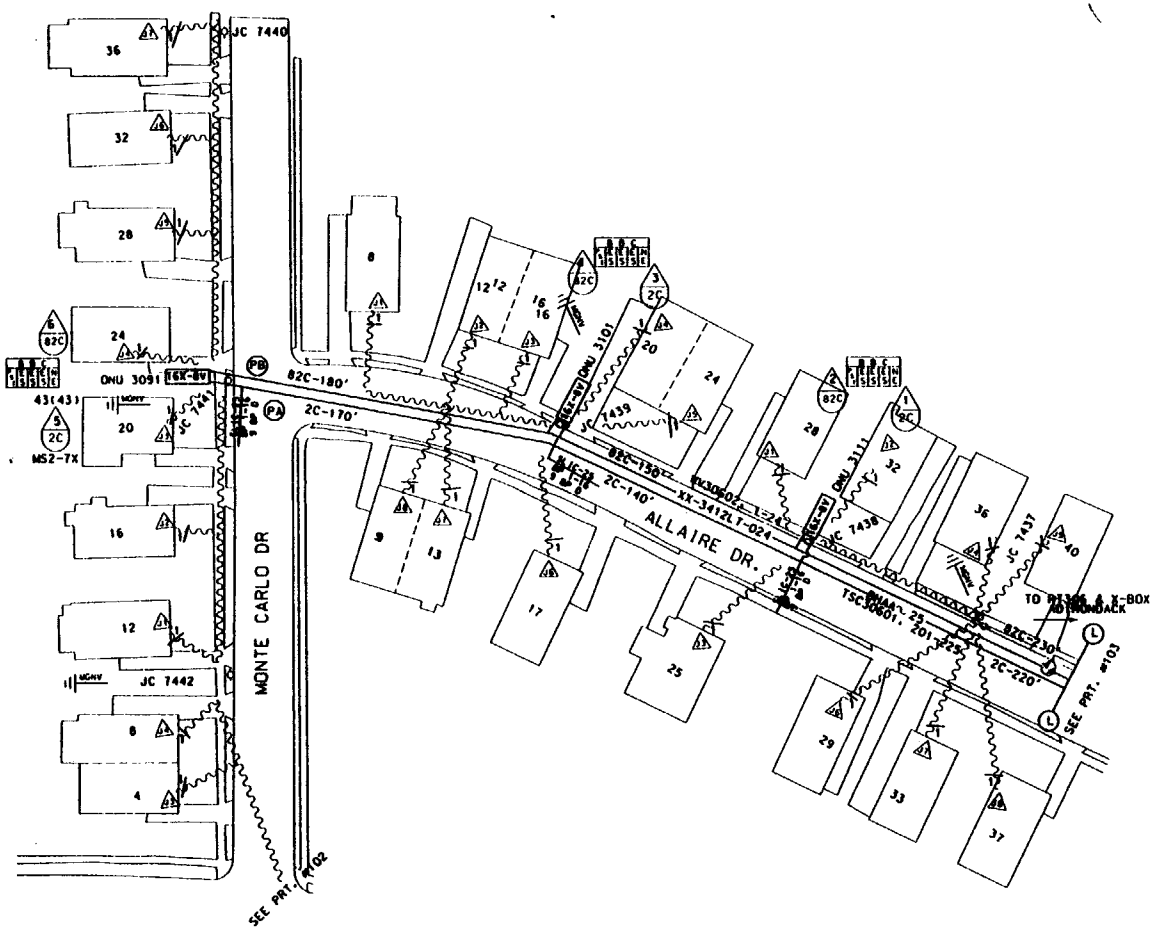

SYMBOLS & ABBREVIATIONS

NOTE: REMOVAL PRINTS TO BE ISSUED IN THE FUTURE
NOTE: EXISTING GUYING IS ADEQUATE.

TSC30601 TC=306019

ACCOUNT CODE 257C AREA CODE 56224 ONU & ADDRESS	FIBER COUNT	TSC COUNT	PGL COUNT NON-DEDICATED	RIDES ID	TAPER CODE	YR PLCD
ONU 3091 F 20 MONTE CARLO DR.	WV30602. 1-2	TSC30601. 201-202	PGL 604A. 251-375	3091	361193	
ONU 3101 F 16 ALLAIRE DR.	WV30602. 3-4	TSC30601. 203-204	PGL 604A. 251-375	3101	361193	
ONU 3111 F 28 ALLAIRE DR.	WV30602. 5-6	TSC30601. 205-206	PGL 604A. 251-375	3111	361193	
ONU		TSC	PGL			
ONU		TSC	PGL			

MATERIAL LIST	MCF	FKM
PL 1570' BHAA~25	.078	
PL 1710' XX-3412LT-024		12.51
PL 3-ONU'S		
PL 3-SLIC-25 TERM'L'S		

NEW JERSEY BELL TELEPHONE COMPANY

AVIS PROJECT
M. DORSEY 244-9932
.078
ORIG.
DOVER TOWNSHIP
343
1/1/94
56000
3A3PL3
WEST OSBORNVILLE
1568266
104

THC

pr1100_dv30401.100

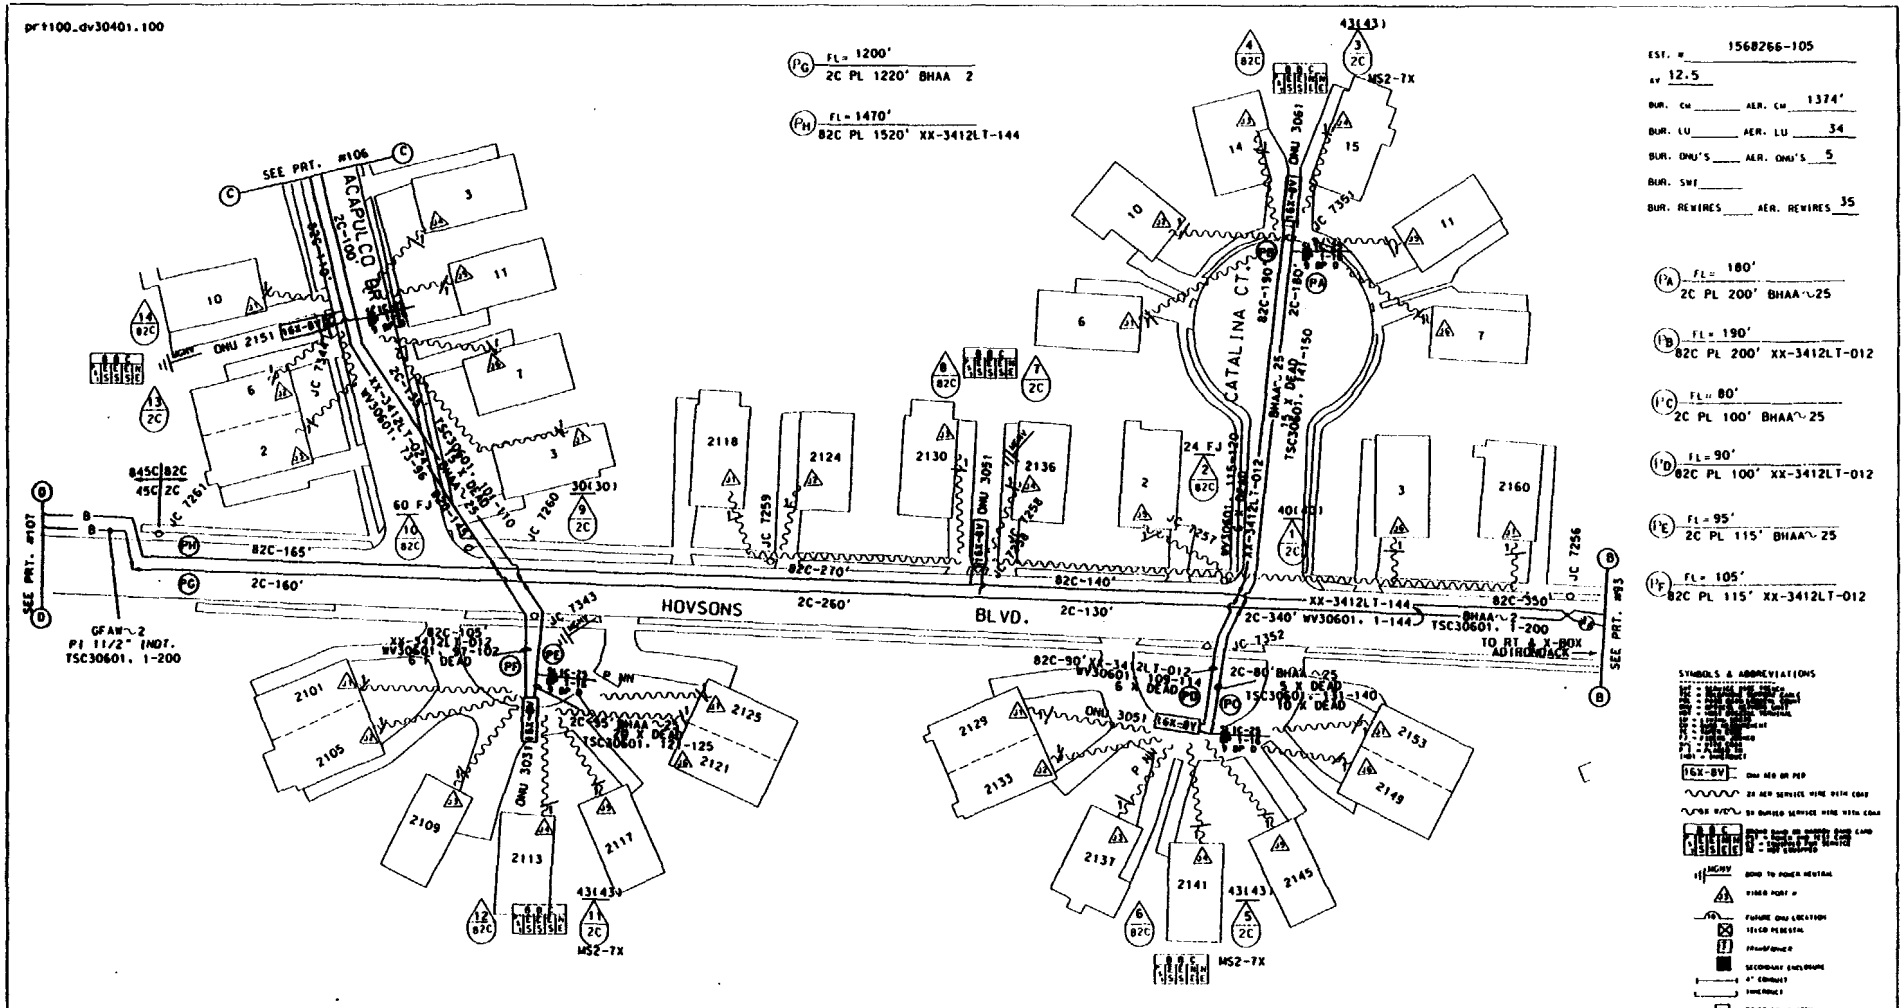

NOTE: REMOVAL PRINTS TO BE ISSUED IN THE FUTURE
NOTE: EXISTING GUYING IS ADEQUATE.

ACCOUNT CODE 257C AREA CODE 56224 ONU & ADDRESS	FIBER COUNT	TSC COUNT	PGL COUNT NON-DEDICATED	RIDES ID	TAPER CODE	YR PLCD
				TSC30601	TC=306019	
ONU 2151 F 10 ACAPULCO PL.	WV30601. 77-78	TSC 30601. 105-106	PGL 604A. 126-250	2151	361192	
ONU 3031 F 2113 HOVSONS BLVD.	WV30601. 97-98	TSC 30601. 121-122	PGL 604A. 251-375	3031	361193	
ONU 3041 F 2136 HOVSONS BLVD.	WV30601. 103-104	TSC 30601. 126-127	PGL 604A. 251-375	3041	361193	
ONU3051 F 2141 HOVSONS BLVD.	WV30601. 109-110	TSC 30601. 131-132	PGL 604A. 251-375	3051	361193	
ONU 3061 F 14 CATALINA CT.	WV30601. 115-116	TSC 30601. 141-142	PGL 604A. 251-375	3061	361193	

MATERIAL LIST	MCF	FKM
PL 415' BHAA~25	.020	
PL 415' XX-3412LT-012		1.52
PL 1220' BHAA~2	.488	
PL 1520' XX-3412LT-144		66.73
PL 5-ONU'S		
PL 5-SLIC-25 TERML'S		
TOT.	.508	68.25

NEW JERSEY BELL TELEPHONE COMPANY

AVIS PROJECT

M. DORSEY 244-9932

.508 ORIG.

DOVER TOWNSHIP 343

56000 3A3PL4

WEST OSBORNVILLE

EST. # 1568266 105

The

prt101_av30401.101

EST. # 1568266-106
kv 12.5
BUR. CM ____ AER. CM 598'
BUR. LU ____ AER. LU 24
BUR. ONU'S ____ ALH. ONU'S 4
BUR. SWI ____
BUR. REWIRES ____ AER. REWIRES 24

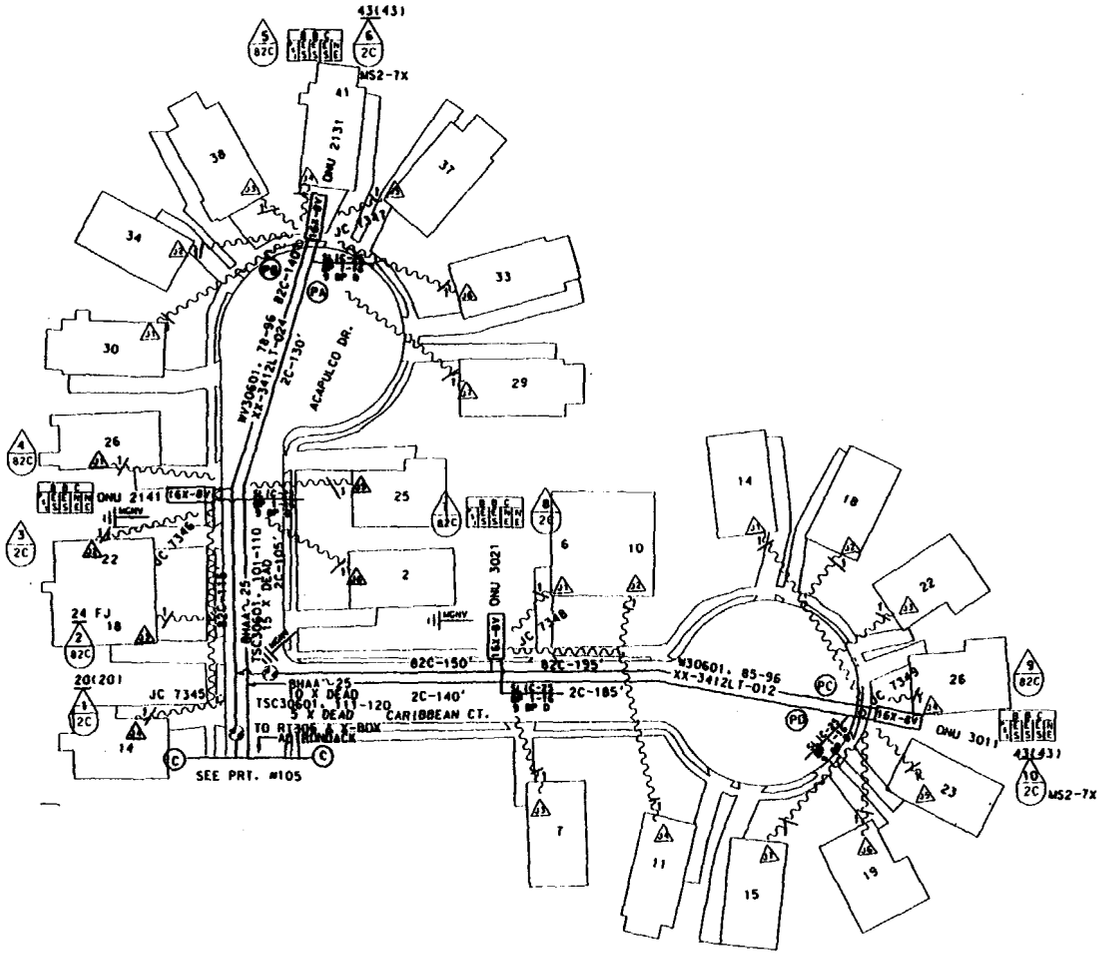

(1'A) FL = 470'
2C PL 490' BHAA^-25

(1'B) FL = 510'
82C PL 550' XX-3412LT-024

(1'C) FL = 325'
2C PL 350' BHAA^-25

(1'D) FL = 345'
82C PL 370' XX-3412LT-012

SYMBOLS & ABBREVIATIONS

NOTE: REMOVAL PRINTS TO BE ISSUED IN THE FUTURE
NOTE: EXISTING GUYING IS ADEQUATE.

TSC30601 TC=306019

ACCOUNT CODE 257C AREA CODE 56224 ONU & ADDRESS	FIBER COUNT	TSC COUNT	PGL COUNT NON-DEDICATED	RIDES ID	TAPER CODE	YR PLCD
ONU2131 F 41 ACAPULCO PL.	WV30601. 73-74	TSC30601. 101-102	PGL 604A. 126-250	2131	361192	
ONU2141 F 26 ACAPULCO PL.	WV30601. 75-76	TSC30601. 103-104	PGL 604A. 126-250	2141	361192	
ONU3011 F 26 CARIBBEAN CT.	WV30601. 85-86	TSC30601. 111-112	PGL 604A. 251-375	3011	361193	
ONU3021 F 6 CARIBBEAN CT.	WV30601. 87-88	TSC30601. 113-114	PGL 604A. 251-375	3021	361193	
ONU		TSC	PGL			

MATERIAL LIST	MCF	FKM
PL 840' BHAA^-25	.042	
PL 550' XX-3412LT-024		4.02
PL 370' XX-3412LT-012		1.35
PL 4-ONU'S		
PL 4-SLIC-25 TERML'S		
TOT.	.042	5.37

NEW JERSEY BELL TELEPHONE COMPANY
AVIS PROJECT
DOVER TOWNSHIP 343
11-1-94
56000
WEST OSBORNVILLE
EST. AA# 1568266 106

Ehc

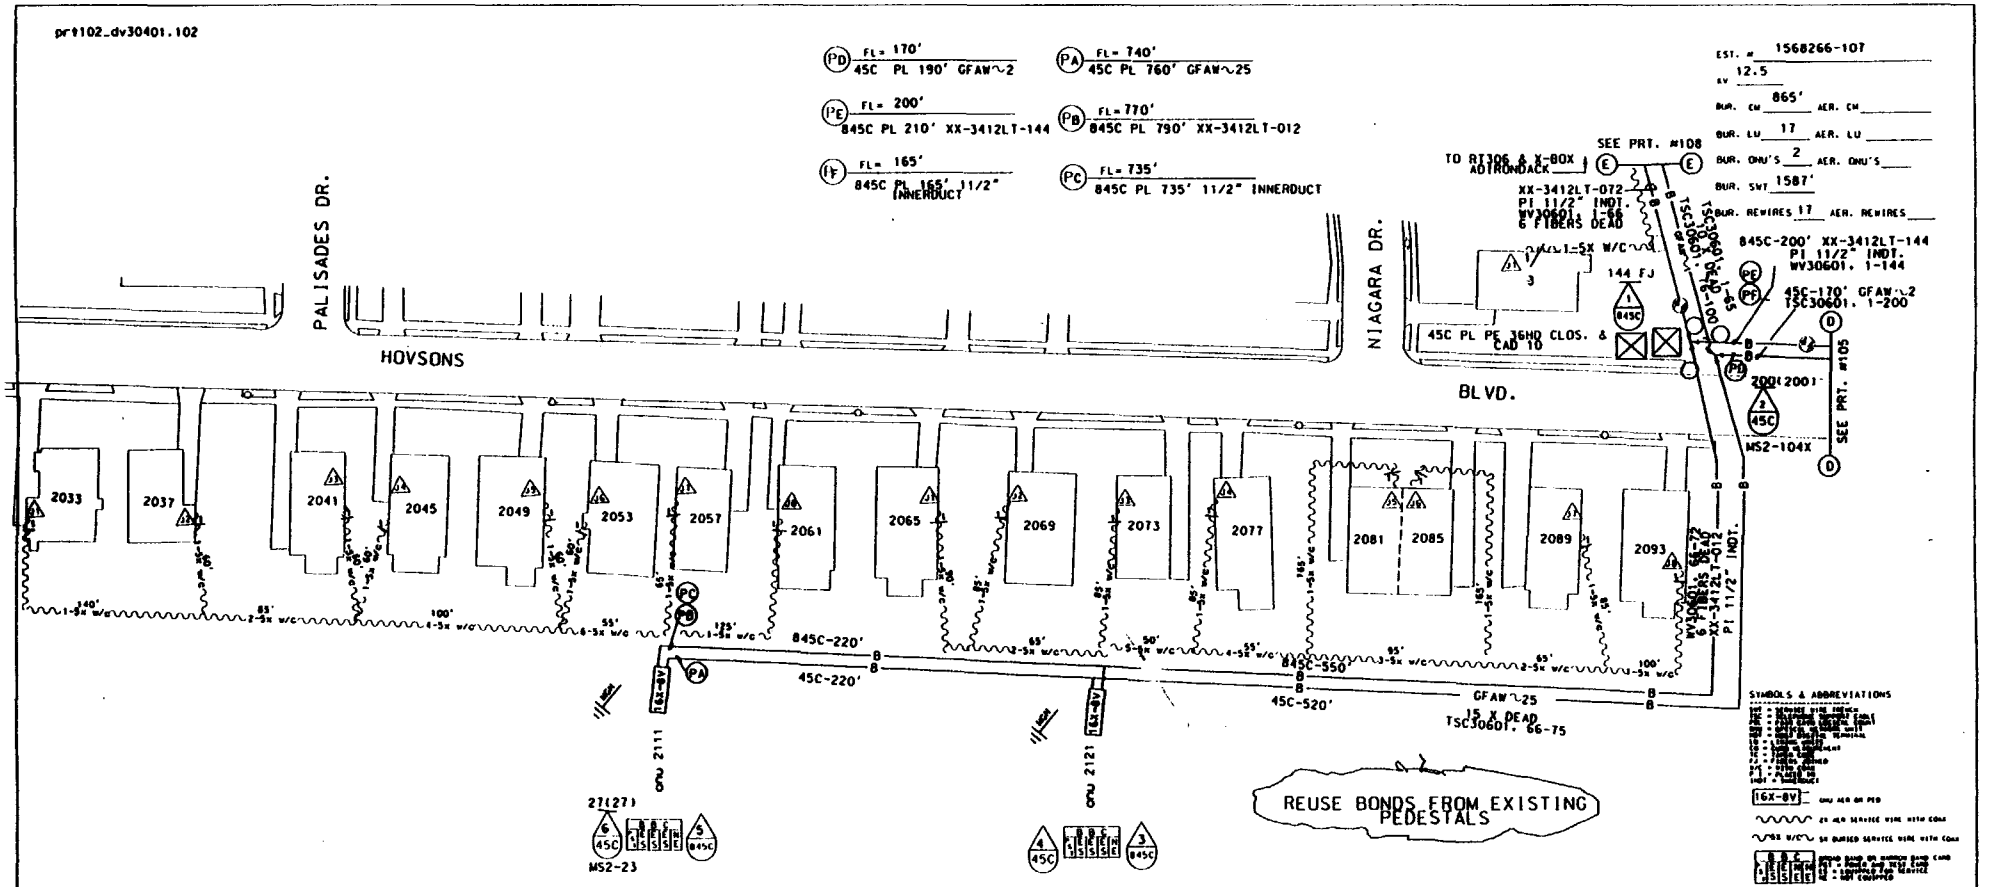

TSC30601 TC=306019

ACCOUNT CODE 257C AREA CODE 56224 ONU & ADDRESS	FIBER COUNT	TSC COUNT	PGL COUNT NON-DEDICATED	RIDES ID	TAPER CODE	YR PLCD
ONU 2111 R 2053 HOVSONS BLVD.	WV30601. 66-67	TSC30601. 66-67	PGL 604A. 126-250	2111	361192	
ONU 2121 R 2069 HOVSOINS BLVD.	WV30601. 68-69	TSC 30601. 68-69	PGL 604A. 126-250	2121	361192	
ONU		TSC	PGL			
ONU		TSC	PGL			
ONU		TSC	PGL			

MATERIAL LIST	MCF	FKM
PL 760' GFAW∿25	.038	
PL 790' XX-3412LT-012		2.89
PL 210' XX-3412LT-144		9.22
PL 190' GFAW∿2	.076	
PL 900' 1-11/2" INNERDUCT		
TOTALS	.114	12.11
PL 2-ONU'S		

hhe

pr9103_dv30401.103

EST. # 1568266-108
EST 12.5
BUR. CU 930' AER. CU
BUR. LU 30 AER. LU
BUR. ONU'S 4 AER. ONU'S
BUR. SUT 2749'
BUR. REWIRES 30 AER. REWIRES

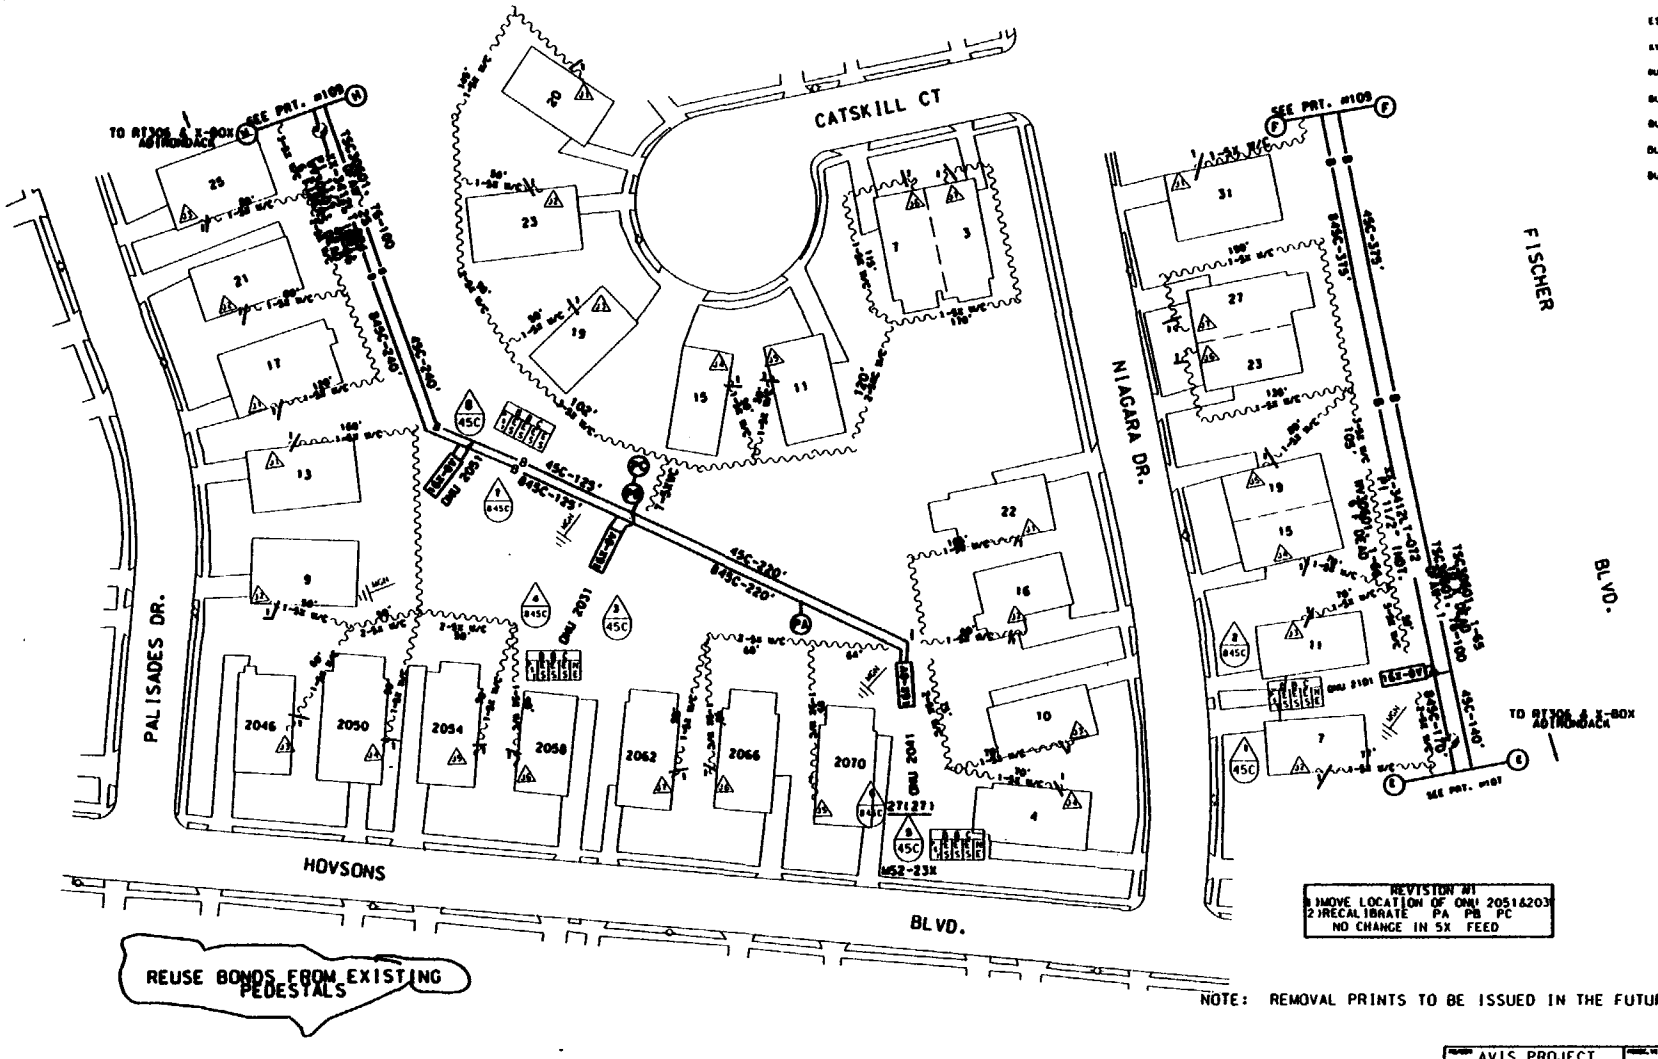

FL= 1310'
45C PL 1370' GFAW~25

FL= 1340'
845C PL 1400' XX-3412LT-024

FL= 1280'
845C PL 1315' 1-1/2" INNERDUCT

SYMBOLS & ABBREVIATIONS

REVISION #1
1) MOVE LOCATION OF ONU 2051&2031
2) RECALIBRATE PA PB PC
NO CHANGE IN 5X FEED

NOTE: REMOVAL PRINTS TO BE ISSUED IN THE FUTURE

30601 TC=306019

ACCOUNT CODE 257C AREA CODE 56224 ONU & ADDRESS	FIBER COUNT	TSC COUNT	PGL COUNT NON-DEDICATED	RIDES ID	TAPER CODE	YR PLCD
ONU 2101 @ 11 NIAGARA DR.	WV30601. 31-32	TSC 30601. 90-91	PGL 604A. 126-250	2101	361192	
ONU 2031 @ 22 NIAGARA DR.	WV30601. 49-50	TSC 30601. 76-77	PGL 604A. 126-250	2031	361192	
ONU 2041 @ 10 NIAGARA DR.	WV30601. 51-52	TSC 30601. 78-79	PGL 604A. 126-250	2041	361192	
ONU 2051 @ 9 PALISADES DR.	WV30601. 53-54	TSC 30601. 80-81	PGL 604A. 126-250	2051	361192	
ONU		TSC	PGL			

MATERIAL LIST	MCF	FKM
PL 1470' BHAA~25	.073	
PL 1490' XX-3412LT-024		10.90
PL 1400' 1-11/2" INNERDUCT		
PL 4-ONU'S		

NEW JERSEY BELL TELEPHONE COMPANY

AVIS PROJECT

ORIGINAL SIGNED BY R.D. PEAL .073 #1

DOVER TOWNSHIP 343

56000 343PL12

WEST OSBORNVILLE

1568266 108

Sht

pr9104_dv30401.104

EST. # 1568266-109
kv 12.5
BUR. CM ____ AER. CM ____
BUR. LU 22 AER. LU ____
BUR. ONU'S 4 AER. ONU'S ____
BUR. SWT 1830'
BUR. REWIRES 23 AER. REWIRES ____

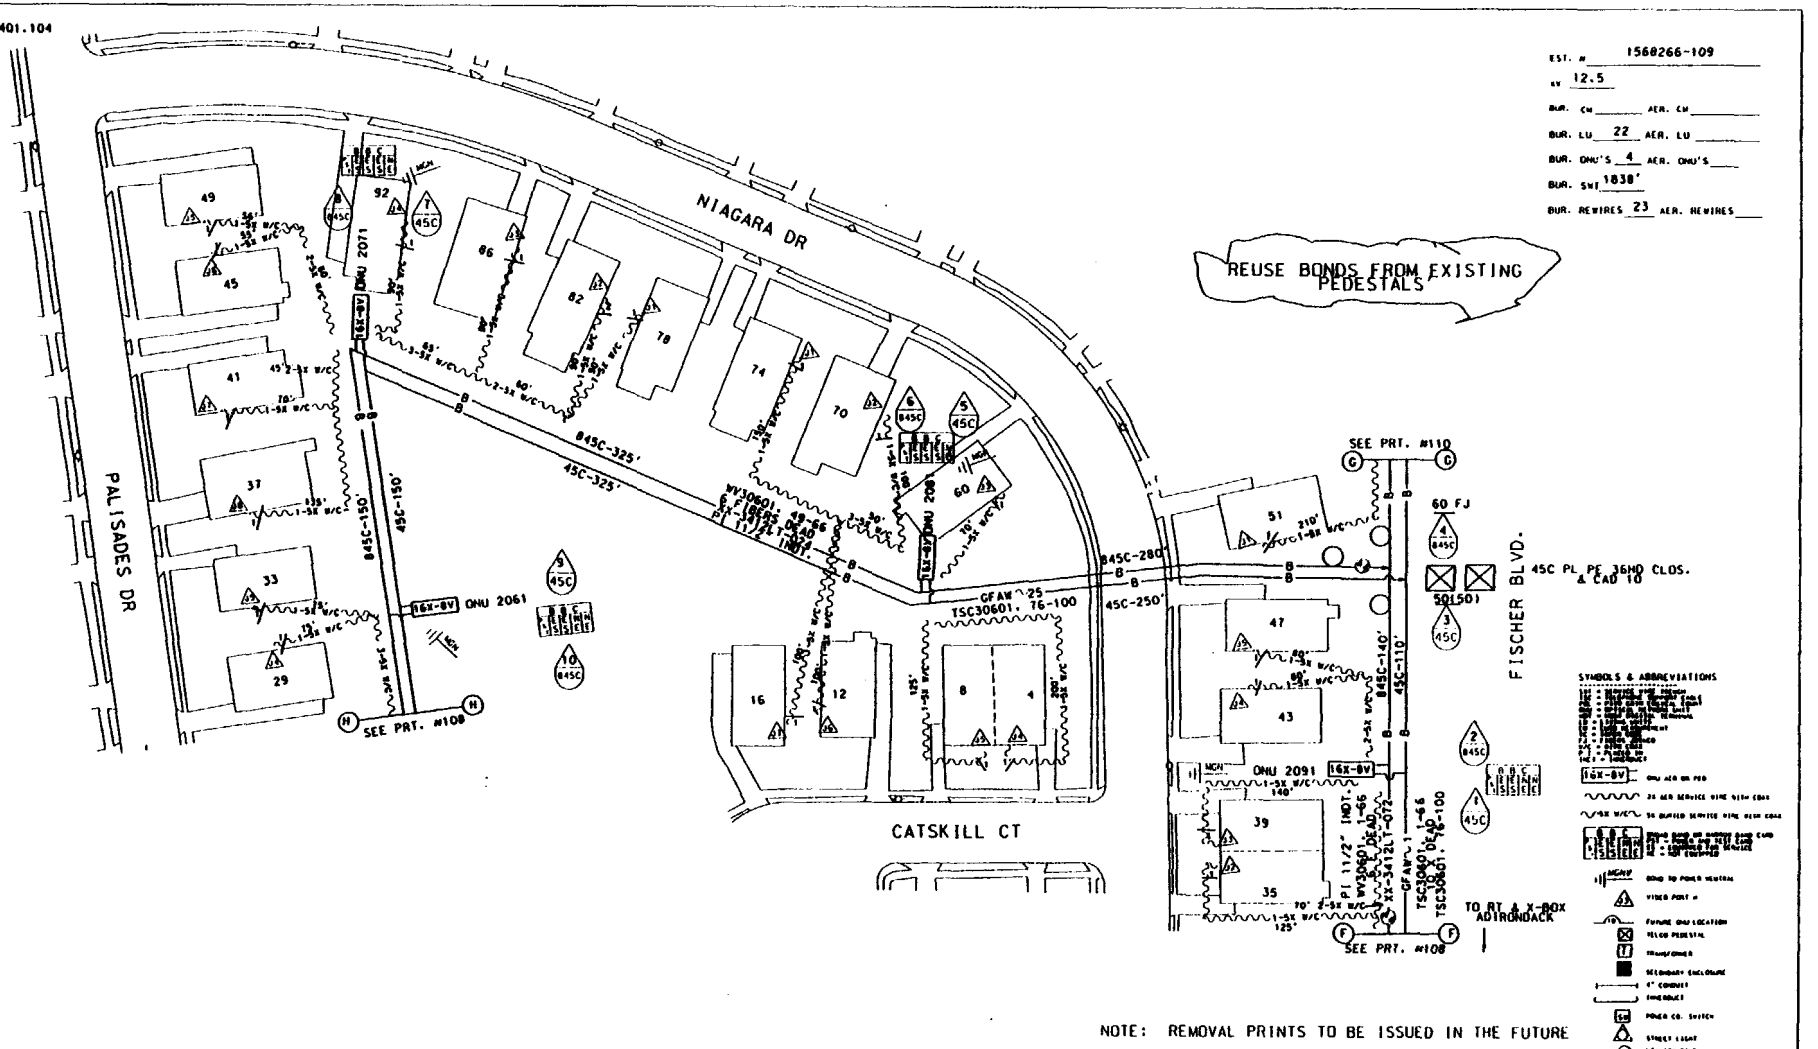

MATERIAL LIST MCF FKM

PL 4-ONU'S

TSC30601 TC-306019

ACCOUNT CODE 257C AREA CODE 56224 ONU & ADDRESS	FIBER COUNT	TSC COUNT	PGL COUNT NON-DEDICATED	RIDES ID	TAPER CODE	YR PLCD
ONU 2061 R 29 NIAGARA DR.	WV30601. 55-56	TSC 30601. 82-83	PGL 604A. 126-250	2061	361192	
ONU 2071 R 92 NIAGARA DR.	WV30601. 57-58	TSC 30601. 84-85	PGL 604A. 126-250	2071	361192	
ONU 2081 R 60 NIAGARA DR.	WV30601. 59-60	TSC 30601. 86-87	PGL 604A. 126-250	2081	361192	
ONU 2091 R 43 NIAGARA DR.	WV30601. 61-62	TSC 30601. 88-89	PGL 604A. 126-250	2091	361192	
ONU		TSC	PGL			

NEW JERSEY BELL TELEPHONE COMPANY

REMARK: AVIS PROJECT

PREPARED BY NAME: W. DORSEY 244-9932

RECORD REVISIONS

MUNICIPALITY: DOVER TOWNSHIP

DISTRICT: 56000

EXCHANGE NAME: WEST OSBURNVILLE

EST. NO.: 1568266

SUB DIST.: 343

3A3PL4

109

9hc

br1105_dv30401.105

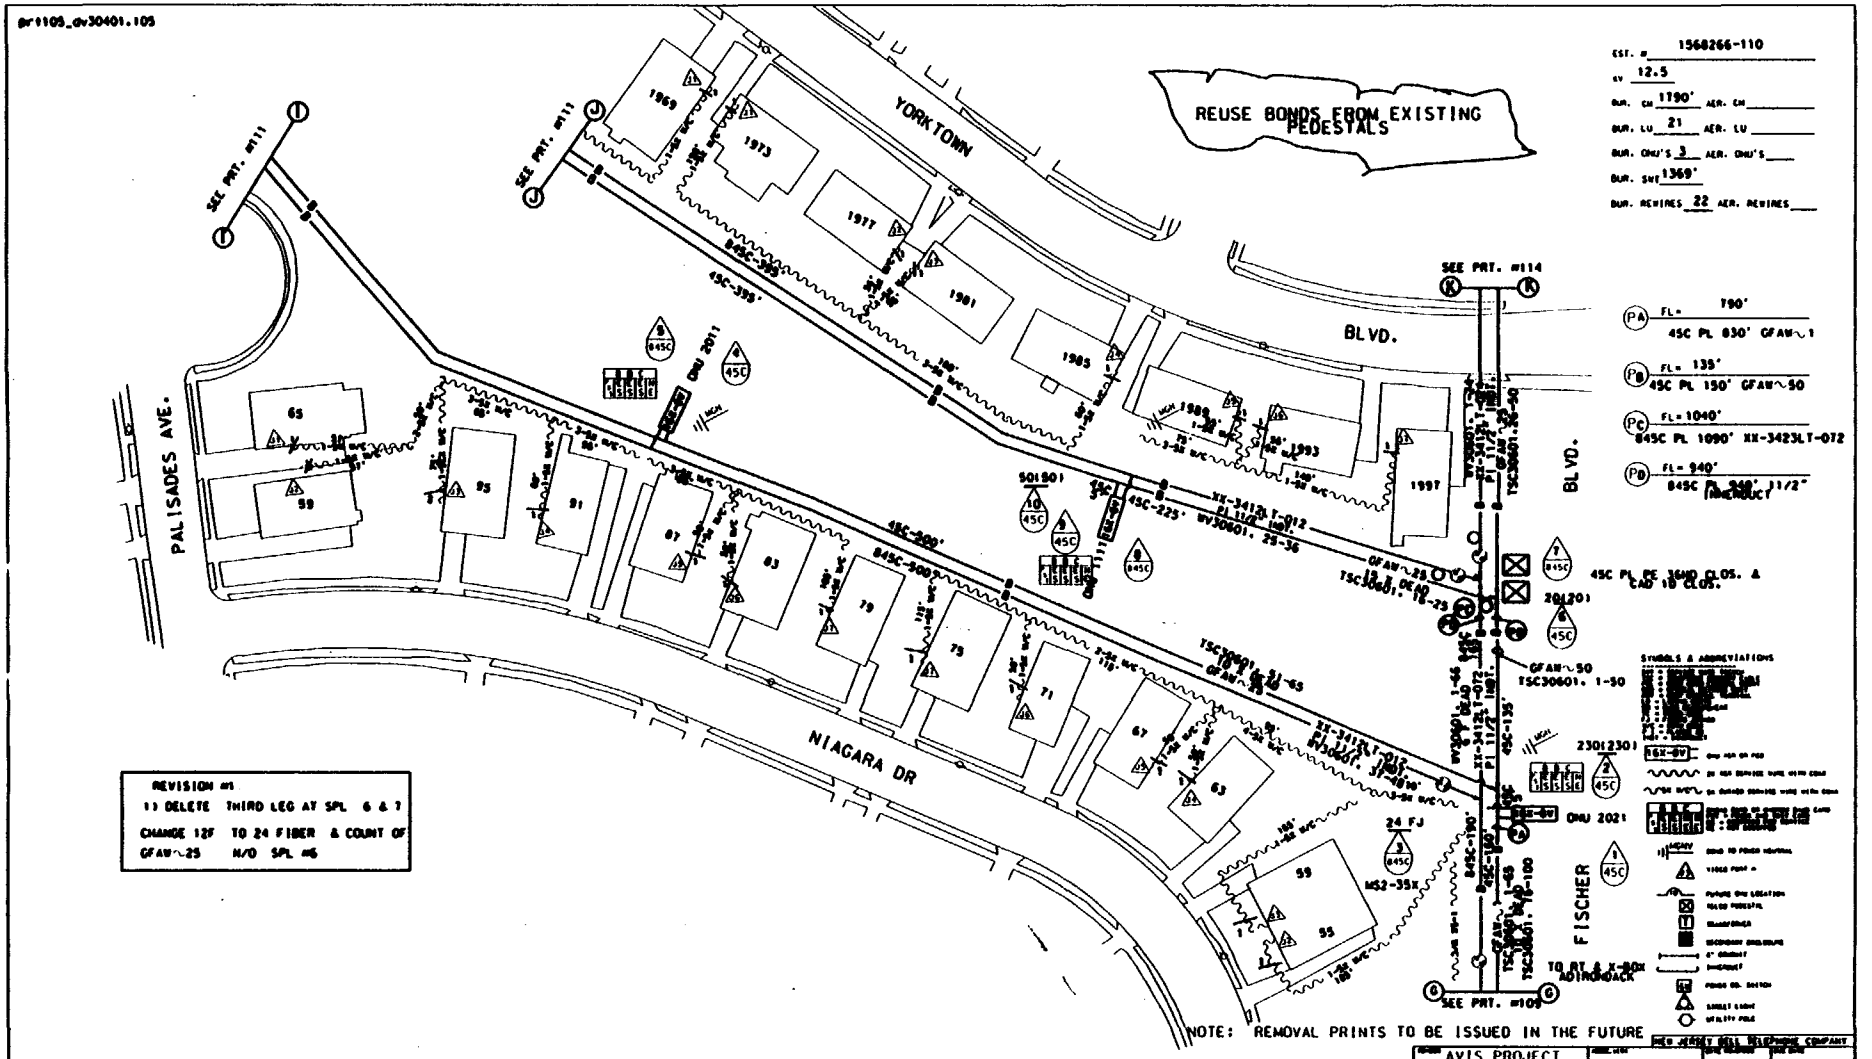

NOTE: REMOVAL PRINTS TO BE ISSUED IN THE FUTURE

REVISION #1
1) DELETE THIRD LEG AT SPL 6 & 7
CHANGE 12F TO 24 FIBER & COUNT OF GFAW~25 N/O SPL #6

TSC30601 TC-306019

ACCOUNT CODE 257C AREA CODE 56224 ONU & ADDRESS	FIBER COUNT	TSC COUNT	PGL COUNT NON-DEDICATED	RIDES ID	TAPER CODE	YR PLCD
ONU1111 @ 1969 YORKTOWN BLVD.	WV30601. 29-30	TSC 30601. 20-21	PGL 604A. 1-125	1111	361191	
ONU 2011 @ 91 NIAGARA DR.	WV30601. 43-44	TSC 30601. 57-58	PGL 604A. 126-250	2011	361192	
ONU 2021 @ 59 NIAGARA DR.	WV30601. 45-46	TSC 30601. 59-60	PGL 604A. 126-250	2021	361192	
ONU		TSC	PGL			
ONU		TSC	PGL			

MATERIAL LIST	MCF	FKM
PL 830' GFAW~1	.166	
PL 150' GFAW~50	.015	
PL 1090' XX-3412LT-072		23.93
PL 940' 11/2" INNERDUCT		
PL 3-ONU'S		
	.181	

NEW JERSEY BELL TELEPHONE COMPANY

AVIS PROJECT

.181

DOVER TOWNSHIP 343

56000 3A3PL4

WEST OSBORNVILLE

1568266 110

Lhe

248

pr1106_dv30401.106

EST. # 1568266-111
KV 12.5
BUR. CW 828' AER. CW
BUR. LU 17 AER. LU
BUR. ONU'S 3 AER. ONU'S
BUR. SWI 1480'
BUR. REWIRES 17 AER. REWIRES

(PA) FL=1003'
45C PL 1040' GFAW-.25

(PB) FL=1028'
845C PL 1060' XX-3412LT-012

(PC) FL=1015'
845C PL 1015' 1 1/2" INNERDUCT

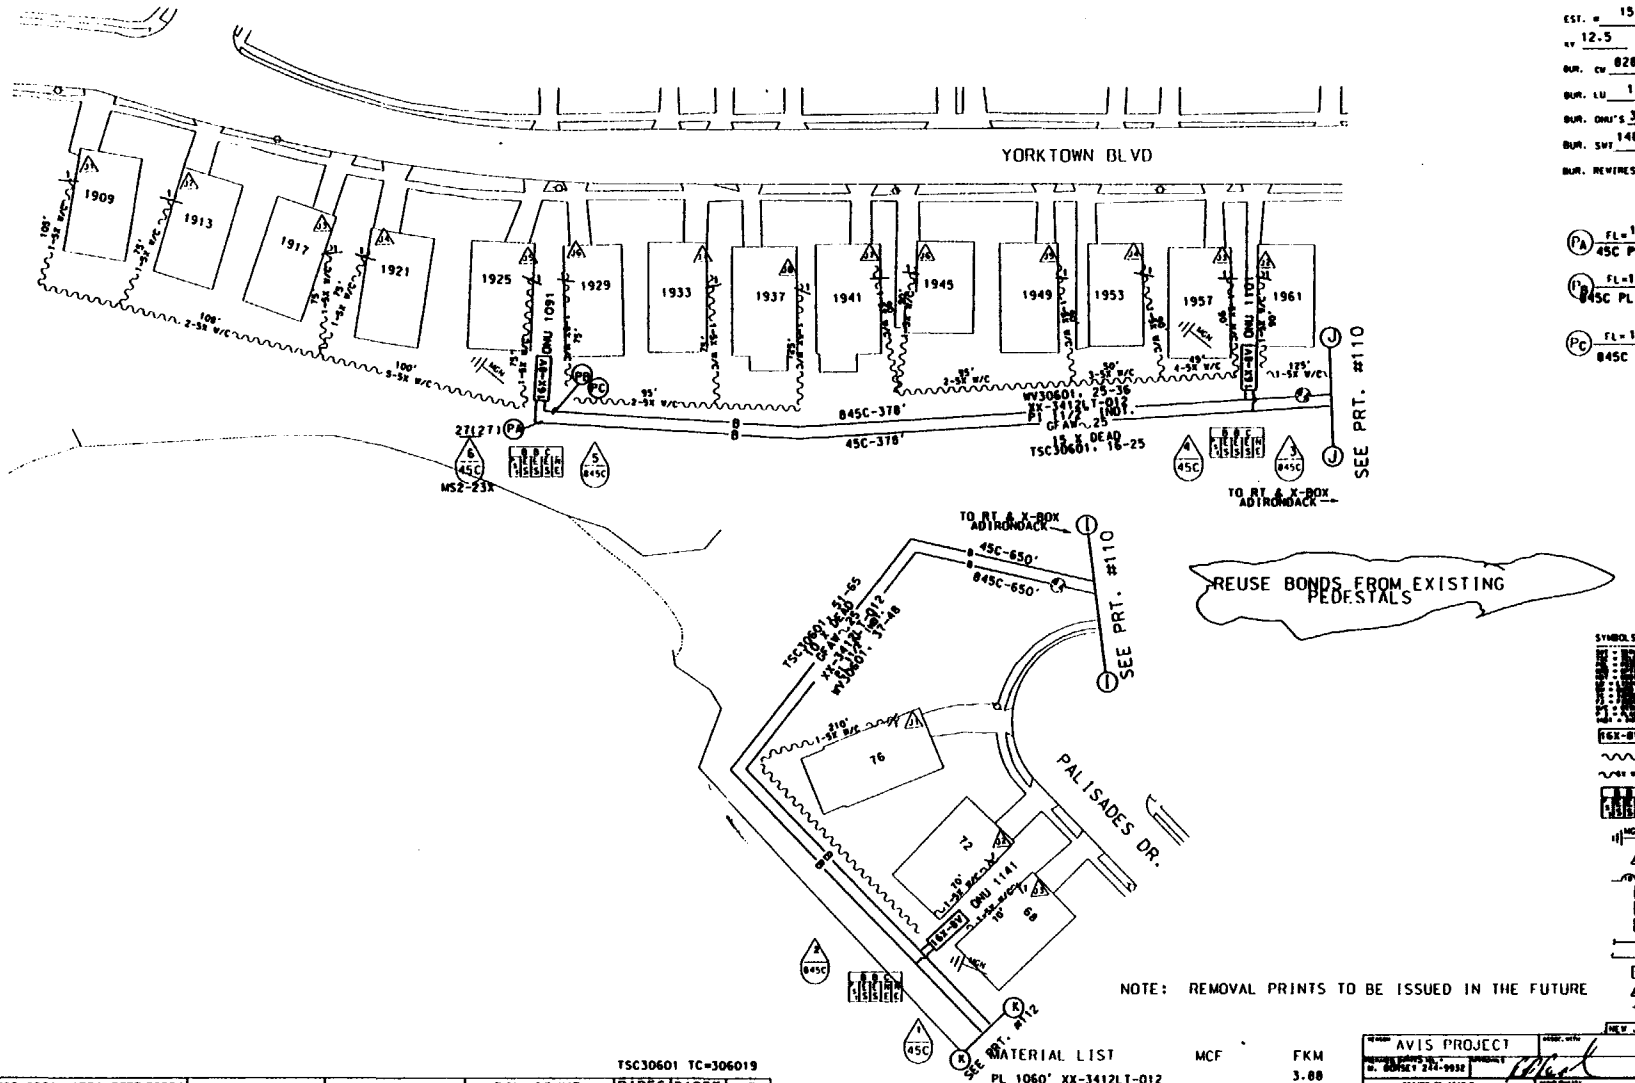

SYMBOLS & ABBREVIATIONS

NOTE: REMOVAL PRINTS TO BE ISSUED IN THE FUTURE

TSC30601 TC=306019

ACCOUNT CODE 257C AREA CODE 56224 ONU & ADDRESS	FIBER COUNT	TSC COUNT	PGL COUNT NON-DEDICATED	RIDES ID	TAPER CODE	YR PLCD
ONU 1091 R 1925 YORKTOWN BLVD.	WV30601. 25-26	TSC 30601. 16-17	PGL 604A. 1-125	1091	361191	
ONU 1101 R 1957 YORKTOWN BLVD.	WV30601. 27-28	TSC 30601. 18-19	PGL 604A. 1-125	1101	361191	
ONU 1141 R 72 PALISADES DR.	WV30601. 41-42	TSC 30601. 55-56	PGL 604A. 1-125	1141	361191	
ONU		TSC	PGL			
ONU		TSC	PGL			

MATERIAL LIST	MCF	FKM
PL 1060' XX-3412LT-012		3.00
PL 1040' GFAW-.25	.002	
PL 1015' 1-11/2" INNERDUCT		
PL 3-ONU'S		

AVIS PROJECT

NEW JERSEY BELL TELEPHONE COMPANY

DOVER TOWNSHIP 343

56000 3A3PL4

WEST OSBORNVILLE

EST. NO. 1568266 111

249

pr#107_dv30401.dgn

EST. # 1568266-112
kv 12.5
BUR. CM 590' AER. CM
BUR. LU 15 AER. LU
BUR. ONU'S 2 AER. ONU'S
BUR. SW 1335'
BUR. REWIRES 15 AER. REWIRES

(PA) FL= 1810'
45C PL 1850' GFAW~25

(PB) FL= 1810'
845C PL 1850' XX-3412LT-012

(PC) FL= 1795'
845C PL 1795' 11/2" INNERDUCT

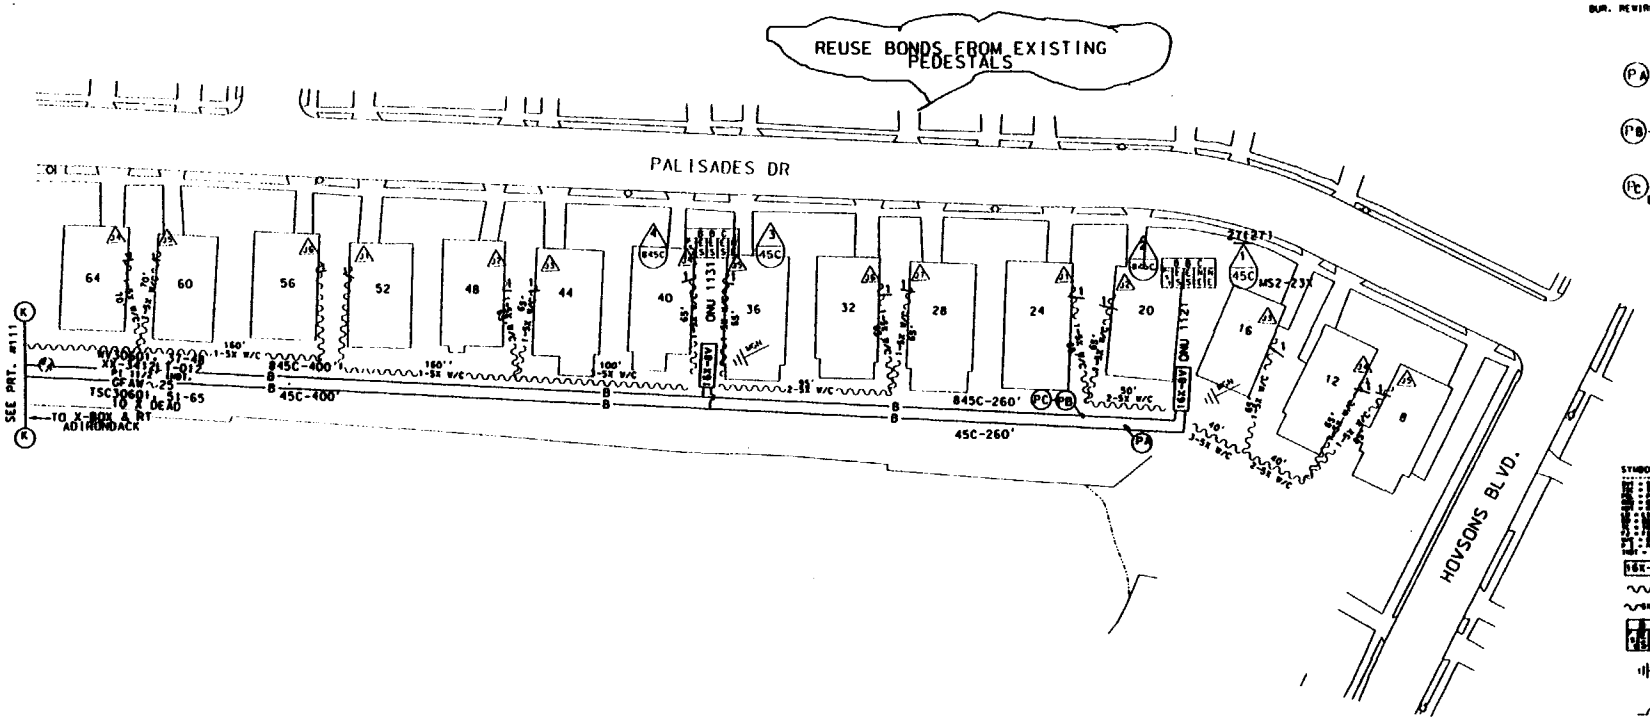

SYMBOLS & ABBREVIATIONS

NOTE: REMOVAL PRINTS TO BE ISSUED IN THE FUTURE

TSV30601 TC=306019

ACCOUNT CODE 257C AREA CODE 56224 ONU & ADDRESS	FIBER COUNT	TSC COUNT	PGL COUNT NON-DEDICATED	RIDES ID	TAPER CODE	YR PLCD
ONU 1121 R 20 PALISADES DR.	WV30601, 37-38	TSC 30601, 51-52	PGL 604A, 1-125	1121	361191	
ONU 1131 R 40 PALISADES DR.	WV30601, 39-40	TSC 30601, 53-54	PGL 604A, 1-125	1131	361191	
ONU		TSC	PGL			
ONU		TSC	PGL			
ONU		TSC	PGL			

MATERIAL LIST

	MCF	FKM
PL 1850' GFAW~25	.092	
PL 1850' XX-3412LT-012		6.77
PL 1795' 1-11/2" INNERDUCT		
PL 2-ONU'S		

NEW JERSEY BELL TELEPHONE COMPANY

AVIS PROJECT

W. DURSEY 244-9932

.092

ORIG.

DOVER TOWNSHIP

343

56000

3A3PL4

WEST OSBORNVILLE

1568266

112

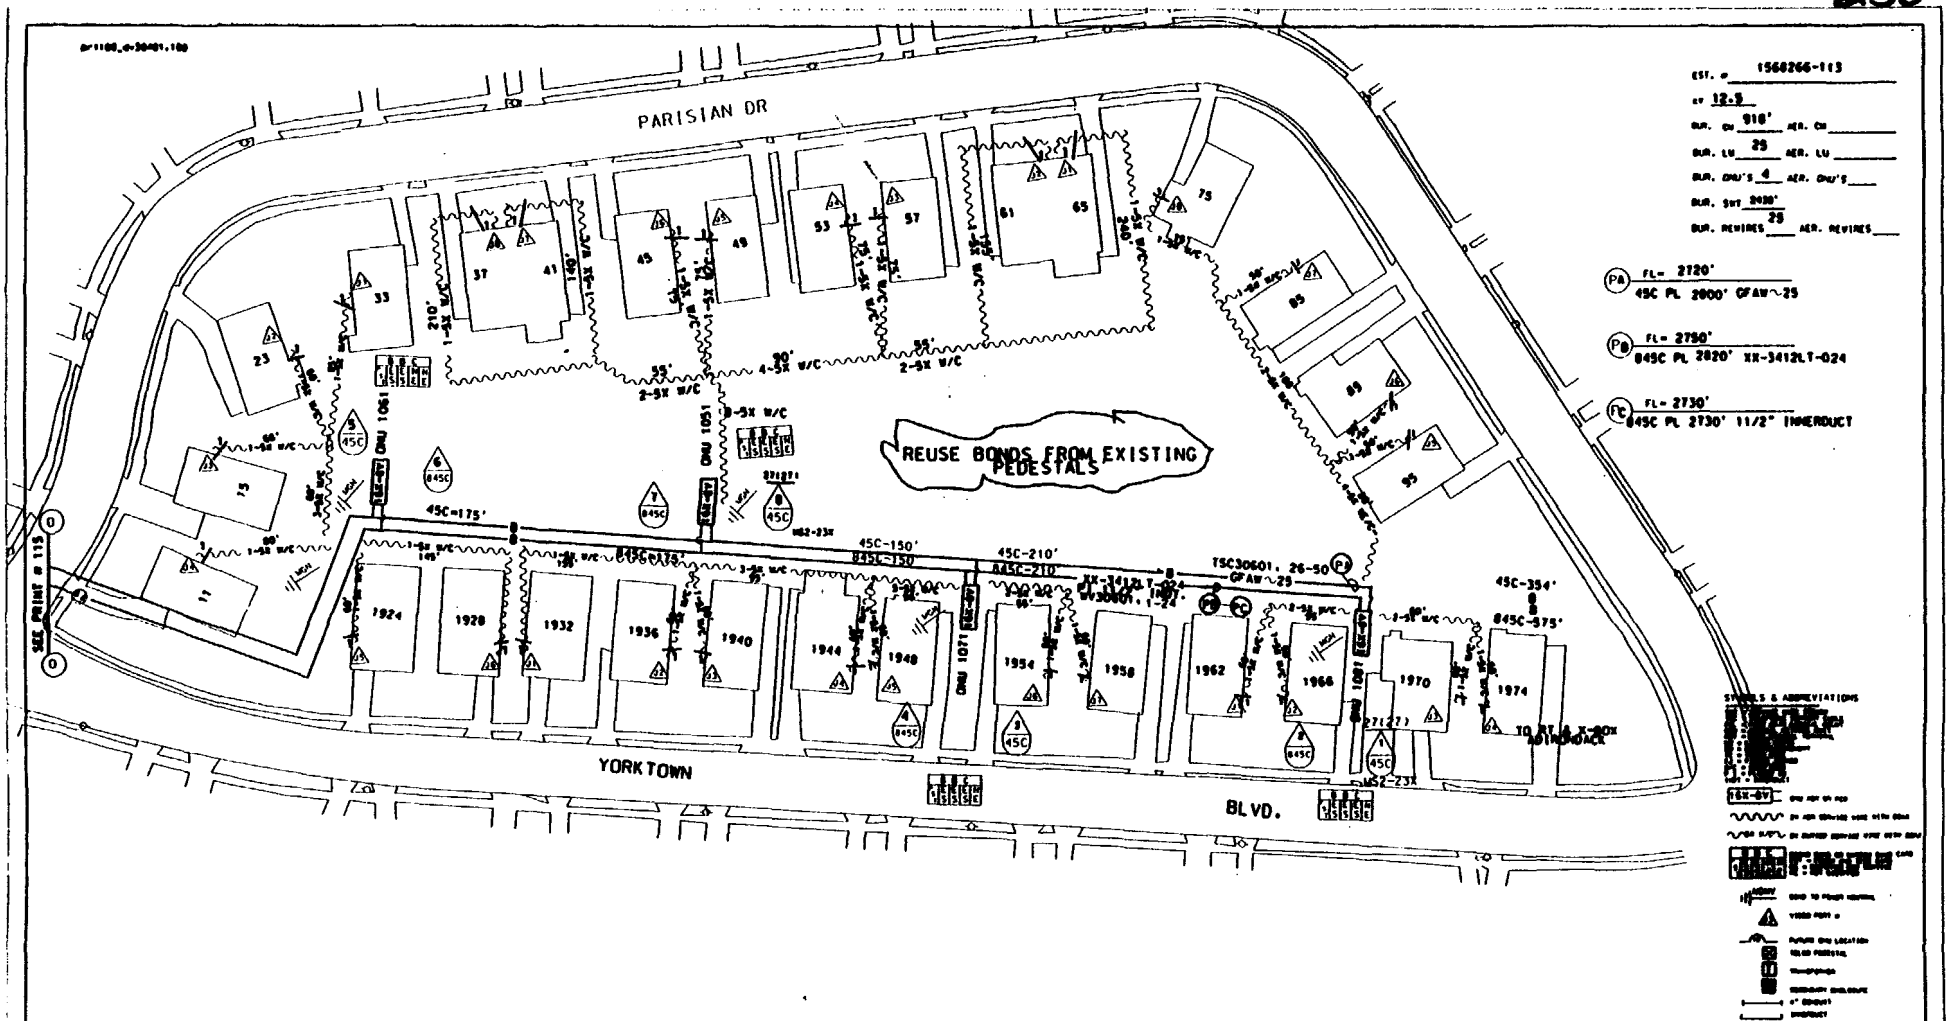

NOTE: REMOVAL PRINTS TO BE ISSUED IN THE FUTURE

REV#1
1) CHANGE ROUTE OF CABLE AND ASSOC PAGES
2) CHANGE COUNT OF CABLES
3) CHANGE PLACING STAMPS PA, PB, PC.

TSC30601 TC=306019

ACCOUNT CODE 257C AREA CODE 56224 DMU & ADDRESS	FIBER COUNT	TSC COUNT	PGL COUNT NON-DEDICATED	RIDES ID	TAPER CODE	YR PLCD
DMU 1051 R 45 PARISIAN DR.	WV30601, 13-14	TSC 30601, 26-27	PGL 604A, 1-125	1051	361191	
DMU 1061 R 15 PARISIAN DR.	WV30601, 15-16	TSC 30601, 28-29	PGL 604A, 1-125	1061	361191	
DMU 1071 R 1954 YORKTOWN BLVD.	WV30601, 17-18	TSC 30601, 30-31	PGL 604A, 1-125	1071	361191	
DMU 1081 R 1966 YORKTOWN BLVD.	WV30601, 19-20	TSC 30601, 32-33	PGL 604A, 1-125	1081	361191	
DMU		TSC	PGL			

MATERIAL LIST	MCF	FKM
PL 2000' GFAW-25	.140	
PL 2820' XX-3412LT-024		20.63
PL 2730' 1-11/2" INNERDUCT		

AVIS PROJECT	11-3-94	
	.125	
DOVER TOWNSHIP		343
56000		3A3PL6
WEST ORANGEVILLE		
1560266	113	

/pkg/data/microstation/avis/DV3040 May. 12, 1995 11:14:47

pr1109_dv30401.109

EST. # 1560266-114 REV #1
AV 12.9
BUR. CU 665' AER. CU
BUR. LU 11 AER. LU
BUR. ONU'S 2 AER. ONU'S
BUR. SUT 825'
BUR. REWIRES 11 AER. REWIRES

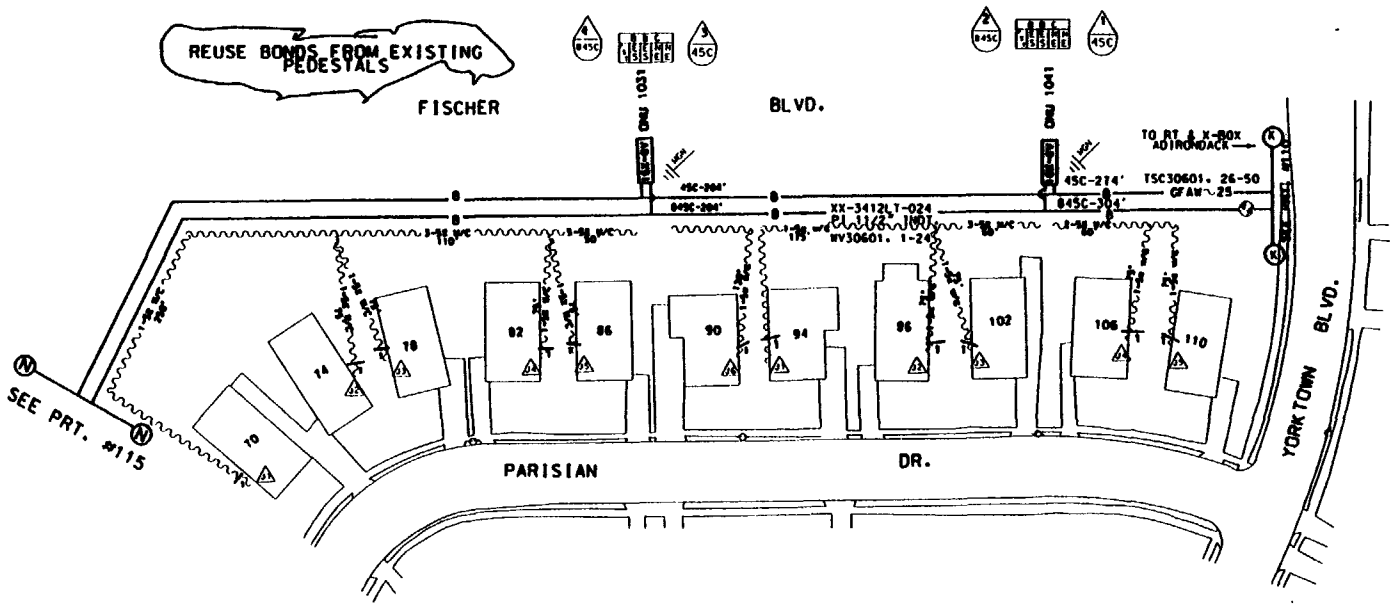

SUMMARY OF REV #1

1. CHANGE COPPER CABLE COUNT.
2. CHANGE SIZE AND COUNT OF FIBER CABLE
3. CHANGE ONU 1031 AND 1041 TSC COUNTS.

SYMBOLS & ABBREVIATIONS

NOTE: REMOVAL PRINTS TO BE ISSUED IN THE FUTURE

TSC30601=306019

ACCOUNT CODE 257C AREA CODE 56224 ONU & ADDRESS	FIBER COUNT	TSC COUNT	PGL COUNT NON-DEDICATED	RIDES ID	TAPER CODE	YR PLCD
ONU 1031 R 90 PARISIAN DR.	WV30601. 5-6	TSC 30601. 41-42	PGL 604A. 1-125	1031	361191	
ONU 1041 R 106 PARISIAN DR.	WV30601. 7-8	TSC 30601.43-44	PGL 604A. 1-125	1041	361191	
ONU		TSC	PGL			
ONU		TSC	PGL			
ONU		TSC	PGL			

MATERIAL LIST MCF FKM

PL 2-ONU'S

AVIS PROJECT 11-3-94
ERIC SIGNED R.D. PEAL
DOVER TOWNSHIP 343
56000 3A3PL6
WEST GOODNAVILLE
1560266 114

/pkg/data/microstation/avis/DV3040 May. 12, 1995 10:19:05

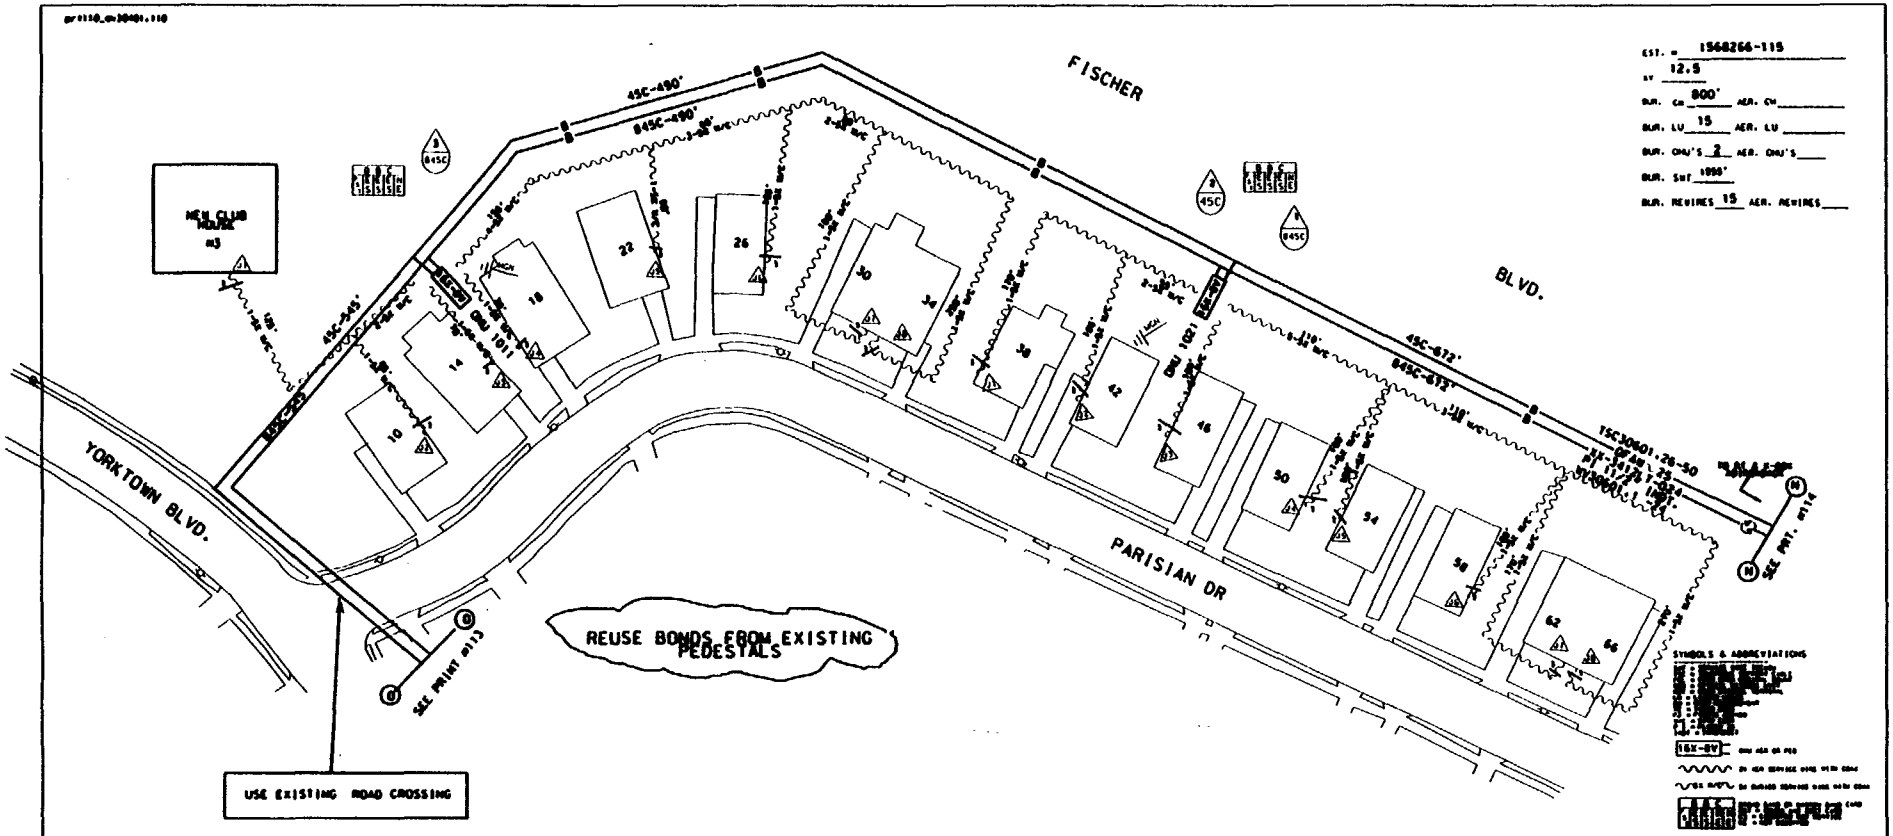

REVISION #1
1) CHANGE COUNT OF CABLES
2) CHANGE STAMPS PA.PB.PC
3) CHANGE ONU 1011.1021.TSC COUNTS

NOTE: REMOVAL PRINTS TO BE ISSUED IN THE FUTURE

TSC30601 TC=306019

ACCOUNT CODE 257C AREA CODE 56224 ONU & ADDRESS	FIBER COUNT	TSC COUNT	PGL COUNT NON-DEDICATED	RIDES ID	TAPER CODE	YR PLCD
ONU 1011 @ 18 PARISIAN DR.	WV30601. 1-2	TSC 30601.43-46	PGL 604A. 1-125	1011	061191	
ONU 1021 @ 46 PARISIAN DR.	WV30601. 3-4	TSC 30601.47-48	PGL 604A. 1-125	1021	061191	
ONU		TSC	PGL			
ONU		TSC	PGL			
ONU		TSC	PGL			

MATERIAL LIST	MCF	FKM
PL 2000' GRW~25	.104	
PL 2110' XX-3412LT-024		15.43
PL 2-ONU'S		

AVIS PROJECT	01-3-94	
DOVER TOWNSHIP	343	
56000		
WEST OSBORNVILLE		
1568266	115	

252

prt115_dv30401

REMOTE POWER HUT 310
LOCATION SILVERTON RD. & MT. HOPE LANE
AREA CODE 56307
CLLI UNKNOWN

EST. # 1568266-116
EV _____
BUR. CW _____ AER. CW _____
BUR. LU _____ AER. LU _____
BUR. DWU'S ____ AER. DWU'S ____
BUR. SWT _____
BUR. REWIRES ____ AER. REWIRES ____

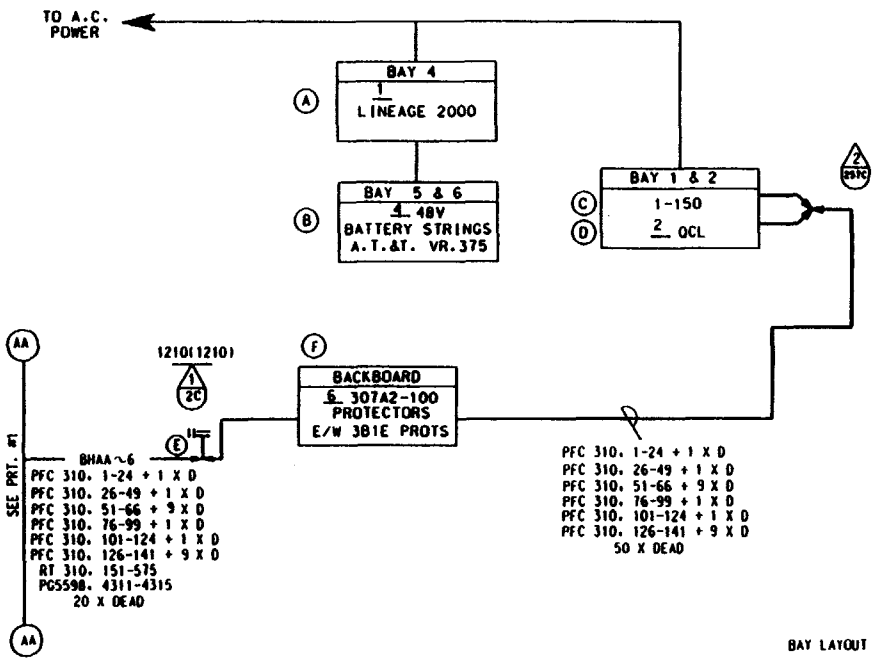

(A) 257C PL. 1 LINEAGE 2000 300AMP
SSI 700-223-562

(B) 257C PL. 4 48V BATTERY STRINGS

(C) 257C PL. 2 QUARD CURRENT LIMITER SHELVES

(D) 257C PL. 10 48V TO 130V CONVERTERS

(E) 257C PL 1-BEPC-25 TERM'L
E/W 3B1E PROTECTORS
PG5598. 4311-4315
20 X DEAD
E.S.-5X

(F) 257C PL. 6 307A2-100 PROTECTORS
E/W 3B1E PROTECTORS

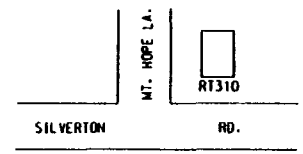

BAY LAYOUT

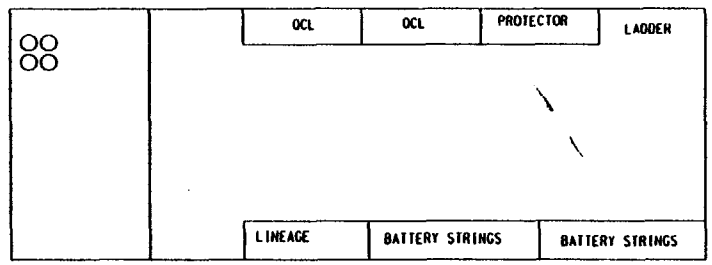

NEW JERSEY BELL TELEPHONE COMPANY

AVIS PROJECT		
DOVER TOWNSHIP	343	
56000	3A3PL10	
WEST OSBORNVILLE		
1568266	116	

ESC

pr1112_0V30401.112

1568266-117
CONDUIT

REV #1

BLOCK 192.24

ENTIRE AREA WOODED WITH GROUND COVER OF MOUNTAIN LAUREL

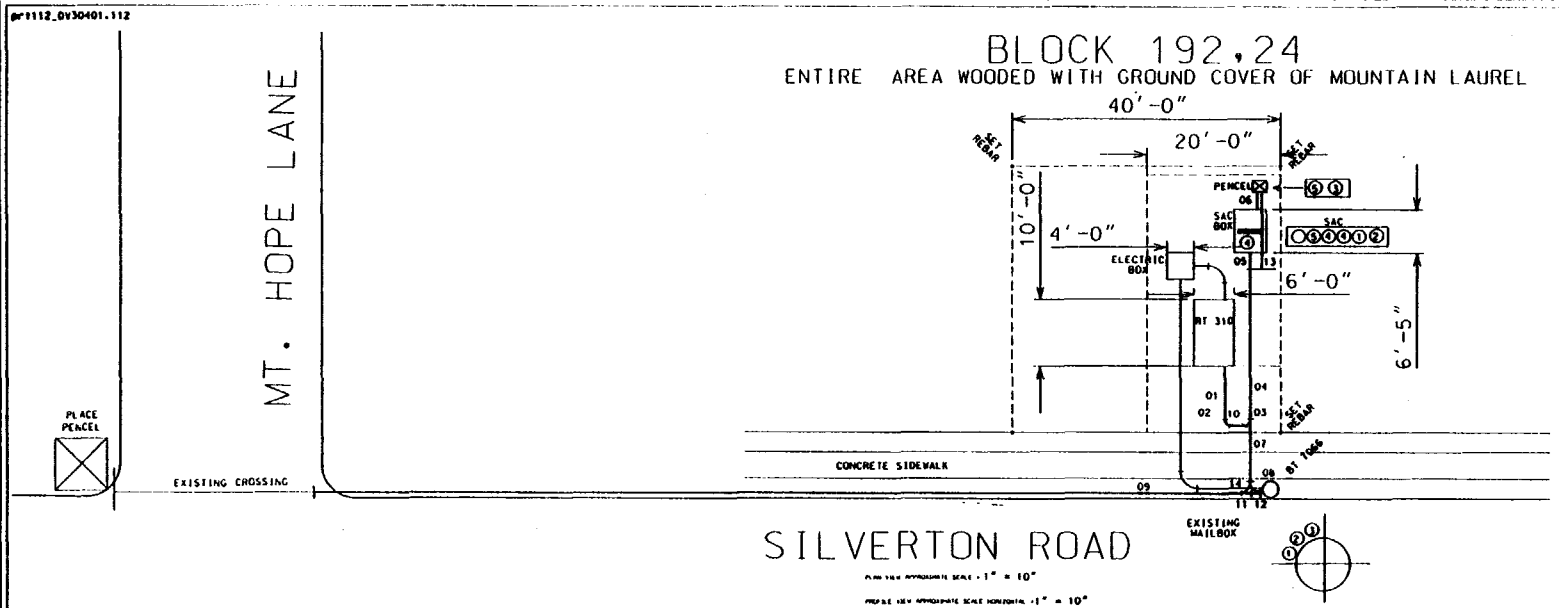

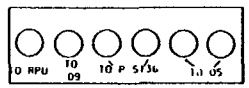

SAC DUCT DETAIL

DETAILS & CROSS SECTIONS

UNPAVED RESTORAL
COVER DUCTS WITH 12" SAND.
BACKFILL WITH SELECT FILL. TAMP.
PLACE 4" SEEDED TOPSOIL
LEVEL AND RAKE.
MAINTAIN MINIMUM 3' COVER.

NOTES

REVISE SECTIONS 01, 03, 06, 07, 09, & 10

ADD SECTIONS 11-14

REVISION NOTES

LOCATION OF UNDERGROUND STRUCTURES SHOWN ON DRAWING IS A GUIDE ONLY. THE TELEPHONE CO. ACCEPTS NO LIABILITY FOR LOSSES OR EXPENSES.

REPORT ANY CHANGES FROM COVER SHOWN. IF UNKNOWN OBSTRUCTIONS, AN ENCOUNTERED REMAINING APPROPRIABLE CHANGE IN GROUND CAUSE TELEPHONE CO. ENGINEER BEFORE LAYING CONDUIT.

NOTIFY ALL OTHER UTILITIES COMPANIES INVOLVED IN AREA BEFORE STARTING TO DIG. USE ONE CALL SYSTEM SUBMITTED TO MARKING LIST & MARK TO DIG LAND ON THIS JOB ARE SHOWN ON PLAN.

SYMBOLS

- —G— GAS PIPE
- —PO— PRIVATE OWNED CONDUIT
- —W— WATER PIPE
- —E— ELECTRIC CONDUIT
- R/W RIGHT OF WAY LINE
- PROPERTY LINE
- —CATV— COMMUNITY ANTENNA TV
- —S— SEWER PIPE
- —M— MUNICIPAL CONDUIT
- —T— TELEPHONE
- TELEPHONE POLE
- ELECTRIC POLE
- JOINT POLE
- MANHOLE & CONDUIT
- DR LOWER
- FIRE HYDRANT
- WALL TO WALL
- CC CENTER TO CENTER
- CB CATCH BASIN
- TRAFFIC LIGHT POLE
- TREE
- CWD. UNGUIDED WOOD DUCT
- M.P.D. MULTIPLE TILE DUCT
- CEM CEMENT CONDUIT (TRANSITE)
- M.C.D. MULTIPLE CEMENT DUCT
- P.D. PLASTIC DUCT
- T.P.D. TIMBER DUCT
- S.P. SEWER PIPE CONDUIT
- STL STEEL PIPE CONDUIT
- C.I.P. CAST IRON MAIN
- P.M. TRAFFIC CONTROL PEDESTAL

NEW JERSEY BELL TELEPHONE COMPANY

PREPARED BY: M. DORSEY
ALT #: 244-9932
ORIGINAL REVISE DATE: 2-2-95
LATEST REVISION DATE: 8-1-95
DATE DUE
APPROVED: ORIG SIGNED R.D. PEAL
AUD
PERMIT #
STREET: SILVERTON ROAD
TO
CEV RT 310
TO
SECTION: TOMS RIVER
SECTION #: 56000
CENTRAL OFFICE AREA: WEST OSBORNVILLE
MUNICIPALITY: DOVER TWP.
TO #: 343
PAGE #: 117
ASSOCIATE WITH ORDER
ORDER # (S): 1568266

CONDUIT SUMMARY

ACCT	SEC	LENGTH ENC PRO	LENGTH RETURN	TOTAL DUCTS	TYPE OF DUCT NO.	SIZE	KIND	1 LOADED	DATE	DRAWN NO.	FILE NO.	REMARKS (* WORK AUTHORIZED ON THIS PRINT)
4C	01	5'	5'	4	4	4"	CPD	100	1995	NA		*
4C	02	5'	5'	2	2	4"	CPB	100	1995	NA		* ENCASE IN CONC.
4C	03	5'	5'	2	2	4"	CPB	100	1995	NA		* ENCASE IN CONC.
4C	04	20'	20'	5	5	4"	CPD	100	1995	NA		*
4C	05	5'	5'	3	3	4"	EPB	100	1995	NA		* ENCASE IN CONC.
4C	06	5'	5'	1	1	4"	EPB	100	1995	NA		* ENCASE IN CONC.
4C	07	20'	20'	3	3	4"	CPD	100	1995	NA		*
4C	08	5'	5'	2	2	4"	EPB	100	1995	NA		* ENCASE IN CONC.
4C	09	135'	135'	2	2	4"	CPD	100	1995	NA		*
4C	10	4'	4'	1	1	4"	CPD	100	1995	NA		*
4C	11	10'	6'	1	1	4"	CPD	100	1995	NA		*

CONDUIT SUMMARY

ACCT	SEC	LENGTH ENC PRO	LENGTH RETURN	TOTAL DUCTS	TYPE OF DUCT NO.	SIZE	KIND	1 LOADED	DATE	DRAWN NO.	FILE NO.	REMARKS (* WORK AUTHORIZED ON THIS PRINT)
4C	12	5'	5'	1	1	4"	EPB	100	1995	NA		* ENCASE IN CONC.
4C	13	10'	10'	1	1	4"	CPD	100	1995	NA		*
4C	14	5'	5'	1	1	4"	CPB	100	1995	NA		* ENCASE IN CONC.

MANHOLE SUMMARY

ACCT	MH.	SIZE	TYPE	LENGTH	WIDTH	HEAD ROOM	EQ.SITE	DATE PLACED	DRAWN NO.	FILE NO.	REMARKS (* WORK AUTHORIZED ON THIS PRINT)
4C		5	CEV	10'	6'	5'	100		NA		* RT 310

REVISE SECTIONS 01, 03, 06, 07, 09, & 10

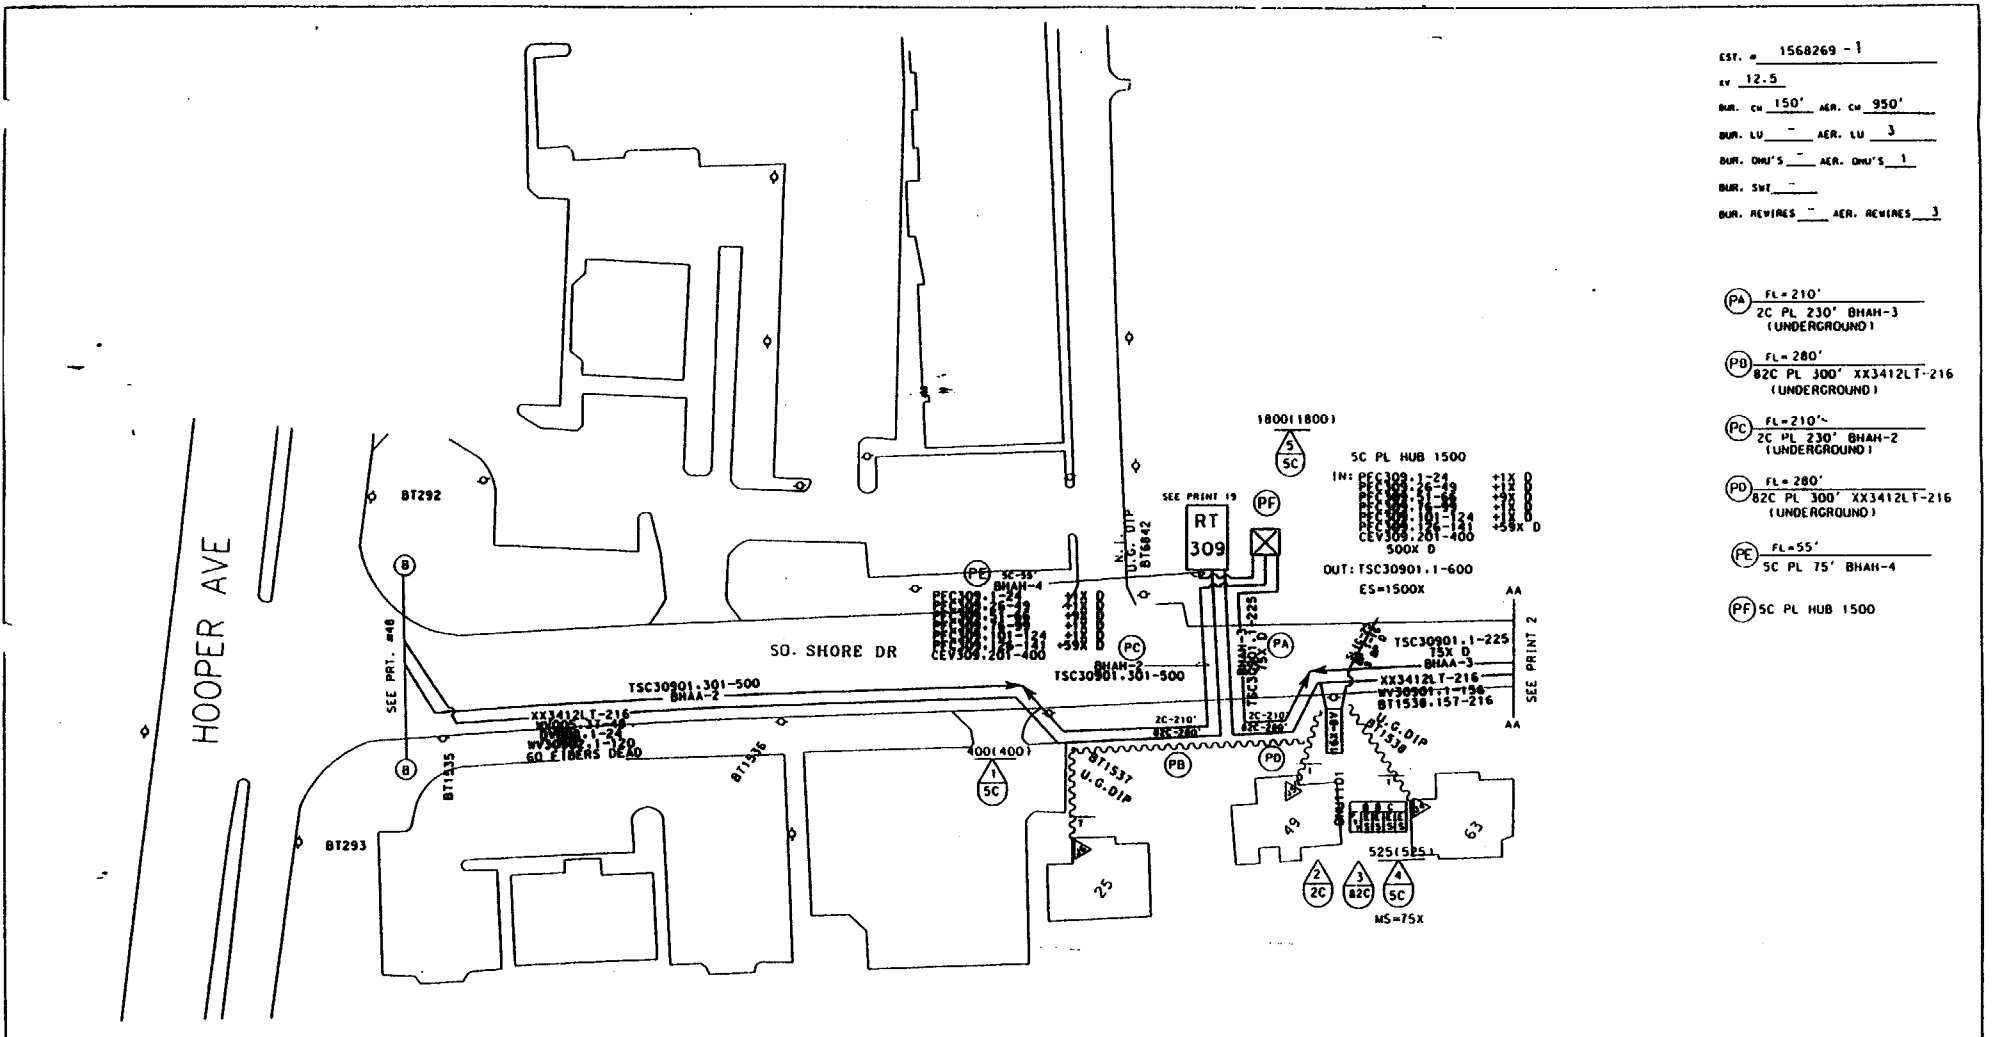

EST. # 1568269 - 1

EV 12.5

BUR. CM 150' AER. CM 950'

BUR. LU - AER. LU 3

BUR. ONU'S - AER. ONU'S 1

BUR. SWT -

BUR. REWIRES - AER. REWIRES 3

(PA) FL=210'
2C PL 230' BHAH-3
(UNDERGROUND)

(PB) FL=280'
82C PL 300' XX3412LT-216
(UNDERGROUND)

(PC) FL=210'
2C PL 230' BHAH-2
(UNDERGROUND)

(PD) FL=280'
82C PL 300' XX3412LT-216
(UNDERGROUND)

(PE) FL=55'
5C PL 75' BHAH-4

(PF) 5C PL HUB 1500

NOTE: REMOVAL PRINTS TO BE ISSUED IN THE FUTURE
NOTE: EXISTING GUYING IS ADEQUATE.

TSC30901 TC = 309019

CCOUNT CODE 257C AREA CODE 56243 ONU & ADDRESS	FIBER COUNT	TSC COUNT	PGL COUNT NON-DEDICATED	RIDES ID	TAPER CODE	YR PLCD
ONU1101 F63 SHORE DR	WV30901.149-150	TSC 30901.215-216	PGL605A.1-125	1101	391311	
ONU		TSC	PGL			
ONU		TSC	PGL			
ONU		TSC	PGL			
ONU		TSC	PGL			

MATERIAL LIST	MCF	FKM
230' BHAA-3	.138	
230' BHAH-2	.092	
600' XX3412LT-216		39.51
75' BHAA-4	.06	
16X-8V ONU		
SLIC-25		
TOTAL	.29	

NEW JERSEY BELL TELEPHONE COMPANY

AVIS PROJECT

K. McLAUGHLIN 5245

1-22-93

DOVER TOWNSHIP

343

389PL4

56000

PR11.WV30901

WEST OSBORNVILLE

1568269

1

SSP

EST. # 1568269 2
SV 12.5
BUR. CM — AER. CM 880'
BUR. LU — AER. LU 12
BUR. ONU'S — AER. ONU'S 1
BUR. SWT —
BUR. REWIRES — AER. REWIRES 19

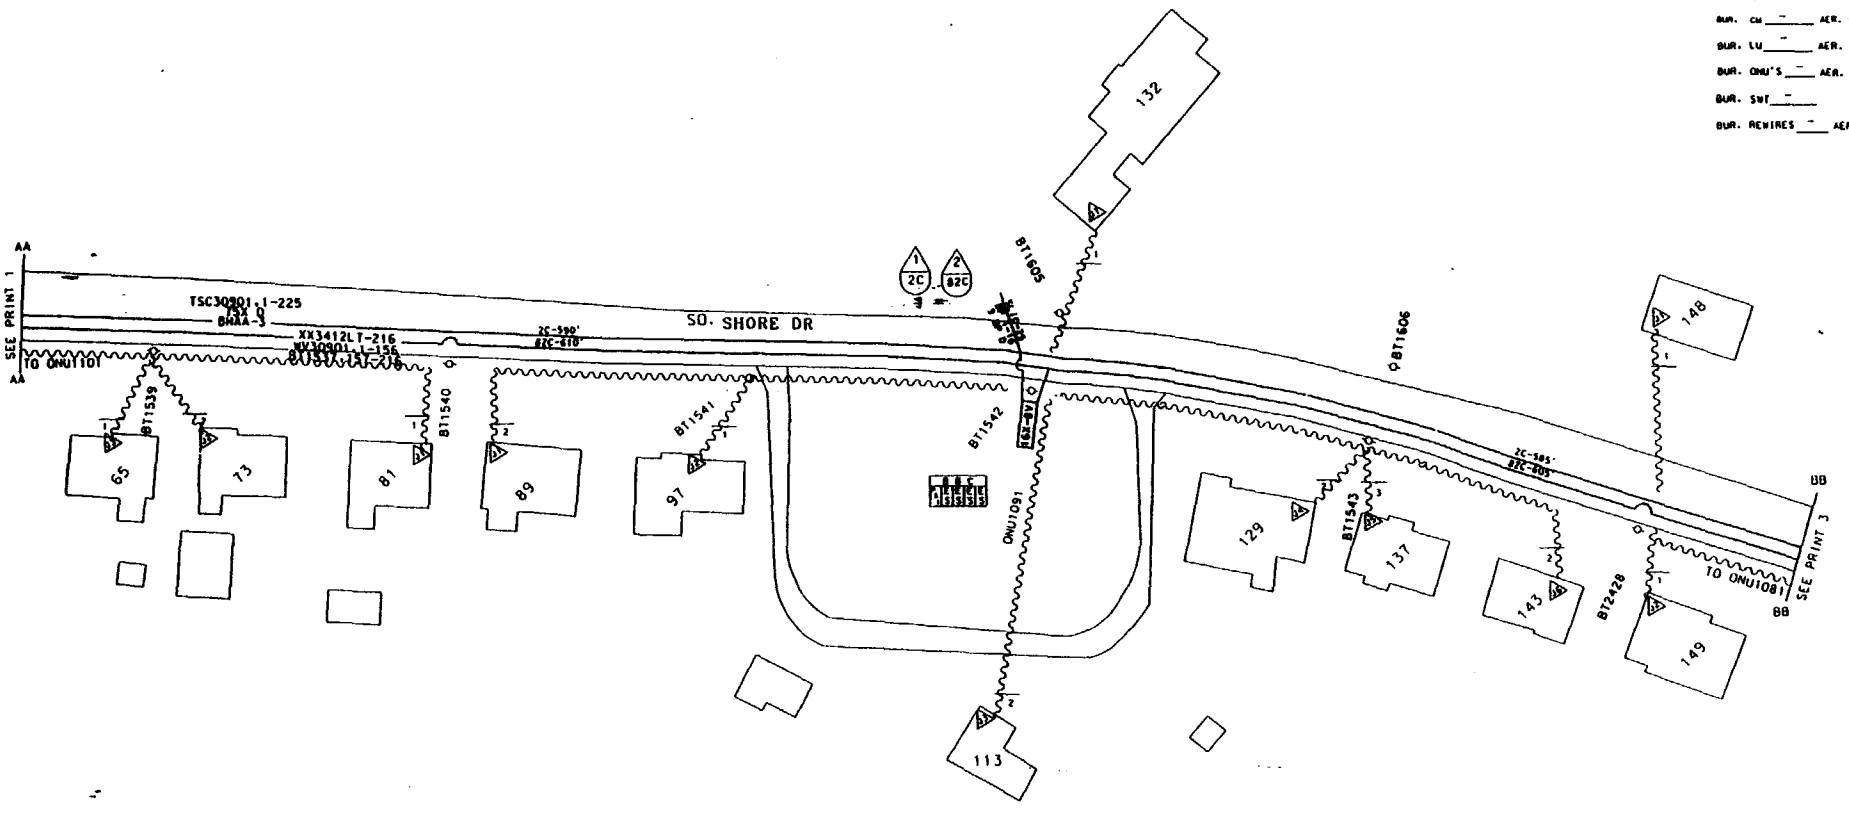

NOTE: REMOVAL PRINTS TO BE ISSUED IN THE FUTURE
NOTE: EXISTING GUYING IS ADEQUATE.

TSC30901 TC = 309019

ACCOUNT CODE 257C AREA CODE 56243 ONU & ADDRESS	FIBER COUNT	TSC COUNT	PGL COUNT NON-DEDICATED	RIDES ID	TAPER CODE	YR PLCD
ONU 1091 F113 SHORE DR	WV30901.147-148	TSC 30901.213-214	PGL 605A.1-125	1091	391311	
ONU		TSC	PGL			
ONU		TSC	PGL			
ONU		TSC	PGL			
		TSC	PGL			

MATERIAL LIST MCF FKM

16X-8V ONU

SLIC-25

NEW JERSEY BELL TELEPHONE COMPANY

AVIS PROJECT

K. McLAUGHLIN 244 9345

1-27-95

DOVER TOWNSHIP 343

389PL4 56000 PAT1_WV30901

WEST OSBORNVILLE

EST. # 1568269 PAGE # 2

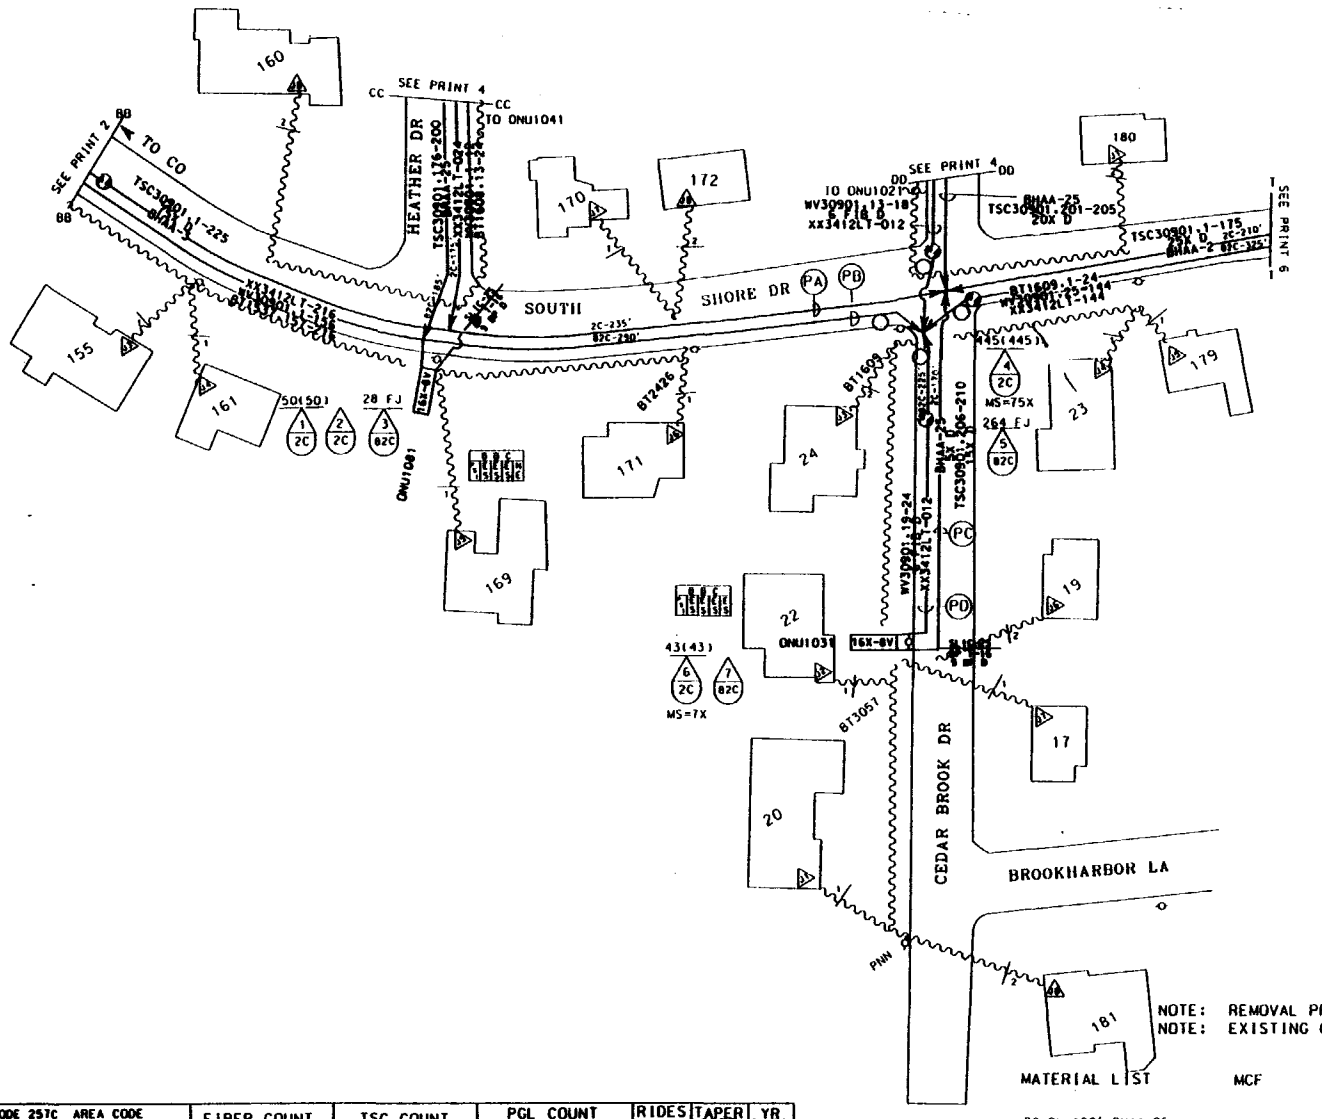

EST. # 1568269 3

AV 12.5

BUR. CU - AER. CU 1130'

BUR. LU - AER. LU 15

BUR. ONU'S - AER. ONU'S 2

BUR. SWI -

BUR. REWIRES - AER. REWIRES 20

(PA) FL=1410'
2C PL 1440' BHAA-3

(PB) FL=1685'
82C PL 1740' XX3412LT-216

(PC) FL=170'
2C PL 190' BHAA-25

(PD) FL=225'
82C PL 240' XX3412LT-012

NOTE: REMOVAL PRINTS TO BE ISSUED IN THE FUTURE
NOTE: EXISTING GUYING IS ADEQUATE.

MATERIAL LIST MCF FKM

2C PL 190' BHAA-25

82C PL 190' XX3412LT-012

ACCOUNT CODE 257C AREA CODE ONU & ADDRESS	FIBER COUNT	TSC COUNT	PGL COUNT NON-DEDICATED	RIDES ID	TAPER CODE	YR PLCD
ONU1031 F22 CEDARBROOK DR	WV30901.19-20	TSC30901.206-207	PGL605B.501-625			
ONU1081 F169 SHORE DR	WV30901.145-146	TSC30901.211-212	PGL605A.1-125			
ONU		TSC	PGL			
ONU		TSC	PGL			
ONU		TSC	PGL			

NEW JERSEY BELL TELEPHONE COMPANY

REASON: AVIS PROJECT

DATE: 1-31-95

DOVER TOWNSHIP 343

3B9PL4 56000 PKT1.WV30901

WEST OSBORNVILLE

EST. # 1568269 3

1.SE

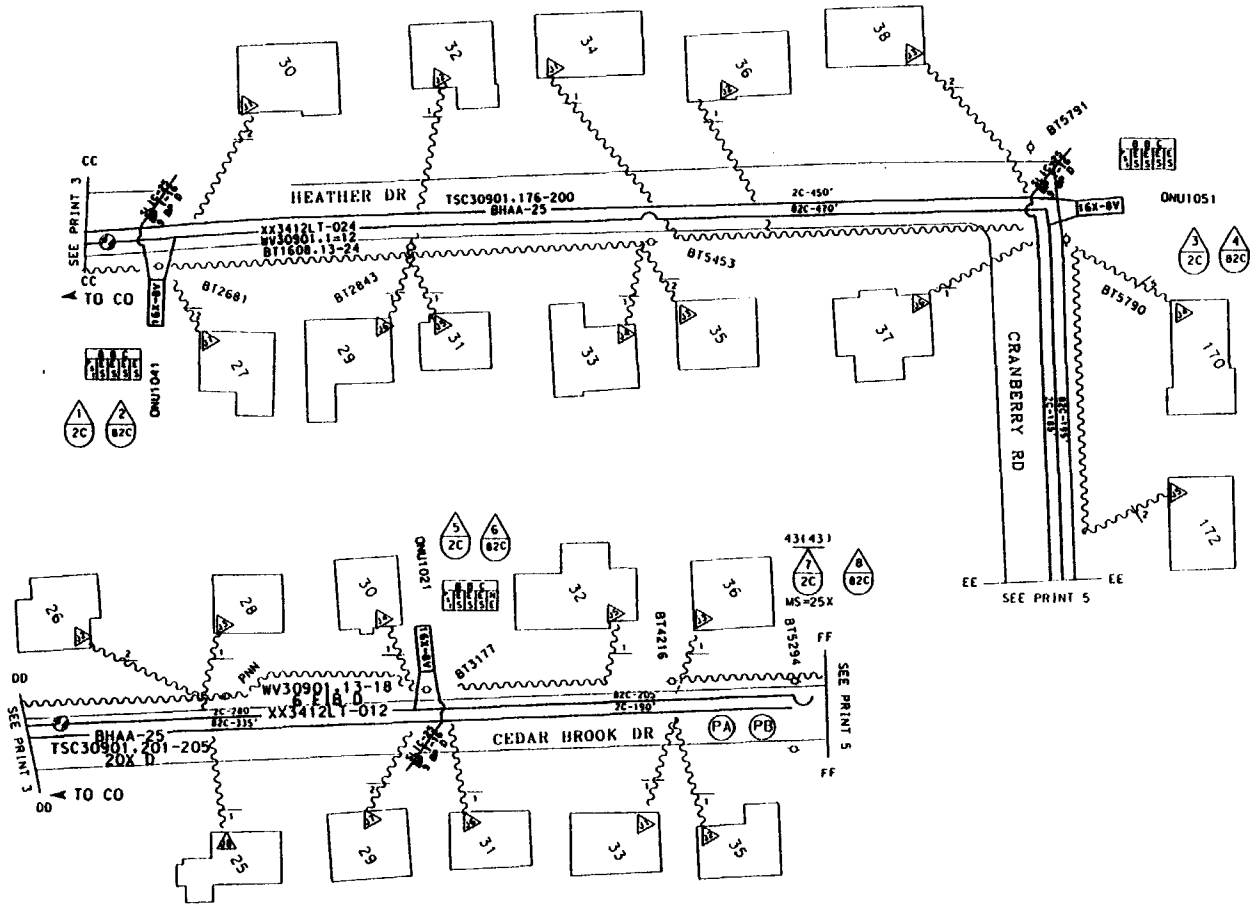

EST. # 1568269 4

SV 12.5

BUR. CM - AER. CM 1070'

BUR. LU - AER. LU 23

BUR. ONU'S - AER. ONU'S 3

BUR. SWT -

BUR. REWIRES - AER. REWIRES 34

PA FL= 470'
2C PL 490' BHAA-25

PB FL= 540'
82C PL 560' XX3412LT-012

SYMBOLS & ABBREVIATIONS

NOTE: REMOVAL PRINTS TO BE ISSUED IN THE FUTURE
NOTE: EXISTING GUYING IS ADEQUATE.

TSC30901 TC = 309019

ACCOUNT CODE 257C AREA CODE 56243 ONU & ADDRESS	FIBER COUNT	TSC COUNT	PGL COUNT NON-DEDICATED	RIDES ID	TAPER CODE	YR PLCD
ONU1021 F30 CEDARBROOK DR	WV30901.13-14	TSC30901.201-202	PGL605B.501-625	1021	391351	
ONU1041 F27 HEATHER DR	WV30901.1-2	TSC30901.176-177	PGL605B.501-625	1041	391351	
ONU1051 F38 HEATHER DR	WV30901.3-4	TSC 30901.178-179	PGL605B.501-625	1051	391351	
ONU		TSC	PGL			
ONU		TSC	PGL			

MATERIAL LIST	MCF	FKM
510' XX3412LT-012		1.87
490' BHAA-25	.025	
3 16X-8V ONUs		
3 SLIC-25s		

NEW JERSEY BELL TELEPHONE COMPANY

AVIS PROJECT

DATE 1-21-93

.025

DOVER TOWNSHIP

343

389PL4

56000

WV30901

WEST OSBORNVILLE

EST. # 1568269

PART # 4

8SC

EST. # 1568269-5

KV 12.5

BUR. CW — AER. CW 675'

BUR. LU — AER. LU 11

BUR. ONU'S — AER. ONU'S 2

BUR. SWI —

BUR. REWIRES — AER. REWIRES 22

(PA) FL = 1475'
2C PL 1500' BHAA-25

(PB) FL = 1555'
82C PL 1600' XX3412LT-024

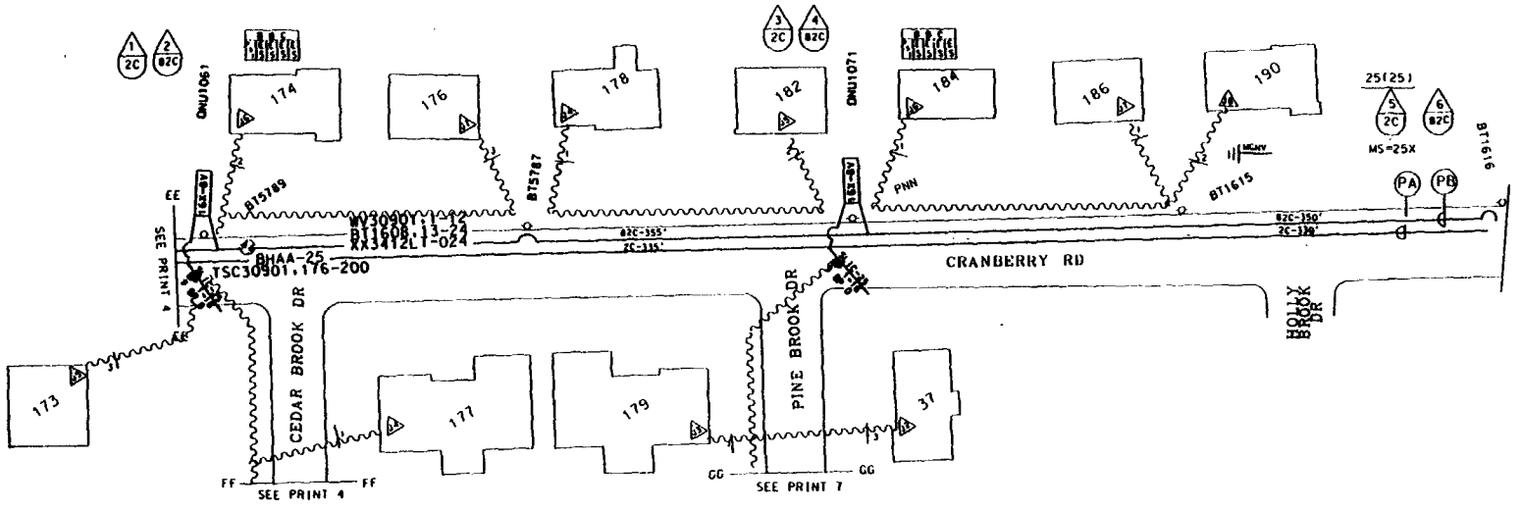

NOTE: REMOVAL PRINTS TO BE ISSUED IN THE FUTURE
NOTE: EXISTING GUYING IS ADEQUATE.

SYMBOLS & ABBREVIATIONS

MATERIAL LIST	MCF	FKM
1600' XX3412LT-012		5.85
1500' BHAA-25	.075	
2 16X-8V ONUs		
2 SLIC-25s		

TSC30901 TC = 309019

ACCOUNT CODE 25TC AREA CODE 56243 ONU & ADDRESS	FIBER COUNT	TSC COUNT	PGL COUNT NON-DEDICATED	RIDES ID	TAPER CODE	YR PLCD
ONU 1061 F174 CRANBERRY RD	WV30901.7-8	TSC 30901.180-181	PGL 605B.501-625	1061	391351	
ONU 1071 F182 CRANBERRY RD	WV30901.9-10	TSC 30901.182-183	PGL 605B.501-625	1071	391351	
ONU		TSC	PGL			
ONU		TSC	PGL			
ONU		TSC	PGL			

NEW JERSEY BELL TELEPHONE COMPANY

AVIS PROJECT

SIGNED BY K. McL .075

DOVER TOWNSHIP 343

319PL4 56000 WV30901

WEST OSBORNVILLE

EST.# 1568269 PAGE # 5

4570

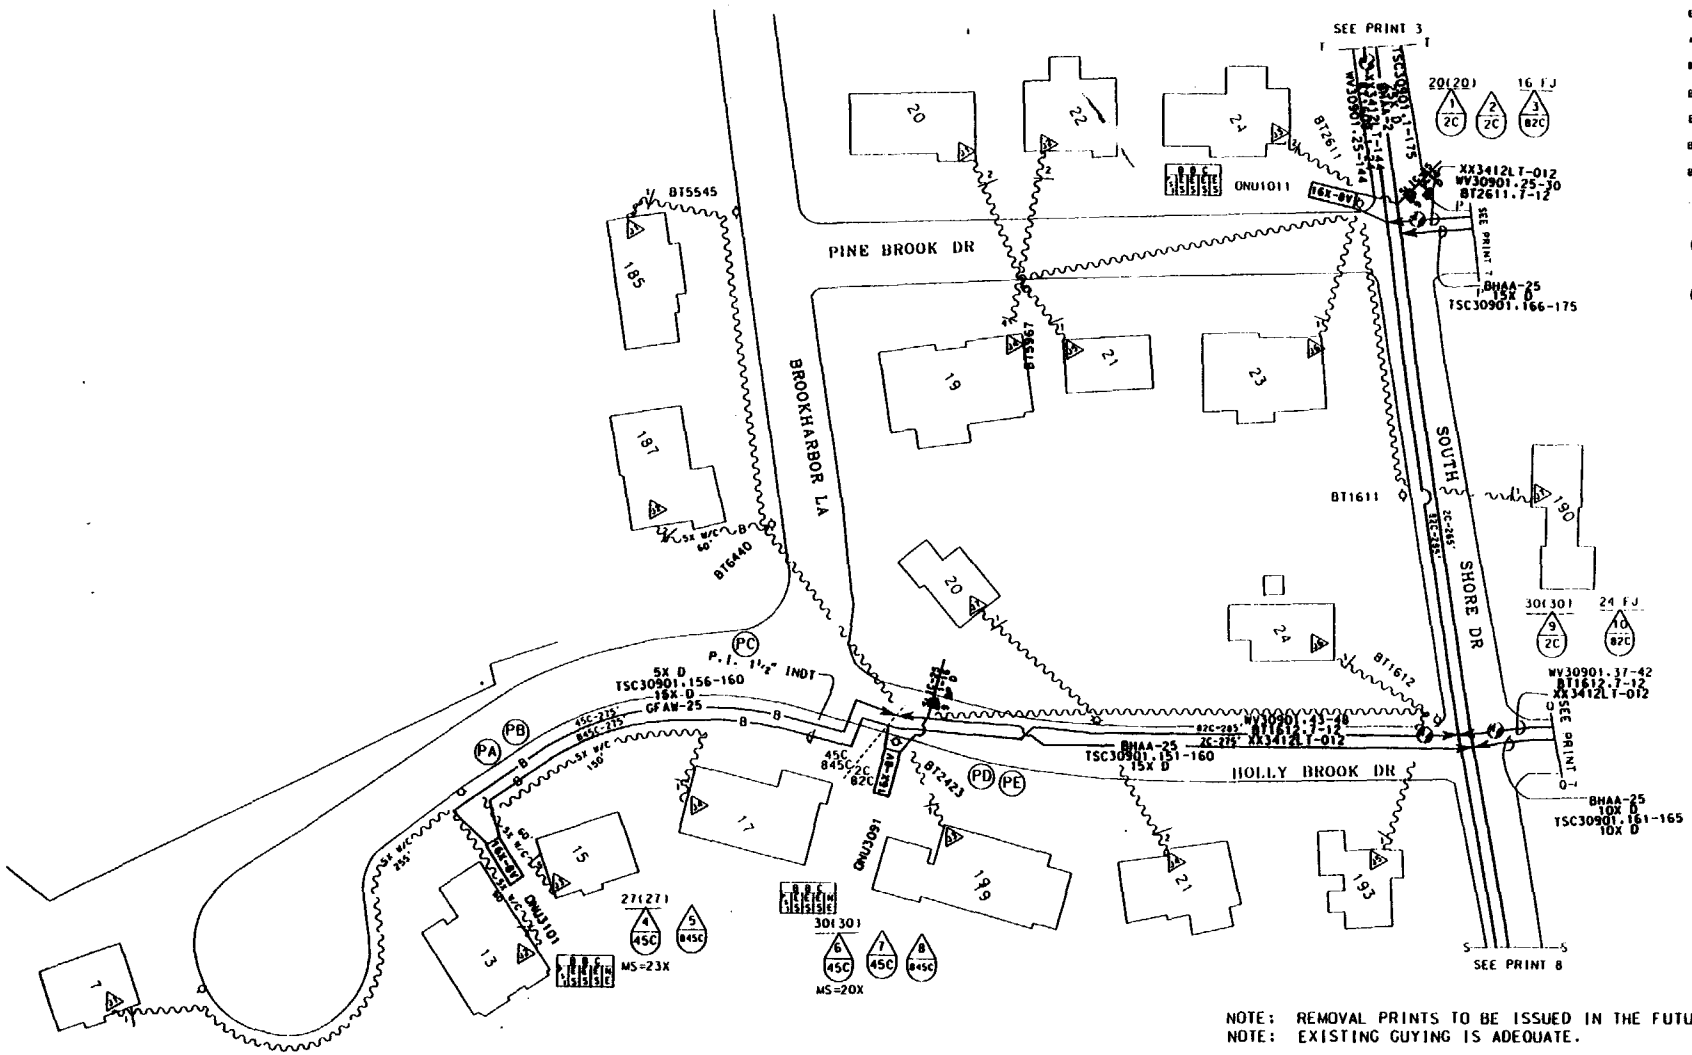

NOTE: REMOVAL PRINTS TO BE ISSUED IN THE FUTURE
NOTE: EXISTING GUYING IS ADEQUATE.

TSC30901 TC = 309019

ACCOUNT CODE 257C AREA CODE56243 ONU & ADDRESS	FIBER COUNT	TSC COUNT	PGL COUNT NON-DEDICATED	RIDES ID	TAPER CODE	YR PLCD
ONU1011 S24 PINEBROOK DR	WV30901.25-26	TSC 30901.166-167	PGL 605B.501-625	1011	391351	
ONU 3091 F17 HOLLYBROOK DR	WV30901.43-44	TSC 30901.151-152	PGL 605A.251-375	3091	391313	
ONU 3101 F13 HOLLYBROOK DR	WV30901.45-46	TSC 30901.156-157	PGL 605A.251-375	3101	391313	
ONU		TSC	PGL			
ONU		TSC	PGL			

MATERIAL LIST	MCF	FKM
295' BHAA-25	.015	
295' GFAW-25	.015	
570' XX3412LT-012		2.085
271' 1½"INDT		
3 16X-8V ONUs		
2 SLIC-25s		

NEW JERSEY BELL TELEPHONE COMPANY

PLANNER AVIS PROJECT

DOVER TOWNSHIP 343

389PL4 56000 WV30901

WEST OSBORNVILLE

1568269 6

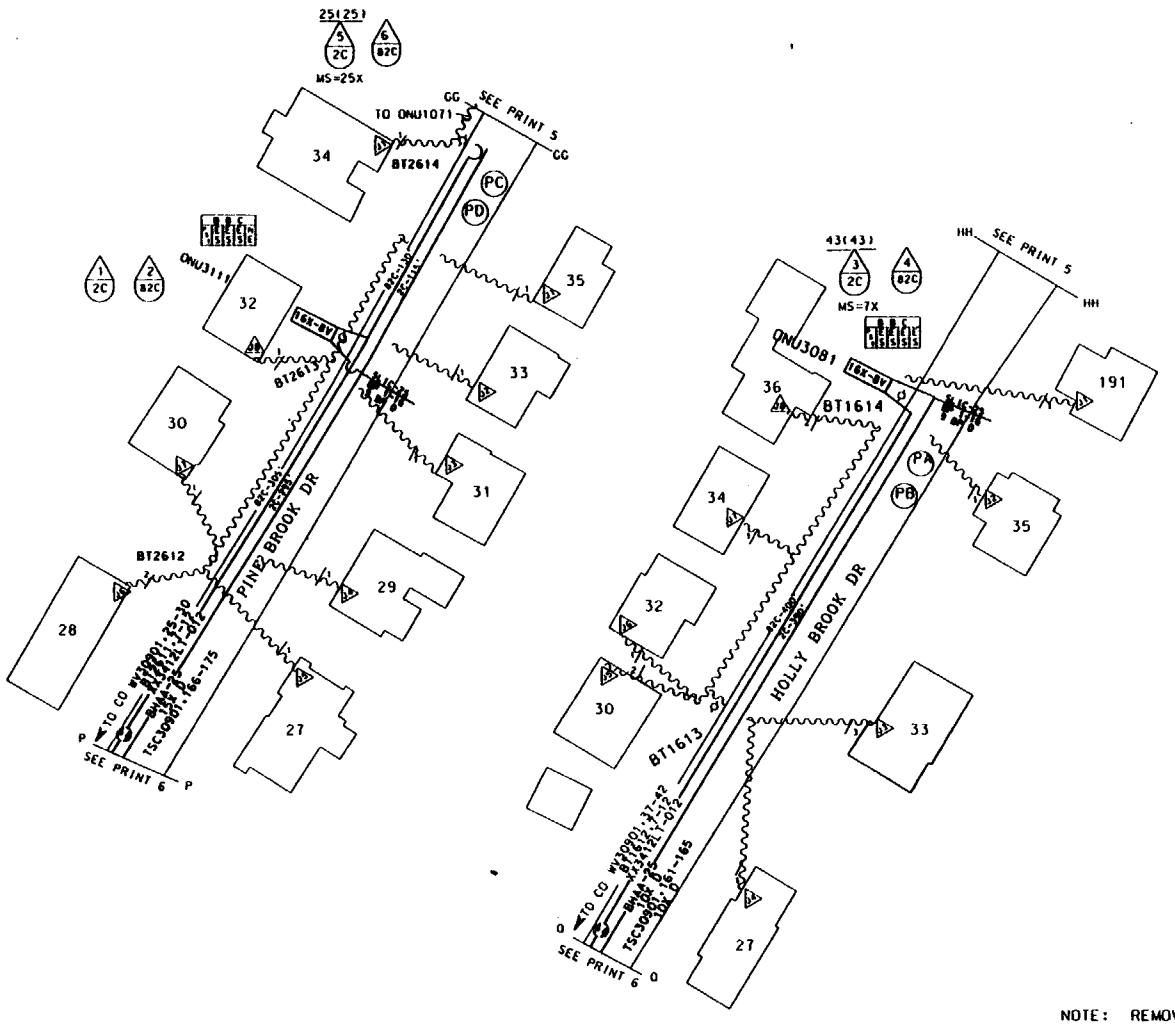

EST. # 1568269 7

RV 12.5

BUR. CM — AER. CM 100'

BUR. LU — AER. LU 17

BUR. ONU'S — AER. ONU'S 2

BUR. SWT —

BUR. REWIRES — AER. REWIRES 22

(PA) FL=390'
2C PL 410' BHAA-25

(PB) FL=400'
82C PL 410' XX3412LT-012

(PC) FL=410'
2C PL 430' BHAA-25

(PD) FL=435'
82C PL 460' XX3412LT-012

SYMBOLS & ABBREVIATIONS

NOTE: REMOVAL PRINTS TO BE ISSUED IN THE FUTURE
NOTE: EXISTING GUYING IS ADEQUATE.

TSC30901 TC = 309019

ACCOUNT CODE 257C AREA CODE 56243 ONU & ADDRESS	FIBER COUNT	TSC COUNT	PGL COUNT NON-DEDICATED	RIDES ID	TAPER CODE	YR PLCD
ONU 3081 F36 HOLLY BROOK DR	WV30901.37-38	TSC30901.161-162	PGL605A.251-375	3081	391313	
ONU 3111 F32 PINE BROOK DR	WV30901.27-28	TSC30901.168-169	PGL605A.251-375	3111	391313	
ONU		TSC	PGL			
ONU		TSC	PGL			
ONU		TSC	PGL			

MATERIAL LIST	MCF	FKM
840' BHAA-25	.042	
840' XX3412LT-012		3.07
2 16X-8V ONUs		
2 SLIC-25s		

NEW JERSEY BELL TELEPHONE COMPANY

PROJECT: AVIS PROJECT

PREPARED BY: K. McLAUGHLIN 9945

DATE: 7-31-95

RECORD REVISIONS

MUNICIPALITY: DOVER TOWNSHIP

SW BUR.: 343

3B9PL 4

DISTRICT: 56000

WV30901

EXCHANGE CLIENT AREA: WEST OSBORNVILLE

EST.: 1568269

PAGE: 7

NORTH

197

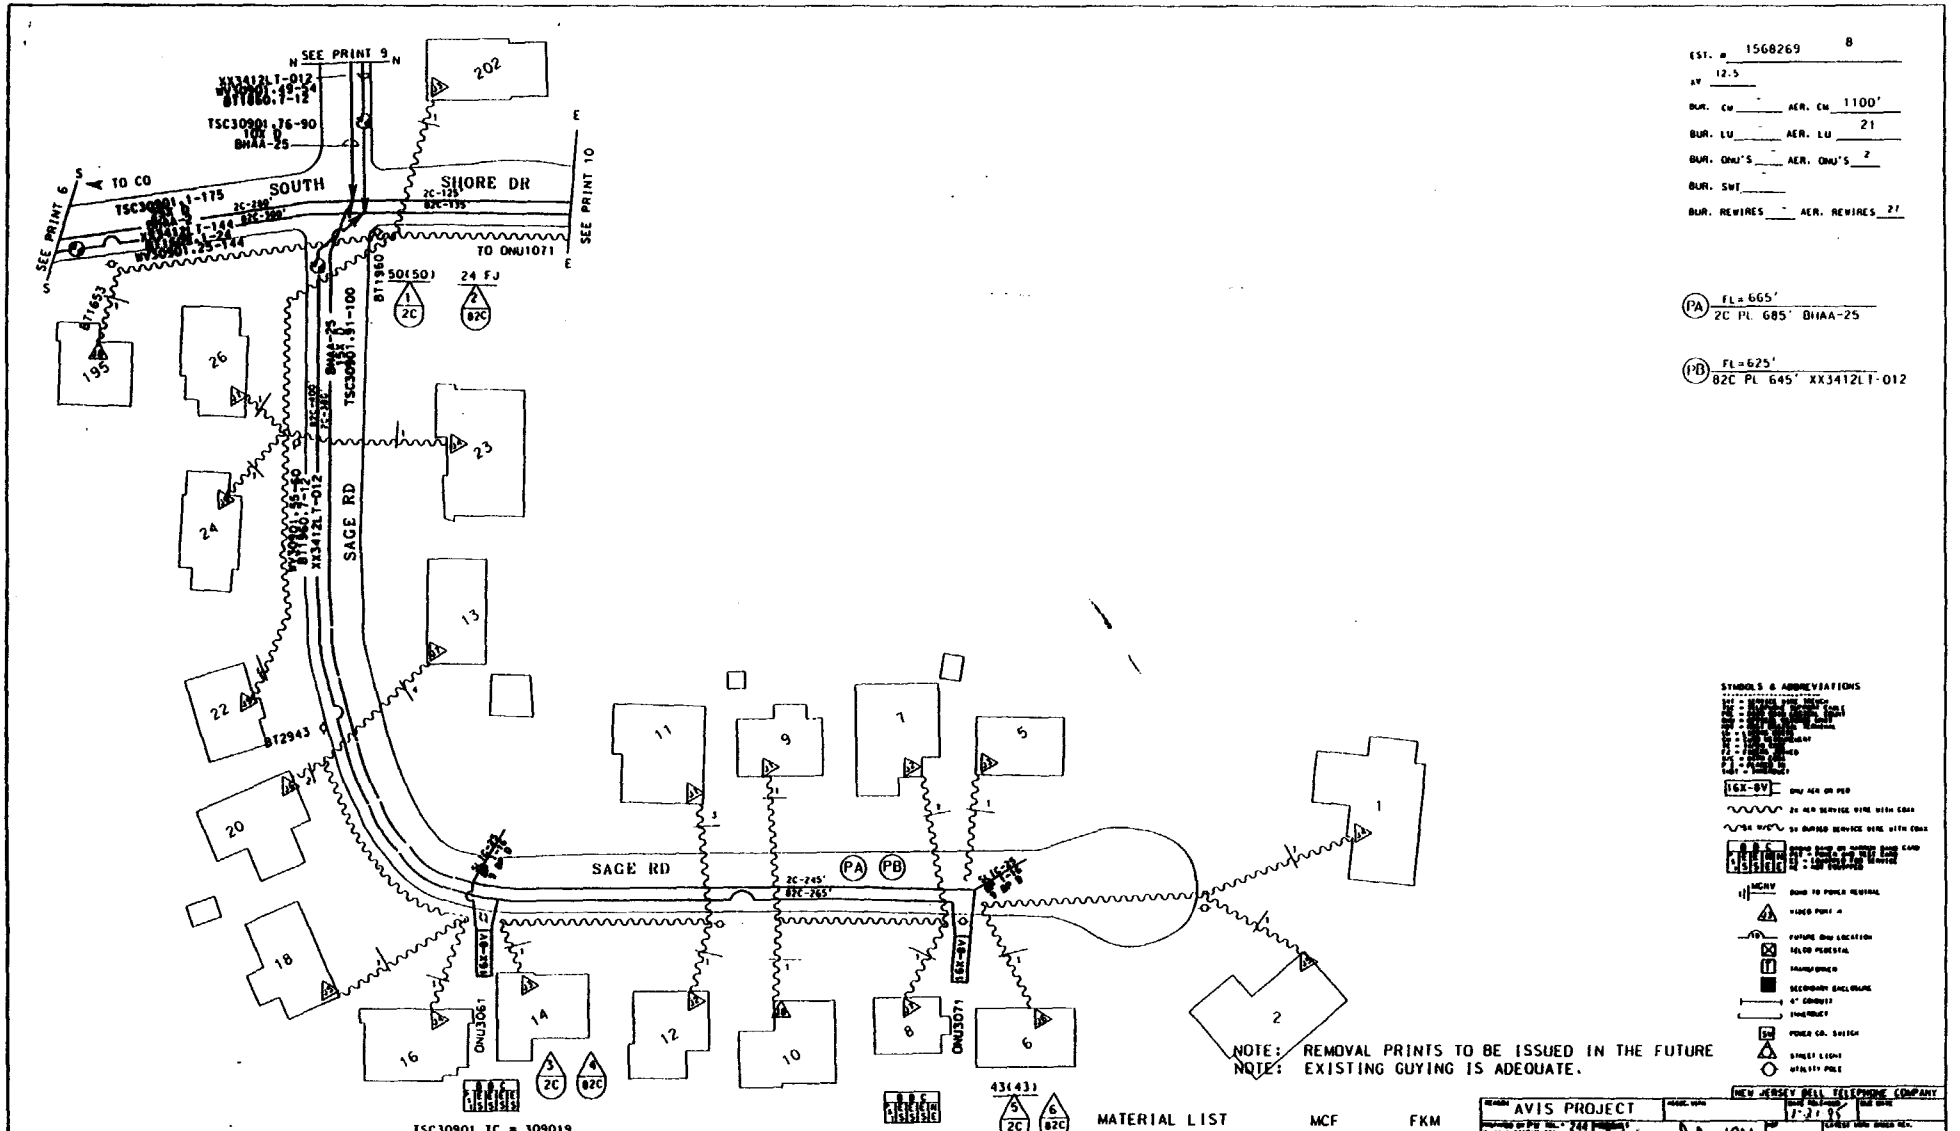

ACCOUNT CODE 257C AREA CODE 56243 ONU & ADDRESS	FIBER COUNT	TSC COUNT	PGL COUNT NON-DEDICATED	RIDES ID	TAPER CODE	YR PLCD
ONU 3061 F16 SAGE RD	WV30901.55-56	TSC 30901.91-92	PGL 605A.251-275	3061	391313	
ONU 3071 F6 SAGE RD	WV30901.57-58	TSC 30901.93-94	PGL 605A.251-275	3071	391313	
ONU		TSC	PGL			
ONU		TSC	PGL			
ONU		TSC	PGL			

T-98

EST. # 1568269 9

KV 12.5

BUR. CM 300' AER. CM 550'

BUR. LU 7 AER. LU 7

BUR. ONU'S 1 AER. ONU'S 1

BUR. SWT 810'

BUR. REWIRES 10 AER. REWIRES 11

(PA) FL=480'
2C PL 500' BHAA-25

(PB) FL=500'
82C PL 520' XX3412LT-012

(PC) FL=340'
45C PL 360' GFAW-25

(PD) FL=340'
845C PL 360' XX3412LT-012

(PE) FL=336'
845C PL 336' 1½" INDT

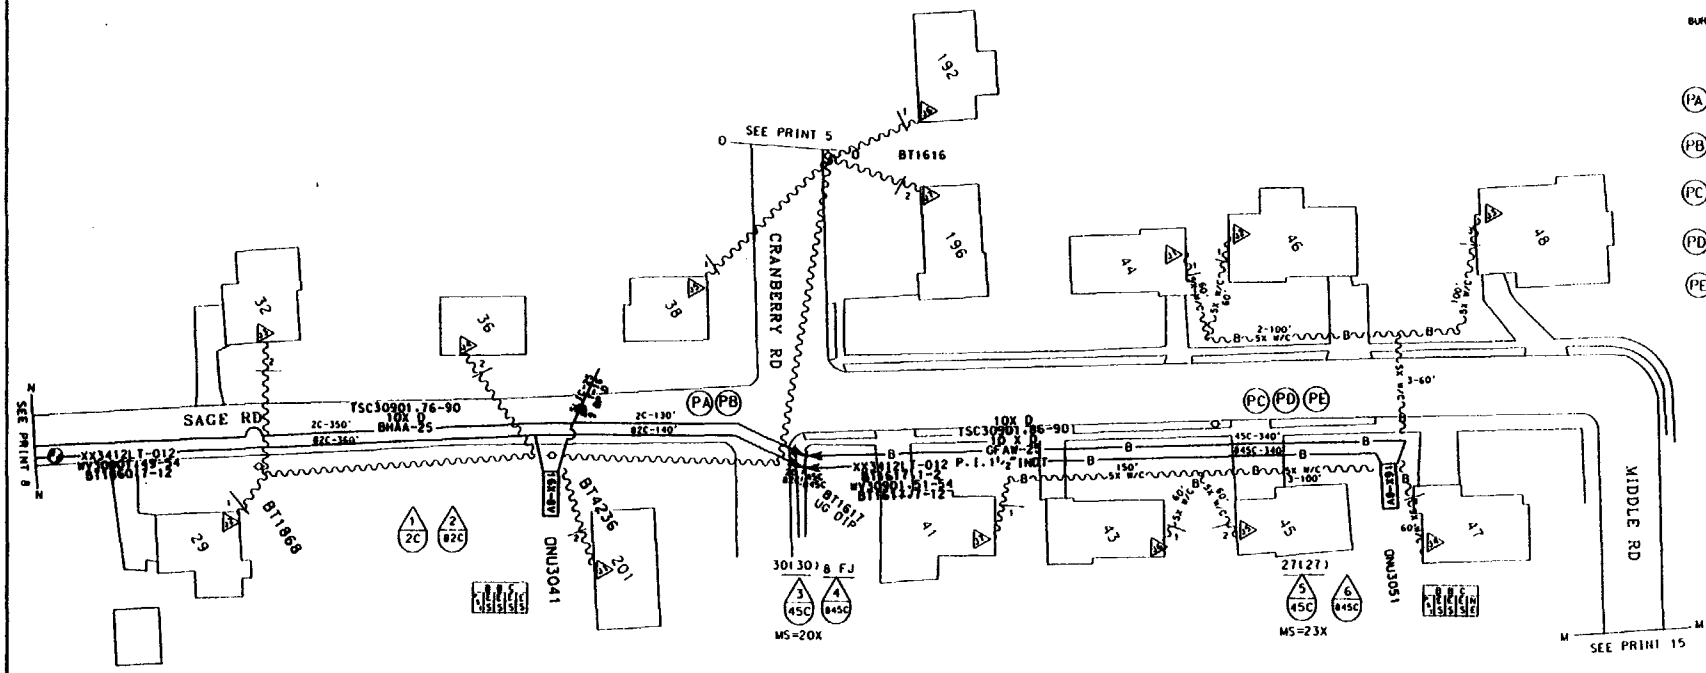

SYMBOLS & ABBREVIATIONS

NOTE: REMOVAL PRINTS TO BE ISSUED IN THE FUTURE
NOTE: EXISTING GUYING IS ADEQUATE.

TSC30901 TC = 309019

ACCOUNT CODE 257C AREA CODE 56243 ONU & ADDRESS	FIBER COUNT	TSC COUNT	PGL COUNT NON-DEDICATED	RIDES ID	TAPER CODE	YR PLCD
ONU 3041 OPP36 SAGE RD	WV30901.49-50	TSC 30901.76-77	PGL 605A.251-375	3041	391313	
ONU 3051 F45 SAGE RD	WV30901.51-52	TSC 30901.86-87	PGL 605A.251-375	3051	391313	
ONU		TSC	PGL			
ONU		TSC	PGL			
ONU		TSC	PGL			

MATERIAL LIST

	MCF	FKM
500' BHAA-25	.025	
360' GFAW-25	.018	
880' XX3412LT-012		
336' 1½" INDT		
2 1GX-8V ONUs		
SLIC-25		
TOTAL	.043	3.22

NEW JERSEY BELL TELEPHONE COMPANY

AVIS PROJECT

.043

DOVER TOWNSHIP

343

389PL4

56000

WV30901

WEST OSBORNVILLE

1568269

9

E7C