Map 1-A - 4 Mbps/1 Mbps

DA BOUNDARY | CURRENT CROSS CONNECT | PROPOSED DSLAM LOCATION | FIBER TO DSLAM 1

Map 1-B - 10 Mbps/1 Mbps

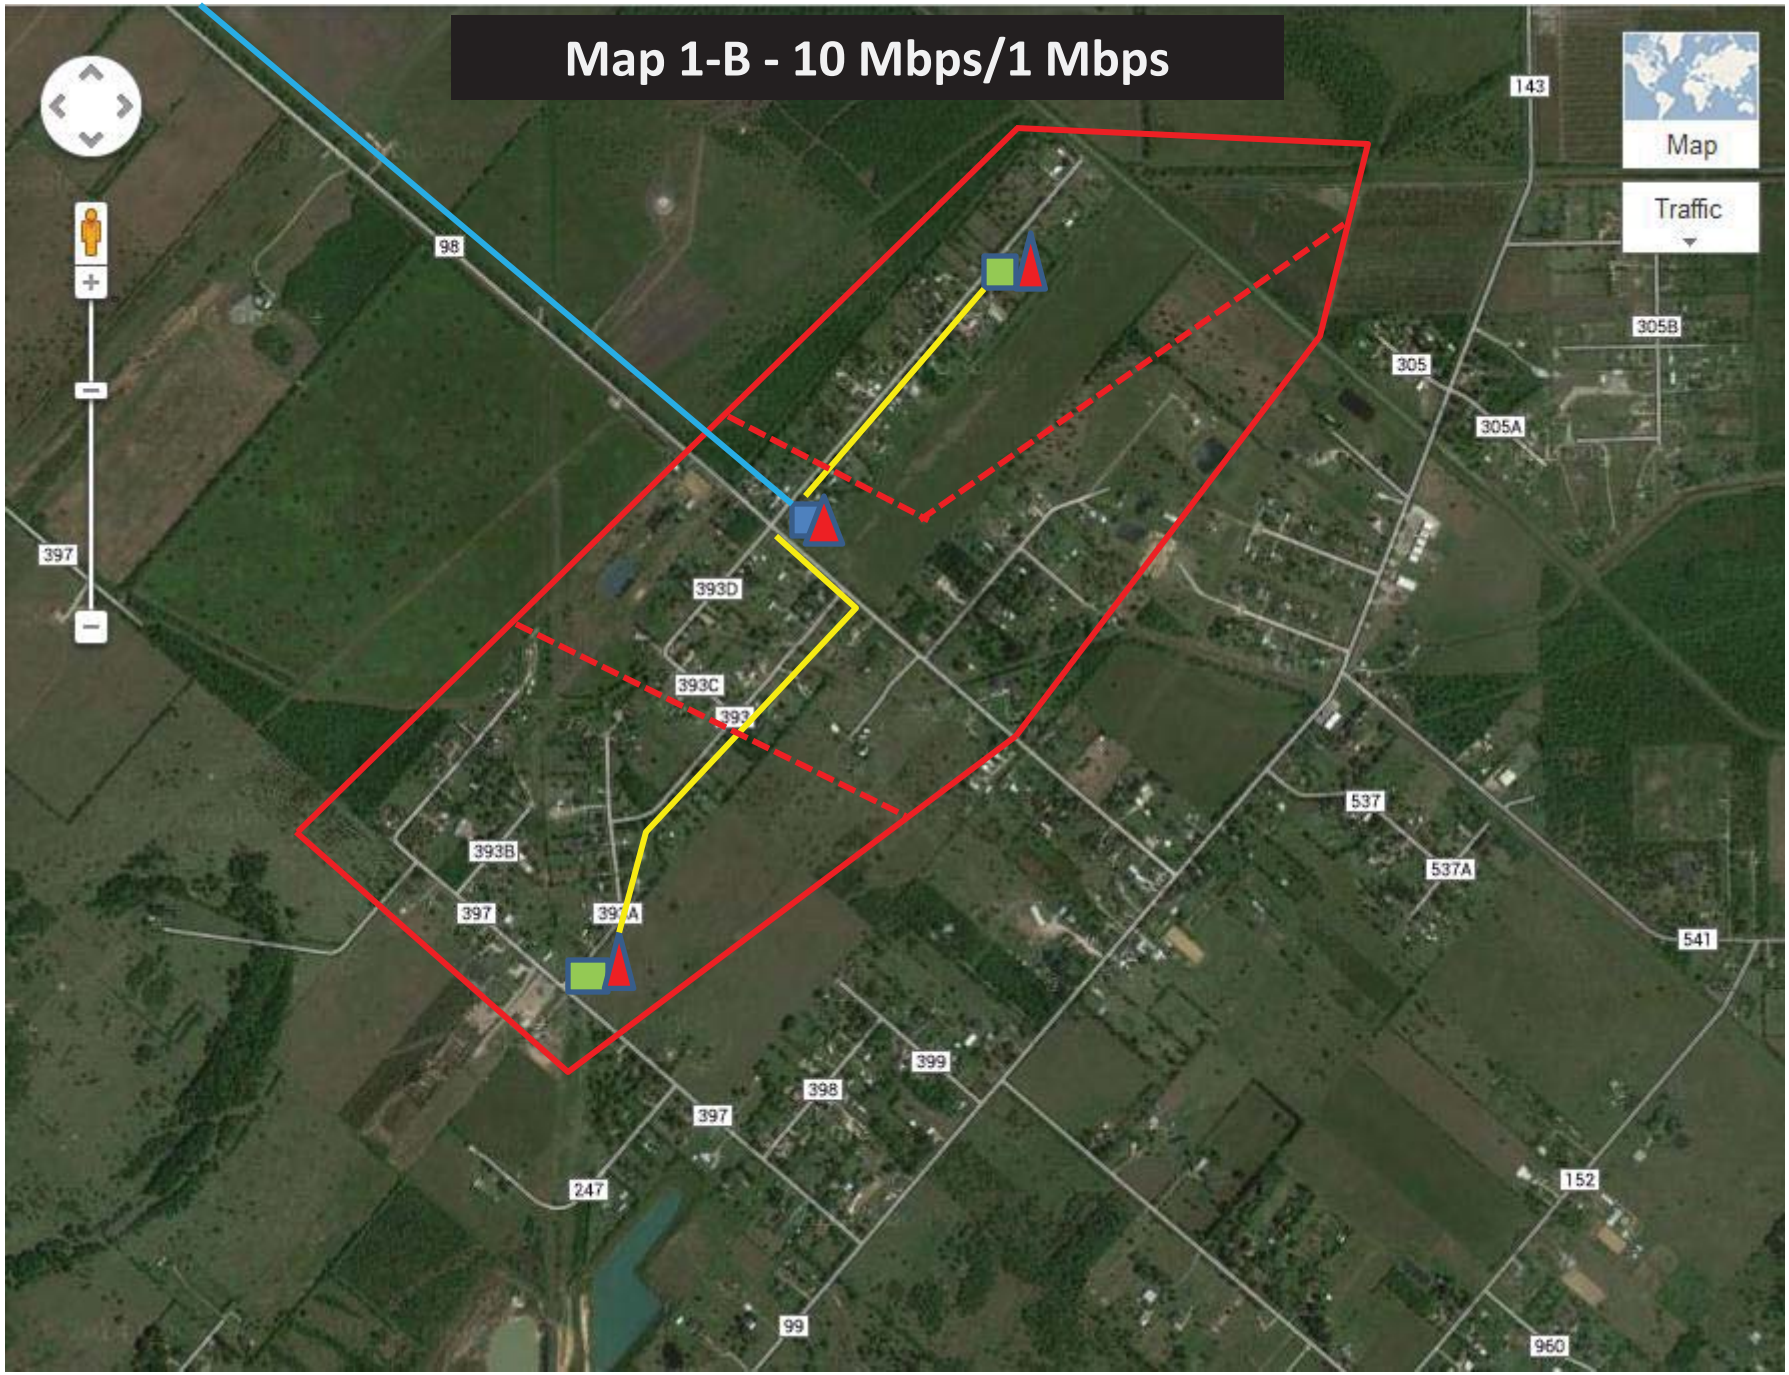

DA BOUNDARY — NEW DA BOUNDARY — CURRENT CROSS CONNECT — NEW CROSS CONNECT — PROPOSED DSLAM LOCATION — FIBER TO DSLAM 1 — FIBER TO DSLAM 2-3