924

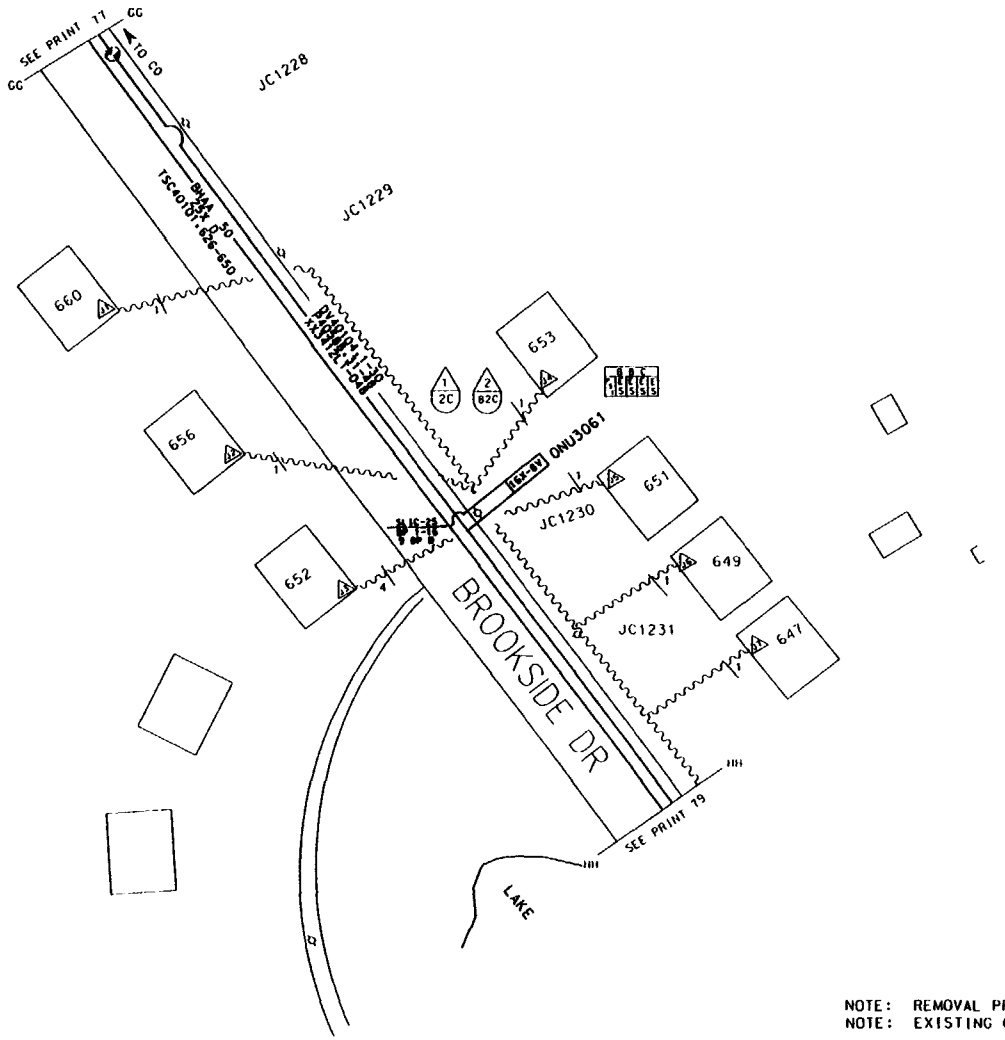

EST. # 1568993 - 78

SV 34.5

BUR. CU ____ AER. CU 490'

BUR. LU ____ AER. LU 1

BUR. ONU'S ____ AER. ONU'S 1

BUR. SWI ____

BUR. REWIRES ____ AER. REWIRES 10

SYMBOLS & ABBREVIATIONS

NOTE: REMOVAL PRINTS TO BE ISSUED IN THE FUTURE
NOTE: EXISTING GUYING IS ADEQUATE.

TSC40101 TC = 401019

ACCOUNT CODE 257C AREA CODE 38056 ONU & ADDRESS	FIBER COUNT	TSC COUNT	PGL COUNT NON-DEDICATED	RIDES ID	TAPER CODE	YR PL CD
ONU 3061 F651 BROOKSIDE DR	DV 40104.11-12	TSC 40101.637.638.639	PGL 645E.2251-2375	3061	412013	
ONU	DV	TSC	PGL			
ONU	DV	TSC	PGL			
ONU	DV	TSC	PGL			
ONU	DV	TSC	PGL			

MATERIAL LIST MCF FKM

16X-BV ONU

SLIC-25

SCALE 1" = 30'

NEW JERSEY BELL TELEPHONE COMPANY

REGION AVIS PROJECT

MUNICIPALITY DOVER TOWNSHIP

TAX DIST. # 343

DISTRICT # 56000

EXCHANGE CENTRAL EAST DOVER

EST. # 1568993

PROJ. # 78

[redacted]

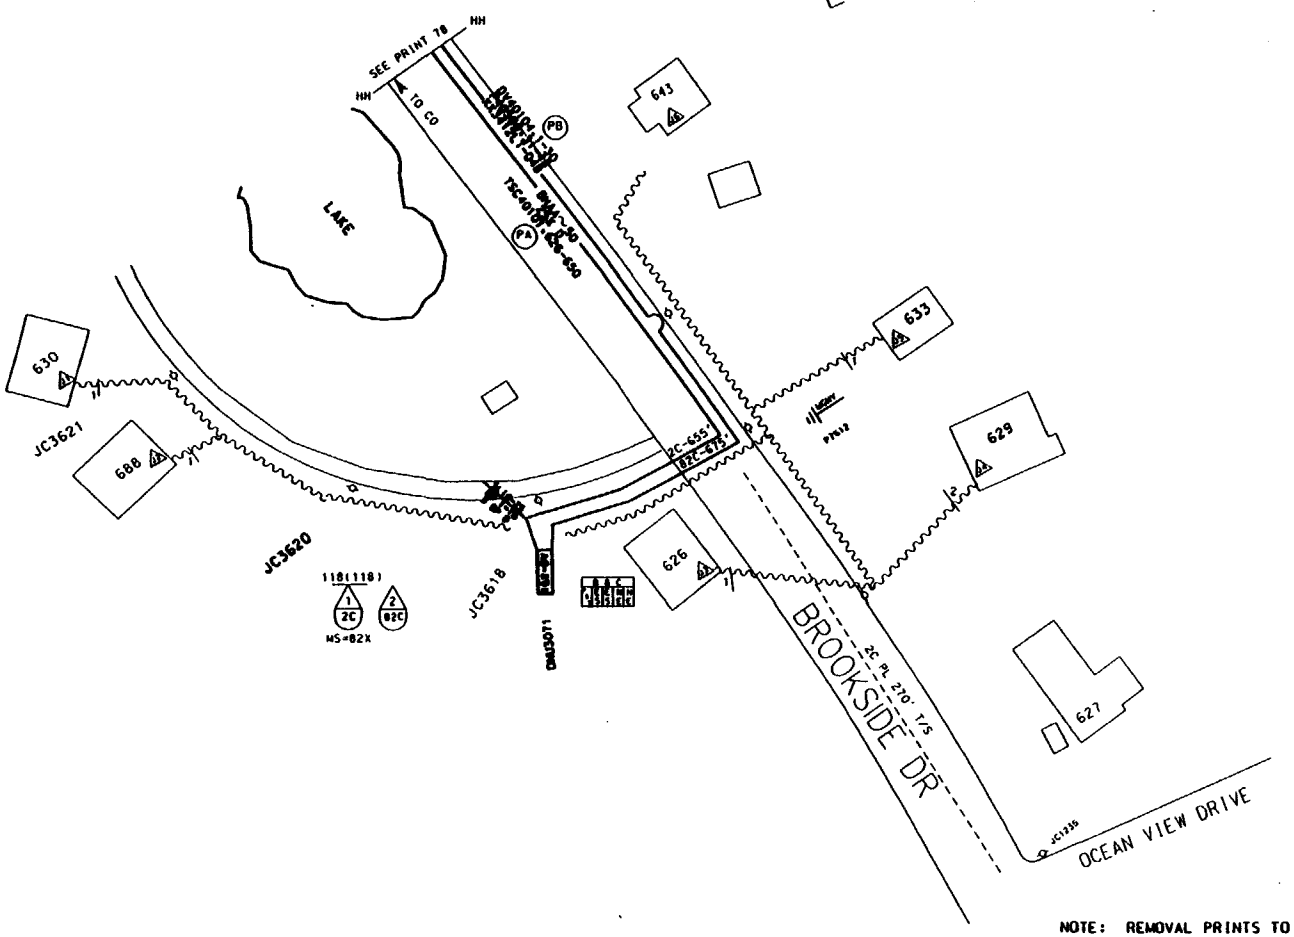

EST. # 1568993 -79

kv 34.5

BUR. CU - AER. CU 740'

BUR. LU - AER. LU 7

BUR. DMU'S - AER. DMU'S 1

BUR. SWT -

BUR. MEWIRES - AER. MEWIRES 10

(PA) FL=2910'
2C PL 2940' BHAA~50

(PB) FL=3065'
82C PL 3140' XX3412LT-048

SYMBOLS & ABBREVIATIONS

REV #1 AT DMU INFO BOX. CORRECT POLE = FOR DMU 3071

NOTE: REMOVAL PRINTS TO BE ISSUED IN THE FUTURE
NOTE: EXISTING GUYING IS ADEQUATE.

TSC40101 TC = 401019

ACCOUNT CODE 257C AREA CODE 56056 CODE & ADDRESS	FIBER COUNT	TSC COUNT	PGL COUNT NON-DEDICATED	RIDES ID	TAPER CODE	YR PLCD
DMU 3071 P3618 BROOKSIDE DR	DV 40104.13-14	TSC 40101.640.641.642	PGL 640E.2251-2375	3071	412013	
DMU	DV	TSC	PGL			
DMU	DV	TSC	PGL			
DMU	DV	TSC	PGL			
DMU	DV	TSC	PGL			

MATERIAL LIST

	MCF	FKM
2940' BHAA~50	.294	
3140' XX3412LT-048		45.95
16X-8V		
SLIC-25		

NEW JERSEY BELL TELEPHONE COMPANY

PROJECT AVIS

9-3-94

REV. 1

DOVER TOWNSHIP 343

4PPL1 56000 (ch12a_dv40103)

EAST DOVER

1568993 79

926

PRT52_DV40103

CWO 4568203-2

KV 34.5

BUR. CU 336' AER. CU

BUR. LU AER. LU

BUR. ONU'S AER. ONU'S

BUR. SWI

BUR. REWIRES AER. REWIRES

PA FL=35'
845C PL 35' 11/4" INNERDUCT

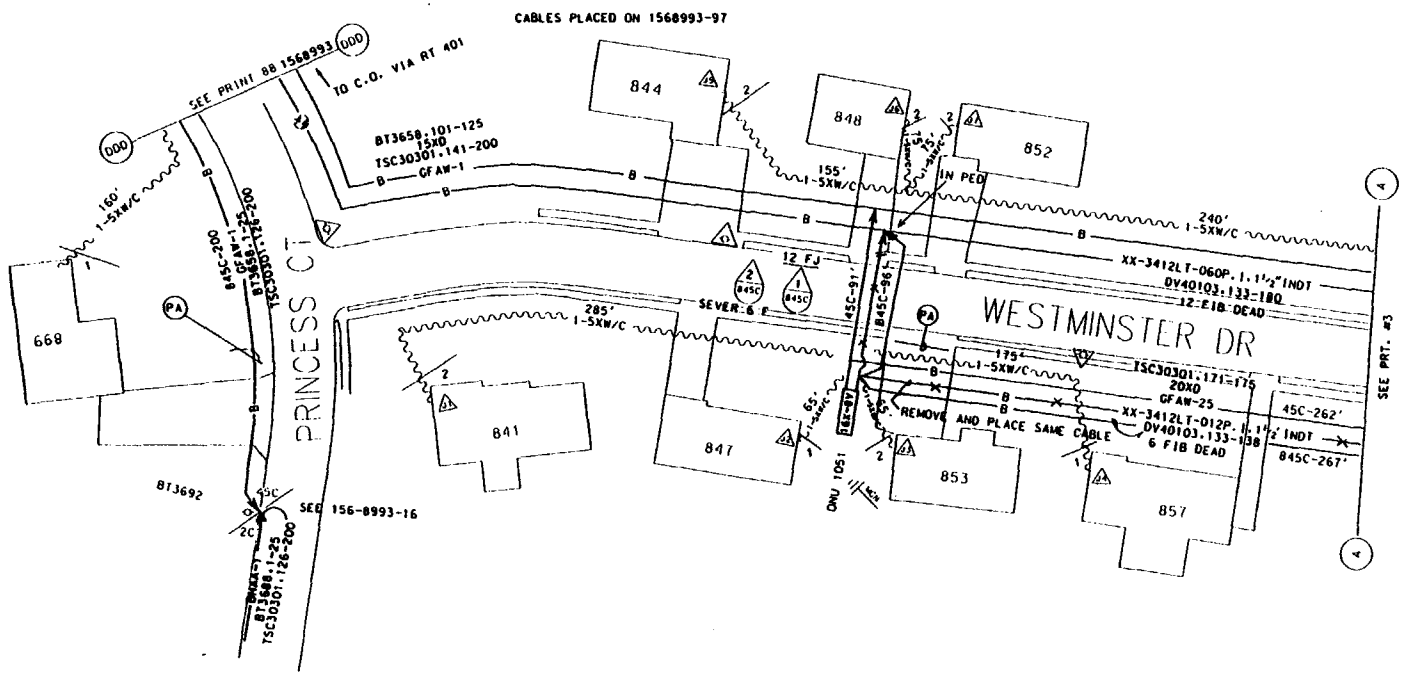

TSC40103=T.C.=401039

ACCOUNT CODE 257C AREA CODE ONU & ADDRESS	FIBER COUNT	TSC COUNT	PGL COUNT NON-DEDICATED	RIDES ID	TAPER CODE	YR PLCD
ONU 1051 F 853 WESTMINSTER DR	DV 40103.133-134	TSC 30301.171-172	PGL 645E.2001-2125	1051	412011	
ONU	DV	TSC	PGL			
ONU	DV	TSC	PGL			
ONU	DV	TSC	PGL			
ONU	DV	TSC	PGL			

MATERIAL LIST MCF FKM
PL 35' 11/4" INNERDUCT

SYMBOLS & ABBREVIATIONS

NEW JERSEY BELL TELEPHONE COMPANY

CABLE DAMAGED PROJECT AVIS
R. PEAL 244-9974
3-2-81
ORIG.

DOVER TOWNSHIP 343
56000 4SPL1-2
EAST DOVER
CWO4568203 2

PRT53_DV40103

CWO 4568203-3

KV 34.5

BUR. CU 597' AER. CU ____

BUR. LU ____ AER. LU ____

BUR. ONU'S ____ AER. ONU'S ____

BUR. SWI ____

BUR. REWIRES ____ AER. REWIRES ____

PA FL=760'
845C PL 760' XX-3412LT-012

R1
845C REM. 760' XX-3412LT-012

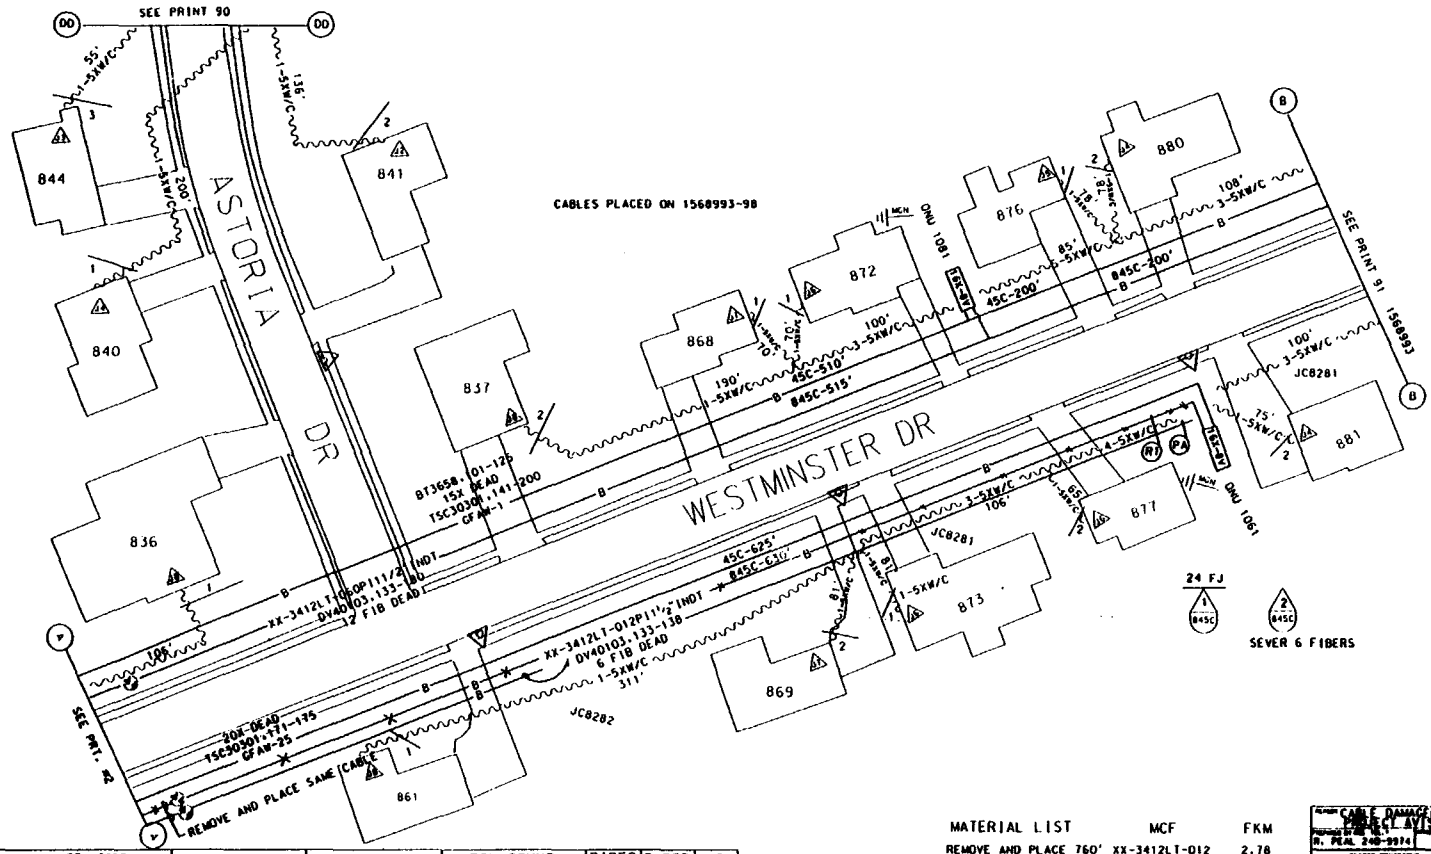

SYMBOLS & ABBREVIATIONS

ACCOUNT CODE 257C AREA CODE ONU & ADDRESS	FIBER COUNT	TSC COUNT	PGL COUNT NON-DEDICATED	RIDES ID	TAPER CODE	YR PLCD
ONU 1081 F 872 WESTMINSTER DR	DV 40103.141-142	TSC 30301.158-159	PGL 645E.2001-2125	1081	412011	
ONU 1061 F 881 WESTMINSTER DR	DV 40103.135-136	TSC 30301.173-174	PGL 645E.2001-2125	1061	412011	
ONU	DV	TSC	PGL			
ONU	DV	TSC	PGL			
ONU	DV	TSC	PGL			

MATERIAL LIST MCF FKM

REMOVE AND PLACE 760' XX-3412LT-012 2.78

NEW JERSEY BELL TELEPHONE COMPANY

CABLE DAMAGED PROJECT AVIS

R. PEAL 240-2974

3-25-93

ORIG.

DOVER TOWNSHIP

343

56000

4SPL1-2

EAST DOVER

CWO 4568203

3

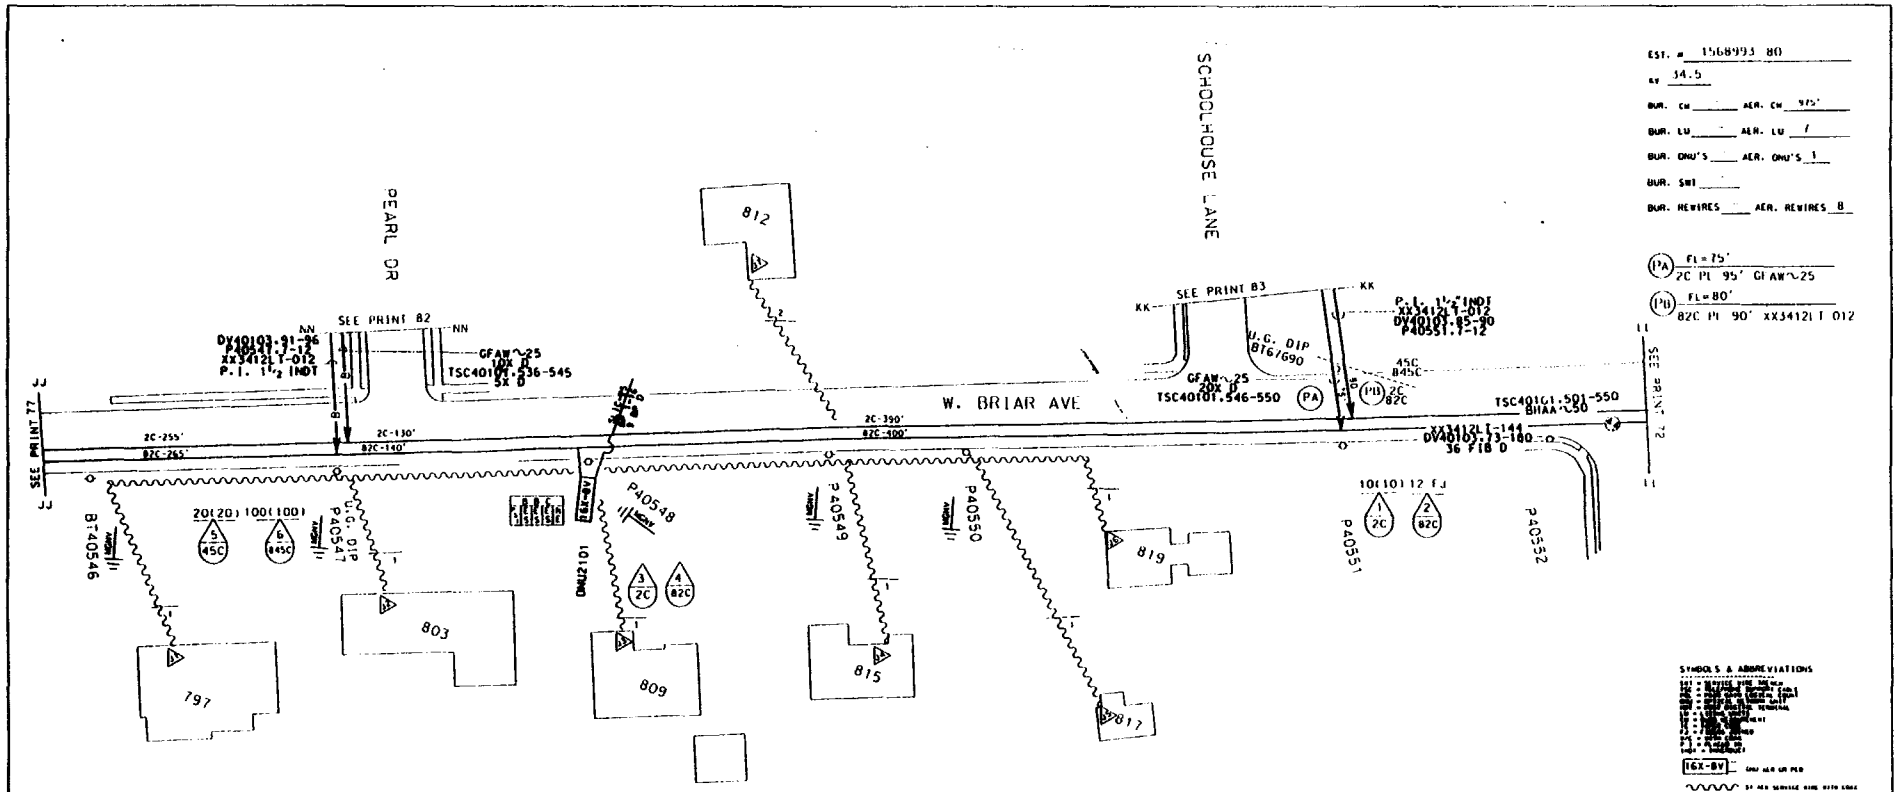

NOTE: REMOVAL PRINTS TO BE ISSUED IN THE FUTURE
NOTE: EXISTING GUYING IS ADEQUATE.

TSC40101 1C = 401019

ACCOUNT CODE 25TC AREA CODE 56056 ONU & ADDRESS	FIBER COUNT	TSC COUNT	PGL COUNT NON-DEDICATED	RIDES ID	TAPER CODE	YR PLCD
ONU 2101 F809 WEST BRIAR	DV 40103.109 110	TSC40101.517.518.519	PGL645D.1626-1750	2101	411732	
ONU	DV	TSC	PGL			
ONU	DV	TSC	PGL			
ONU	DV	TSC	PGL			
ONU	DV	TSC	PGL			

MATERIAL LIST	MCF	FKM
16X-BV ONU		
SLIC-25		
95" GFAW-25	.0048	
90' XX3412LT-012		.329

NEW JERSEY BELL TELEPHONE COMPANY

PROJECT AVIS	.0048	DOVER TOWNSHIP	343
4PPL6		56000	
		EAST DOVER	
		EST.# 1568993	80

929

EST. # 1568993 B1
KV 34.5
BUR. CM 650' AER. CM
BUR. LU 7 AER. LU
BUR. ONU'S 1 AER. ONU'S
BUR. SWT 900'
BUR. REWIRES 10 AER. REWIRES

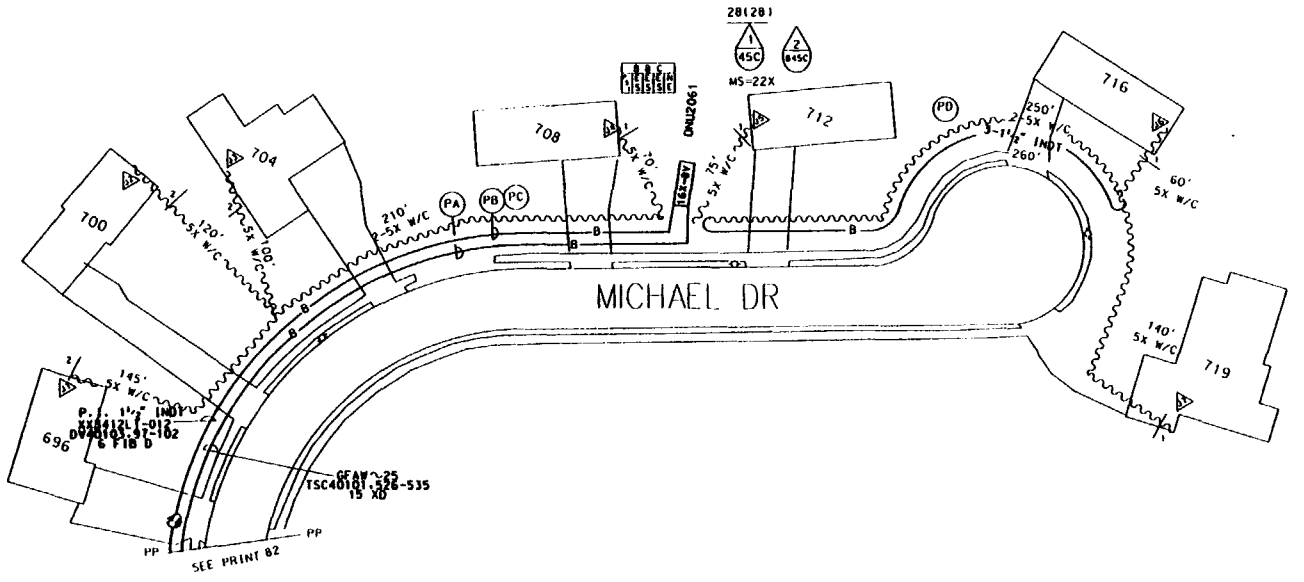

(PA) FL=995'
45C PL 1020' GFAW~.25

(PB) FL=995'
845C PL 1020' XX3412LT-012

(PC) FL=992'
845C PL 992' 1½" INDT

(PD) FL=260'
45C PL 260' 3 1½" INDT

SYMBOLS & ABBREVIATIONS

NOTE: REMOVAL PRINTS TO BE ISSUED IN THE FUTURE
NOTE: EXISTING GUYING IS ADEQUATE.

TSC40101 TC = 401019

ACCOUNT CODE 257C AREA CODE56056 ONU & ADDRESS	FIBER COUNT	TSC COUNT	PGL COUNT NON-DEDICATED	RIDES ID	TAPER CODE	YR PLCD
ONU 2061 F712 MICHAEL DR	DV 40103.99-100	TSC40101.529.530.531	PGL 645D.1626-1750	2061	411732	
ONU	DV	TSC	PGL			
ONU	DV	TSC	PGL			
ONU	DV	TSC	PGL			
ONU	DV	TSC	PGL			

MATERIAL LIST	MCF	FKM
16X-8V ONU		
SLIC-25		
1772' 1½" INDT		
1020' GFAW~.25	.051	3.73
1020' XX3412LT-012		

NEW JERSEY BELL TELEPHONE COMPANY
PROJECT AVIS
.051
DOVER TOWNSHIP 343
4PPL1 56000 6P12a.dv40103
LAST DOVER
1568993 B1

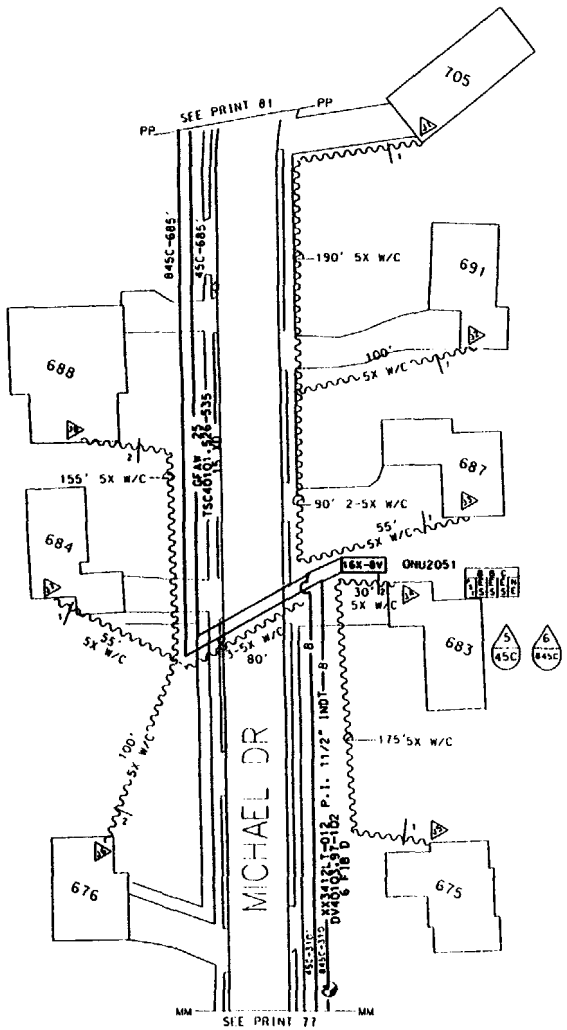

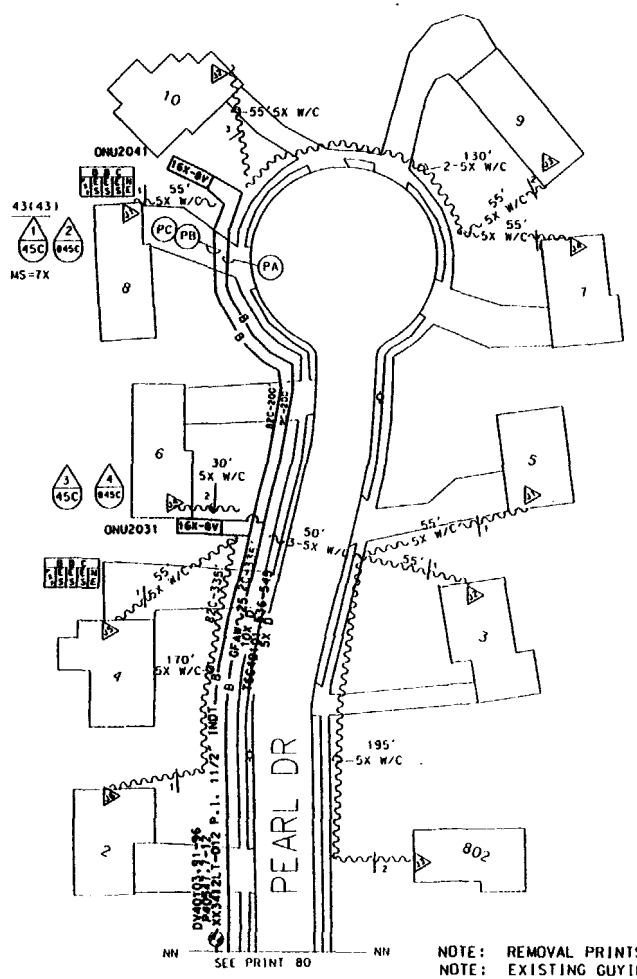

EST. # 1568993

AV 34.5

BUR. CU 1000' AER. CU -

BUR. LU 18 AER. LU -

BUR. ONU'S 3 AER. ONU'S -

BUR. SWT 850'

BUR. REWIRES 26 AER. REWIRES -

(PA) FL=535'
45C PL 560' GFAW~25

(PB) FL=535'
845C PL 560' XX3412LT-012

(PC) FL=547'
845C PL 547' 1½" INDT

SYMBOLS & ABBREVIATIONS

NOTE: REMOVAL PRINTS TO BE ISSUED IN THE FUTURE
NOTE: EXISTING GUYING IS ADEQUATE.

TSC40101 TC = 401019

ACCOUNT CODE 257C AREA CODE 56056 ONU & ADDRESS	FIBER COUNT	TSC COUNT	PGL COUNT NON-DEDICATED	RIDES ID	TAPER CODE	YR PLCD
ONU 2031 F4 PEARL DR	DV40103 91-92	TSC 40101.536.537.538	PGL 645D.1626-1750	2031	411732	
ONU 2041 F10 PEARL DR	DV40103 93-94	TSC 40101.539.540.541	PGL645D.1626-1750	2041	411732	
ONU 2051 F687 MICHAEL DR	DV40103 97-98	TSC 40101.526.527.528	PGL645D.1626-1750	2051	411732	
ONU	DV	TSC	PGL			
ONU	DV	TSC	PGL			

MATERIAL LIST	MCF	FKM
3 16X-8V ONUS		
3 SLIC-25s		
560' GFAW~25	.028	
560' XX3412LT-012		2.05
547' 1½" INDT		

NEW JERSEY BELL TELEPHONE COMPANY

PROJECT AVIS

.028

DOVER TOWNSHIP 343

4PPL1

56000

EAST DOVER

1568993

82 #

931

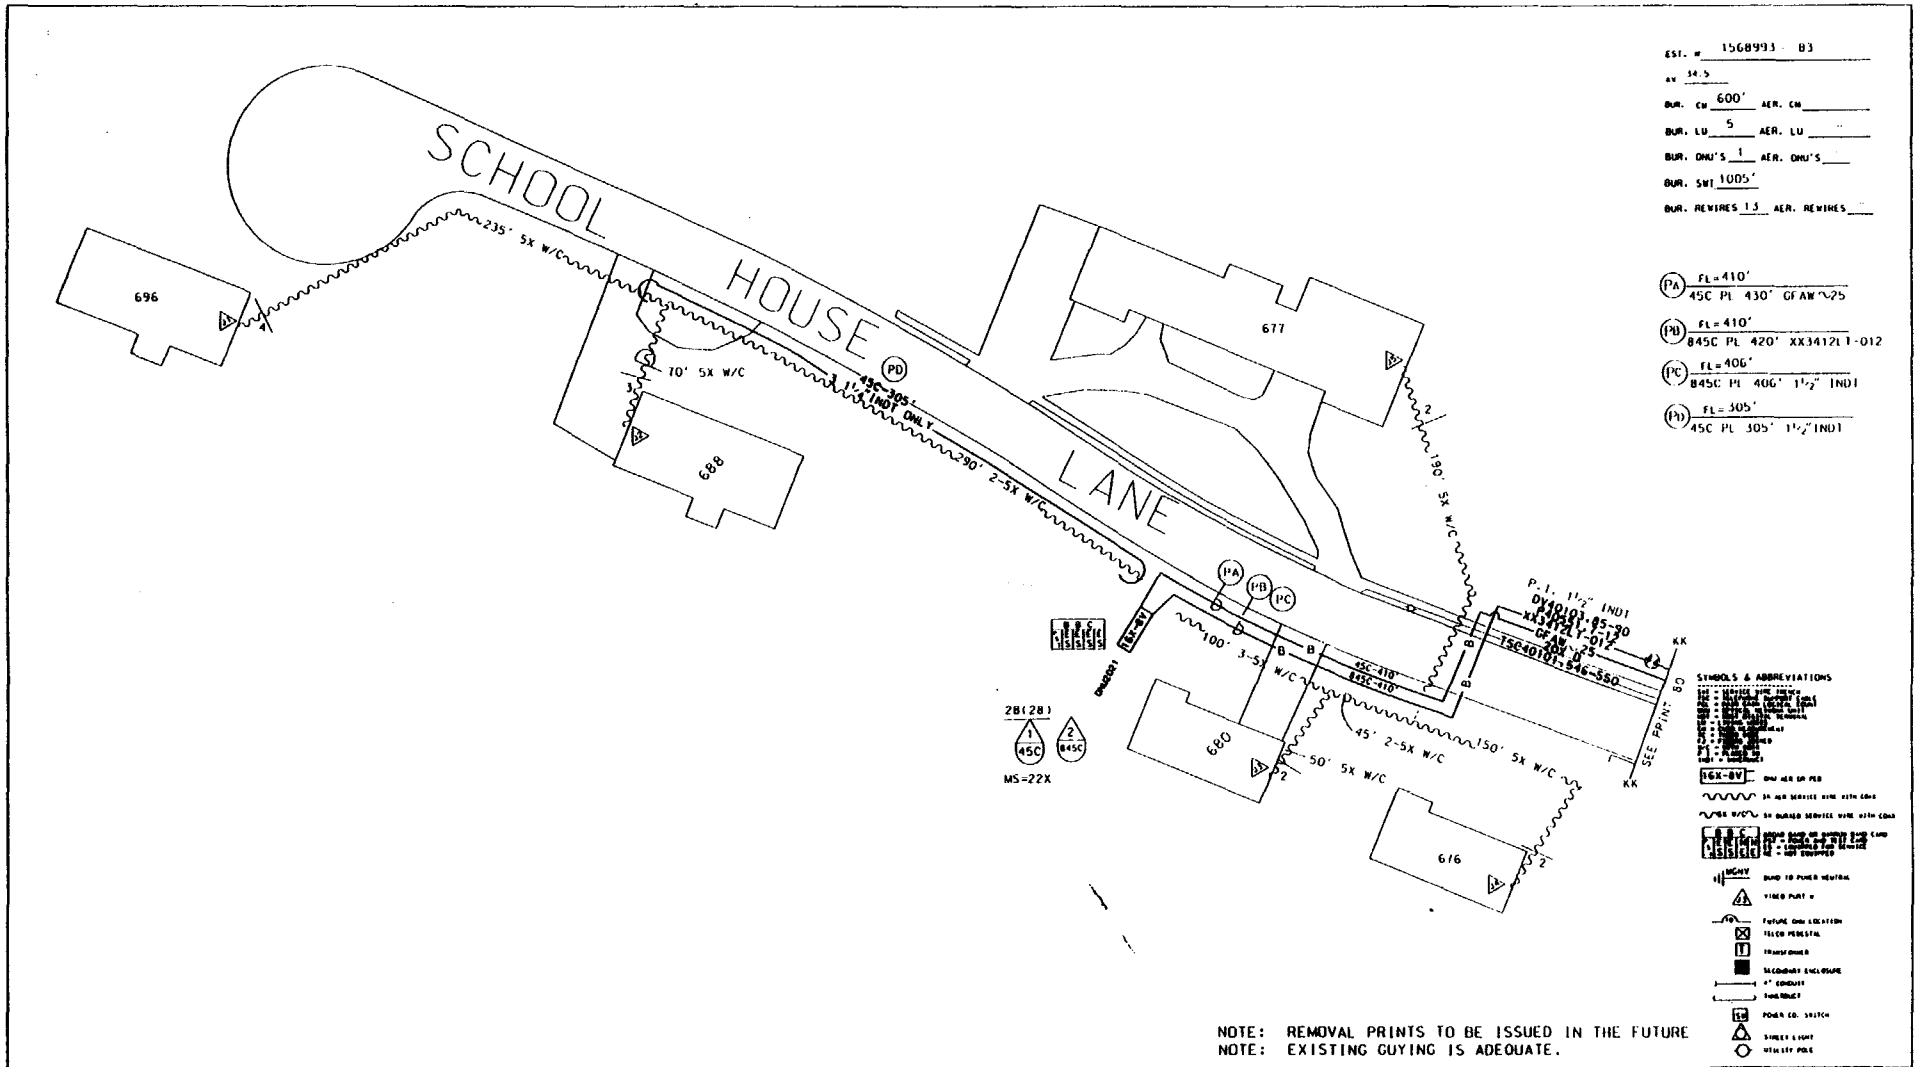

NOTE: REMOVAL PRINTS TO BE ISSUED IN THE FUTURE
NOTE: EXISTING GUYING IS ADEQUATE.

TSC40101 TC = 401019

ACCOUNT CODE 257C AREA CODE56056 ONU & ADDRESS	FIBER COUNT	TSC COUNT	PGL COUNT NON-DEDICATED	RIDES ID	TAPER CODE	YR PLCD
ONU2021 F680 SCHOOLHOUSE LANE	DV40103.85-86	TSC 40101.546.547.548	PGL6450.1626-1750	2021	411732	
ONU	DV	TSC	PGL			
ONU	DV	TSC	PGL			
ONU	DV	TSC	PGL			
ONU	DV	TSC	PGL			

MATERIAL LIST	MCF	FKM
16X-8V ONU		
SLIC-25		
430' GFAW-025	.0215	
420' XX3412LT 012		1.54
711' 1½" IND1		

NEW JERSEY BELL TELEPHONE COMPANY

PROJECT AVIS

.0215

DOVER TOWNSHIP 343

APPL 1 56000 DP120.DV40103

EAST DOVER

EST.# 1568993 B3

PRT38_DV40103

NOTE: REMOVAL PRINTS TO BE ISSUED IN THE FUTURE

NOTE: EXISTING GUYING IS ADEQUATE.

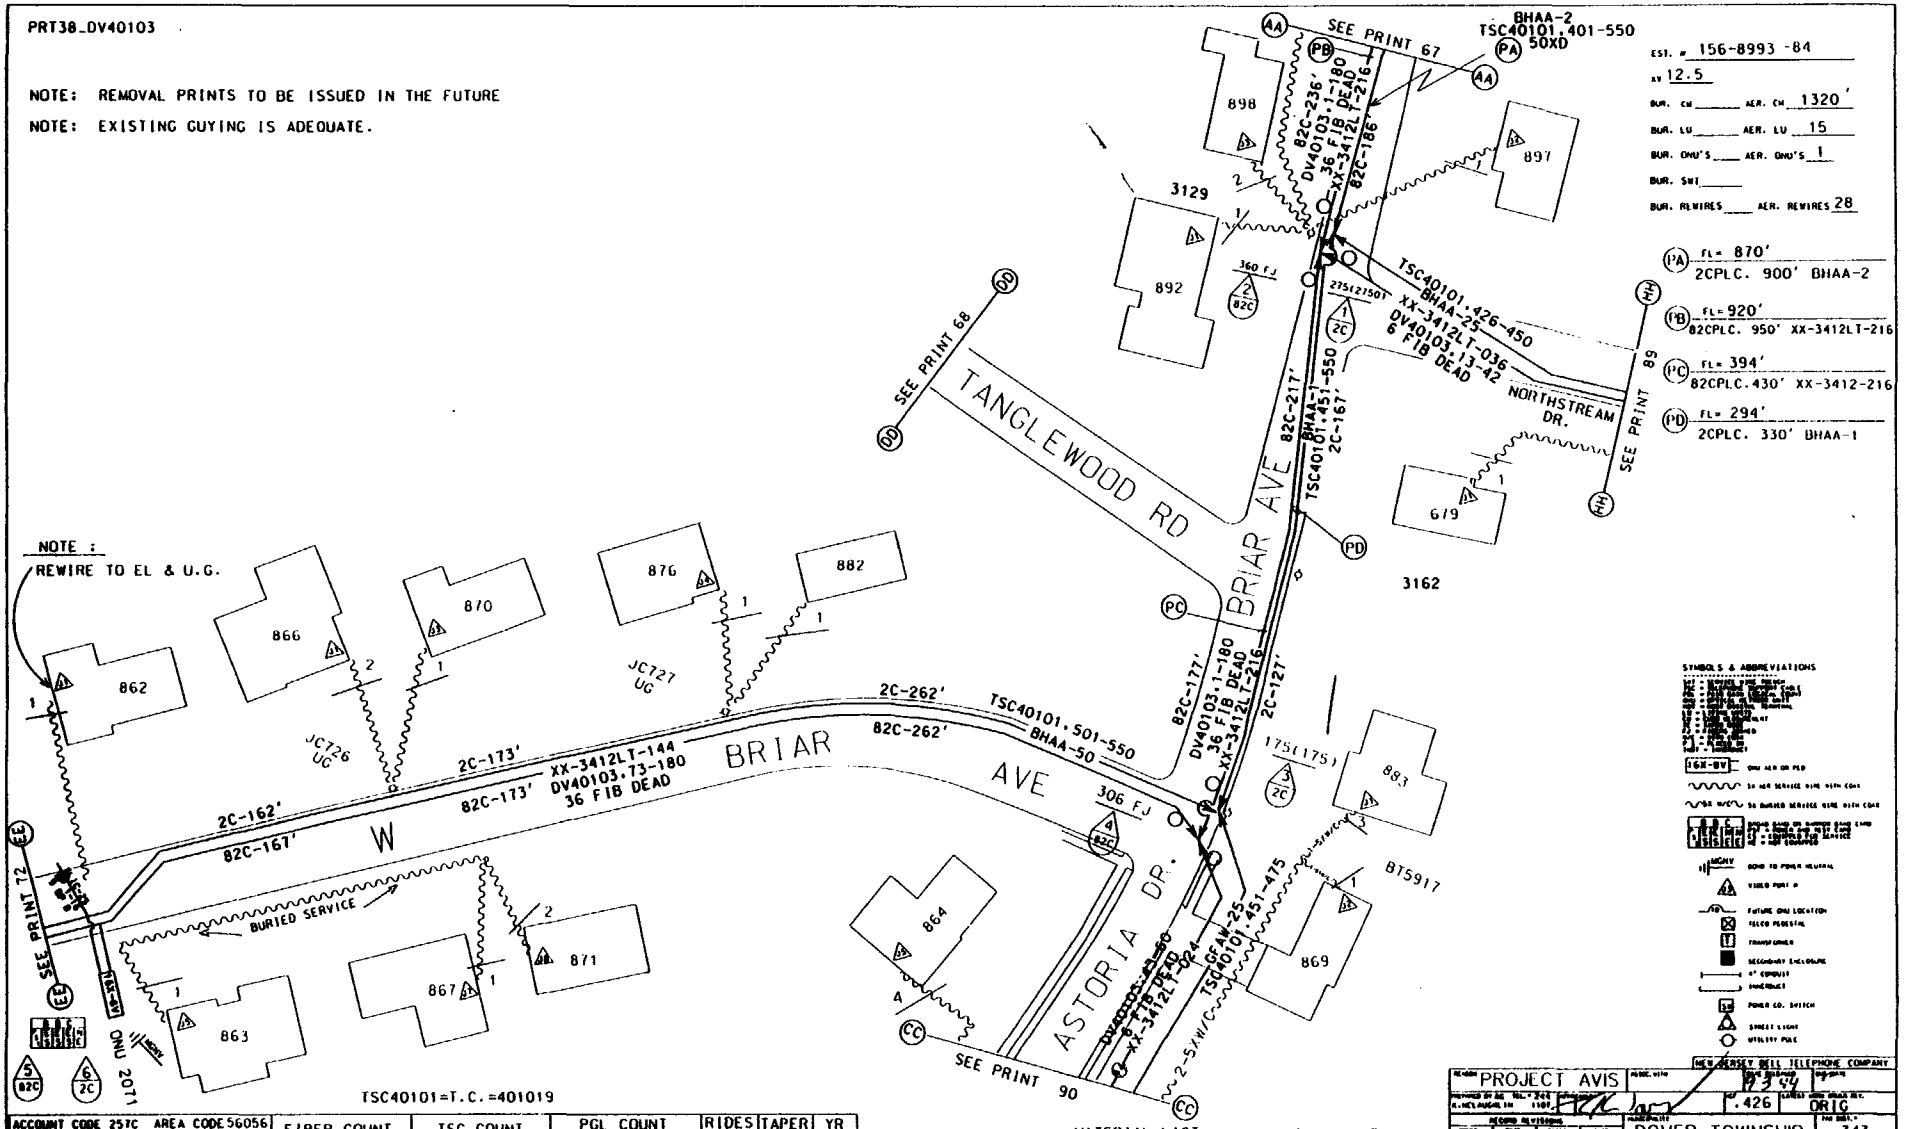

ACCOUNT CODE 257C AREA CODE 56056 ONU & ADDRESS	FIBER COUNT	TSC COUNT	PGL COUNT NON-DEDICATED	RIDES ID	TAPER CODE	YR PLCD
ONU 2071 F 863 W. BRIAR	DV 40103.103-104	TSC 40101.511-512	PGL 645D.1626-1750	2071	411732	
ONU	DV	TSC	PGL			
ONU	DV	TSC	PGL			
ONU	DV	TSC	PGL			
ONU	DV	TSC	PGL			

MATERIAL LIST	MCF	FKM
PLC. 1380' XX-3412LT-216		90.87
PLC. 330' BHAA-1	.066	
PLC. 900' BHAA-2	.36	
PLC. 1 ONU		
PLC. 1 SLIC-25		

PRT05_DV40103

REV.#1 9/28/94

1.) REVISE SPLICE AT P BT5052

2.) CHG. FIBER & TSC FOR ONU

REV#2

1)CHANGE FIBER AND TSC FOR ONU

EST. # 1568993 85

AV 34.5

BUR. OH - AER. OH 985'

BUR. LU - AER. LU 18

BUR. ONU'S - AER. ONU'S 2

BUR. SWT -

BUR. REWIRES - AER. REWIRES 26

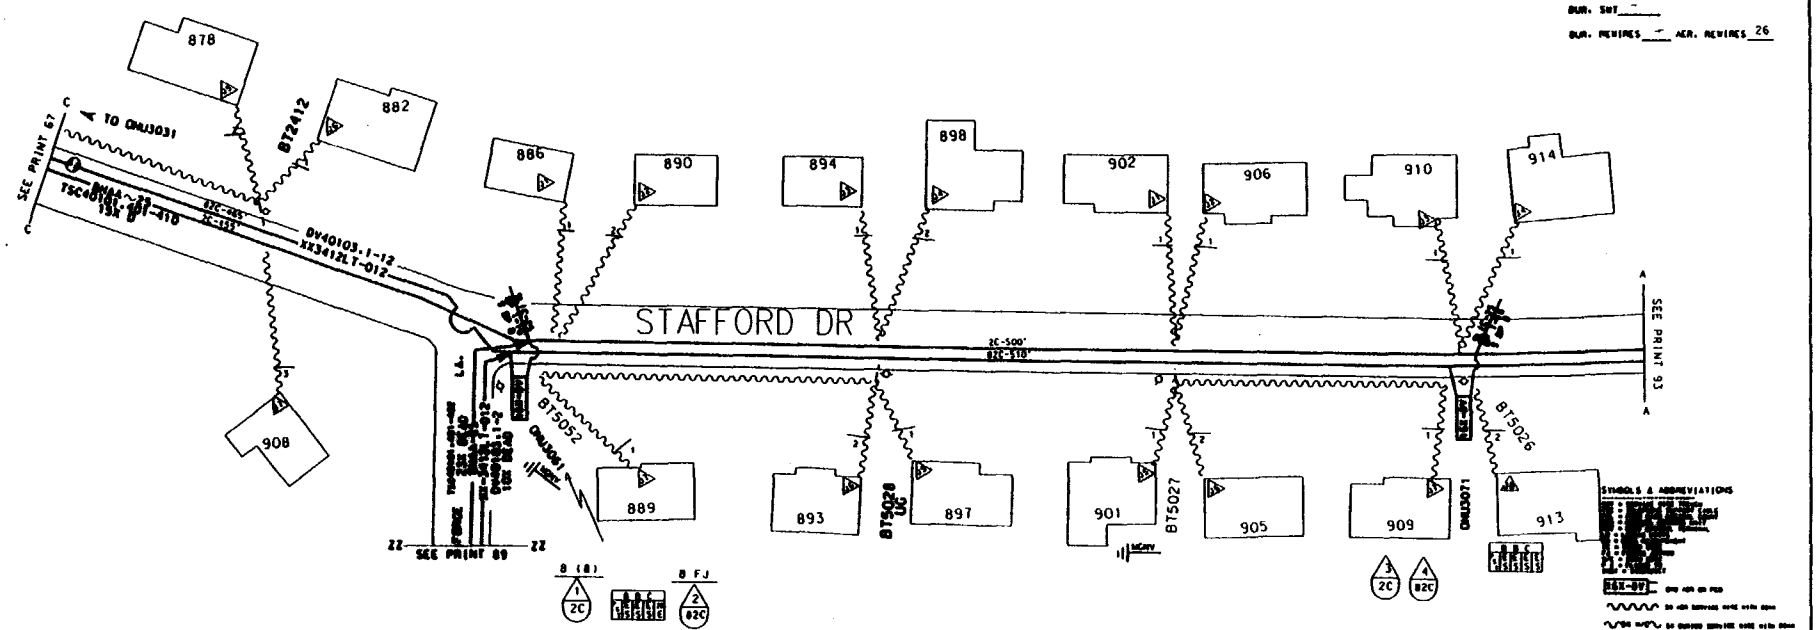

NOTE: REMOVAL PRINTS TO BE ISSUED IN THE FUTURE
NOTE: EXISTING GUYING IS ADEQUATE.

MATERIAL LIST MCF FKM

2 16X-8V ONUs

2 SLIC-25s

TSC40101 TC = 401019

ACCOUNT CODE 257C AREA CODE 56056 ONU & ADDRESS	FIBER COUNT	TSC COUNT	PGL COUNT NON-DEDICATED	RIDES ID	TAPER CODE	YR PLCD
ONU 3061 F800 STAFFORD AV	DV 40103.1-2	TSC 40101. 401-402	PGL 649C.1251-1375	3061	411693	
ONU 3071 F900 STAFFORD AV	DV 40103.3-4	TSC 40101. 403-404	PGL649C.1251-1375	3071	411693	
ONU	DV	TSC	PGL			
ONU	DV	TSC	PGL			
ONU	DV	TSC	PGL			

NEW JERSEY BELL TELEPHONE COMPANY

PROJECT AVIS

DOVER TOWNSHIP 343

56000 4GPL1

EAST DOVER

1568993 85

934

PRT41_DV40103

EST. # 156 8993 86
BY 34.5
BUR. CM ____ AER. CM 135'
BUR. LU ____ AER. LU 17
BUR. ONU'S ____ AER. ONU'S 1
BUR. SWI ____
BUR. REWIRES ____ AER. REWIRES 22

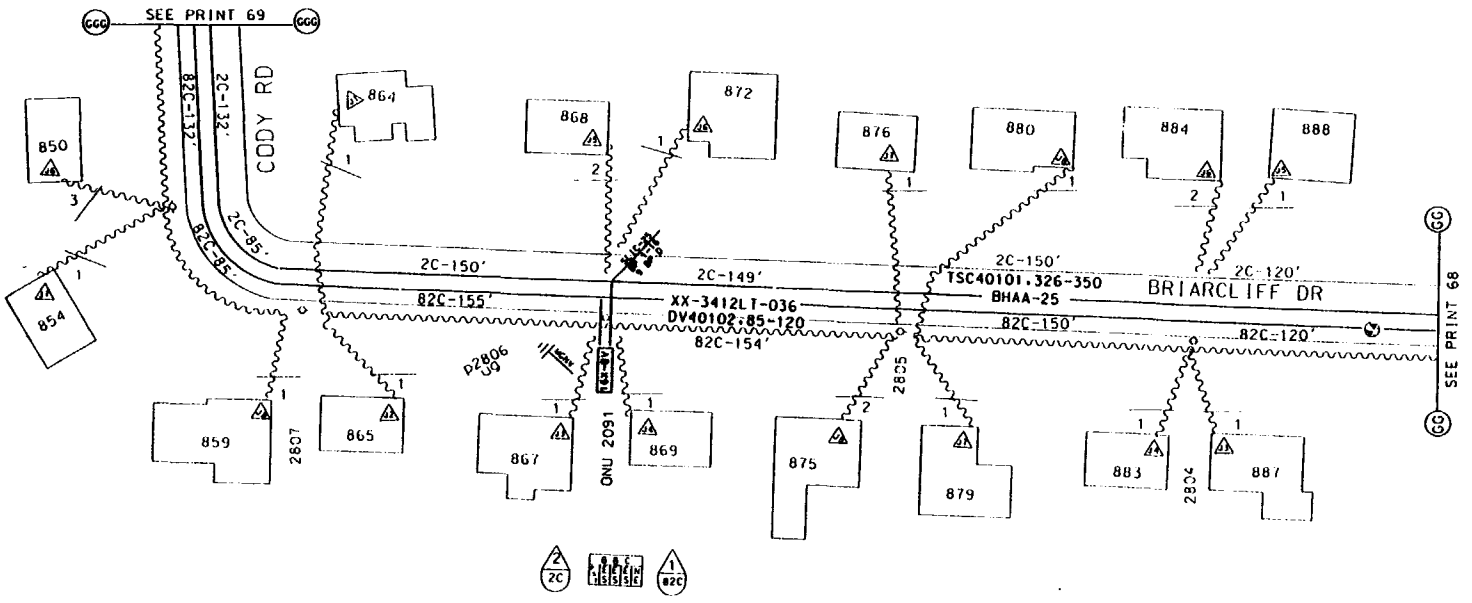

SYMBOLS & ABBREVIATIONS

NOTE: REMOVAL PRINTS TO BE ISSUED IN THE FUTURE
NOTE: EXISTING GUYING IS ADEQUATE.

TC=40101=T.C.-401019

ACCOUNT CODE 257C AREA CODE 56056 ONU & ADDRESS	FIBER COUNT	TSC COUNT	PGL COUNT NON-DEDICATED	RIDES ID	TAPER CODE	YR PLCD
ONU 2091 F 869 BRIACLIFF DR	DV40102.105-106	TSC 40101.328-329	PGL 645C.1126-1250	2091		
ONU	DV	TSC	PGL			
ONU	DV	TSC	PGL			
ONU	DV	TSC	PGL			
ONU	DV	TSC	PGL			

MATERIAL LIST MCF FKM

PLC. 1 ONU

PLC.1 SLIC-25

NEW JERSEY BELL TELEPHONE COMPANY

PROJECT AVIS

DOVER TOWNSHIP 343

56000

EAST DOVER

156-8993 86

PRT42_DV40103

EST. # 156-8993-87
SV 34.5
BUR. CU 1005' AER. CU
BUR. LU 15 AER. LU
BUR. ONU'S 3 AER. ONU'S
BUR. SWT 1560'
BUR. REWIRES 28 AER. REWIRES

(PA) FL= 1103'
845CPLC. 1150' XX-3412LT-012

(PB) FL= 1078'
845CPLC. 1078' 1½" INDT

(PC) FL= 1078'
45CPLC. 1125' GFAW-25

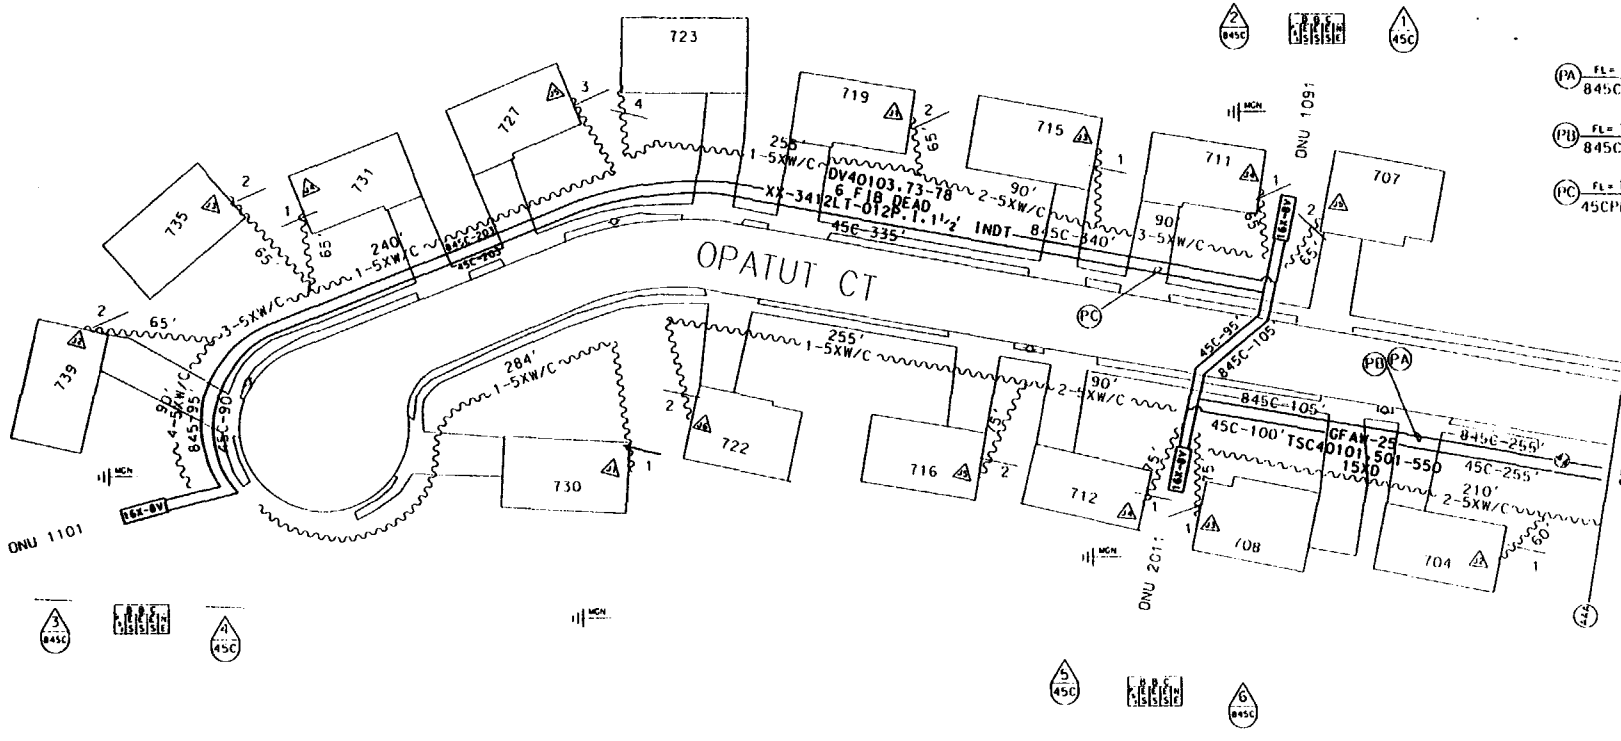

SYMBOLS & ABBREVIATIONS

NOTE: REMOVAL PRINTS TO BE ISSUED IN THE FUTURE
NOTE: EXISTING GUYING IS ADEQUATE.

TSC40101=T.C.=401019

ACCOUNT CODE 257C AREA CODE 56056 ONU & ADDRESS	FIBER COUNT	TSC COUNT	PGL COUNT NON-DEDICATED	RIDES ID	TAPER CODE	YR PLCD
ONU 2011 F 708 OPATUT CT.	DV 40103.77-78	TSC 40101.505-506	PGL 645D.1626-1750	2011		
ONU 1091 F 711 OPATUT CT.	DV 40103.73-74	TSC 40101.501-502	PGL 645D.1501-1625	1091		
ONU 1101 F 739 OPATUT CT.	DV 40103.75-76	TSC 40101.503-504	PGL 645D.1501-1625	1101		
ONU	DV	TSC	PGL			
ONU	DV	TSC	PGL			

MATERIAL LIST

			MCF	FKM
PLC.	1150'	XX-3412LT-012		4.207
PLC.	1078'	1½" INDT.		
PLC.	1125'	GFAW-25	.057	
PLC.	3	ONUS		

NEW JERSEY BELL TELEPHONE COMPANY
PROJECT AVIS
.057
ORIG
DOVER TOWNSHIP
343
56000
EAST DOVER
156 8993 87

PRT43_DV40103

REVISION #1 2/6/95

1. ADD PLACING STAMPS PA,PB & PC
2. CHG MATERIAL LIST & M.C.F.

REVISION #2 3/10/95

1. NO CUT IN 60 FIBER CABLE AT ONU 1021
2. REMOVE FIBERS JOINED AT SPLICE #3

(PA) FL= 882'
45CPLC.930' GFAW-25

(PB) FL= 897'
845CPLC. 950' XX-3412LT-060

(PC) FL= 930'
845CPLC.930' 1½"INDT.

XX-3412LT-060P.1.1½"INDT
DV40103.133-180
12FIB DEAD

GFAW-1
BT3658.101-125
15XD
TSC30301.141-200

EST. # 156-8993-88
RV 34.5
BUR. CM 1026' AER. CM
BUR. LU 13 AER. LU
BUR. ONU'S 2 AER. ONU'S
BUR. SWT 2780'
BUR. REWIRES 20 AER. REWIRES

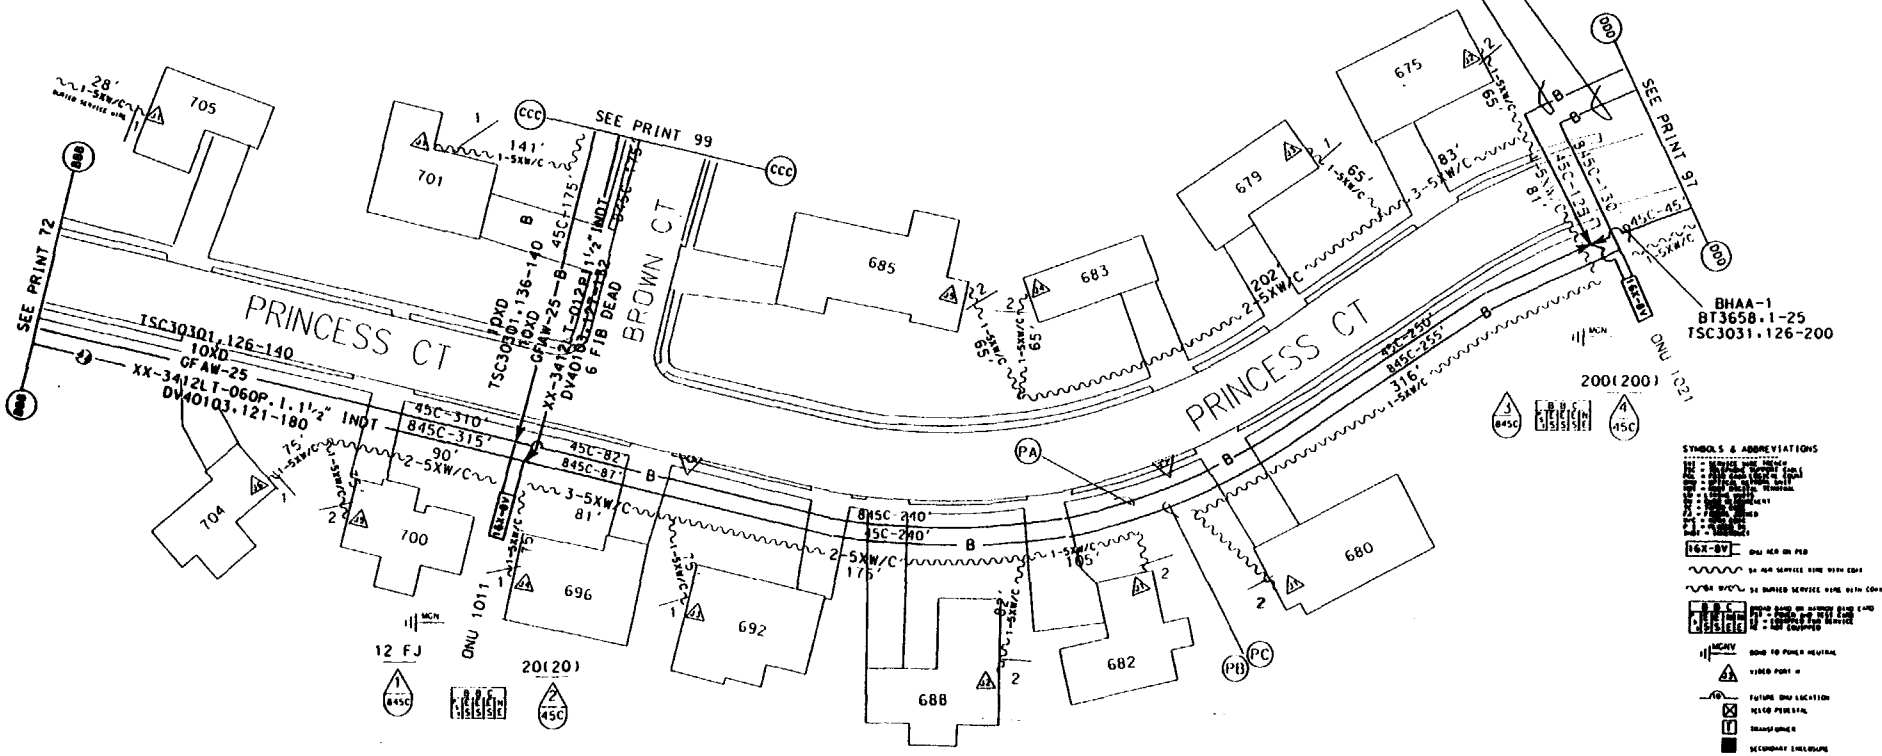

NOTE: REMOVAL PRINTS TO BE ISSUED IN THE FUTURE
NOTE: EXISTING GUYING IS ADEQUATE.

TSC40103=T.C.=401039

ACCOUNT CODE 257C AREA CODE ONU & ADDRESS	FIBER COUNT	TSC COUNT	PGL COUNT NON-DEDICATED	RIDES ID	TAPER CODE	YR PLCD
ONU 1011 F 696 PRINCESS CT	DV 40103.121-122	TSC30301.126-127	PGL 645E.2001-2125	1011	412011	
ONU 1021 F 668 PRINCESS CT	DV 40103.123-124	TSC 30301.128-129	PGL645E.2001-2125	1021	412011	
ONU	DV	TSC	PGL			
ONU	DV	TSC	PGL			
ONU	DV	TSC	PGL			

MATERIAL LIST	MCF	FKM
PLC. 930' GFAW-25	.047	
PLC. 950' XX-3412LT-060		17.378
PLC. 930' 1½" INDT.		
PLC. 2 ONUS		

NEW JERSEY BELL TELEPHONE COMPANY

PROJECT AVIS

DATE 9/11/94

PREPARED BY AE No. 7245 K. NICLAUSEN 1107

DRAWN BY DATE: SIGNED BY W. MAIENA 10/15/94

MCF .047

DATE 3/10/95 REV. #2

DOVER TOWNSHIP 343

56000

EST.# 156-8993

PLAT # 88

PRT44_DV40103

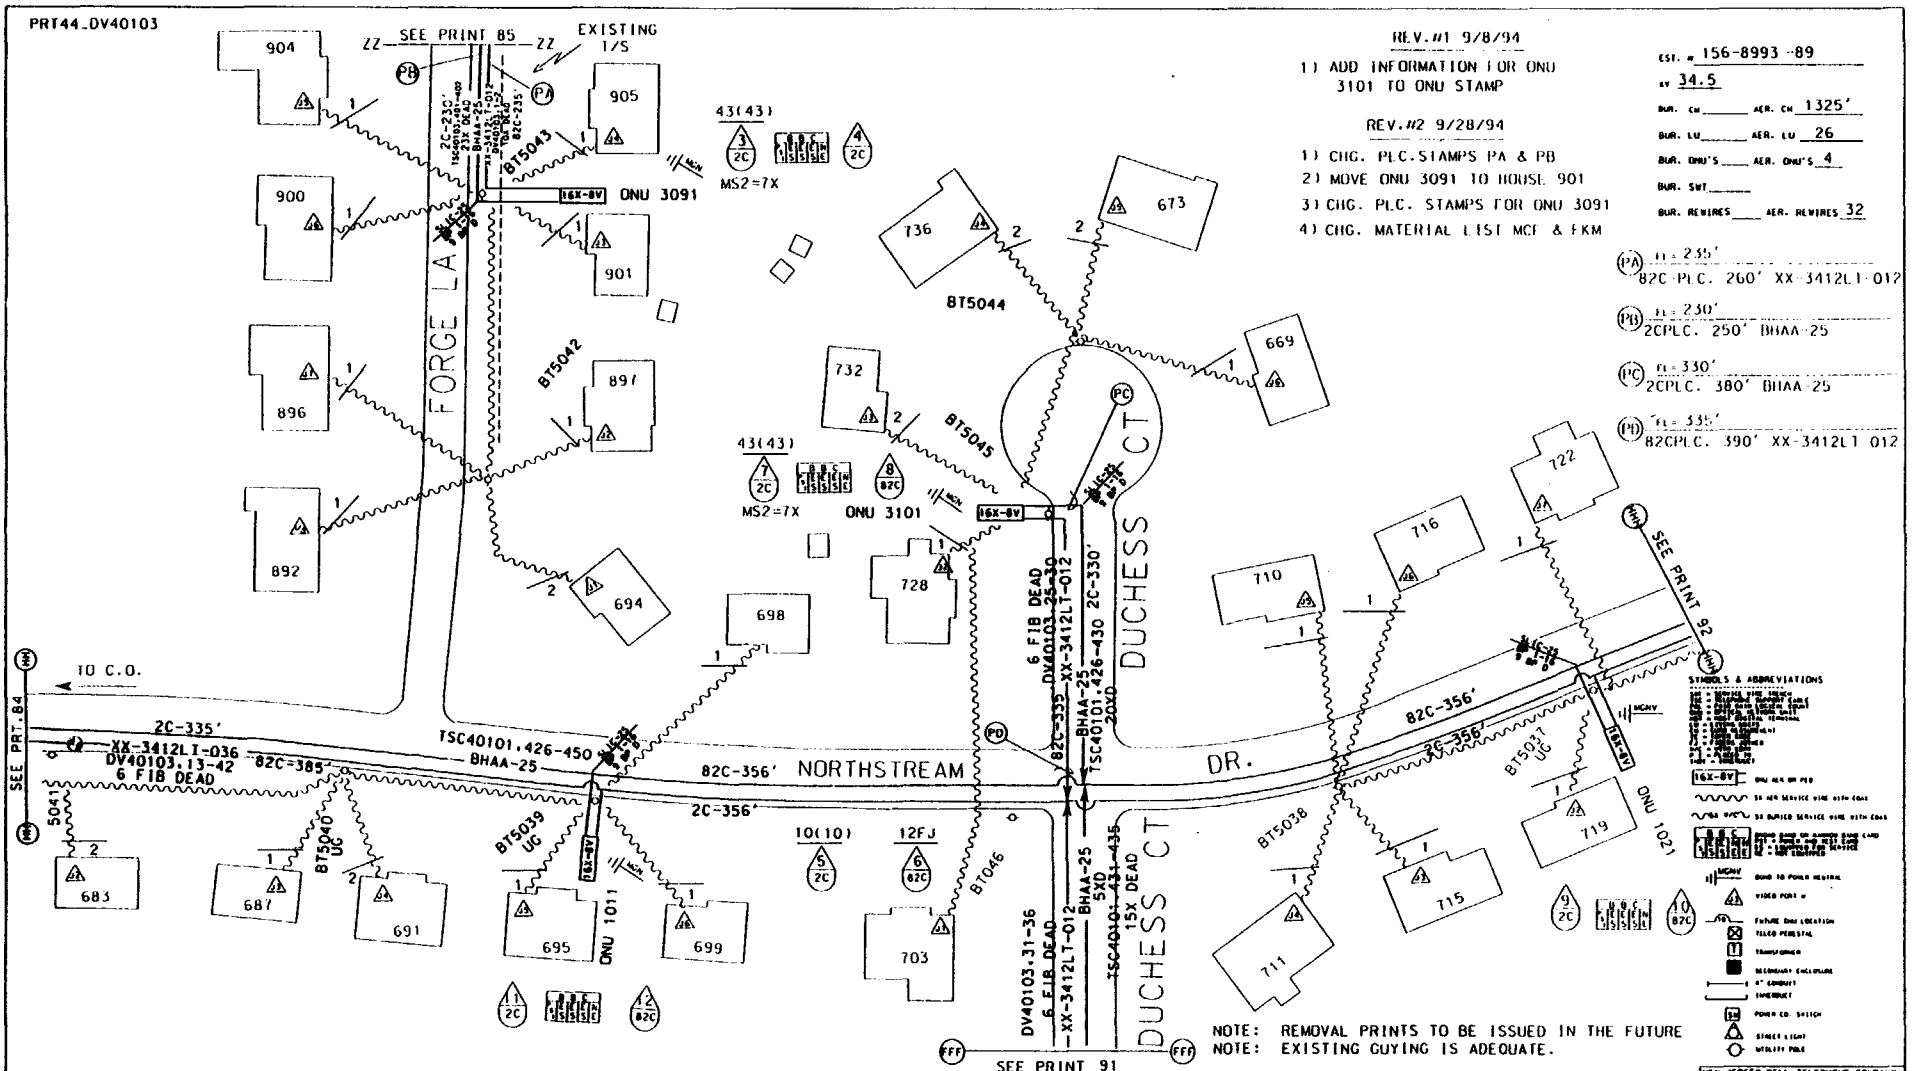

REV.#1 9/8/94

1) ADD INFORMATION FOR ONU 3101 TO ONU STAMP

REV.#2 9/28/94

1) CHG. PLC.STAMPS PA & PB
2) MOVE ONU 3091 TO HOUSE 901
3) CHG. PLC. STAMPS FOR ONU 3091
4) CHG. MATERIAL LIST MCF & FKM

EST. # 156-8993 -89
kV 34.5
BUR. CH ____ AER. CH 1325'
BUR. LU ____ AER. LU 26
BUR. ONU'S ____ AER. ONU'S 4
BUR. SWT ____
BUR. REWIRES ____ AER. REWIRES 32

(PA) FL = 235'
82C-PLC. 260' XX-3412LT-012

(PB) FL = 230'
2CPLC. 250' BHAA-25

(PC) FL = 330'
2CPLC. 380' BHAA-25

(PD) FL = 335'
82CPLC. 390' XX-3412LT-012

SYMBOLS & ABBREVIATIONS

NOTE: REMOVAL PRINTS TO BE ISSUED IN THE FUTURE
NOTE: EXISTING GUYING IS ADEQUATE.

TSC40101=T.C.=401019

ACCOUNT CODE 257C AREA CODE56056 ONU & ADDRESS	FIBER COUNT	TSC COUNT	PGL COUNT NON-DEDICATED	RIDES ID	TAPER CODE	YR PLCD
ONU 3091 F 901 FORGE LA	DV 40103.1-2	TSC40101.401-402	PGL645C.1251-1375	3091	411693	
ONU 1011 F 695 NORTHSTREAM DR	DV 40103.13-14	TSC40101.441-442	PGL645D.1501-1625	1011	411731	
ONU 1021 F 719 NORTHSTREAM DR	DV 40103.15-16	TSC40101.443-444	PGL645D.1501-1625	1021	411731	
ONU 3101 F 732 DUCHESS CT	DV 40103.25-26	TSC 40101.426-427	PGL 645C.1251-1375	3101	411693	
ONU	DV	TSC	PGL			

MATERIAL LIST	MCF	FKM
PLC. 630' BHAA-25	.032	
PLC. 650' XX-3412LT-012		2.378
PLC. 4 ONUS		
PLC. 4 SLIC-25		

NEW JERSEY BELL TELEPHONE COMPANY

PROJECT AVIS

ORIG. SIGNED BY L.A. WOODLEY ON 8/4/94

.031 9-28-94 2

DOVER TOWNSHIP 343

56000

EAST DOVER

156-8993 89

938

PRT45DV40103

REVISION #2 2/1/95

1) ADD PLACING STAMPS PD,PE & PF
2) CHG. MATERIAL LIST & MCF

REVISION #1 1/20/95

1) CHG. LOCATION OF SPLICE 1 & 2
2) CHG. COUNT OF XX-3412LT-012
3) CHG. COUNT OF ONU1081 FIBER & COPER COUNT
4) CHG. PLACING STAMPS PA,PB &PC
5) CHG MATERIAL LIST MCF,FKM & ONU FROM 3 TO 4

EST. # 156-8993-90
kV 34.5
BUR. CM 1431' AER. CM
BUR. LU 17 AER. LU
BUR. ONU'S 4 AER. ONU'S
BUR. SWI 4172'
BUR. REWIRES 28 AER. REWIRES

(PA) FL= 621'
45CPLC. 650' GFAW-25

(PB) FL= 636'
845CPLC. 670' XX-3412LT-012

(PC) FL= 650'
845CPLC. 650' 1½" INDT

(PD) FL= 714'
45CPLC. 750' GFAW-25

(PE) FL= 774'
845CPLC. 800' XX-3412LT-024

(PF) FL= 750'
845CPLC. 750' 1½"INDT

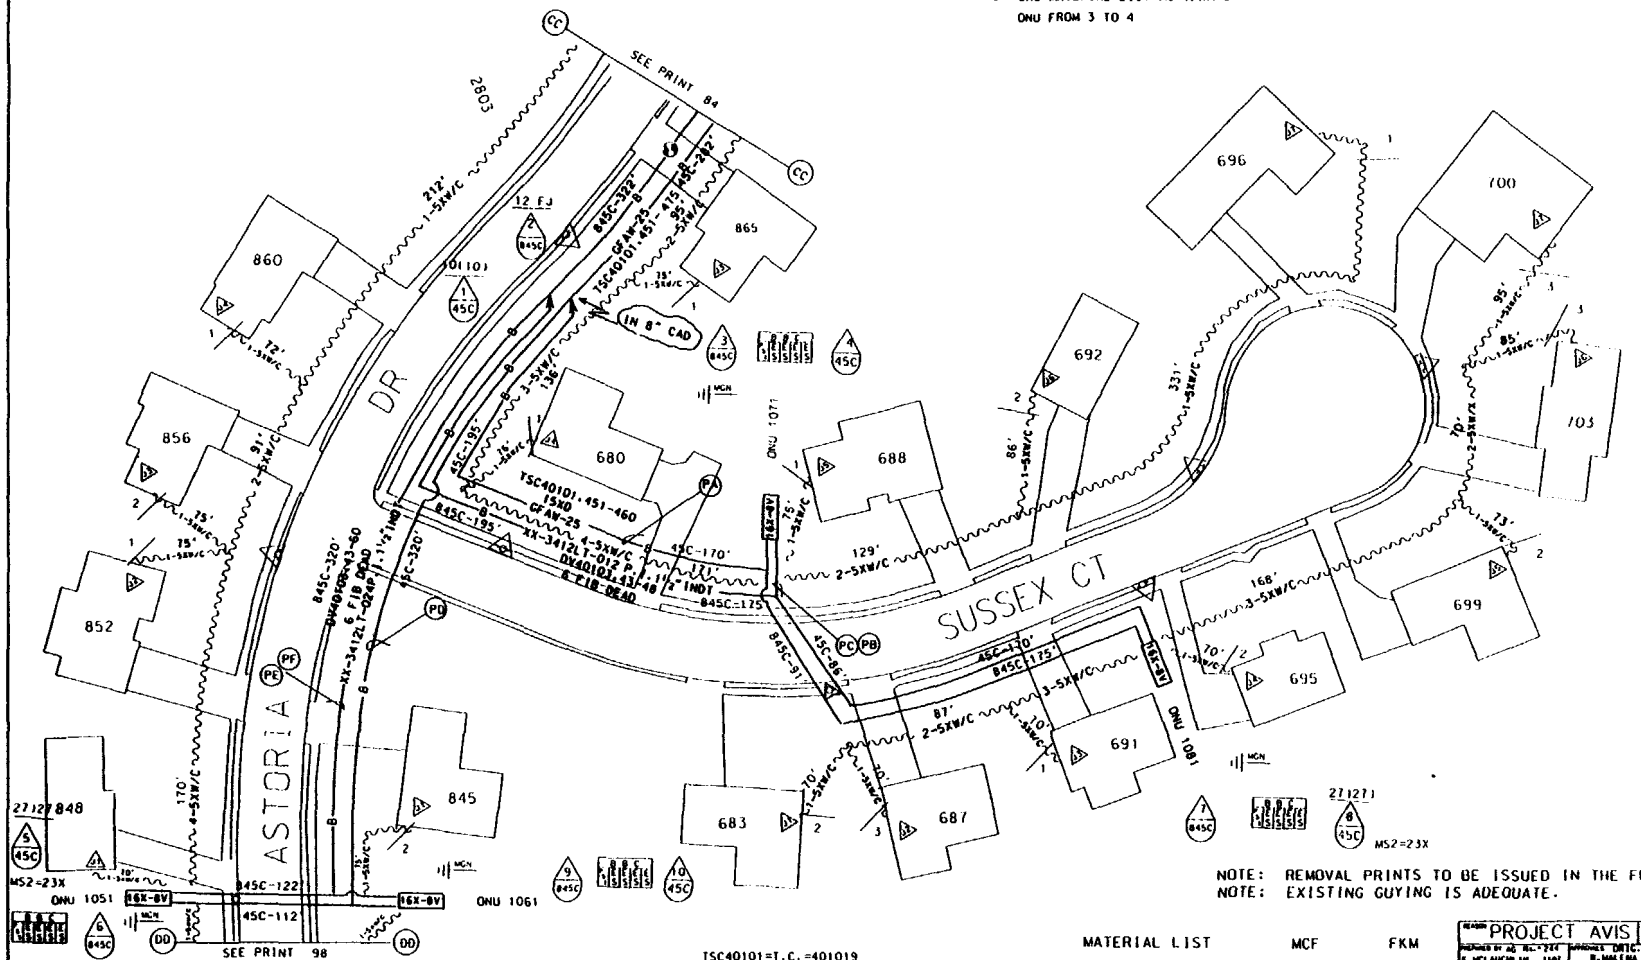

SYMBOLS & ABBREVIATIONS

NOTE: REMOVAL PRINTS TO BE ISSUED IN THE FUTURE
NOTE: EXISTING GUYING IS ADEQUATE.

ACCOUNT CODE 257C AREA CODE ONU & ADDRESS	FIBER COUNT	TSC COUNT	PGL COUNT NON-DEDICATED	RIDES ID	TAPER CODE	YR PL.CD
ONU 1071 F 688 SUSSEX CT	DV 40103.43-44	TSC 40101.451-452	PGL 645D.1501-1625	1071	411731	
ONU 1081 F 695 SUSSEX CT	DV 40103.49-50	TSC 40101.456-457	PGL 645D.1501-1625	1081	411731	
ONU 1061 F 845 ASTORIA DR	DV 40103.57-58	TSC 40101.463-464	PGL 645D.1501-1625	1061	411731	
ONU 1051 F 848 ASTORIA DR	DV 40103.55-56	TSC 40101.461-462	PGL 645D.1501-1625	1051	411731	
ONU	DV	TSC	PGL			

MATERIAL LIST	MCF	FKM
PLC 1400' GFAW-25	.07	
PLC. 670' XX-3412LT-012		2.451
PLC. 1400' 1½" INDT		
PLC. 800' XX-3412LT-024		5.853
PLC. 4 ONUS		
TOTAL		8.304

NEW JERSEY BELL TELEPHONE COMPANY

PROJECT AVIS

DRTG. STCHED BY R.MALENA 10/15/94 .07 2/9/95 2

DOVER TOWNSHIP 343

56000

EAST DOVER

156-8993 90

PRT46_DV40103

EST. # 156-8993-91
KV 34.5
BUR. CW 781' AER. CW 275'
BUR. LU 12 AER. LU 4
BUR. ONU'S 1 AER. ONU'S 1
BUR. SWI 3805'
BUR. REWIRES 18 AER. REWIRES 5

(PA) FL= 395'
82CPLC. 425' XX-3412LT-012

(PB) FL= 390'
2CPLC. 415' BHAA-25

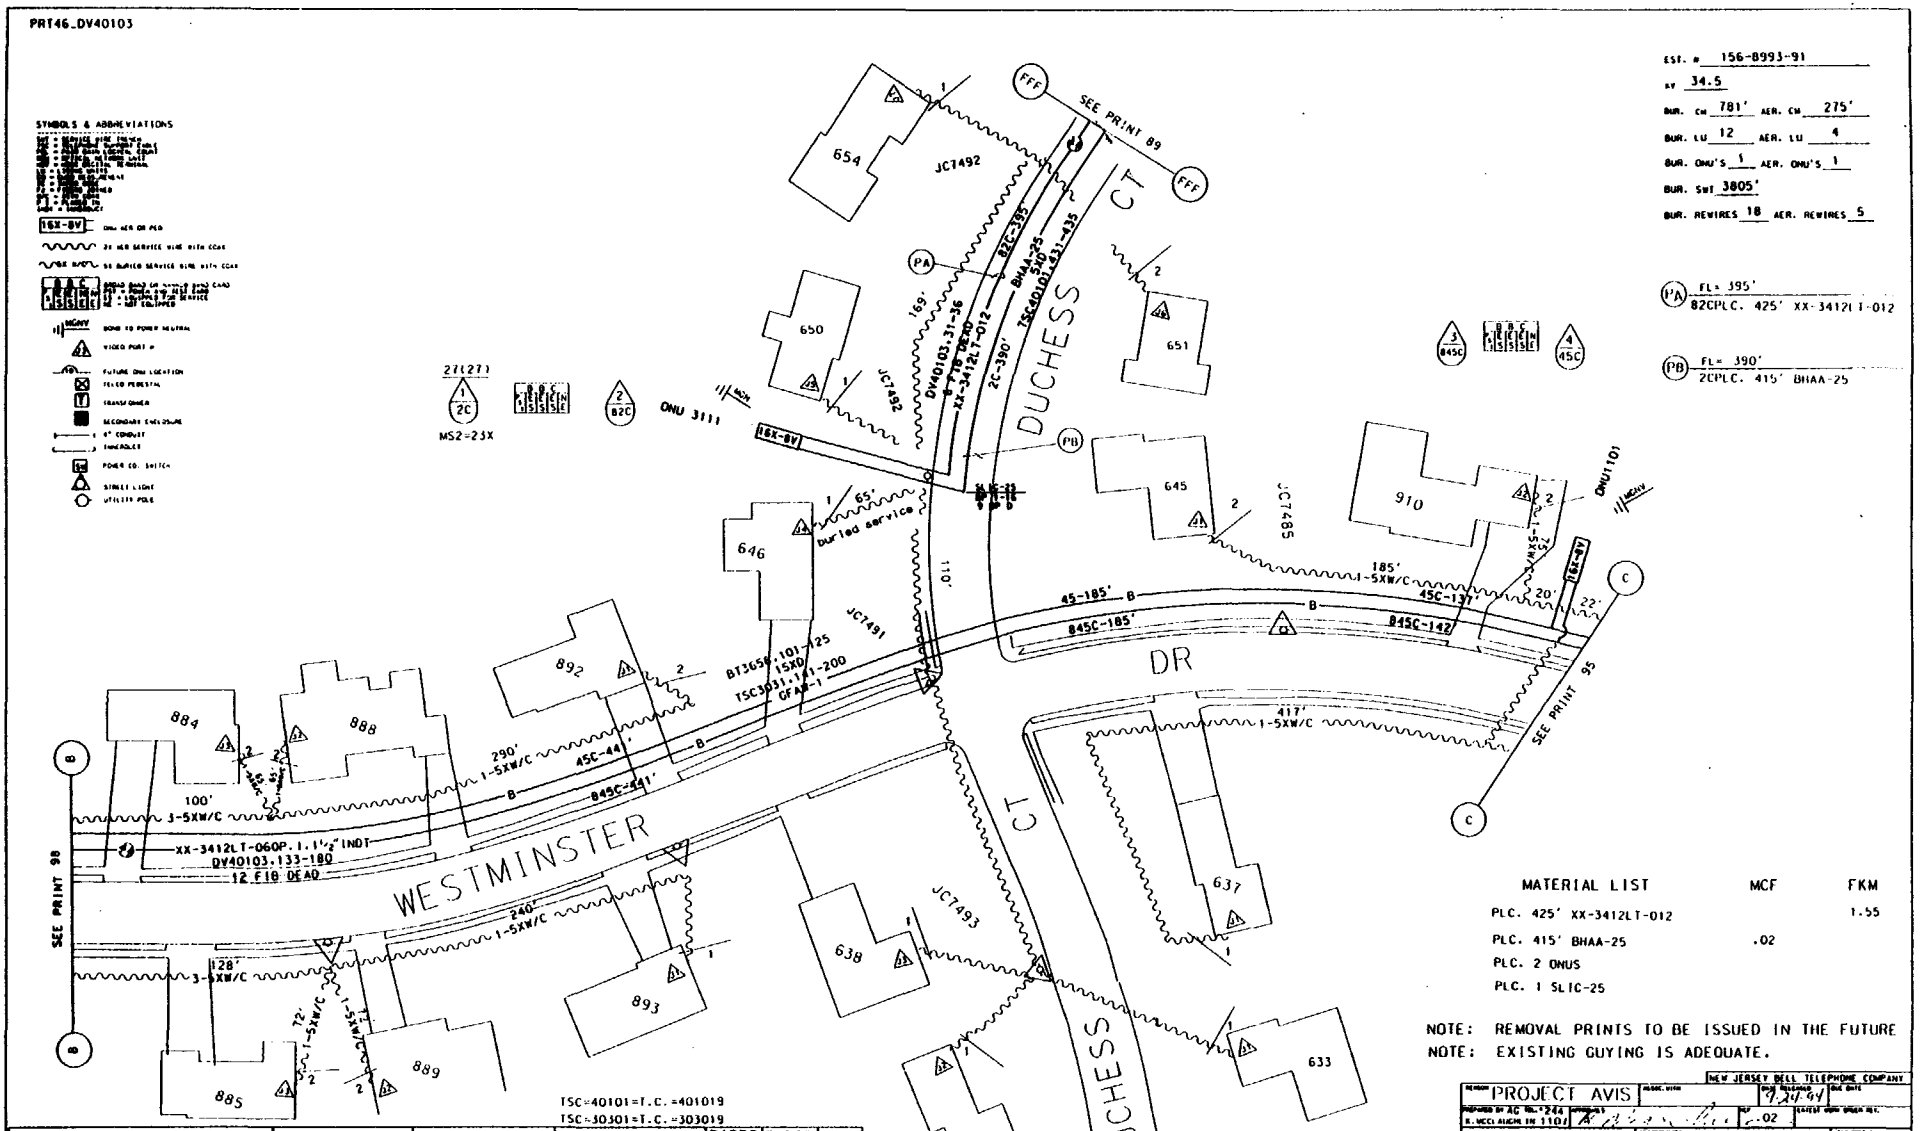

MATERIAL LIST	MCF	FKM
PLC. 425' XX-3412LT-012		1.55
PLC. 415' BHAA-25	.02	
PLC. 2 ONUS		
PLC. 1 SLIC-25		

NOTE: REMOVAL PRINTS TO BE ISSUED IN THE FUTURE
NOTE: EXISTING GUYING IS ADEQUATE.

ACCOUNT CODE 257C AREA CODE ONU & ADDRESS	FIBER COUNT	TSC COUNT	PGL COUNT NON-DEDICATED	RIDES ID	TAPER CODE	YR PLCD
ONU 3111 F 650 DUCHESS CT	DV 40103.31-32	TSC 40101.431-432	PGL 645D .1251-1375	3111		
ONU 1101 F 910 DUCHESS CT	DV 40103.145-146	TSC 30301.162.163.164	PGL 645E.2001-2125	1101		
ONU	DV	TSC	PGL			
ONU	DV	TSC	PGL			
ONU	DV	TSC	PGL			

NEW JERSEY BELL TELEPHONE COMPANY
PROJECT AVIS
DOVER TOWNSHIP
56000
EAST DOVER
343
156 8993
91

946

PRT4T_DV40103

EST. # 156-8993-92
RY 34.5
BUR. CM ____ AER. CM 760'
BUR. LU ____ AER. LU 11
BUR. ONU'S ____ AER. ONU'S 1
BUR. SWT ____
BUR. REWIRES ____ AER. REWIRES 15

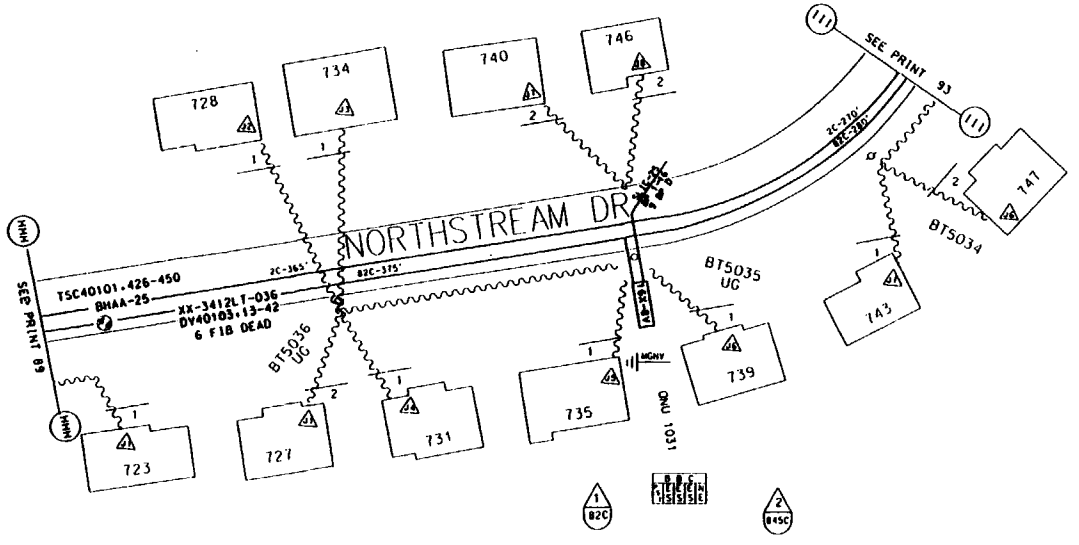

SYMBOLS & ABBREVIATIONS

NOTE: REMOVAL PRINTS TO BE ISSUED IN THE FUTURE
NOTE: EXISTING GUYING IS ADEQUATE.

TSC40101=T.C.=401019

ACCOUNT CODE 257C AREA CODE 56056 ONU & ADDRESS	FIBER COUNT	TSC COUNT	PGL COUNT NON-DEDICATED	RIDES ID	TAPER CODE	YR PLCD
ONU 1031 F 735 NORTHSTREAM DR	DV 40103.17-18	TSC 40101.445.446.447	PGL 6450.1501-1625	1031	411731	
ONU	DV	TSC	PGL			
ONU	DV	TSC	PGL			
ONU	DV	TSC	PGL			
ONU	DV	TSC	PGL			

MATERIAL LIST MCF FKM

PLC. 1 ONU

PLC. 1 SLIC-25

NEW JERSEY BELL TELEPHONE COMPANY

PROJECT AVIS

DOVER TOWNSHIP

343

56000

EAST DOVER

156-8993

92

941

PRT48_DV40103

REV.#1 9/29/94
1.) CHNG. ONU 3081 FEED
2.) EXTEND CABLES & CHNG.
PLC.STAMPS PC & PD
REV#2
1) CHANGE ONU 3081 FIBER COUNT AND TSC COUNT

EST. # 1568993 93
SV 34.5
BUR. CN — AER. CN 510'
BUR. LU — AER. LU 14
BUR. ONU'S — AER. ONU'S 2
BUR. SWT —
BUR. REVIRES — AER. REVIRES 17

(PA) FL=1315'
2C PL 1340' BHAA~25

(PB) FL=1345'
82C PL 1380' XX3412LT-012

(PC) FL= 1427'
2CPLC. 1460' BHAA-25

(PD) FL= 2110'
82CPLC. 2140' XX-3412LT-036

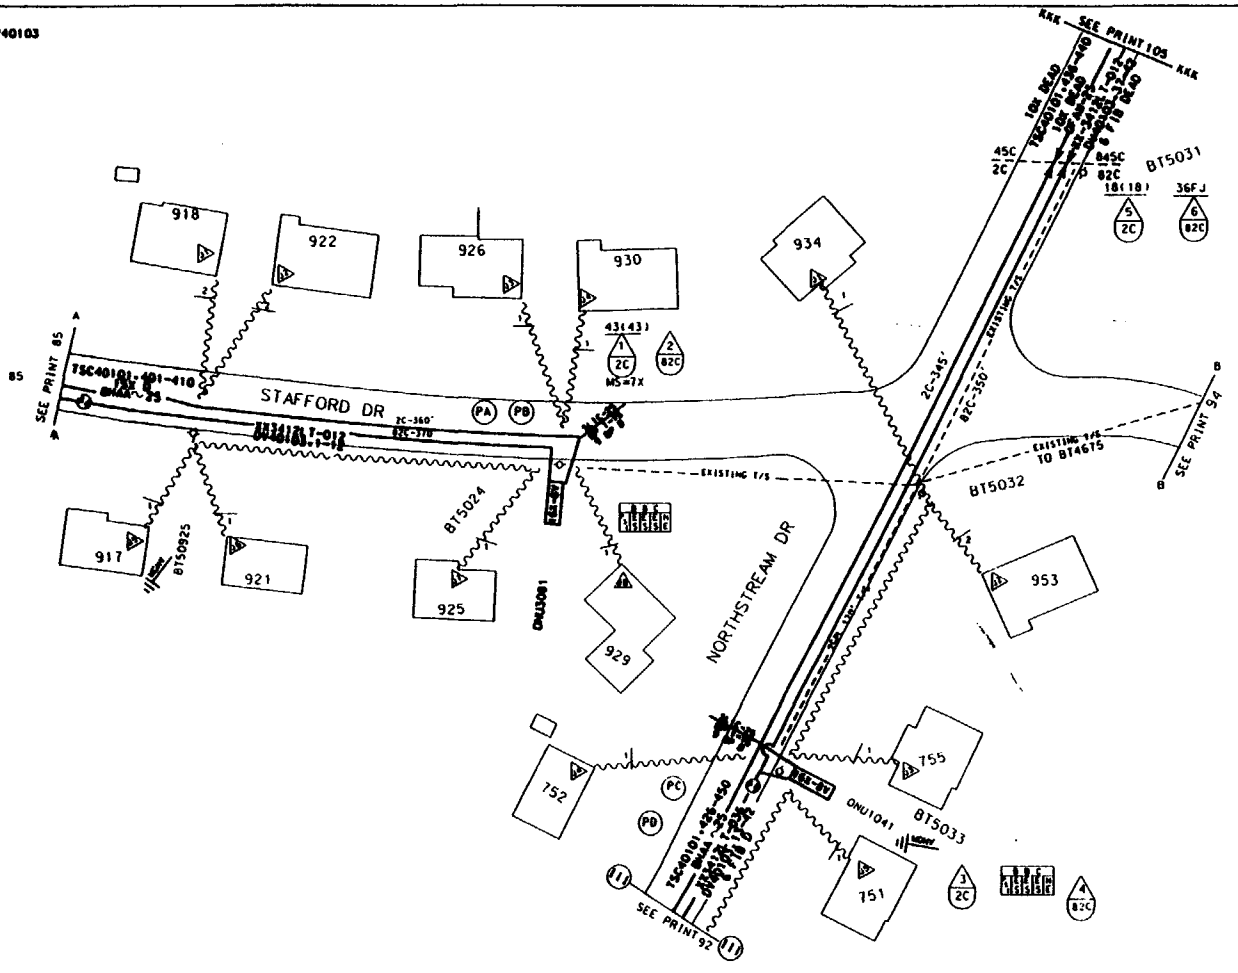

NOTE: REMOVAL PRINTS TO BE ISSUED IN THE FUTURE
NOTE: EXISTING GUYING IS ADEQUATE.

TSC40101 TC = 401019

ACCOUNT CODE 257C AREA CODE 56056 ONU & ADDRESS	FIBER COUNT	TSC COUNT	PGL COUNT NON-DEDICATED	RIDES ID	TAPER CODE	YR PLCD
ONU 1041 F751 NORTHSTREAM DR	DV 40103.19-20	TSC40101.448.449.450	PGL645D.1501-1625	1041	411731	
ONU 3081 F925 STAFFORD	DV 40103.5-6	TSC 40101.405-406	PGL 645C.1251-1375	3081	411693	
ONU	DV	TSC	PGL			
ONU	DV	TSC	PGL			
ONU	DV	TSC	PGL			

MATERIAL LIST	MCF	FKM
4910' BHAA-25	.246	
2140' XX-3412LT-036		23.49
1380' XX-3412LT-012		5.05
		28.54

NEW JERSEY BELL TELEPHONE COMPANY

PROJECT AVIS

9-3-94

.246

DOVER TOWNSHIP 343

FR748_DV40103 56000 4GPL1

EAST DOVER

EST.# 1568993 93

PRT49_DV40103

156-8993-94

EST. #

kv 34.5

BUR. CU - AER. CU 750'

BUR. LU - AER. LU 16

BUR. ONU'S - AER. ONU'S 2

BUR. SUV -

BUR. REWIRES - AER. REWIRES 21

(PA) FL=550'
2C PL 570' BHAA 25

(PB) FL=570'
82C PL 590' XX3412LT-012

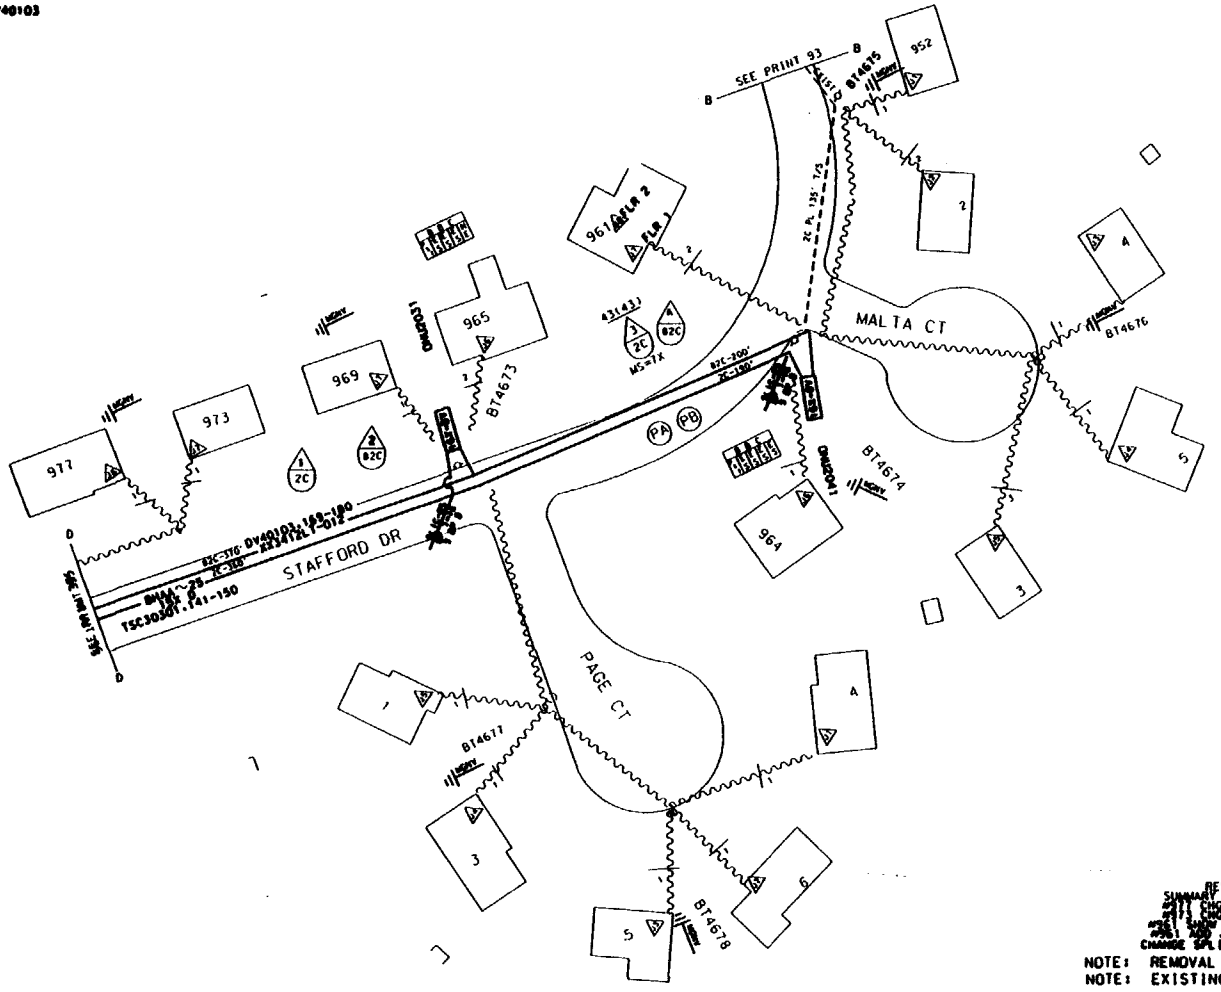

REV #1
SUMMARY OF REV #1
#911 CHG 37 TO 36
#911 CHG 37 TO 38
#911 ADD 37 AS FLR 1
#911 ADD 38 AS FLR 2
CHANGE SPLICES 264 TO82C

NOTE: REMOVAL PRINTS TO BE ISSUED IN THE FUTURE
NOTE: EXISTING GUYING IS ADEQUATE.

SYMBOLS & ABBREVIATIONS

TSC30301 TC = 303019

ACCOUNT CODE 257C AREA CODE 56056 UNIT & ADDRESS	FIBER COUNT	TSC COUNT	PGL COUNT NON-DEDICATED	RIDES ID	TAPER CODE	YR PLCD
ONU ONU2031 F965 STAFFORD DR	DV 40103.171-172	TSC 30301. 144.145.146	PGL 645E.2126-2250	2031	412012	
ONU ONU2041 5964 STAFFORD DR	DV 40103.173-174	TSC 30301. 147.148.149	PGL 645E.2126-2250	2041	412012	
ONU	DV	TSC	PGL			
ONU	DV	TSC	PGL			
ONU	DV	TSC	PGL			

MATERIAL LIST	MCF	FKM
570' BHAA 25	.0285	
590' XX3412LT-012		2.15
2 16X-BV ONUs		
2 SLIC-25s		

NEW JERSEY BELL TELEPHONE COMPANY

PROJECT AVIS | 9-3-94

.0285 | ORIGINAL SIGNED BY T.A. HOODLEY

DOVER TOWNSHIP | 343

PRT49_DV40103 | 56000 | 4GPL1

EAST DOVER

1568993 | 94

943

PRTSO_DV40103

EST. # 156-8993-95
kV 34.5
BUR. CH 350' AER. CH 625'
BUR. LU 3 AER. LU 12
BUR. ONU'S — AER. ONU'S 2
BUR. SUT 310'
BUR. REWIRES 4 AER. REWIRES 17

(PA) FL=2680'
45C PL 2720' GFAW ~100

(PB) FL=2680'
845C PL 2720' XX3412LT-060

(PC) FL=2660'
845C PL 2660' 1½" INDT

(PD) FL=80'
2C PL 100' BHAA-50

(PE) FL=80'
82C PL 100' XX3412LT-060

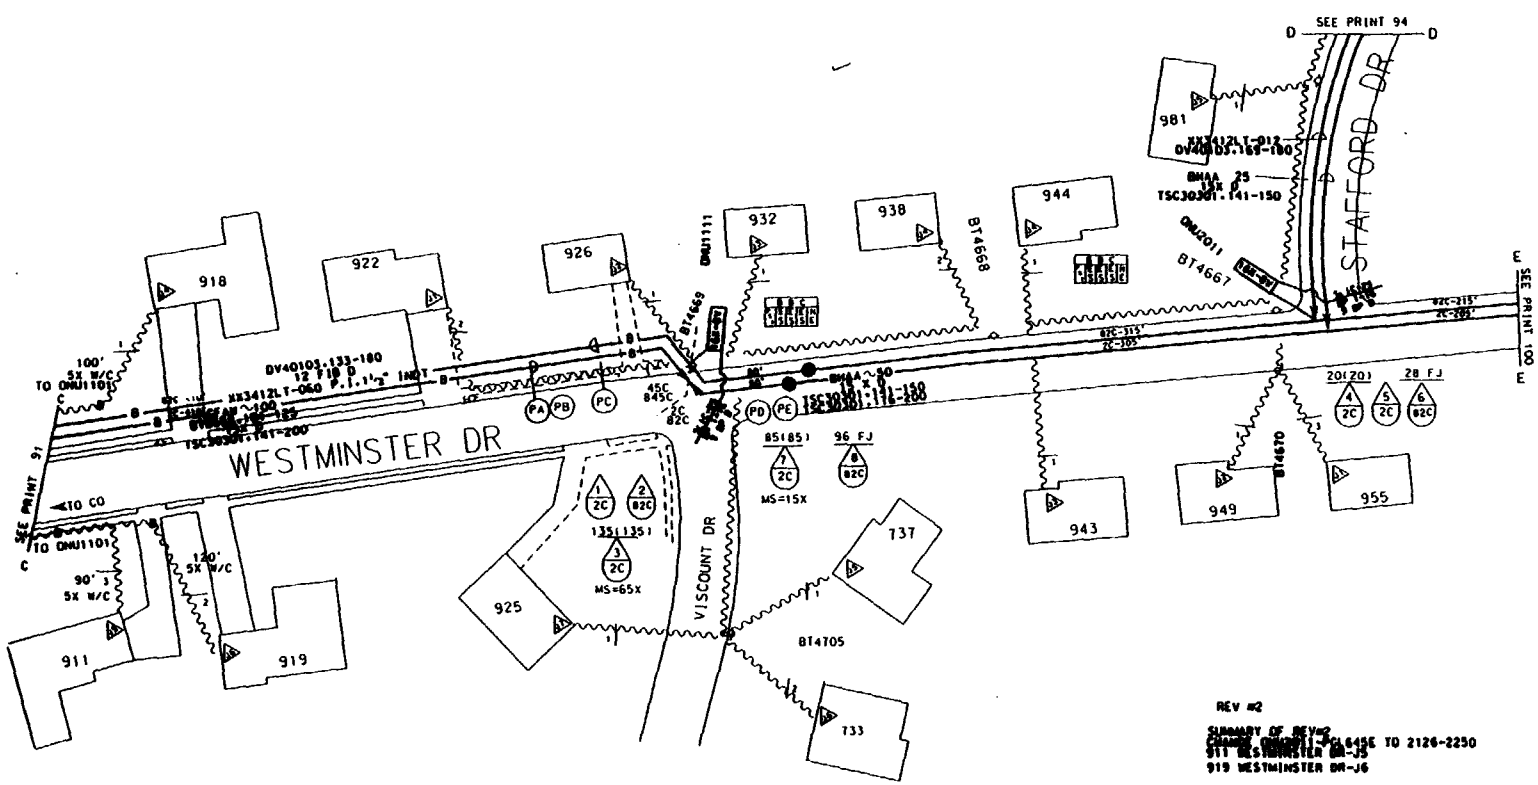

REV #2

SUMMARY OF REV#2
CHANGE ONU2011 - PGL645E TO 2126-2250
911 WESTMINSTER DR-J5
919 WESTMINSTER DR-J6

REV.1-ADD CP SPLICES 7 & 8. ADD PD & PE.
2-11-95

NOTE: REMOVAL PRINTS TO BE ISSUED IN THE FUTURE
NOTE: EXISTING GUYING IS ADEQUATE.

SYMBOLS & ABBREVIATIONS

TSC30301 TC = 303019

ACCOUNT CODE 25TC AREA CODE 56056 NAME & ADDRESS	FIBER COUNT	TSC COUNT	PGL COUNT NON-DEDICATED	RIDES ID	TAPER CODE	YR PLCD
ONU 1111 F926 WESTMINSTER	DV40103.147-148	TSC30301.165.166.167	PGL645E.2001-2125	1111	412011	
ONU 2011 S944 WESTMINSTER	DV40103.169-170	TSC30301.141.142.143	PGL645E.2126-2250	2011	412011	
ONU	DV	TSC	PGL			
ONU	DV	TSC	PGL			
ONU	DV	TSC	PGL			

MATERIAL LIST	MCF	FKM
2720' GFAW ~100	.544	
2720' XX3412LT-060		49.76
2660' 1½" INDT		
100' XX3412LT-060		1.8
100' BHAA-50	.01	
2 16X-8V ONUs		
2 SLIC-25s		

NEW JERSEY BELL TELEPHONE COMPANY
PROJECT AVIS
9-17-94
ORIG. SIGNED BY T.HOOBLEY .554
DOVER TOWNSHIP 343
56000
EAST DOVER
1568993 95

944

PRTS1_DV40103

EST. # 156-8993-96
KV 34.5
BUR. CM — AER. CM 870'
BUR. LU — AER. LU 13
BUR. ONU'S — AER. ONU'S 2
BUR. SWT —
BUR. REWIRES — AER. REWIRES 17

(PA) FL = 1180'
2C PL 1200' BHAA ~25

(PB) FL = 1220'
82C PL 1260' XX3412LT-012

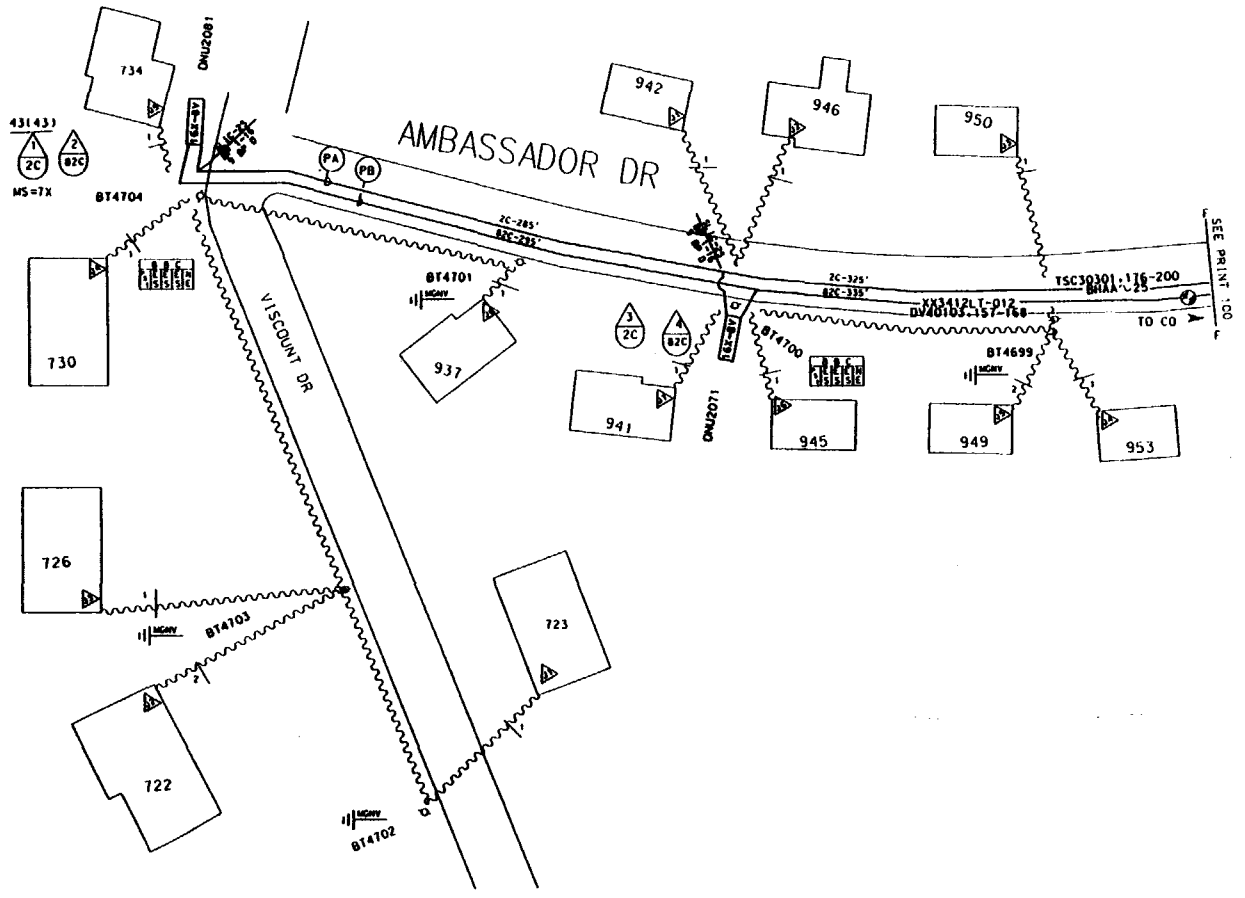

SYMBOLS & ABBREVIATIONS

NOTE: REMOVAL PRINTS TO BE ISSUED IN THE FUTURE
NOTE: EXISTING GUYING IS ADEQUATE.

TSC30301 TC = 303019

ACCOUNT CODE 257C AREA CODE 56056 ONU & ADDRESS	FIBER COUNT	TSC COUNT	PGL COUNT NON-DEDICATED	RIDES ID	TAPER CODE	YR PLCD
ONU 2071 F941 AMBASSADOR	DV 40103.161-162	TSC30301.182.183.184	PGL645E.2126-2250	2071	412012	
ONU 2081 F73 VISCOUNT DR	DV40103.163-164	TSC30301.185.186.187	PGL645E.2126-2250	2081	412012	
ONU	DV	TSC	PGL			
ONU	DV	TSC	PGL			
ONU	DV	TSC	PGL			

MATERIAL LIST	MCF	FKM
1200' BHAA ~25	.06	
1260' XX3412LT-012		4.61
2 1" V-8V DNUs		
2 SLIC-25s		

PROJECT AVIS
9-17-94
.06
DOVER TOWNSHIP
343
56000
PRTS1_DV40103
EAST DOVER
1568993
96

945

PRTS2_DV40103

1. CHG.FIBER COUNT TSC COUNT
AT ONU1051

DUR. LU 8 ALR. LU
DUR. ONU'S 1 ALR. ONU'S
DUR. SWI 1410'
DUR. RLWIRES 12 ALR. RLWIRES

PA FL= 200'
45C PLC. 225' GFAW-1

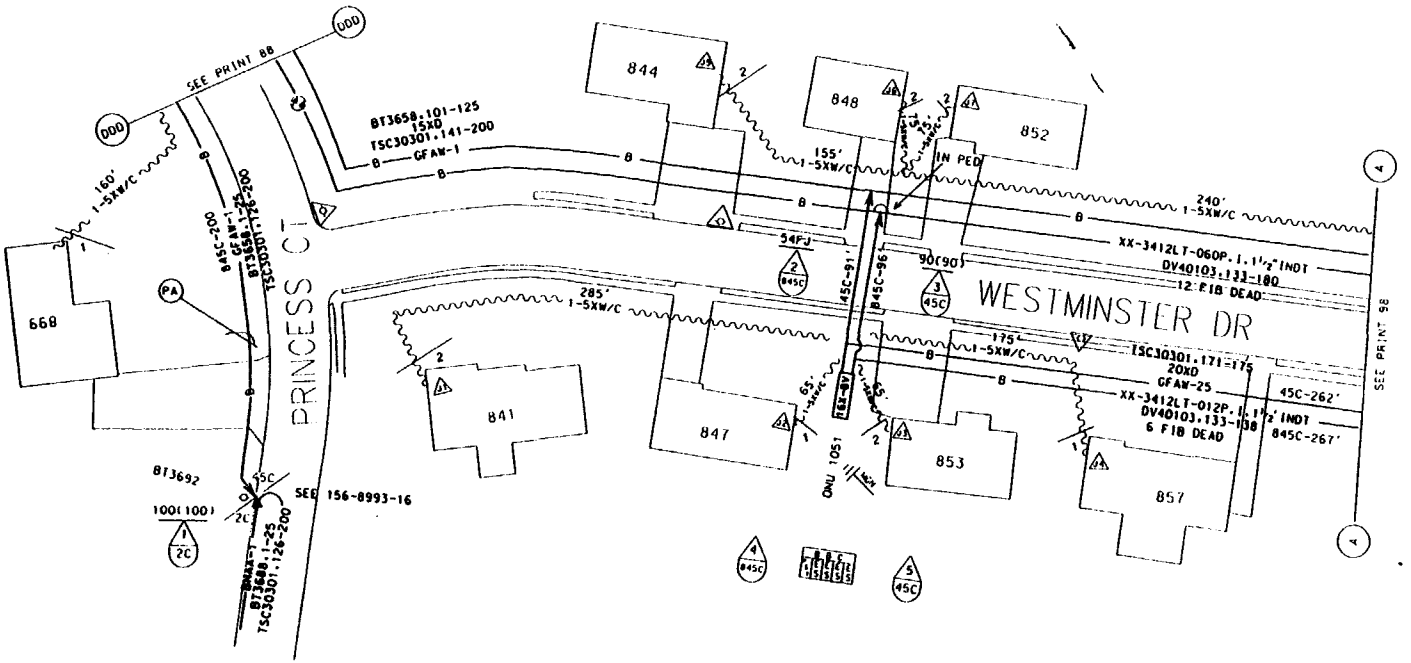

NOTE: REMOVAL PRINTS TO BE ISSUED IN THE FUTURE
NOTE: EXISTING GUYING IS ADEQUATE.

TSC40103=T.C.=401039

MATERIAL LIST	MCF	FKM
PLC. 225' BHAA-1	.045	
PLC. 1 ONU		

ACCOUNT CODE 257C AREA CODE ONU & ADDRESS	FIBER COUNT	TSC COUNT	PGL COUNT NON-DEDICATED	RIDES ID	TAPER CODE	YR PLCD
ONU 1051 F 853 WESTMINSTER DR	DV 40103.133-134	TSC 30301.171-172	PGL 645E.2001-2125	1051	412011	
ONU	DV	TSC	PGL			
ONU	DV	TSC	PGL			
ONU	DV	TSC	PGL			
ONU	DV	TSC	PGL			

NEW JERSEY BELL TELEPHONE COMPANY

PROJECT AVIS

ORIG. SIGNED BY B. MALENA 10/15/94

.045 3/17/95 1

DOVER TOWNSHIP 343

56000

EAST DOVER

156-8993 97

946

PRT53_DV40103

EST. # 156-8993-98
KV 34.5
BUR. CM 1410' AER. CM
BUR. LU 14 AER. LU
BUR. ONU'S 2 AER. ONU'S
BUR. SWT 2675'
BUR. REWIRES 21 AER. REWIRES

(1PA) FL= 726
845CPLC. 760' XX-3412LT-012

(1PB) FL= 750'
845CPLC. 750' 1 1/2" INDT.

(1PC) FL= 716'
45C' 750'GFAW-25

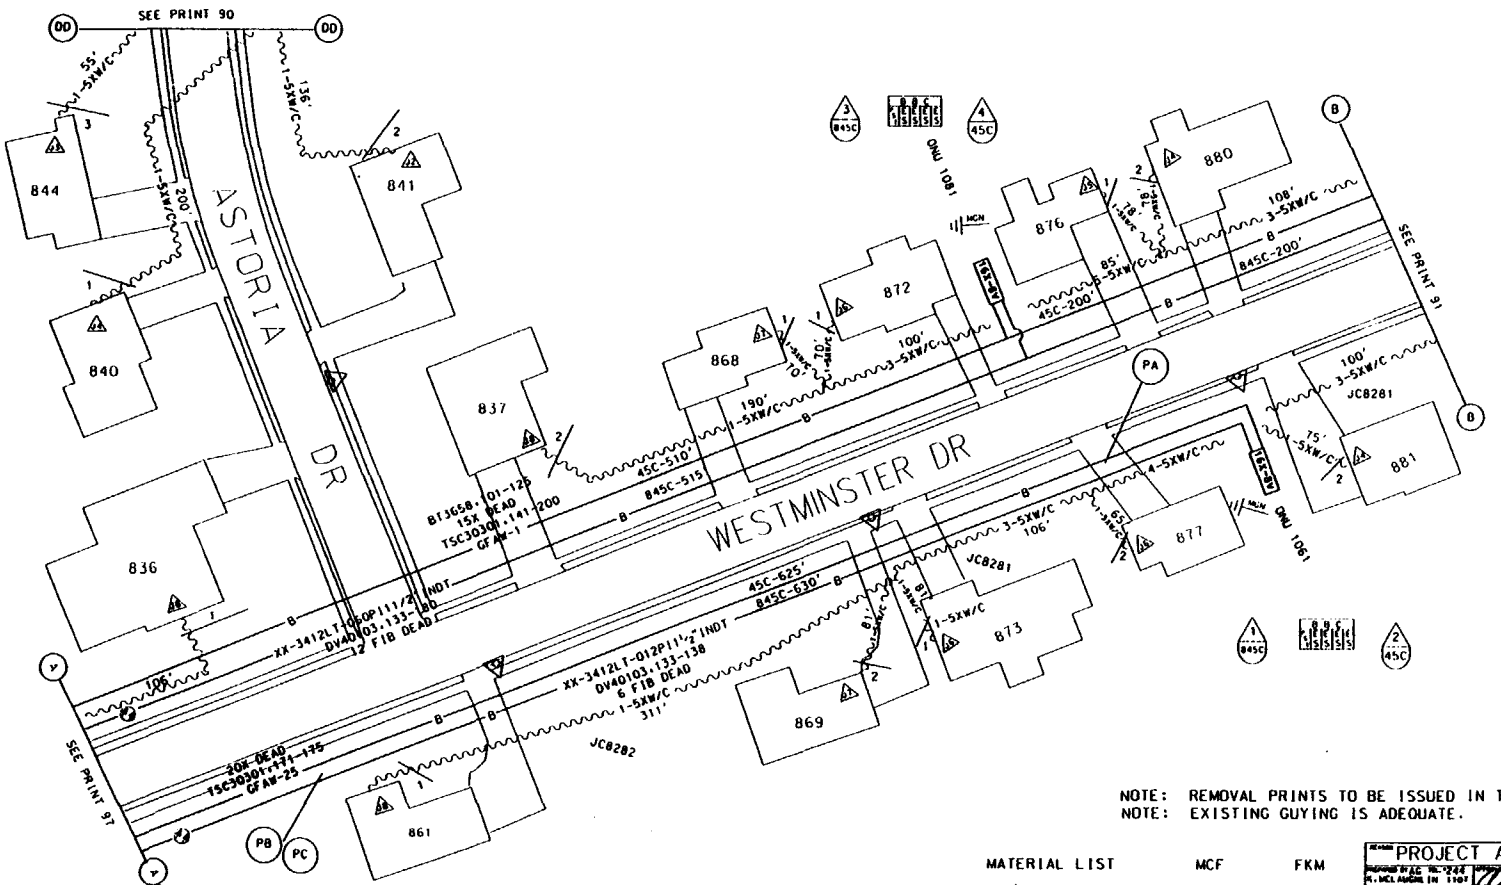

SYMBOLS & ABBREVIATIONS

NOTE: REMOVAL PRINTS TO BE ISSUED IN THE FUTURE
NOTE: EXISTING GUYING IS ADEQUATE.

ACCOUNT CODE 25TC AREA CODE ONU & ADDRESS	FIBER COUNT	TSC COUNT	PGL COUNT NON-DEDICATED	RIDES ID	TAPER CODE	YR PLCD
ONU 1081 F 872 WESTMINSTER DR	DV 40103.141-142	TSC 30301.158-159	PGL 645E.2001-2125	1081	412011	
ONU 1061 F 881 WESTMINSTER DR	DV 40103.135-136	TSC 30301.173-174	PGL 645E.2001-2125	1061	412011	
ONU	DV	TSC	PGL			
ONU	DV	TSC	PGL			
ONU	DV	TSC	PGL			

MATERIAL LIST	MCF	FKM
PLC. 760' XX-3412LT-012		6.951
PLC. 750' 11/2' INDT.		
PLC. 750' GFAW-25	.038	
PLC. 2 ONUS		

NEW JERSEY BELL TELEPHONE COMPANY
PROJECT AVIS
.038
DOVER TOWNSHIP 343
56000
EAST DOVER
156-8993 98

PRT54_DV40103

EST. # 156-8993-99
AV 34.5
BUR. CH 610' AER. CH
BUR. LU 11 AER. LU
BUR. ONU'S 2 AER. ONU'S
BUR. SWI 1763'
BUR. REWIRES 18 AER. REWIRES

(1PA) FL= 860'
845CPLC.900' XX-3412LT-012

(PB) FL= 850'
845CPLC.850' 1½"INDT

(1PC) FL= 850'
45CPLC.880' GFAW-25

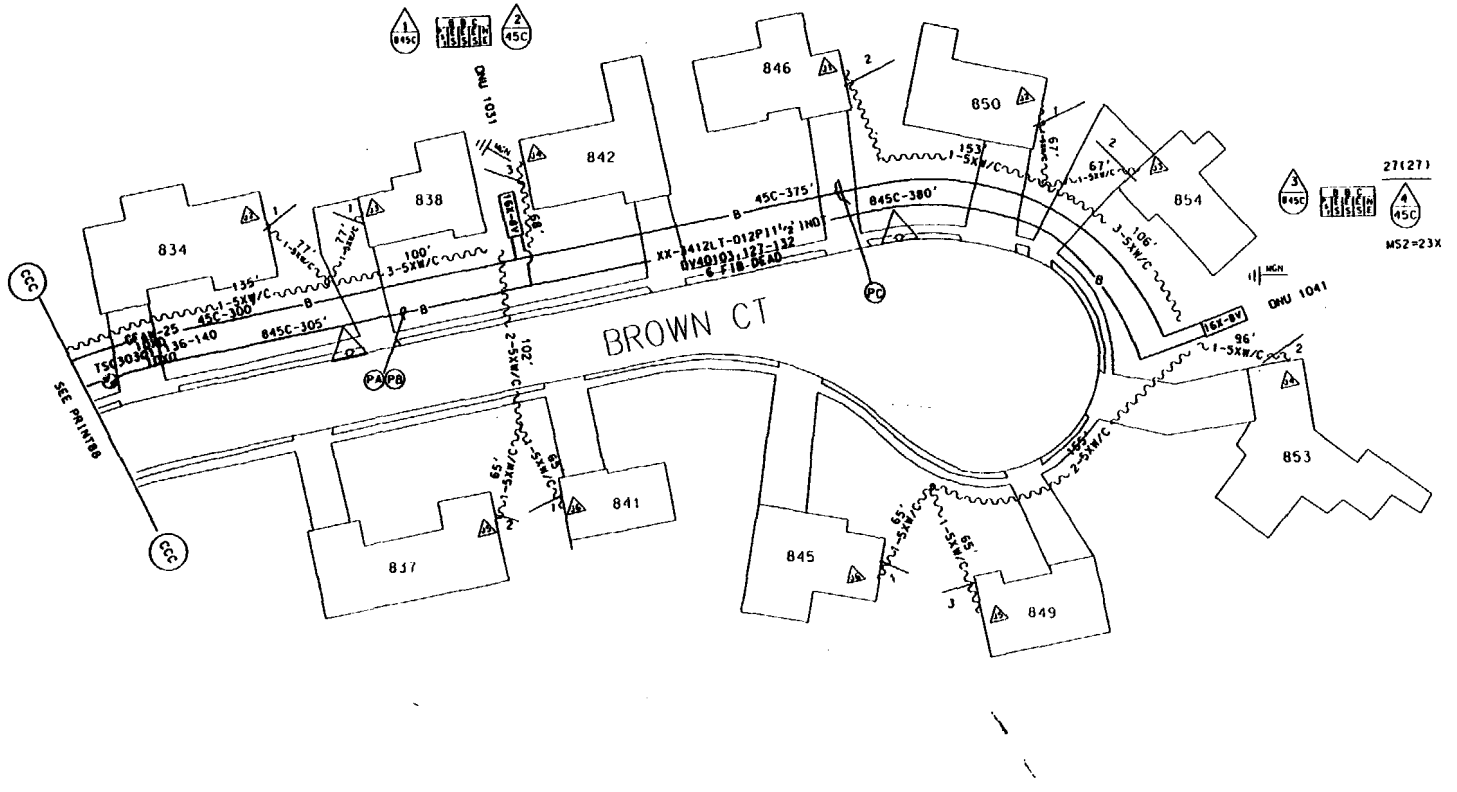

SYMBOLS & ABBREVIATIONS

NOTE: REMOVAL PRINTS TO BE ISSUED IN THE FUTURE
NOTE: EXISTING GUYING IS ADEQUATE.

TSC40101=T.C.=401019

ACCOUNT CODE 257C AREA CODE ONU & ADDRESS	FIBER COUNT	TSC COUNT	PGL COUNT NON-DEDICATED	RIDES ID	TAPER CODE	YR PLCD
ONU 1031 F 838 BROWN CT	DVDV40103.127-128	TSC 30301.136-137	PGL 645E.2001-2125	1031	412011	
ONU 1041 F 854 BROWN CT	DVDV40103.129-130	TSC 30301.138-139	PGL 645E.2001-2125	1041	412011	
ONU	DV	TSC	PGL			
ONU	DV	TSC	PGL			
ONU	DV	TSC	PGL			

MATERIAL LIST	MCF	FKM
PLC. 900'XX-3412LT-0012		.027
PLC.850' 1½' INDT		
PLC.880' GFAW-25	.044	

NEW JERSEY BELL TELEPHONE COMPANY

PROJECT AVIS

DOVER TOWNSHIP 343

56000

EAST DOVER

EST.# 156-8993 99

ORIG.

PRT55.DV40103

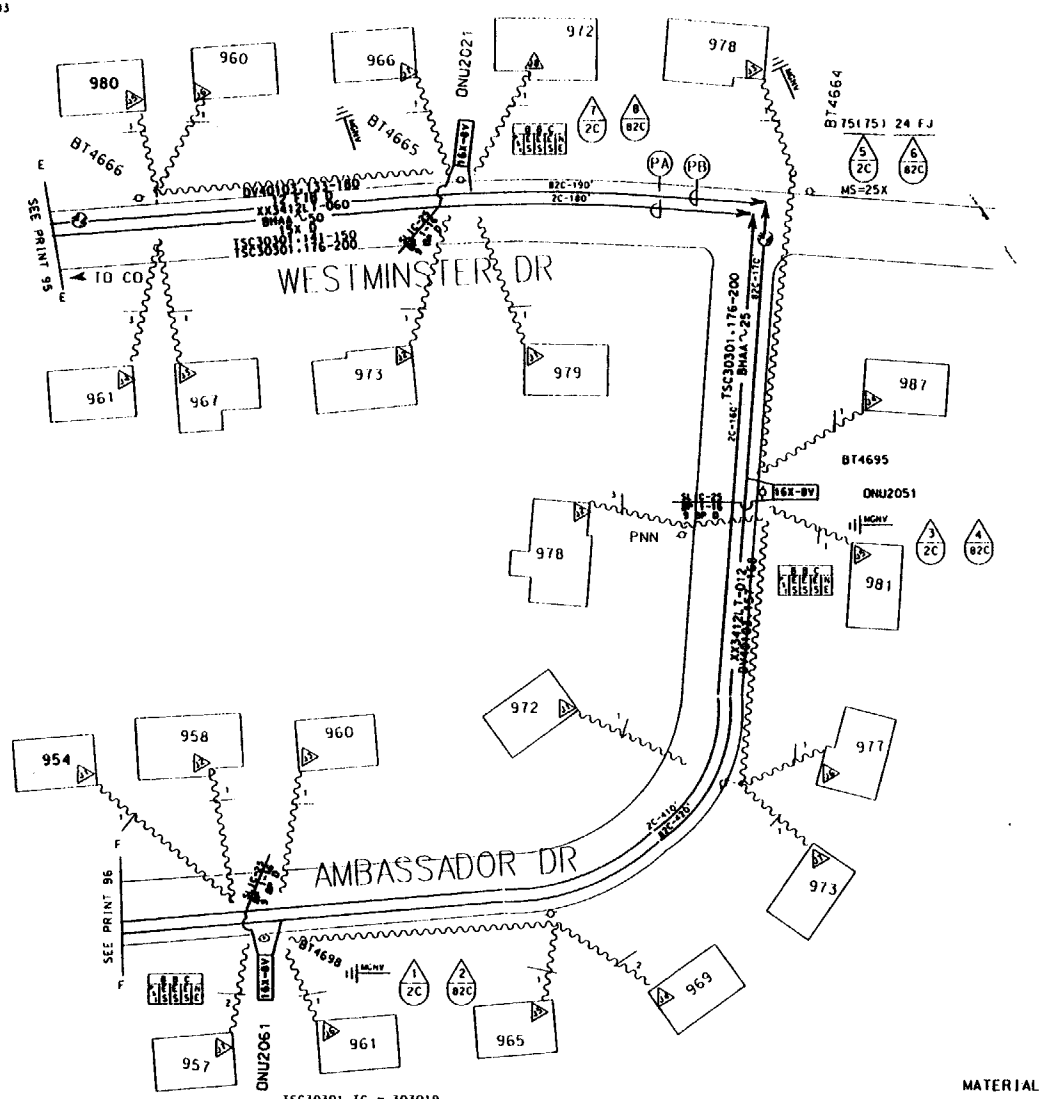

TSC30301 TC = 303019

ACCOUNT CODE 257C AREA CODE ONU & ADDRESS	FIBER COUNT	TSC COUNT	PGL COUNT NON-DEDICATED	RIDES ID	TAPER CODE	YR PLCD
ONU 2021 F966 WESTMINSTER	DV 40103.149-150	TSC 30301.168.169.170	PGL 645E.2126-2250	2021	412012	
ONU 2051 F981 AMBASSADOR	DV 40103.157-158	TSC 30301.176.177.178	PGL 645E.2126-2250	2051	412012	
ONU 2061 F961 AMBASSADOR	DV 40103.159-160	TSC 30301.179.180.181	PGL 645E.2126-2250	2061	412012	
ONU	DV	TSC	PGL			
ONU	DV	TSC	PGL			

EST. # 1568993 100

AV 36.5

BUR. CM ____ AER. CM 1040'

BUR. LU ____ AER. LU 22

BUR. ONU'S ____ AER. ONU'S 3

BUR. SWI ____

BUR. REWIRES ____ AER. REWIRES 28

(PA) FL=820' 2C PL 850' BHAA-50

(PB) FL=820' 82C PL 860' XX3412LT-060

SYMBOLS & ABBREVIATIONS

REV.1-CHANGE LENGTHS OF (PA) & (PB) 2/9/95

NOTE: REMOVAL PRINTS TO BE ISSUED IN THE FUTURE

NOTE: EXISTING GUYING IS ADEQUATE.

MATERIAL LIST	MCF	FKM
850' BHAA-50	.085	
860' XX3412LT-060		15.73
3 SLIC-25s		
3 16X-8V ONUs		

NEW JERSEY BELL TELEPHONE COMPANY

PROJECT AVIS

PREPARED BY PB No. 7246 E. MCLAUGHLIN 1107 — ORIG SIGNED BY T. WOODLEY — .085 — REV. 1 2/9/95

DOVER TOWNSHIP 343

PRT55.DV40103 — 56000 — 4EPL1

EAST DOVER

EST. NO. 1568993 100