(PA) FL= 1640'
2C PL 1670' BHAA 25

(PB) FL= 1690'
82C PL 1740' XX3412LT-012

EST. # 1568275 84
34.5
BUR. CM ____ AER. CM 800'
BUR. LU ____ AER. LU 24
BUR. ONU'S ____ AER. ONU'S 3
BUR. SWT ____
BUR. REWIRES ____ AER. REWIRES 31

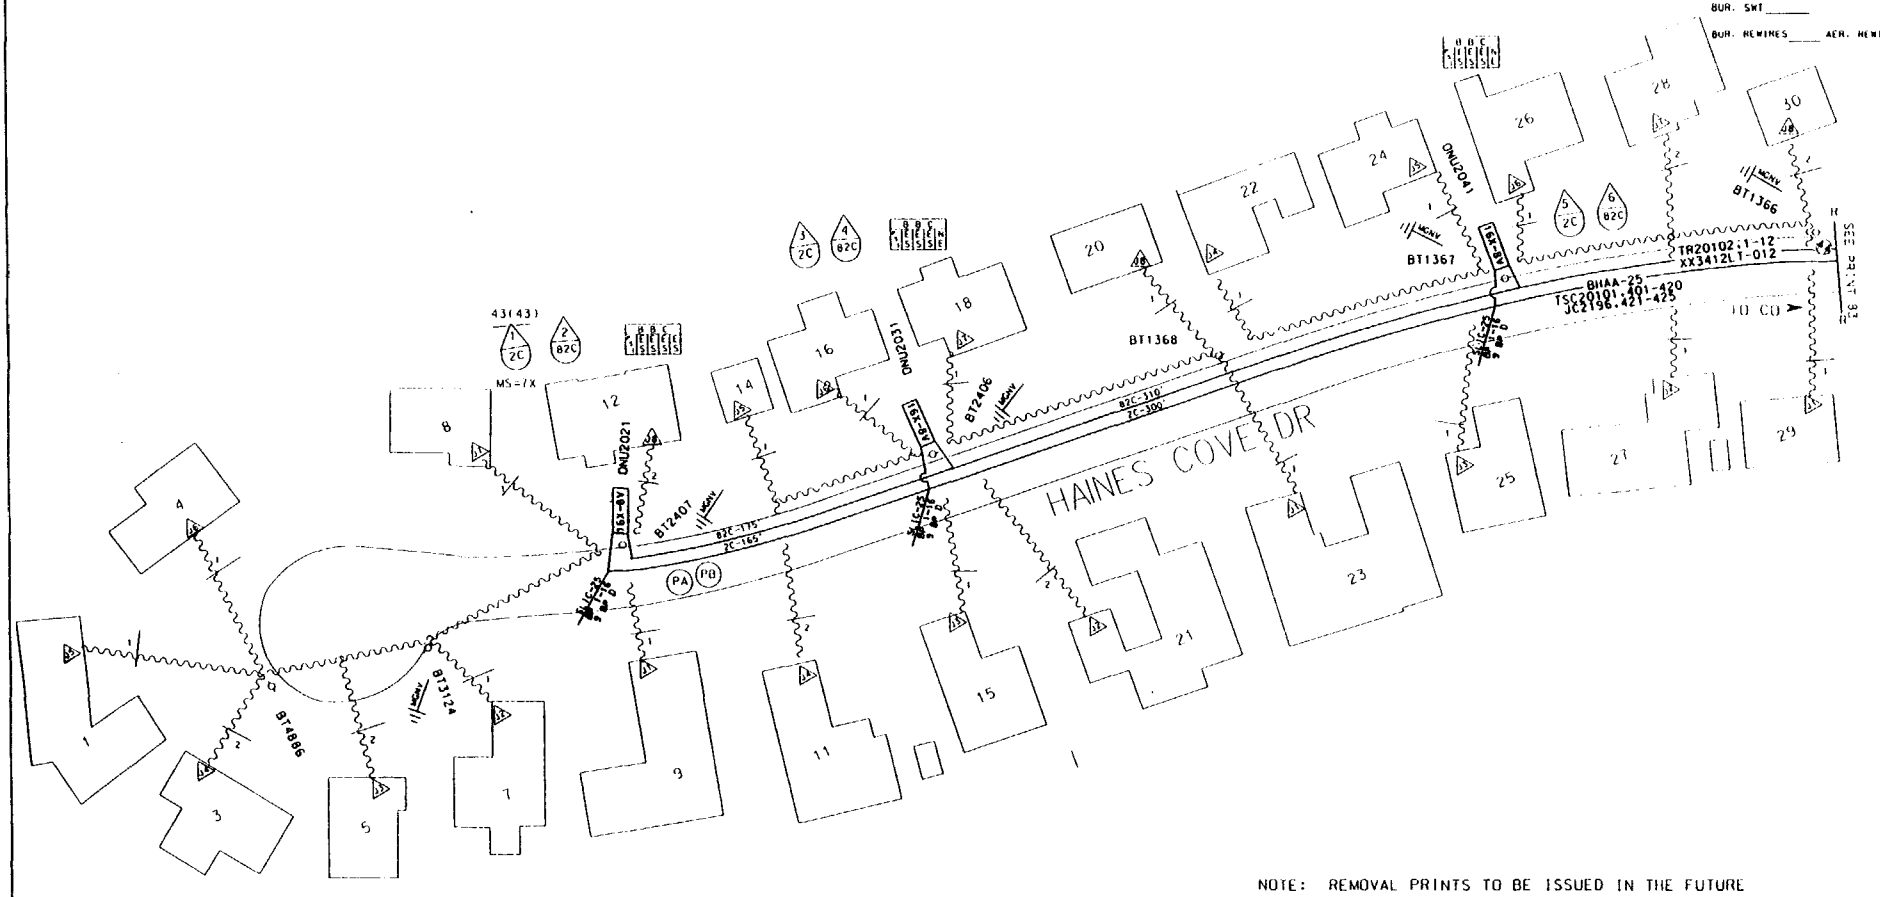

NOTE: REMOVAL PRINTS TO BE ISSUED IN THE FUTURE
NOTE: EXISTING GUYING IS ADEQUATE.

TSC20101 TC = 201019

ACCOUNT CODE 257C AREA CODE 56230 ONU & ADDRESS	FIBER COUNT	TSC COUNT	PGL COUNT NON-DEDICATED	RIDES ID	TAPER CODE	YR PLCD
ONU2021 F8 HAINES COVE RD	TR20102.1-2	TSC 20101.401-403	PGL 600B.626-750	2021	213032	
ONU 2031 F16 HAINES COVE RD	TR20102.3-4	TSC 20101.404-406	PGL 600B.626-750	2031	213032	
ONU 2041 F26 HAINES COVE RD	TR20102.5-6	TSC 20101.407-409	PGL 600B.626-750	2041	213032	
ONU		TSC	PGL			
ONU		TSC	PGL			

6 hh

MATERIAL LIST	MCF	FKM
1670' BHAA-25	.0835	
1740' XX3412LT-012		6.37
3 16X-8V ONUs		
3 SLIC-25s		

NEW JERSEY BELL TELEPHONE COMPANY

REASON: AVIS PROJECT
PREPARED BY: PWELL 244 / B. MALENA 9945
APPROVED:
DATE RELEASED: 2-4-91
DUE DATE:
REV. .0835
LATEST RUN DATE REV.: ORIG.

RECORD REVISIONS: ORDER | DATE | ORDER | DATE

MUNICIPALITY: DOVER TOWNSHIP
FM DIST.: 343
DISTRICT: 56000
ZEPLZ
EXCHANGE & AREA: TOMS RIVER
NORTH
EST. # 1568275
PRINT #

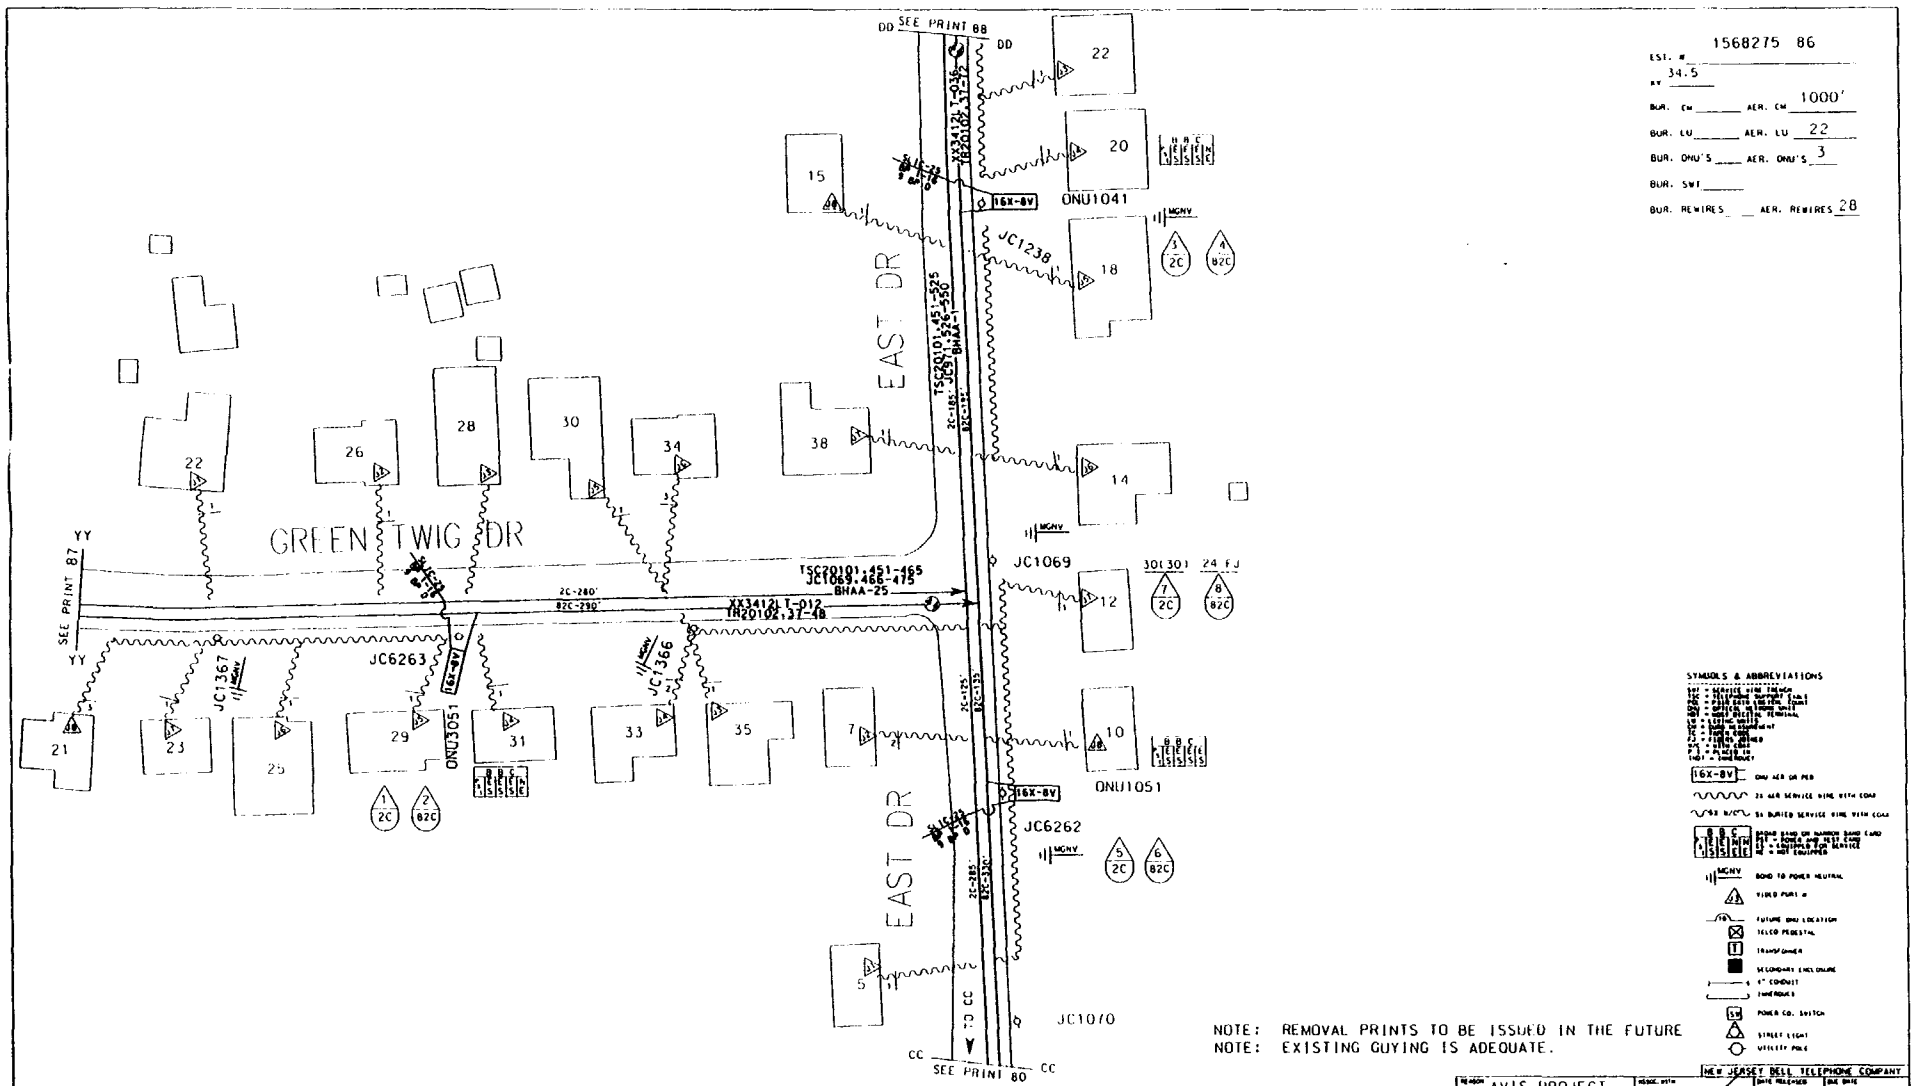

TSC20101 TC = 201019

ACCOUNT CODE 1557 AREA CODE 56230 ONU & ADDRESS	FIBER COUNT	TSC COUNT	PGL COUNT NON-DEDICATED	RIDES ID	TAPER CODE	YR PLCD
ONU 1041 F20 EAST DR	TR20102.65-66	TSC20101.507-509	PGL600B.1001-1125	1041	213111	
ONU 1051 F10 EAST DR	TR20102.67-68	TSC20101.510-512	PGL600B.1001-1125	1051	213111	
ONU 3051 GREEN TWIG DR	TR20102.41-42	TSC20101.476-478	PGL600B.751-875	3051	213033	
ONU		TSC	PGL			
ONU		TSC	PGL			

287

EST. # 1568275 87

KV 34.5

BUR. CM ____ AER. CM 625'

BUR. LU ____ AER. LU 18

BUR. ONU'S ____ AER. ONU'S 2

BUR. SWI ____

BUR. REWIRES ____ AER. REWIRES 22

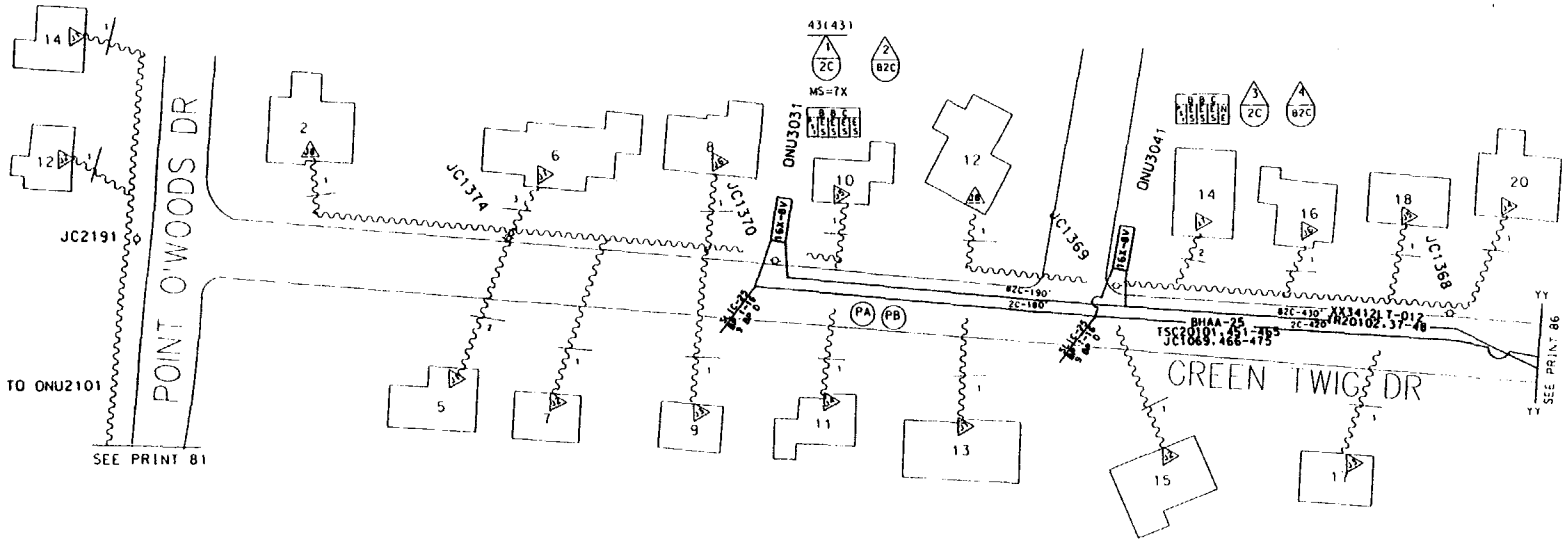

PA FL = 880'
2C PL 900' BHAA-25

PB FL = 910'
82C PL 940' XX3412LT-012

SYMBOLS & ABBREVIATIONS

NOTE: REMOVAL PRINTS TO BE ISSUED IN THE FUTURE
NOTE: EXISTING GUYING IS ADEQUATE.

TSC20101 TC = 201019

ACCOUNT CODE 1567C AREA CODE 56230 ONU & ADDRESS	FIBER COUNT	TSC COUNT	PGL COUNT NON-DEDICATED	RIDES ID	TAPER CODE	YR PLCD
ONU 3031 F10 GREEN TWIG DR	TR20102.37-38	TSC 20101.451-453	PGL 6008.751-875	3031	213033	
ONU 3041 F14 GREEN TWIG DR	TR20102.39-40	TSC 20101.454-456	PGL 6008.751-875	3041	213033	
ONU		TSC	PGL			
ONU		TSC	PGL			
ONU		TSC	PGL			

MATERIAL LIST	MCF	FKM
900' BHAA-25	.045	
940' XX3412LT-012		3.44
2 16X-8V ONUs		
2 SLIC-25s		

AVIS PROJECT
J. GOODWIN 994

.045

DOVER TOWNSHIP 343

56000 2FPL1

TOMS RIVER

EST. NO. 1568275 87

NEW JERSEY BELL TELEPHONE COMPANY

1st

EST. # 1568275 88
KV 34.5
BUR. CM ____ AER. CM 1150'
BUR. LU ____ AER. LU 25
BUR. ONU'S ____ AER. ONU'S 3
BUR. SWT ____
BUR. REWIRES ____ AER. REWIRES 33

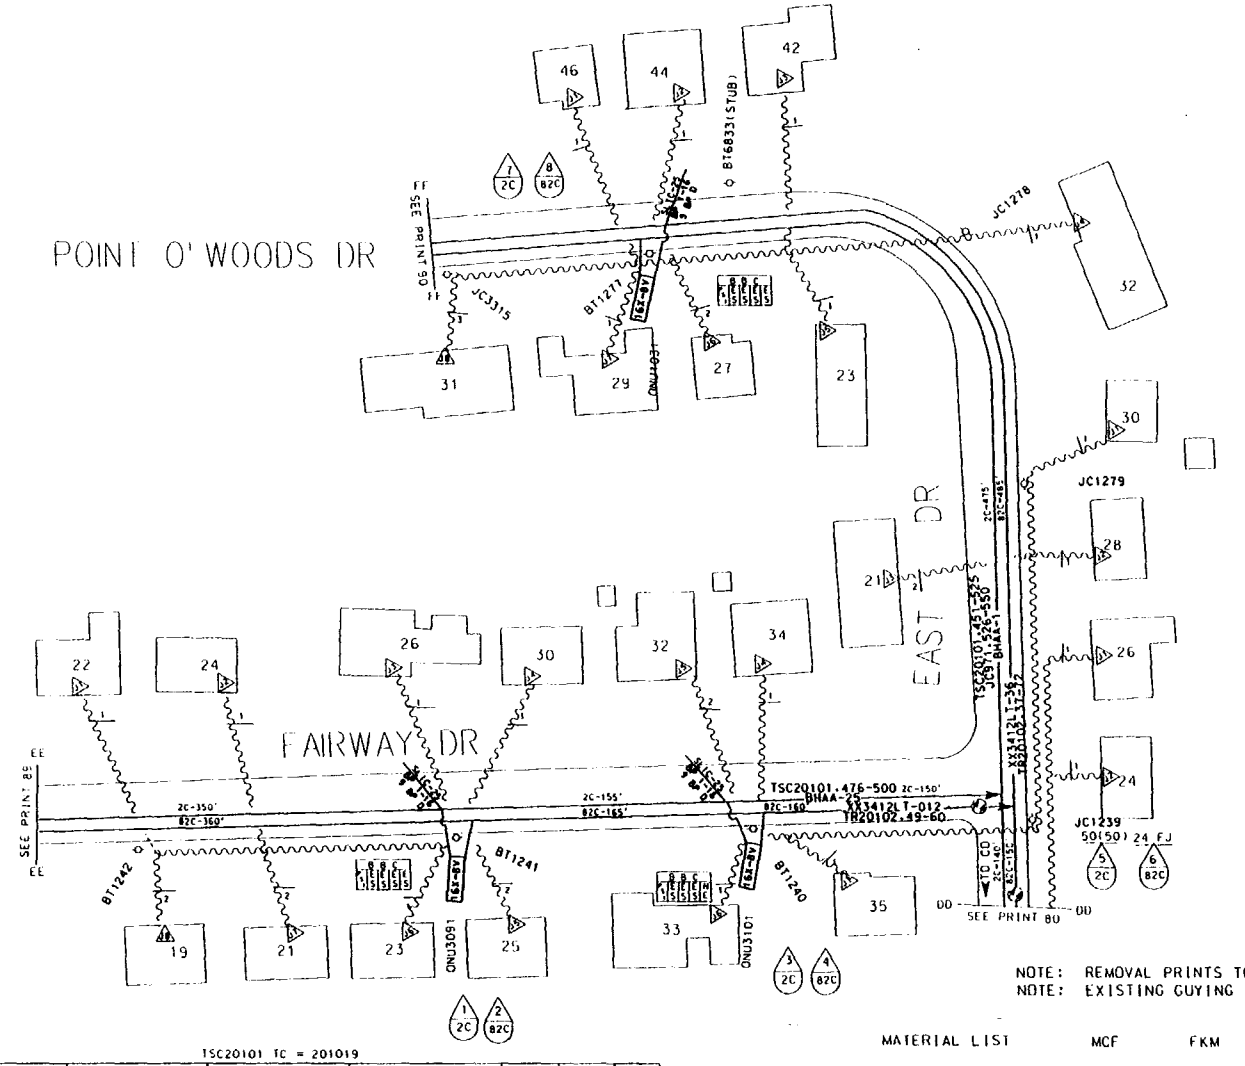

NOTE: REMOVAL PRINTS TO BE ISSUED IN THE FUTURE
NOTE: EXISTING GUYING IS ADEQUATE.

TSC20101 TC = 201019

ACCOUNT CODE 1357C AREA CODE 56230 ONU & ADDRESS	FIBER COUNT	TSC COUNT	PGL COUNT NON-DEDICATED	RIDES ID	TAPER CODE	YR PLCD
ONU1031 F27 EAST DR	TR20102.65-66	TSC20101.507-509	PGL 600C.1001-1125	1011	213111	
ONU3091 F23 FAIRWAY DR	TR20102.55-56	TSC 20101.485-487	PGL 600B.751-875	3091	213033	
ONU3101 F33 FAIRWAY DR	TR20102.57-58	TSC 20101.488-490	PGL 600B.751-875	3101	213033	
ONU		TSC	PGL			
ONU		TSC	PGL			

MATERIAL LIST MCF FKM

3 16X-8V ONUS
3 SLIC-25S

REMARKS	AVIS PROJECT
PREPARED BY	B. MALENA 9341
RECORD REVISIONS	ORDER / DATE / ORDER / DATE
ISSUE WITH	
DATE RELEASED	
DUE DATE	
SHEET NUMBER	
ORIG.	
NEW JERSEY BELL TELEPHONE COMPANY	
MUNICIPALITY	DOVER TOWNSHIP
TAX DIST.	343
DISTRICT	56000
PR108.TR20102	2FPL1
EXCHANGE & AREA	TOMS RIVER
NORTH	
EST.	1568275
PART	88

25th

EST. # 1568275 89
KV 34
BUR. CW ____ AER. CW 1000'
BUR. LU ____ AER. LU 24
BUR. ONU'S ____ AER. ONU'S 3
BUR. SWT ____
BUR. REWIRES ____ AER. REWIRES 26

(PA) FL= 1195'
2C PL 1220' BHAA-25

(PB) FL= 1245'
82C PL 1300' XX3412LT-012

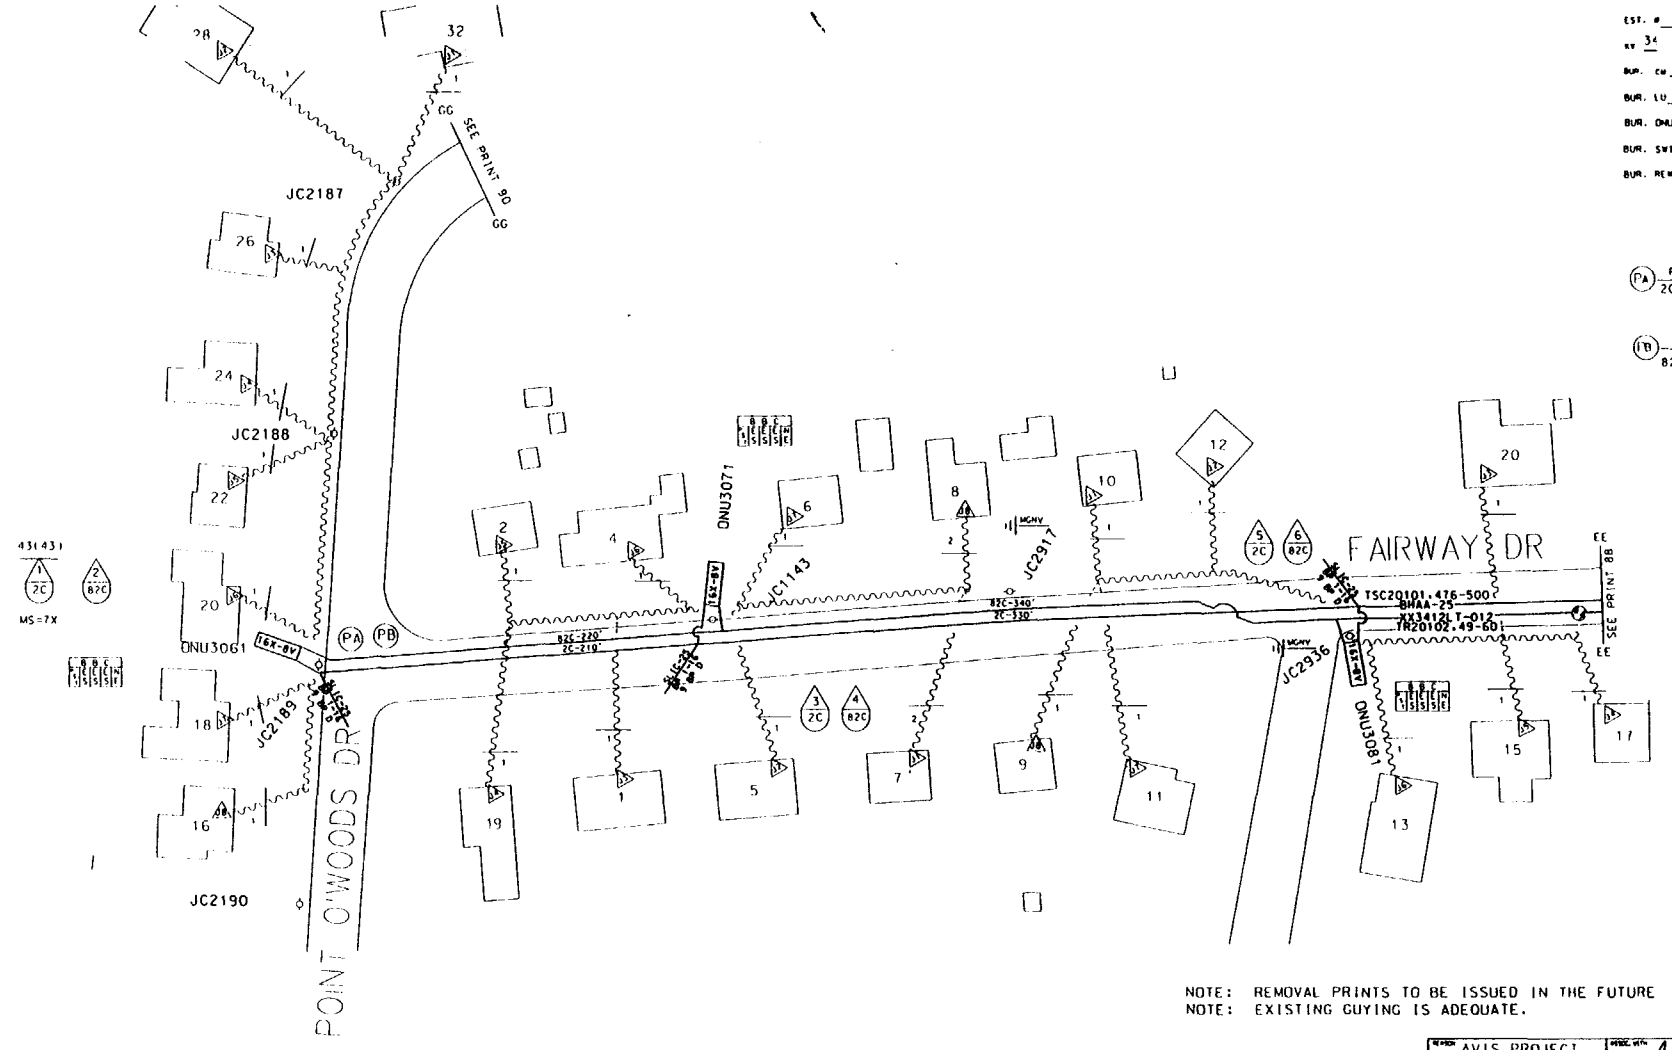

NOTE: REMOVAL PRINTS TO BE ISSUED IN THE FUTURE
NOTE: EXISTING GUYING IS ADEQUATE.

MATERIAL LIST	MCF	FKM
1220' BHAA-25	.061	
1300' XX3412LT-012		4.76
3 16X-8V ONUs		
3 SLIC-25s		

ACCOUNT CODE 1357C AREA CODE 56230 ONU & ADDRESS	FIBER COUNT	TSC COUNT	PGL COUNT NON-DEDICATED	RIDES ID	TAPER CODE	YR PLCD
ONU 3061 F18 POINT O'WOODS DR	TR20102.49-50	TSC20101.476-478	PGL 600B.751-875	3061	213033	
ONU 3071 F4 FAIRWAY DR	TR20102.51-52	TSC20101.479-481	PGL 600B.751-875	3071	213033	
ONU 3081 F13 FAIRWAY DR	TR20102.53-54	TSC20101.482-484	PGL 600B.751-875	3081	213033	
ONU		TSC	PGL			
ONU		TSC	PGL			

REASON AVIS PROJECT
PREPARED BY P.W. NO. 244 D. MALENA 9945
RECORD REVISIONS
NEW JERSEY BELL TELEPHONE COMPANY
.061 ORIG
MUNICIPALITY DOVER TOWNSHIP 343
DISTRICT 56000
TECHNICAL EX. AREA TOMS RIVER
EST. # 1568275 89

453

EST. # 1568275 90

AV 34

BUR. CU ____ AER. CU 730'

BUR. LU ____ AER. LU 16

BUR. ONU'S ____ AER. ONU'S 2

BUR. SWT ____

BUR. REWIRES ____ AER. REWIRES 21

(PA) FL= 2180' / 2C PL 2200' BHAA-100

(PB) FL= 2295' / B2C PL 2390' XX3412LT-036

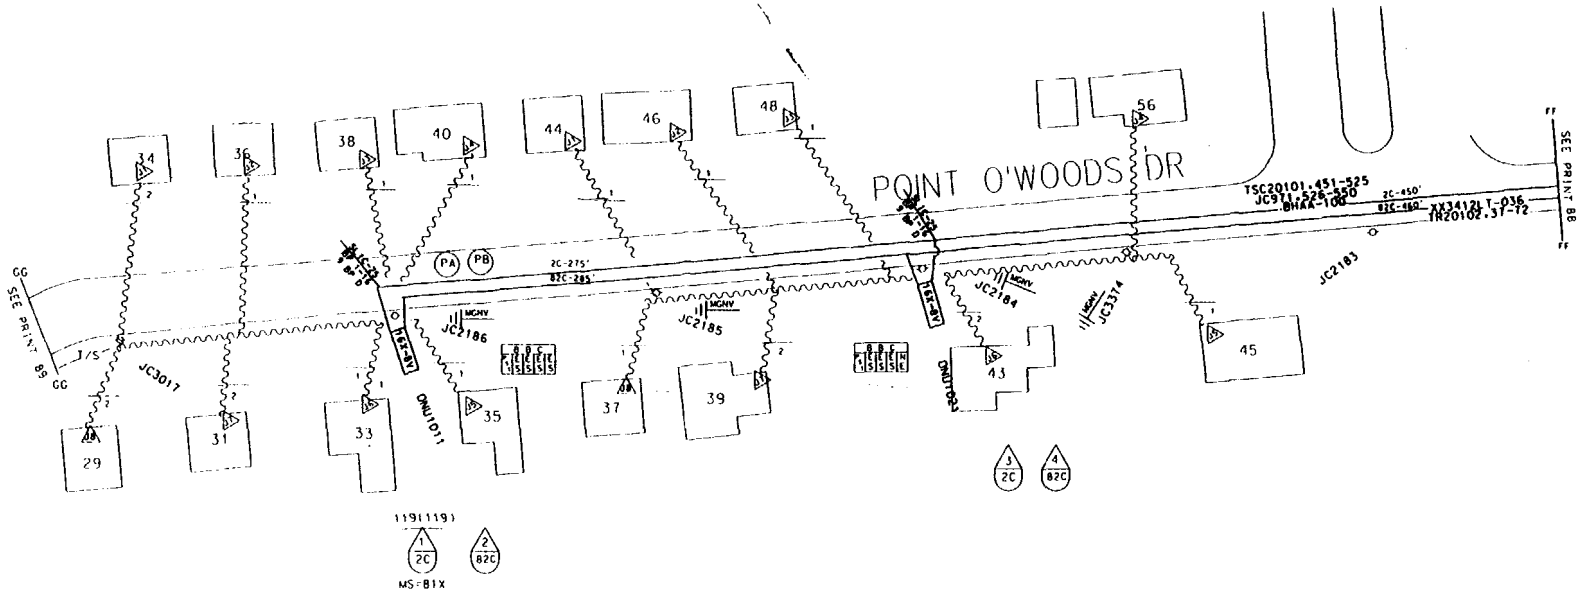

NOTE: REMOVAL PRINTS TO BE ISSUED IN THE FUTURE
NOTE: EXISTING GUYING IS ADEQUATE.

TSC20101 TC = 201019

ACCOUNT CODE / ONU & ADDRESS	FIBER COUNT	TSC COUNT	PGL COUNT NON-DEDICATED	RIDES ID	TAPER CODE	YR PLCD
3572 AREA CODE 56230						
ONU ONU1011 F33 POINT O'WOODS DR	TR20102.61-62	TSC20101.501-503	PGL600C.1001-1125	1011	213111	
ONU ONU1021 F43 POINT O'WOODS DR	TR20102.63-64	TSC 20101.504-506	PGL 600C.1001-1125	1021	213111	
ONU		TSC	PGL			
ONU		TSC	PGL			
ONU		TSC	PGL			

MATERIAL LIST	MCF	FKM
2200' BHAA-25	.11	
2390' XX3412LT-036		26.23
2 16X-8V ONUs		
2 SLIC-25s		

NEW JERSEY BELL TELEPHONE COMPANY

AVIS PROJECT

B. MALENA 9949

DRTC

DOVER TOWNSHIP 343

56000

TOMS RIVER

EST. # 1568275 90

tsh

EST. # 1568275 91

KV 34.5

BUR. CM ____ AER. CM 675'

BUR. LU ____ AER. LU 6

BUR. ONU'S ____ AER. ONU'S 1

BUR. SWI ____

BUR. REWIRES ____ AER. REWIRES 9

(P) FL=630' / 2C PL 650' BHAA-25

(P) FL=640' / 82C PL 660' XX3412LT-012

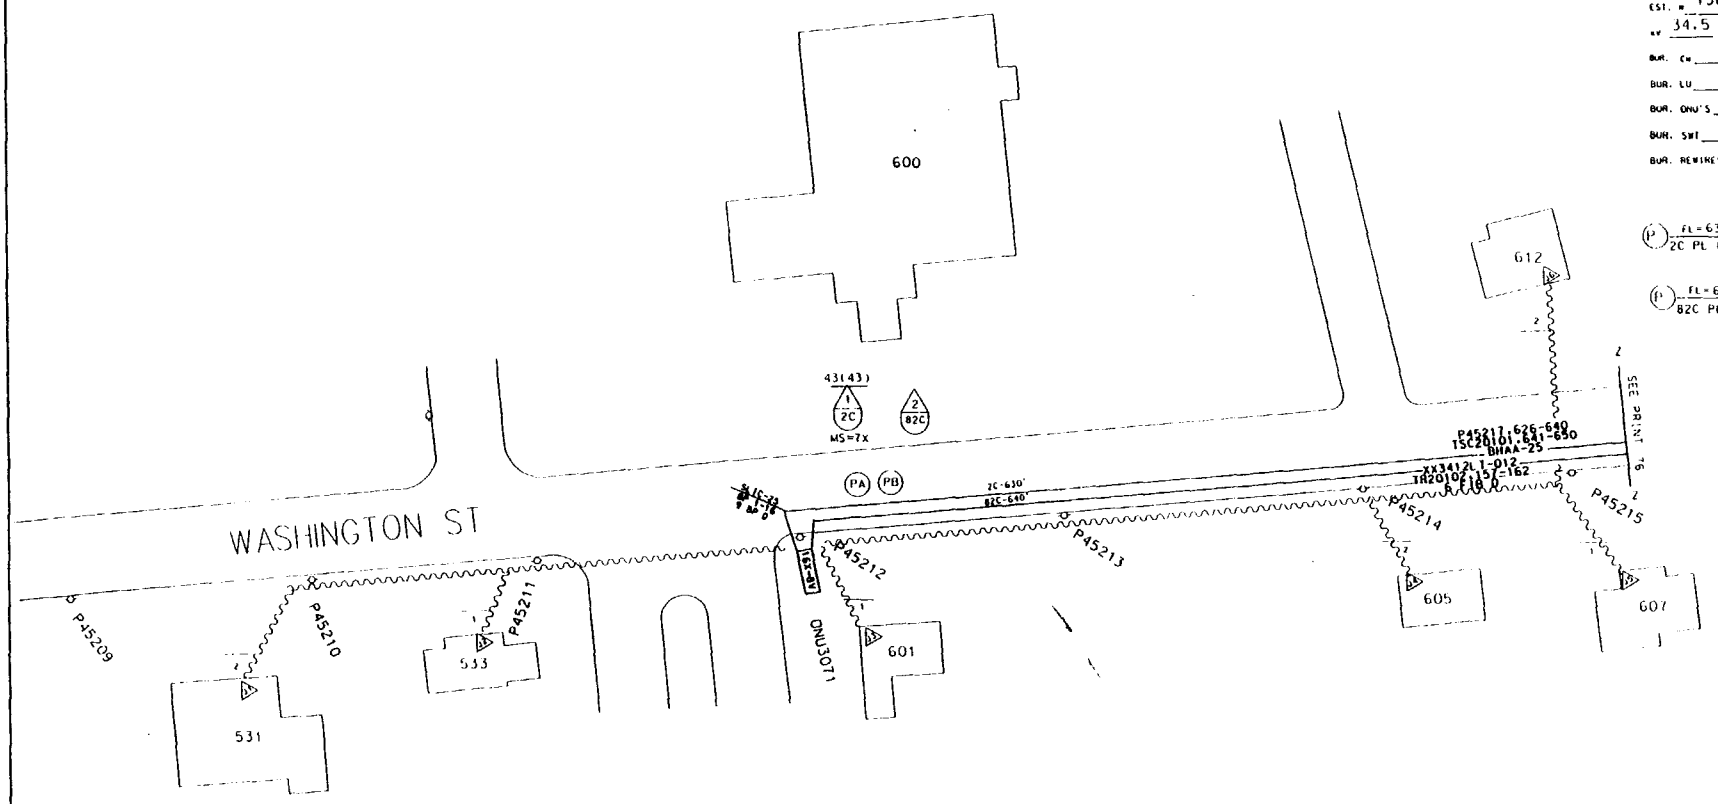

NOTE: REMOVAL PRINTS TO BE ISSUED IN THE FUTURE
NOTE: EXISTING GUYING IS ADEQUATE.

TSC20101 TC = 201019

ACCOUNT CODE 1357C AREA CODE 56230 ONU & ADDRESS	FIBER COUNT	TSC COUNT	PGL COUNT NON-DEDICATED	RIDES ID	TAPER CODE	YR PLCD
ONU 3071 F601 WASHINGTON ST	TR20102,157-158	TSC 20101,641-642	PGL 600C,1251-1375			
ONU		TSC	PGL			
ONU		TSC	PGL			
ONU		TSC	PGL			
ONU		TSC	PGL			

MATERIAL LIST	MCF	FKM
650' BHAA-25	.0325	
660' XX3412LT-012		2.4
16X-8V ONU		
SLIC-25		

NEW JERSEY BELL TELEPHONE COMPANY

REASON: AVIS PROJECT

ASSOC. WITH

DATE RELEASED

DUE DATE

PLANNED BY PW NO. 7241 / D. MALENA 9945

MCF .0325

LATEST WORK ORDER REV. ORIG.

RECORD REVISIONS: ORDER | DATE | ORDER | DATE

MUNICIPALITY: DOVER TOWNSHIP

TAX DIST.: 343

DISTRICT: 56000

2FPL1

EXCHANGE E.O. AREA: TOMS RIVER

NORTH

EST.# 1568275

PAGE # 91

EST. # 1568275 92 REV.2
kv 34.5
BUR. CM ____ AER. CM 830'
BUR. LU ____ AER. LU 16
BUR. ONU'S ____ AER. ONU'S 3
BUR. SWT ____
BUR. REWIRES ____ AER. REWIRES 26

(PA) FL = 2695'
2C PL 2720' BHAA-1

(PB) FL = 2820'
82C PL 2900' XX3412LT-048

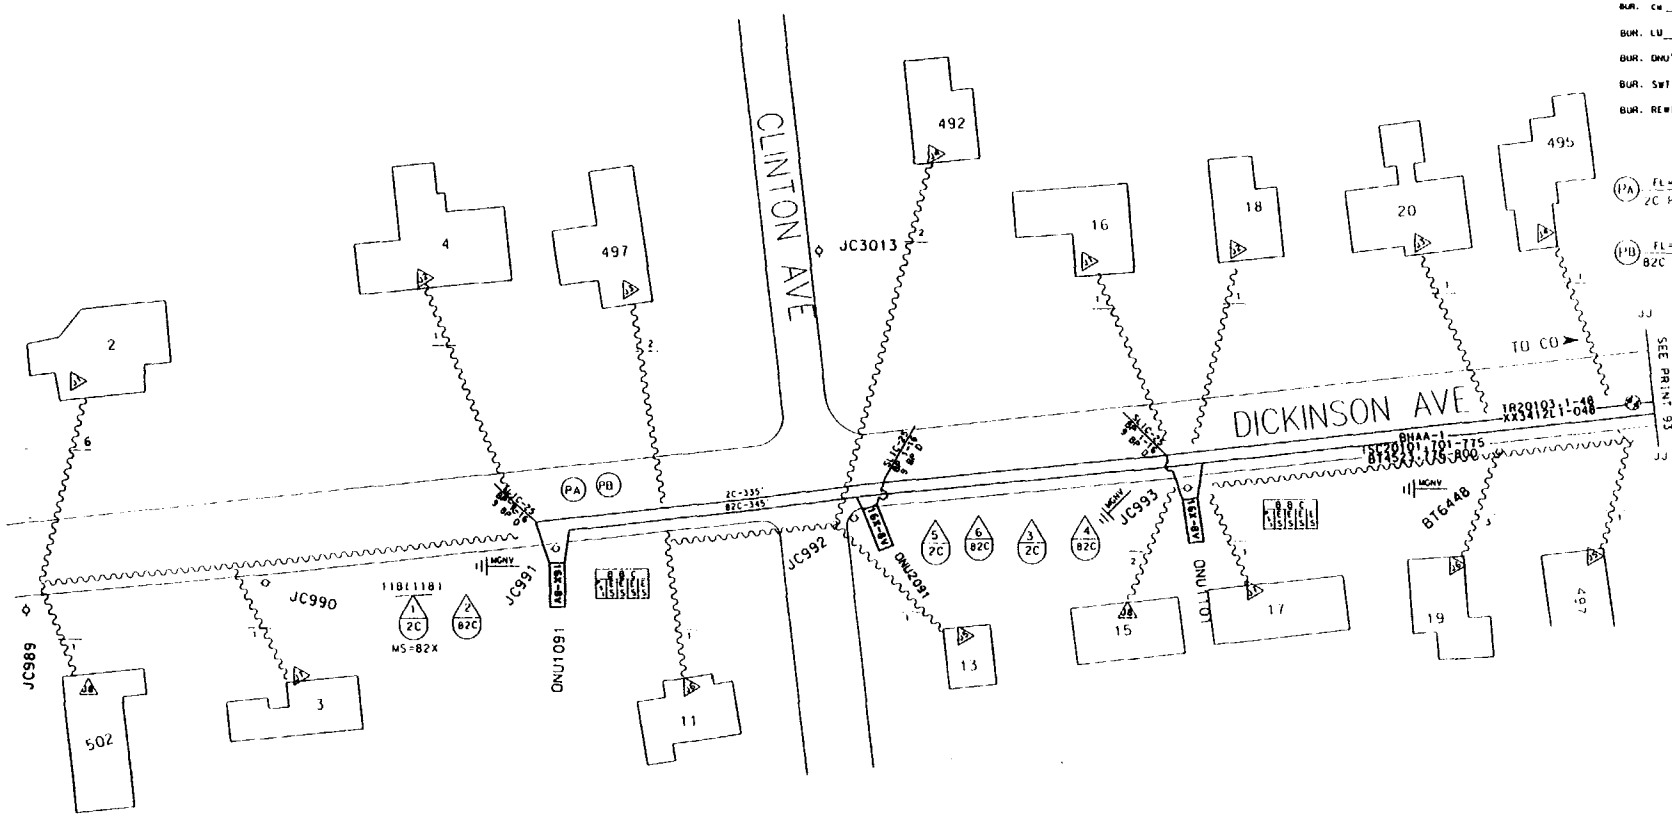

REV.1-8/1/95
ADD ONU2091 AT JC992

REV.2-9/26/95
ADD SPLICES 5 & 6

NOTE: REMOVAL PRINTS TO BE ISSUED IN THE FUTURE
NOTE: EXISTING GUYING IS ADEQUATE.

TSC20101 TC = 201019

ACCOUNT CODE 257C AREA CODE 56230 ONU & ADDRESS	FIBER COUNT	TSC COUNT	PGL COUNT NON-DEDICATED	RIDES ID	TAPER CODE	YR PLCD
ONU1091 F11 DICKENSON AVE	TR20103.31-32	TSC20101.736-737	PGL6000.1501-1625	1091	213151	
ONU1101 F15 DICKENSON AVE	TR20103.33-34	TSC20101.738-739	PGL 6000.1501-1625	1101	213151	
ONU2091 F13 DICKENSON AVE	TR20103.47-48	TSC20101.751-752	PGL 6000.1626-1750	2091	213152	
ONU		TSC	PGL			
ONU		TSC	PGL			

MATERIAL LIST	MCF	FKM
3 SLIC-25s		
3 16X-8V ONUs		
2720' BHAA-1	.544	
2900' XX3412LT-048		42.44

NEW JERSEY BELL TELEPHONE COMPANY

AVIS PROJECT

PREPARED BY: D. MALENA 9945 APPROVED: ORIG. RELEASED 9/1/95

LATEST DWG. REV. REV. 2

MUNICIPALITY: DOVER TOWNSHIP — TAX DIST.: 343

DISTRICT: 56000 — 20PL5

TOWNSHIP ENGINEER: TOMS RIVER

EST.: 1568275 — PAGE: 92 OF

PR192_TR20102

RECORD REVISIONS

92th

EST. # 1568275 93
LV 34.5
BUR. CM ____ AER. CM 1000'
BUR. LU ____ AER. LU 15
BUR. ONU'S ____ AER. ONU'S 2
BUR. SWI ____
BUR. REWIRES ____ AER. REWIRES 19

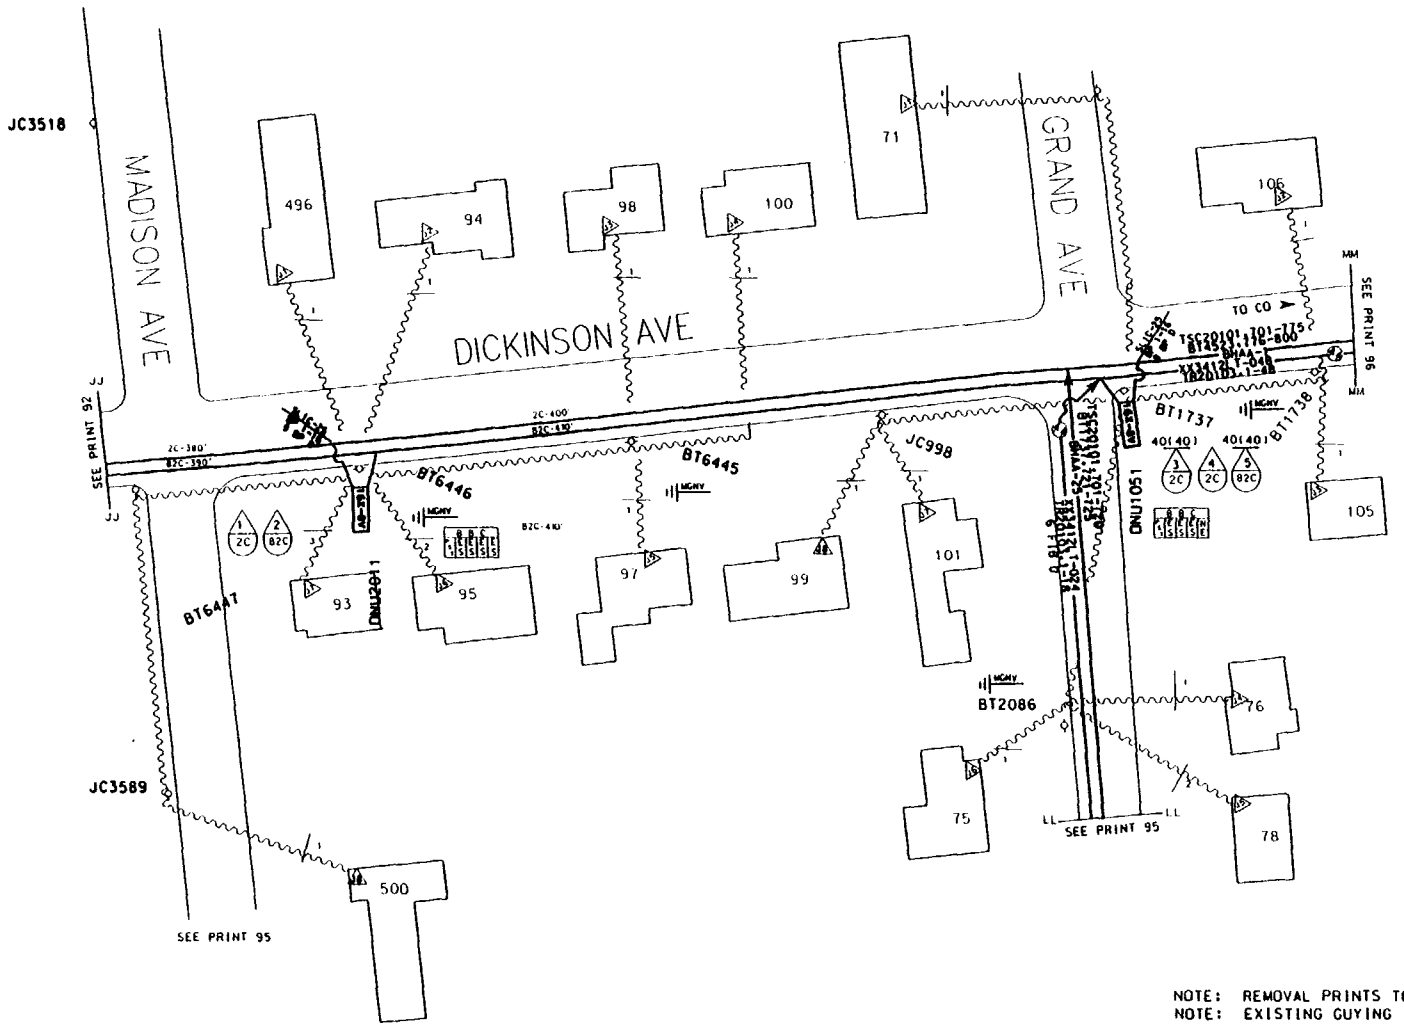

NOTE: REMOVAL PRINTS TO BE ISSUED IN THE FUTURE
NOTE: EXISTING GUYING IS ADEQUATE.

MATERIAL LIST MCF FKM

2 SLIC-25s
2 16X-8V ONUs

TSC20101 TC = 201019

ACCOUNT CODE 257C AREA CODE 56230 ONU & ADDRESS	FIBER COUNT	TSC COUNT	PGL COUNT NON-DEDICATED	RIDES ID	TAPER CODE	YB PLCD
ONU 1051 F105 DICKENSON AVE	TR20103.9-10	TSC20101.709-710	PGL 6000.1501-1625	1051	213151	
ONU 2011 F95 DICKENSON AVE	TR20103.35-36	TSC20101.740-741	PGL 6000.1626-1750	2011	213152	
ONU		TSC	PGL			
ONU		TSC	PGL			
ONU		TSC	PGL			

LST

NEW JERSEY BELL TELEPHONE COMPANY
AVIS PROJECT
DATE 6/22/91
B.MALENA 9945
ORIG.
DOVER TOWNSHIP 343
PR193, TR2010
56000 2DPL5
TOMS RIVER
EST. # 1568275
93

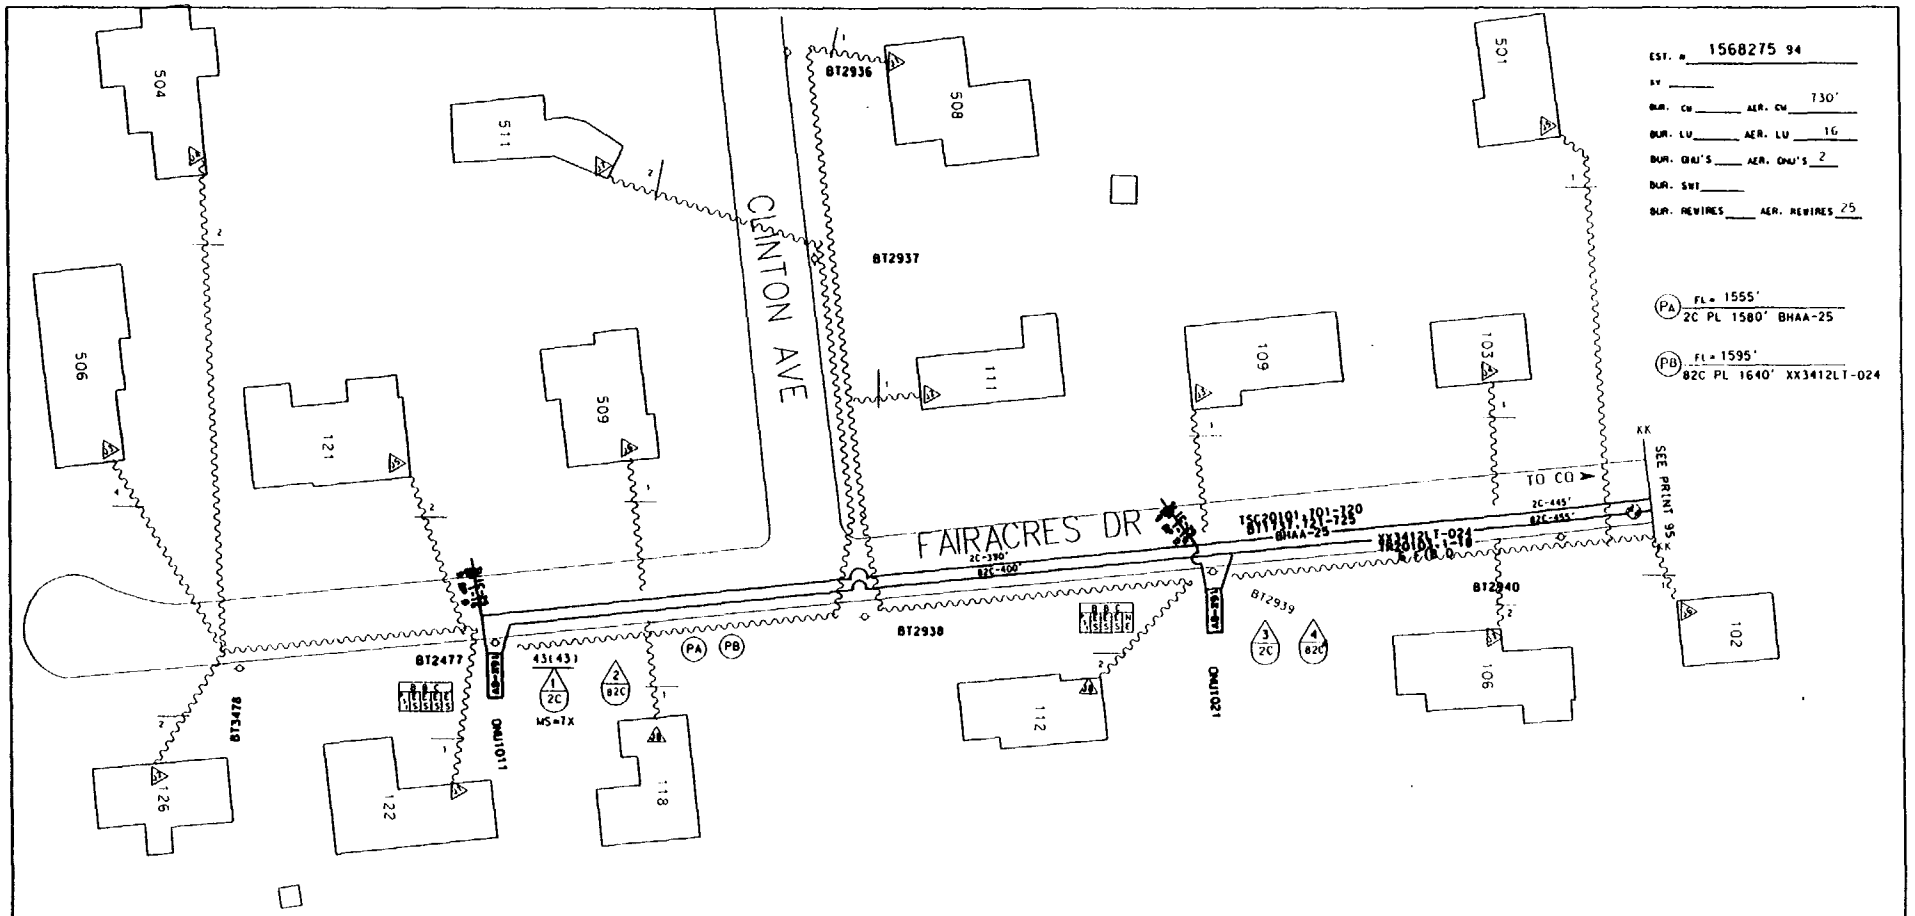

NOTE: REMOVAL PRINTS TO BE ISSUED IN THE FUTURE
NOTE: EXISTING GUYING IS ADEQUATE.

MATERIAL LIST	MCF	FKM
1580' BHAA-25	.079	
1640' XX3412LT-024		12.
2 16X-8V ONUs		
2 SLIC-25s		

TSC20101 TC = 201019

ACCOUNT CODE 257C AREA CODE 56230 ONU & ADDRESS	FIBER COUNT	TSC COUNT	PGL COUNT NON-DEDICATED	RIDES ID	TAPER CODE	YR PLCD
ONU 1011 F122 FAIRACRES DR	TR20103.1-2	TSC20101.701-702	PGL 6000. 1501-1625	1011	213151	
ONU 1021 F112 FAIRACRES DR	TR20103.3-4	TSC 20101.703-704	PGL 6000. 1501-1625	1021	213151	
ONU		TSC	PGL			
ONU		TSC	PGL			
ONU		TSC	PGL			

NEW JERSEY BELL TELEPHONE COMPANY

AVIS PROJECT

B. MALENA 9/94 .079 ORIG.

DOVER TOWNSHIP 343

ZOPL1 56000 PA194.TR20102

TOMS RIVER

1568275 94

854

EST. # 1568275 95
KV 34.5
BUR. CU ____ AER. CU 720'
BUR. LU ____ AER. LU 16
BUR. ONU'S ____ AER. ONU'S 2
BUR. SWI ____
BUR. REWIRES ____ AER. REWIRES 18

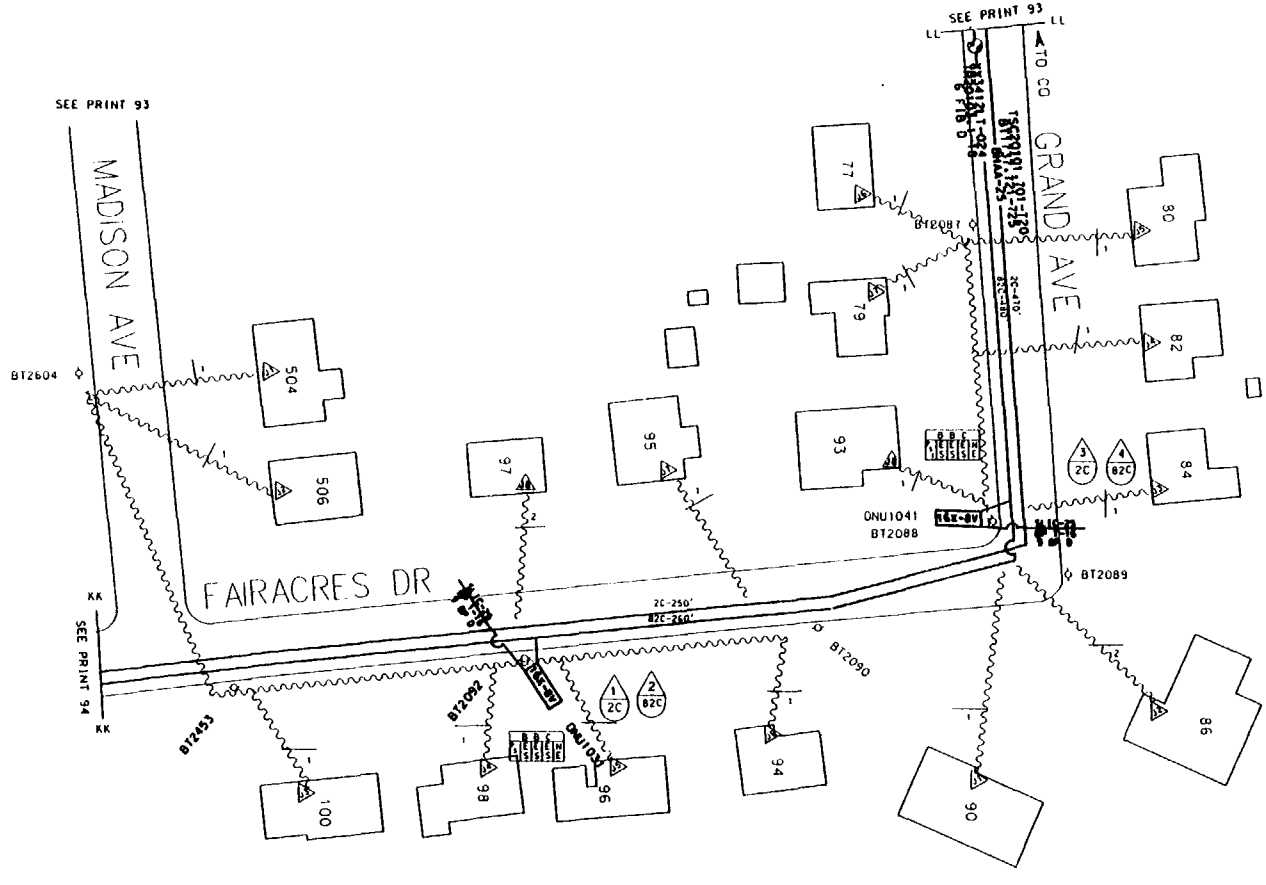

NOTE: REMOVAL PRINTS TO BE ISSUED IN THE FUTURE
NOTE: EXISTING GUYING IS ADEQUATE.

MATERIAL LIST MCF FKM

2 16X-8V ONUs

2 SLIC-25s

TSC20101 TC = 201019

ACCOUNT CODE 257C AREA CODE 56230 ONU & ADDRESS	FIBER COUNT	TSC COUNT	PGL COUNT NON-DEDICATED	RIDES ID	TAPER CODE	YR PLCO
ONU 1031 F96 FAIRACRES DR	TR20103.5-6	TSC 20101.705-706	PGL 6000.1501-1625	1031	213151	
ONU 1041 F93 FAIRACRES DR	TR20103.7-8	TSC 20101.707-708	PGL 6000.1501-1625	1041	213151	
ONU		TSC	PGL			
ONU		TSC	PGL			
ONU		TSC	PGL			

NEW JERSEY BELL TELEPHONE COMPANY
AVIS PROJECT
B. MALENA
ORIG.
DOVER TOWNSHIP
343
TR195_TR2010
56000
2DPL2
TOMS RIVER
EST. NO. 1568275
95

254

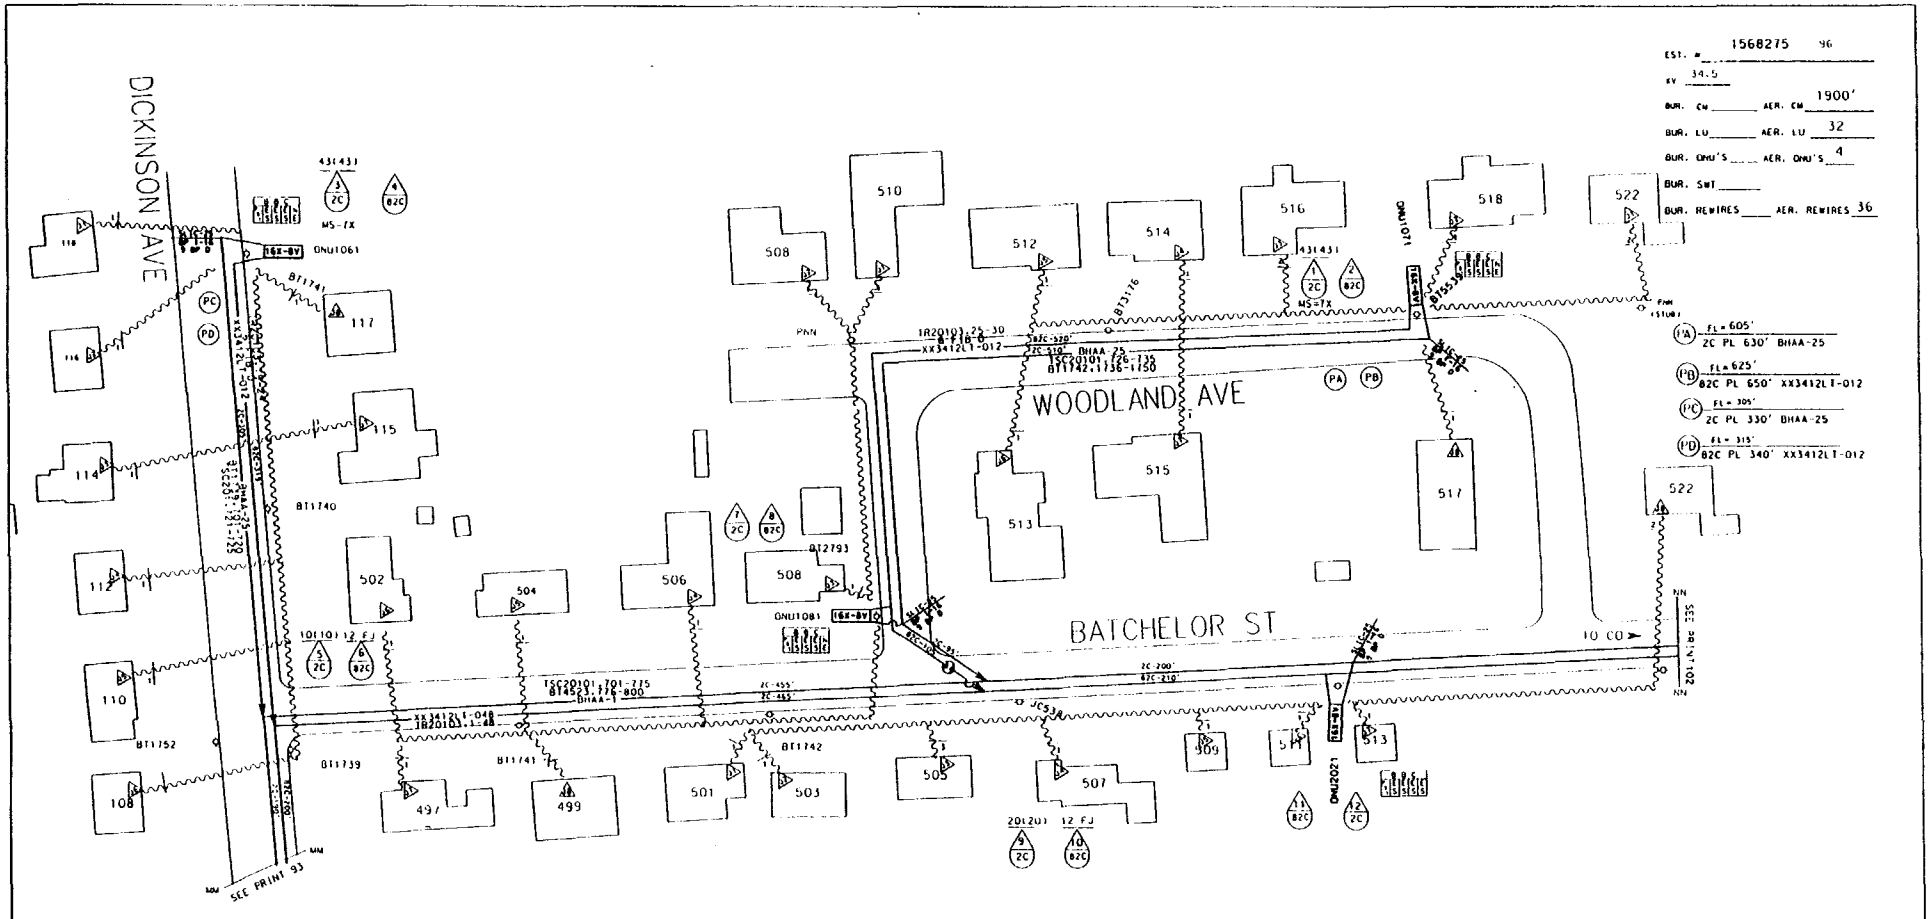

TSC20101 TC = 201019

ACCOUNT CODE 257C AREA CODE 56230 ONU & ADDRESS	FIBER COUNT	TSC COUNT	PGL COUNT NON-DEDICATED	RIDES ID	TAPER CODE	YR PLCD
ONU1061 F117 DICKENSON AVE	TR20103.19-20	TSC 20101.721-722	PGL 6000.1501-1625	1061	213151	
ONU1071 F518 WOODLAND AVE	TR20103.25-26	TSC 20101.726-727	PGL 6000.1501-1625	1071	213151	
ONU1081 F508 WOODLAND AVE	TR20103.27-28	TSC 20101.728-729	PGL 6000.1501-1625	1081	213151	
ONU2021 F513 BATCHELOR AVE	TR20103.37-38	TSC 20101.742-743	PGL 6000.1626-1750	2021	213152	
ONU		TSC	PGL			
ONU		TSC	PGL			
ONU		TSC	PGL			
ONU		TSC	PGL			
ONU		TSC	PGL			

NOTE: REMOVAL PRINTS TO BE ISSUED IN THE FUTURE
NOTE: EXISTING GUYING IS ADEQUATE.

MATERIAL LIST	MCF	FKM
960' BHAA-25	.048	
930' XX3412LT-012		3.62
4 16X-8V ONUs		
4 SLIC-25s		

NEW JERSEY BELL TELEPHONE COMPANY

REASON: AVIS PROJECT

PREPARED BY: B. MALENA PHONE: 944 5945 APPROVALS: DWG SIGNED BY T. MURANLY

DATE RELEASED 6/22/95 MCF .048 LATEST WORK ORDER NO. REV. 1

RECORD REVISIONS: ORDER | DATE | ORDER | DATE

MUNICIPALITY: DOVER TOWNSHIP

TAB DIST.: 343

20PL5

DISTRICT: 56000

PRIMS_TR20102

EXCHANGE CENTER AREA: TOMS RIVER

NORTH

EST. NO.: 1568275

PAGE: 96

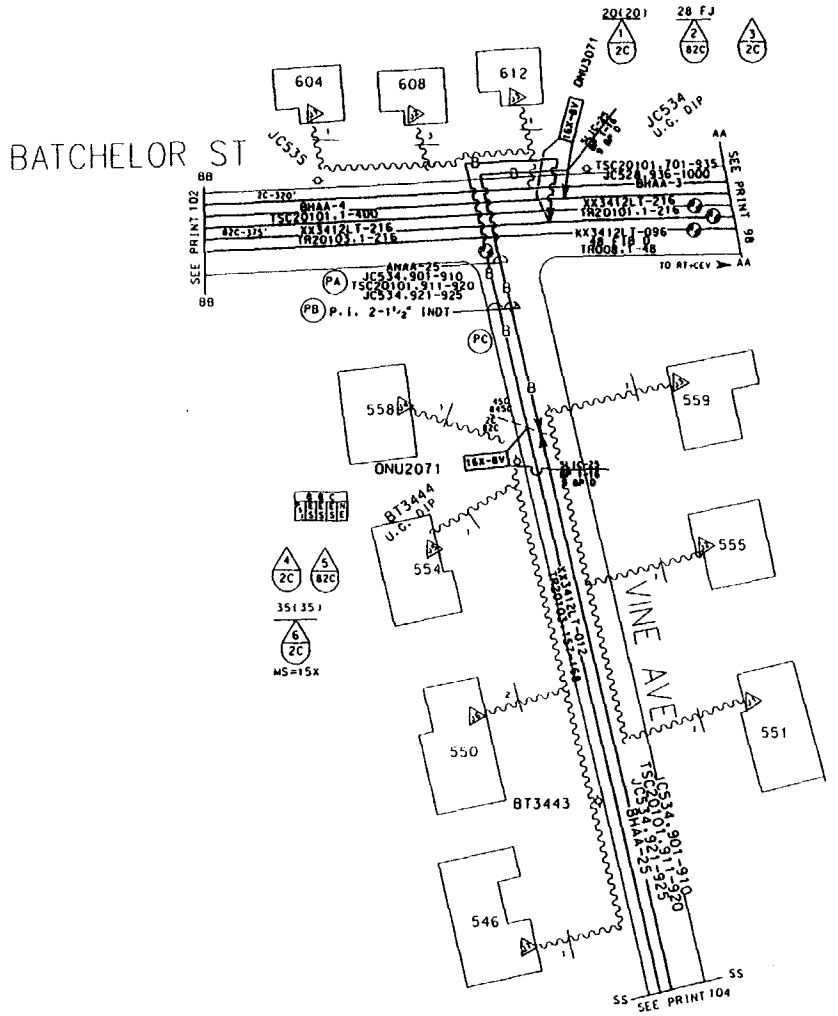

EST. # 1568275 97

KV 34.5

BUR. CU ____ AER. CU 720'

BUR. LU ____ AER. LU 10

BUR. ONU'S ____ AER. ONU'S 1

BUR. SWI ____

BUR. REWIRES ____ AER. REWIRES 13

(PA) FL = 300'
45C PL 320' ANAW-25

(PB) FL = 300'
845C PL 320' XX3412LT-012

(PC) FL = 592'
845C PL 592' 1½" INDT

REV 1-ADD ONU3071
CHANGE WL
PLACE CABLE IN INDT BETWEEN BT3444 & BT534

NOTE: REMOVAL PRINTS TO BE ISSUED IN THE FUTURE
NOTE: EXISTING GUYING IS ADEQUATE.

TSC20101 TC = 201019

ACCOUNT CODE 257C AREA CODE 6230 ONU & ADDRESS	FIBER COUNT	TSC COUNT	PGL COUNT NON-DEDICATED	RIDES ID	TAPER CODE	YR PLCD
ONU 2071 F558 VINE AVE	TR20103.161-162	TSC20101.915-916	PGL600E.2126-2250	2071	213192	
ONU 3071 F612 BATCHELOR ST	TR20103.163-164	TSC 20101.917-918	PGL 600E.2251-2375	3071	213193	
ONU		TSC	PGL			
ONU		TSC	PGL			
ONU		TSC	PGL			

MATERIAL LIST	MCF	FKM
2 16X-8Vs		
2 SLIC-25s		
320' ANAW-25	.016	
320' XX3412LT-012		1.17
592' 1½" INDT		

NEW JERSEY BELL TELEPHONE COMPANY

REASON: AVIS PROJECT

DATE RELEASED: 6/22/95

PREPARED BY: B. MALENA PW NO. 244 9345

REVISED BY: T. WOODLEY

REF: .016

REV. 1

TOWN: DOVER TOWNSHIP

TAX DIST.: 343

2HPL1

DISTRICT: 56000

PRINT: TR20102

TOMS RIVER

EST. NO.: 1568275

PRINT: 97

197

EST. # 1568275 98

KV 34.5

BUR. CU ____ AER. CU 1070'

BUR. LU ____ AER. LU 13

BUR. ONU'S ____ AER. ONU'S 2

BUR. SWI ____

BUR. REWIRES ____ AER. REWIRES 17

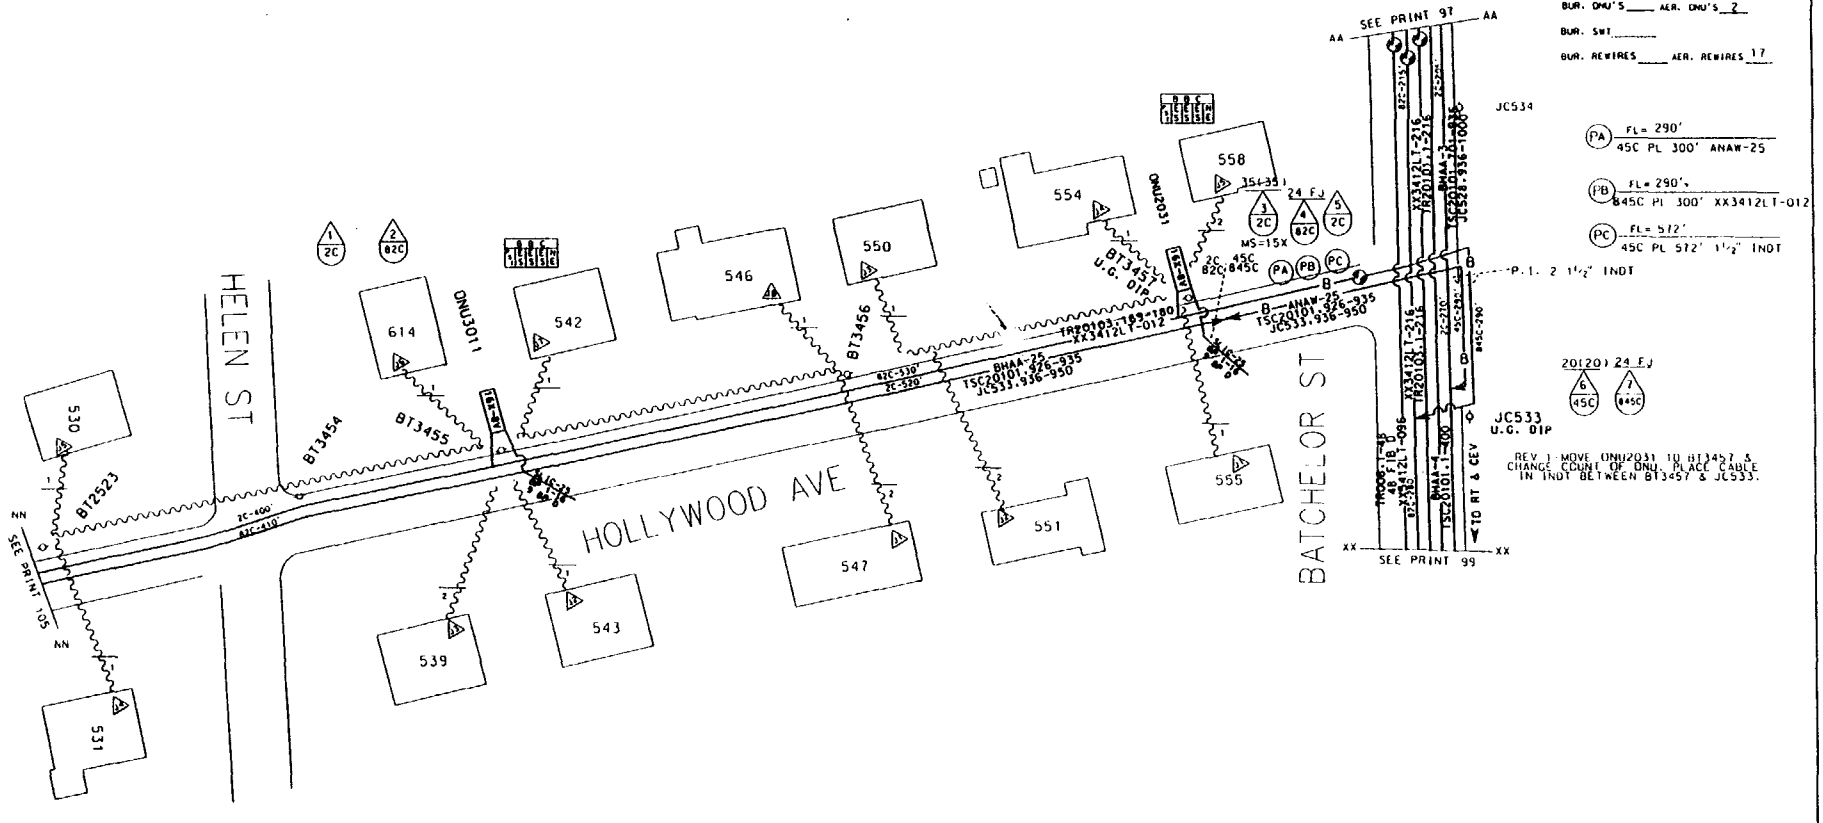

NOTE: REMOVAL PRINTS TO BE ISSUED IN THE FUTURE
NOTE: EXISTING GUYING IS ADEQUATE.

TSC201003 TC = 201039

ACCOUNT CODE 257C AREA CODE 56230 ONU & ADDRESS	FIBER COUNT	TSC COUNT	PGL COUNT NON-DEDICATED	RIDES ID	TAPER CODE	YR PLCD
ONU 2031 F558 HOLLYWOOD AVE	TR20103.175-176	TSC 20101.932-933	PGL 600E.2251-2375	2031	213192	
ONU 3011 F614 HOLLYWOOD AVE	TR20103.173-174	TSC 20101.930-931	PGL 600E.2126-2250	3011	213193	
ONU		TSC	PGL			
ONU		TSC	PGL			
ONU		TSC	PGL			

MATERIAL LIST	MCF	FKM
2 16X-8V ONUs		
2 SLIC-25s		
300' ANAW-25	.015	
300' XX3412LT-012		1.09
572' 1½" INDT		

NEW JERSEY BELL TELEPHONE COMPANY

REASON: AVIS PROJECT — DATE RELEASED 6/22/95

DESIGNED BY PW NO. 2-44 — T. WOODLEY — .015 — LATEST WORK ORDER REV. REV 1

B. MALENA 5945

RECORD REVISIONS

MUNICIPALITY: DOVER TOWNSHIP — THE DIST.: 343

WIRE CENTER: 2HPL1 — DISTRICT: 56000 — PR150_TR20102

LOCATION: TOMS RIVER

EST. NO.: 1568275 — PAGE: 98 #

462

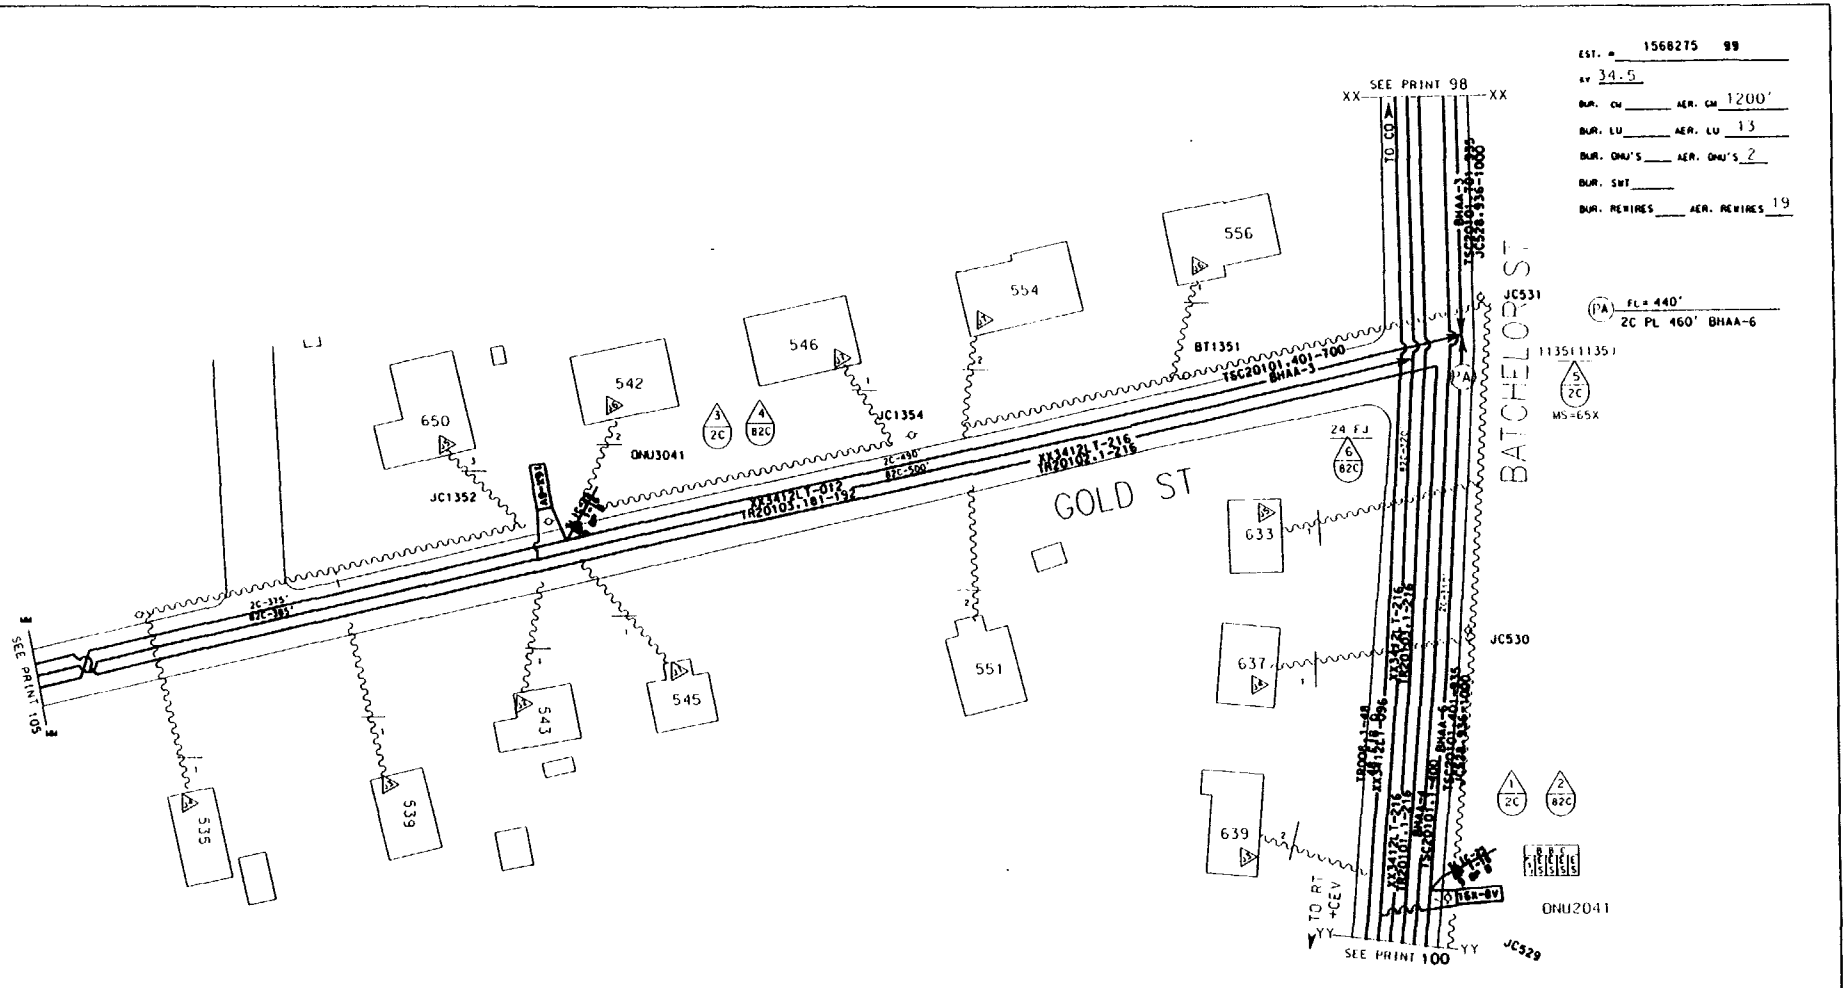

NOTE: REMOVAL PRINTS TO BE ISSUED IN THE FUTURE
NOTE: EXISTING GUYING IS ADEQUATE.

TSC20101 TC = 201019

ACCOUNT CODE 257C AREA CODE 56230 ONU & ADDRESS	FIBER COUNT	TSC COUNT	PGL COUNT NON-DEDICATED	RIDES ID	TAPER CODE	YR PLCD
ONU 3041 F542 GOLD ST	TR20103.185-186	TSC20101.689-690	PGL600E.2251-2375	3041	213193	
ONU 2041 F639 BATCHELOR ST	TR20103.153-154	TSC20101.903-904	PGL600E.2126-2250	2041	213192	
ONU		TSC	PGL			
ONU		TSC	PGL			
ONU		TSC	PGL			

MATERIAL LIST	MCF	FKM
460' BHAA-6	.552	
2 16X-BV ONUs		
2 SLIC-25s		

NEW JERSEY BELL TELEPHONE COMPANY

AVIS PROJECT

B. MALENA 994 | 1 | 6 | .552 | DRIG

DOVER TOWNSHIP | 343

56000

TOMS RIVER

1568275 | 99

463

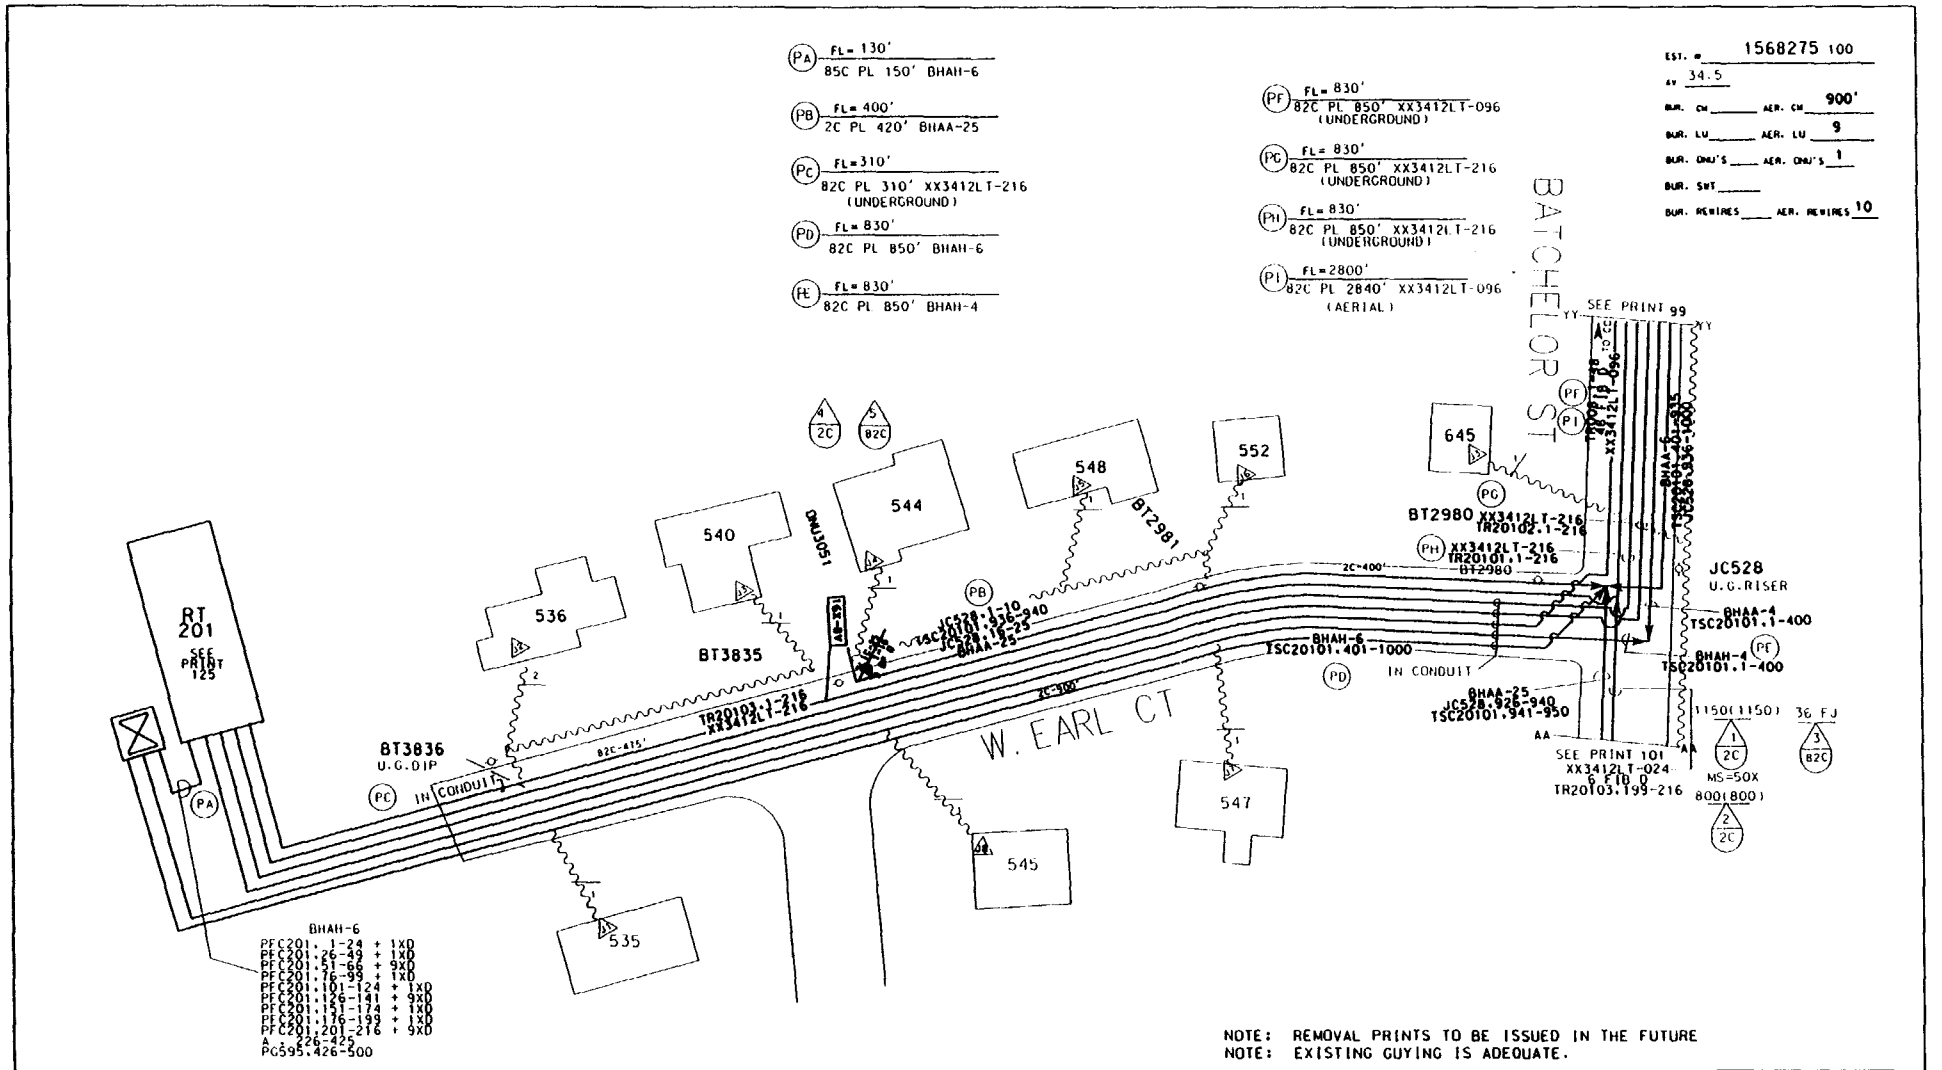

NOTE: REMOVAL PRINTS TO BE ISSUED IN THE FUTURE
NOTE: EXISTING GUYING IS ADEQUATE.

TSC20101 TC = 201019

ACCOUNT CODE 257C AREA CODE 56230 ONU & ADDRESS	FIBER COUNT	TSC COUNT	PGL COUNT NON-DEDICATED	RIDES ID	TAPER CODE	YR PLCD
ONU 3051 F544 W. EARL CT	TR20103.193-194	TSC20101.936-937	PGL600E.2251-2375	3051	213193	
ONU		TSC	PGL			
ONU		TSC	PGL			
ONU		TSC	PGL			
ONU		TSC	PGL			

MATERIAL LIST	MCF	FKM
420' BHAA-25	.021	
850' BHAH-4	.34	
1000' BHAH-6	.6	
3690' XX3412LT-096		108.0
2010' XX3412LT-216		132.36
16X-8V ONU		
SLIC-25		

NEW JERSEY BELL TELEPHONE COMPANY

AVIS PROJECT

D. MALENA 9945

ORIG.

DOVER TOWNSHIP

343

21HPL1

56000

TOMS RIVER

1568275

100

EST. # 1568275 101

EV 34.5

BUR. CM ____ AER. CM 620'

BUR. LU ____ AER. LU 8

BUR. ONU'S ____ AER. ONU'S 1

BUR. SWI ____

BUR. REWIRES ____ AER. REWIRES 9

(PA) FL=475'
2C PL 500' BHAA-25

(PB) FL=485'
82C PL 510' XX3412LT-024

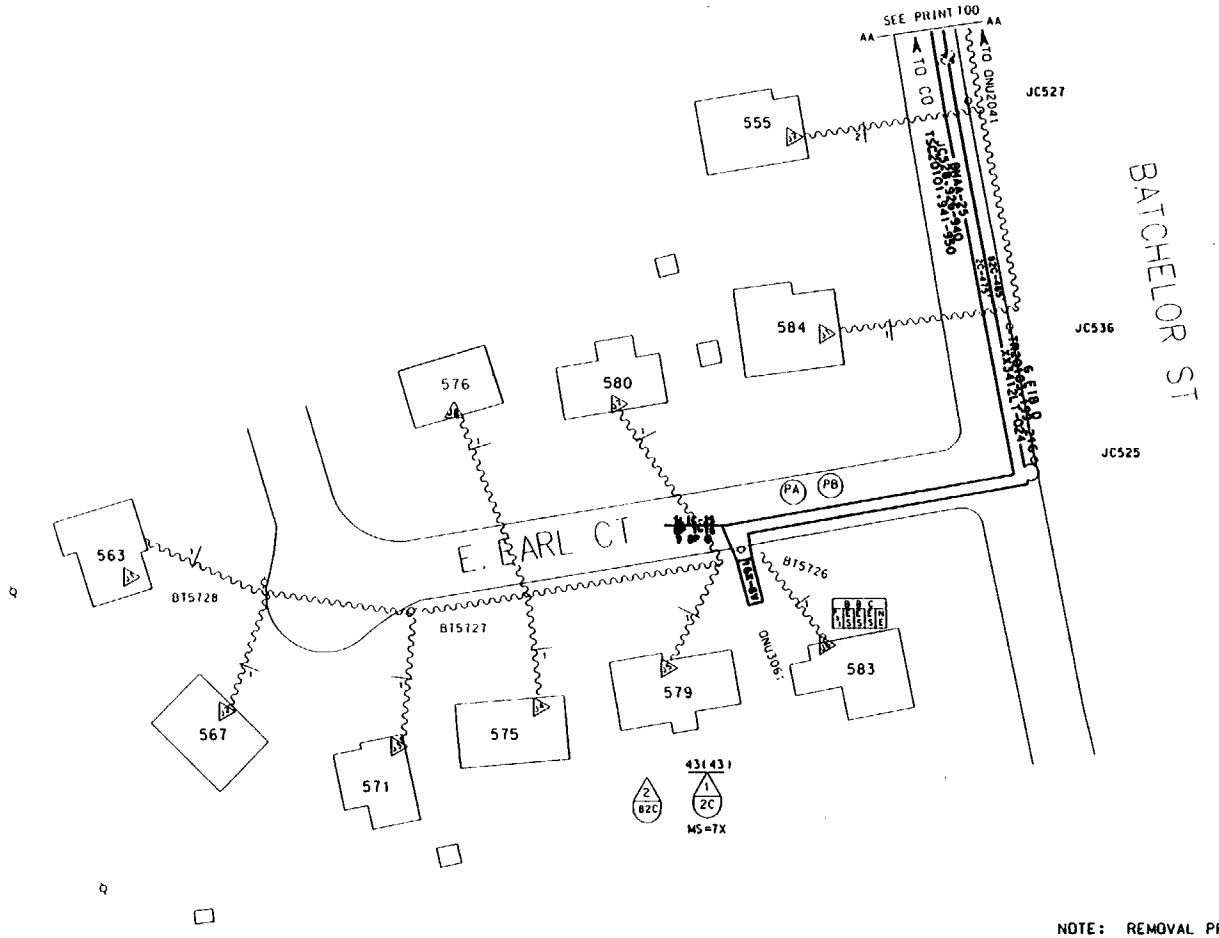

NOTE: REMOVAL PRINTS TO BE ISSUED IN THE FUTURE
NOTE: EXISTING GUYING IS ADEQUATE.

TSC20101 TC = 201019

ACCOUNT CODE 257C AREA CODE 56230 / ONU & ADDRESS	FIBER COUNT	TSC COUNT	PGL COUNT NON-DEDICATED	RIDES ID	TAPER CODE	YR PLCD
ONU 3061 F579 EAST EARL	TR20103.199-200	TSC 20101.941-942	PGL 600E.2251-2375	3061	213193	
ONU		TSC	PGL			
ONU		TSC	PGL			
ONU		TSC	PGL			
ONU		TSC	PGL			

MATERIAL LIST	MCF	FKM
500' BHAA-25	.025	
510' XX3412LT-024		3.73
16X-8V ONU		
SLIC-25		

NEW JERSEY BELL TELEPHONE COMPANY

REASON: AVIS PROJECT

D. MALENA 9945

ORIG.

DOVER TOWNSHIP 343

2HPL1 56000 PAT101,TR20102

TOMS RIVER

EST. # 1568275 101

465

PRT102 _TR20102 DGN

SUMMARY OF REV#1

1)CHANGE STREET NAME ON PRINT TO CLIFTON AVE

EST. # 1568275 102 REV#1

KY 34.5

BUR. CW ____ AER. CW 925'

BUR. LU ____ AER. LU 10

BUR. ONU'S ____ AER. ONU'S 1

BUR. SWT ____

BUR. REWIRES ____ AER. REWIRES 14

(PA) FL=795' 2C PL 820' BHAA 3

(PB) FL=870' 82C PL 920' XX3412LT-216

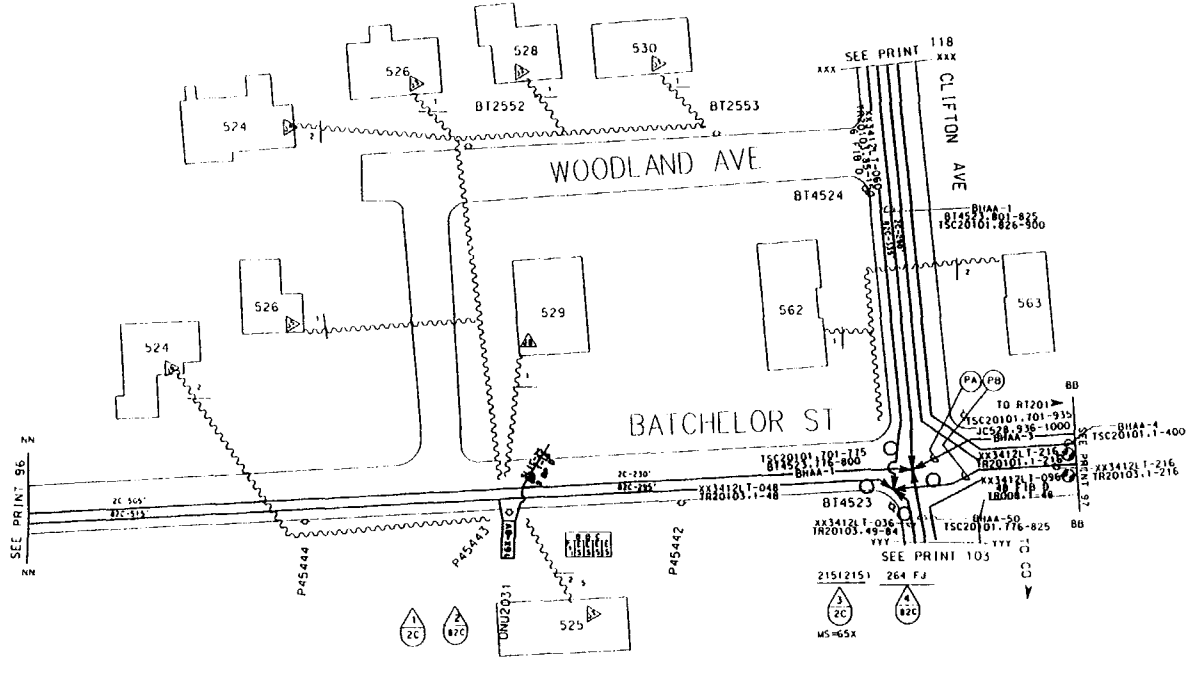

TSC20101 TC = 201019

ACCOUNT CODE 257C AREA CODE 56230 ONU & ADDRESS	FIBER COUNT	TSC COUNT	PGL COUNT NON-DEDICATED	RIDES ID	TAPER CODE	YR PLCD
ONU 2031 F525 BATCHELOR AVE	TR20103.39-40	TSC 20101.744-745	PGL 6000.1626-1750	2031	213152	
ONU		TSC	PGL			
ONU		TSC	PGL			
ONU		TSC	PGL			
ONU		TSC	PGL			
ONU		TSC	PGL			
ONU		TSC	PGL			
ONU		TSC	PGL			
ONU		TSC	PGL			

NOTE: REMOVAL PRINTS TO BE ISSUED IN THE FUTURE
NOTE: EXISTING GUYING IS ADEQUATE.

MATERIAL LIST	MCF	FKM
820' BHAA-3	.492	
920' XX3412LT-216		60.59
16X-BV ONU		
SLIC-25		

NEW JERSEY BELL TELEPHONE COMPANY

REASON: AVIS PROJECT

DATE RELEASED 6-22-95

DUE DATE

PREPARED BY: T.L. Good 10244933

APPROVALS

MCF .492

CARRIER WORK ORDER REV. #1 GB 9-20-95

RECORD REVISIONS

ORDER	DATE	ORDER	DATE

MUNICIPALITY: DOVER TOWNSHIP

TAX DIST.: 343

20PL5

DISTRICT: 56000

PRT102 TR20102

EXCHANGE ENGINEER: TOMS RIVER

EST. NO.: 1568275

PRINT: 102

NORTH

937

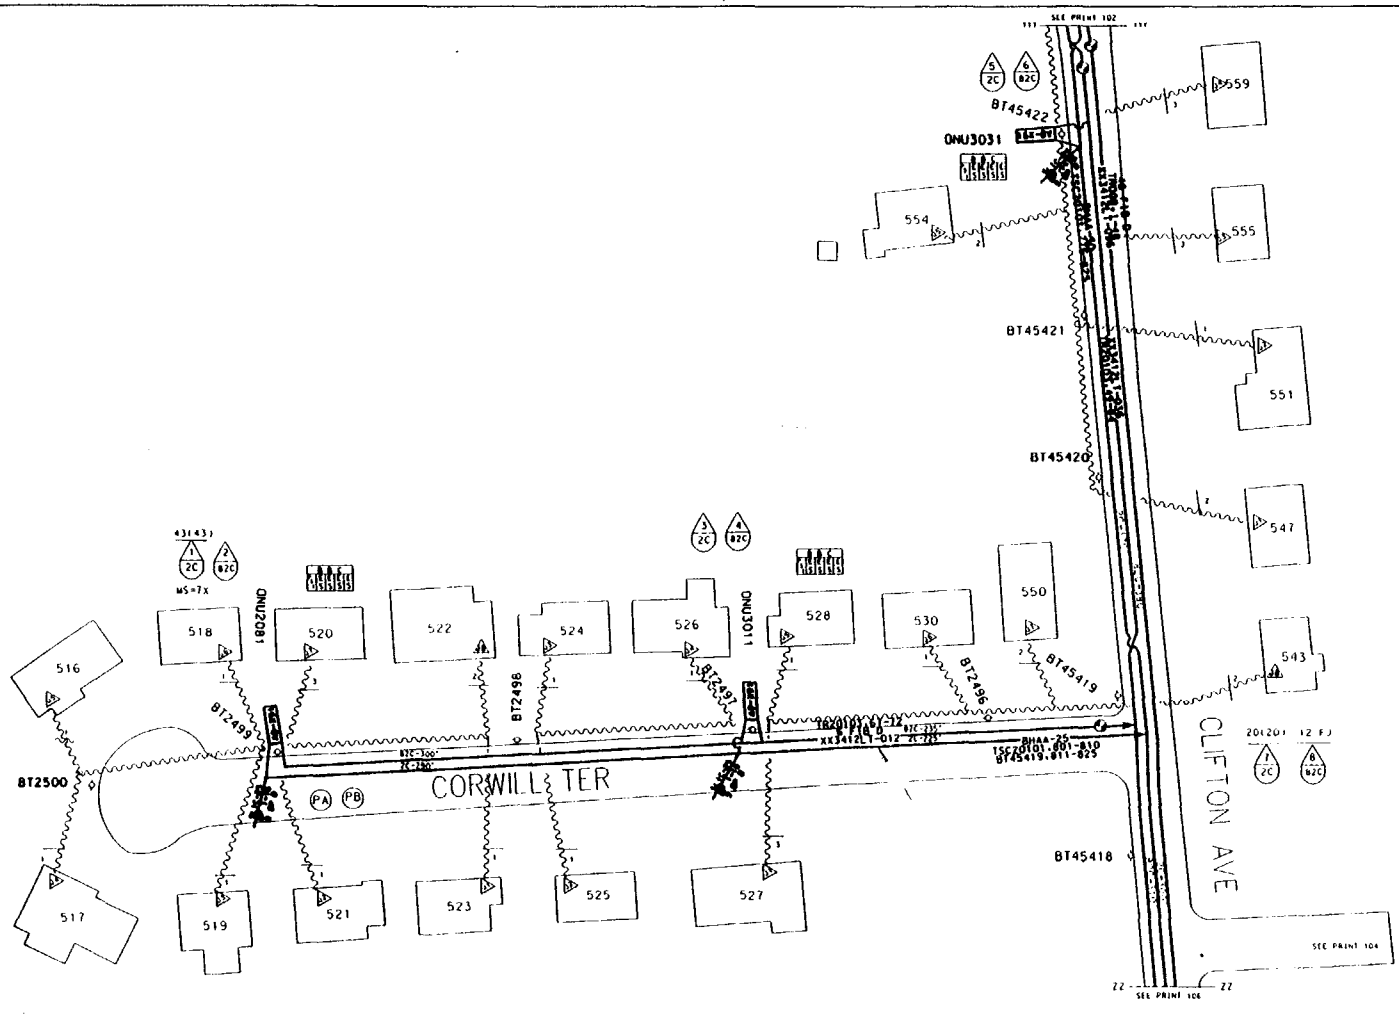

EST. # 1568275 103

kv 34.5

BUR. CW ____ AER. CW 1250'

BUR. LU ____ AER. LU 21

BUR. ONU'S ____ AER. ONU'S 2

BUR. SWT ____

BUR. REWIRES ____ AER. REWIRES 34

(P) FL= 515'
2C PL 540' BHAA-25

(P) FL= 535'
82C PL 560' XX3412LT 012

SYMBOLS & ABBREVIATIONS

NOTE: REMOVAL PRINTS TO BE ISSUED IN THE FUTURE
NOTE: EXISTING GUYING IS ADEQUATE.

TSC20101 TC = 201019

ACCOUNT CODE 25TC AREA CODE 56230 ONU & ADDRESS	FIBER COUNT	TSC COUNT	PGL COUNT NON-DEDICATED	RIDES ID	TAPER CODE	YR PLCD
ONU 2081 F518 CORWILL TER	TR20103.67-68	TSC 20101.801-802	PGL 6000.1626-1750	2081	213152	
ONU 3011 F526 CORWILL TER	TR20103.69-70	TSC 20101.803-804	PGL 6000.1751-1875	3011	213153	
ONU 3021 F535 CLIFTON AVE	TR20103.73-74	TSC 20101.811-812	PGL 6000.1751-1875	3021	213153	
ONU		TSC	PGL			
ONU		TSC	PGL			
ONU		TSC	PGL			
ONU		TSC	PGL			
ONU		TSC	PGL			
ONU		TSC	PGL			

MATERIAL LIST	MCF	FKM
3 SLIC-25s		
3 16X-8V ONUs		
560' XX3412LT-012		2.05
540' BHAA-25	.027	

AVIS PROJECT

B. MALENA

DOVER TOWNSHIP

343

20PL1

56000

TOMS RIVER

1568275

103

L97

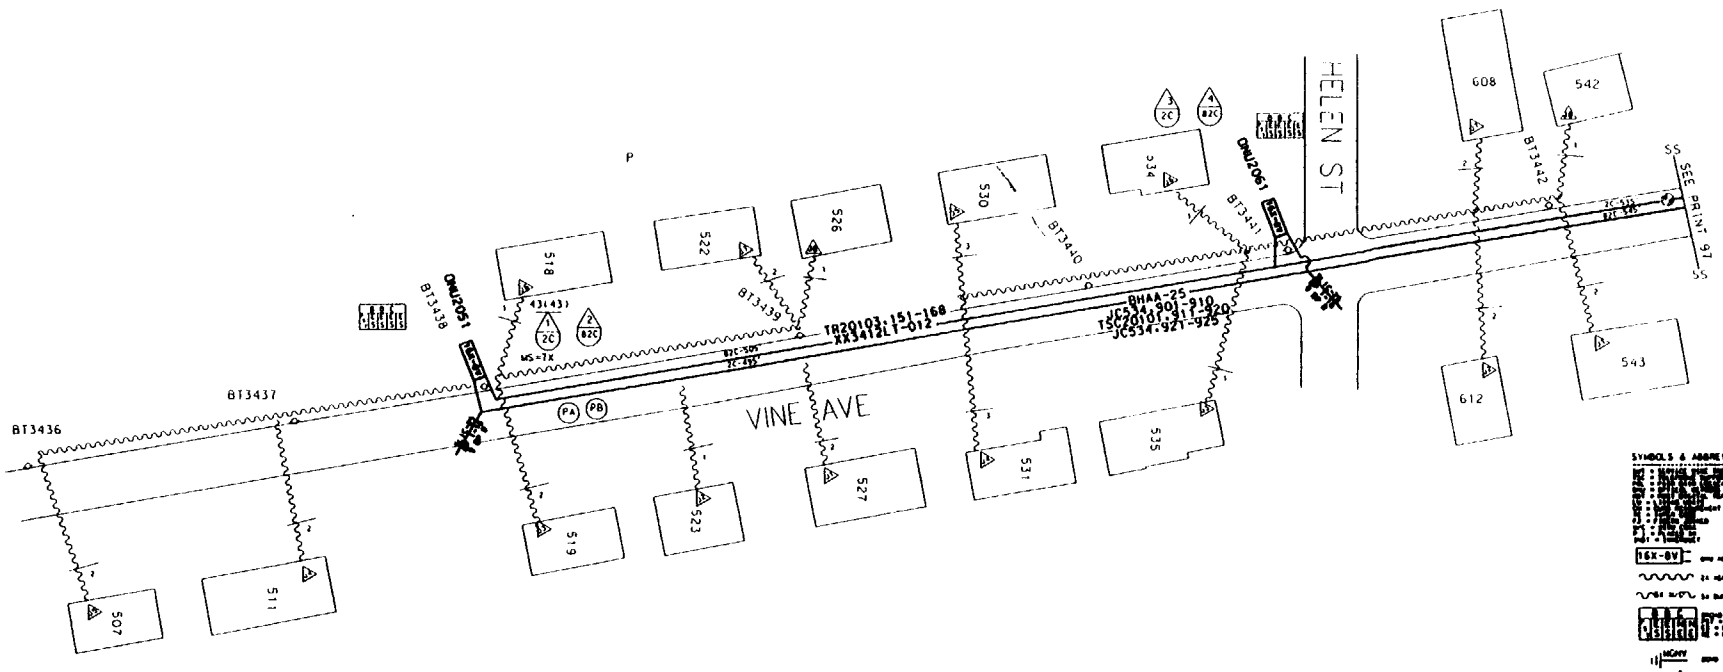

SYMBOLS & ABBREVIATIONS

TSC20101 TC = 201019

ACCOUNT CODE 257C AREA CODE 56230 ONU & ADDRESS	FIBER COUNT	TSC COUNT	PGL COUNT NON-DEDICATED	RIDES ID	TAPER CODE	YR PLCD
ONU 2051 F518 VINE AVE	TR20103.157-158	TSC20101.911-912	PGL600E.2126-2250	2051	213192	
ONU 2061 F534 VINE AVE	TR20103.159-160	TSC20101.913-914	PGL600E.2126-2250	2061	213192	
ONU		TSC	PGL			
ONU		TSC	PGL			
ONU		TSC	PGL			
ONU		TSC	PGL			
ONU		TSC	PGL			
ONU		TSC	PGL			
ONU		TSC	PGL			

NOTE: REMOVAL PRINTS TO BE ISSUED IN THE FUTURE
NOTE: EXISTING GUYING IS ADEQUATE.

MATERIAL LIST	MCF	FKM
2 16X-BV ONUs		
2 SLIC-25s		
1260' XX3412LT-012		4.61
1220' BHAA-25	.061	

NEW JERSEY BELL TELEPHONE COMPANY

AVIS PROJECT

DOVER TOWNSHIP 343

56000

TOMS RIVER

1568275 104

897

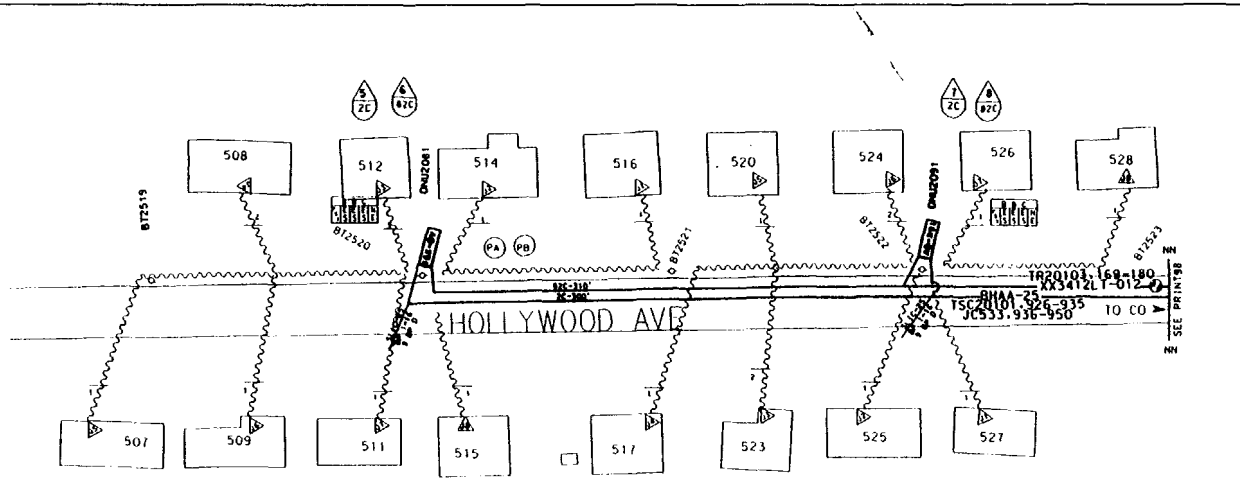

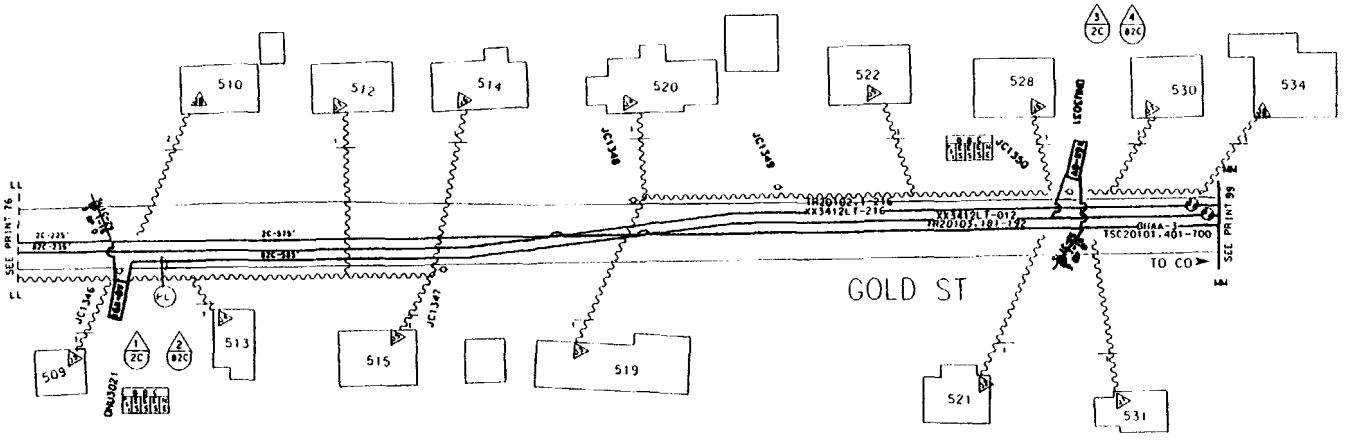

EST. # 1568275 105

kv 34.5

BUR. CU _____ AER. CU 1300'

BUR. LU _____ AER. LU 30

BUR. ONU'S ____ AER. ONU'S 4

BUR. SWI _____

BUR. REWIRES ____ AER. REWIRES 36

(PA) FL=1230'
2C PL 1250' BHAA-25

(PB) FL=1250'
82C PL 1280' XX3412LT-012

(PC) FL=1410'
82C PL 1500' XX3412LT-012

SYMBOLS & ABBREVIATIONS

16X-8V

TSC20101 TC = 201019

ACCOUNT CODE 257C AREA CODE 56230 ONU & ADDRESS	FIBER COUNT	TSC COUNT	PGL COUNT NON-DEDICATED	RIDES ID	TAPER CODE	YB PLCO
ONU 2081 F512 HOLLYWOOD AVE	TR20103.169-170	TSC 20101.926-927	PGL 600E.2126-2250	2081	213192	
ONU 2091 F524 HOLLYWOOD AVE	TR20103.171-172	TSC 20101.928-929	PGL 600E.2126-2250	2091	213192	
ONU 3021 F 509 GOLD ST	TR20103.181-182	TSC 20101.685-686	PGL 600E.2251-2375	3021	213193	
ONU 3031 F 528 GOLD ST	TR20103.183-184	TSC20101.687-688	PGL 600E.2251-2375	3031	213193	
ONU		TSC	PGL			
ONU		TSC	PGL			
ONU		TSC	PGL			
ONU		TSC	PGL			
ONU		TSC	PGL			

NOTE: REMOVAL PRINTS TO BE ISSUED IN THE FUTURE
NOTE: EXISTING GUYING IS ADEQUATE.

MATERIAL LIST	MCF	FKM
1250' BHAA-25	.0625	
2780' XX3412LT-012		10.17
4 16X-8V ONUs		
4 SLIC-25s		

NEW JERSEY BELL TELEPHONE COMPANY

AVIS PROJECT

DOVER TOWNSHIP 343

2HPL1 56000

TOMS RIVER

1568275 105

469

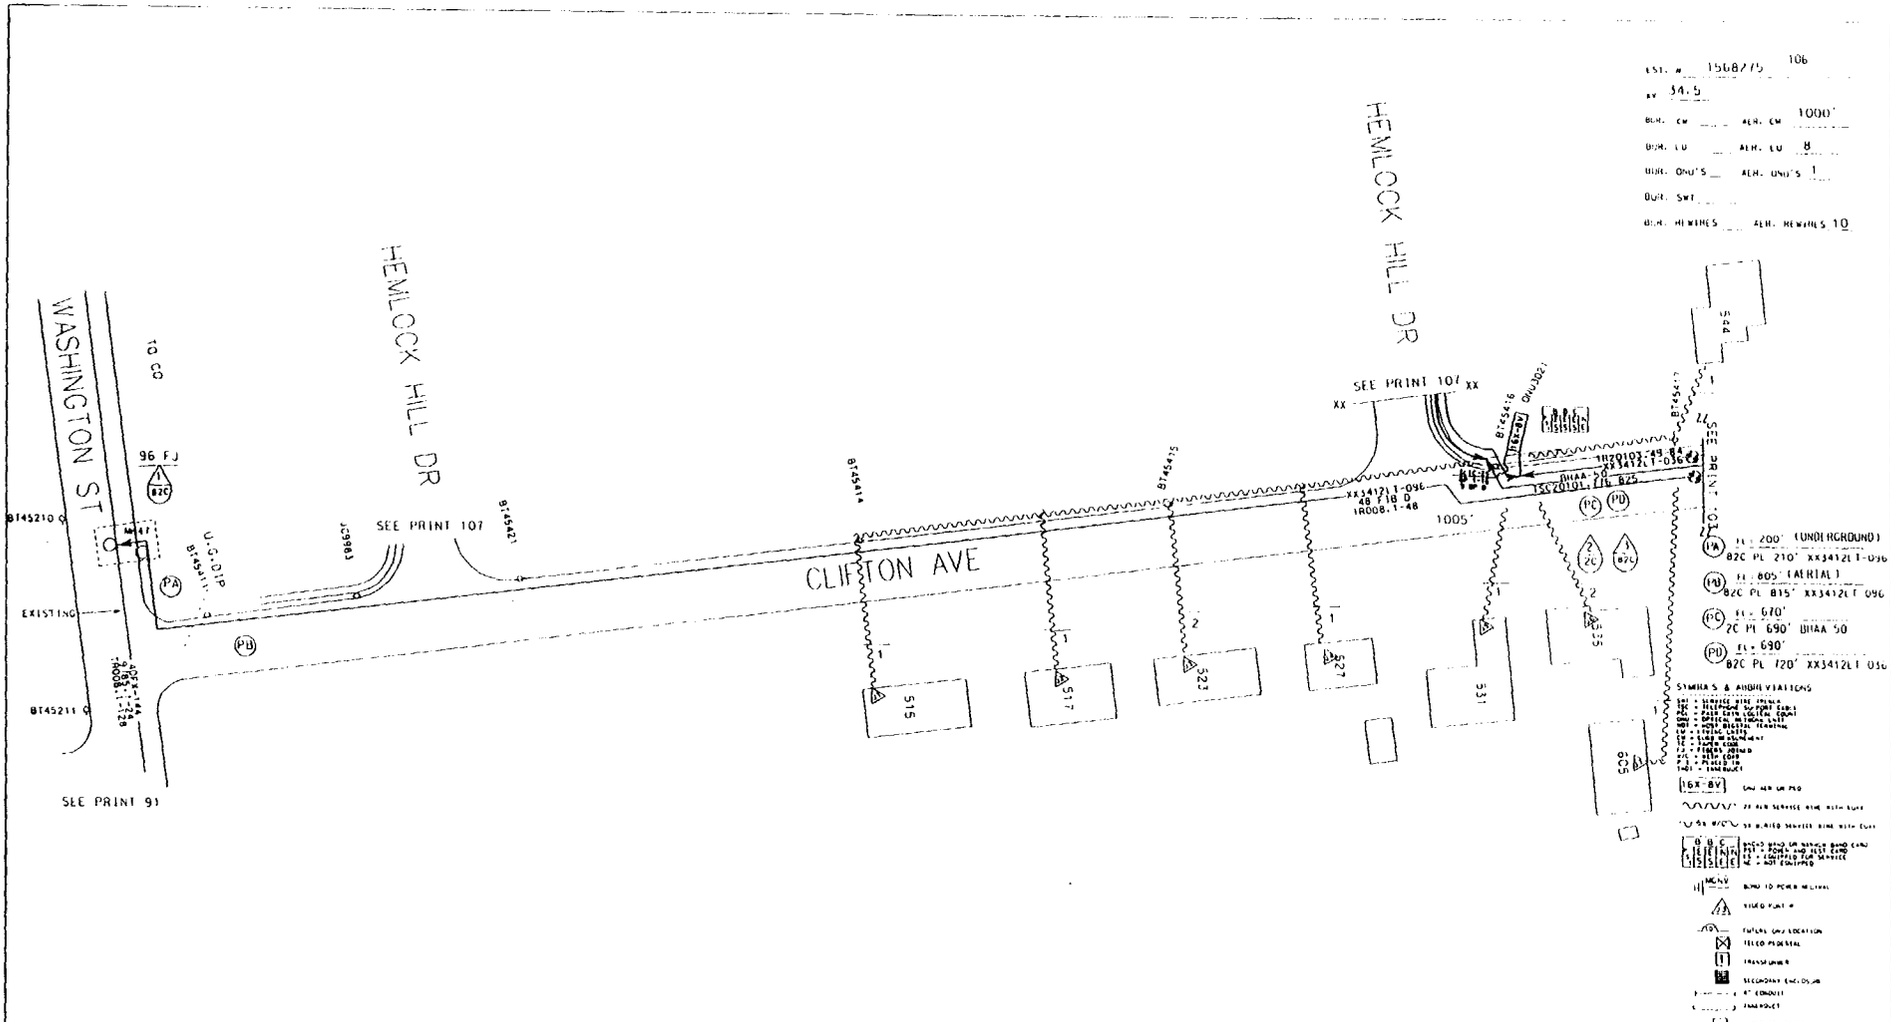

EST. # 1568275 106
BY 34.5
BUR. CM ___ AER. CM 1000'
BUR. LU ___ AER. LU 8
BUR. ONU'S ___ AER. ONU'S 1
BUR. SWT ___
BUR. REWIRES ___ AER. REWIRES 10

TSC20101 TC = 201019

ACCOUNT CODE 257C AREA CODE 56230 ONU & ADDRESS	FIBER COUNT	TSC COUNT	PGL COUNT NON-DEDICATED	RIDES ID	TAPER CODE	YR PLCD
ONU 3021 535 CLIFTON AVE	TR20103.73-74	TSC20101.811-812	PGL600D.1751-1875	3021	213153	
ONU		TSC	PGL			
ONU		TSC	PGL			
ONU		TSC	PGL			
ONU		TSC	PGL			
ONU		TSC	PGL			
ONU		TSC	PGL			
ONU		TSC	PGL			
ONU		TSC	PGL			

NOTE: REMOVAL PRINTS TO BE ISSUED IN THE FUTURE
NOTE: EXISTING GUYING IS ADEQUATE.

MATERIAL LIST	MCF	FKM
16X-8V		
SLIC 25		
720' XX3412LT-036		7.9
690' BHAA-50	.069	
1025' XX3412LT-096		30.

AVIS PROJECT
NEW JERSEY BELL TELEPHONE COMPANY
J. Goodwin/2449939
.069
DOVER TOWNSHIP
343
2HPL1
56000
TOMS RIVER
1568275
106

QLh

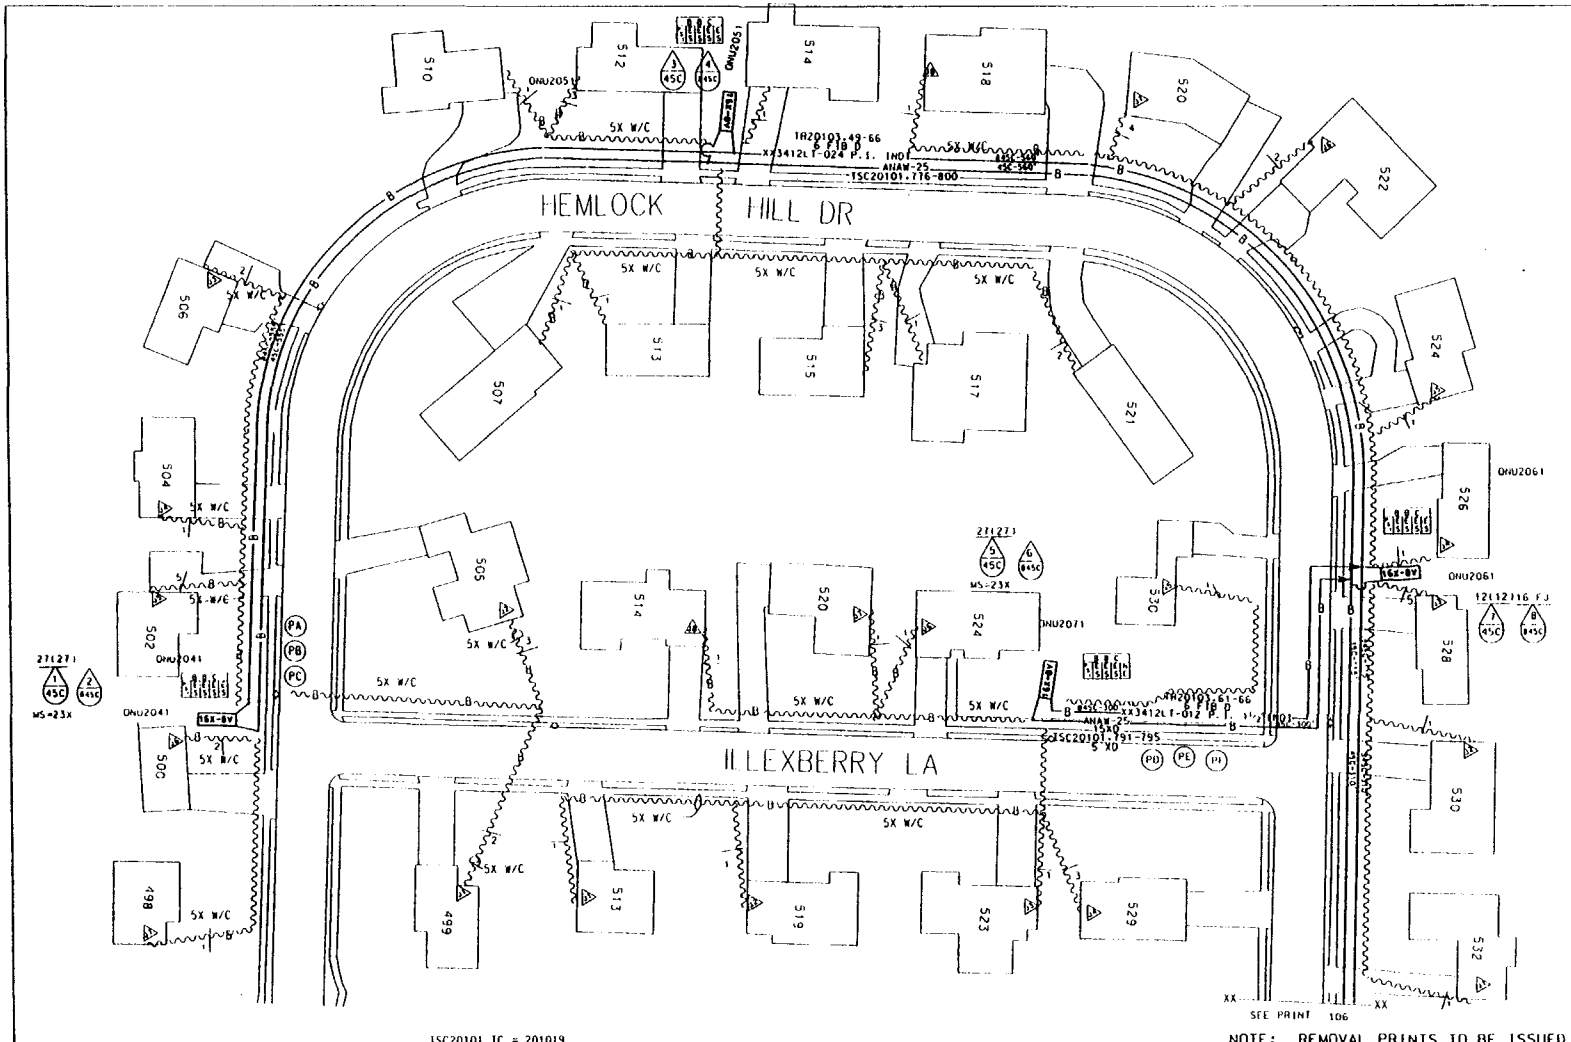

EST. # 1568275 107

BUR. CM 1900' AER. CM

BUR. LU 31 AER. LU

BUR. ONU'S 4 AER. ONU'S

BUR. SWT 2400'

BUR. REWIRES 55 AER. REWIRES

(1A) FL=1540' 45C PL 1560' ANAW-25

(1B) FL=1540' 845C 1580' XX3412LT-024

(1C) FL=1525' 845C PL 1525' 1½" INDT

(1D) FL=300' 45C PL 320' ANAW 25

(1E) FL=300' 845C PL 320' XX3412LT 012

(1F) FL=296' 845C PL 296' 1½" INDT

SYMBOLS & ABBREVIATIONS

16X-8V ONU AER OR PED

5X NEW SERVICE WIRE WITH CONN

5X W/C 5X BURIED SERVICE WIRE WITH CONN

BOND BAND OR MARKER BAND CARD
BP = POWER & PT TEST CARD
BS = LOCATION & TYPE SERVICE
NE = NOT EQUIPPED

MGNV BOND TO POWER NEUTRAL

VIDEO PORT #

FUTURE ONU LOCATION

TELCO PEDESTAL

TRANSFORMER

SECONDARY ENCLOSURE

4" CONDUIT

SWEEPOUT

SW POWER CO. SWITCH

STREET LIGHT

UTILITY POLE

TSC20101 TC = 201019

ACCOUNT CODE 257C AREA CODE 56230 ONU & ADDRESS	FIBER COUNT	TSC COUNT	PGL COUNT NON-DEDICATED	RIDES ID	TAPER CODE	YR PLCD
ONU 2041 F500 HEMLOCK HILL DR	TR20103.49-50	TSC 20101.776-777	PGL 6000.1626-1750	2041	213152	
ONU 2051 F512 HEMLOCK HILL DR	TR20103.51-52	TSC 20101.778-779	PGL 6000.1626-1750	2051	213152	
ONU 2061 F528 HEMLOCK HILL DR	TR20103.53-54	TSC 20101.780-781	PGL 6000.1626-1750	2061	213152	
ONU 2071 F524 ILLEXBERRY LA	TR20103.61-62	TSC 20101.791-792	PGL 6000.1626-1750	2071	213152	
ONU		TSC	PGL			
ONU		TSC	PGL			
ONU		TSC	PGL			
ONU		TSC	PGL			
ONU		TSC	PGL			

NOTE: REMOVAL PRINTS TO BE ISSUED IN THE FUTURE
NOTE: EXISTING GUYING IS ADEQUATE.

MATERIAL LIST	MCF	FKM
1880' ANAW 25	.094	
1580' XX3412LT-024		11.56
320' XX3412LT-012		1.17
1821' 1½" INDT		
4 16X-8V ONUS		
		12.73

NEW JERSEY BELL TELEPHONE COMPANY

REASON AVIS PROJECT

DRAWN BY J. Goodwin 24495

DATE 6/6/94

DOVER TOWNSHIP 343

56000 2JPL3

TOMS RIVER

EST. # 1568275 PRINT # 107

127

EST. # 1568275 112

SY

BUR. CM ____ AER. CM 725'

BUR. LU ____ AER. LU 8

BUR. ONU'S ____ AER. ONU'S 1

BUR. SWI ____

BUR. REWIRES ____ AER. REWIRES 13

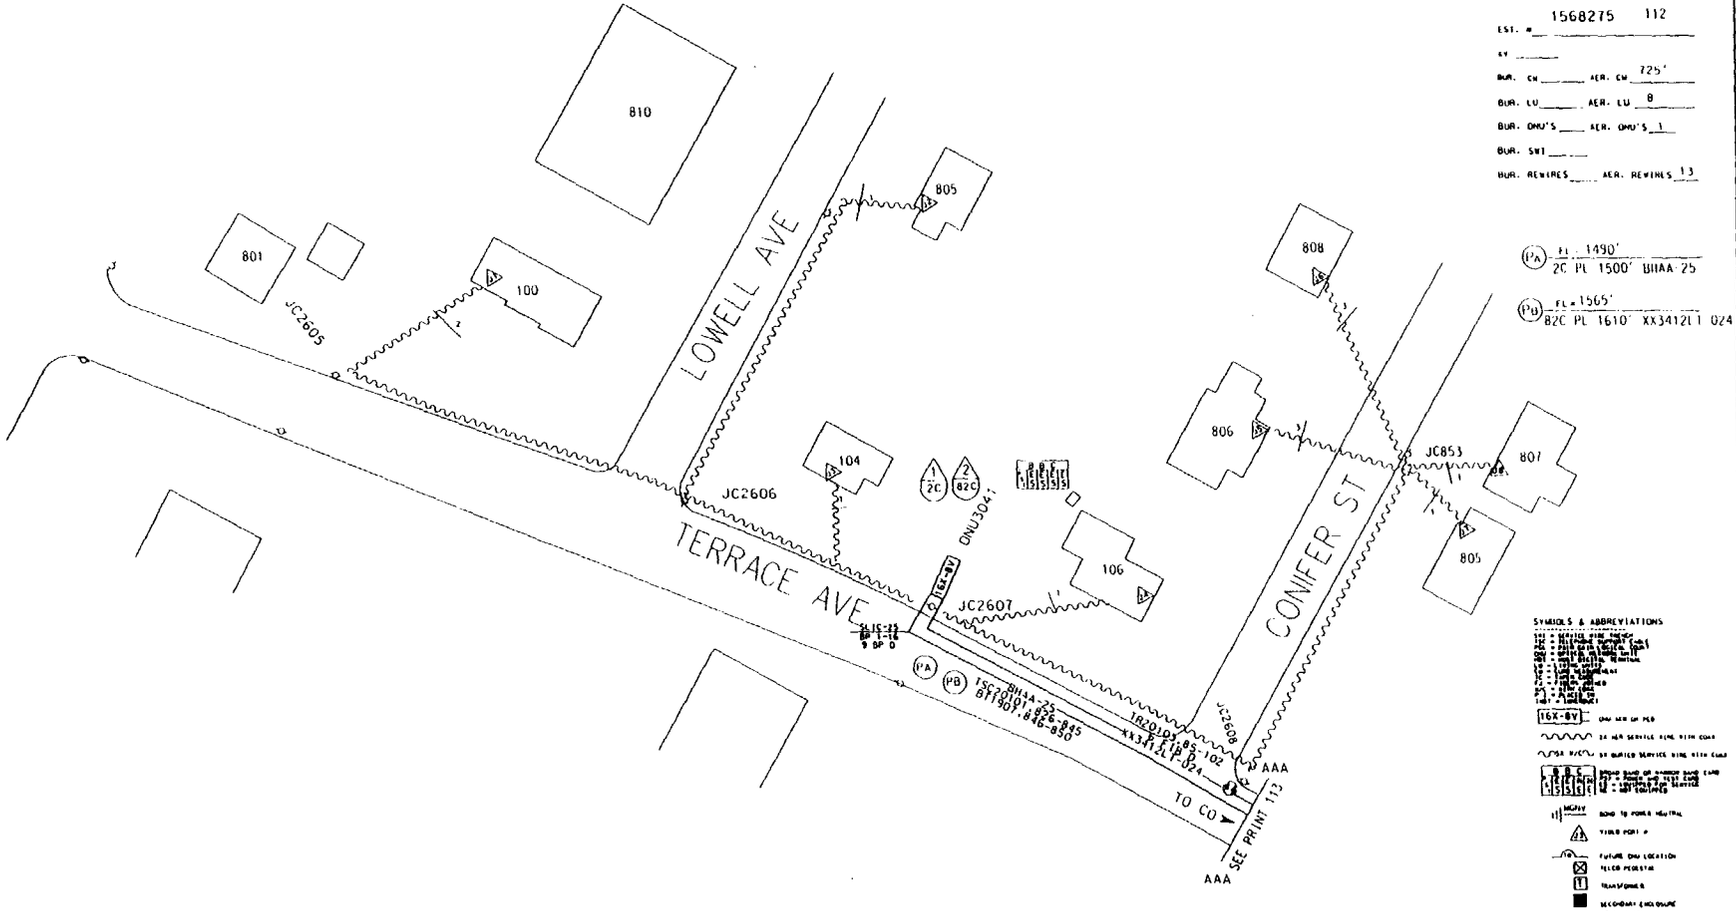

SYMBOLS & ABBREVIATIONS

NOTE: REMOVAL PRINTS TO BE ISSUED IN THE FUTURE
NOTE: EXISTING GUYING IS ADEQUATE.

TSC20101 IC = 201019

ACCOUNT CODE 1357C AREA CODE 56230 ONU & ADDRESS	FIBER COUNT	TSC COUNT	PGL COUNT NON-DEDICATED	RIDES ID	TAPER CODE	YR PLCD
ONU 3041 F106 TERRACE AV	1R20103.85 86	TSC20101.826-828	PGL 6000.1751-1875	3041	213153	
ONU		TSC	PGL			
ONU		TSC	PGL			
ONU		TSC	PGL			
ONU		TSC	PGL			

MATERIAL LIST	MCF	FKM
1500' BIIAA-25	.075	
1610' XX34121 I-024		11.78
SLIC-25		
16X-BV ONU		

NEW JERSEY BELL TELEPHONE COMPANY

AVIS PROJECT

DESIGNED BY PW NO. 1744 DRAWN BY B. MALENA 9945

.075

RECORD REVISIONS

DOVER TOWNSHIP 343

2APL5 56000

TOMS RIVER

1568275 112

24

EST. # 1568275 113

BUR. CU ____ AER. CU 825'

BUR. LU ____ AER. LU 16

BUR. ONU'S ____ AER. ONU'S 2

BUR. SWI ____

BUR. REWIRES ____ AER. REWIRES 18

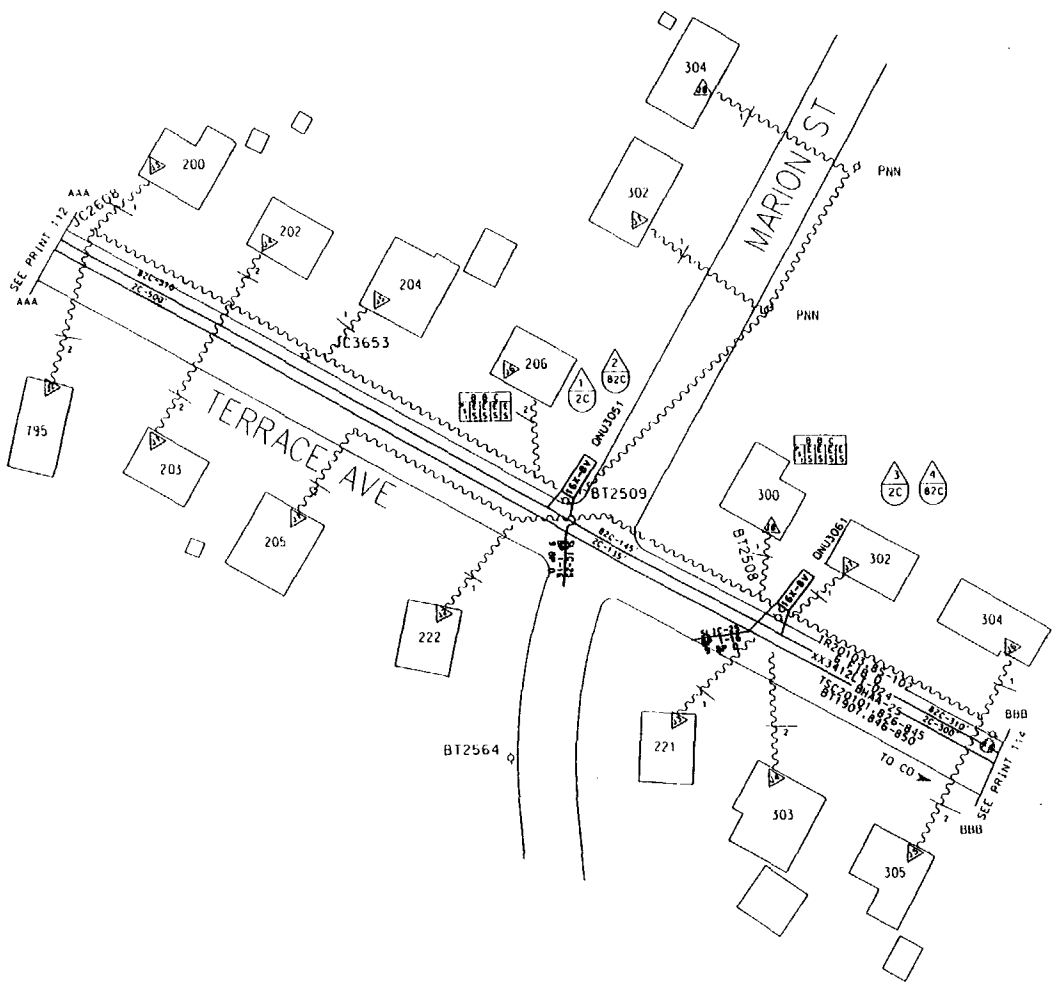

SYMBOLS & ABBREVIATIONS

NOTE: REMOVAL PRINTS TO BE ISSUED IN THE FUTURE
NOTE: EXISTING GUYING IS ADEQUATE.

MATERIAL LIST MCF FKM

2 16X-8V ONUs

2 SL1C-25s

TSC20101 TC = 201019

ACCOUNT CODE 1357C AREA CODE 56230 ONU & ADDRESS	FIBER COUNT	TSC COUNT	PGL COUNT NON-DEDICATED	RIDES ID	TAPER CODE	YR PLCD
ONU 3051 F206 TERRACE AVE	TR20103.87-88	TSC20101.829-831	PGL6000.1751-1875	3051	213153	
ONU 3061 F300 TERRACE AVE	TR20103.89-90	TSC20101.832-834	PGL6000.1751-1875	3061	213153	
ONU		TSC	PGL			
ONU		TSC	PGL			
ONU		TSC	PGL			

NEW JERSEY BELL TELEPHONE COMPANY

AVIS PROJECT

D. MALENA

DOVER TOWNSHIP 343

2APL5 56000 PR1113.TR20102

TOMS RIVER

EST. # 1568275 PART # 113

473