PRT15_TR40701

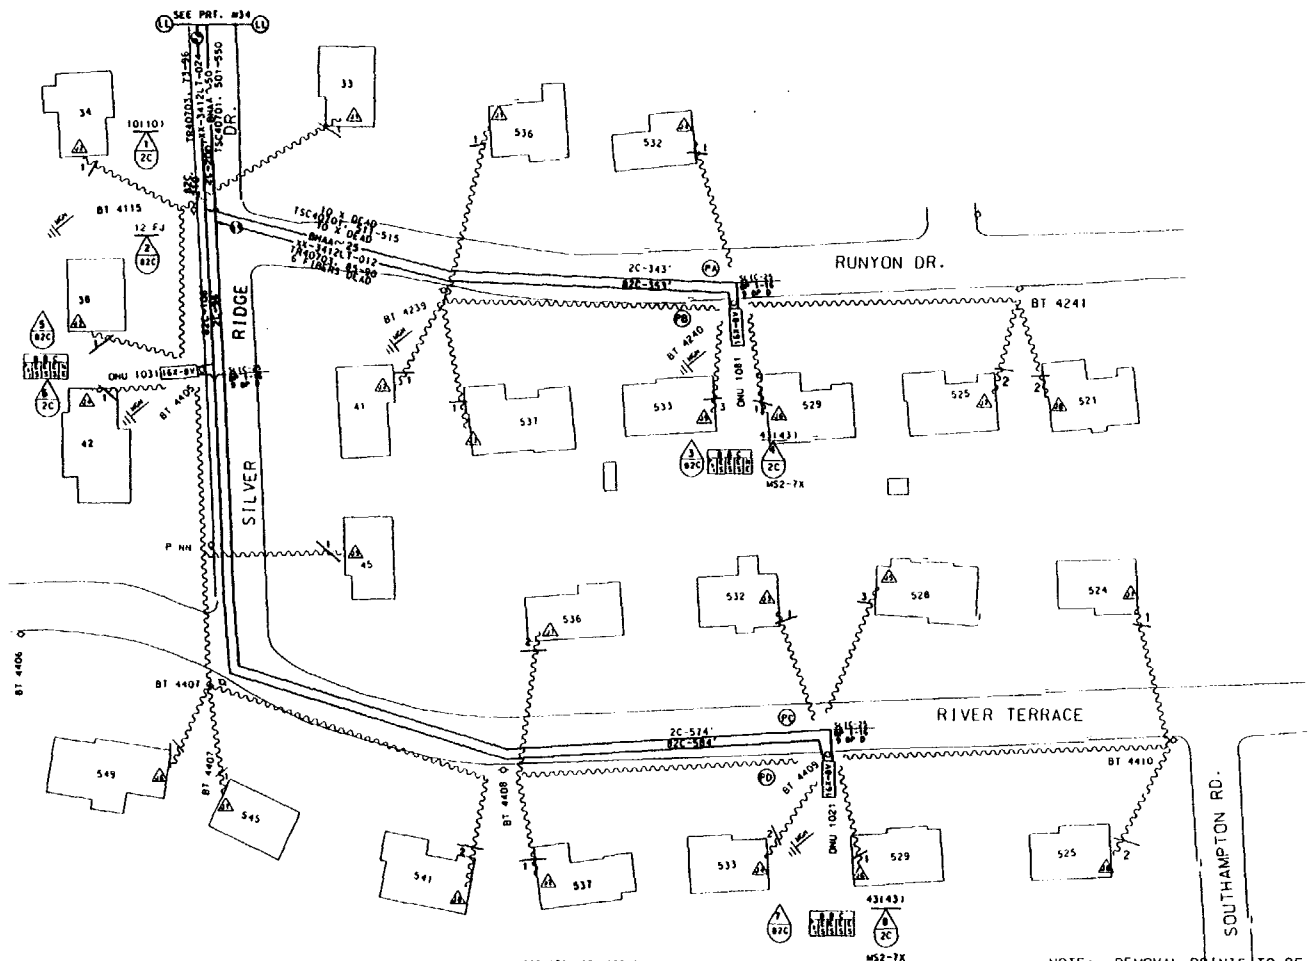

EST. # 1568621-37
KV 34.5
BUR. CW ____ AER. CW 1132'
BUR. LU ____ AER. LU 21
BUR. ONU'S ____ AER. ONU'S 3
BUR. SWT ____
BUR. REWIRES ____ AER. REWIRES 28

(A) FL- 343'
2C PL 370' BHAA~25

(B) FL- 353'
82C PL 370' XX-3412LT-012

(C) FL- 2458'
2C PL 2480' BHAA~50

(D) FL- 2538'
82C PL 2620' XX-3412LT-024

SYMBOLS & ABBREVIATIONS

ACCOUNT CODE 1357C AREA CODE 56322 ONU & ADDRESS	FIBER COUNT	TSC COUNT	PGL COUNT NON-DEDICATED	RIDES ID	TAPER CODE	YR PLCD
ONU 1021 F 529 RIVER TERRACE	TR40703. 73-74	TSC40701. 501-502	PGL 5990. 1501-1625	1021	472871	
ONU 1031 F 38 SILVER RIDGE DR.	TR40703. 75-76	TSC40701. 503-504	PGL 5990. 1501-1625	1031	472871	
ONU 1081 F 533 RUNYON DR.	TR40703. 85-86	TSC40701. 511-512	PGL 5990. 1501-1625	1081	472871	
ONU		TSC	PGL			
ONU		TSC	PGL			
ONU		TSC	PGL			
ONU		TSC	PGL			
ONU		TSC	PGL			
ONU		TSC	PGL			

NOTE: REMOVAL PRINTS TO BE ISSUED IN THE FUTURE
NOTE: EXISTING GUYING IS ADEQUATE.

MATERIAL LIST

	MCF	FKM
PL 370' BHAA~25	.018	
PL 2620' XX-3412LT-024		19.17
PL 370' XX-3412LT-012		1.35
PL 2480' BHAA~50	.248	
	.266	20.52

NEW JERSEY BELL TELEPHONE COMPANY
AVIS PROJECT
.266 ORIG.
DOVER TOWNSHIP 343
56000 4FPL5
TOMS RIVER
EST. # 1568621 37

SLS

PRT16_TR40701

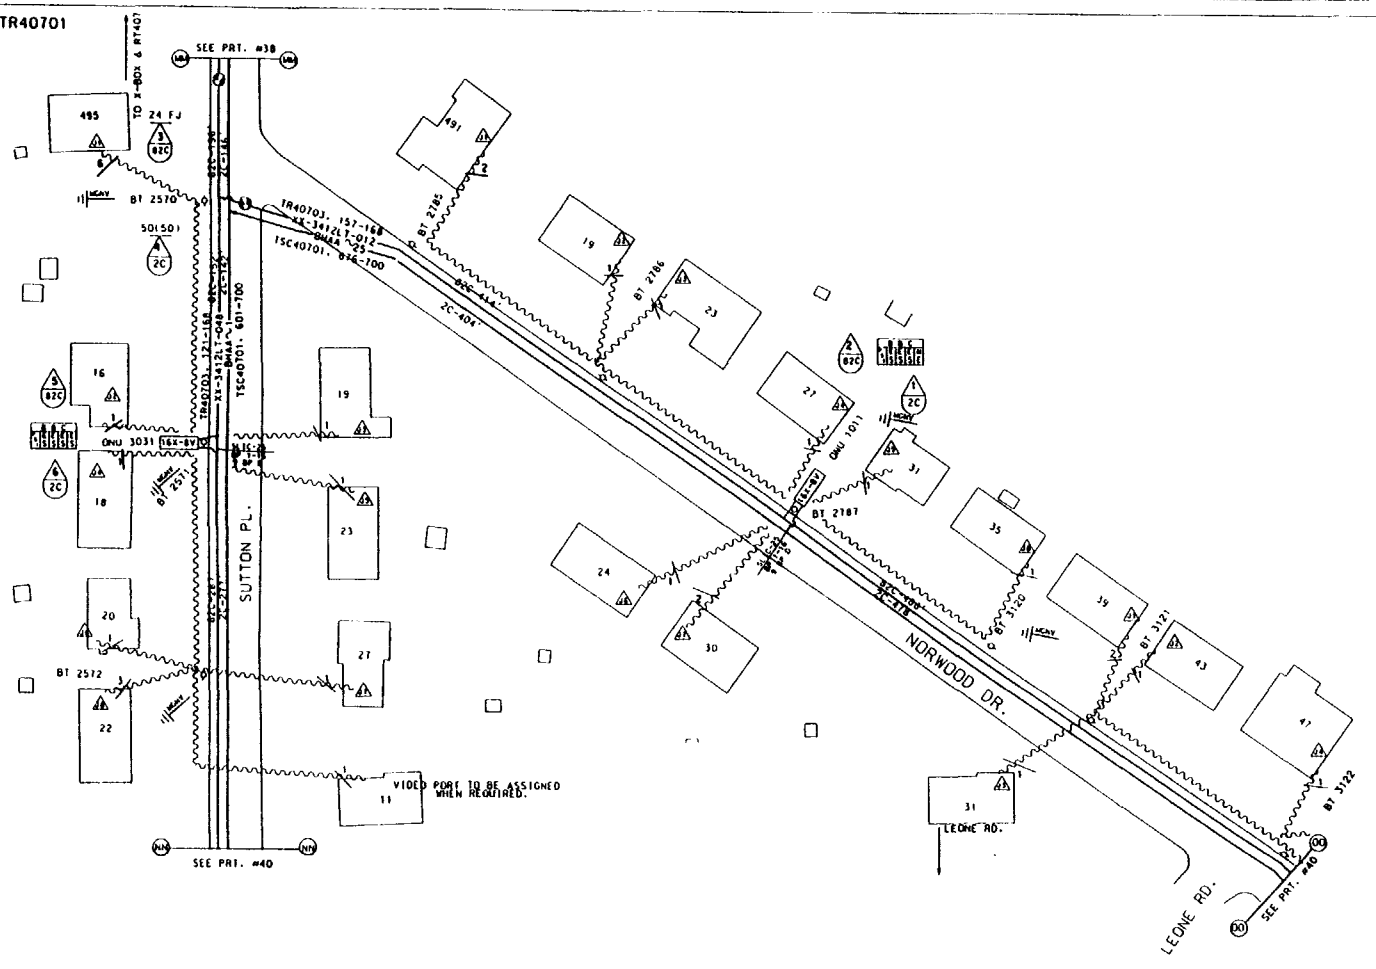

EST. # 1568621-39

kV 34.5

BUR. CM ____ AER. CM 1244'

BUR. LU ____ AER. LU 21

BUR. ONU'S ____ AER. ONU'S 2

BUR. SWI ____

BUR. REWIRES ____ AER. REWIRES 31

SYMBOLS & ABBREVIATIONS

16X-8V — ONU AER OR PED

ZC AER SERVICE WIRE WITH CONN

SE U/G — SE BURIED SERVICE WIRE WITH CONN

BOND BAND OR MARKER BAND CARD
P1 = POWER AND TELE CARD
S1 = SERVICE & TAP REMOVED
NC = NOT CONFIRMED

BOND TO POWER NEUTRAL

VIDEO PORT #

FUTURE ONU LOCATION

TELCO PEDESTAL

TRANSFORMER

SECONDARY ENCLOSURE

4" CONDUIT

TRENCHED

POWER CO. SWITCH

STREET LIGHT

UTILITY POLE

TSC40701 TC-407019

ACCOUNT CODE 1357C AREA CODE 56322 ONU & ADDRESS	FIBER COUNT	TSC COUNT	PGL COUNT NON-DEDICATED	RIDES ID	TAPER CODE	YR PLCD
ONU 3031 F 16 SUTTON PL.	TR40703. 129-130	TSC 40701. 653-654	PGL 599D. 1751-1875	3031	472873	
ONU 1011 F 27 NORWOOD AVE.	TR40703. 163-164	TSC 40701. 682-683	PGL 599E. 2001-2125	1011	472911	
ONU		TSC	PGL			
ONU		TSC	PGL			
ONU		TSC	PGL			
ONU		TSC	PGL			
ONU		TSC	PGL			
ONU		TSC	PGL			
ONU		TSC	PGL			

NOTE: REMOVAL PRINTS TO BE ISSUED IN THE FUTURE
NOTE: EXISTING GUYING IS ADEQUATE.

MATERIAL LIST MCF FKM

PL 2-ONU'S

PL 2-SLIC-25 TERM'L'S

REASON: AVIS PROJECT

ISSUE 5TH

DRAWN BY: 831-3320 CHECKED BY: GOODWIN

RECORD REVISIONS

ORDER	DATE	ORDER	DATE

NEW JERSEY BELL TELEPHONE COMPANY

DATE RELEASED

DATE

SHEET NUM. ORIG.

MUNICIPALITY: DOVER TOWNSHIP

TW DIST.: 343

DISTRICT: 56000

APPLIC. 4PL4A

TERMINAL AREA: TOMS RIVER

EST.: 1568621

PAGE: 39

9LS

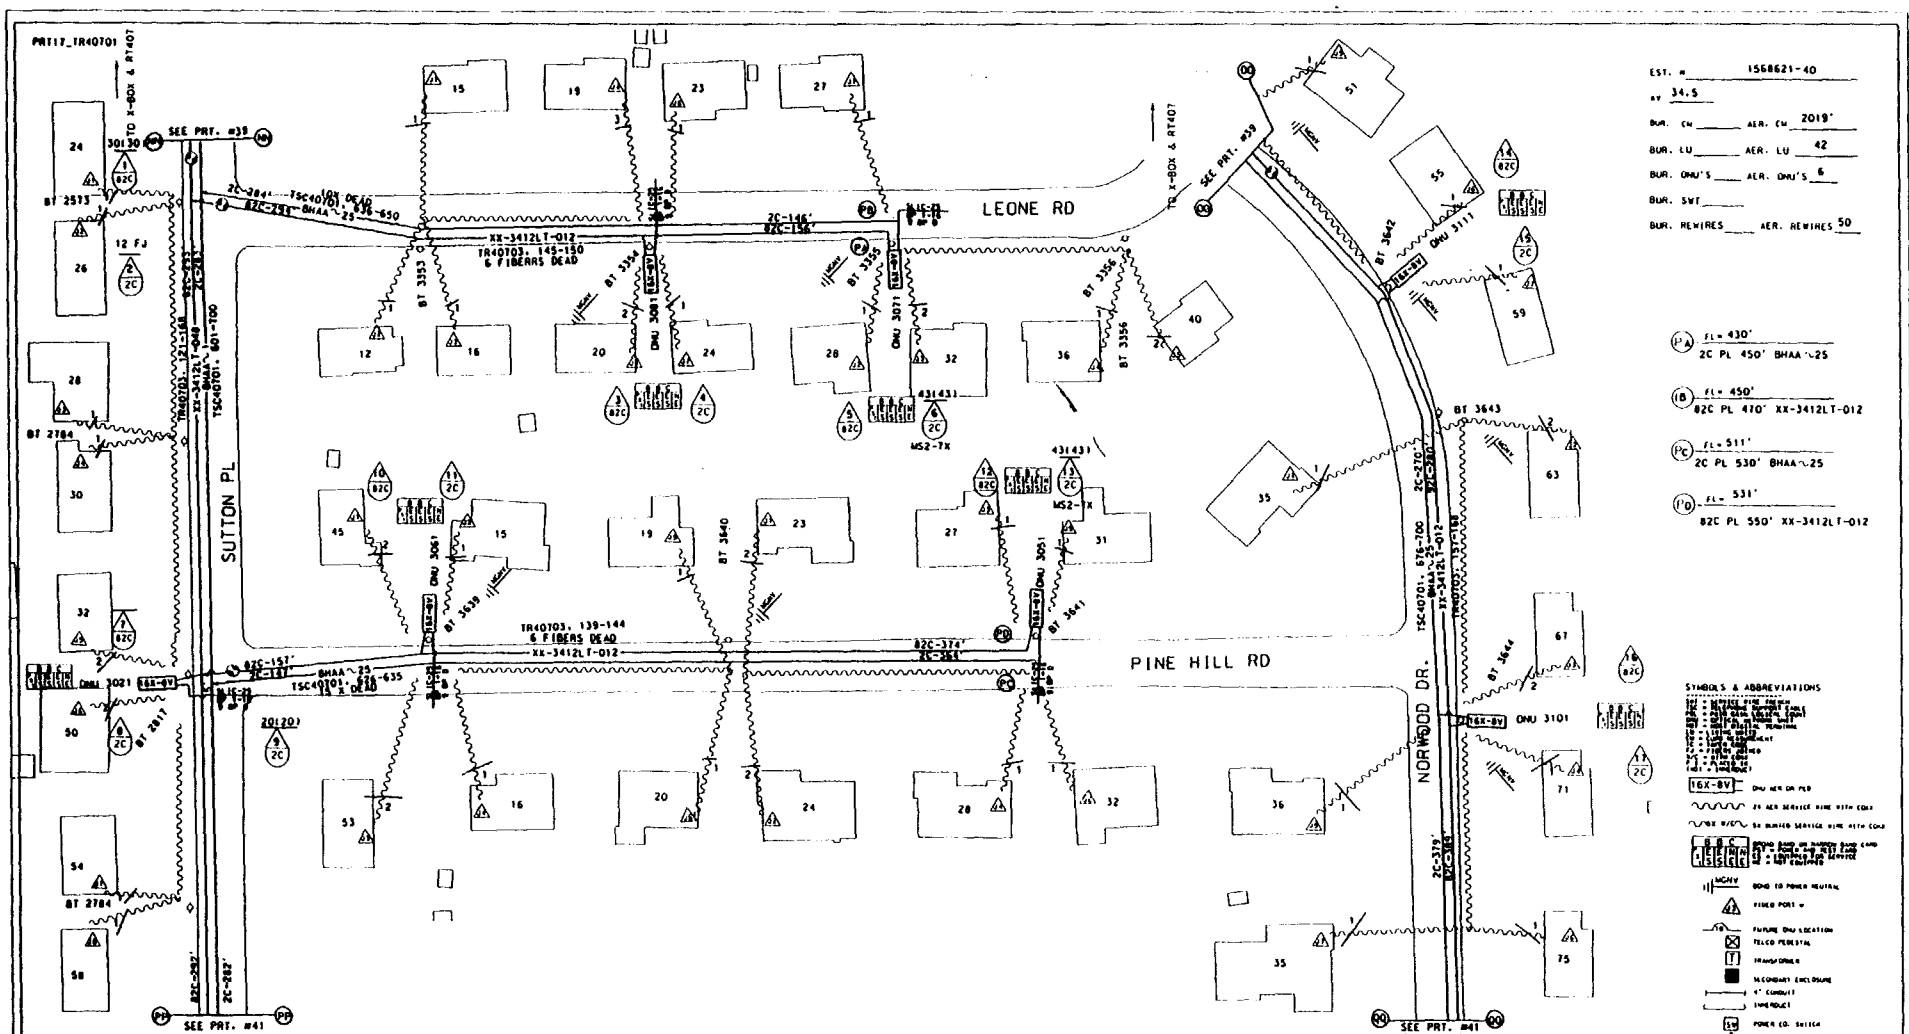

TSC40701 TC=407019

ACCOUNT CODE 257C AREA CODE 56322 ONU & ADDRESS	FIBER COUNT	TSC COUNT	PGL COUNT NON-DEDICATED	RIDES ID	TAPER CODE	YR PLCD
ONU 3061 F 27 PINE HILL RD.	TR40703. 139-140	TSC40701. 626-627	PGL 5990. 1751-1875	3061	472873	
ONU 3061 F 15 PINE HILL RD.	TR40703. 141-142	TSC40701. 628-629	PGL 5990. 1751-1875	3061	472873	
ONU 3071 F 28 LEONE RD.	TR40703. 145-146	TSC40701. 636-637	PGL 5990. 1751-1875	3071	472873	
ONU 3081 F 20 LEONE RD.	TR40703. 147-148	TSC40701. 638-639	PGL 5990. 1751-1875	3081	472873	
ONU 3101 F 67 NORWOOD DR.	TR40703. 159-160	TSC40701. 678-679	PGL 5990. 1751-1875	3101	472873	
ONU 3111 F 51 NORWOOD DR.	TR40703. 161-162	TSC40701. 680-681	PGL 5990. 1751-1875	3111	472873	
ONU 3021 F 32 SUTTON PL.	TR 40703. 127-128	TSC40701. 651-652	PGL 5990. 1751-1875	3021	472873	
ONU		TSC	PGL			
ONU		TSC	PGL			

NOTE: REMOVAL PRINTS TO BE ISSUED IN THE FUTURE
NOTE: EXISTING GUYING IS ADEQUATE.

MATERIAL LIST	MCF	FKM
PL 980' BHAA~25	.049	
PL 1020' XX-3412LT-012		3.73
PL 6-ONU'S		
PL 6-SLIC-25 TERM'L'S		

REASON: AVIS PROJECT
DRAWN BY: M.L. Osborne
.049
ORIG.
NEW JERSEY BELL TELEPHONE COMPANY
MUNICIPALITY: DOVER TOWNSHIP
343
DISTRICT: 56000
4FPL4
EXCHANGE: TOMS RIVER
EST. #: 1568621
PAGE: 40

579

PRT10_TR40701

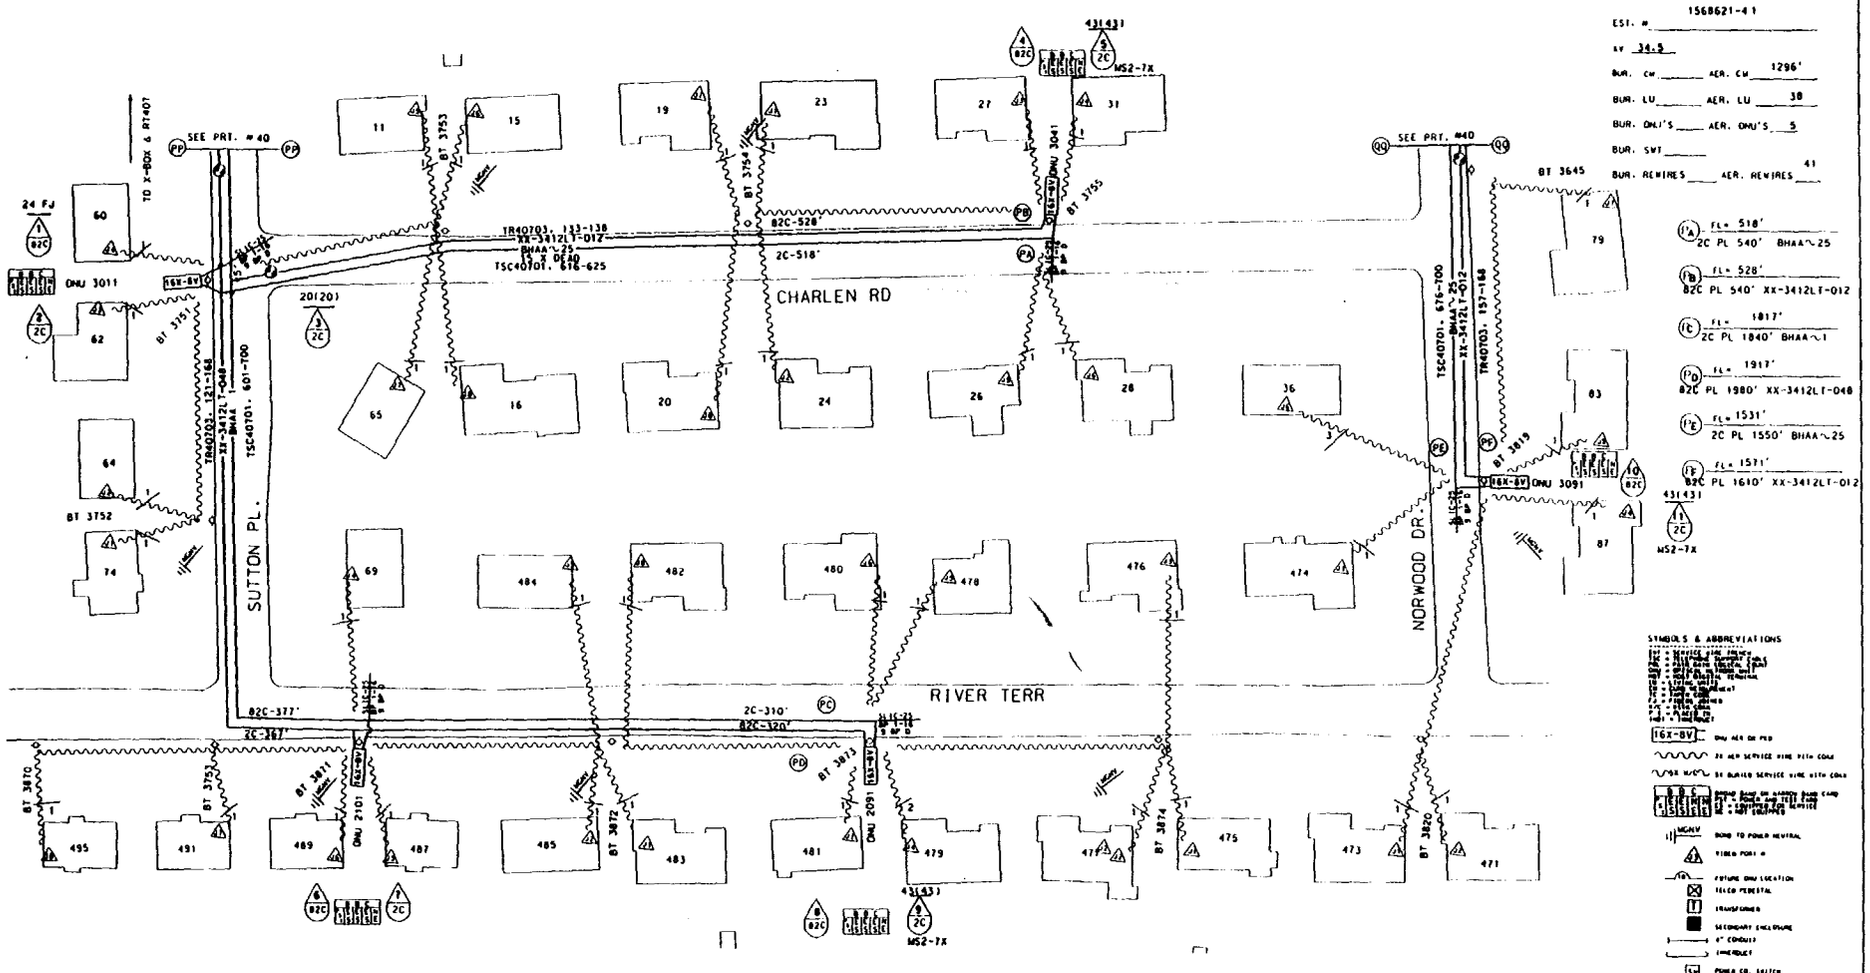

1357C

TSC40701 TC=407019

ACCOUNT CODE ~~8636~~ AREA CODE 56322 ONU & ADDRESS	FIBER COUNT	TSC COUNT	PGL COUNT NON-DEDICATED	RIDES ID	TAPER CODE	YR PLCD
ONU 2091 F 481 RIVER TERR.	TR40703. 121-122	TSC40701. 601-602	PGL5990. 1626-1750	2091	472872	
ONU 2101 F 489 RIVER TERR.	TR40703. 123-124	TSC40701. 603-604	PGL5990. 1626-1750	2101	472872	
ONU 3011 F 60 SUTTON PL.	TR40703. 125-126	TSC40701. 605-606	PGL5990. 1751-1875	3011	472873	
ONU 3041 F 27 CHARLEN RD.	TR40703. 133-134	TSC40701. 616-617	PGL5990. 1751-1875	3041	472873	
ONU 3091 F 83 NORWOOD AVE.	TR40703. 157-158	TSC40701. 676-677	PGL5990. 1751-1875	3091	472873	
ONU		TSC	PGL			
ONU		TSC	PGL			
ONU		TSC	PGL			
ONU		TSC	PGL			

BLS

PRT20_TR40701

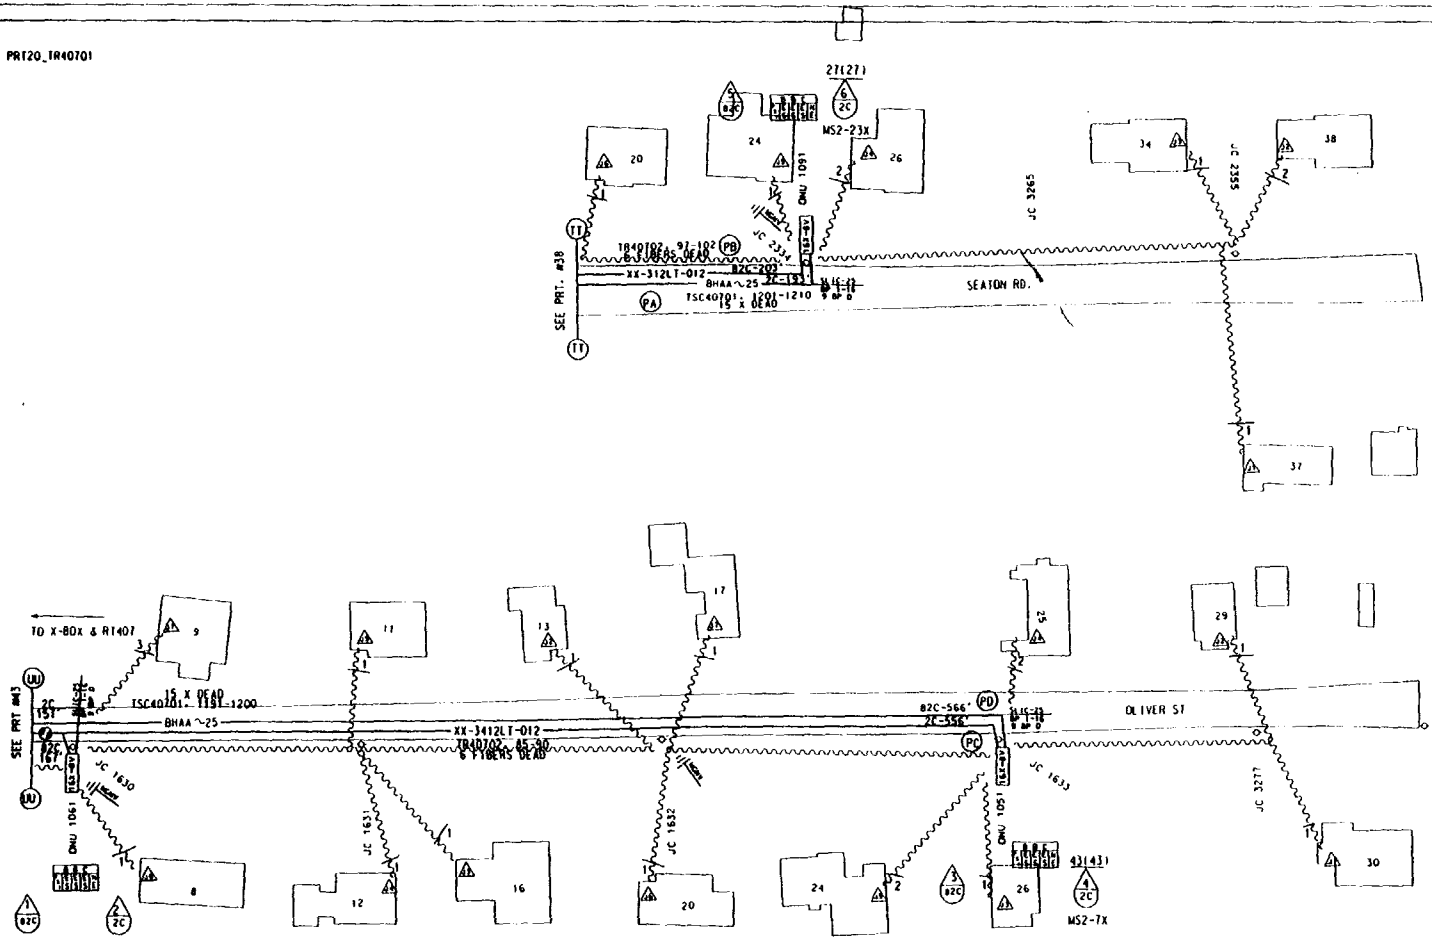

EST. # 1568621-42

kv 34.5

BUR. CM ____ AER. CM 726

BUR. LU ____ AER. LU 19

BUR. ONU'S ____ AER. ONU'S 3

BUR. SWT ____

BUR. REWIRES ____ AER. REWIRES 25

(PA) FL= 604'
2C PL 620' BHAA~25

(PB) FL= 624'
82C PL 650' XX-3412LT-012

(PC) FL= 713'
2C PL 730' BHAA~25

(PD) FL= 733'
82C PL 760' XX-3412LT-012

SYMBOLS & ABBREVIATIONS

16X-8V — ONU AER OR PED

26 AER SERVICE WIRE WITH COAIL

26 BURIED SERVICE WIRE WITH COAIL

B D C
E E E N
A S S E E — ACCESS BLOCK PER BLOCKING STUDY CARD
A1 - BLOCK 2-4 TEST TAB
A2 - CONTINUOUS TAB MASTER
A3 - 120 BLOCKED

NGHV — BOND TO POWER NEUTRAL

FIELD POINT #

FB — FUTURE ONU LOCATION

FIELD PEDESTAL

T — TRANSFORMER

SECONDARY ENCLOSURE

4" CONDUIT

INNERDUCT

SW — POWER CO. SWITCH

STREET LIGHT

UTILITY POLE

TSC40701 TC=407019

ACCOUNT CODE P357C AREA CODE 56322 ONU & ADDRESS	FIBER COUNT	TSC COUNT	PGL COUNT NON-DEDICATED	RIDES ID	TAPER CODE	YR PLCD
ONU 1051 F 26 OLIVER ST.	TR40701, 85-86	TSC40701, 1191-1192	PGL 599C, 1001-1125	1051		
ONU 1061 F 8 OLIVER ST.	TR40701, 87-88	TSC40701, 1193-1194	PGL 599C, 1001-1125	1061		
ONU 1091 F 26 SEATON RD.	TR40701, 97-98	TSC40701, 1201-1202	PGL 599C, 1001-1125	1091		
ONU		TSC	PGL			
ONU		TSC	PGL			
ONU		TSC	PGL			
ONU		TSC	PGL			
ONU		TSC	PGL			
ONU		TSC	PGL			

NOTE: REMOVAL PRINTS TO BE ISSUED IN THE FUTURE
NOTE: EXISTING GUYING IS ADEQUATE.

MATERIAL LIST	MCF	FKM
PL 1410' XX-3412LT-012		5.16
PL 1350' BHAA~25	.067	
PL 3-ONU'S		
PL 3-SLIC-25 TERM'S		

NEW JERSEY BELL TELEPHONE COMPANY

AVIS PROJECT

.067 ORIG.

DOVER TOWNSHIP 343

56000 4APL14.14B

TOMS RIVER

1568621 42

579

PRT21_TR40701

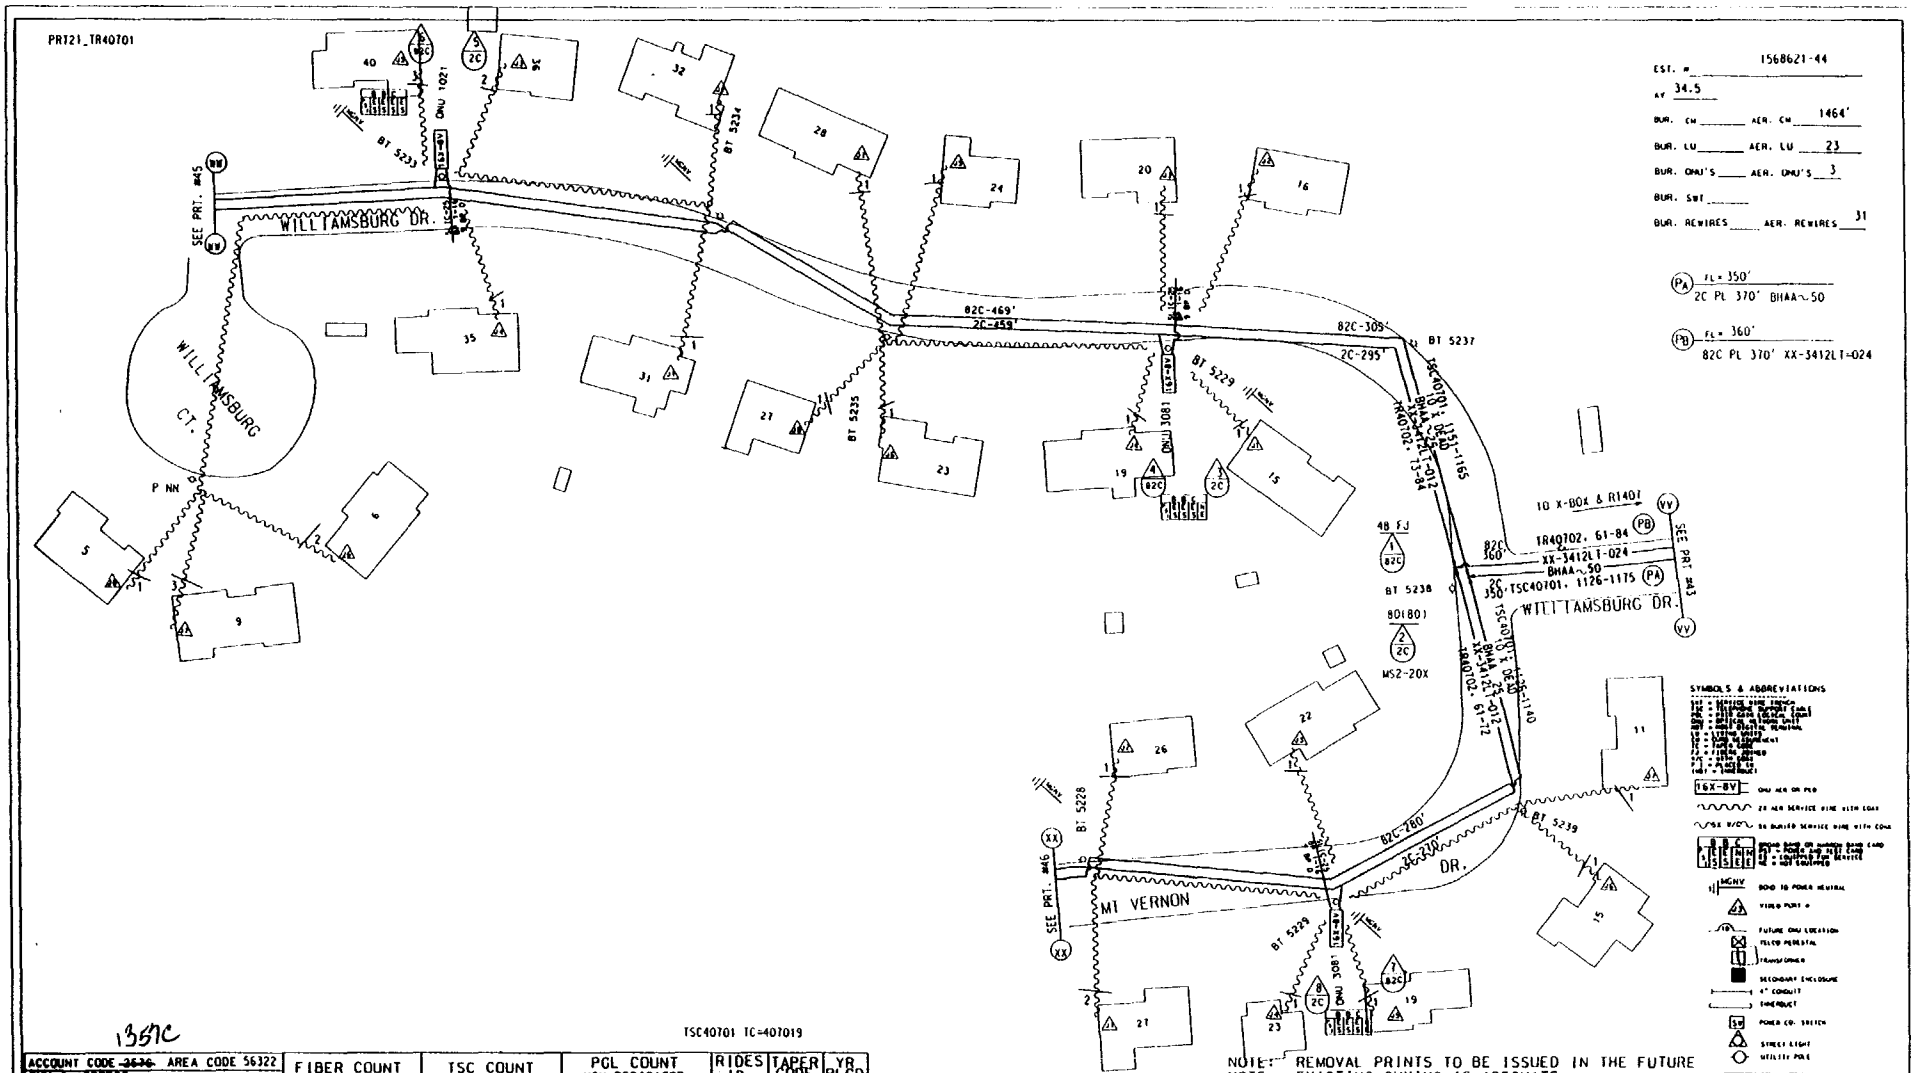

1357C

TSC40701 TC=407019

ACCOUNT CODE ~~2576~~ AREA CODE 56322 ONU & ADDRESS	FIBER COUNT	TSC COUNT	PGL COUNT NON-DEDICATED	RIDES ID	TAPER CODE	YR PLCD
ONU 3081 F 23 MT. VERNON DR.	TR40702. 65-66	TSC 40701. 1130-1131	PGL 599B. 751-825	3081	472793	
ONU 1021 F 36 WILLIAMSBURG DR.	TR40702. 77-78	TSC 40701. 1155-1156	PGL 599C. 1001-1125	1021	472831	
ONU 1031 F 16 WILLIAMSBURG DR.	TR40702. 79-80	TSC 40701. 1157-1158	PGL 599C. 1001-1125	1031	472831	
ONU		TSC	PGL			
ONU		TSC	PGL			
ONU		TSC	PGL			
ONU		TSC	PGL			
ONU		TSC	PGL			
ONU		TSC	PGL			

NOTE: REMOVAL PRINTS TO BE ISSUED IN THE FUTURE
NOTE: EXISTING GUYING IS ADEQUATE.

MATERIAL LIST

	MCF	FKM
PL 370' BHAA~50	.037	
PL 370' XX-3412LT-024		1.35
PL 3-ONU'S		
PL 3-SLIC-25 TERM'L'S		

NEW JERSEY BELL TELEPHONE COMPANY

REASON: AVIS PROJECT

.037

ORIG.

DOVER TOWNSHIP

343

56000

4A10PL2 4PPL4

TOMS RIVER

1568621

44

285

PRT22_TR40701

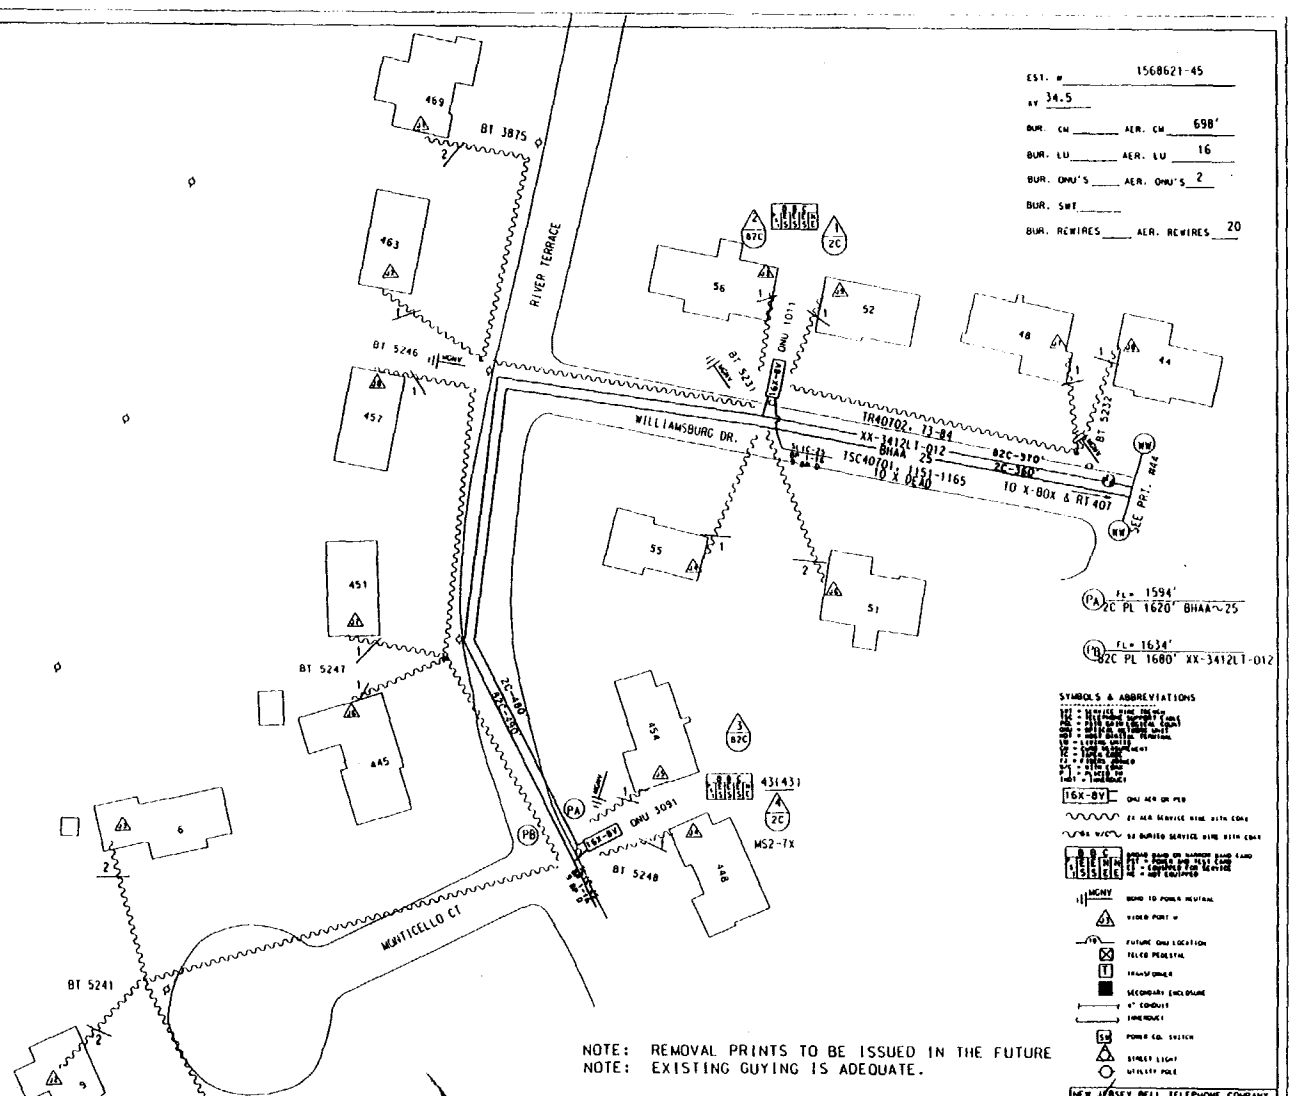

TSC40701 TC=407019

ACCOUNT CODE 1357C AREA CODE 56322	FIBER COUNT	TSC TSC COUNT	PGL PGL COUNT PGUNON-DEDICATED	RIDES ID	TAPER CODE	YR PLCD
ONU & ADDRESS						
ONU 3091 F 448 RIVER TERR.	TR40702. 73-74	TSC40701. 1151-1152	PGL 599B. 751-825	3091	472193	
ONU 1011 F 62 WILLIAMSBURG DR.	TR40702. 75-76	TSC40701. 1153-1154	PGL 599C. 1001-1125	1011	472831	
ONU		TSC	PGL			
ONU		TSC	PGL			

ATERIAL LIST	MCF	FKM
PL 1620' BHAA~ 25	.081	
PL 1680' XX-3412LT-012		6.15
PL 2-ONU'S		
PL 2-SLIC-25 TERML'S		

NEW JERSEY BELL TELEPHONE COMPANY

AVIS PROJECT

.081 ORIG.

DOVER TOWNSHIP 343

56000 4FPL4

TOMS RIVER

1568621 45

185

PRT23_TR40701

EST. # 1568621-46
KV 34.5
BUR. CU ____ AER. CU 575'
BUR. LU ____ AER. LU 16
BUR. ONU'S ____ AER. ONU'S 2
BUR. SWT. ____
BUR. REWIRES ____ AER. REWIRES 21

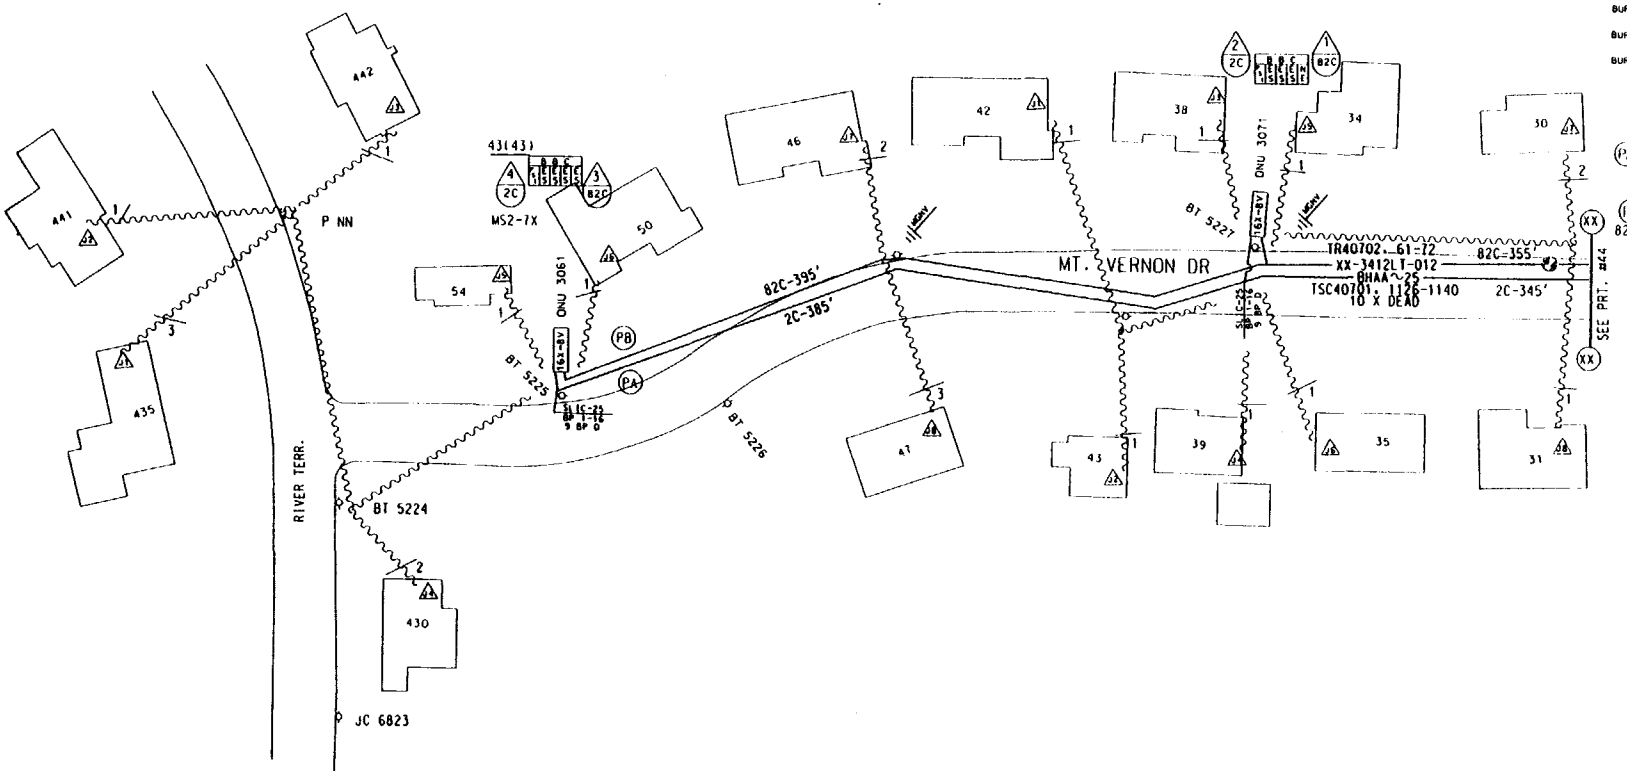

SYMBOLS & ABBREVIATIONS

NOTE: REMOVAL PRINTS TO BE ISSUED IN THE FUTURE
NOTE: EXISTING GUYING IS ADEQUATE.

1357C

TSC40701 TC=407019

ACCOUNT CODE AREA CODE 56322 ONU & ADDRESS	FIBER COUNT	TSC COUNT	PGL COUNT NON-DEDICATED	RIDES ID	TAPER CODE	YR PLCD
ONU 3061 F 54 MT. VERNON DR.	TR40702. 61-62	TSC40701.1126-1127	PGL 599B. 751-875	3061	472793	
ONU 3071 F 38 MT. VERNON DR.	TR40702.63-64	TSC40701.1128-1129	PGL 599B. 751-875	3071	472793	
ONU		TSC	PGL			
ONU		TSC	PGL			
ONU		TSC	PGL			

MATERIAL LIST	MCF	FKM
PL 1060' XX-3412LT-012		3.88
PL 1020' BHAA~25	.051	
PL 2-ONU'S		
PL 2-SLIC-25 TERML'S		

NEW JERSEY BELL TELEPHONE COMPANY

AVIS PROJECT

DOVER TOWNSHIP 343

56000 4FPL4

TOMS RIVER

1568621 46

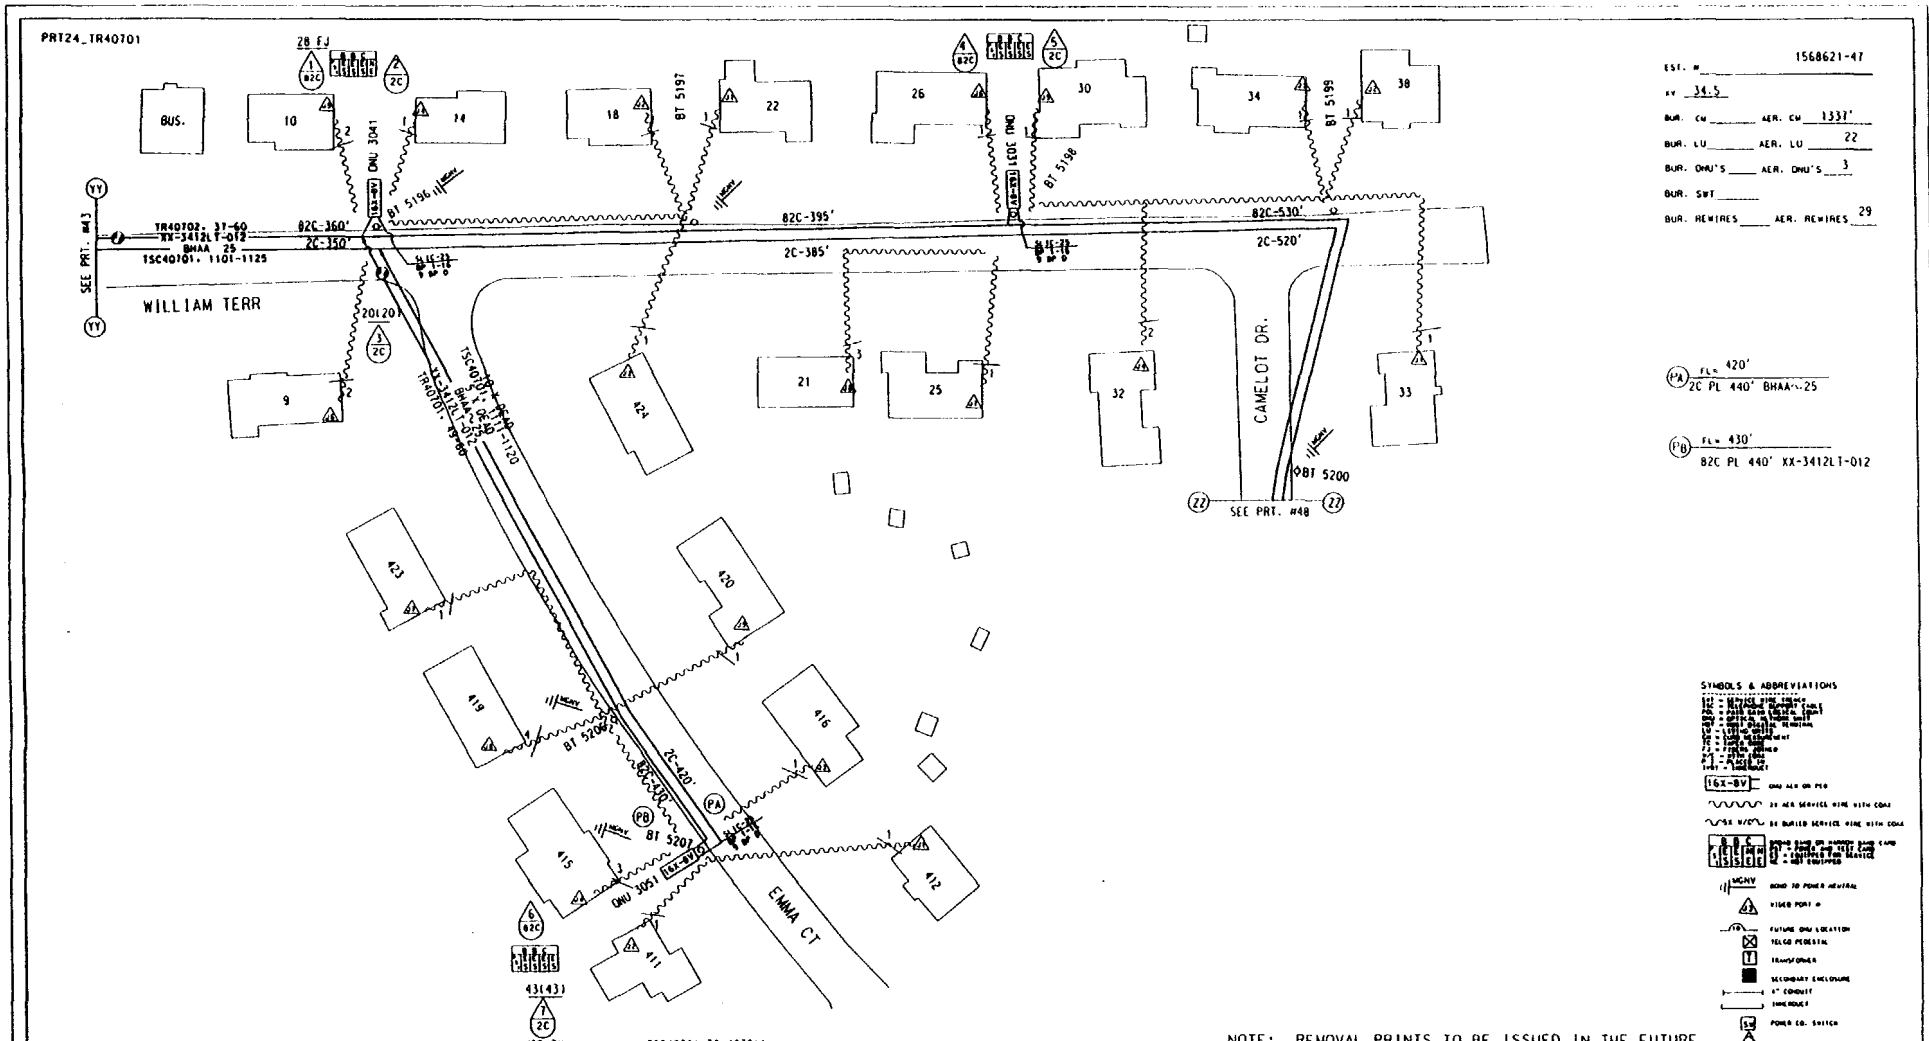

EST. # 1568621-47

KV 34.5

BUR. CU ____ AER. CU 1337'

BUR. LU ____ AER. LU 22

BUR. ONU'S ____ AER. ONU'S 3

BUR. SWT ____

BUR. REWIRES ____ AER. REWIRES 29

PA FLN 420'
2C PL 440' BHAA~25

PB FLN 430'
82C PL 440' XX-3412LT-012

SYMBOLS & ABBREVIATIONS

ACCOUNT CODE 1357C AREA CODE 56322 ONU & ADDRESS	FIBER COUNT	TSC COUNT	PGL COUNT NON-DEDICATED	RIDES ID	TAPER CODE	YR PLCD
ONU 3031 F 26 WILLIAM TERR.	TR40702. 39-40	TSC40701. 1103-1104	PGL 599B. 751-825	3031	472793	
ONU 3041 F 10 WILLIAM TERR.	TR40702. 41-42	TSC40701. 1121-1122	PGL 599B. 751-825	3041	472793	
ONU 3051 F 415 EMMA CT.	TR40702. 49-50	TSC40701. 1111-1112	PGL 599B. 751-825	3051	472793	
ONU		TSC	PGL			
ONU		TSC	PGL			
ONU		TSC	PGL			
ONU		TSC	PGL			
ONU		TSC	PGL			
ONU		TSC	PGL			

NOTE: REMOVAL PRINTS TO BE ISSUED IN THE FUTURE
NOTE: EXISTING GUYING IS ADEQUATE.

MATERIAL LIST	MCF	FKM
PL 440' BHAA~25	.022	
PL 440' XX-3412LT-012		1.61
PL 3-ONU'DS		
PL 3-DSLIC-25 TERML'S		

REASON: AVIS PROJECT
NEW JERSEY BELL TELEPHONE COMPANY
.022
MUNICIPALITY: DOVER TOWNSHIP
343
DISTRICT: 56000
5A10PL4
TOMS RIVER
EST. NO. 1568621

PRT25_TR40701

EST. # 1568621-48

kV 34.5

BUR. CM ____ AER. CM 154'

BUR. LU ____ AER. LU 8

BUR. ONU'S ____ AER. ONU'S 1

BUR. SWT ____

BUR. REWIRES ____ AER. REWIRES 17

(PA) FL= 1255'
2C PL 1280' BHAA 25

(PB) FL= 1285'
82C PL 1320' XX-3412LT-012

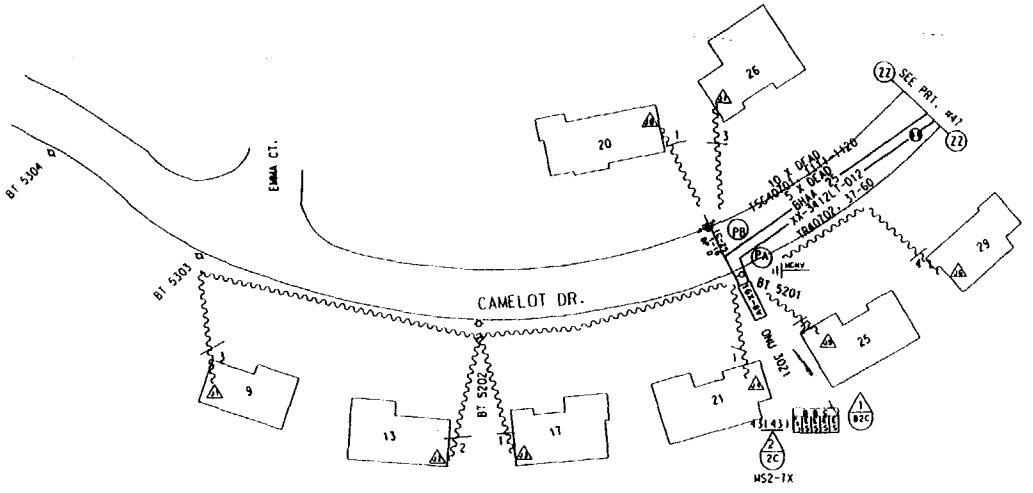

SYMBOLS & ABBREVIATIONS

16X-8V — ONU AER OR PED

25 AER SERVICE WIRE WITH COAX

25 BURIED SERVICE WIRE WITH COAX

B S C / 1 S S S — BOND BOND ON MASTER BOND CARD
B = BONDED
S = SERVICE
C = COMPLETED
NA = NOT REQUIRED

MGNV — BOND TO POWER NEUTRAL

VIDEO PORT #

FUTURE ONU LOCATION

TELCO PEDESTAL

TRANSFORMER

SECONDARY ENCLOSURE

4" CONDUIT

TIME PRODUCT

SW — POWER CO. SWITCH

STREET LIGHT

UTILITY POLE

NOTE: REMOVAL PRINTS TO BE ISSUED IN THE FUTURE
NOTE: EXISTING GUYING IS ADEQUATE.

MATERIAL LIST

	MCF	FKM
PL 1280' BHAA~25	.064	
PL 1320' XX-3412LT-012		4.83
PL 1-ONU		
PL 1-SLIC-25 TERML		

TSC40701 TC=407019

ACCOUNT CODE ~~2636~~ 13SNC AREA CODE 56322 ONU & ADDRESS	FIBER COUNT	TSC COUNT	PGL COUNT NON-DEDICATED	RIDES ID	TAPER CODE	YB PLCD
ONU 3021 F 25 CAMELOT DR.	TR40702, 37-38	TSC 40701, 1101-1102	PGL 599B, 751-825	3021	472793	
ONU		TSC	PGL			
ONU		TSC	PGL			
ONU		TSC	PGL			
ONU		TSC	PGL			
ONU		TSC	PGL			
ONU		TSC	PGL			
ONU		TSC	PGL			
ONU		TSC	PGL			

AVIS PROJECT

NEW JERSEY BELL TELEPHONE COMPANY

.064 ORIG.

DOVER TOWNSHIP 343

56000 5A10PL4

TOMS RIVER

1568621 48

~~SSH~~

PRT36_TR40701

EST. # 1568621-55
KV 34.5
BUR. CM ____ AER. CM 1039'
BUR. LU ____ AER. LU 8
BUR. ONU'S ____ AER. ONU'S 1
BUR. SWT ____
BUR. REWIRES ____ AER. REWIRES 10

(PA) FL- 1210'
2C PL 1290' BHAA~2

(PB) FL- 1400'
82C PL 1430' XX-3412LT-144

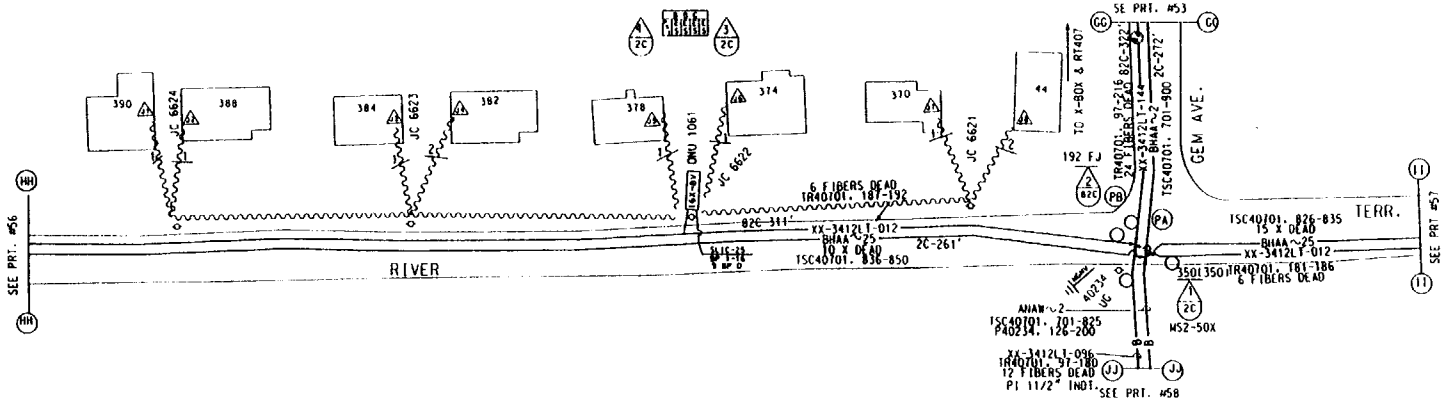

SYMBOLS & ABBREVIATIONS

16X-8V	ONU AER OR PED
	25 AER SERVICE WIRE WITH COAX
	50 BURIED SERVICE WIRE WITH COAX
	BOND TO POWER NEUTRAL
	VIDEO PORT #
	FUTURE ONU LOCATION
	TELCO PEDESTAL
	TRANSFORMER
	SECONDARY ENCLOSURE
	4" CONDUIT
	INNERDUCT
	POWER CO. SWITCH
	STREET LIGHT
	UTILITY POLE

TSC40701 IC=407019

ACCOUNT CODE 257C AREA CODE 55322 ONU & ADDRESS	FIBER COUNT	TSC COUNT	PGL COUNT NON-DEDICATED	RIDES ID	TAPER CODE	YR PLCD
ONU 1061 F 368 RIVER TERR.	TR40701. 189-190	TSC 50701. 839-841	PGL 599B. 501-625	1061	472791	
ONU		TSC	PGL			
ONU		TSC	PGL			
ONU		TSC	PGL			
ONU		TSC	PGL			
ONU		TSC	PGL			
ONU		TSC	PGL			
ONU		TSC	PGL			
ONU		TSC	PGL			

NOTE: REMOVAL PRINTS TO BE ISSUED IN THE FUTURE
NOTE: EXISTING GUYING IS ADEQUATE.

MATERIAL LIST	MCF	FKM
PL 1290' BHAA~2	.516	
PL 1430' XX-3412LT-144		62.78
PL 1-ONU		
PL 1-SLIC-25 TERM.		

NEW JERSEY BELL TELEPHONE COMPANY

REASON: AVIS PROJECT
PREPARED BY/DATE: J. GOODWIN 244-9939
.516
DOVER TOWNSHIP 343
56000 4FPL2
TOMS RIVER
EST.# 1568621
55

PRT39_TR40701

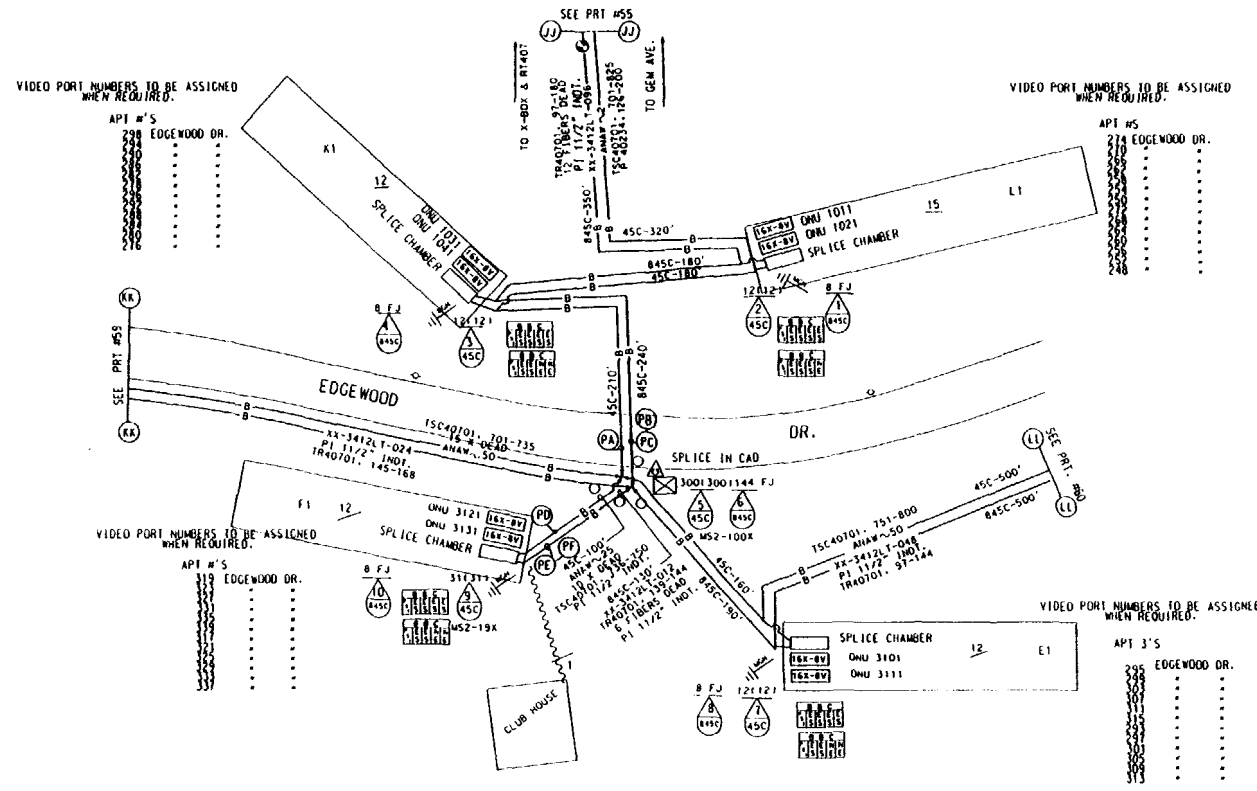

EST. # 1568621--58

KV 34.5

BUR. CU 1348' AER. CU

BUR. LU 50 AER. LU

BUR. ONU'S 8 AER. ONU'S

BUR. SWT

BUR. REWIRES 51 AER. REWIRES

(PA) FL= 710' 45C PL 730' ANAW~2

(PB) FL= 770' 845C PL 800' XX-3412LT-096

(PC) FL= 730' 845C PL 730' 11/2" INNERDUCT

(PD) FL= 100' 45C PL 120' ANAW~25

(PE) FL= 130' 845C PL 140' XX-3412LT-012

(PF) FL= 90' 845C PL 90' 11/2" INNERDUCT

SYMBOLS & ABBREVIATIONS

16X-8V ONU AER OR PED

22 AER SERVICE WIRE WITH CONN

55 BURIED SERVICE WIRE WITH CONN

BOND TO POWER NEUTRAL

FIELD PORT #

FUTURE ONU LOCATION

TELCO PEDESTAL

TRANSFORMER

SECONDARY ENCLOSURE

4" CONDUIT

INNERDUCT

POWER CO. SWITCH

STREET LIGHT

UTILITY POLE

TSC40701 TC=407019

ACCOUNT CODE 257C AREA CODE 56322 ONU & ADDRESS	FIBER COUNT	TSC COUNT	PGL COUNT NON-DEDICATED	RIDES ID	TAPER CODE	YR PLCD
ONU 1011 BLDG L1 EDGEWOOD DR.	TR40701. 169-170	TSC40701. 801-803	PGL 599B. 501-625	1011	472791	
ONU 1021 BLDG L1 EDGEWOOD DR.	TR40791. 173-174	TSC40701. 804-806	PGL 599B. 501-625	1012	472791	
ONU 1031 BLDG K1 EDGEWOOD DR.	TR40701. 177-178	TSC40701. 811-813	PGL 599B. 501-625	1013	472791	
ONU 1041 BLDG K1 EDGEWOOD DR.	TR40701. 179-180	TSC 40701. 814-816	PGL 599B. 501-625	1014	472791	
ONU 3101 BLDG E1 EDGEWOOD DR.	TR40701. 133-134	TSC 40701. 795-797	PGL 599A. 251-375	3101	472753	
ONU 3111 BLDG E1 EDGEWOOD DR.	TR40701. 135-136	TSC 40701. 798-800	PGL 599A. 251-375	3111	472753	
ONU 3121 BLDG F1 EDGEWOOD DR.	TR40701. 139-140	TSC 40701. 736-738	PGL 599A. 251-375	3121	472753	
ONU 3131 BLDG F1 EDGEWOOD DR.	TR40701. 141-142	TSC 40701. 739-741	PGL 599A. 251-375	3131	472753	
ONU		TSC	PGL			

NOTE: REMOVAL PRINTS TO BE ISSUED IN THE FUTURE
NOTE: EXISTING GUYING IS ADEQUATE.

MATERIAL LIST

	MCF	FKM
PL 730' ANAW~2	.292	
PL 800' XX-3412LT-096		23.41
PL 120' ANAW~25	.006	
PL 140' XX-3412LT-012		.51
PL 820' 11/2" INNERDUCT		
PL 8-ONU'S = 4 SLICE CHAMBERS		
	.298	23.92

NEW JERSEY BELL TELEPHONE COMPANY

REASON: AVIS PROJECT

DRAWN BY ANJEL: J. GOODWIN 244-9939

.298

ORIG.

DOVER TOWNSHIP 343

56000 4FPL6

TOMS RIVER

EST.# 1568621 58

PRT40_TR40701

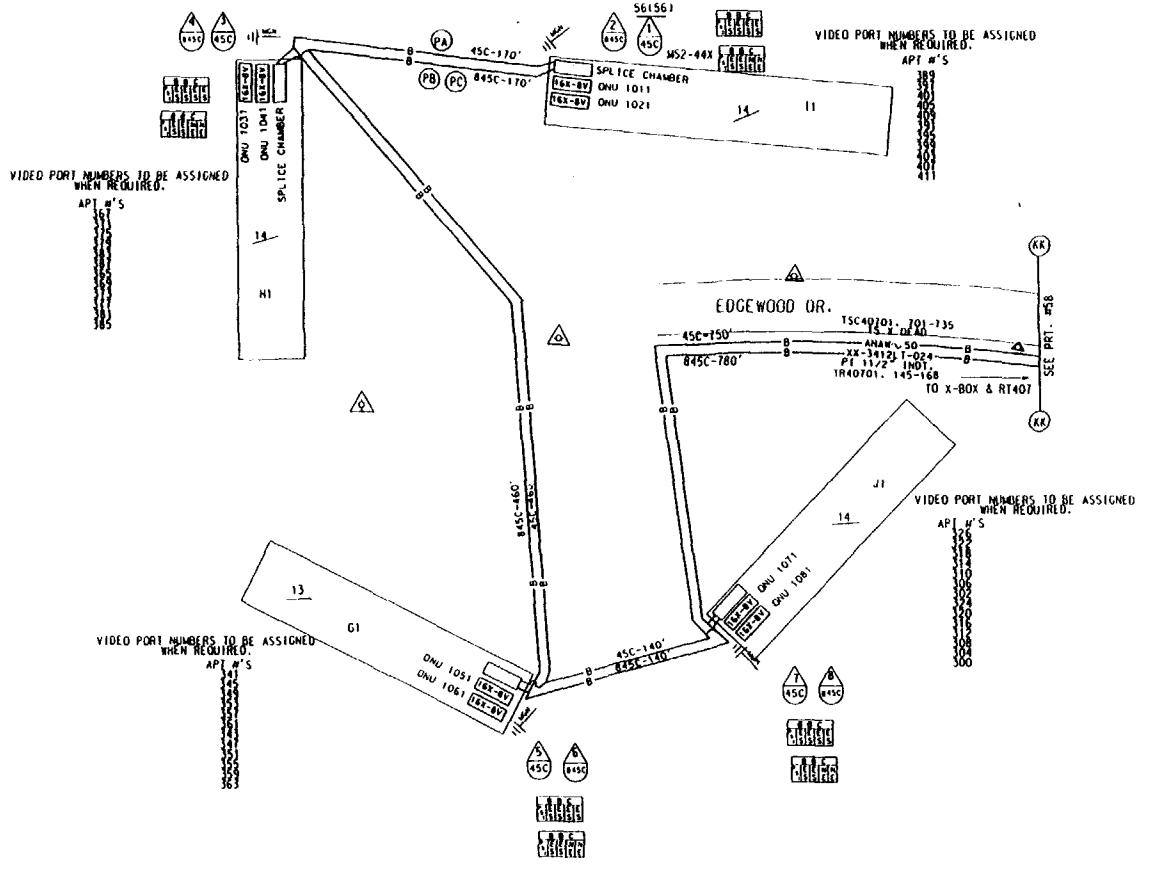

EST. # 1568621-59

RV 34.5

BUR. CM 1175' AER. CM ____

BUR. LU 49 AER. LU ____

BUR. ONU'S 8 AER. ONU'S ____

BUR. SWT. ____

BUR. REWIRES 55 AER. REWIRES ____

(PA) FL= 1520'
45C PL 1540' ANAW~50

(PB) FL= 1550'
845C PL 1580' XX-3412LT-024

(PC) FL= 1510'
845C PL 1510' 11/2" INNERDUCT

SYMBOLS & ABBREVIATIONS

16X-8V — ONU NED ON PED

25 AER SERVICE WIRE WITH COAX

50 BURIED SERVICE WIRE WITH COAX

BOND TO POWER NEUTRAL

VIDEO PORT #

FUTURE ONU LOCATION

TELCO PEDESTAL

TRANSFORMER

SECONDARY ENCLOSURE

4" CONDUIT

INNERDUCT

POWER CO. SWITCH

STREET LIGHT

UTILITY POLE

NOTE: REMOVAL PRINTS TO BE ISSUED IN THE FUTURE
NOTE: EXISTING GUYING IS ADEQUATE.

TSC40701 TC=407019

ACCOUNT CODE 257C AREA CODE 56322 ONU & ADDRESS	FIBER COUNT	TSC COUNT	PGL COUNT NON-DEDICATED	RIDES ID	TAPER CODE	YR PLCD
ONU 1011 BLDG I1 EDGEWOOD DR.	TR40701. 149-150	TSC40701. 701-703	PGL 599H. 3501-3625	1011	474361	
ONU 1021 BLDG I1 EDGEWOOD DR.	TR40701. 151-152	TSC40701. 704-706	PGL 599H. 3501-3625	1021	474361	
ONU 1031 BLDG H1 EDGEWOOD DR.	TR40701. 145-146	TSC40701. 707-709	PGL 599H. 3501-3625	1031	474361	
ONU 1041 BLDG H1 EDGEWOOD DR.	TR40701. 147-148	TSC40701. 710-712	PGL 599H. 3501-3625	1041	474361	
ONU 1051 BLDG G1 EDGEWOOD DR.	TR40701. 153-154	TSC40701. 713-715	PGL 599H. 3501-3625	1051	474361	
ONU 1061 BLDG G1 EDGEWOOD DR.	TR40701. 155-156	TSC40701. 716-718	PGL 599H. 3501-3625	1061	474361	
ONU 1071 BLDG J1 EDGEWOOD DR.	TR40701. 157-158	TSC40701. 719-721	PGL 599H. 3501-3625	1071	474361	
ONU 1081 BLDG J1 EDGEWOOD DR.	TR40701. 159-160	TSC40701. 722-724	PGL599H. 3501-3625	1081	474361	
ONU		TSC	PGL			

MATERIAL LIST	MCF	FKM
PL 1580' XX-3412LT-024		11.56
PL 1540' ANAW~50	.154	
PL 1510' 1-11/2" INNERDUCT		
PL 8 ONU'S		
PL 4-SPLICE CHAMBERS		

NEW JERSEY BELL TELEPHONE COMPANY

REVISED BY AVIS PROJECT

PREPARED BY ANSTEL J. GOOD+VIN 244-9939

APPROVED BY

MCF .154

LATEST NOMS REVISED BY ORIG.

RECORD REVISIONS

ORDER	DATE	ORDER	DATE

DOVER TOWNSHIP

343

56000

4FPL6

TOMS RIVER

EST. NO. 1568621

PAGE 59 OF

/oka/dat/... /tr1070 ... 1995 11:25:29

188

PR141_TR40701

1568621-60

SILVER RIDGE APTS 11

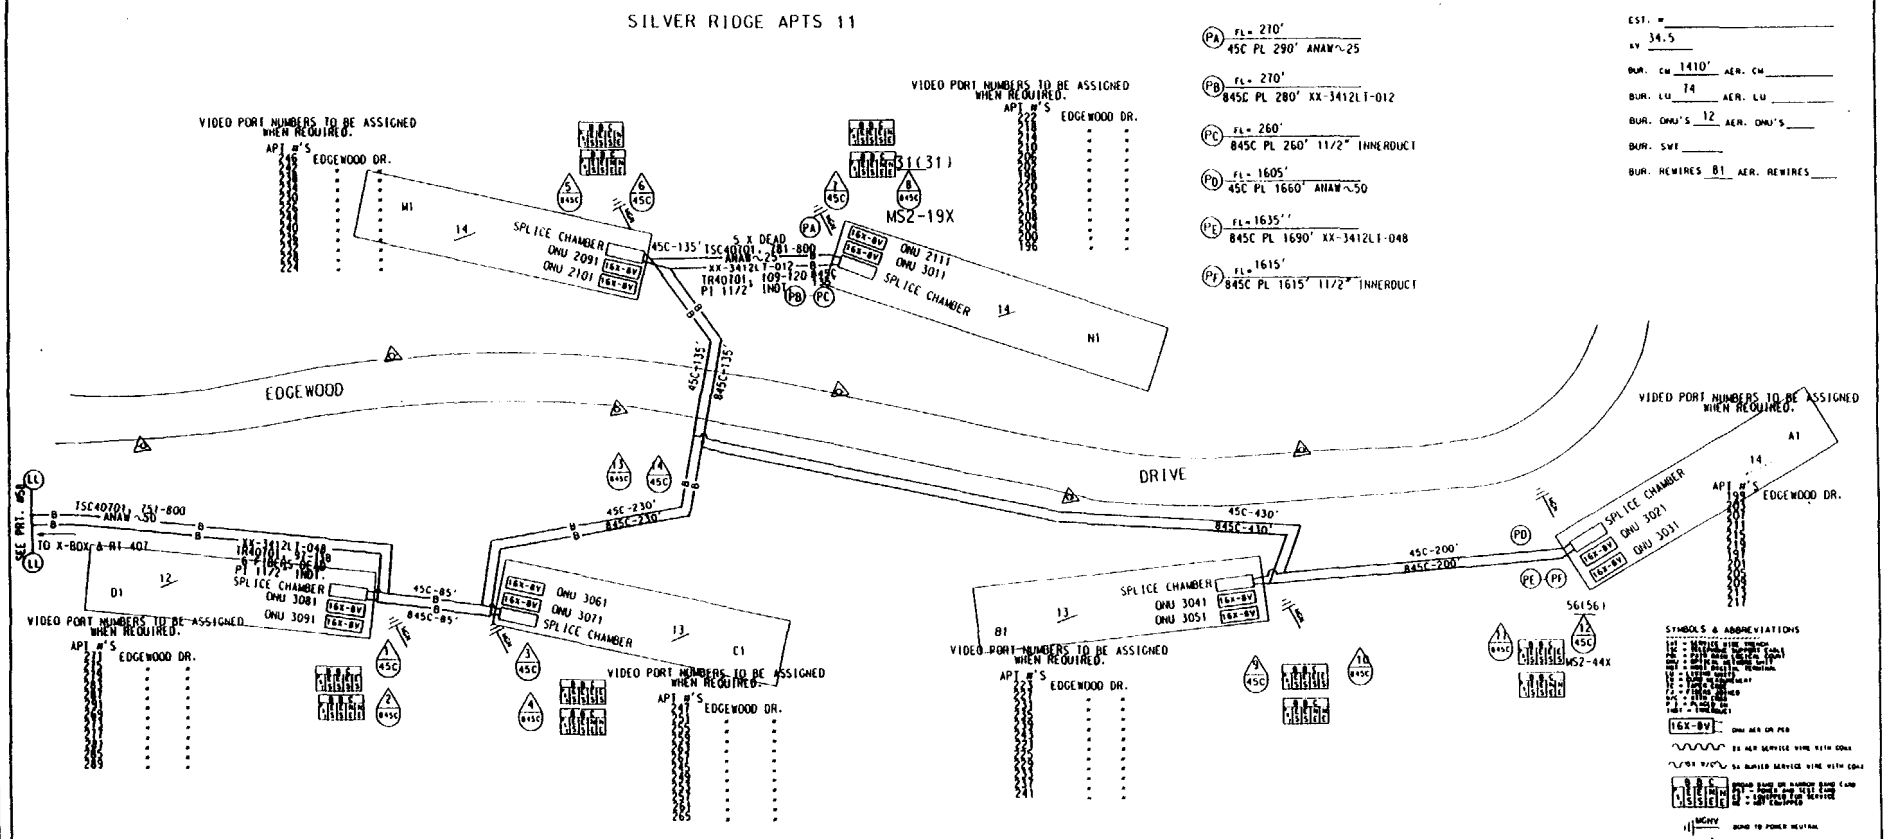

(PA) FL= 210'
45C PL 290' ANAW~25

(PB) FL= 270'
845C PL 280' XX-3412LT-012

(PC) FL= 260'
845C PL 260' 11/2" INNERDUCT

(PD) FL= 1605'
45C PL 1660' ANAW~50

(PE) FL= 1635''
845C PL 1690' XX-3412LT-048

(PF) FL= 1615'
845C PL 1615' 11/2" INNERDUCT

EST. #
KV 34.5
BUR. CM 1410' AER. CM
BUR. LU 74 AER. LU
BUR. ONU'S 12 AER. ONU'S
BUR. SWI
BUR. REWIRES 81 AER. REWIRES

SYMBOLS & ABBREVIATIONS

TSC40701 TC=407019

ACCOUNT CODE 257C AREA CODE 56322 ONU & ADDRESS	FIBER COUNT	TSC COUNT	PGL COUNT NON-DEDICATED	RIDES ID	TAPER CODE	YR PLCD
ONU 2091 BLDG M1 EDGEWOOD DR.	TR40701, 113-114	TSC 40701, 787-789	PGL 599A, 126-250	2091	472752	
ONU 2101 BLDG M1 EDGEWOOD DR.	TR40701, 109-110	TSC 40701, 790-792	PGL 599A, 126-250	2101	472752	
ONU 2111 BLDG N1 EDGEWOOD DR.	TR40701, 117-118	TSC 40701, 781-783	PGL 599A, 126-250	2111	472752	
ONU 3011 BLDG N1 EDGEWOOD DR.	TR40701, 111-112	TSC 40701, 784-786	PGL 599A, 251-375	3011	472753	
ONU 3021 BLDG A1 EDGEWOOD DR.	TR40701, 97-98	TSC 40701, 751-753	PGL 599A, 251-375	3021	472753	
ONU 3031 BLDG A1 EDGEWOOD DR.	TR40701, 99-100	TSC 40701, 754-756	PGL 599A, 251-375	3031	472753	
ONU 3041 BLDG B1 EDGEWOOD DR.	TR40701, 101-102	TSC 40701, 757-759	PGL 599A, 251-375	3041	472753	
ONU 3051 BLDG B1 EDGEWOOD DR.	TR40701, 103-104	TSC 40701, 760-762	PGL 599A, 251-375	3051	472753	
ONU 3061 BLDG C1 EDGEWOOD DR.	TR50701, 121-122	TSC 40701, 766-768	PGL 599A, 251-375	3061	472753	
ONU 3071 BLDG C1 EDGEWOOD DR.	TR40701, 123-124	TSC 40701, 769-771	PGL 599A, 251-375	3071	472753	
ONU 3081 BLDG D1 EDGEWOOD DR.	TR40701, 125-126	TSC 40701, 772-774	PGL 599A, 251-375	3081	472753	
ONU 3091 BLDG D1 EDGEWOOD DR.	TR40701, 127-128	TSC 40701, 775-777	PGL 599A, 251-375	3091	472753	

NOTE: REMOVAL PRINTS TO BE ISSUED IN THE FUTURE
NOTE: EXISTING GUYING IS ADEQUATE.

MATERIAL LIST	MCF	FKM
PL 290' ANAW~25	.014	
PL 280' XX-341LT-012		1.02
PL 1660' ANAW~50	.166	
PL 1690' XX-3412LT-048		24.73
PL 1875' 1-11/2" INNERDUCT		
	.180	25.75
PL 12-ONU'S		
PL 6-SPLICE CHAMBERS		

NEW JERSEY BELL TELEPHONE COMPANY

REASON: AVIS PROJECT
PREPARED BY AND TEL. #: J. GOLDWEIN 244-9939
.180 DRTC.
DOVER TOWNSHIP 343
56000 4FPL6
TOMS RIVER
1568621 60

885

PRT31_TR40701

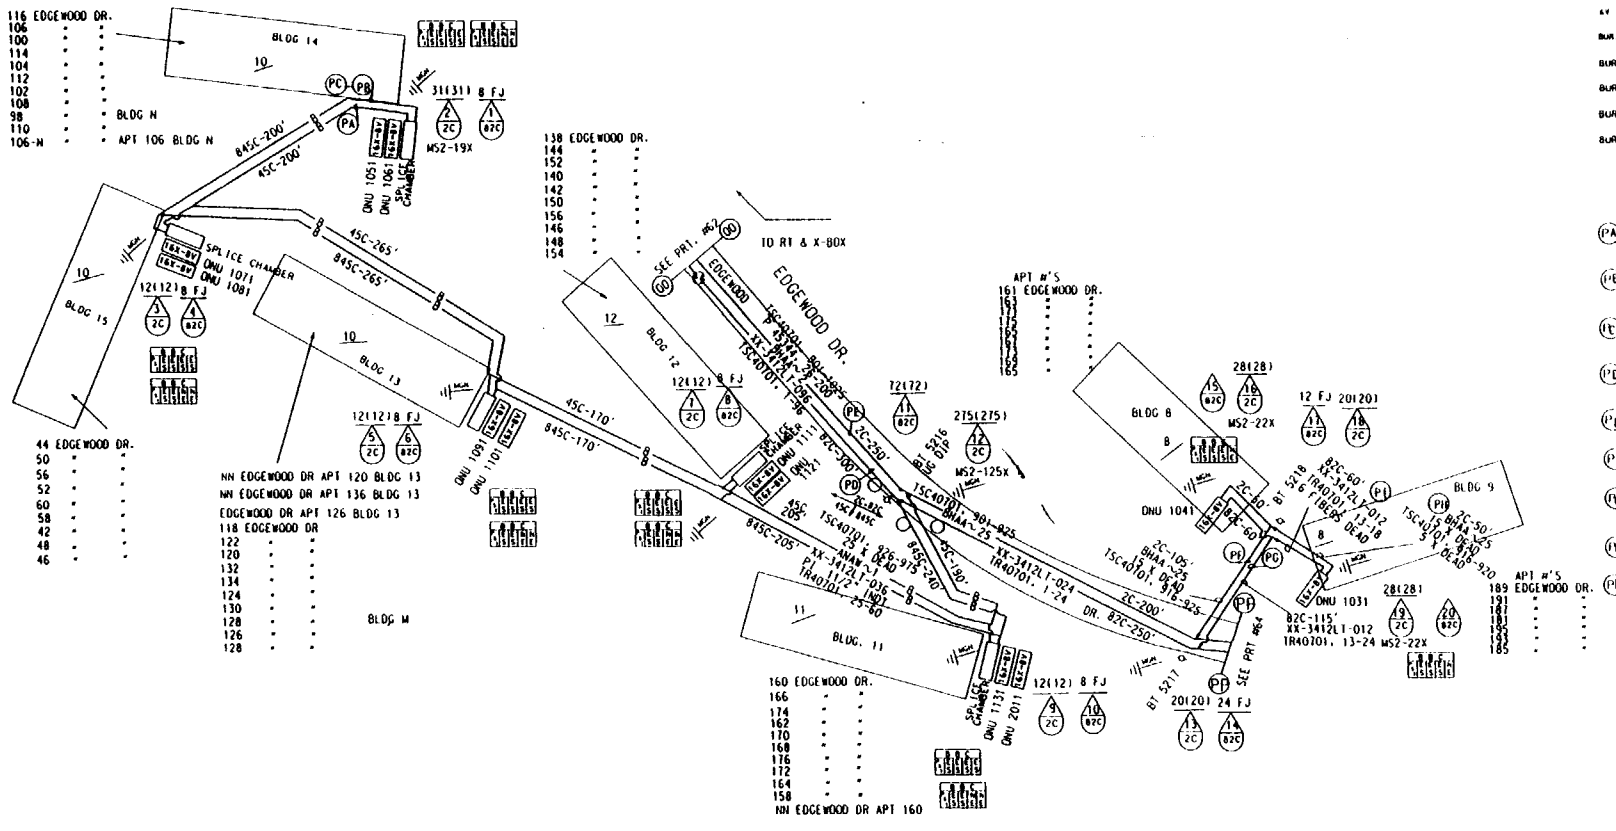

EST. # 1568621-63

KV 34.5

BUR. CM 847' AER. CM 612'

BUR. LU 54 AER. LU 16

BUR. DNU'S 10 AER. DNU'S 2

BUR. SWT

BUR. REWIRES 53 AER. REWIRES 16

(PA) FL= 830'
45C 950' ANAW~1

(PB) FL= 1080'
845C PL 1120' XX-3412LT-036

(PC) FL= 1070'
845C PL 1070' 11/2" INNERDUCT

(PD) FL= 1375'
82C PL 1420' XX-3512LT-096

(PE) FL= 1245'
2C PL 1270' BHAA~2

(PF) FL= 155'
2C PL 170' BHAA~25

(PG) FL= 175'
82C PL 200' XX-3412LT-012

(PH) FL= 50'
2C PL 60' BHAA~25

(PI) FL= 60'
82C PL 70' XX-3412LT-012

SYMBOLS & ABBREVIATIONS

16X-BV — DNU NEW OR MOD

22 AER SERVICE WIRE WITH EDGE

SE B/C/G — 22 BURIED SERVICE WIRE WITH EDGE

BOND BAND OR MARKER BAND CLAMP
B = BAND, BAND WITH EDGE
C = CLAMP, CLAMP WITH EDGE
G = GRP CONTAINER

MGNV — BOND TO POWER NEUTRAL

VIDEO PORT #

FUTURE DNU LOCATION

TELCO PEDESTAL

TRANSFORMER

SECONDARY ENCLOSURE

4" CONDUIT

INNERDUCT

SW — POWER CO. SWITCH

STREET LIGHT

UTILITY POLE

ACCOUNT CODE 257C AREA CODE 56322 DNU &ADDRESS	FIBER COUNT	TSC COUNT	PGL COUNT NON-DEDICATED	RIDES ID	TAPER CODE	YR PL CD
DNU 1031 BLDG 9 EDGEWOOD DR.	TR40701. 13-14	TSC 40701. 916-918	PGL 599A. 1-125	1031		
DNU 1041 BLDG 8 EDGEWOOD DR.	TR40701. 19-20	TSC 40701. 923-925	PGL 599A. 1-125	1041		
DNU 1131 BLDG 11 EDGEWOOD DR.	TR40701. 41-42	TSC 40701. 950-952	PGL 599A. 1-125	1131		
DNU 2011 BLDG 11 EDGEWOOD DR.	TR40701. 43-44	TSC 40701. 953-954	PGL 599A. 126-250	2011		
DNU 1111 BLDG 12 EDGEWOOD DR.	TR40701. 37-38	TSC40701. 944-946	PGL 599A. 1-125	1111		
DNU 1121 BLDG 12 EDGEWOOD DR.	TR40701. 39-40	TSC 40701. 947-949	PGL 599A. 1-125	1121		
DNU 1091 BLDG 13 EDGEWOOD DR.	TR40701. 33-34	TSC 40701. 938-940	PGL 599A. 1-125	1091		
DNU 1101 BLDG 13 EDGEWOOD DR.	TR40701. 35-36	TSC 40701. 941-943	PGL 599A. 1-125	1101		
DNU 1051 BLDG 14 EDGEWOOD DR.	TR40701. 29-30	TSC 40701. 926-928	PGL 599A. 1-125	1051		
DNU 1061 BLDG 14 EDGEWOOD DR.	TR40701. 31-32	TSC 40701. 929-931	PGL 599A. 1-125	1061		
DNU 1071 BLDG 15 EDGEWOOD DR.	TR40701. 25-26	TSC 40701. 932-934	PGL 599A. 1-125	1071		
DNU 1081 BLDG 15 EDGEWOOD DR.	TR40791. 27-28	TSC 40701. 935-937	PGL 599A. 1-125	1081		
DNU		TSC	PGL			

NOTE: REMOVAL PRINTS TO BE ISSUED IN THE FUTURE
NOTE: EXISTING GUYING IS ADEQUATE.

MATERIAL LIST

	MCF	FKM
PL 230' BHAA~25	.011	
PL 1270' BHAA~2	.508	
PL 1070' 1-11/2" INNERDUCT		
PL 950' ANAW~1	.190	
PL 1120' XX-3412LT-036		12.29
PL 1420' XX-3412LT-096		41.56
PL 270' XX-3412LT-012		.99
	.709	54.84

NEW JERSEY BELL TELEPHONE COMPANY

AVIS PROJECT

DESIGNED BY ANSWER: J. GOODWIN 244-9939

RECORD REVISIONS

.709

DOVER TOWNSHIP 343

56000 4A2PL1

TOMS RIVER

EST. # 1568621 SHEET # 63

585

PRT43_TR40701

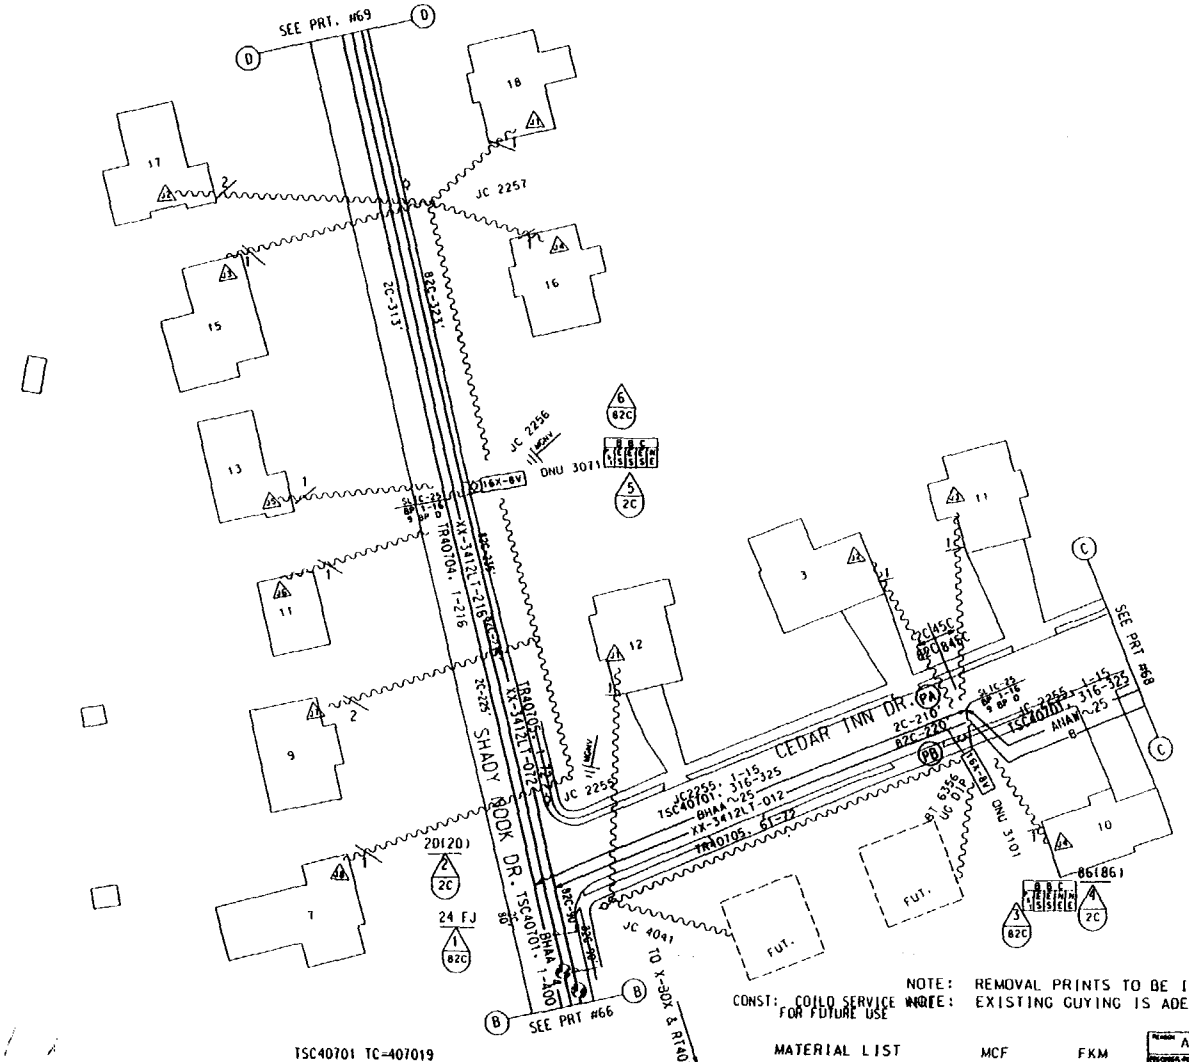

EST. # 1568621-67

KV 34.5

BUR. CW ____ AER. CW 702'

BUR. LU ____ AER. LU 12

BUR. ONU'S ____ AER. ONU'S 2

BUR. SWT ____

BUR. REWIRES ____ AER. REWIRES 14

(PA) FL= 210'
2C PL 220' BHAA~25

(PB) FL= 220'
82C PL 230' XX-3412LT-012

SYMBOLS & ABBREVIATIONS

NOTE: REMOVAL PRINTS TO BE ISSUED IN THE FUTURE

NOTE: EXISTING GUYING IS ADEQUATE.

CONST: COILD SERVICE WIRE FOR FUTURE USE

MATERIAL LIST	MCF	FKM
PL 220' BHAA~25	.011	
PL 230' XX-3412LT-012		.81
PL 2-ONU'S		
PL 2-SLIC-25 TERM'S		

TSC40701 TC=407019

ACCOUNT CODE 257C AREA CODE 56322 ONU & ADDRESS	FIBER COUNT	TSC COUNT	PGL COUNT NON-DEDICATED	RIDES ID	TAPER CODE	YR PLCD
ONU 3071 F 13 OAK RIDGE PKWY.	TR40704, 165-166	TSC40701, 188-189	PGL599F, 2751-2875	3071	472953	
ONU 3101 F 10 CEDAR INN DR.	TR40705, 65-66	TSC40701, 320-321	PGL599G, 3251-3375	3101	472993	
ONU		TSC	PGL			
ONU		TSC	PGL			
ONU		TSC	PGL			

NEW JERSEY BELL TELEPHONE COMPANY

REASON: AVIS PROJECT

DORSEY/LAUGHLIN

.011

ORIG.

DOVER TOWNSHIP 343

56000 4HPL1

TOMS RIVER

EST. # 1568621 PRINT # 67

NORTH

RECORD REVISIONS

569

PRT44_TR40701

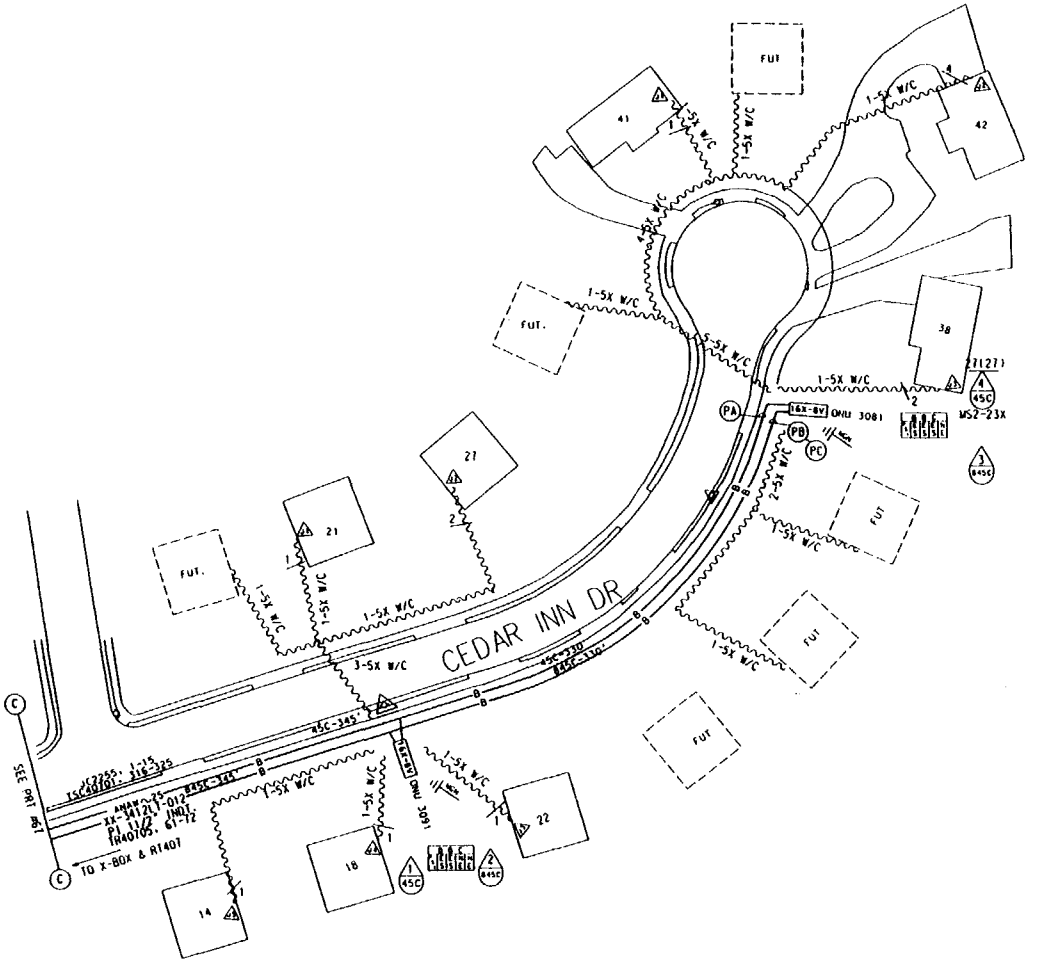

SUMMARY OF REV #1

ADD HOUSES 14, 18, & 22; ADD VIDEO PORTS #'S

RUN SERVICE WIRE ACROSS ROAD FROM ONU 3081

REV #1

EST. # 1568621-68

AT 34.5

BUR. CM 534' AER. CM

BUR. LU 8 AER. LU

BUR. ONU'S 2 AER. ONU'S

BUR. SWI 1820'

BUR. HEWIRES 13 AER. HEWIRES

(PA) FL = 675'
45C PL 700' ANA 25

(PB) FL = 675'
845C PL 700' XX-3412LT-012

(PC) FL = 670'
845C PL 670' 11/2" INNERDUCT

SYMBOLS & ABBREVIATIONS

16X-8V — ONU AER OR PED

2X AER SERVICE WIRE WITH CONN

5X W/C — 5X BURIED SERVICE WIRE WITH CONN

MGNV — BOND TO POWER NEUTRAL

VIDEO PORT #

FUTURE ONU LOCATION

TELCO PEDESTAL

TRANSFORMER

SECONDARY ENCLOSURE

4" CONDUIT

INNERDUCT

PWR CO. SWITCH

STREET LIGHT

UTILITY POLE

TSC40701 IC=407019

ACCOUNT CODE 257C AREA CODE 56322 ONU & ADDRESS	FIBER COUNT	TSC COUNT	PGL COUNT NON-DEDICATED	RIDES ID	TAPER CODE	YR PL CD
ONU 3091 F 21 CEDAR INN DR.	TR40705. 65-66	TSC40701. 318-319	PGL 599G. 3251-3375	3091	472993	
ONU 3081 F 38 CEDAR INN DR.	TR40705. 61-62	TSC40701. 316-317	PGL 599G. 3251-3375	3081	472993	
ONU		TSC	PGL			
ONU		TSC	PGL			
ONU		TSC	PGL			
ONU		TSC	PGL			
ONU		TSC	PGL			
ONU		TSC	PGL			
ONU		TSC	PGL			

NOTE: REMOVAL PRINTS TO BE ISSUED IN THE FUTURE
NOTE: EXISTING GUYING IS ADEQUATE.

MATERIAL LIST	MCF	FKM
PL 700' ANAW 25	.035	
PL 700' XX-3412LT-012		2.56
PL 670' 1-11/2" INNERDUCT		
PL 2-ONU'S		

NEW JERSEY BELL TELEPHONE COMPANY

REASON: AVIS PROJECT

DRAWN BY: 201-939 ORIG SIGNED J. GOODWIN .035 27-93 REV. #1

RECORD REVISIONS

MUNICIPALITY: DOVER TOWNSHIP 343

SHEET: 56000 4HPL1

TOMS RIVER

EST. NO.: 1568621 PAGE: 68 #

765

PRT73_TR40701

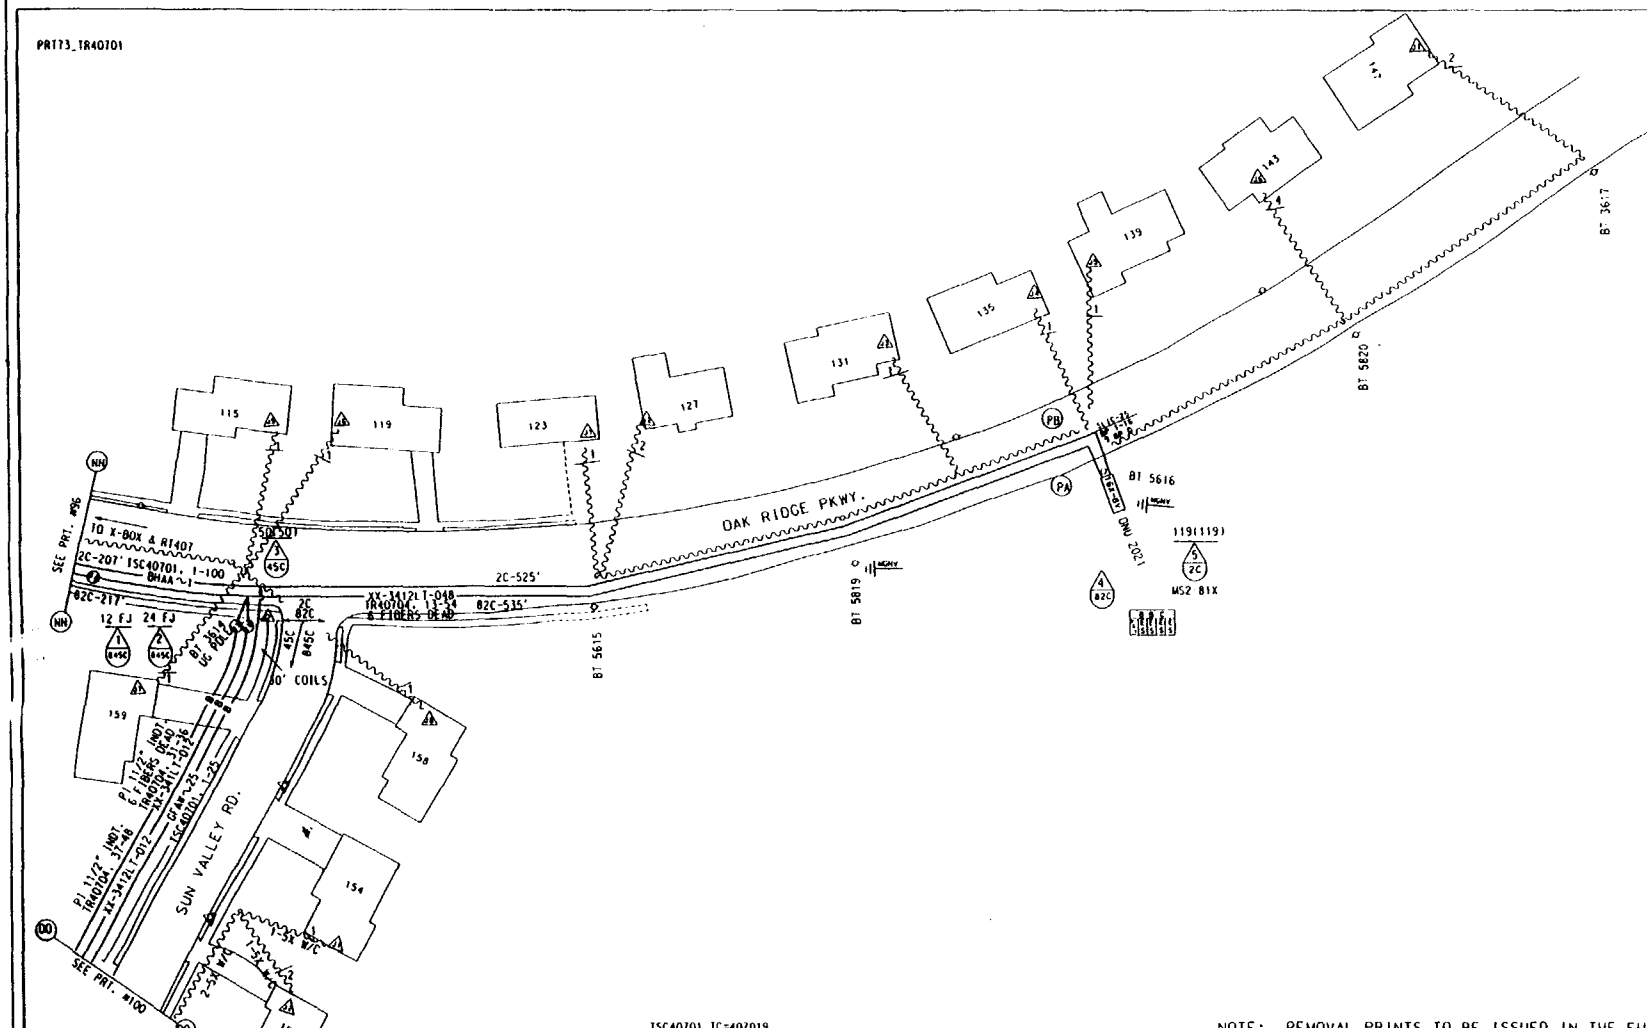

1568621-99

EST. #

BY 34.5

BUR. CU 246' AER. CU 633'

BUR. LU 2 AER. LU 12

BUR. ONU'S AER. ONU'S 1

BUR. SWI

BUR. REWIRES 3 AER. REWIRES 17

SYMBOLS & ABBREVIATIONS

TSC40701 TC=407019

ACCOUNT CODE 257C AREA CODE 56322 ONU & ADDRESS	FIBER COUNT	TSC COUNT	PGL COUNT NON-DEDICATED	RIDES ID	TAPER CODE	YR PLCD
ONU 2021 F 135 OAK RIDGE PKWY.	TR40704. 13-14	TSC 40701. 76-78	PGL 599E. 2126-2250	2021	472912	
ONU		TSC	PGL			
ONU		TSC	PGL			
ONU		TSC	PGL			
ONU		TSC	PGL			
ONU		TSC	PGL			
ONU		TSC	PGL			
ONU		TSC	PGL			
ONU		TSC	PGL			

NOTE: REMOVAL PRINTS TO BE ISSUED IN THE FUTURE
NOTE: EXISTING GUYING IS ADEQUATE.

MATERIAL LIST	MCF	FKM
PL 1120' BHAA~1	2.240	
PL 1200' XX-3412LT-048		17.56
PL 1-ONU		
PL 1-SLIC-25 TERML		

NEW JERSEY BELL TELEPHONE COMPANY

REASON: AVIS PROJECT

DRAWN BY: 2.240

ORIG.

DOVER TOWNSHIP 343

56000 4KPL4

TOMS RIVER

EST.# 1568621 PRINT # 99 OF

592

PR175_TR40701

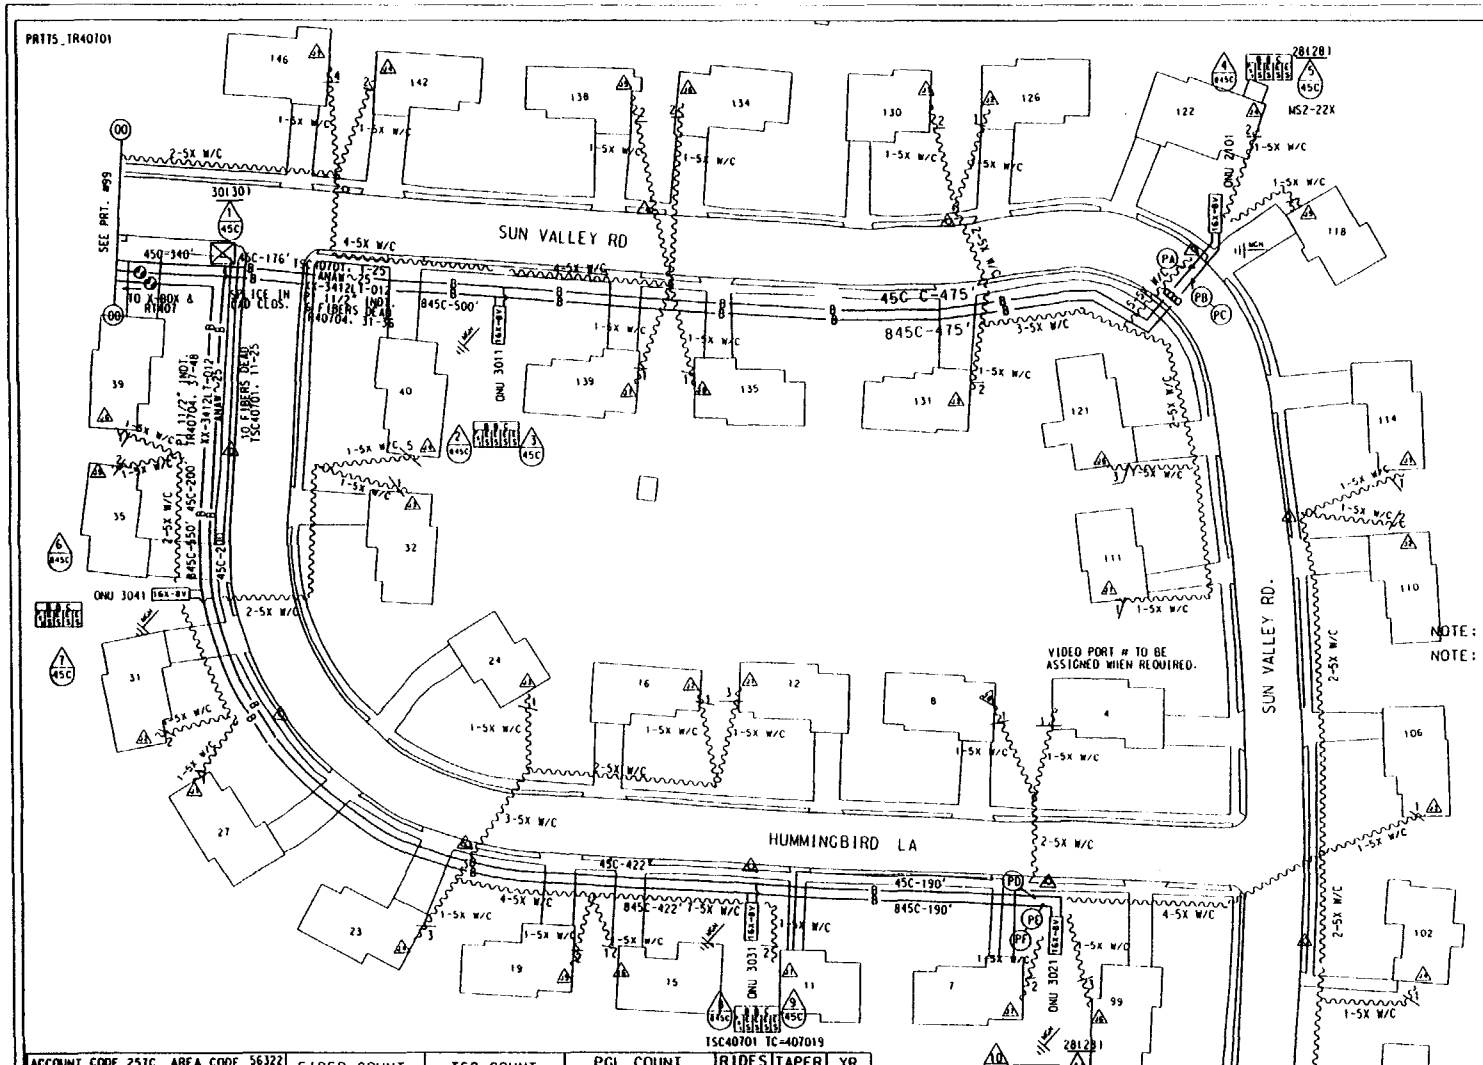

EST. # 1568621-100

kV 34.5

BUR. CU 1484' AER. CU ____

BUR. LU 36 AER. LU ____

BUR. ONU'S 5 AER. ONU'S ____

BUR. SWI 3590'

BUR. REWIRES 69 AER. REWIRES ____

(PA) FL= 991'
45C PL 1010' ANAW~25

(PB) FL= 915'
845C PL 990' XX-3412LT-012

(PC) FL= 965'
845C PL 965' 11/2" INNERDUCT

(PD) FL= 812'
45C PL 840' ANAW~25

(PE) FL= 1162'
845C PL 1190' XX-3412LT-012

(PF) FL= 810'
845C PL 810' 11/2" INNERDUCT

NOTE: REMOVAL PRINTS TO BE ISSUED IN THE FUTURE

NOTE: EXISTING GUYING IS ADEQUATE.

SYMBOLS & ABBREVIATIONS

ACCOUNT CODE 257C AREA CODE 56322 ONU & ADDRESS	FIBER COUNT	TSC COUNT	PGL COUNT NON-DEDICATED	RIDES ID	TAPER CODE	YR PLCD
ONU2101 F 118 SUN VALLEY RD.	TR40704. 31-32	TSC 40701. 1-3	PGL 599E. 2126-2250	2101	472912	
ONU3011 F 139 SUN VALLEY RD.	TR40704. 33-34	TSC 40701. 4-6	PGL 599E. 2251-2375	3011	472913	
ONU 3021 F 7 HUMMING BIRD LA.	TR40704. 37-38	TSC 40701. 11-13	PGL 599E. 2251-2375	3021	472913	
ONU 3031 F 15 HUMMING BIRD LA.	TR40704. 39-40	TSC40701. 14-16	PGL 599E. 2251-2375	3031	472913	
ONU3041 F 35 HUMMING BIRD LA.	TR40704. 41-42	TSC40701. 17-19	PGL 599E. 2251-2375	3041	472913	
ONU		TSC	PGL			
ONU		TSC	PGL			
ONU		TSC	PGL			
ONU		TSC	PGL			

MATERIAL LIST

	MCF	FKM
PL 1850' ANAW~25	.092	
PL 2180' XX-3412LT-012		7.32
PL 5-ONU'S		
PL 1775' 11/2" INNERDUCT		

NEW JERSEY BELL TELEPHONE COMPANY

AVIS PROJECT

.092 ORIG.

DOVER TOWNSHIP 343

56000 4KPL4

TOMS RIVER

1568621 100

rt102TOM
JIM_FUTURE_VISION.001

EST. # 1568621-104
KV 12.5
BUR. CU — AER. CU 400'
BUR. LU — AER. LU —
BUR. ONU'S — AER. ONU'S —
BUR. SWT —
BUR. REWIRES — AER. REWIRES —

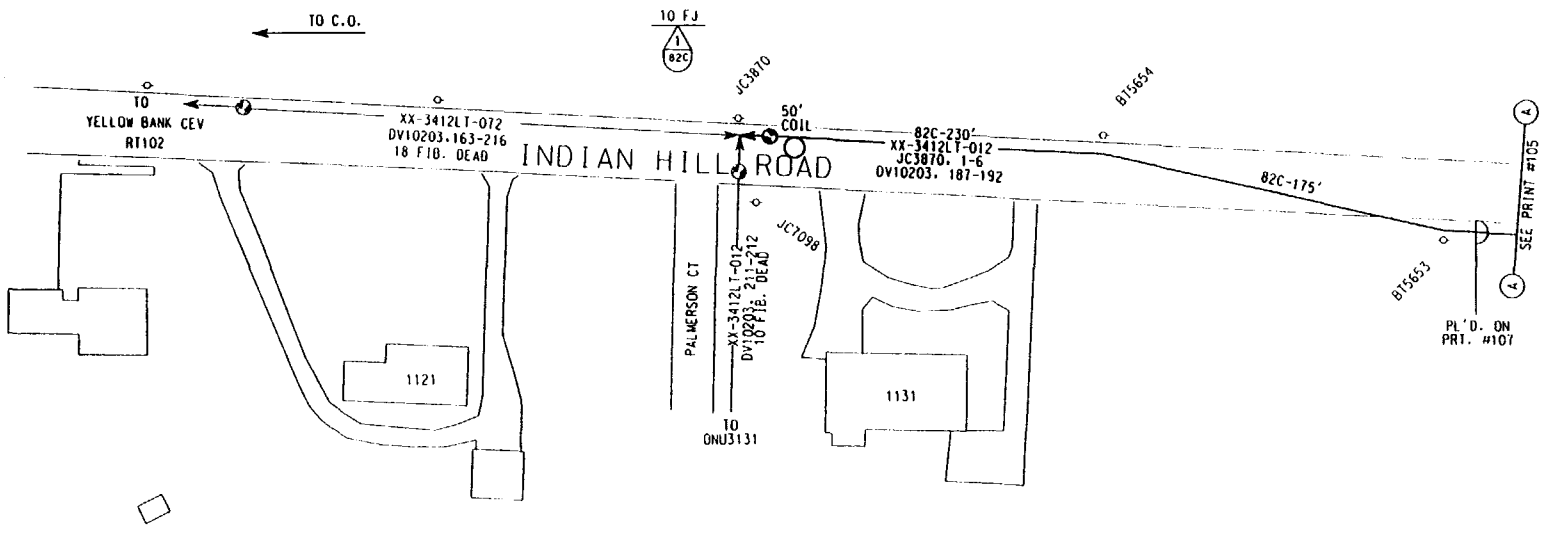

SYMBOLS & ABBREVIATIONS

NOTE: REMOVAL PRINTS TO BE ISSUED IN THE FUTURE
NOTE: EXISTING GUYING IS ADEQUATE.

MATERIAL LIST MCF FKM

ACCOUNT CODE 257C AREA CODE 56052 ONU & ADDRESS	FIBER COUNT	TSC COUNT	PGL COUNT NON-DEDICATED	RIDES ID	TAPER CODE	YR PLCD
ONU		TSC	PGL			
ONU		TSC	PGL			
ONU		TSC	PGL			
ONU		TSC	PGL			
ONU		TSC	PGL			

NEW JERSEY BELL TELEPHONE COMPANY
REVISION AVIS PROJECT
PREPARED BY AC TEL. 2
J. GOODWIN 9/93
ORIG.
RECORD REVISIONS
DOVER TOWNSHIP
343
1A4PL1
56000
TOMS RIVER
1568621
104

549

r1102TOM

JIM_FUTURE_VISION.002

EST. # 1568621-105

KV 12.5

BUR. CM — AER. CM 800'

BUR. LU — AER. LU —

BUR. ONU'S — AER. ONU'S —

BUR. SWI —

BUR. REWIRES — AER. REWIRES —

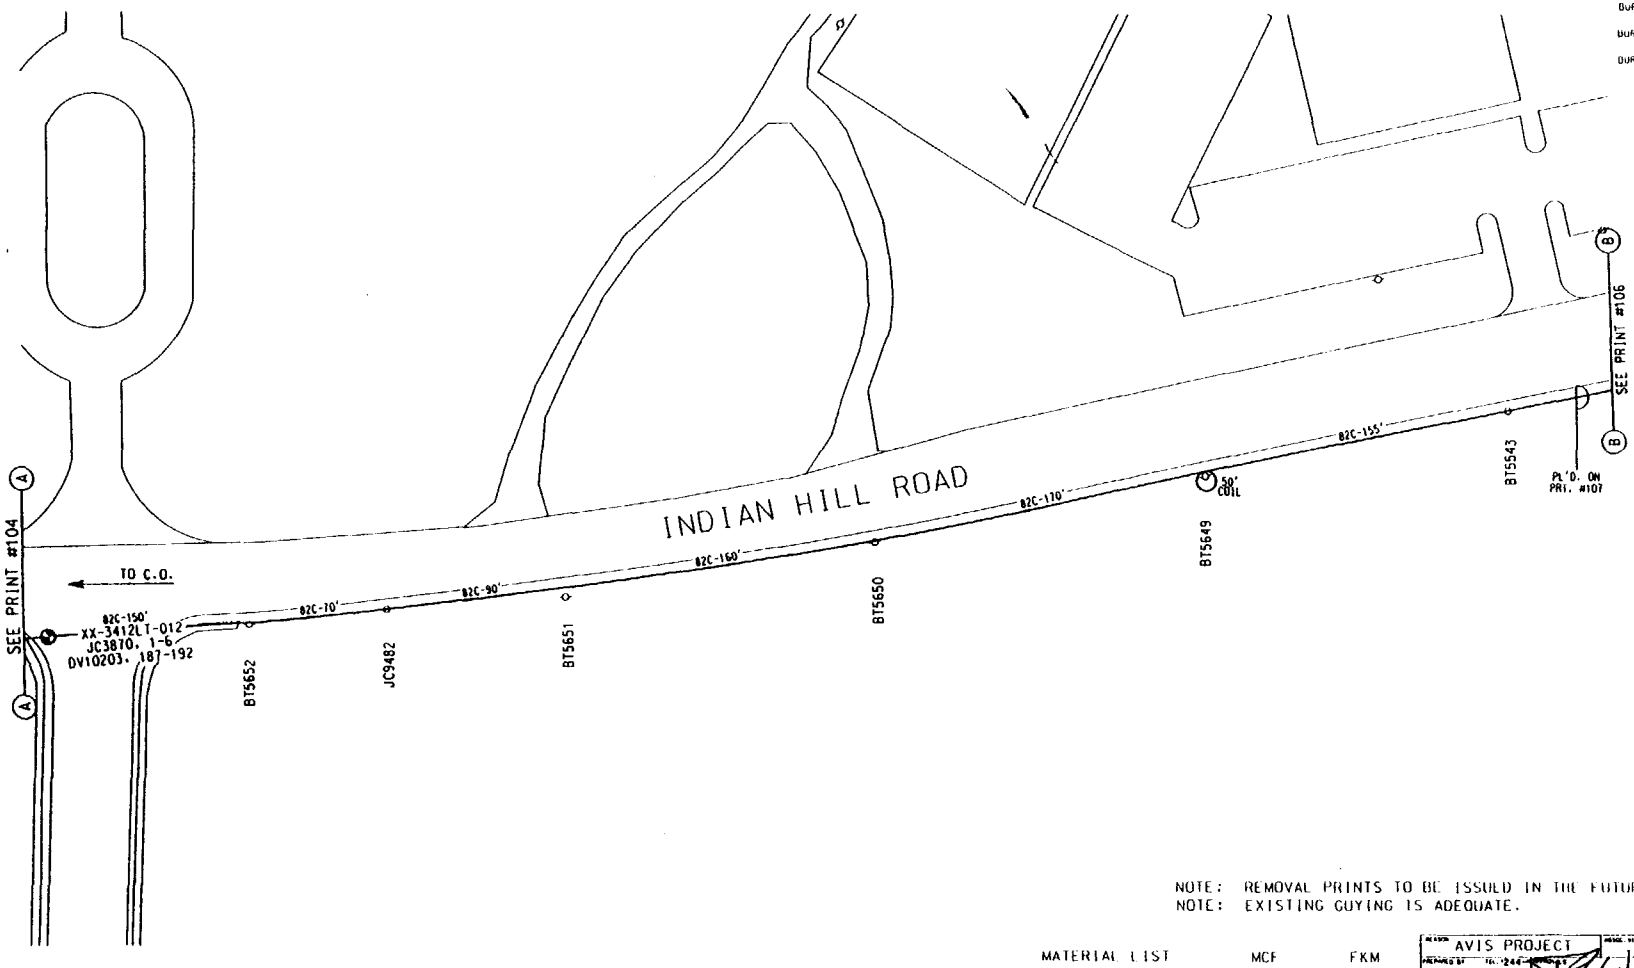

SYMBOLS & ABBREVIATIONS

NOTE: REMOVAL PRINTS TO BE ISSUED IN THE FUTURE
NOTE: EXISTING GUYING IS ADEQUATE.

MATERIAL LIST MCF FKM

ACCOUNT CODE 257C AREA CODE 56052 ONU & ADDRESS	FIBER COUNT	TSC COUNT	PCL COUNT NON-DEDICATED	RIDES ID	TAPER CODE	YR PLCD
ONU		TSC	PCL			
ONU		TSC	PCL			
ONU		TSC	PCL			
ONU		TSC	PCL			
ONU		TSC	PCL			

NEW JERSEY BELL TELEPHONE COMPANY

REASON: AVIS PROJECT

PREPARED BY: J. GOODWIN 9938

RECORD REVISIONS

MUNICIPALITY: DOVER TOWNSHIP

TAX DIST.: 343

DISTRICT: 1A4PL1

DISTANCE: 56000

EXCHANGE TERM: TOMS RIVER

EST.: 1568621

PROJ.: 105

565

rt102TOM

JIM_FUTURE_VISION.003

EST. # 1568621 - 106

AV 12.5

BUR. CM — AER. CM 790'

BUR. LU — AER. LU —

BUR. DNU'S — AER. DNU'S —

BUR. SWT —

BUR. REWIRES — AER. REWIRES —

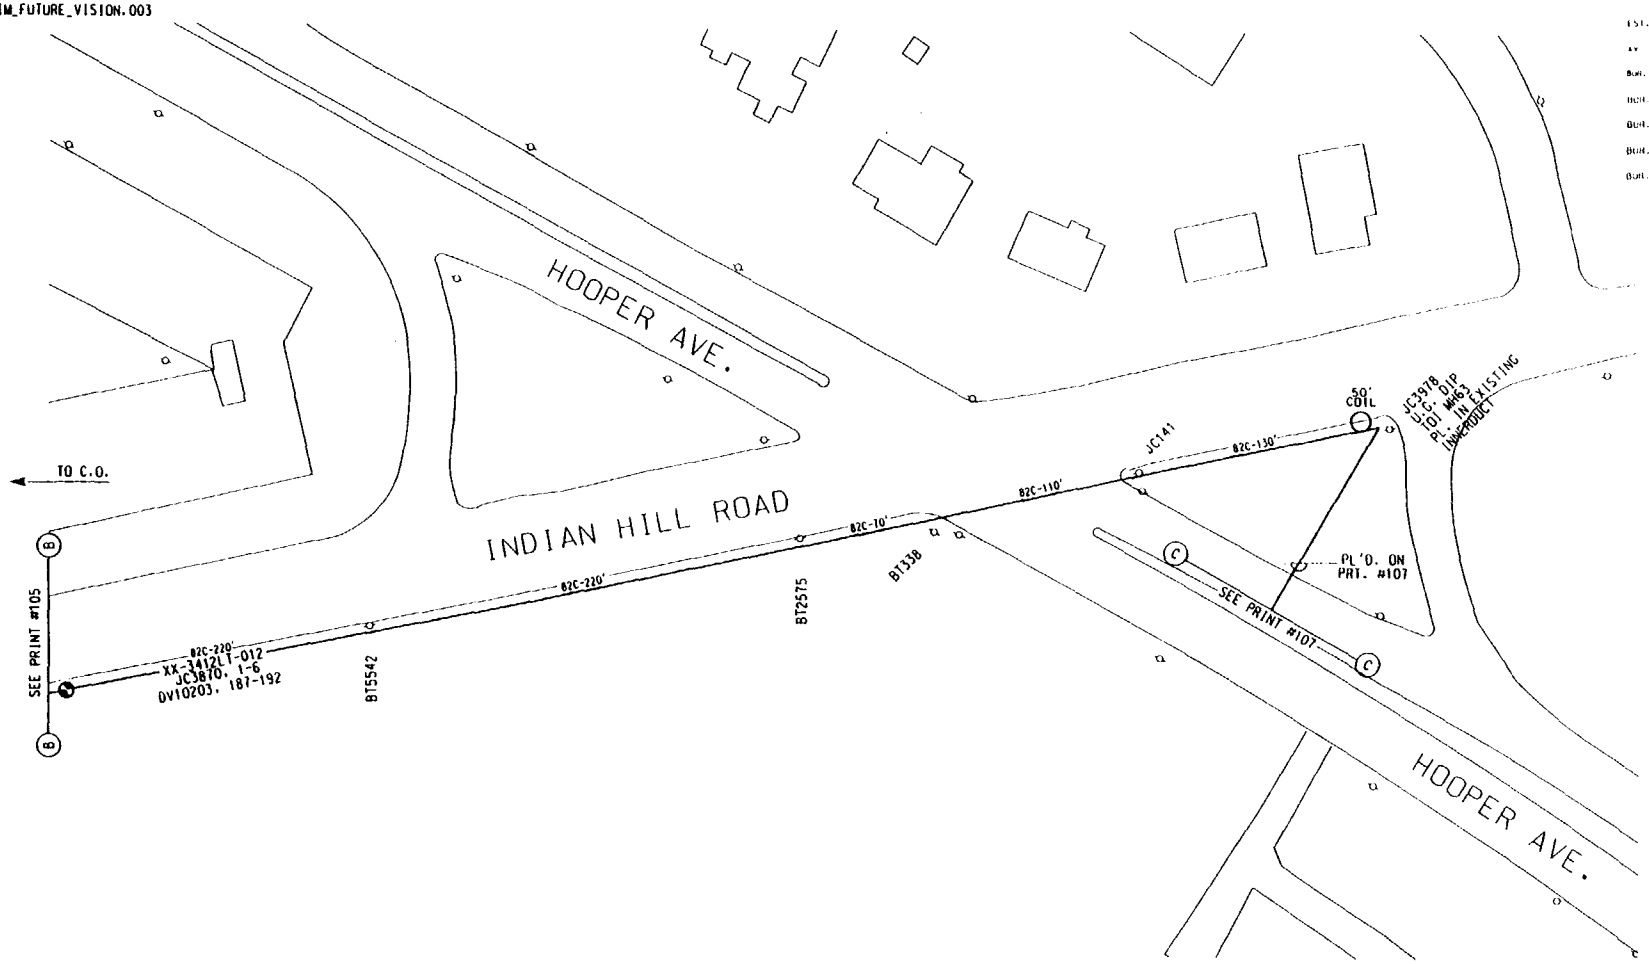

SYMBOLS & ABBREVIATIONS

NOTE: REMOVAL PRINTS TO BE ISSUED IN THE FUTURE
NOTE: EXISTING GUYING IS ADEQUATE.

MATERIAL LIST MCF FKM

ACCOUNT CODE 257C AREA CODE 56052 ONU & ADDRESS	FIBER COUNT	TSC COUNT	PCL COUNT NON-DEDICATED	RIDES ID	TAPER CODE	YR PLCD
ONU		TSC	PCL			
ONU		TSC	PCL			
ONU		TSC	PCL			
ONU		TSC	PCL			
ONU		TSC	PCL			

965

NEW JERSEY BELL TELEPHONE COMPANY

AVIS PROJECT

J. GOODWIN 9938

ORIG.

DOVER TOWNSHIP 343

1APL22 1A4PL1

56000

TOMS RIVER

EST. # 1568621 PRINT # 106

JIM_FUTURE_VISION.004

NOTE: ONU TO BE POWERED BY 110VAC TO -130 VDC CONVERTER UPS SYSTEM. NO. 22 GAUGE CABLE AVAILABLE FOR -130 POWERING.

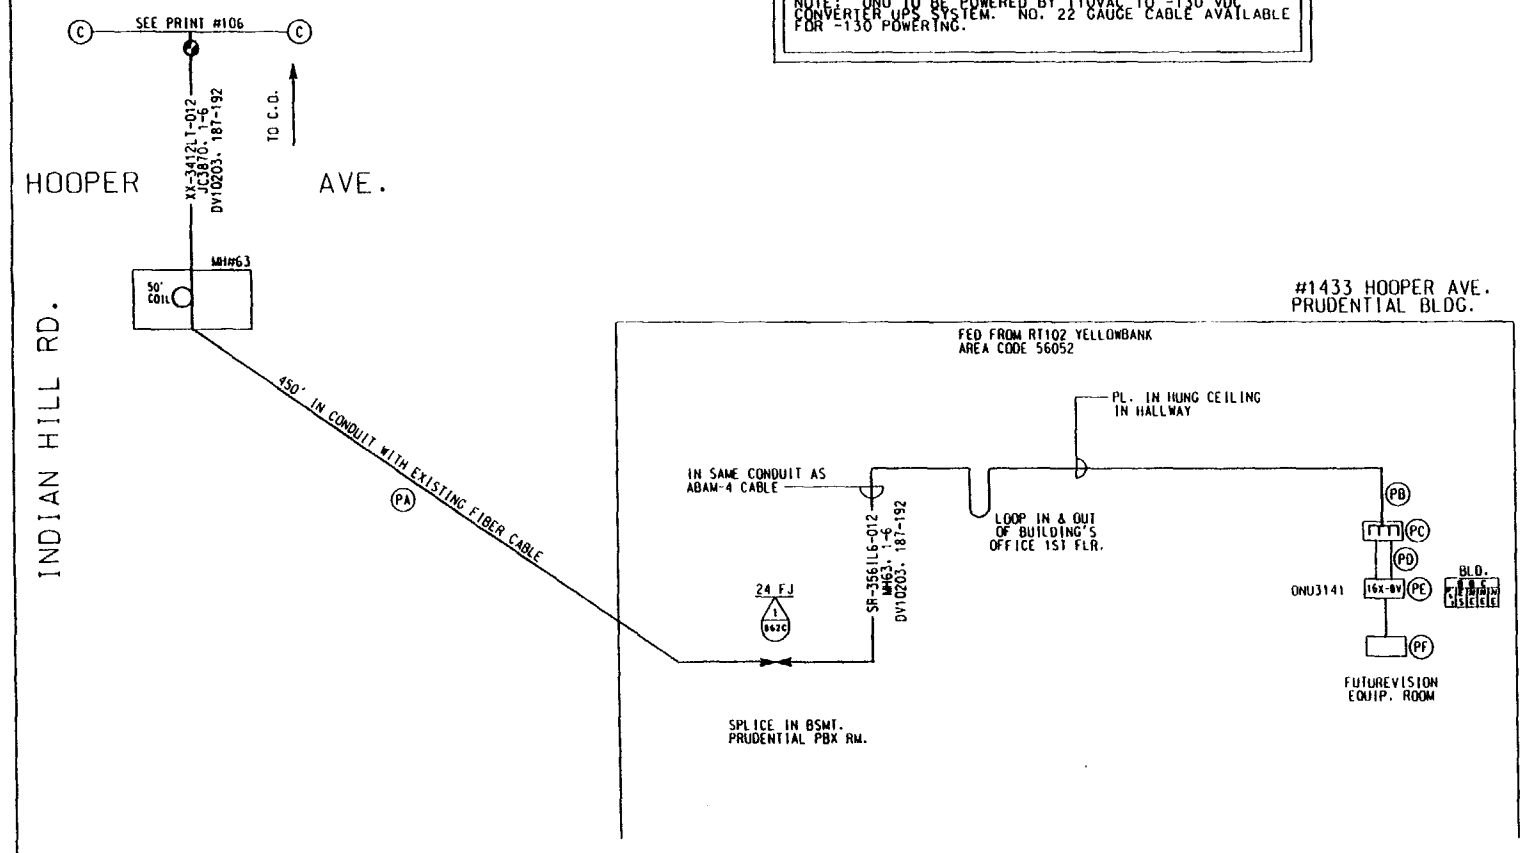

EST. # 1568621 - 107

AV 12.5

DUR. CM — AER. CM 950'

DUR. CO — AER. CO —

DUR. ONU'S — AER. ONU'S 1

DUR. SVC —

DUR. RE-WIRES — AER. RE-WIRES —

(PA) FL = 2900'
82C PL. 2900' XX-3412LT-012

(PB) VFL =
862C PL. 500' SR-3561L6-012

(PC) 257C PL. 1 - LCIU-24

(PD) 257C PL. 2 FC-PC JUMPERS
DV10203. 187&188

(PE) 257C PL. 1 - BLDG. ONU

(PF) 257C PL. 1 - POWER SUPPLY
110VAC TO -130D.C.

SYMBOLS & ABBREVIATIONS

NOTE: REMOVAL PRINTS TO BE ISSUED IN THE FUTURE
NOTE: EXISTING GUYING IS ADEQUATE.

MATERIAL LIST MCF FKM

ACCOUNT CODE 257C AREA CODE 56052 ONU & ADDRESS	FIBER COUNT	TSC COUNT	PGL COUNT NON-DEDICATED	RIDES ID	TAPER CODE	YR PLCD
ONU 3141 BLDG. 1433 HOOPER AVE.	DV10203. 187-188	TSC ----------	PGL 6410. 1751-1875	3141	121113	
ONU		TSC	PGL			
ONU		TSC	PGL			
ONU		TSC	PGL			
ONU		TSC	PGL			

NEW JERSEY BELL TELEPHONE COMPANY

REASON: AVIS PROJECT

J. GOODWIN

ORIG.

DOVER TOWNSHIP 343

1APL22 56000

TOMS RIVER

EST. # 1568621 107

265

RT507A_PRT1

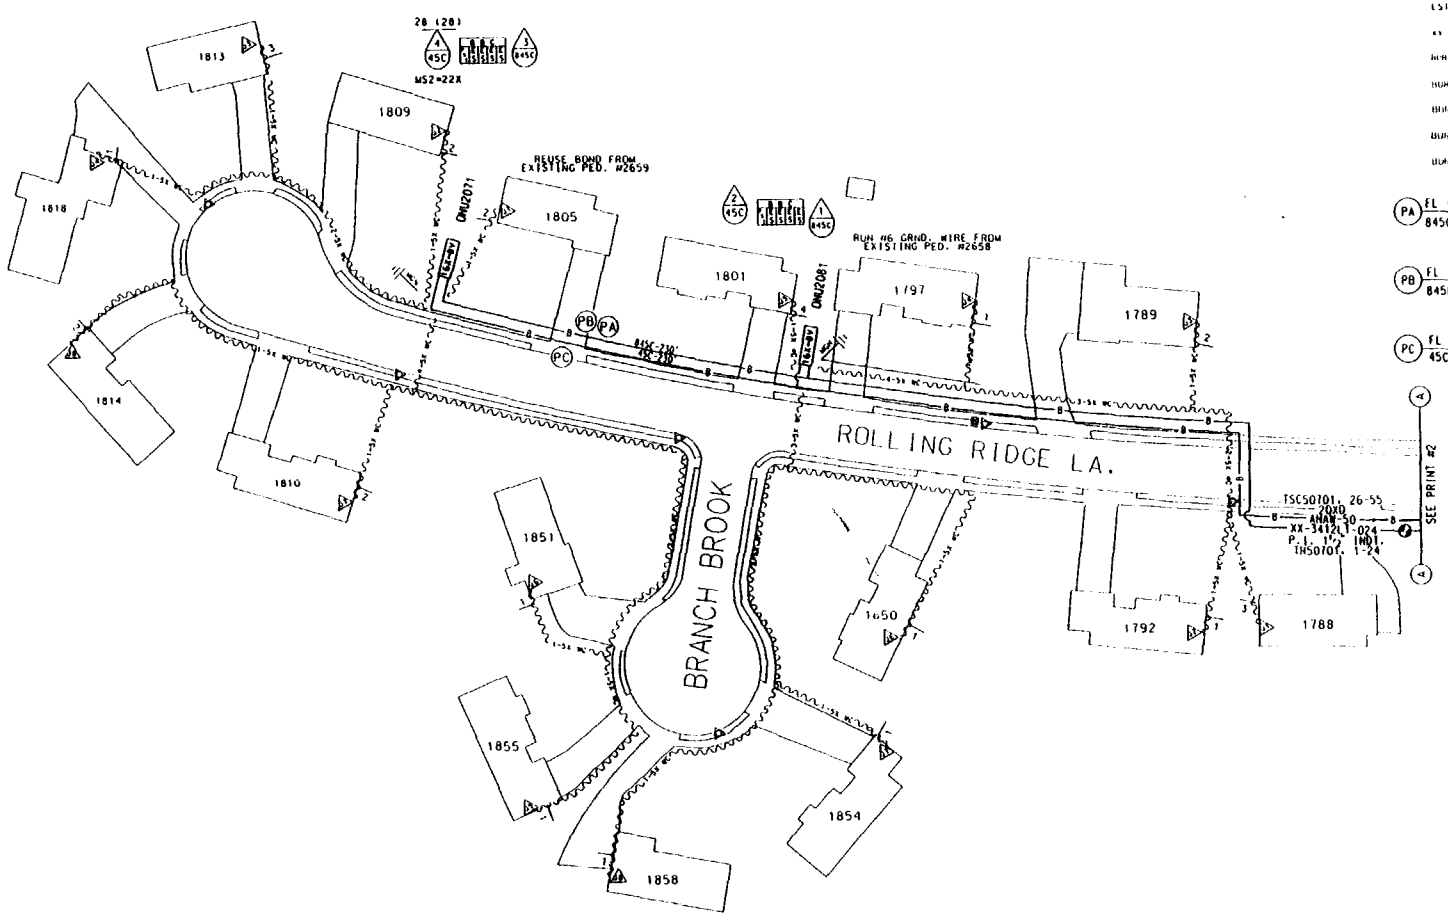

EST. # 1568638 - 1

AV 12.5

BUR. CW 630' AER. CW

BUR. CU 16 AER. CU

BUR. ONU'S 2 AER. ONU'S

BUR. SWT 2370'

BUR. HEWTHES 28 AER. HEWTHES

PA FL = 2035'
845C PL. 2075' XX-3412LT-012

PB FL = 1995'
845C PL. 1995' 1½" INNERDUCT

PC FL = 2015'
45C PL. 2065' ANAW-25

SYMBOLS & ABBREVIATIONS

16X 8V — ONU HEWTHES PED

BUC — BURIED BOND ON NATURAL BOND CABLE
S = SPLICE & BOND TEST BOND
E = EQUIPPED & TUB SERVICE
N = NOT EQUIPPED

MGNV — BOND TO POWER NEUTRAL

STAKED POLE #

FUTURE ONU LOCATION

TELCO PEDESTAL

TRANSFORMER

SECONDARY ENCLOSURE

4" CONDUIT

INNERDUCT

SW — POWER CO. SWITCH

STREET LIGHT

UTILITY POLE

TSC50701 = T.C. 507019

ACCOUNT CODE 257C AREA CODE 56333 ONU & ADDRESS	FIBER COUNT	TSC COUNT	PGL COUNT NON-DEDICATED	RIDES ID	TAPER CODE	YR PLCD
ONU 2071 F 1809 ROLLING RIDGE LA.	TR50701, 1-2	TSC 50701, 26-28	PGL 607E, 2126-2250	2071	574272	
ONU 2081 F 1801 ROLLING RIDGE LA.	TR50701, 3-4	TSC 50701, 29-31*	PGL 607E, 2126-2250	2081	574272	
ONU		TSC	PGL			
ONU		TSC	PGL			
ONU		TSC	PGL			
ONU		TSC	PGL			
ONU		TSC	PGL			
ONU		TSC	PGL			
ONU		TSC	PGL			

NOTE: REMOVAL PRINTS TO BE ISSUED IN THE FUTURE
NOTE: EXISTING GUYING IS ADEQUATE.

MATERIAL LIST	MCF	TKM
2075' XX-3412LT-012		1.591
2065' ANAW-25	.103	
1995' 1½" INDT.		
2 _ 16X-8V ONU'S		

NEW JERSEY BELL TELEPHONE COMPANY

AVIS PROJECT

14-1-95

.103 ORIG.

RECORD REVISIONS

DOVER TOWNSHIP 343

56000

TOMS RIVER

1568638 1

869

RT507A_PRT2

EST. # 1568638 - 2

AV 12.5

BUR. CM 1650' AER. CM -

BUR. LU 10 AER. LU -

BUR. ONU'S 2 AER. ONU'S -

BUR. SWI 1650'

BUR. REWIRES 19 AER. REWIRES -

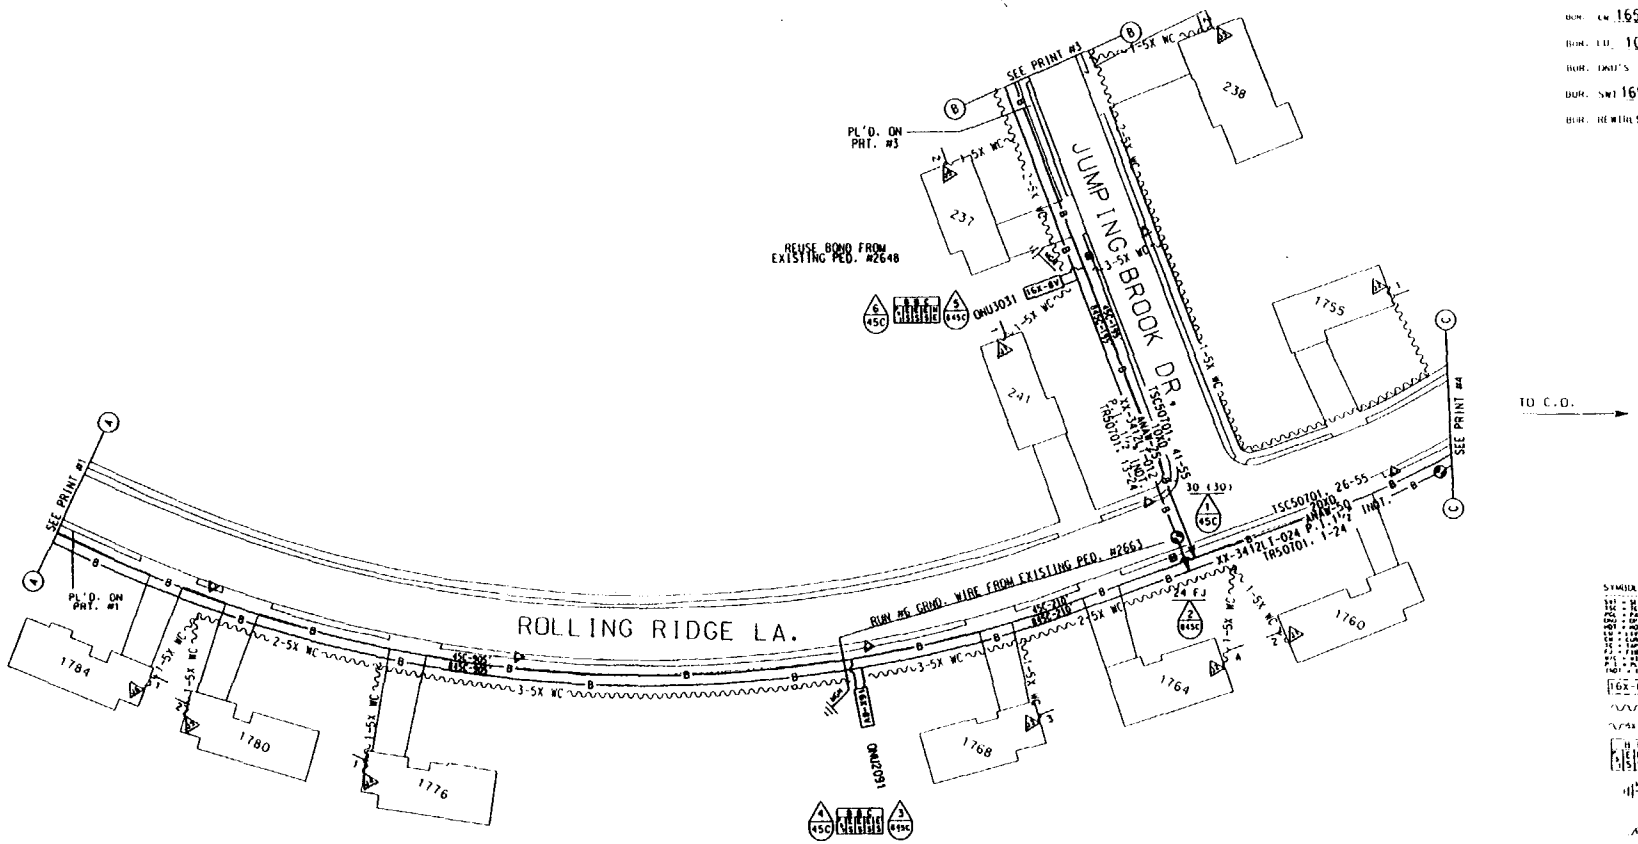

TSC50701 = T.C. 507019

ACCOUNT CODE 257C AREA CODE 56333 ONU & ADDRESS	FIBER COUNT	TSC COUNT	PGL COUNT NON-DEDICATED	RIDES ID	TAPER CODE	YR PLCD
ONU2091 F 1768 ROLLING RIDGE LA.	TR50701. 5-6	TSC 50701. 32-34	PGL 607E. 2126-2250	2091	574272	
ONU 3031 F 237 JUMPING BROOK DR.	TR50701. 17-18	TSC 50701. 47-49	PGL 607E. 2251-2375	3031	574273	
ONU		TSC	PGL			
ONU		TSC	PGL			
ONU		TSC	PGL			
ONU		TSC	PGL			
ONU		TSC	PGL			
ONU		TSC	PGL			
ONU		TSC	PGL			

NOTE: REMOVAL PRINTS TO BE ISSUED IN THE FUTURE
NOTE: EXISTING GUYING IS ADEQUATE.

MATERIAL LIST
2 _ 16X-8V ONU'S

SYMBOLS & ABBREVIATIONS

NEW JERSEY BELL TELEPHONE COMPANY

REVISION AVIS PROJECT

DATE 9-1-95

ORIG.

MUNICIPALITY DOVER TOWNSHIP

THE BOX # 343

5FPL180 5FPL180

DISTANCE # 56000

TOMS RIVER

EST # 1568638

PRINT # 2

62 S