pr168_dv30501.068

EST. # 1568213-70
kv 12.5
BUR. CU ____ AER. CU 290'
BUR. LU ____ AER. LU 12
BUR. ONU'S ____ AER. ONU'S 1
BUR. SWT ____
BUR. REWIRES ____ AER. REWIRES 20

(PA) FL-580'
2C PL 600' BHAA~25

(PB) FL-640'
82C PL 660' XX-3412LT-012

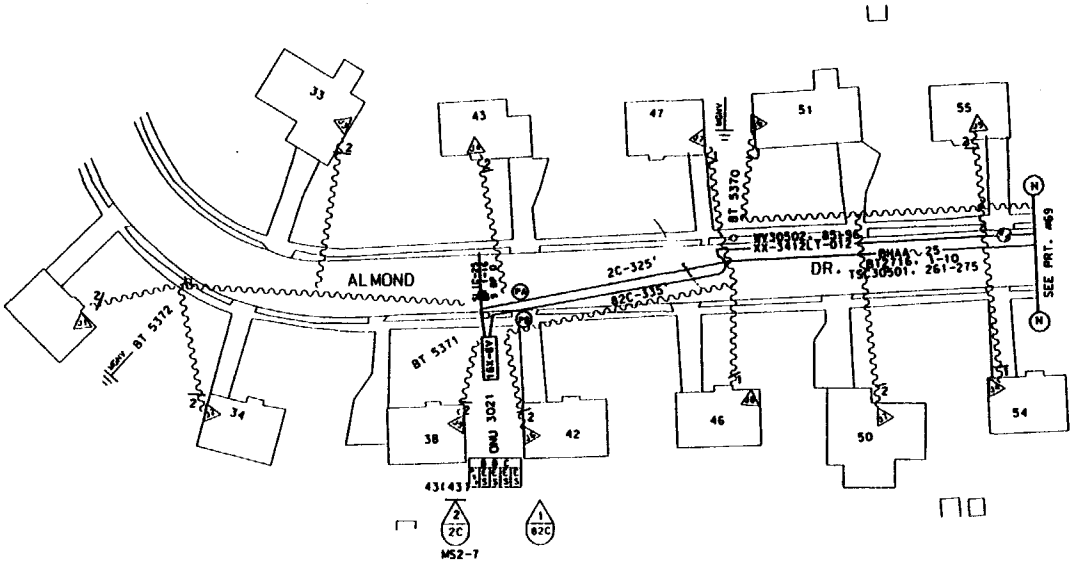

NOTE: REMOVAL PRINTS TO BE ISSUED IN THE FUTURE
NOTE: EXISTING GUYING IS ADEQUATE.

TSC30501 TC-305019

ACCOUNT CODE 257C AREA CODE 56200 ONU & ADDRESS	FIBER COUNT	TSC COUNT	PGL COUNT NON-DEDICATED	RIDES ID	TAPER CODE	YR PLCD
ONU 3021 F 42 ALMOND DR.	WV30502. 85-86	TSC30501. 261-262	PGL601. 751-875	3021	350813	
ONU		TSC	PGL			
ONU		TSC	PGL			
ONU		TSC	PGL			
ONU		TSC	PGL			

MATERIAL LIST	MCF	FKM
PL 600' BHAA 25	.030	
PL 660' XX-3412LT-012		2.41
PL 1-ONU		
PL 1-SLIC-25 TERM'L		

SYMBOLS & ABBREVIATIONS

NEW JERSEY BELL TELEPHONE COMPANY

PROJECT AVIS
R. WALGHAZI-2257
7-14-94
.030
DOVER TOWNSHIP
343
56000
WEST OSBORNVILLE
1568213
70

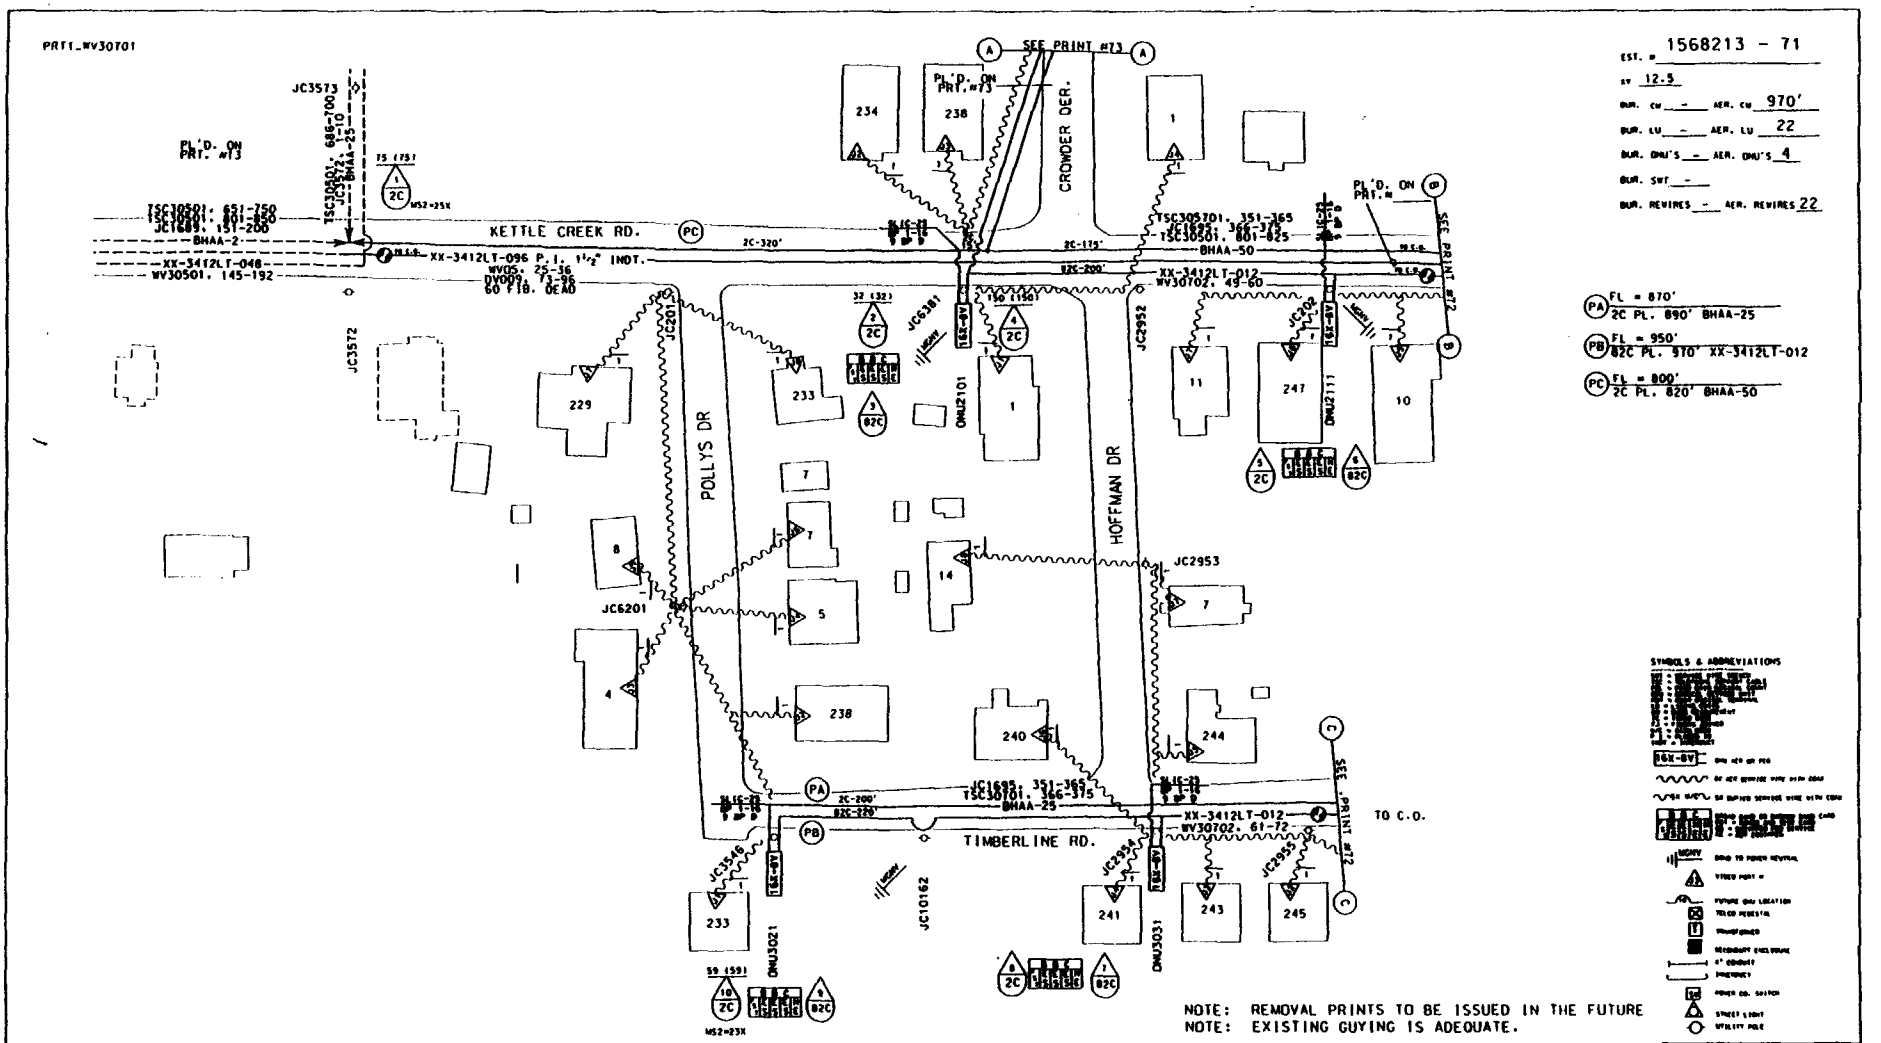

TSC30701 = T.C. 307019

ACCOUNT CODE 257C AREA CODE 56234 ONU & ADDRESS	FIBER COUNT	TSC COUNT	PGL COUNT NON-DEDICATED	RIDES ID	TAPER CODE	YR PLCD
ONU 2101 F 233 KETTLE CREEK RD.	WV30702. 51-52	TSC30701. 353-354	PGL603C. 1126-1250	2101	371072	
ONU 2111 F 247 KETTLE CREEK RD.	WV30702. 53-54	TSC30701. 355-356	PGL603C. 1126-1250	2111	371072	
ONU 3021 F 233 TIMBERLINE RD.	WV30702. 61-62	TSC30701. 366-367	PGL603C. 1251-1375	3021	371073	
ONU 3031 F 243 TIMBERLINE RD.	WV30702. 63-64	TSC30701. 368-369	PGL603C. 1251-1375	3031	371073	
ONU	WV	TSC	PGL			

PRT2_WV30701

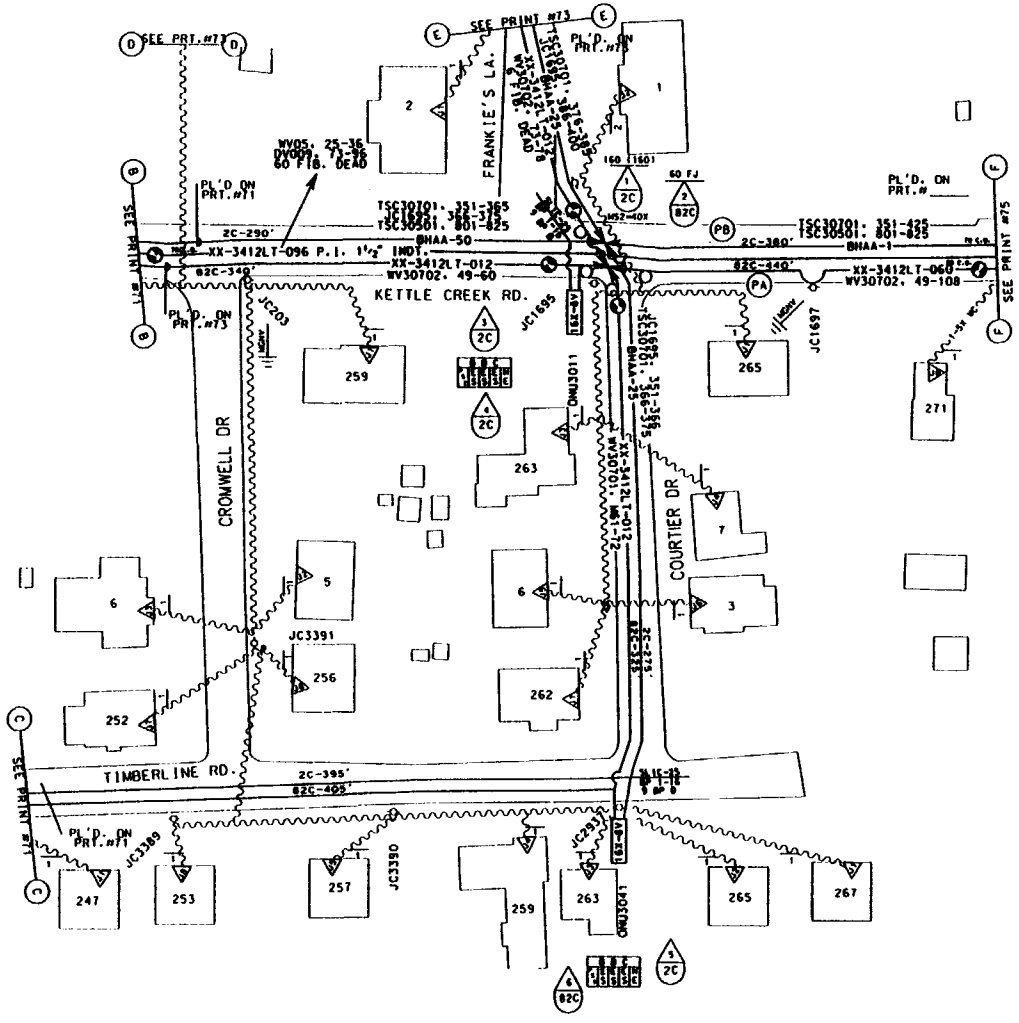

EST. # 1568213 - 72

EX 12.5

BUR. CU — AER. CU

BUR. LU — AER. LU 21

BUR. ONU'S — AER. ONU'S 2

BUR. SWT —

BUR. REVIRES — AER. REVIRES 22

(PA) FL = 1440'
82C PL. 1470' XX-3412LT-060

(PB) FL = 1290'
2C PL. 1310' BHAA-1

SYMBOLS & ABBREVIATIONS

NOTE: REMOVAL PRINTS TO BE ISSUED IN THE FUTURE
NOTE: EXISTING GUYING IS ADEQUATE.

TSC 30701 = T.C. 307019

ACCOUNT CODE 257C AREA CODE 56234 ONU & ADDRESS	FIBER COUNT	TSC COUNT	PGL COUNT NON-DEDICATED	RIDES ID	TAPER CODE	YR PLCD
ONU 3011 F 259 KETTLE CREEK RD.	WV30702. 55-56	TSC 30701. 357-358	PGL603C. 1251-1375	3011	371073	
ONU 3041 F 263 TIMBERLINE RD.	WV30702. 65-66	TSC 30701. 370-371	PGL603C. 1251-1375	3041	371073	
ONU		TSC	PGL			
ONU		TSC	PGL			
ONU		TSC	PGL			

MATERIAL LIST

	M.C.F.	FKM
1470' XX-3412LT-060		26.890
1310' BHAA-1	.262	
2 - 16X-8V ONU'S		
2 - SALIC-25 TERMS		

NEW JERSEY BELL TELEPHONE COMPANY

PROJECT AVIS

PREPARED BY G. MALENA

.262

DOVER TOWNSHIP

343

56000

WEST OSBORNVILLE

1568213

72

PRT3_WV30701

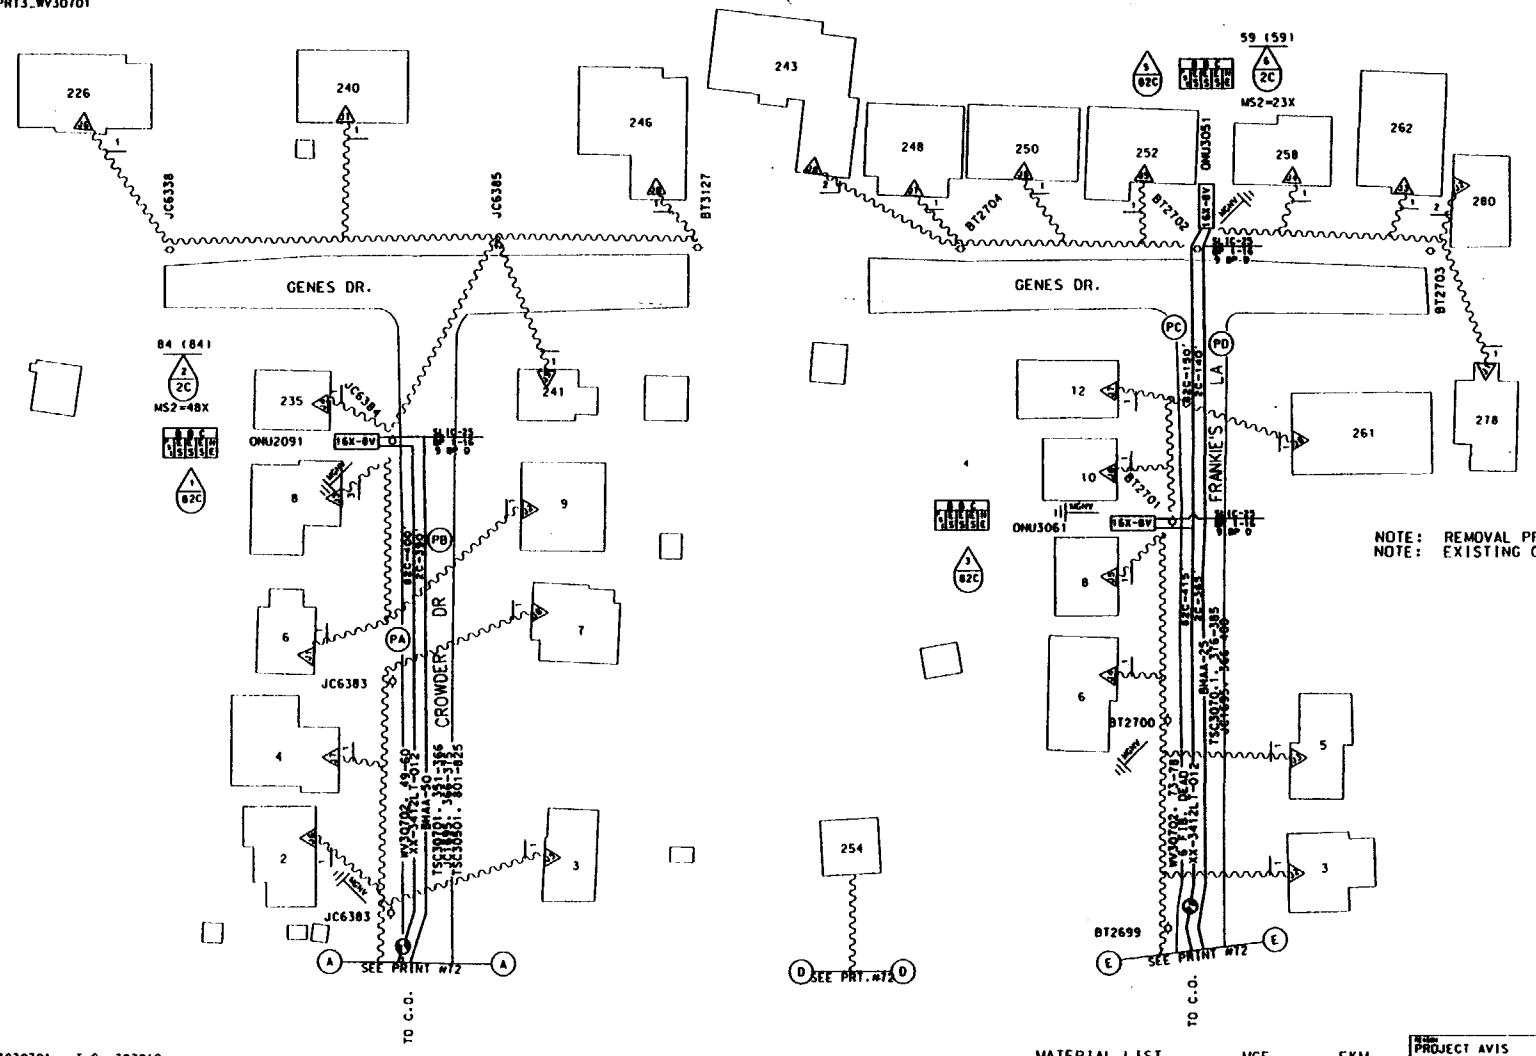

EST. # 1568213 - 73
kv 12.5
BUR. CU — AER. CU 630'
BUR. LU — AER. LU 27
BUR. ONU'S — AER. ONU'S 3
BUR. SWT —
BUR. REWIRES — AER. REWIRES 31

(PA) FL = 400'
82C PL. 410' XX-3412LT-012

(PB) FL = 390'
2C PL. 410' BHAA-50

(PC) FL = 565'
82C PL. 575' XX-3412LT-012

(PD) FL = 505'
2C PL. 525' BHAA-25

NOTE: REMOVAL PRINTS TO BE ISSUED IN THE FUTURE
NOTE: EXISTING GUYING IS ADEQUATE.

SYMBOLS & ABBREVIATIONS

TSC30701 = T.C. 307019

ACCOUNT CODE 257C AREA CODE56234 ONU & ADDRESS	FIBER COUNT	TSC COUNT	PGL COUNT NON-DEDICATED	RIDES ID	TAPER CODE	YR PLCD
ONU2091 F 8 CROWDER DR.	WV30702. 49-50	TSC30701. 351-352	PGL603C. 1126-1250	2091	371072	
ONU3051 F 258 GENES DR.	WV30702. 73-74	TSC30701. 376-377	PGL603C. 1251-1375	3051	371073	
ONU3061 F 8 FRANKIES LA.	WV30702. 75-76	TSC30701. 378-379	PGL603C. 1251-1375	3061	371073	
ONU		TSC	PGL			
ONU		TSC	PGL			

MATERIAL LIST	MCF	FKM
985' XX-3412LT-012		3.604
410' BHAA-50	.041	
585' BHAA-25	.029	
3 - 16X-8V ONU'S		
3 - SLIC-25 TERMS		
	.070	

NEW JERSEY BELL TELEPHONE COMPANY

PROJECT AVIS

.070

DATE.

DOVER TOWNSHIP 343

3CFL4 3CSPL1 56000

WEST OSBORNVILLE

1568213 73

PRT4_WV30701

REV. #1
EST. # 1568213 - 74
SV 12.5
BUR. CU — AER. CU 665'
BUR. LU — AER. LU 30
BUR. ONU'S — AER. ONU'S 4
BUR. SWT —
BUR. REWIRES — AER. REWIRES 37

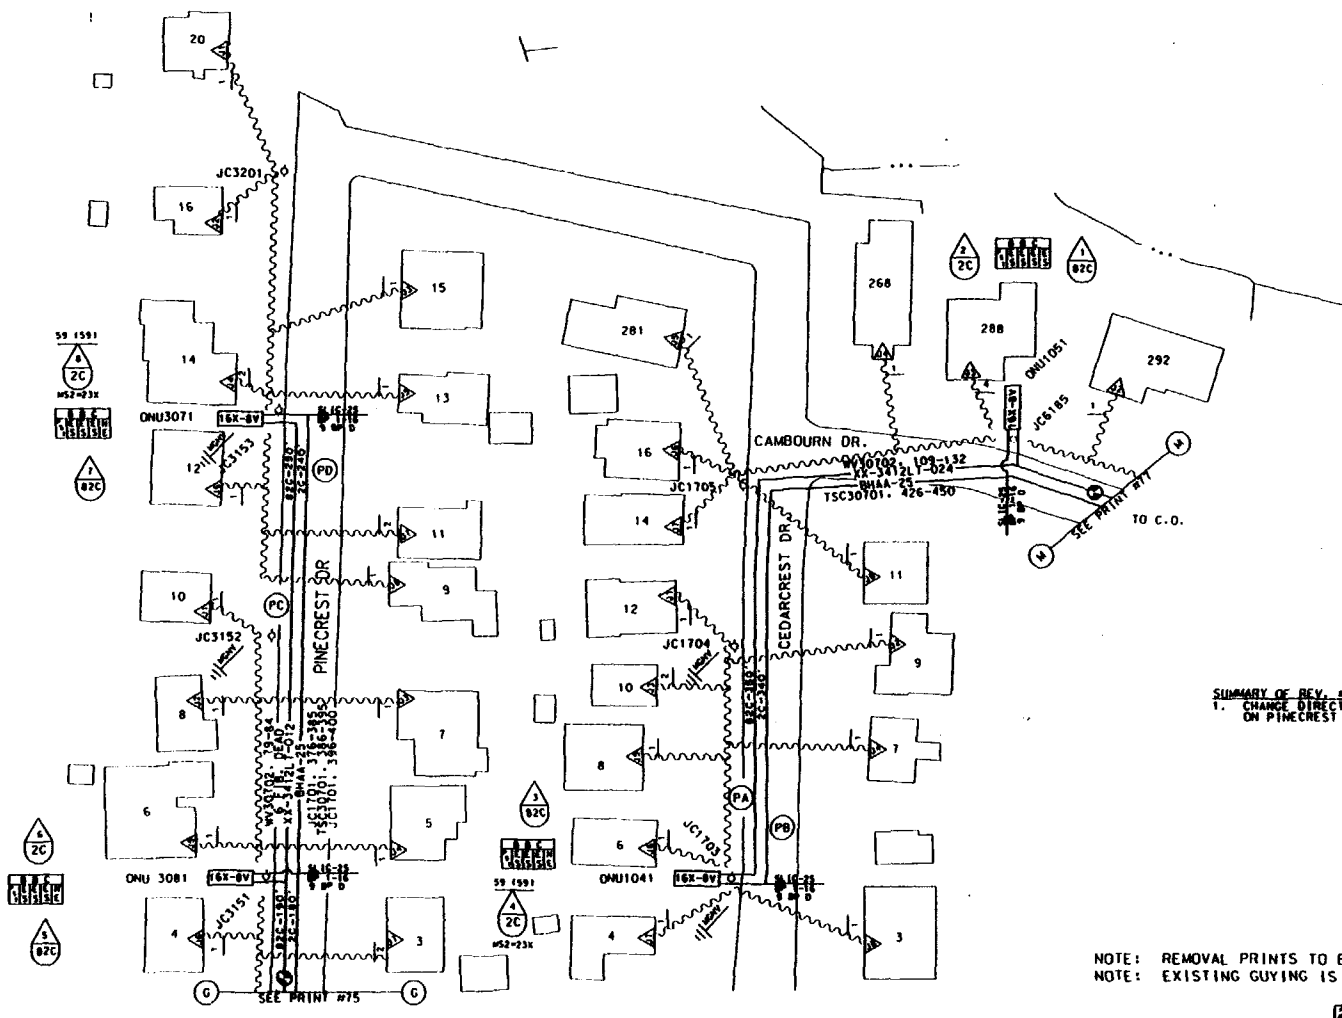

SUMMARY OF REV. #1 8-17-94
1. CHANGE DIRECTION OF CABLE ON PINECREST DR.

SYMBOLS & ABBREVIATIONS

NOTE: REMOVAL PRINTS TO BE ISSUED IN THE FUTURE
NOTE: EXISTING GUYING IS ADEQUATE.

TSC30701 = T.C. 307019

ACCOUNT CODE 257C AREA CODE 56234 ONU & ADDRESS	FIBER COUNT	TSC COUNT	PGL COUNT NON-DEDICATED	RIDES ID	TAPER CODE	YR PLCD
ONU 3071 F 12 PINECREST DR.	WV30702. 79-80	TSC30701. 386-387	PGL603C. 1251-1375	3071	371073	
ONU 3081 F 4 PINECREST DR.	WV30702. 81-82	TSC30701. 388-389	PGL603C. 1251-1375	3081	371073	
ONU1041 F 4 CEDARCREST DR.	WV30702. 115-116	TSC30701. 431-432	PGL603D. 1501-1625	1041	371111	
ONU1051 F 288 CAMBOURN DR.	WV30702. 117-118	TSC30701. 433-434	PGL603D. 1501-1625	1051	371111	
ONU		TSC	PGL			

MATERIAL LIST

	MCF	FKM
1995' BHAA-25	.100	12.329
1685' XX-3412LT-024		1.683
460' XX-3412LT-012		
4 - 16X-8V ONU'S		
4 - SLIC-25 TERMS		

NEW JERSEY BELL TELEPHONE COMPANY
PROJECT AVIS
DRAWN BY D. WALENA 1995 ORIG. SIGNED BY T. WOODLEY .100 8-17-94 REV. #1
DOVER TOWNSHIP 343
3C5PL1 56000
WEST OSBORNVILLE
N.MC.
1568213 74

PRT5_WV30701

REV. #1

EST. # 1568213 - 75

kv 12.5

BUR. CU — AER. CU 715'

BUR. LU — AER. LU 14

BUR. ONU'S — AER. ONU'S 2

BUR. SWT —

BUR. REWIRES — AER. REWIRES 20

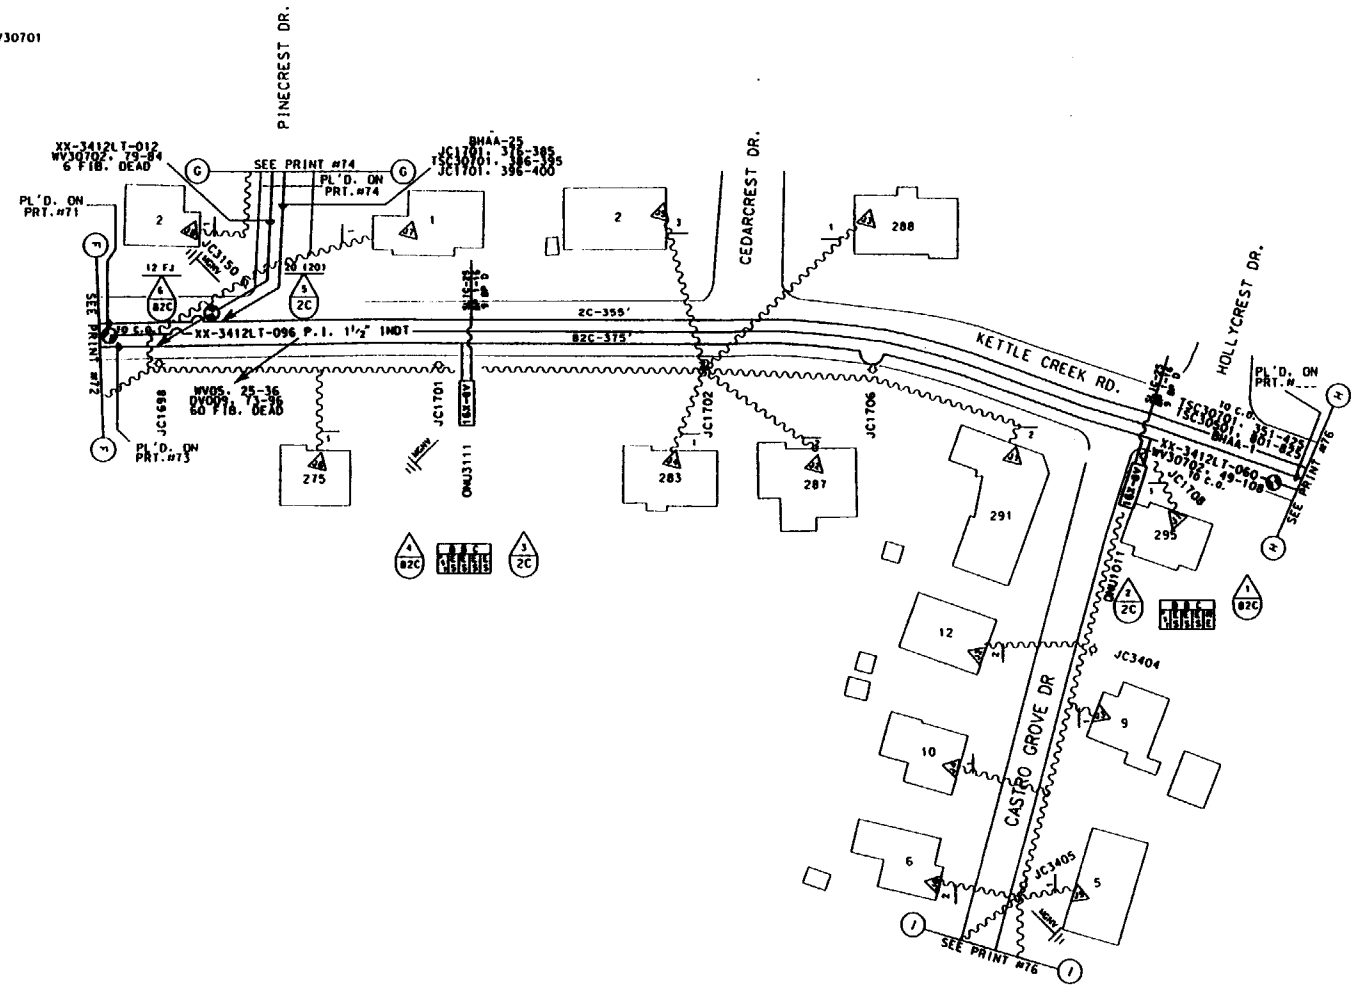

SUMMARY OF REV. #1 8-17-94

1. RELOCATE SPLICE 5 & 6.
2. CHANGE DIRECTION OF XX-3412LT-012 ON PINECREST DR.
3. ADDS POLE # ON CORNER.

SYMBOLS & ABBREVIATIONS

NOTE: REMOVAL PRINTS TO BE ISSUED IN THE FUTURE
NOTE: EXISTING GUYING IS ADEQUATE.

TSC30701 = T.C. 307019

MATERIAL LIST
2 - 16X-8V ONU'S
2 - SLIC-25 TERMS

ACCOUNT CODE 257C AREA CODE ONU & ADDRESS	FIBER COUNT	TSC COUNT	PGL COUNT NON-DEDICATED	RIDES ID	TAPER CODE	YR PLCD
ONU3111 F 275 KETTLE CREEK RD.	WV30702. 91-92	TSC30701. 411-412	PGL603C. 1251-1375	3111	371073	
ONU1011 F 295 KETTLE CREEK RD.	WV30702. 93-94	TSC30701. 413-414	PGL603D. 1501-1625	1011	371111	
ONU		TSC	PGL			
ONU		TSC	PGL			
ONU		TSC	PGL			

NEW JERSEY BELL TELEPHONE COMPANY

PROJECT AVIS

DATE REVISED 8-4-94

PREPARED BY B. MALENA 9/94 ORIG. SIGNED BY T. HOODLEY

DATE REVISED 8-17-94

DOVER TOWNSHIP 343

56000

WEST OSBORNVILLE

1568213 75

PRT6_WV30701

EST. # 1568213 - 76
AV 12.5
BUR. CU — AER. CU 505'
BUR. LU — AER. LU 17
BUR. ONU'S — AER. ONU'S 2
BUR. SWT —
BUR. REWIRES — AER. REWIRES 21

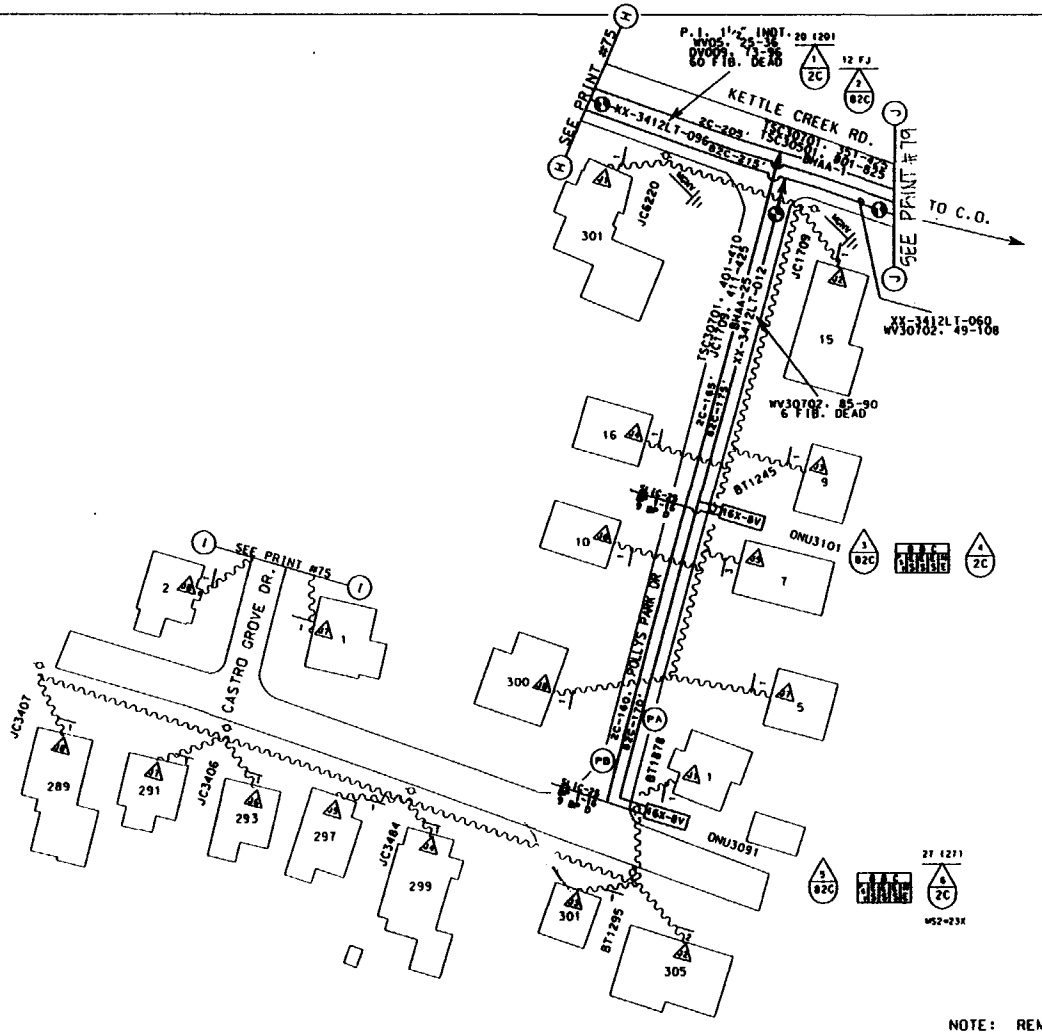

PA FL = 345'
82C PL. 365' XX-3412LT-012

PB FL = 325'
2C PL. 345' BHAA-25

SYMBOLS & ABBREVIATIONS

NOTE: REMOVAL PRINTS TO BE ISSUED IN THE FUTURE
NOTE: EXISTING GUYING IS ADEQUATE.

TSC30701 = T.C. 307019

ACCOUNT CODE 257C AREA CODE 56234 ONU & ADDRESS	FIBER COUNT	TSC COUNT	PGL COUNT NON-DEDICATED	RIDES ID	TAPER CODE	YR PLCD
ONU 3091 F 1 POLLYS PARK DR.	WV30702. 85-86	TSC 30701. 401-402	PGL603C. 1251-1375	3091	371073	
ONU 3101 F 7 POLLYS PARK DR.	WV30702. 87-88	TSC 30701. 403-404	PGL603C. 1251-1375	3101	371073	
ONU		TSC	PGL			
ONU		TSC	PGL			
ONU		TSC	PGL			

MATERIAL LIST

	MCF	FKM
365' XX-3412LT-012		1.335
345' BHAA-25	.017	
2 - 16X-8V ONU'S		
2 - SLIC-25 TERMS		

PROJECT AVIS
NEW JERSEY BELL TELEPHONE COMPANY
12-4-89
.017
ORIG.
DOVER TOWNSHIP 343
56000
WEST OSBORNVILLE
1568213 76

104

PRT7_WV30701

EST. # 1568213 - 77
KV 12.5
BUR. CM — AER. CM 685'
BUR. LU — AER. LU 18
BUR. ONU'S — AER. ONU'S 2
BUR. SWT —
BUR. REWIRES — AER. REWIRES 26

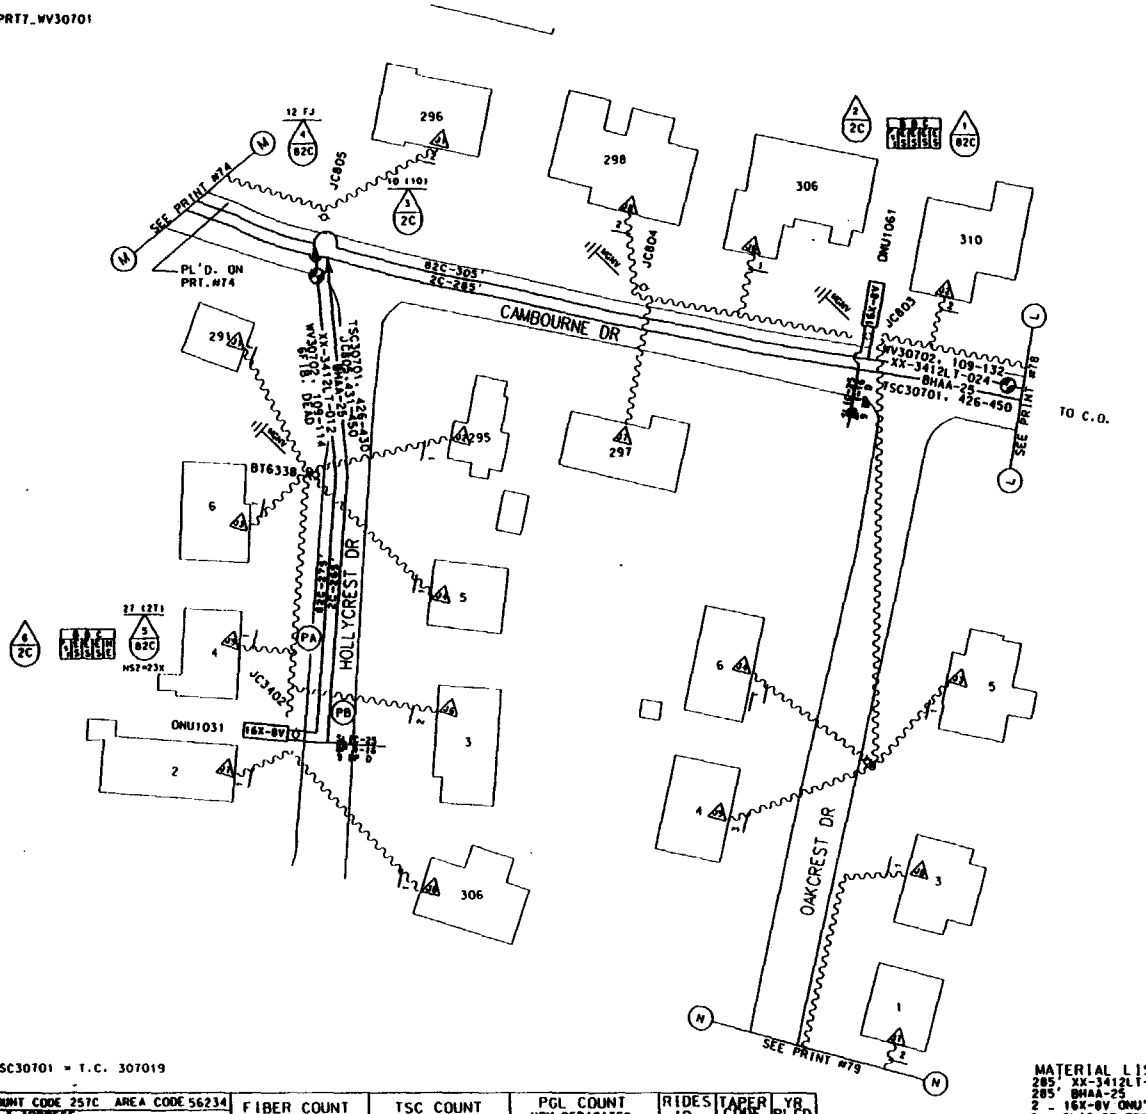

(PA) FL = 275'
82C PL. 285' XX-3412LT-012

(PB) FL = 265'
2C PL. 285' BHAA-25

SYMBOLS & ABBREVIATIONS

NOTE: REMOVAL PRINTS TO BE ISSUED IN THE FUTURE
NOTE: EXISTING GUYING IS ADEQUATE.

TSC30701 = T.C. 307019

MATERIAL LIST	MCF	FKM
285' XX-3412LT-012		1.042
285' BHAA-25	.014	
2 - 16X-8V ONU'S		
2 - SLIC-25 TERMS		

ACCOUNT CODE 257C AREA CODE 56234 ONU & ADDRESS	FIBER COUNT	TSC COUNT	PGL COUNT NON-DEDICATED	RIDES ID	TAPER CODE	YR PLCD
ONU1031 F 2 HOLLYCREST DR.	WV30702. 109-110	TSC30701. 426-427	PGL6030. 1501-1625	1031	371111	
ONU1061 F 310 CAMBOURN DR.	WV30702. 119-120	TSC30701. 435-436	PGL 6030. 1501-1625	1061	371111	
ONU		TSC	PGL			
ONU		TSC	PGL			
ONU		TSC	PGL			

NEW JERSEY BELL TELEPHONE COMPANY

PROJECT AVIS — .014 — ORIG.
DOVER TOWNSHIP — 343
3C5PL1 — 56000
WEST OSBORNVILLE
1568213 — 77

PRT8_WV30701

EST. # 1568213 - 78
AV 12.5
BUR. CU - AER. CU 560'
BUR. LU - AER. LU 12
BUR. ONU'S - AER. ONU'S 1
BUR. SWT -
BUR. REWIRES - AER. REWIRES 14

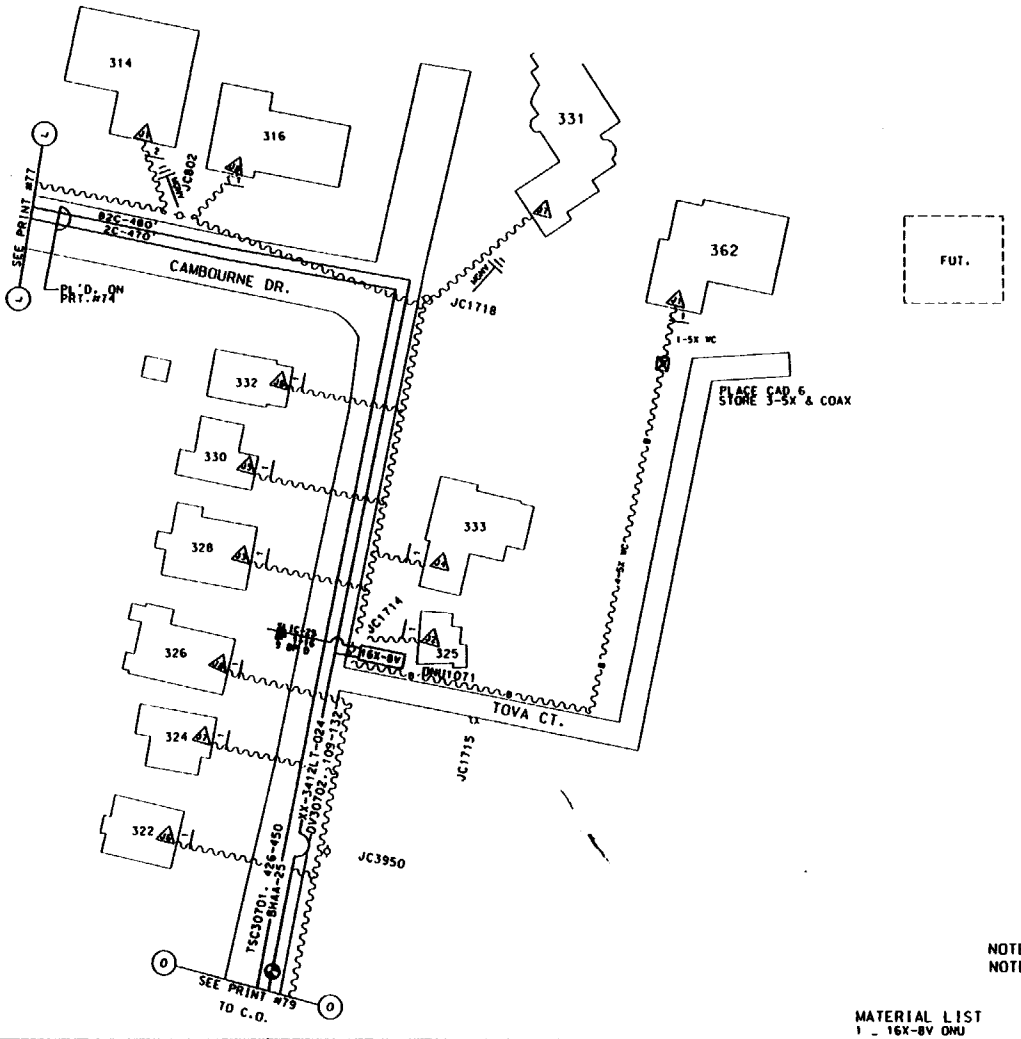

TSC30701 = T.C. 307019

ACCOUNT CODE 257C AREA CODE 56234 ONU & ADDRESS	FIBER COUNT	TSC COUNT	PGL COUNT NON-DEDICATED	RIDES ID	TAPER CODE	YR. PLCD
ONU1071 F 325 KETTLE CREEK RD.	WV30702. 121-122	TSC30701. 437-438	PGL603D. 1501-1625	1071	371111	
ONU		TSC	PGL			
ONU		TSC	PGL			
ONU		TSC	PGL			
ONU		TSC	PGL			

NOTE: REMOVAL PRINTS TO BE ISSUED IN THE FUTURE
NOTE: EXISTING GUYING IS ADEQUATE.

MATERIAL LIST
1 _ 16X-8V ONU

SYMBOLS & ABBREVIATIONS

NEW JERSEY BELL TELEPHONE COMPANY

PROJECT AVIS

DOVER TOWNSHIP 343
56000
WEST OSBORNVILLE
1568213 78

106

PRT11_WV30701

EST. # 1568213 - 81

SV 12.5

BUR. CM — AER. CM 1250'

BUR. LU — AER. LU 23

BUR. ONU'S — AER. ONU'S 3

BUR. SWT —

BUR. REWIRES — AER. REWIRES 31

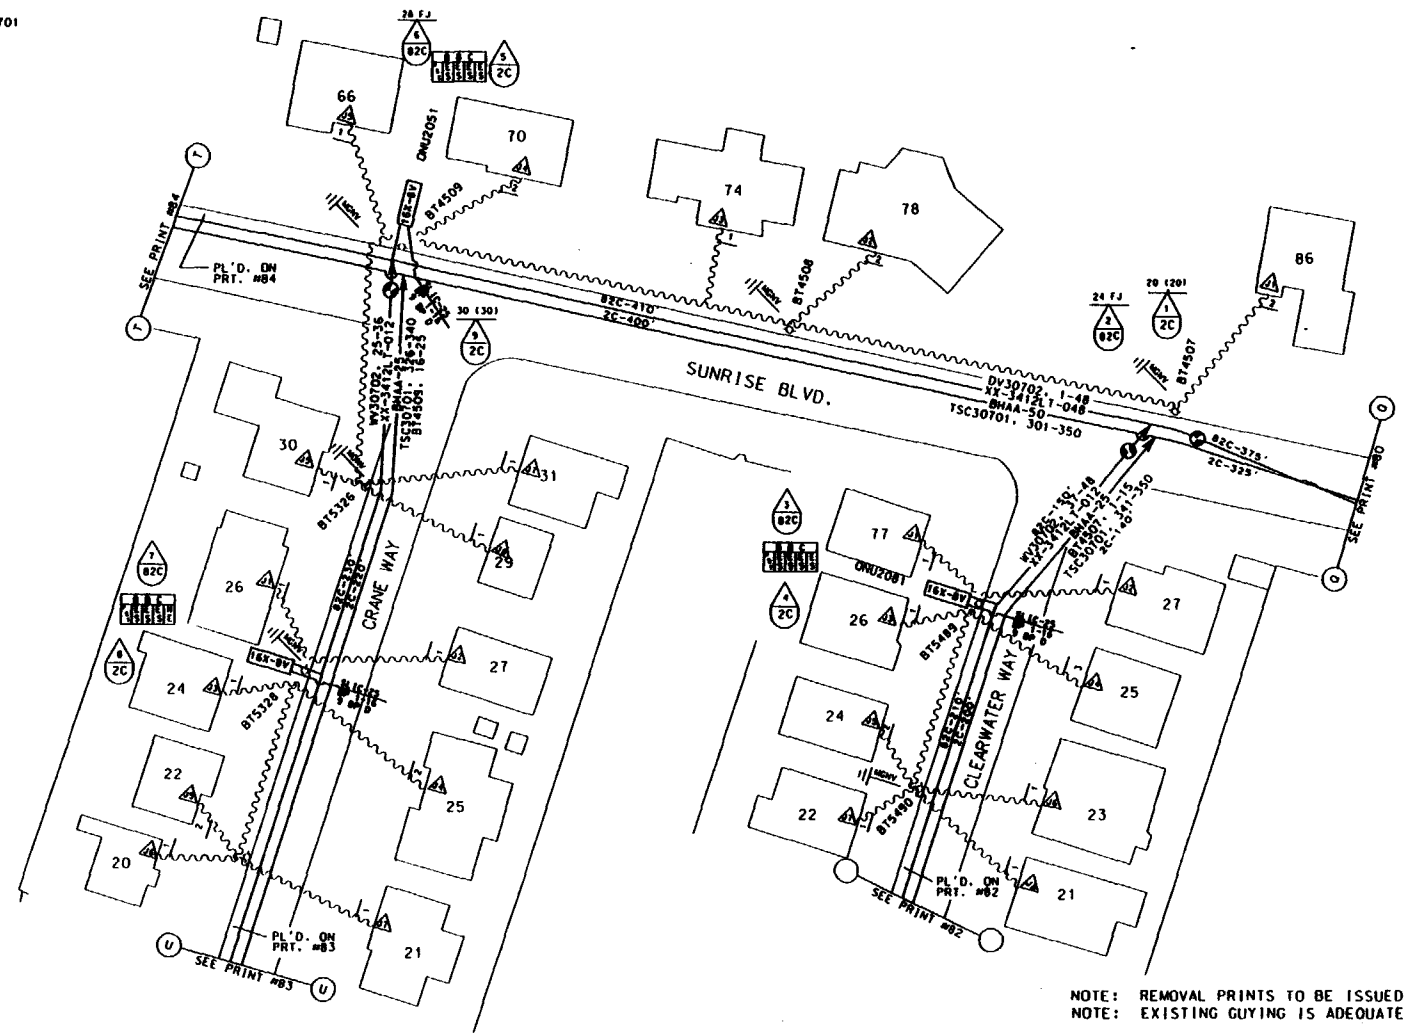

SYMBOLS & ABBREVIATIONS

NOTE: REMOVAL PRINTS TO BE ISSUED IN THE FUTURE
NOTE: EXISTING GUYING IS ADEQUATE.

TSC30701 = T.C. 307019

MATERIAL LIST
3 - 16X-8V ONU'S
3 - SLIC-25 TERMS

ACCOUNT CODE 257C AREA CODE 56234 ONU & ADDRESS	FIBER COUNT	TSC COUNT	PGL COUNT NON-DEDICATED	RIDES ID	TAPER CODE	YR PLCD
ONU2041 F 24 CRANE WAY	WV30702. 29-30	TSC30701.330-331	PGL603C 1126-1250	2041	371072	
ONU2051 F 66 SUNRISE BLVD.	WV30702. 31-32	TSC30701.332-333	PGL603C 1126-1250	2051	371072	
ONU2081 F 26 CLEARWATER WAY	WV30702. 41-42	TSC30701.345-346	PGL603C 1126-1250	2081	371072	
ONU		TSC	PGL			
ONU		TSC	PGL			

NEW JERSEY BELL TELEPHONE COMPANY

PROJECT AVIS

B. MALENA 1949

ORIG.

DOVER TOWNSHIP 343

3E1PL1 56000

WEST OSBORNVILLE

1568213 81

107

PRT12_WV30701

EST. # 1568213 - 82
AV 12.5
BUR. CM — AER. CM 245'
BUR. LU — AER. LU 16
BUR. ONU'S — AER. ONU'S 2
BUR. SWT —
BUR. REWIRES — AER. REWIRES 18

(PA) FL = 570'
82C PL. 600' XX-3412LT-012

(PB) FL = 540'
2C PL. 560' BHAA-25

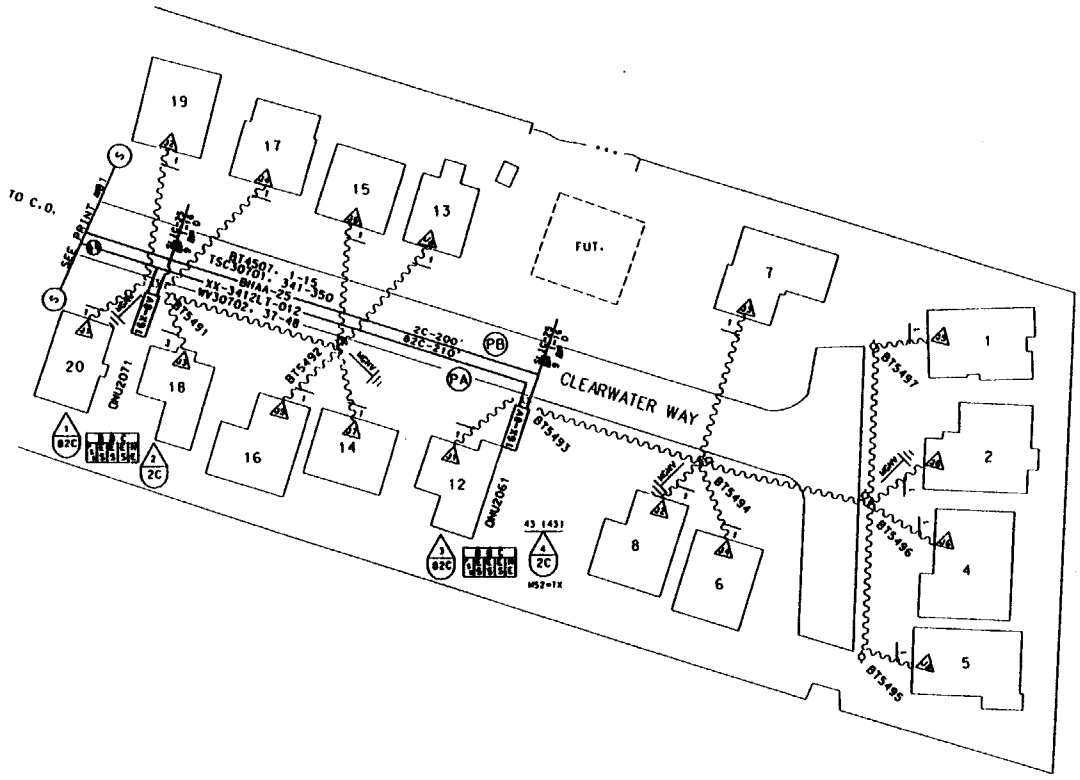

SYMBOLS & ABBREVIATIONS

NOTE: REMOVAL PRINTS TO BE ISSUED IN THE FUTURE
NOTE: EXISTING GUYING IS ADEQUATE.

TSC30701 = T.C. 307019

ACCOUNT CODE 257C AREA CODE 56234 ONU & ADDRESS	FIBER COUNT	TSC COUNT	PGL COUNT NON-DEDICATED	RIDES ID	TAPER CODE	YR PLCD
ONU 2061 F 12 CLEARWATER WAY	WV30702, 37-38	TSC30701, 341-342	PGL603C, 1126-1250	2061	371072	
ONU 2071 F 20 CLEARWATER WAY	WV30702, 39-40	TSC30701, 343-344	PGL603C, 1126-1250	2071	371072	
ONU		TSC	PGL			
ONU		TSC	PGL			
ONU		TSC	PGL			

MATERIAL LIST	MCF	FKM
600' XX-3412LT-012		2.195
560' BHAA-25	.028	
2 - 16X-BV ONU'S		
2 - SLIC-25 TERMS		

NEW JERSEY BELL TELEPHONE COMPANY
PROJECT AVIS
.028 ORIG.
DOVER TOWNSHIP 343
3E1PL1 56000
WEST OSBORNVILLE
1568213 82

108

PRT13_WV30701

EST. # 1568213 - 83
BV 12.5
BUR. CU — AER. CU 375'
BUR. LU — AER. LU 15
BUR. ONU'S — AER. ONU'S 2
BUR. SWT —
BUR. REWIRES — AER. REWIRES 17

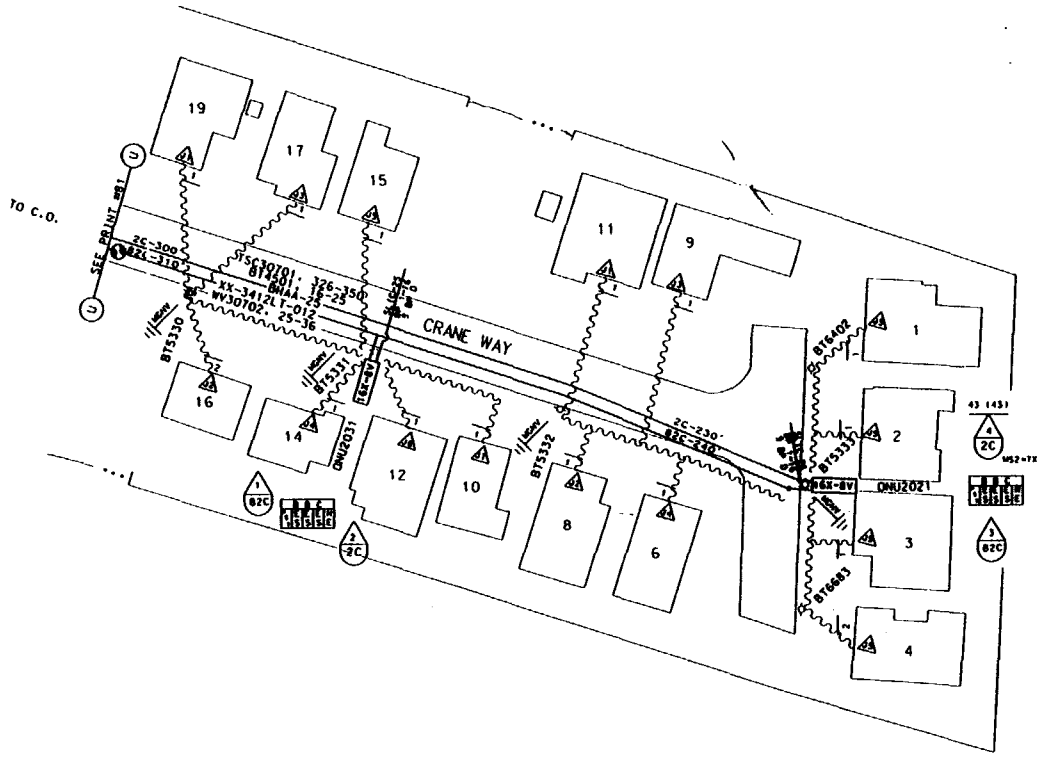

(PA) FL = 780'
82C PL. 810' XX-3412LT-012

(PB) FL = 750'
2C PL. 770' BHAA-25

SYMBOLS & ABBREVIATIONS

NOTE: REMOVAL PRINTS TO BE ISSUED IN THE FUTURE
NOTE: EXISTING GUYING IS ADEQUATE.

TSC30701 = T.C. 307019

ACCOUNT CODE 25TC AREA CODE56234 ONU & ADDRESS	FIBER COUNT	TSC COUNT	PGL COUNT NON-DEDICATED	RIDES ID	TAPER CODE	YR PLCD
ONU2021 F 2 CRANE WAY	WV30702. 25-26	TSC30701. 326-327	PGL603C. 1126-1250	2021	371072	
ONU2031 F 14 CRANE WAY	WV30702. 27-28	TSC30701. 328-329	PGL603C. 1126-1250	2031	371072	
ONU		TSC	PGL			
ONU		TSC	PGL			
ONU		TSC	PGL			

MATERIAL LIST	MCF	FKM
810' XX-3412LT-012		2.963
770' BHAA-25	.039	
2 - 16X-8V ONU'S		
2 - SLIC-25 TERMS		

NEW JERSEY BELL TELEPHONE COMPANY

PROJECT AVIS

D. MALENA

.039

ORIG.

DOVER TOWNSHIP 343

3E1PL1

56000

WEST OSBORNVILLE

EST. # 1568213 83

EST. # 1568213 - 85

109

PRT14_WV30701

EST. # 1568213 - 84
SV 12.5
BUR. CU — AER. CU 920'
BUR. LU — AER. LU 14
BUR. ONU'S — AER. ONU'S 2
BUR. SWT —
BUR. REWIRES — AER. REWIRES 18

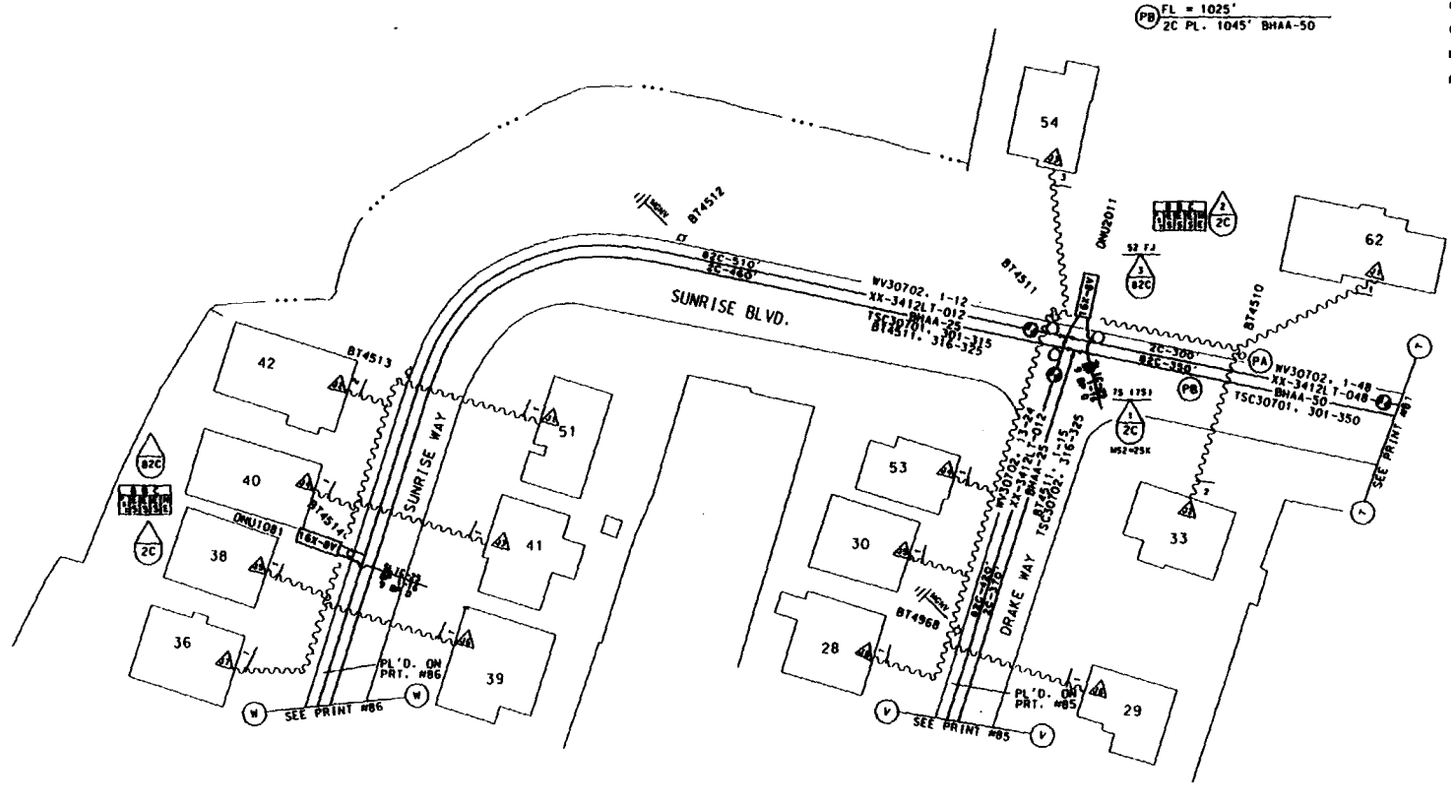

NOTE: REMOVAL PRINTS TO BE ISSUED IN THE FUTURE
NOTE: EXISTING GUYING IS ADEQUATE.

TSC30701 = T.C. 307019

MATERIAL LIST	MCF	FKM
1145' XX-3412LT-048		16.756
1045' BHAA-50	.105	
2 - 16X-8V ONU'S		
2 - SEIC-25 TERM		

ACCOUNT CODE 257C AREA CODE 56234 ONU & ADDRESS	FIBER COUNT	TSC COUNT	PGL COUNT NON-DEDICATED	RIDES ID	TAPE CODE	YR PLCD
ONU 1081 F 40 SUNRISE WAY	WV30702, 7-8	TSC30701, 307-308	PGL603C, 1001-1125	1081	371071	
ONU 2011 F 54 SUNRISE BLVD.	WV30702, 19-20	TSC30701, 322-323	PGL603C, 1126-1250	2011	371072	
ONU		TSC	PGL			
ONU		TSC	PGL			
ONU		TSC	PGL			

NEW JERSEY BELL TELEPHONE COMPANY

PROJECT AVIS

.105 ORIG.

DOVER TOWNSHIP 343

3E1PL1 56000

WEST OSBORNVILLE

1568213 84

PRT20_WV30701

EST. # 1568213 - 90
kv 12.5
BUR. CU — AER. CU 550'
BUR. LU — AER. LU 25
BUR. ONU'S — AER. ONU'S 3
BUR. SWT —
BUR. REWIRES — AER. REWIRES 27

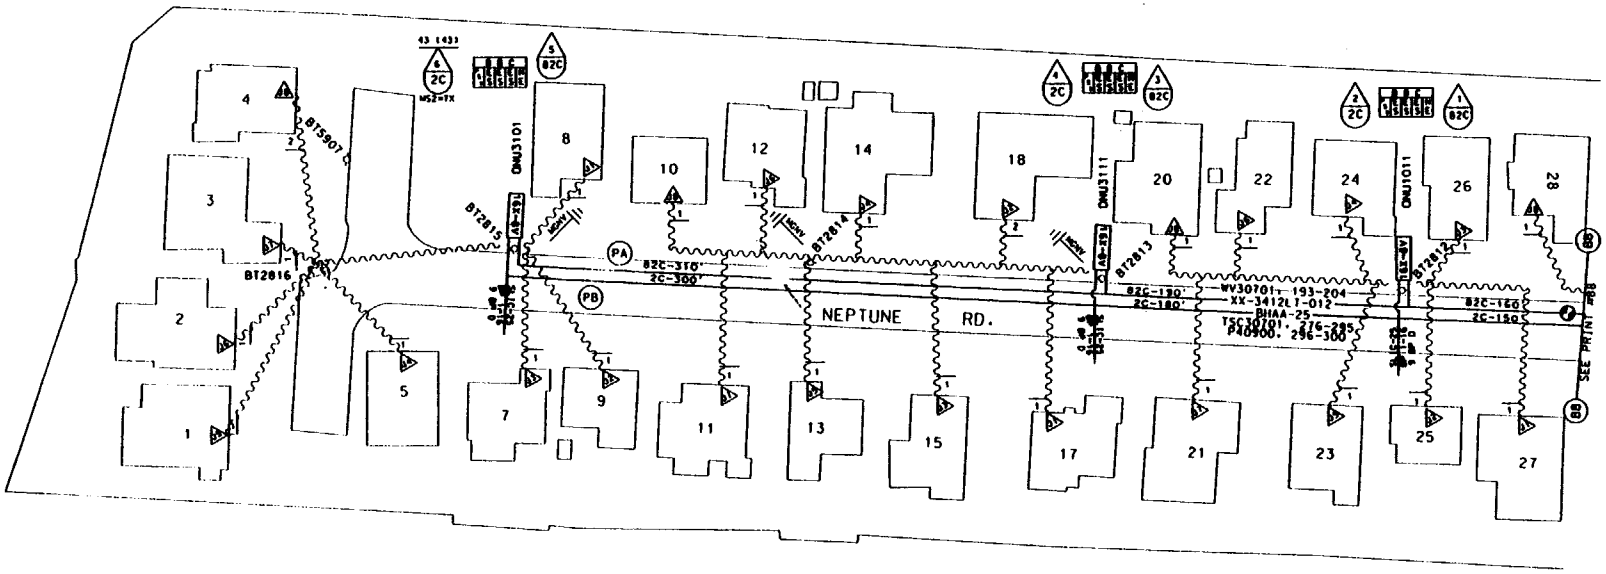

PA FL = 1275'
82C PL. 1325' XX-3412LT-012

PB FL = 1225'
2C PL. 1245' BHAA-25

SYMBOLS & ABBREVIATIONS

NOTE: REMOVAL PRINTS TO BE ISSUED IN THE FUTURE
NOTE: EXISTING GUYING IS ADEQUATE.

TSC30701 = T.C. 307019

ACCOUNT CODE 257C AREA CODE 56234 ONU & ADDRESS	FIBER COUNT	TSC COUNT	PGL COUNT NON-DEDICATED	RIDES ID	TAPER CODE	YR PLCD
ONU3101 F 8 NEPTUNE RD.	WV30701. 193-194	TSC30701. 276-277	PGL 603B. 751-875	3101	371033	
ONU3111 F 20 NEPTUNE RD.	WV30701. 195-196	TSC30701. 278-279	PGL 603B. 751-875	3111	371033	
ONU1011 F 26 NEPTUNE RD.	WV30701. 197-198	TSC 30701. 280-281	PGL 603C. 1001-1125	1011	371071	
ONU		TSC	PGL			
ONU		TSC	PGL			

MATERIAL LIST
1325' XX-3412LT-012
1245' BHAA-25
3 - 16X-BV ONU'S
3 - SLIC-25

MCF	FKM
.062	4.848

PROJECT AVIS
B. MALENA
9-13-91
.062
ORIG.
DOVER TOWNSHIP
343
3E2PL1
56000
WEST OSBORNVILLE
1568213
90
NEW JERSEY BELL TELEPHONE COMPANY

PRT22_WV30701

EST. # 1568213 - 92
RY 12.5
BUR. CU — AER. CU 585'
BUR. LU — AER. LU 24
BUR. ONU'S — AER. ONU'S 3
BUR. SWT —
BUR. REWIRES — AER. REWIRES 24

(PA) FL = 1065'
82C PL. 1115' XX-3412LT-012

(PB) FL = 1015'
2C PL. 1035' BHAA-25

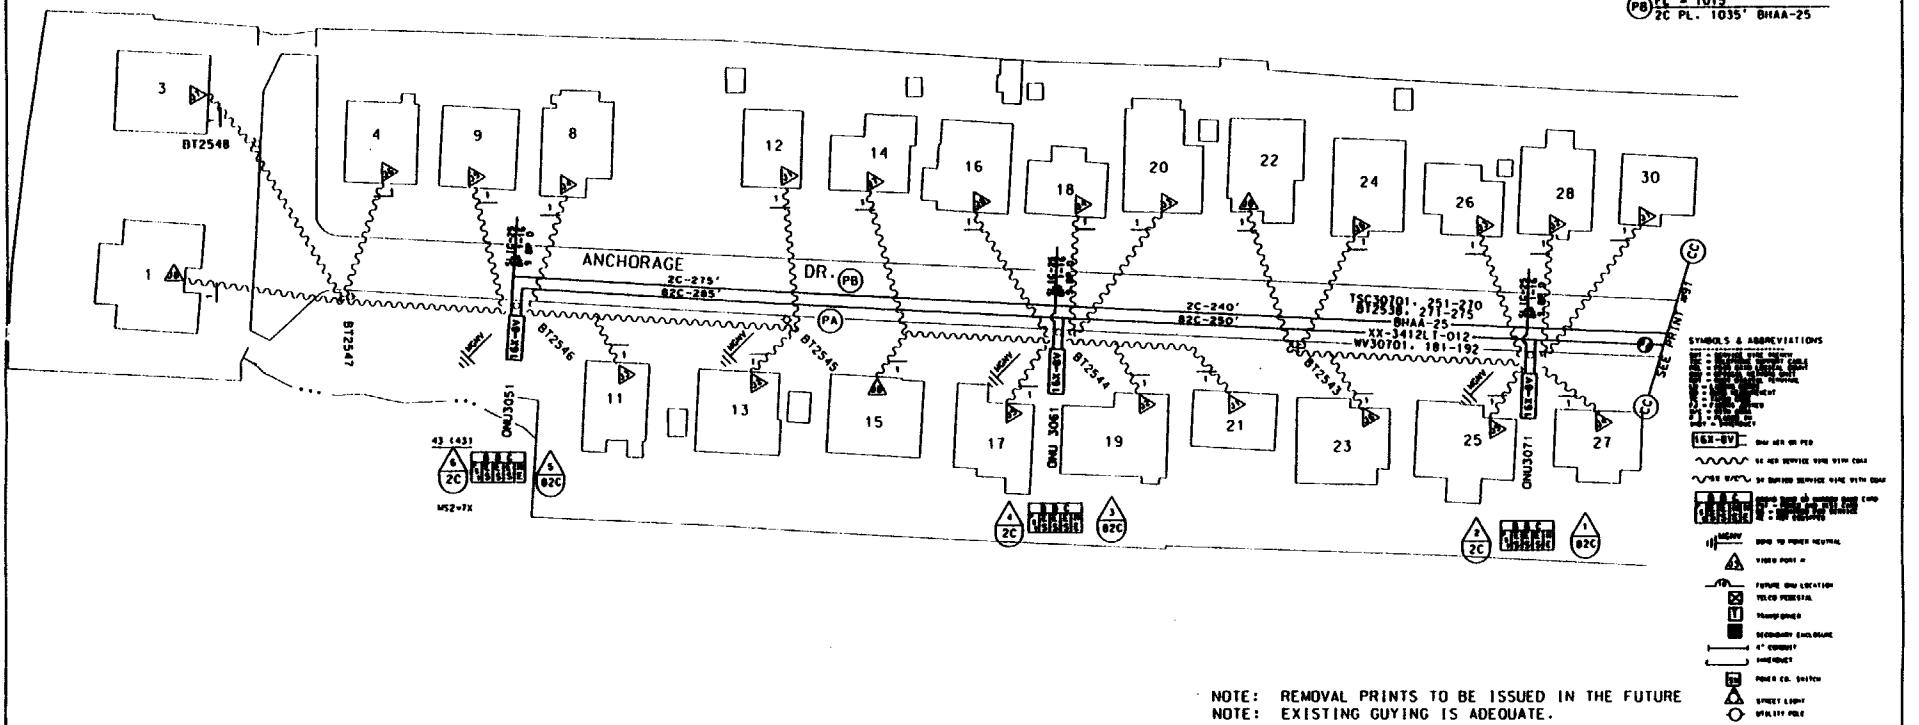

NOTE: REMOVAL PRINTS TO BE ISSUED IN THE FUTURE
NOTE: EXISTING GUYING IS ADEQUATE.

TSC30701 = T.C. 307019

ACCOUNT CODE 2576 AREA CODE 56234 ONU & ADDRESS	FIBER COUNT	TSC COUNT	PGL COUNT NON-DEDICATED	RIDES ID	TAPER CODE	YR PLCD
ONU 3051 F 11 ANCHORAGE DR.	WV30701. 181-182	TSC 30701. 251-252	PGL 603B. 751-875	3051	371033	
ONU 3061 F 19 ANCHORAGE DR.	WV30701. 183-184	TSC 30701. 253-254	PGL 603B. 751-875	3061	371033	
ONU 3071 F 27 ANCHORAGE DR.	WV30701. 185-186	TSC 30701. 255-256	PGL 603B. 751-875	3071	371033	
ONU		TSC	PGL			
ONU		TSC	PGL			

MATERIAL LIST	MCF	FKM
1115' XX-3412LT-012		4.079
1035' BHAA-25	.051	
3 - 16X-8V ONU'S		
3 - SLIC-25 TERMS		

PROJECT AVIS
9-13-94
.051
ORIG.
NEW JERSEY BELL TELEPHONE COMPANY
DOVER TOWNSHIP
343
56000
WEST OSBORNVILLE
1568213
92

PRT24_WV30701

EST. # 1568213 - 94
kv 12.5
BUR. CU — AER. CU 675'
BUR. LU — AER. LU 19
BUR. ONU'S — AER. ONU'S 2
BUR. SWT —
BUR. REWIRES — AER. REWIRES 21

(PA) FL = 1345'
82C PL. 1385' XX-3412LT-012

(PB) FL = 1305
2C PL. 1325' BHAA-25

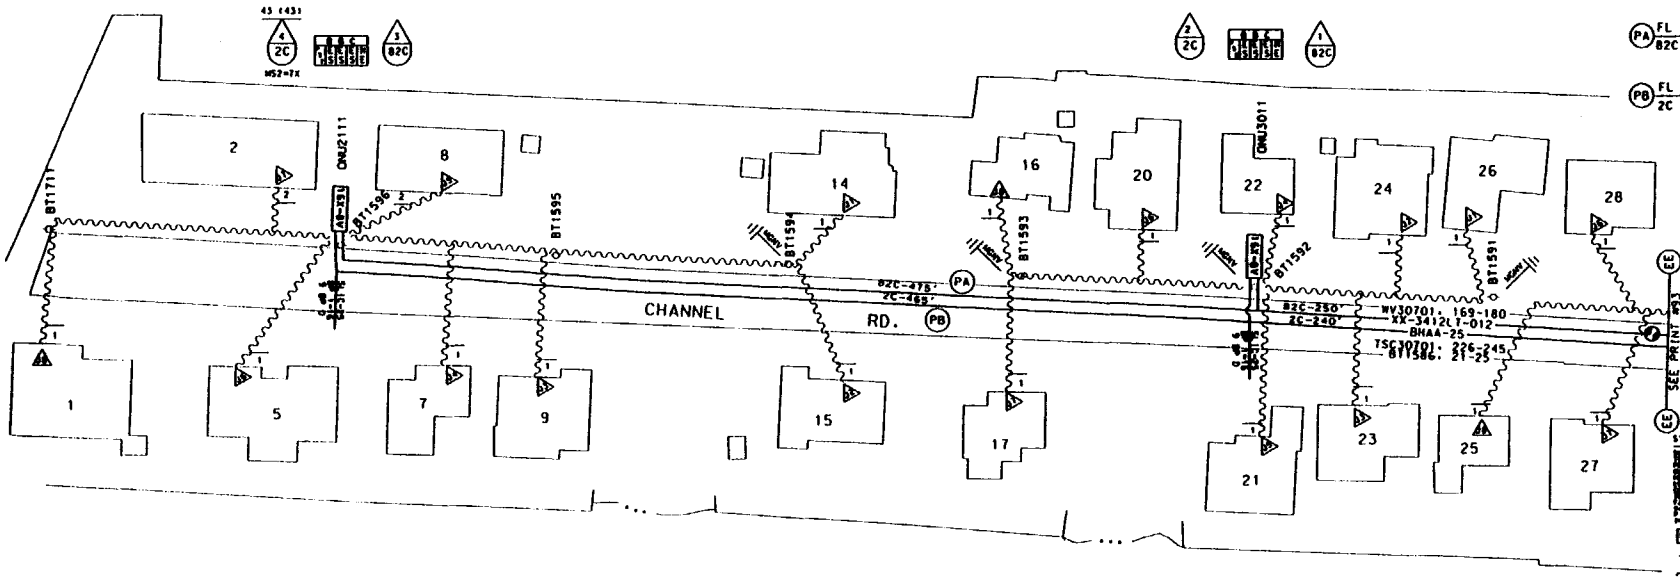

SYMBOLS & ABBREVIATIONS

NOTE: REMOVAL PRINTS TO BE ISSUED IN THE FUTURE
NOTE: EXISTING GUYING IS ADEQUATE.

TSC30701 = T.C. 307019

ACCOUNT CODE 257C AREA CODE ONU & ADDRESS	FIBER COUNT	TSC COUNT	PGL COUNT NON-DEDICATED	RIDES ID	TAPER CODE	YR PLCD
ONU 2111 F 2 CHANNEL RD.	WV30701. 169-170	TSC30701. 226-227	PGL 603B. 626-750	2111	371032	
ONU 3011 F 20 CHANNEL RD.	WV30701. 171-172	TSC 30701. 228-229	PGL 603B. 751-875	3011	371033	
ONU		TSC	PGL			
ONU		TSC	PGL			
ONU		TSC	PGL			

MATERIAL LIST
1385' XX-3412LT-012
1325' BHAA-25
2 - 16X-8V ONU'S
2 - SLIC-25 TERMS

	MCF	FKM
	.066	5.067

NEW JERSEY BELL TELEPHONE COMPANY

PROJECT AVIS

DRAWN BY: B. MALENA

9-13-94

.066

ORIG.

DOVER TOWNSHIP 343

3E2PL1

56000

WEST OSBORNVILLE

1568213 94

PRT25_WV30701

EST. # 1568213 - 95
KV 12.5
BUR. CU — AER. CU 855'
BUR. LU — AER. LU 16
BUR. ONU'S — AER. ONU'S 2
BUR. SWT —
BUR. REWIRES — AER. REWIRES 21

(PA) FL = 190'
82C PL. 200' XX-3412LT-012

(PB) FL = 180'
2C PL. 200' BHAA-25

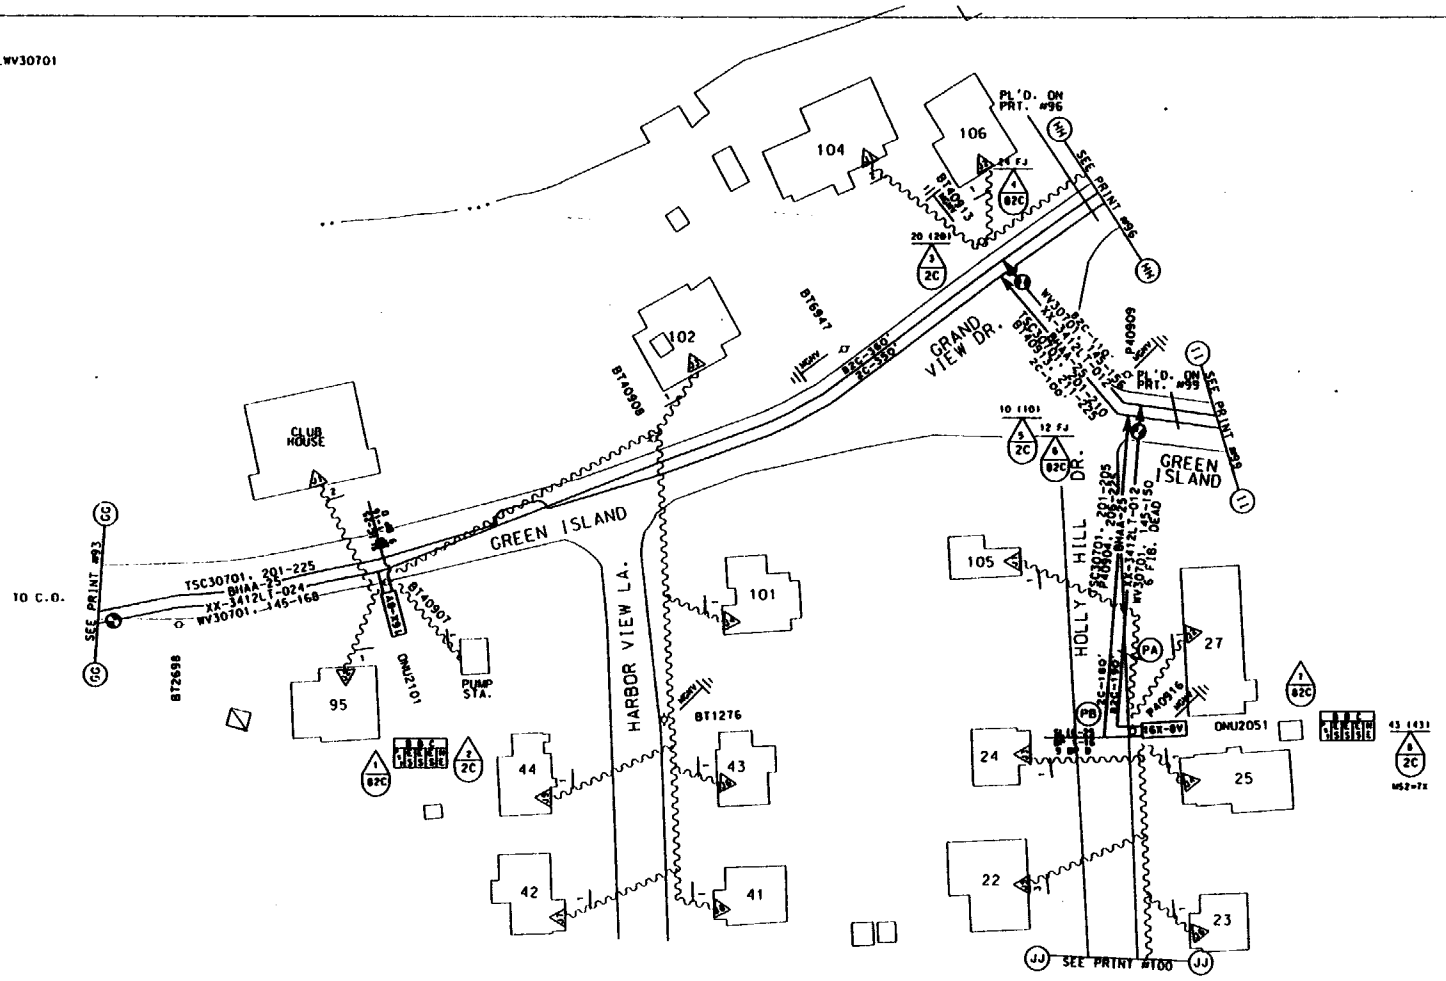

NOTE: REMOVAL PRINTS TO BE ISSUED IN THE FUTURE
NOTE: EXISTING GUYING IS ADEQUATE.

TSC30701 = T.C. 307019

ACCOUNT CODE 257C AREA CODE 56234 ONU & ADDRESS	FIBER COUNT	TSC COUNT	PGL COUNT NON-DEDICATED	RIDES ID	TAPER CODE	YR PLCD
ONU 2051 F 25 HOLLY HILL DR.	WV30701. 145-146	TSC30701. 201-202	PGL6038. 626-750	2051	371032	
ONU 2101 F 95 GREEN ISLAND DR.	WV30701. 163-164	TSC30701. 219-220	PGL6038. 626-750	2101	371032	
ONU		TSC	PGL			
ONU		TSC	PGL			
ONU		TSC	PGL			

MATERIAL LIST	MCF	FKM
200' XX-3412LT-012	.010	.731
200' BHAA-25		
2 - 16X-BY ONU'S		
2 - SLIC-25 TERMS		

NEW JERSEY BELL TELEPHONE COMPANY

PROJECT AVIS

.010 ORIG.

DOVER TOWNSHIP 343

3EPL3 56000

WEST OSBORNVILLE

EST. # 1568213 SHEET 95

PRT26_WV30701

EST. # 1568213 - 96
kv 12.5
BUR. CU — AER. CU 525'
BUR. LU — AER. LU 21
BUR. ONU'S — AER. ONU'S 3
BUR. SWT —
BUR. REWIRES — AER. REWIRES 24

(PA) FL = 1285'
B2C PL. 1325' XX-3412LT-024

(PB) FL = 1195'
2C PL. 1215' BHAA-25

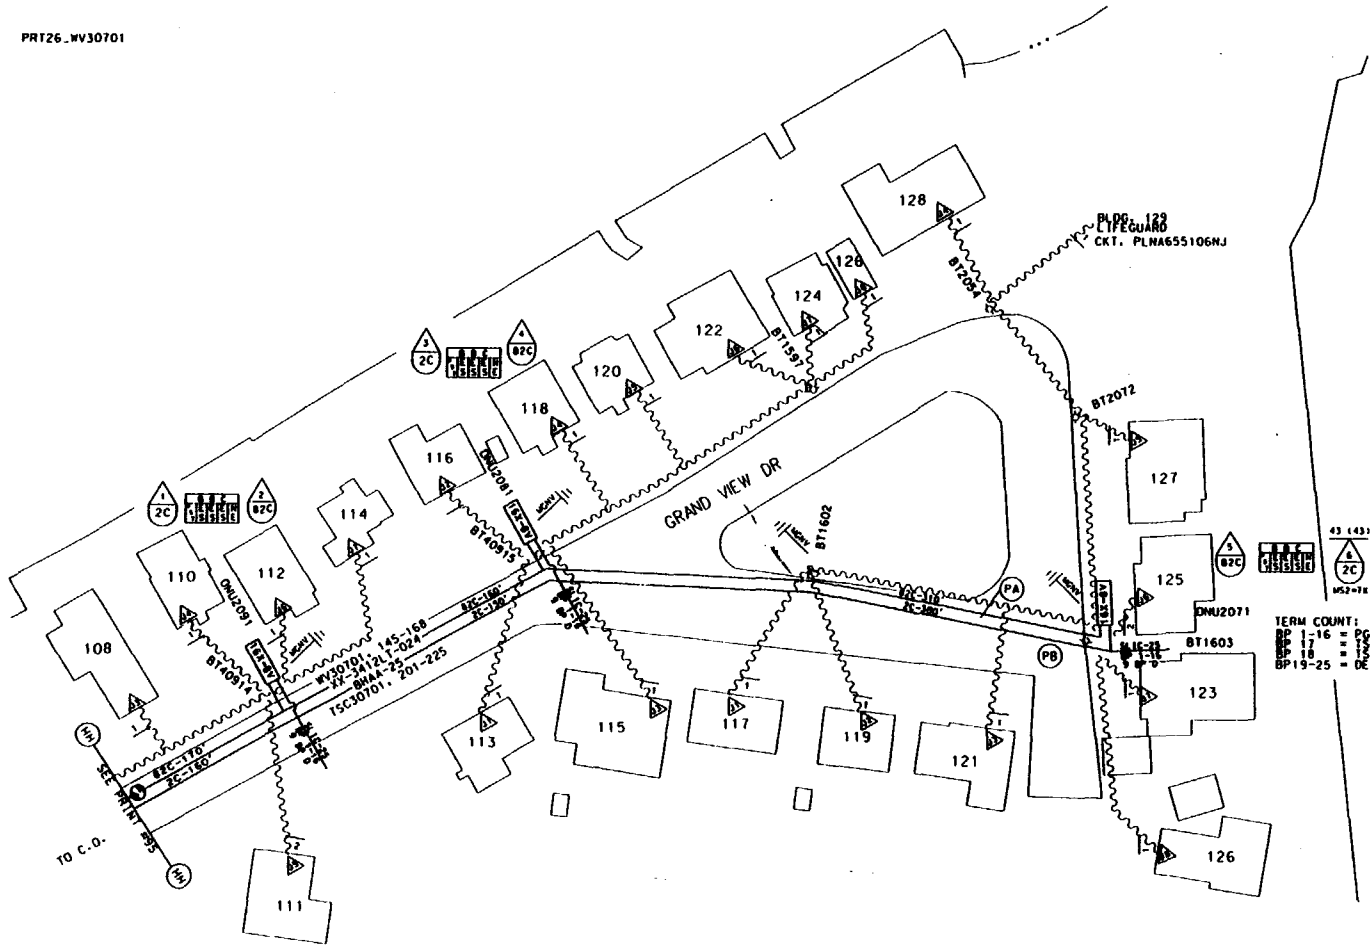

SYMBOLS & ABBREVIATIONS

NOTE: REMOVAL PRINTS TO BE ISSUED IN THE FUTURE
NOTE: EXISTING GUYING IS ADEQUATE.

TSC30701 = T.C. 307019

ACCOUNT CODE 257C AREA CODE 56234 ONU & ADDRESS	FIBER COUNT	TSC COUNT	PGL COUNT NON-DEDICATED	RIDES ID	TAPER CODE	YR PLCD
ONU 2071 F 125 GRAND VIEW DR.	WV30701. 157-158	TSC30701. 211-212	PGL 603B. 626-750	2071	371032	
ONU 2081 F 118 GRAND VIEW DR.	WV30701. 159-160	TSC30701. 215-216	PGL 603B. 626-750	2081	371032	
ONU 2091 F 110 GRAND VIEW DR.	WV30701. 161-162	TSC30701. 217-218	PGL 603B. 626-750	2091	371032	
ONU		TSC	PGL			
ONU		TSC	PGL			

MATERIAL LIST

	MCF	FKM
1325' XX-3412LT-024		9.70
1215' BHAA-25	.061	
3 - 16X-BV ONU'S		
3 - SLIC-25 TERMS		

NEW JERSEY BELL TELEPHONE COMPANY

PROJECT AVIS

9-13-94

.061 ORIG.

DOVER TOWNSHIP 343

3EPL3 56000

WEST OSBORNVILLE

1568213 96

PRT27_WV30701

EST. # 1568213 - 97
SV 12.5
BUR. CU – AER. CU 1560'
BUR. LU – AER. LU 31
BUR. ONU'S – AER. ONU'S 4
BUR. SWT –
BUR. REWIRES – AER. REWIRES 41

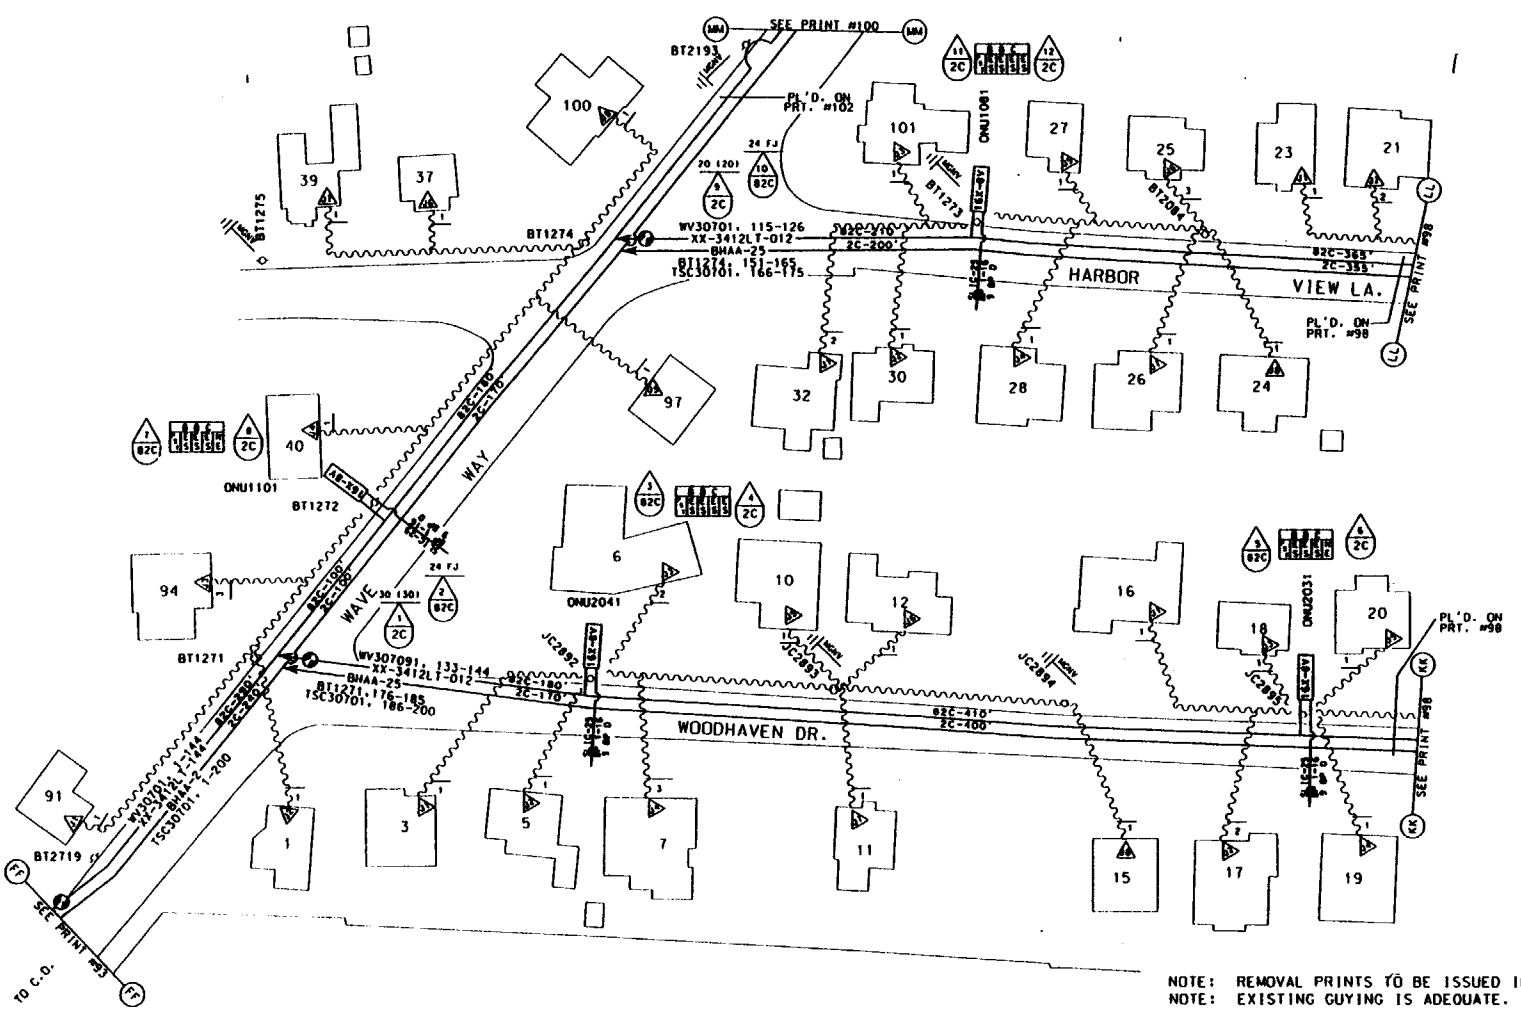

NOTE: REMOVAL PRINTS TO BE ISSUED IN THE FUTURE
NOTE: EXISTING GUYING IS ADEQUATE.

SYMBOLS & ABBREVIATIONS

TSC30701 = T.C. 307019

ACCOUNT CODE 257C AREA CODE 56234 ONU & ADDRESS	FIBER COUNT	TSC COUNT	PGL COUNT NON-DEDICATED	RIDES ID	TAPER CODE	YR PLCD
ONU 2031 F 20 WOODHAVEN DR.	WV30701. 137-138	TSC30701. 190-191	PGL 603B. 626-750	2031	371032	
ONU 2041 F 6 WOODHAVEN DR.	WV30701. 139-140	TSC30701. 192-193	PGL 603B. 626-750	2041	371032	
ONU 1101 F 94 WAVE WAY	WV30701. 129-130	TSC30701. 178-179	PGL 603B. 501-625	1101	371031	
ONU 1081 F D27 HARBOR VIEW LA.	WV30701. 119-120	TSC30701. 170-171	PGL 603B. 501-625	1081	371031	
ONU		TSC	PGL			

MATERIAL LIST
4 _ 16X-8V ONU'S
4 _ SLIC-25 TERMS

MCF FKM

NEW JERSEY BELL TELEPHONE COMPANY

PROJECT AVIS
DRAWN BY B. MALENA
9-13-94
ORIG.
DOVER TOWNSHIP 343
56000
WEST OSBORNVILLE
1568213 97

PRT28_WV30701

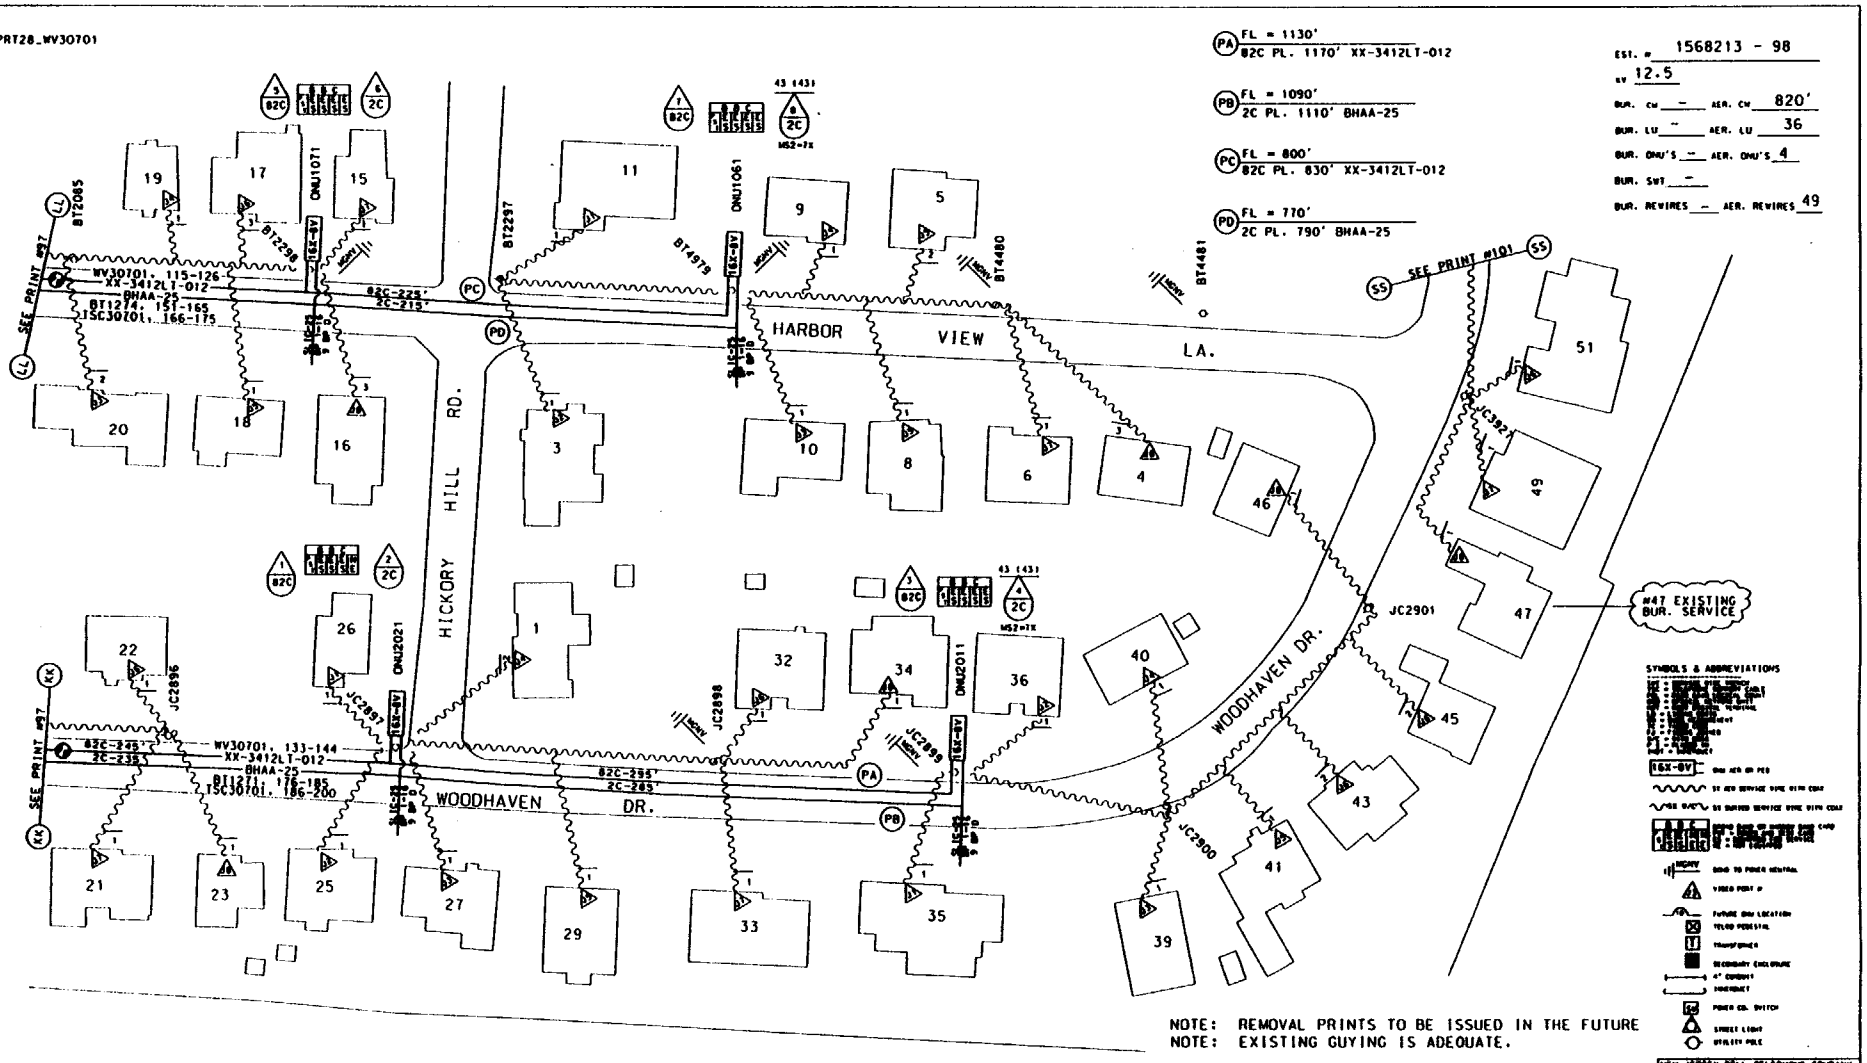

TSC30701 = T.C. 307019

ACCOUNT CODE 257C AREA CODE 56234 ONU & ADDRESS	FIBER COUNT	TSC COUNT	PGL COUNT NON-DEDICATED	RIDES ID	TAPER CODE	YR PLCD
ONU 1061 F 9 HARBOR VIEW LA.	WV30701. 115-116	TSC30701. 166-167	PGL603B. 501-625	1061	371031	
ONU 1071 F 17 HARBOR VIEW LA.	WV30701. 117-118	TSC30701. 168-169	PGL603B. 501-625	1071	371031	
ONU 2011 F 36 WOODHAVEN DR.	WV30701. 133-134	TSC 30701. 186-187	PGL603B. 626-750	2011	371032	
ONU 2021 F 26 WOODHAVEN DR.	WV30701. 135-136	TSC30701. 188-189	PGL603B. 626-750	2021	371032	
ONU		TSC	PGL			

MATERIAL LIST	MCF	FKM
2000' XX-3412LT-012		7.317
1900' BHAA-25	.095	
4 - 16X-8V ONU'S		
4 - SLIC-25 TERMS		

PROJECT AVIS		9-24-04	
D. WALENA		.095	ORIG.
DOVER TOWNSHIP			343
3EPL4	56000		
WEST OSBORNVILLE			
1568213	98		

NEW JERSEY BELL TELEPHONE COMPANY

PRT29_WV30701

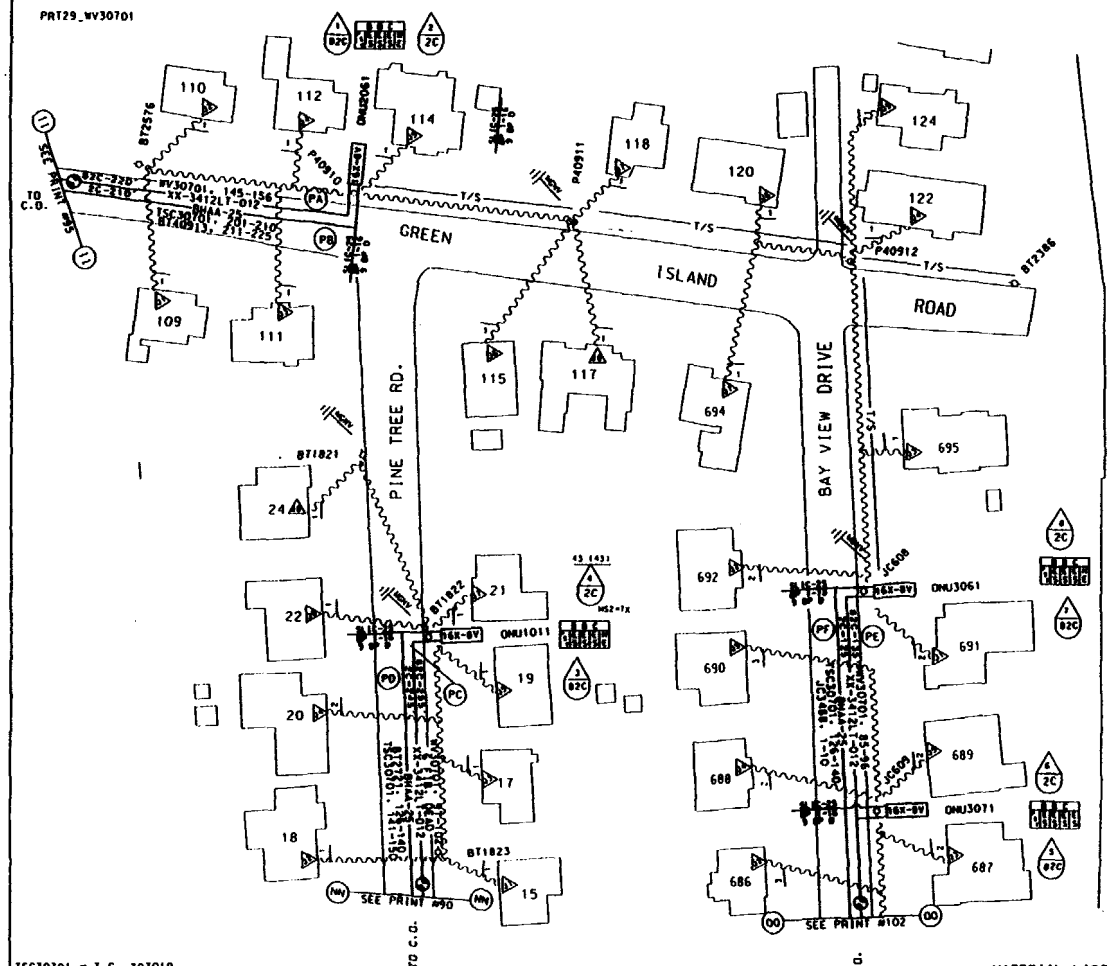

SUMMARY OF REV #1
1)CHANGE HOUSE #'S ON BAYVIEW DRIVE
2)CHANGE STREET ON BAYVIEW FROM ROAD TO DRIVE
3)CHANGE ONU 'S STAMP ADDRESS FROM ROAD TO DRIVE

EST. # 1568213 - 99 REV#1
AT 12.5
DUR. CU — AER. CU 490'
DUR. LU — AER. LU 28
DUR. ONU'S — AER. ONU'S 4
DUR. SVT —
DUR. REVIRES — AER. REVIRES 38

(PA) FL = 330'
82C PL. 350' XX-3412LT-012

(PB) FL = 310'
2C PL. 330' BHAA-25

(PC) FL = 605'
82C PL. 625' XX-3412LT-012

(PD) FL = 585'
2C PL. 605' BHAA-25

(PE) FL = 795'
82C PL. 825' XX-3412LT-012

(PF) FL = 715'
2C PL. 735' BHAA-25

SYMBOLS & ABBREVIATIONS

NOTE: REMOVAL PRINTS TO BE ISSUED IN THE FUTURE
NOTE: EXISTING GUYING IS ADEQUATE.

TSC30701 = T.C. 307019

ACCOUNT CODE 257C AREA CODE 56234 ONU & ADDRESS	FIBER COUNT	TSC COUNT	PGL COUNT NON-DEDICATED	RIDES ID	TAPER CODE	YR PLCD
ONU3061 F 131 BAY VIEW DRIVE	WV30701. 85-86	TSC30701. 126-127	PGL603A. 251-375	3061	370993	
ONU3071 F 127 BAY VIEW DRIVE	WV30701. 87-88	TSC30701. 128-129	PGL603A. 251-375	3071	370993	
ONU1011 F 21 PINE TREE RD.	WV30701. 97-98	TSC30701. 141-142	PGL 603B. 501-625	1011	371031	
ONU2061 F 112 GREEN ISLAND ROAD	WV307031. 151-152	TSC30701. 206-207	PGL 603B. 626-750	2061	371032	
ONU		TSC	PGL			

MATERIAL LIST

	MCF	FKM
1000' XX-3412LT-012		6.585
1670' BHAA-25	.084	
4 - 16X-8V ONU'S		
4 - SLIC-2 TERMS		

NEW JERSEY BELL TELEPHONE COMPANY

PROJECT AVIS

.084 GB 9-20-95 #1

DOVER TOWNSHIP 343

3EPL3 56000

WEST OSBORNVILLE

1568213 99

PRT30_WV30701

EST. # 1568213 - 100
KV 12.5
BUR. CU — AER. CU 1465'
BUR. LU — AER. LU 26
BUR. ONU'S — AER. ONU'S 3
BUR. SWT —
BUR. REWIRES — AER. REWIRES 27

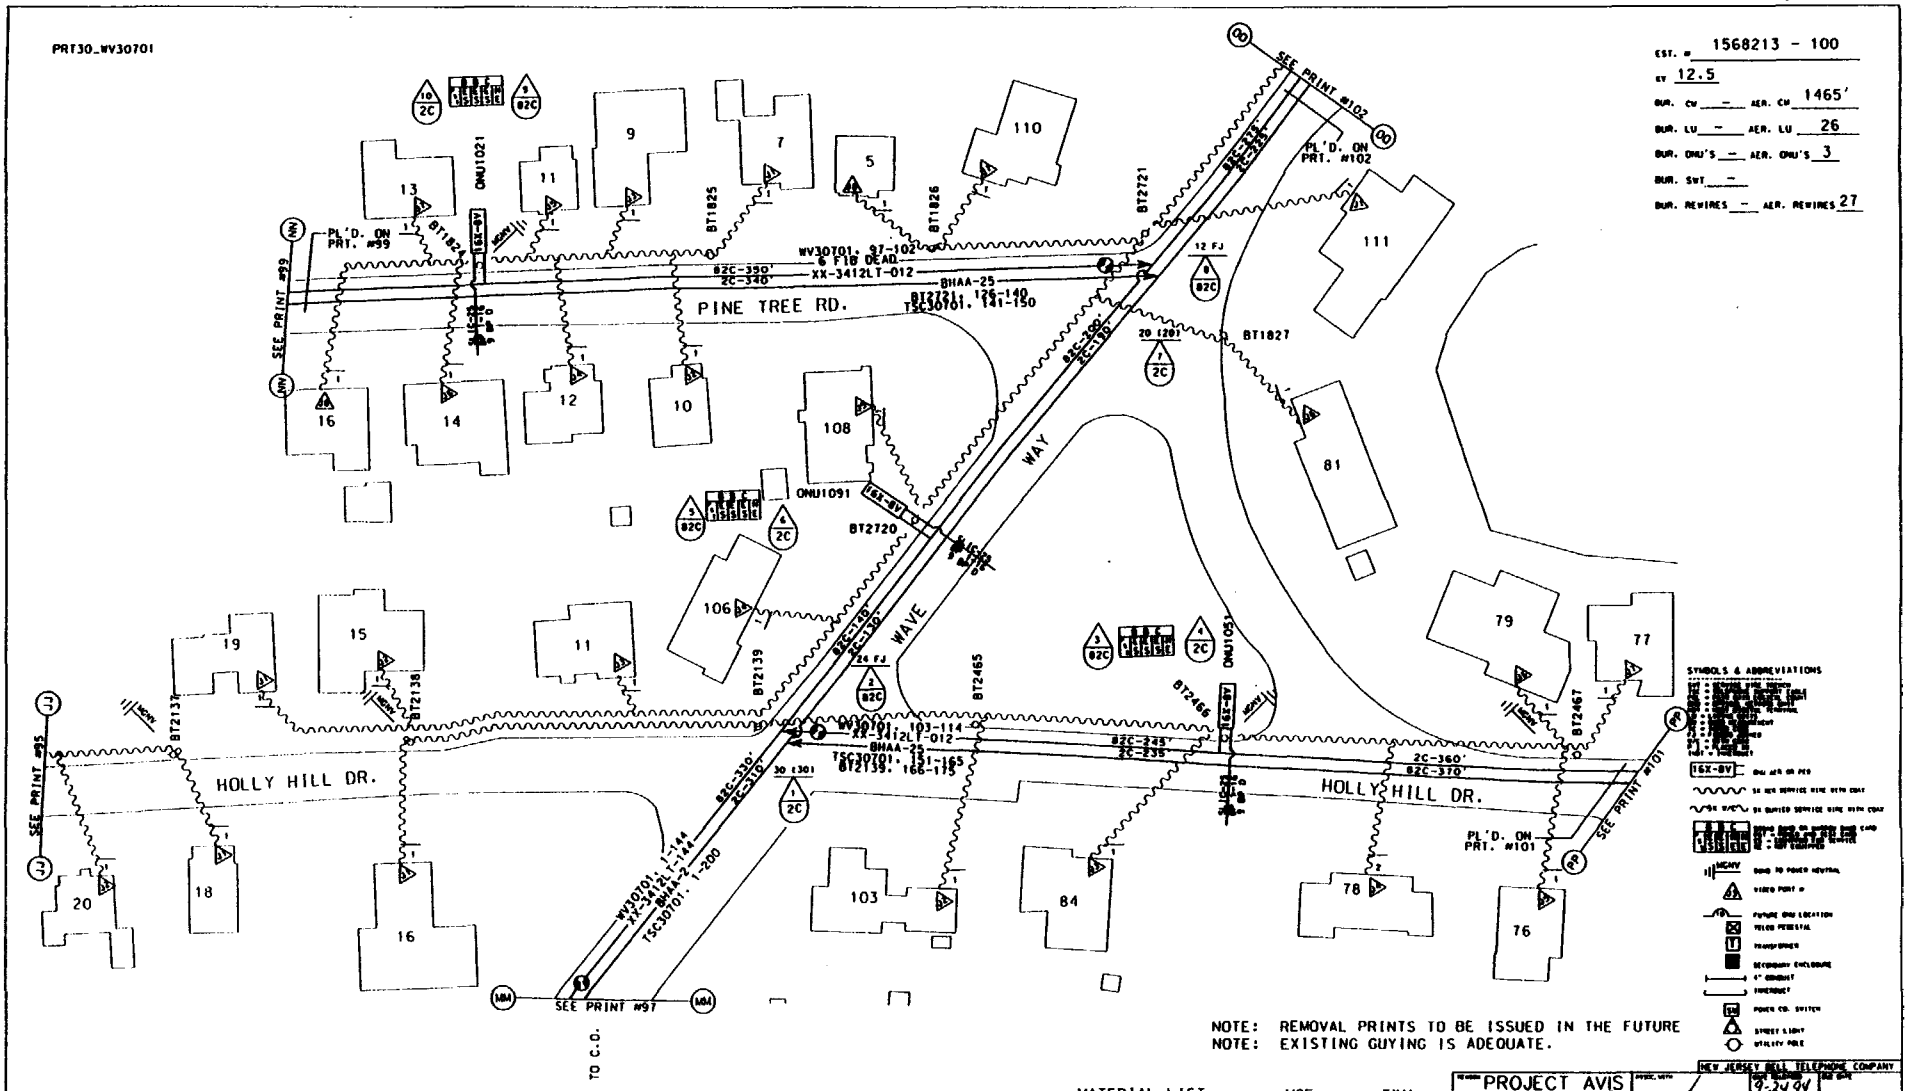

NOTE: REMOVAL PRINTS TO BE ISSUED IN THE FUTURE
NOTE: EXISTING GUYING IS ADEQUATE.

TSC30701 = T.C. 307019

MATERIAL LIST MCF FKM
3 _ 16X-8V ONU'S
3 _ SL1C-25 TERMS

ACCOUNT CODE 257C AREA CODE 56234 ONU & ADDRESS	FIBER COUNT	TSC COUNT	PGL COUNT NON-DEDICATED	RIDES ID	TAPER CODE	YR PLCD
ONU1021 F 13 PINE TREE RD.	WV30701. 99-100	TSC30701. 143-144	PGL603B. 501-625	1021	371031	
ONU1051 F 78 HOLLY HILL DR.	WV30701. 107-108	TSC30701. 155-156	PGL603B. 501-625	1051	371031	
ONU1091 F 108 WAVE WAY	WV30701. 127-128	TSC30701. 176-177	PGL603B. 501-625	1091	371031	
ONU		TSC	PGL			
ONU		TSC	PGL			

NEW JERSEY BELL TELEPHONE COMPANY
PROJECT AVIS
DATE 9-24-91
B. MALENA 5944
ORIG.
DOVER TOWNSHIP 343
56000
WEST OSBORNVILLE
EST. # 1568213 100

121

PRT31_WV30701

EST. # 1568213 - 101
SV 12.5
BUR. CU — AER. CU 525'
BUR. LU — AER. LU 13
BUR. ONU'S — AER. ONU'S 2
BUR. SWT —
BUR. REWIRES — AER. REWIRES 14

(PA) FL = 1020'
82C PL. 1050' XX-3412LT-012

(PB) FL = 980'
2C PL. 1000' BHAA-25

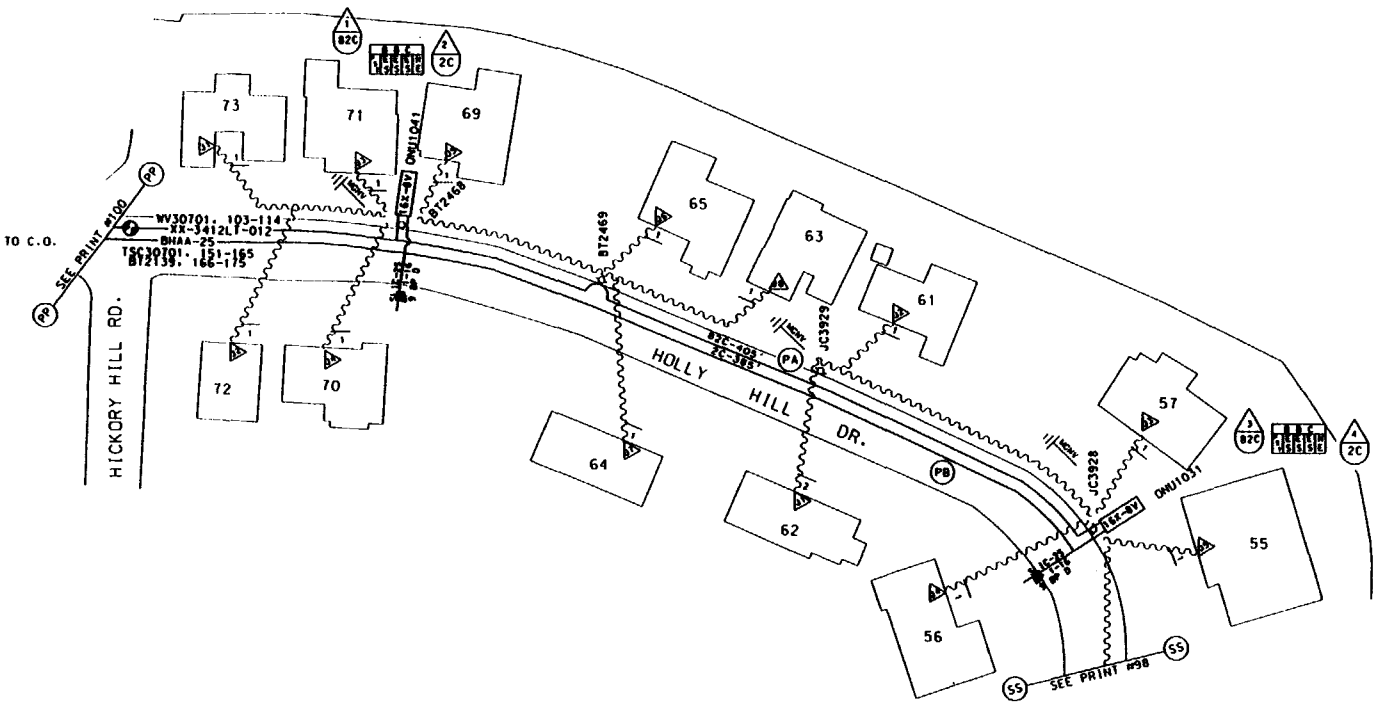

SYMBOLS & ABBREVIATIONS

NOTE: REMOVAL PRINTS TO BE ISSUED IN THE FUTURE
NOTE: EXISTING GUYING IS ADEQUATE.

TSC30701 = T.C. 307019

ACCOUNT CODE 257C AREA CODE 56234 ONU & ADDRESS	FIBER COUNT	TSC COUNT	PGL COUNT NON-DEDICATED	RIDES ID	TAPER CODE	YR PLCD
ONU 1031 F 55 HOLLY HILL DR.	WV30701. 103-104	TSC30701. 151-152	PGL603B. 501-625	1031	371031	
ONU 1041 F 69 HOLLY HILL DR.	WV30701. 105-106	TSC30701. 153-154	PGL603B. 501-625	1041	371031	
ONU		TSC	PGL			
ONU		TSC	PGL			
ONU		TSC	PGL			

MATERIAL LIST

	MCF	FKM
1050' XX-3412LT-012		3.805
1000' BHAA-25	.050	
2 - 16X-8V ONU'S		
2 - SLIC-25 TERMS		

NEW JERSEY BELL TELEPHONE COMPANY

PROJECT AVIS
B. MALENA
10-1-94
.050
ORIG.
DOVER TOWNSHIP
343
3EPL4
56000
WEST OSBORNVILLE
1568213
101

PR132_WV307011

SUMMARY OF REV #1
1) CHANGE STREET NAME FROM ROAD TO DRIVE
2) CHANGE HOUSE #'S
3) CHANGE ONU'S ADDRESS STAMP FROM ROAD TO DRIVE

EST. # 1568213 - 102 REV#1
KV 12.5
BUR. CU — AER. CU 855'
BUR. LU — AER. LU 18
BUR. ONU'S — AER. ONU'S 3
BUR. SWT —
BUR. REWIRES — AER. REWIRES 34

(PA) FL = 1525'
82C PL. 1575' XX-3412LT-144

(PB) FL = 1365'
2C PL. 1385' BHAA-2

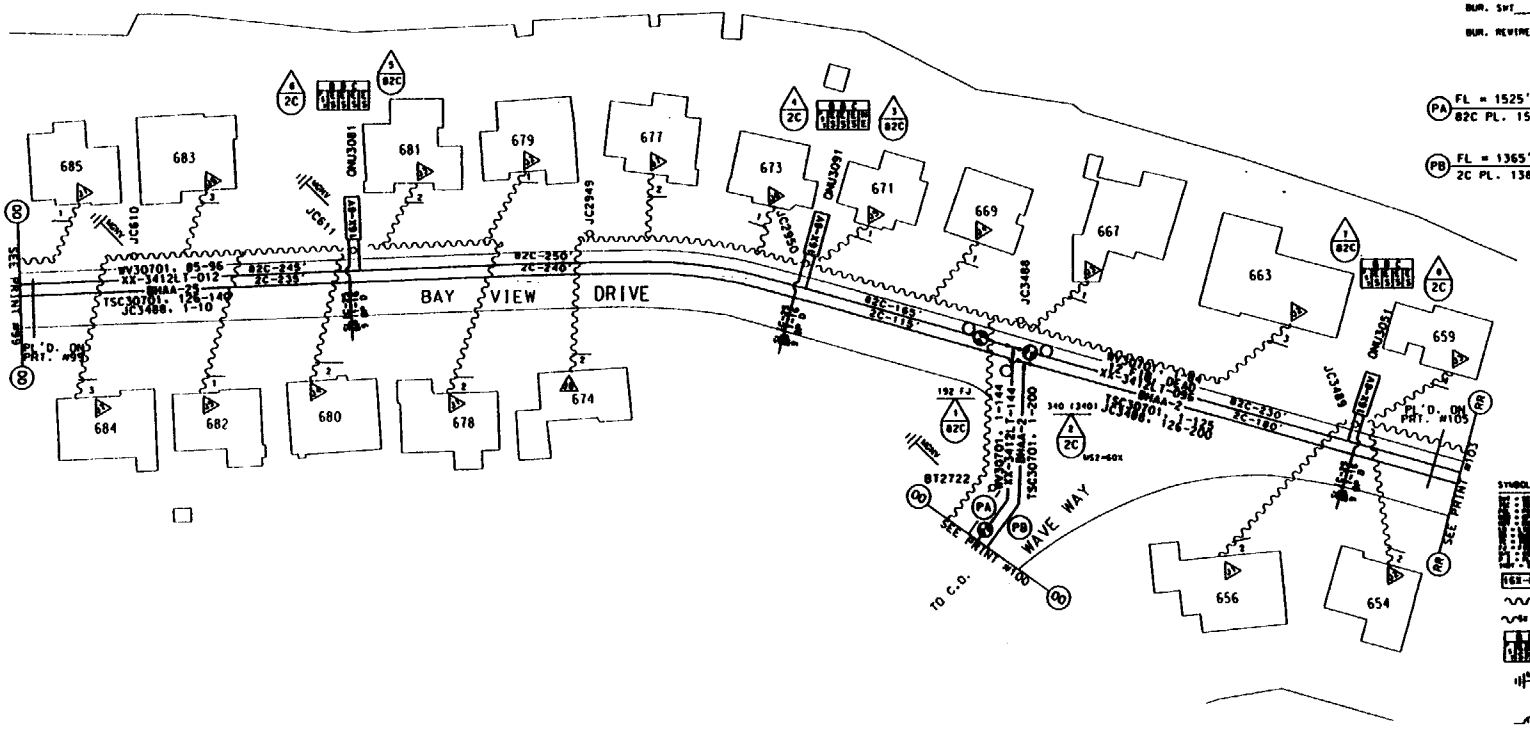

NOTE: REMOVAL PRINTS TO BE ISSUED IN THE FUTURE
NOTE: EXISTING GUYING IS ADEQUATE.

TSC30701 = T.C. 307019

ACCOUNT CODE 257C AREA CODE 56234 ONU & ADDRESS	FIBER COUNT	TSC COUNT	PGL COUNT NON-DEDICATED	RIDES ID	TAPER CODE	YR PLCD
ONU 3051 F 105 BAY VIEW DRIVE	WV30701. 65-66	TSC 30701. 95-96	PGL603A. 251-375	3051	370993	
ONU 3081 F 119 BAY VIEW DRIVE	WV30701. 89-90	TSC 30701. 130-131	PGL603A. 251-375	3081	370993	
ONU 3091 F 111 BAY VIEW DRIVE	WV30701. 91-92	TSC 30701. 132-133	PGL603A. 251-375	3091	370993	
ONU		TSC	PGL			
ONU		TSC	PGL			

MATERIAL LIST

	MCF	FKM
1575' XX-3412LT-144		69.146
1385' BHAA-2	.554	
3 _ 16X-8V ONU'S		
3 _ SLIC-25 TERMS		

NEW JERSEY BELL TELEPHONE COMPANY

PROJECT AVIS

DATE 10-1-94
.554
G. MALENA
GB 9-20-95 #1

DOVER TOWNSHIP 343
3EPL3
56000
WEST OSBORNVILLE
1568213 102

PRT33_WV30701

EST. # 1568213-103
SV 12.5
BUR. CU — AER. CU 820'
BUR. LU — AER. LU 22
BUR. ONU'S — AER. ONU'S 2
BUR. SWI —
BUR. REVIRES — AER. REVIRES 33

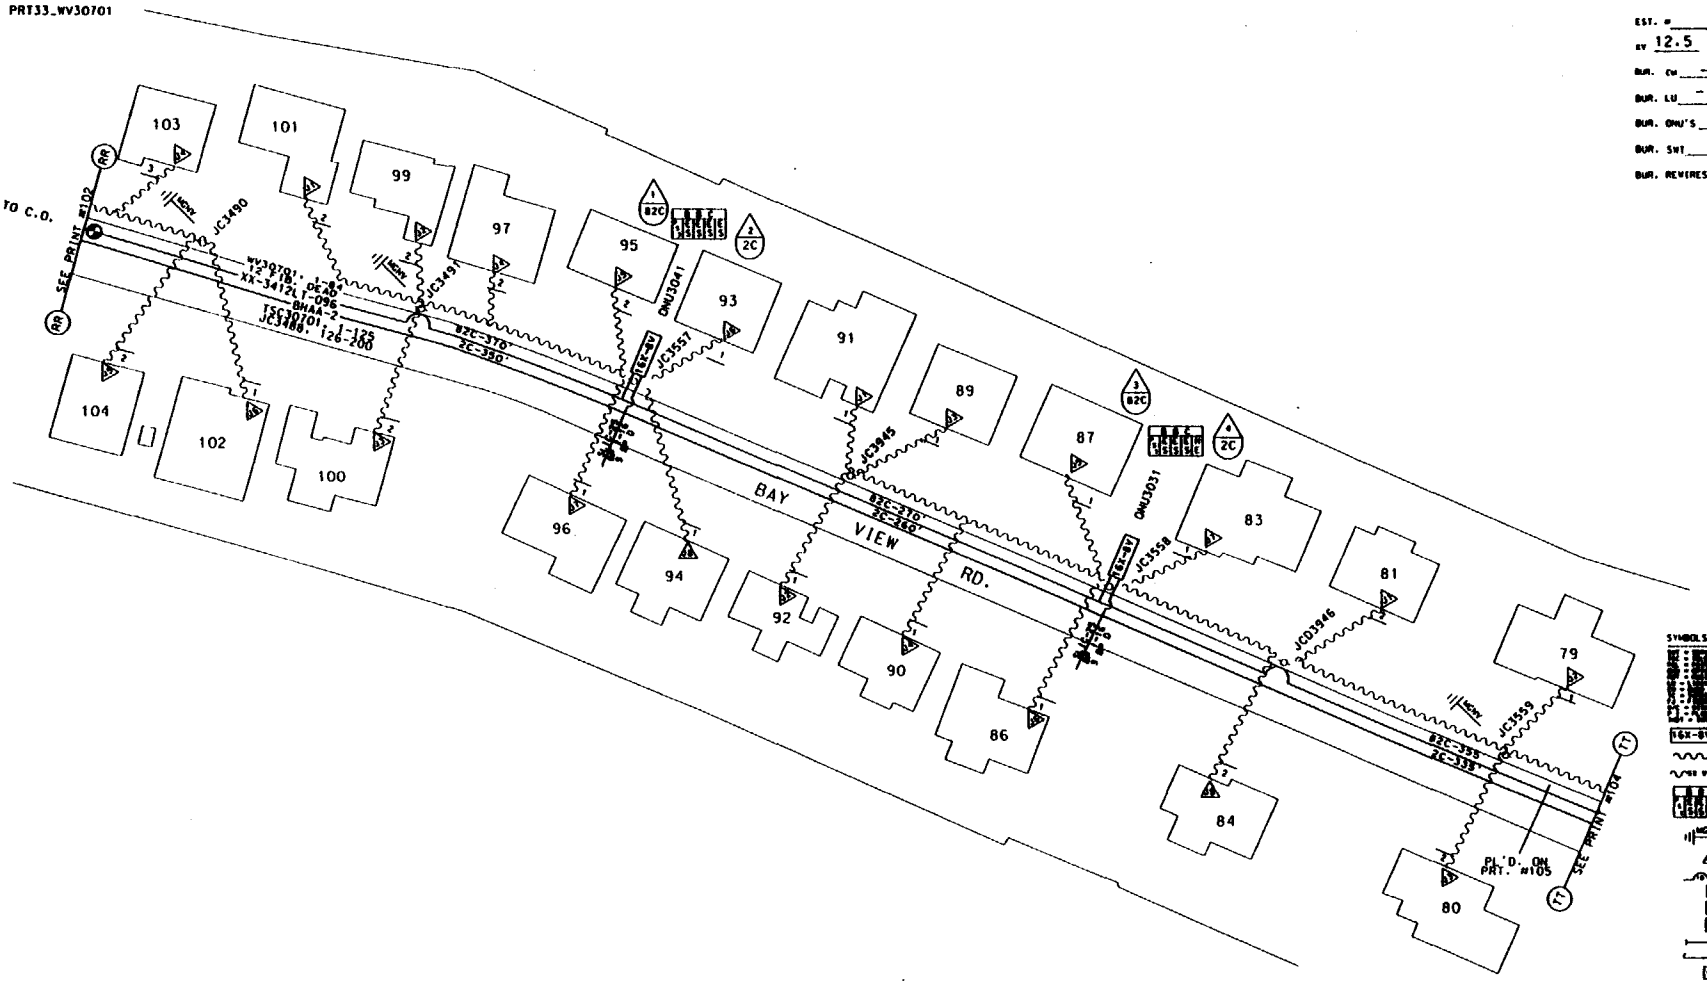

NOTE: REMOVAL PRINTS TO BE ISSUED IN THE FUTURE
NOTE: EXISTING GUYING IS ADEQUATE.

SYMBOLS & ABBREVIATIONS

TSC30701 = T.C. 3-07019

MATERIAL LIST
2 _ 16X-8V ONU'S
2 _ SLIC-25 TERMS

ACCOUNT CODE 257C AREA CODE 56234 ONU & ADDRESS	FIBER COUNT	TSC COUNT	PGL COUNT NON-DEDICATED	RIDES ID	TAPER CODE	YR PLCD
ONU 3031 F 87 BAY VIEW RD.	WV30701. 61-62	TSC 30701. 91-92	PGL603A. 251-375	3031	370993	
ONU 3041 F 95 BAY VIEW RD.	WV30701. 63-64	TSC 30701. 93-94	PGL603A. 251-375	3041	370993	
ONU		TSC	PGL			
ONU		TSC	PGL			
ONU		TSC	PGL			

NEW JERSEY BELL TELEPHONE COMPANY
PROJECT AVIS
DATE 10-7-94
ORIG.
DOVER TOWNSHIP
343
3EPL4
56000
WEST OSBORNVILLE
EST. # 1568213
103